HOLOCAUST HANDBOOKS · VOLUME 24

CARLO MATTOGNO & FRANCO DEANA

The CREMATION FURNACES of AUSCHWITZ

A TECHNICAL AND HISTORICAL STUDY

PART 1: HISTORY AND TECHNOLOGY

PUBLISHED BY CASTLE HILL PUBLISHERS

The Cremation Furnaces of Auschwitz, Part 1

The Cremation Furnaces of Auschwitz

A Technical and Historical Study

Part 1: History and Technology

By Carlo Mattogno

With Contributions by Dr.-Ing. Franco Deana

Castle Hill Publishers
P.O. Box 243, Uckfield, TN22 9AW, UK
July 2015

HOLOCAUST HANDBOOKS, vol. 24:
Carlo Mattogno, Franco Deana:
The Cremation Furnaces of Auschwitz: A Technical and Historical Study.
Part 1: History and Technology
With Contributions by Dr.-Ing. Franco Deana
Uckfield, East Sussex: CASTLE HILL PUBLISHERS
PO Box 243, Uckfield, TN22 9AW, UK
July 2015
Originally published in Italian in 2011 as *I forni crematori di Auschwitz: Studio storico-tecnico*, by Effepi, Genoa. Translated from the Italian by Henry Gardner and Germar Rudolf

ISSN: 1529-7748
Part 1: History and Technology
ISBN10: 1-59148-091-4
ISBN13: 978-1-59148-091-4
Part 2: Documents
ISBN10: 1-59148-092-2
ISBN13: 978-1-59148-092-1
Part 3: Photographs
ISBN10: 1-59148-093-0
ISBN13: 978-1-59148-093-8

Published by CASTLE HILL PUBLISHERS
Manufactured in the United States of America and in the UK

© by Carlo Mattogno 2015

Distribution: Castle Hill Publishers, PO Box 243
Uckfield, TN22 9AW, UK

Set in Times New Roman

Cover illustrations: top: reconstructed cremation furnaces at the Auschwitz Main Camp (Photo 87); right: furnace hall of Crematorium II at Birkenau in 1943 (Photo 111); bottom: ruins of Crematorium V at Birkenau in 1991 (Photo 228); left: ruins of the Crematorim II furnace hall in 1991 (Photo 220).

Contents

Part 1: History and Technology

Page

Preface 11

Section I: Modern Cremation 19

1. The Cremation 21
   - 1.1. General Principles of Combustion Technology 21
   - 1.2. The Chemical Processes during Cremations 26
   - 1.3. The Cremation Process 30
2. Cremation Technology of Coke-Fired Furnaces 33
   - 2.1. Structure and Operation 33
   - 2.2. General Theoretical and Structural Principles 34
     - 2.2.1. The Gasifier 34
     - 2.2.2. The Cremation Chamber or Muffle 36
     - 2.2.3. The Recuperator 37
     - 2.2.4. The Chimney 38
     - 2.2.5. Drying a New Furnace 41
     - 2.2.6. Test Cremations 42
3. Origin and Development of Modern Cremation Furnaces 43
4. Cremation Experiments in Germany in the 1920s 58
   - Cremation Experiment with Coke (5 January 1927) 62
5. Technical Developments of Cremation Furnaces in Germany in the 1930s 73
   - 5.1. Furnaces with Coke-Fed Gasifiers 73
   - 5.2. Furnaces Heated with City Gas 77
   - 5.3. Electrically Fired Furnaces 90
6. The Duration of the Cremation Process 94
   - 6.1. Cremation Furnace with a Coke-Fed Gasifier 98
   - 6.2. Cremation Furnace with Briquette-Fed Gasifier 99
   - 6.3. Cremation Furnace Heated with Gas 100
   - 6.4. Cremation Furnace Fired Electrically 101
7. Heat Balance of a Coke-Fed Cremation Furnace 105
8. Legal, Ethical and Professional Standards for Cremations in Germany 122
9. Cremation Statistics 131
   - 9.1. Statistics for Germany (1878-1939) 131
   - 9.2. Statistics of Other Countries 135
10. Mass Cremation for Hygienic and Sanitary Purposes 138
11. Notes on Present-Day Cremation Furnaces 151

Section II: J.A. Topf & Söhne 157

1. Historical Notes on Topf & Söhne 159

2. The Topf Cremation Furnaces for Civilian Use 169
2.1. The Cremation Furnace with a Coke-Fed Gasifier 169
2.2. The Gas-Fired Cremation Furnace 175
2.3. The Cremation Furnace with Electrical Heating 179
3. The Topf Patents of the 1920s and 1930s 183
4. Topf Waste Incinerators 196
5. Topf Cremation Furnaces for Concentration Camps 198
5.1. The Coke-Fired Cremation Furnace with One Muffle 199
5.2. The Oil-Fired Mobile Cremation Furnace with Two Muffles 203
5.3. The Coke- or Oil-Fired Cremation Furnace with Two Muffles 208
5.4. The Coke-Fired Cremation Furnace with Two Muffles Placed Opposite Each Other 212
6. The Topf Co. and the Construction of the Cremation Furnaces at Auschwitz-Birkenau 212
6.1. The Furnaces of Crematorium I at Auschwitz 212
6.2. The Furnaces of Crematoria II and III at Birkenau 228
6.3. The Furnaces of Crematoria IV and V at Birkenau 246
7. Structure and Operation of the Topf Cremation Furnaces at Auschwitz-Birkenau 251
7.1. The Coke-Fired Double-muffle Cremation Furnace Auschwitz Type 251
7.2. The Coke-Fired Triple-Muffle Furnace 265
7.3. The Coke-Fired Topf 8-Muffle Cremation Furnace 279
7.4. The Plans for Mass Cremations at Auschwitz Birkenau 286
7.4.1. The Furnace Designed by Fritz Sander 286
7.4.2. Crematorium VI 289
7.4.3. The Annular Incineration Furnace 290
7.4.4. The Furnace of the Quotation Dated 1st April 1943. 290
8. The Duration of the Cremation Process in the Topf Furnaces at Auschwitz-Birkenau 292
8.1. The Documents 292
8.2. Richard Kessler's Cremation Experiments 295
8.3. The List of Cremations in the Gusen Crematorium 299
8.4. The List of Cremations at the Westerbork Crematorium 303
8.4.1. Adults Cremated Individually 305
8.4.2. Children Cremated Individually 305
8.4.3. Infant Double Cremations 306
8.4.4. Mixed Double Cremations 306
8.4.5. Staggered Cremations 307
8.5. Conclusions 309
9. The Cremation Capacity of the Furnaces in the Crematoria at Auschwitz-Birkenau 312
9.1. Continuous Operation of the Furnaces 312
9.1.1. The Formation of Slag 312
9.1.2. Slag Removal 313
9.2. Concurrent Cremation of Several Corpses 314
9.2.1. Experiments with Animal-Carcass-Incineration Furnaces 314

9.2.2. The Experience of the Westerbork and Gusen Crematoria 316
9.2.3. Documents on Multiple Cremations.....317
9.2.4. Thermal Inadequacy during Water Evaporation.....319
9.2.5. Thermal Overload during Main Combustion 322
9.3. Soviet and Polish Technical Investigations.....324
9.3.1. The Soviet Report on the Kori Cremation Furnaces at *KL* Lublin-Majdanek.....324
9.3.2. The Soviet Report on the Kori Cremation Furnaces at *KL* Sachsenhausen.....327
9.3.3. The Soviet Report on the Kori Cremation Furnaces at *KL* Stutthof.....329
9.3.4. Discussion of the Soviet Reports on the Kori Furnaces 330
9.3.5. The Soviet and Polish Reports on the Topf Cremation Furnaces at Auschwitz-Birkenau.....334
9.3.6. The Presence of Child Corpses.....336
9.4. Maximum Theoretical Cremation Capacity 337
9.5. Normal Cremation Capacity.....337
9.6. Discussion of the *Zentralbauleitung* Letter of 28 June 1943.....341
9.7. The Auschwitz-Birkenau Crematoria in the General Operation of the Camp 344
10. Heat Balance of the Topf Furnaces at Auschwitz-Birkenau 346
10.1. Remarks on the Method Used 346
10.2. Technical Data.....347
10.2.1. Basic Data on Coke 348
10.2.2. Basic Furnace Data.....348
10.2.3. Basic Data on Corpses.....353
10.3. Heat Balance of Double-Muffle Furnace at Gusen 355
10.4. Heat Balance of Double-Muffle Furnace at Auschwitz 358
10.4.1. Heat Losses for the Corpses 358
10.4.2. Heat Losses from the Furnace 358
10.5. Remarks on the Heat Balance 362
10.6. Heat Balance for the Topf Triple-Muffle Furnace 365
10.7. Heat Balance for the Topf 8-Muffle Furnace 368
10.8. Observations Concerning the Consumption of the Triple-Muffle and 8-Muffle Furnaces 368
10.9. A Comparison with the Westerbork and the Kori Slaughterhouse Furnaces.....371
10.10. Some Thermal Aspects of the Triple-Muffle Furnace.....371
10.11. On Claims of Flaming Chimneys.....375
11. The Cremation Furnaces Built by Other German Companies: Kori, Ignis-Hüttenbau and Didier.....380
11.1. Historical Remarks Concerning the H. Kori Co. of Berlin.....380
11.2. The Coke-Fired Kori Cremation Furnaces for the Concentration Camps.....381
11.2.1. The Furnace at the Mauthausen Crematorium.....381
11.2.2. The "*Reform-Einäscherungsofen*".....382
11.2.3. The Furnaces in the Dachau Crematorium 383
11.2.4. The Furnaces at the Stutthof Crematorium.....385
11.2.5. The Furnaces of the Crematorium at Sachsenhausen 386

11.2.6. The Furnaces of the New Crematorium at Lublin-Majdanek... 387
11.3. The Oil-Fired Kori Cremation Furnaces for the Concentration Camps 390
11.4. The Oil-Fired Cremation Furnaces Built by Ignis-Hüttenbau A.G. at the Terezín Crematorium 393
11.5. The Didier Cremation Furnaces for Concentration Camps....397
11.6. Comparison of the Designs by Kori, Ignis-Hüttenbau, Didier, and Topf....399
12. The Topf Furnaces and Legislation on Cremations in Greater Germany at the Outset of World War II....401

Appendices....411

1. Tables....411
   1) List of Cremations at the Westerbork Crematorium....411
   2) List of Cremations at the Terezín Crematorium 417
   3) Summary of the Topf Company's Activities at Auschwitz-Birkenau 425
   4) Patents (and Patent Applications) by J.A. Topf & Söhne....426
   5) Patent Applications by Department "DE" of J.A. Topf & Söhne...427
2. Glossary 429
3. Symbols....436
4. Abbreviations of Archive Names....437
5. Bibliography....439
   5.1. Alphabetical Listing....439
   5.2. Subject Listing....452
      5.2.1. Modern Cremation.... 452
      5.2.2. Topf & Söhne, Erfurt.... 464
      5.2.3. Holocaust History 465
6. Indices....467
   6.1. Names....467
   6.2. Concentration Camps....469
   6.3. Crematorium Locations (Civilian)....470

Part 2: Documents (separate book)

List of Documents

I. Civilian Cremation Furnaces

II. TOPF, Civilian Activities

III. TOPF, Correspondence with the SS

Part 3: Photographs (separate book)

List of Photographs
I. Photographs 1-35: Gusen
II. Photographs 36-50: Dachau
III. Photographs 51-85: Mauthausen
IV. Photographs 86-110: Auschwitz Main Camp
V. Photographs 111-215: Buchenwald
VI. Photographs 216-235: Auschwitz-Birkenau
VII. Photographs 236-332: Kori Cremation Furnaces
VIII. Photographs 335-344: Kori Furnaces in Other Camps
IX. Photographs 345-362: Terezín
X. Photographs 363-365: Urns
XI. Photographs 366-367: Stoking Tools
XII. Photographs 368-370: Cremation Experiments
XIII. Color Documents from Part 2

Preface

The problem of the cremations at Auschwitz – one of the most important and still unresolved questions in the orthodox historiography of that camp – started to come out of the general hysteria to which it had been relegated for decades and to take on some scientific qualities only in 1989, thanks to Jean-Claude Pressac (Pressac 1989). The merits of the French researcher, however, stopped there: while he did indeed try to approach the problem from a scientific standpoint, his argumentative procedure and his conclusions make a rigorous scientific treatment of the matter all the more pressing (cf. Mattogno 2010, esp. chapter 9); his severe lack of technical training shows through also in his second work on Auschwitz (Pressac 1993; cf. Mattogno 2011).

This deficiency has become even more serious, because now that Pressac is no longer with us, the problem of the Auschwitz cremations has relapsed into the propagandistic hysteria of the immediate post-war years, as is highlight by a number of pseudo-scientific works on the issue:

- The first case in point is Robert Jan van Pelt's study on *Auschwitz* (van Pelt 2002), which I have dealt with thoroughly elsewhere (Mattogno 2010, esp. chapter 12).
- The collective work by Assmann *et al.* of the same year about the Topf company, which had supplied the cremation furnaces for Auschwitz, is absolutely devoid of any technical and scientific character and supplies no new information on the Topf furnaces at Auschwitz (Assmann/Hiddemann/Schwarzenberger 2002).
- The recent *Encyclopedia of Cremation* (Davies/Mates 2005), though claiming to be scientific, devotes to "Auschwitz" one purely propagandistic page (p. 66) which is based on the works of Danuta Czech, Franciszek Piper and Jean-Claude Pressac!
- Just as inconsistent are the pages which Norbert Fischer devoted to Auschwitz and the other German concentration camps in a text on cremations in Germany (Fischer 1996, ch. 5.3b, pp. 260-265).

The only really substantial source is the website on Topf, which provides various significant documents (www.TopfundSoehne.de).

Personally, I started to become generally involved in the study of cremations in the summer of 1987. The following year brought the onset of the valuable cooperation with Franco Deana, doctor of engineering, which was essential for the technical foundation of this study. In the intensive correspondence that ensued, he has always been a rich source of explanations and of technical arguments for the many points of discussion. His name must therefore stand on the front page of this work, together with that of the author. Sadly, Franco Deana passed away in 2005. Just as precious has been the support of the German engineer H.N. who unfortunately passed away already in 1991. Thanks to him, as well as others, I

was able to visit, for the first time, the camps of Buchenwald, Dachau, Mauthausen and Gusen.

Initially my studies centered upon such technical problems as the duration of the cremation process and the corresponding requirements for fuel. The publication of Pressac's first book in 1989 prompted me to widen the perspective of my approach and to include the historical context as well.

When the work had been completed in 1993, Pressac, in his second book, brought to light the enormous amount of documentary evidence concerning the Auschwitz crematoria that had been preserved in the Moscow archives of Viborgskaya. An update of my study on the basis of the new documents that Pressac had identified (some of which I had already seen as copies in the Auschwitz Museum's archive) appeared a year later (Gauss 1994, pp. 281-320).

In 1995, together with Jürgen Graf and the late Russell Granata, I was able to view, in the Moscow archives, the collection of some 88,200 pages of documents stemming from the Auschwitz Central Construction Office (*Zentralbauleitung*). The collection contains a massive correspondence between that office and the Topf & Söhne Company of Erfurt, which had built the Auschwitz cremation furnaces. In 1997 and 1998 I found further important documents in Poland and Holland. In the spring of 1999 I visited, among many other sites, the Museum and the crematorium at Terezín (Theresienstadt), which both turned out to be of considerable importance for the purposes of the problem dealt with here. During the summer of that year I examined the files kept in the municipal archives of the city of Erfurt which, since 5 August 1996, has been preserving a highly informative documentation on all the activities of the Topf Co., not limited to the mere question of crematoria. An overview of this documentation was published as an article in 2000 (Gauss 2000, pp. 373-412; Rudolf 2003, ditto) and a more extensive summary followed in 2009 (Mattogno 2009, pp. 210-294; English 2010, 229-320).

With the passage of time, the initial scope of the study broadened considerably, both into the historical domain and into the field of technology, and a publication in separate volumes thus became necessary: one for the text as such (the present Part 1) and the two others for the corresponding voluminous documents (Part 2, in black & white) and the photographs (Part 3, in color).

Various difficulties and obstacles have delayed the publication of this study until today. In the meantime, though, I have continued to search for and collect more sources and documents.

The cremation furnaces of Auschwitz, fired by means of coke-fed gasifiers, constituted a development – or rather a simplification – of the civilian types; however (as I found out in the early stages of my work) it is difficult to locate detailed information on these furnaces even in the specialized literature. I therefore decided to place, at the head of the specific topic of the present study, a rigorous introductory treatment of those furnaces as Section I of Part 1 of this study.

Furthermore, in view of the fact that cremation furnaces are, fundamentally speaking, nothing but combustion devices, I felt that it would be helpful for the reader to become, on the one hand, acquainted with the general principles of combustion technology and the chemical processes which come into play during a cremation, and on the other hand with the theoretical and structural principles of

a cremation furnace with a coke-fed gasifier, supplemented by a detailed description of its structure and its operation. In this way the reader will come to a better understanding of cremation technology, and a better ability to evaluate the Holocaust accounts of cremations at Auschwitz.

Finally, as the Auschwitz cremation furnaces were products of the technology of their era, I felt that it would be useful to present an overview of the history of cremation in modern times with a particular emphasis on furnaces with coke-fed gasifiers such as those at Auschwitz, but without leaving aside systems based on other energy sources – gas, naphtha (oil) or electricity. In this way the reader can appreciate the technological development of these combustion devices from the latter decades of the 19th century through the Second World War, with all the technical problems which had to be solved. This historical presentation of cremation furnaces is complemented by a parallel study of devices for mass cremations for sanitary and hygienic reasons (in connection with wars or epidemics) and finds its conclusion in a brief analysis of the cremation furnaces of today.

The scientific cremation experiments carried out in Germany (and in Switzerland) at the end of the 1920s provide us with a solid experimental basis for tackling and resolving the essential questions of the duration and the corresponding fuel consumption for a cremation in a cremation furnace with a coke-fed gasifier; these aspects will be analyzed in detail in two specific chapters.

Aiming for a comprehensive presentation of the subject of this book, I have not neglected the legal and statistical aspects of cremation, especially for the case of Germany. The above topics are presented in Section I of the present volume; by their very nature, these topics extend into the present, therefore the treatment of the problems will often refer to our day and age, especially when it comes to the description of the various devices.

In Section II, I have primarily outlined the activities of the Topf company in the field of the design and construction of civilian cremation furnaces and other combustion devices, describing in detail the structure and the operation of the various types of Topf cremation furnaces, heated by means of coke, gas or electricity. I have also presented the numerous patents (and patent applications) granted, acquired or filed between the 1920s and the 1950s.

After this general introduction concerning the Topf line of cremation furnaces for civilian use, I have taken up the cremation devices which the company supplied or designed for the concentration camps, starting with those for Dachau and Gusen (furnaces with two muffles, *i.e.* cremation chambers, heated with oil (naphtha) and later converted to coke).

At this point we enter the core topic of the present work, which begins with a documented history of the construction of cremation furnaces at Auschwitz-Birkenau. It is followed by a detailed technical description of the structure and the operation of these devices – the furnaces with two, three and eight muffles – and a survey of the Topf projects for mass incineration in that camp.

The three fundamental questions – the duration of the cremation process, the capacity of the furnaces and the fuel consumption – will then be treated for the Topf cremation furnaces at Auschwitz-Birkenau in a scientifically rigorous fashion on the basis of a wide variety of documents.

For the determination of the duration of the cremation process, I have based myself primarily on experimental data, in particular those resulting from the cremation experiments with a coke-fired furnace undertaken by the engineer R. Kessler in Germany at the end of the 1920s and those stemming from the experiments with a gas-fired furnace done by Dr. E. Jones in England in the 1970s, as well as on the detailed description of 15 cremations carried out in a modern gas-fired furnace as part of a study in forensic medicine.

I have also taken into account a large portion of a list of cremations at Gusen and the nearly complete list of cremations at the Westerbork crematorium. The name lists of cremations in the Terezín (Theresienstadt) crematorium (a vast sampling of 717 cremations carried out between 3 October and 15 November 1943, over 41 days of operation) furnish us, moreover, with a very useful account inasmuch as the average duration resulting for these cases constitutes the lower documented limit that could be achieved in the cremation devices of that period.

The result of the study – that the average duration of the cremation process was one hour – is confirmed also by the statements given by the Topf engineer Kurt Prüfer, the designer of the furnaces with three and with eight muffles, and by Karl Schultze, who had designed and built the blower for the former.

The section dealing with the capacity of the crematoria at Auschwitz-Birkenau contains a preliminary evaluation of the limits to the continuous operation of the devices (imposed by the unavoidable formation and the necessary removal of slag from the hearth) and to the loading of the muffles, *i.e.* an evaluation of the possibility of burning simultaneously, in a useful manner, more than one corpse in one muffle. This possibility is ruled out on the basis of experimental data (tests run in the crematoria at Westerbork and Gusen, as well as in slaughterhouses).

The Topf furnaces at Auschwitz-Birkenau were designed for individual cremations, and attempts at extending their technical limits provided no advantage with respect to the economy of the cremation. The Polish and Soviet expert reports on the coke-fired cremation furnaces of the Lublin-Majdanek, Sachsenhausen and Stutthof concentration camps, which are presented here for the first time in English translation and with their propagandistic embellishments removed, supply us with an indirect confirmation of this view.

In the present treatise I have not limited myself to the mere verification of numerical data, but I have also examined the historical question of the purpose of the design and the construction of the crematoria furnaces at Auschwitz-Birkenau.

The heat balance – *i.e.* the calculation of the coke consumption of the furnaces – is based on a sound experimental footing: the consumption of the Topf double-muffle furnace in the crematorium at Gusen with its average consumption of 30.6 kg of coke for 677 individual cremations. Compared to my summary of 1994 (Gauss 1994 pp. 281-320), the heat balance presented today has a foundation which is methodically superior: whereas the former was based on a theoretical calculation corrected for the experimental data of the Gusen furnace, the balance offered here analyzes and explains those very data which constitute the departure point of the calculation; this has led to results diverging from those previously

published, but to an almost insignificant degree (the standard deviation is less than 8%).

The calculation takes into account the technical data concerning coke, the furnaces (with a detailed computation of the hourly heat loss by radiation and conduction of the Gusen furnace and of the double- and triple-muffle furnaces at Auschwitz-Birkenau) and the corpses, which are divided into three types: normal, average and lean. The fuel consumption (including total combustion air, theoretical air consumption and excess air) is derived for each type of furnace and for each type of corpse.

The analysis of the thermal balance of the Auschwitz-Birkenau furnaces, moreover, evidences a design error for the triple muffle furnace, on account of which the combustion gases fed to or forming in the central muffle did not have enough dwell time to burn completely but were sucked up by the chimney draft and finished burning in the flue ducts. This phenomenon caused serious damage to the refractory lining of the flue ducts and of the chimney of Crematorium II at Birkenau in March 1943.

But could this surge of flames also show on the outside and produce the phenomenon of flaming chimneys? On the basis of calculations, these flames should have exhausted themselves within the smoke ducts of the crematoria. However, in order to verify this experimentally, I have conducted two experiments with animal grease in a simple furnace I built for the purpose. The experimental results fully bore out the theoretical data.

For a better judgment regarding the Topf cremation furnaces at Auschwitz-Birkenau I have also made an extensive analysis of the oil- and coke-fired furnaces supplied to the concentration camps by Topf's major competitor, the Hans Kori Co. of Berlin, as well as those installed at the Terezín camp by Ignis-Hüttenbau Co., undoubtedly the most efficient devices built anywhere in Europe in the 1940s.

The final problem dealt with in Section II concerns the legal dispositions regarding the cremations in the concentration camps and the compatibility of the furnaces in use there with those requirements. In that context, I have quoted *in extenso* the important "Decree concerning the conduct of cremations in the crematorium of the Sachsenhausen concentration camp" issued by Himmler on 28 February 1940, showing that – initially at least – the customary use of coffins and urns for the ashes was the rule.

To make the text more easily readable, I have added an Appendix which contains the long lists of cremation statistics for Westerbork and Terezín (altogether 41 tables), a synopsis of the activities of the Topf Co. at Auschwitz-Birkenau, and a list of the patents as well as patent applications and patent descriptions of the Topf Co.

As the translation of German technical terms in the field of furnace technology sometimes presents difficulties even for persons fluent in the language, I have added a glossary, which also contains the essential explanations. As far as the administrative terms which appear in this work are concerned, I refer the reader to the glossary of my study on the Central Construction Office at Auschwitz (Mattogno 2005, pp. 163-172).

The present work is strictly based on unimpeachable primary sources. Published sources are listed in the bibliography, whereas the documentary references are given in the footnotes.

I have, above all, brought together the German historical and technical literature which exists on this subject, supplementing it with the patents concerning civilian systems to the extent that such documents still exist (many have been lost on account of Allied air raids). At the same time I have been in touch with various manufacturers of cremation equipment and have personally visited several crematoria in Italy and France.

For a better understanding of the functioning of the Topf and the Kori systems, I have studied the available German documents, especially those of the Central Construction Office at Auschwitz as well as other documents preserved in various European archives. As a result, Part 2 of this study contains 300 documents, many of which heretofore unpublished or unknown even to specialists. The first 109 documents concern civilian cremation systems, nos. 110 through 162 refer to the civilian activities of the Topf Co., and under nos. 163 through 300, finally, we have a selection of the most important documents regarding the Topf cremation systems at Mauthausen, Gusen, Buchenwald and Auschwitz-Birkenau (plans, drawings, proposals, cost estimates, shipping documents, invoices, operating instructions, diagrams etc.), regarding the Kori systems in the camps mentioned (especially original drawings and very detailed drawings prepared by the Soviet experts), regarding technical and administrative questions, and on the bureaucratic formalities for cremations in the concentration camps.

In addition to my archival studies, I have also inspected and taken photos of devices still existing in German concentration camps at:

- Auschwitz: 2 double-muffle Topf furnaces poorly rebuilt by the Poles; the mobile oil-fired Kori furnace;
- Buchenwald: 2 coke-fired triple-muffle Topf furnaces (one adapted for optional use with oil) identical to those installed in Crematoria II and III at Birkenau;
- Dachau: 1 double-muffle coke-fired Topf furnace, originally a mobile furnace fired with oil; 4 coke-fired Kori furnaces;
- Gusen: 1 double-muffle coke-fired Topf furnace, originally a mobile furnace fired with oil;
- Mauthausen: 1 double-muffle coke-fired furnace identical to the 3 double-muffle furnaces installed at Crematorium 1 of the Auschwitz main camp: 1 coke-fired Kori furnace;
- Gross-Rosen: 1 mobile oil-fired Kori furnace:
- Lublin: 5 coke-fired Kori furnaces; 1 mobile naphtha-fired Kori furnace;
- Stutthof: 2 coke-fired Kori furnaces; 1 mobile oil-fired Kori furnace;
- Terezín: 4 stationary oil-fired Ignis-Hüttenbau furnaces.

In Part 3 of this work I have extensively illustrated the description of these devices with 370 photos – most of them in color – divided into twelve sections, each one corresponding to a specific device. This collection contains illustrations of devices heretofore unknown (the furnaces of the Terezín crematorium Photos 345-362) or unfamiliar even to specialists, such as the photos of the furnaces at

Gusen (Photos 1-35), Gross-Rosen (Photos 332-334), Stutthof (Photos 270-284 and 328f.), as well as Lublin-Majdanek (Photos 285-327). However, even the photos of the well-known devices constitute a relevant contribution inasmuch as they depict, for the first time, the essential components of these units, which is indispensable for an understanding of their structure and their way of operation.

Although intended mainly for the specialist, this three-volume study will also allow the interested layman to become acquainted with the problems treated here; even though he may not have the specific prerequisites in this field, he will thus be given all the tools needed for a verification of the soundness of the conclusions drawn.

Carlo Mattogno

Section I: Modern Cremation

with Particular Emphasis
on Furnaces Using a Coke-Fed Gasifier

1. The Cremation

1.1. General Principles of Combustion Technology[1]

From the physico-chemical point of view, the cremation of a corpse is a normal combustion process. In fact, the combustible substances of the human body are the same as those of wood, coal or any other type of combustible: carbon and hydrogen (and, to a very small extent, sulfur). The difference resides only in their respective ratios and in their ratios with respect to the other components making up a human body (oxygen, nitrogen, ash), as well as in the fact that all these substances are, as it were, immersed in water, which accounts for some 60-65 % of the total mass of the human body.[2] Thus, the same physico-chemical laws that govern a normal combustion also apply essentially to a cremation.

By combustion we understand the combination of an appropriate substance (the fuel or combustible) with the oxygen of the air (the combustion agent)[3] under conditions of ignition (ignition temperature) with the generation of heat, normally accompanied by the visible phenomenon of a flame, which is characteristic of any live combustion.

The combustible is any substance rich in hydrogen or carbon, or both, which, in the presence of oxygen or air and a suitable igniter, burns with the generation of heat. For this to occur, it is also necessary that the combustion agent (oxygen, air) be present in an amount adequate for the amount of combustible. In practice, the combustion oxygen is furnished by air, which has the following composition:

Component	Volume %	Mass %
Oxygen	21	23
Nitrogen	79[4]	77
Air	*100.0*	*100.0*

Assuming as units of ratio the volume and the mass of oxygen, we have

Component	rel. Volume	rel. Mass
Oxygen	1.00	1.00
Nitrogen	3.78	3.34
Air	*4.78*	*4.34*

[1] This subchapter is based on, *i.a.*, Pierini 1977, pp. 209-214; Salvi 1972, pp. 72f., 76; *Enciclopedia Curcio*... 1973, vol. 3, entry "Combustione," pp. 1165f.; Giua/Giua-Lollini 1948, entry "Combustibili e combustione," vol. I, pp. 991ff. *Hütte* 1931, vol. I, pp. 561ff.

[2] Although green wood can contain between 30 and 200% of water as well; see Forest Products Laboratory 2010.

[3] In certain installations, for example in steel works or in refuse incinerators etc. operating at high temperatures, the combustion agent is pure oxygen, which allows the necessary temperatures to be reached.

[4] Correctly speaking there is only 78.1% of nitrogen in the air plus 0.9% of Argon, but the difference is marginal and negligible within the error margins of the subsequent calculations.

The volume is expressed in normal cubic meters (Nm^3), the mass in kilograms (kg). One Nm^3 is equal to 1 m^3 of a gaseous substance at the temperature of 0°C and a pressure of 760 mm Hg (mercury) (Torr), which is 1 atm or 1013.25 mbar (10 m water column); one Nm^3 of air has a mass of about 1.293 kg.[5] Throughout this study, when I speak of m^3, one should always read normal cubic meters, unless indicated otherwise.

The reaction of the complete combustion of carbon is:

$$C + O_2 \rightarrow CO_2 + \text{heat}$$

i.e. one atom of carbon, of a molar mass of 12 g/mol, combines with one molecule (two atoms) of oxygen, of a molar mass of 32 g/mol, to form one molecule of carbon dioxide as well as heat.

The reaction of the combustion of hydrogen is

$$H_2 + ½\ O_2 \rightarrow H_2O + \text{heat}$$

i.e. one molecule of hydrogen, of the relative mass 2 g/mol, combines with half a molecule (one atom) of oxygen, of the relative mass 16 g/mol, to form water, of the relative mass 18 g/mol, as well as heat.

In practical terms, taking kg as a unit of mass, we have:[6]

$$12 \text{ kg } C + 32 \text{ kg } O_2 \rightarrow 44 \text{ kg } CO_2 + \text{heat}$$
$$2 \text{ kg } H_2 + 16 \text{ kg } O_2 \rightarrow 18 \text{ kg } H_2O + \text{heat}$$

It follows that for the combustion of 1 kg of carbon or hydrogen, the following amounts of oxygen are needed, with the amount of energy in form of heat released as indicated by the term kcal (thousands of calories):[7]

$$1 \text{ kg } C + {}^{32}/_{12} \text{ kg } O_2 \rightarrow {}^{44}/_{12} \text{ kg } CO_2 + 8{,}130 \text{ kcal}$$
$$1 \text{ kg } H_2 + {}^{16}/_{2} \text{ kg } O_2 \rightarrow {}^{18}/_{2} \text{ kg } H_2O + 34{,}500 \text{ kcal}$$

Hence, for the complete combustion of 1 kg of carbon we need ${}^{32}/_{12} = 2.667$ kg of oxygen, *i.e.* $2.667 \cdot 4.34 = 11.57$ kg of air, whereas for 1 kg of hydrogen we need 8 kg of oxygen, *i.e.* $8 \cdot 4.34 = 34.72$ kg of air.

The combustion reaction of hydrogen set out above, in which the water produced is assumed to be in the liquid state, yields the so-called upper heating value (u.h.v.). If the combustion produces water vapor, the evaporation of this water requires a certain amount of heat. As the combustion of 1 kg of hydrogen produces 9 kg of water, and considering that the evaporation of 1 kg of water at atmospheric pressure and 100°C requires 639.4 kcal, one kilogram of hydrogen produces $34{,}500 – (639.4 \cdot 9) = 28{,}745.4$ or ca. 28,700 kcal. This amount of heat represents the lower heating value (l.h.v.) of the fuel, which can be calculated by using the following equation (all rounded factors in kcal/kg):

$$\text{l.h.v.} = 8{,}100 \cdot C + 28{,}700 \cdot (H – {}^{O}/_{8}) + 2{,}210 \cdot S – 600 \cdot M, \qquad [1]$$

---

[5] With 22.4 liters per mol of ideal gas (at 0°C and 1,023.25 mbar), dry air with 28.956 g/mol results in 1.293 g/m^3.

[6] The respective equation for sulfur is: 32.1 kg S + 32 kg O_2 → 64.1 kg SO_2 + heat

[7] For sulfur: 1 kg S + 1 kg O_2 → 2 kg SO_2 + 2,210 kcal; see Salvi 1972, pp. 72f.

where C and S represent the mass of the respective element, $H-{}^{O}/_{8}$ is the mass of hydrogen to be burned reduced by an eighth of the mass of the oxygen already contained in the combustible,[8] and M is the liquid water (Moisture) content of the fuel, all in kg.

The theoretical quantity of air (A_t) needed for the complete combustion of 1 kg of fuel is arrived at by means of the following equations:

$$A_t = 11.49\ C + 34.46\ (H-{}^{O}/_{8}) + 4.33\ S \qquad \text{in kg} \qquad [2]$$

$$A_t = 8.93\ C + 26.79\ (H-{}^{O}/_{8}) + 3.35\ S \qquad \text{in Nm}^3 \qquad [3]$$

In practice, however, if a complete combustion is to be attained, it is necessary to use an amount of air larger than the theoretical value: this extra air, which depends on the type of fuel and the type of hearth or burner used, is called "excess air" (m) and is quantified with a coefficient or an index. The excess air ratio is given by the ratio of the effective amount of air (A_e) and the theoretical amount of combustion air (A_t), as

$$m = \frac{A_e}{A_t} \qquad [4]$$

or by the ratio of the theoretical amount of CO_2 produced, (CO_{2t}) and the effective amount of CO_2 (CO_{2e}), *i.e.*

$$m = \frac{CO_{2e}}{CO_{2t}} \qquad [5]$$

If the quantity of combustion air is insufficient for the amount of fuel, we will have incomplete combustion. The reaction of the carbon would then be:

$$C + \tfrac{1}{2}\ O_2 \rightarrow CO + \text{heat}$$

If we use masses for this case, we have:

$$12\ \text{kg C} + 16\ \text{kg } O_2 \rightarrow 28\ \text{kg CO} + \text{heat}$$

and, for 1 kg C:

$$1\ \text{kg C} + {}^{16}/_{12}\ \text{kg } O_2 \rightarrow {}^{28}/_{12}\ \text{kg CO} + 2{,}449\ \text{kcal}$$

Thus, from the combustion of 1 kg of carbon with 1.333 kg of oxygen we obtain 2.333 kg of carbon monoxide and only 2,449 kcal of heat, instead of the 8,130 kcal that would be yielded by the complete combustion.

The theoretical amount of dry exhaust gases (F_{ts}) produced by the combustion of 1 kg of fuel can be calculated in the following way:[9]

$$F_{ts} = 12.49\ C + 26.46\ (H-{}^{O}/_{8}) + 5.31\ S + N \qquad \text{in kg} \qquad [6]$$

$$F_{ts} = 8.93\ C + 21.17\ (H-{}^{O}/_{8}) + 3.35\ S + 0.796\ N \qquad \text{in Nm}^3 \qquad [7]$$

---

[8] A correction necessary to take into account that some of the matter in the combustible is already oxygenated to some degree.

[9] Since the oxidation products of organic nitrogen compounds (N) are very diverse, this is not treated in detail here. These and the previous equations are taken again from Salvi 1972, pp. 72f.

The quantity of water vapor (V) in the exhaust gases can be arrived at by using the equations:

$$V = 9\,H + M \qquad \text{in kg} \qquad [8]$$

$$V = 11.19\,H + 1.244\,M \qquad \text{in Nm}^3 \qquad [9]$$

Combining the two equations, the total amount of theoretical exhaust gases (F_t) becomes:

$$F_t = 12.49\,C + 35.46\,H - 26.46\,{}^{O}/_{8} + 3.51\,S + N + M \qquad \text{in kg} \qquad [10]$$

$$F_t = 8.93\,C + 32.36\,H - 21.17\,{}^{O}/_{8} + 3.35\,S + 0.796\,N + 1.244\,M \qquad \text{in Nm}^3 \qquad [11]$$

The efficiency (η) of a combustion device – and this applies obviously to a cremation furnace as well – is the ratio of the heat supplied to the heat generated. If there were no heat losses, the efficiency would be equal to 1, or 100%; yet since heat losses will inevitably occur, the efficiency is necessarily less than 1, or below 100%. Needless to say, the efficiency increases progressively as we approach the 100% limit.

The heat losses, which influence the efficiency of the device in a major way, can be identified as four factors:

1) the excess air;
2) the temperature of the exhaust gases;
3) the unburned components in the exhaust gases and in the slag from the hearth;
4) the heat losses of the device by radiation and conduction.

The heat loss due to excess air arises from the fact that, if the amount of combustion air is increased, the quantity of exhaust gases increases proportionally, but since the heat generated by the fuel remains unchanged, the temperature of the exhaust gases will drop; furthermore, as the amount of discharged gas increases, the heat lost through the chimney rises as well because of the sensible heat of the discharged gases.

For example, a fossil coal with an l.h.v. of 7,500 kcal/kg would have a theoretical combustion temperature of 2,280°C; if the gases leave the system at 500°C, there is a heat loss of 19.2% of the l.h.v. of the fuel, and we would thus have an efficiency of the fuel of 7,500 · (1-0.192) = 6,060 kcal/kg. If, instead, we assume an excess-air ratio of m = 3, the theoretical combustion temperature drops to 915°C and the heat losses due to the exhaust gases rises to 52.8% (*Hütte* 1931, vol. I, p. 578). In this case, the efficiency of the fuel would amount to 7,500 · (1 – 0.528) = 3,540 kcal/kg.

The gases leaving the chimney contain heat, called their sensible heat content, which is determined by their specific heat[10] and their temperature: the higher the temperature, the higher the sensible heat of the gases and the higher the heat loss. For example, the heat lost by 100 Nm³ of air at 500°C, with an average specific heat (c_{pm}) of 0.312 kcal Nm^{-3} $°C^{-1}$ (Recknagel-Sprenger, p. 47), amounts to 100

[10] The number of kcal needed to raise the temperature of 1 kg (or here 1 Nm³) of a substance by 1°C.

$Nm^3 \cdot (0.312 \text{ kcal } Nm^{-3} °C^{-1} \cdot 500°C) = 15{,}600$ kcal; at 800°C, instead, it amounts to $100 \cdot (0.331 \cdot 800) = 26{,}480$ kcal.

For the computation of the heat loss due to the sensible heat of the exhaust gases through a chimney a specific equation exists, which we will consider in Chapter 7. The one given below (cf. Document 91) takes into account the CO_2 and the water vapor (which stems from the combustion of hydrogen and from the water content of the fuel) in the exhaust gases:

$$\left[0.32 \cdot \frac{C}{0.536 \cdot CO_2} + 0.0048\,(9H + W)\right](T_F - t_0) \cdot \frac{100}{H_u} \qquad [12]$$

with W = water vapor
T_F = temperature of exhaust gas
t_0 = temperature of outside air
H_u = l.h.v. of fuel

The equation allows us to determine the percentage of heat loss for 1 kg of fuel. Assuming the values of C, CO_2, H, W and H_u presented in Chapter 7, the heat loss for T_F = 500°C amounts to 27.87% of the l.h.v. of the fuel, whereas for T_F = 800°C it is 44.93%.

The effective l.h.v. of a solid fuel is always less than the theoretical value arrived at by means of the above equation, because a small portion of the fuel (unburnt solids on the hearth) and of the gases which form during the gasification of the coke (unburnt gases) escapes from the combustion process. For the determination of the heat lost, a chemical analysis is needed. Experience tells us that the unburnt fuel on the hearth contributes some 4-5%. The heat loss due to unburnt gases is given by

$$\frac{F_s\,(3{,}050\,CO + 2{,}580\,H_2)}{\text{l.h.v.}} \qquad [13]$$

Where F_s corresponds to the dry exhaust gases in one Nm^3.

If we assume an l.h.v. of 6,470 kcal/kg, $A_t = 7.17\ Nm^3/kg$, $CO_2 = 13\%$, hence m = 1.57, with a mere 1% of unburnt CO and H, this would bring about a heat loss of

$$\frac{1.57 \cdot 7.17\,(3{,}050 \cdot 1 + 2{,}580 \cdot 1)}{6{,}470} = 9.78\%. \qquad [14]$$

The heat loss by conduction and radiation is determined by the temperature difference between the inner wall of the furnace and the outside. If the mass of the refractory brickwork of the furnace is, for example, 6,000 kg, the heat required (*i.e.* lost) to bring this mass up to an average operating temperature of 800°C can be evaluated according to the equation $c_p \cdot P \cdot (T_m - t_0)$, where c_p = specific heat of the brickwork = 0.21, P = mass of the brickwork, T_m = mean temperature of the brickwork = 800°C, t_0 = ambient temperature = 20°C, which turns out to be $0.21 \cdot 6{,}000 \cdot (800 - 20) = 982{,}800$ kcal.

A certain amount of heat escapes by conduction through the wall of the furnace from the inside to the outside and is then lost by radiation and convection. This heat loss depends therefore on the mean temperature in the refractory wall

of the furnace, on its thermal insulation and, of course, on the time considered. The heat lost in this way is given by the following equation:

$$C = \alpha \cdot S \cdot (T_m - t_0) \cdot Z \qquad [15]$$

With C = heat loss (in kcal)
α = heat transfer coefficient (in kcal m^{-2} $°C^{-1}$ hr^{-1})
S = surface area of the furnace (in m^2)
T_m = mean temperature of the refractory brickwork (°C)
t_0 = ambient temperature in the room (°C)
Z = time considered in hours

If we assume, as an example, a uniform α = 0.7 kcal m^{-2} $°C^{-1}$ hr^{-1}, S = 50 m^2, T_m = 800°C, t_0 = 20°C, Z = 1 hour, the heat loss would be:

0.7 kcal m^{-2} $°C^{-1}$ hr^{-1} · 50 m^2 · (800°C – 20°C) · 1 hr = 27,300 kcal.

Before electric pyrometers came into use, the temperature of a furnace was determined by Seger cones, made of mixtures of silicates and fluxes in the form of a pyramid with a triangular base; there were 59 types, each with different melting temperatures. They were used mainly in the ceramics industry to determine the temperature within a furnace on the basis of the melting point of a particular cone.

Sometimes, when Seger cones were unavailable, the temperature would be estimated on the basis of the color of the refractory material according to the following table (Bordoni 1918, p. 13):

Color	Temperature	Color	Temperature
Incipient red	525°C	Dark orange	1,100°C
Bright red	700°C	Bright orange	1,200°C
Incipient cherry red	800°C	White	1,300°C
Bright cherry red	1,000°C	Gleaming white	1,500°C

In German usage, incipient cherry red (800°C) was simply referred to as red.

1.2. The Chemical Processes during Cremations

Opinions diverge considerably with respect to the chemical composition of the human body. Some cremation specialists (cf. Chapter 7) assert that a human body of mass 70 kg is made up of

10.92 kg of carbon	3.57 kg of nitrogen
1.47 kg of hydrogen	45.50 kg of water
4.83 kg of oxygen	3.50 kg of ash
0.21 kg of sulfur	*Total: 70.00 kg*

Engineer Wilhelm Heepke assumed that the human body is made up of 65% water, 30% combustible substances (mainly fat and protein) and 5% incombustibles (ash; see Chapter 7). For the combustible substances he gave the following chemical composition:

Carbon:	52%	Sulfur:	1%
Hydrogen:	7%	Nitrogen:	17%
Oxygen:	23%	*Total:*	*100%*

On the basis of these data, a body of 70 kg contains

70 · 0.65 = 45.5 kg of water	
70 · 0.30 = 21.0 kg of combustible substances	
70 · 0.05 = 3.5 kg of ash	
Total:	*70.0 kg*

The combustible substances are made up of

21 · 0.52 = 10.92 kg of carbon	
21 · 0.07 = 1.47 kg of hydrogen	
21 · 0.23 = 4.83 kg of oxygen	
21 · 0.01 = 0.21 kg of sulfur	
21 · 0.17 = 3.57 kg of nitrogen	
Total:	*21.00 kg*

The percentage composition of the human body therefore results as:

10.92 ÷ 70 · 100 =	15.6% of carbon
1.47 ÷ 70 · 100 =	2.1% of hydrogen
4.83 ÷ 70 · 100 =	6.9% of oxygen
0.21 ÷ 70 · 100 =	0.3% of sulfur
3.57 ÷ 70 · 100 =	5.1% of nitrogen
	65.0% of water
	5.0% of ash
Total:	*100.0%*

Heepke further indicated the composition of the combustible substances: 15% of proteins, 12% of fat and 3% of other substances (primarily sugars). The fat has an average chemical composition of:

79.10% of carbon	
11.15% of hydrogen	
9.75% of oxygen	
Total:	*100.00%*

The average composition of the proteins (on the basis of fibrin which does not differ materially from that of the other proteins) is the following:

52.70% of carbon	
6.90% of hydrogen	
15.40% of nitrogen	
23.80% of oxygen	
1.20% of sulfur	
Total:	*100.00%*[11]

The l.h.v. of 1 kg of fat thus results as

[11] Fleck 1874, pp. 163f.; for fibrin, Giua/Giua Lollini (1948, vol. II, p. 295) give a practically identical composition: C = 53%; H = 7%; O = 23%; N = 17%; S = 1%.

$$8{,}100 \cdot 0.791 + 28{,}700\ (0.1115 - 0.0975 / 8) = 9{,}257 \text{ kcal.}^{12} \quad [16]$$

The l.h.v. of 1 kg of proteins, on the other hand, is

$$8{,}100 \cdot 0.527 + 28{,}700\ (0.069 - 0.238 \div 8) + 2{,}210 \cdot 0.012 = 5{,}422 \text{ kcal.} \quad [17]$$

Now, if a body of mass 70 kg is made up of 12% fat and 15% protein, the l.h.v. of its solid matter amounts to

$$70\ (0.12 \cdot 9{,}257 + 0.15 \cdot 5{,}422) = 134{,}690 \text{ kcal,} \quad [18]$$

While not taking into account the remaining 3% of sugars and other combustible substances. However, the chemical composition mentioned initially would result in an l.h.v. of

$$8{,}100 \cdot 10.92 + 28{,}700\ (1.47 - 4.83 \div 8) + 2{,}210 \cdot 0.21 = 113{,}777 \text{ kcal.} \quad [19]$$

In view of the fact that these two values diverge considerably, it is clear that the chemical composition mentioned initially is low in combustible matters. Actually, these percentages depend essentially on the fat and the proteins present in the human body, but even in this respect, the data differ: Schläpfer, for example, speaks of 10% fat and 20% proteins (as well as 1% of sugars; Schläpfer 1937, p. 10), whereas Fleck has 20% fat and 10% proteins (Fleck 1874, p. 163). In this study we shall henceforth assume values of 12% fat and 18% proteins for our calculations. On the basis of these assumptions, a human body of 70 kg would be made up of

$70 \cdot 0.18 = 12.6$ kg of protein
$70 \cdot 0.12 = 8.4$ kg of fat

The 12.6 kg of protein therefore contain:

$12.6 \cdot 0.527 = 6.6402$ kg of carbon
$12.6 \cdot 0.069 = 0.8694$ kg of hydrogen
$12.6 \cdot 0.154 = 1.9404$ kg of nitrogen
$12.6 \cdot 0.238 = 2.9988$ kg of oxygen
$12.6 \cdot 0.012 = 0.1512$ kg of sulfur

Total: 12.6000 kg

And the 8.4 kg of fat contain:

$8.4 \cdot 0.7910 = 6.6444$ kg of carbon
$8.4 \cdot 0.1115 = 0.9366$ kg of hydrogen
$8.4 \cdot 0.0975 = 0.8190$ kg of oxygen

Total: 8.4000 kg

A body having a mass of 70 kg thus contains (as kg and %)

[12] According to another source, the value for animal fat is ≈ 9.500 kcal/kg (DeHaan 1999, p. 28).

C = 6.6402 + 6.6444 =	13.2846 kg =	13.2846 ÷ 70 · 100 =	18.978%
H = 0.8694 + 0.9366 =	1.8060 kg =	1.8060 ÷ 70 · 100 =	2.580%
O = 2.9988 + 0.8190 =	3.8178 kg =	3.8178 ÷ 70 · 100 =	5.454%
N =	1.9404 kg =	1.9404 ÷ 70 · 100 =	2.772%
S =	0.1512 kg =	0.1512 ÷ 70 · 100 =	0.216%
Total:	*21.0000 kg =*		*30.000%*

The l.h.v. of the dry solids thus results as

$$12.6 \cdot 5{,}422 + 8.4 \cdot 9{,}257 = 146{,}076 \text{ kcal.} \quad [20]$$

However, the body also contains 45.5 kg of water, which has to be evaporated, subtracting (45.5 · 600 =) 27,300 kcal, and the l.h.v. of the entire body hence becomes 146,076 – 27,300 = 118,776 kcal, or 118,776 ÷ 70 = 1,697 kcal/kg, which is an intermediate value between the values arrived at by Schläpfer (1937, p. 10: 1,600 kcal/kg) and those by Kraupner (1970: 1,800 kcal/kg).

According to most recent evaluations, the human corpse consists of 15.3% proteins, 14% fat and 64% water (Davies/Mates 2005, p. 134); from this results a l.h.v. of 1,741 kcal/kg, which confirms my assumed value.

This having been established, let us now move on to the chemical processes which occur during a cremation (cf. Kraupner/Puls 1970; Löffler 1926, pp. 3f.):

1 kg of C burns to CO_2 with	2.667 kg or 1.867 Nm³ of O
1 kg of C burns to CO with	1.333 kg or 0.933 Nm³ of O
1 kg of S burns to SO_2 with	1.000 kg or 0.700 Nm³ of O
1 kg of H burns to H_2O with	8.000 kg or 5.600 Nm³ of O

We therefore have as products from

1 kg of C:	1.867	Nm³ of CO_2	[21]
1 kg of C:	1.867	Nm³ of CO	
1 kg of S:	0.700	Nm³ of SO_2	
1 kg of H:	11.200	Nm³ of H_2O	

The specific volumes, *i.e.* the volumes of one kg of each substance, are as follows:

CO_2	0.509 Nm³/kg	O	0.700 Nm³/kg
CO	0.800 Nm³/kg	N	0.800 Nm³/kg
SO_2	0.350 Nm³/kg	H_2O	1.244 Nm³/kg
H	11.200 Nm³/kg		

One Nm³ of air contains 0.209 Nm³ of O and 0.791 Nm³ of N. With the above values, the theoretical oxygen requirements are as follows:

for C to CO_2:	13.2846 · 1.867 =	24.8023 Nm³
for H to H_2O:	1.8060 · 5.600 =	10.1136 Nm³
for S to SO_2:	0.1512 · 0.700 =	0.1058 Nm³
	Total =	*35.0217 Nm³*

of which (3.8178 · 0.7 =) 2.6724 are supplied by the corpse itself, so that the effective theoretical oxygen requirement is 35.0217 – 2.6724 = 32.3493 Nm³ of O, corresponding to

$$32.3493 \cdot 100 \div 20.9 = 154.78 \text{ Nm}^3 \text{ of air} \quad [22]$$

containing

$$79.1 \cdot 154.78 \div 100 = 122.43 \text{ Nm}^3 \text{ of nitrogen.} \quad [23]$$

Therefore, the following quantities of moist combustion gases are generated during the cremation of a 70 kg corpse:

from	13.2846 kg of C:	13.2856 · 1.867 =	24.80 Nm³ of CO_2	
from	1.8060 kg of H:	1.8060 · 11.200 =	20.22 Nm³ of H_2O^*	
from	1.9404 kg of N:	1.9404 · 0.800 =	1.55 Nm³ of N	
from	0.1512 kg of S:	0.1512 · 0.700 =	0.10 Nm³ of SO_2	
from	45.5000 kg of H_2O:	45.5000 · 1.244 =	56.60 Nm³ of H_2O^*	
		Subtotal:	*103.27*	* *as vapor*
		Plus N from the air:	122.43	
		Total:	*225.70 Nm³*	

Applying the equations arrived at in section 1, we have:

1. Theoretical necessary air:

$$A_t = 8.93 \cdot 13.2856 + 26.77 \cdot (1.806 – 3.8178 \div 8) + 3.35 \cdot 0.1512 = 154.71 \text{ Nm}^3 \quad [24]$$

Theoretical moist exhaust gases:

$$F_t = 8.93 \cdot 13.2856 + 32.36 \cdot 1.806 – 21.17 \cdot 3.8178 \div 8 + 3.35 \cdot 0.1512 + 0.796 \cdot 1.9404 + 1.244 \cdot 45.5 = 225.62 \text{ Nm}^3 \quad [25]$$

The norm volume of dry exhaust gases then is:

$$225.70 – (20.22 + 56.60) = 148.88 \text{ Nm}^3 \quad [26]$$

The maximum percentage of CO_2 becomes:

$$24.80 \cdot 100 \div 148.88 = 16.65\% \quad [27]$$

1.3. The Cremation Process

The cremation of a corpse proceeds in four functionally distinct, yet not temporally separated phases in the following sequence:

1. desiccation (evaporation of water)
2. the gasification (evaporation of combustible gases)
3. the combustion
4. the incineration

A human body contains a large amount of water and cannot burn spontaneously, no matter what the temperature to which it is exposed. Before the corpse reaches

the temperature at which the gases formed during the gasification phase will ignite, the water it contains must first be evaporated, a process which takes place at about 100°C. Once the water has evaporated, the temperature will increase to around 400-500°C, at which point combustible constituents of the corpse, *i.e.* fat and protein, begin to decompose. During this process gases like carbon monoxide and hydrocarbons are released which burn in the presence of sufficient oxygen. However, before this combustion can occur, these gases must be brought to their ignition temperatures. The less-flammable gases, *i.e.* the heavier hydrocarbons, have ignition temperatures of around 650-700°C. The proteins, on the other hand, as has been pointed out by Klettner (Bundesrepublik Deutschland 1953, see Document 160), have a relatively high nitrogen content and tend to resist combustion; their ignition temperature – or rather the temperature at which the nitrogen splits off from the hydrocarbon portion – is on the order of 800°C (cf. Chapter 6).

After the combustion of the volatile, flammable substances of the corpse, there is a post-combustion and incineration phase of the non-volatile remnants, during which these glowing, mainly carbonaceous particles are transformed into CO_2 and ash (Maccone 1932, p. 104).

As established by de Pietra Santa already at the end of the 19th century (1889, pp. 18f.), the whole process extends over something like one hour, with the individual phases lasting approximately:

- 30 minutes for the desiccation
- 15 minutes for the gasification and combustion
- 15 minutes for the post-combustion (incineration proper)

The cremation of a corpse in a cremation furnace with a gasifier proceeds in the following steps:

The skin and the long muscles burn first, followed by the heart and the lungs, with the spleen and the liver being consumed last. The parts of the face that are exposed to the high temperature gases from the gasifier carbonize quickly, the hairy scalp detaches from the skull and burns rapidly. The cranial bones separate, the seams between them split, and the brain, appearing as a carbonized black mass, burns slowly. The lower jaw falls off and even the teeth, somewhat protected in their cavities, are reduced to ash. The long bones are disarticulated. The articulations of the hand and of the fingers come apart and are consumed. The body parts resting on the grate burn less rapidly. The combustion of the skeleton proceeds from the head to the feet in keeping with the direction of the flow of the gases from the gasifier (normally corpses are loaded into the furnace head first). The bones are calcined by the high temperature of the furnace, the organic matter is destroyed. Only ash remains, which is primarily composed of calcium carbonate and calcium phosphate as well as magnesium, iron, sodium and potassium salts which resist the obtained high temperatures (Maccone 1932, pp. 104f.; Küchenmeister 1875, pp. 74f.).

The mass of the ash is about 5% of the corpse's mass, its density approximately 0.5 g/cm³ (Davies/Mates 2005, p. 134; *Enciclopedia Italiana* 1949, vol. XI, p. 825; Huber 1903, p. 17).

The furnace will generally be operated in the following way:

Before the coffin is introduced into the cremation chamber or muffle, the pilot hearth is lit and the air vents, the damper and the hearth door are opened. At the normal operating temperature of 800-900°C the coffin ignites already as it is introduced into the muffle. After closing the muffle door, the furnace generally needs only little air and not much draft, because initially the coffin burns only on its relatively small surface. After a short time, the hull of the coffin will break apart in a number of places and the burning surface increases considerably. At this point it is therefore necessary to provide for maximum draft and maximum air, which is achieved by opening up the air vents and the damper. At this phase of the process of cremation so much gas is generated within the muffle that the air feed becomes insufficient for a complete combustion: Hence the muffle is filled with glowing fumes, and black smoke develops. More air must now be fed in. If this is done in an adequate way, the smoke will clear almost instantly.

For this reason it is important that the furnace be equipped with measuring instruments to alert the operator as soon as smoke begins to form. If smoke develops, the combustion will be incomplete, heat generation and CO_2 content will decrease and the temperature will fall. Additional air has to be fed at a sufficient rate if an excessive cooling of the furnace is to be avoided.

As a next step the evaporation of corpse's water will start soon. As a consequence the muffle tends to cool, combustion slows down and smoke reappears. Therefore the open cross-section of the air vents must now be reduced. Simultaneously there is incipient gasification which follows closely the desiccation process of the tissues layer by layer, from the outside to the inside as the evaporation proceeds. At this point only little air is required, and the vents have to be almost totally closed, as otherwise smoke will develop because of excessive cooling due to relatively cold air[13] entering the muffle through the vents. In this case, the smoke is caused by the fact that the muffle cools to a temperature below the ignition point of the heavier hydrocarbons that form during the gasification. Another contribution to the cooling tendency comes from gasification itself, an endothermic process, which means that it absorbs heat.

Normally the combustion of the corpse will then, for a while, become somewhat more pronounced, as desiccation and gasification proceed, resulting in the demand for more air and hence a stronger draft. Slowly, though, as the cremation advances, combustion will gradually die down. When combustion has come to a stop, the glowing ash is removed from the inclined plane of the muffle into the ash chamber for the final burnout, and another coffin can be introduced into the combustion chamber.

Cremation must be carried out between well-defined thermal limits: at temperatures beyond 1100-1200°C, sintering will occur, *i.e.* the bones of the corpse and the refractory material will soften and fuse; at temperatures below 700-600°C there is only carbonization of the corpse. The optimum temperature for the introduction of the coffin has been found by experiments to lie between 850 and 900°C (Kessler 1930, pp. 136f.). The maximum temperature that could be registered in

[13] As compared to the temperature of the muffle.

a muffle, but only for a few moments, was on the order of 1100°C (see Chapter 4).

2. Cremation Technology of Coke-Fired Furnaces

2.1. Structure and Operation

Documents 1 and 2 (Figures 1-4) show the typical structure of a cremation furnace with a coke-fired gasifier. The drawings are those of the Wilhelm Ruppmann Company of Stuttgart (Germany) for the furnace installed at Biel[14] (Switzerland) in 1911.[15]

The furnace consisted of gasifier A (*Generator*), a cremation chamber L (*Verbrennungsraum*, also called *muffle*) with its post-combustion chamber below (*Nachglühraum*) and the heat recuperator (*Rekuperator*). In front of the chimney there is also a pilot hearth (*Lockfeuer*), also called chimney hearth (*Kaminfeuer*) – not shown in the drawings – which served mainly to activate and reinforce the draft and for the post-combustion of the flue gases.

The operation of the device under normal conditions was as follows: Before the gasifier was lit, the damper S of the flue duct was opened and the pilot hearth was lit. Next some wood and a little coke were lit on the grate N of the gasifier. Once the coke had started to glow, more fuel was added through the loading chute B. Heating of the initially cold furnace up to the temperature at which the corpse would be loaded (800°C) took about 3 hours and required some 260 kg of coke.

During the preheating phase the air vents stayed closed, and only vent T of the hearth was open. The gases from the gasifier entered the muffle through the outlet of the gasifier, flowed into the post-combustion chamber and duct Z and then onward into the heat recuperator and from there via the flue into the chimney. The heat recuperator consisted of a number of channels made of refractory brick, some of which were traversed by the exhaust gases in a downward direction while the others were traversed by the incoming combustion air in an upward direction.

When the furnace had reached its operating temperature, door K was opened and the coffin introduced into the muffle. The coffin was placed onto the muffle grate, which consisted of 9 transversal and 2 longitudinal bars of refractory clay. Because of the high temperature of the muffle, the coffin caught fire as soon as it was introduced into the chamber and burned rapidly, leaving the corpse on the grate exposed to the flow of the combustion gases from the gasifier, which traveled through the muffle with a high temperature.

At that time the evaporation and gasification of the corpse began, followed by the combustion as such. The combustion residues fell through the grate into the post-combustion chamber, where they continued to burn. When the flames had died down, the glowing cinders, by means of a rake introduced through the upper

[14] The French name of the town is Bienne, as it appears in Documents 54 and 56.
[15] Cf. the account of the test cremation for this furnace in Chapter 2.2.6.

opening of the ash chamber, were raked forward from the inclined plane into the receptacle H, where they burned out little by little.

The operation of the furnace was controlled by means of a number of devices (air vents, fire doors, dampers of the flue ducts, and the pilot fire). During their passage through the heat recuperator the hot combustion gases transmitted some of their heat to the brickwork, heating it up. The combustion air entering the recuperator through the air vents at D warmed up in the upper part of the furnace, traveled through duct E, and then a part of it entered the muffle through openings F, whereas the remainder entered the top of the gasifier through the openings G. Here the air mixed with the igniting combustible gases produced during the gasification, and the mixture of burning gasses and flames then flowed into the muffle striking the coffin and the corpse.

In order to prevent the formation of slag, vessel P, located beneath the hearth grate, is filled with water. This water evaporates and rises as vapor through the hearth grate and the glowing coke; the heat breaks up the water vapor, and subsequently both the grate and the ash cool down,[16] thus preventing the formation of slag. In this way, water gas is also generated in the gasifier (see next section):

$$C + H_2O \leftrightarrows CO + H_2$$

2.2. General Theoretical and Structural Principles

2.2.1. The Gasifier[17]

The gasifier is a vertical chamber lined with refractory material on the inside. The hearth is in its lower part and consists of the grate and the door for the primary air and the removal of ashes and slag. In its upper part the chamber tapers off on one side into a duct (the neck of the gasifier) through which the products of the coke gasification enter the muffle and, on the other side into a vertical or slanted chute connected to the outside through which the coke is fed into the gasifier.

The function of the gasifier is the gasification of coke, *i.e.* its transformation into combustible gases, in this case into generator gas or water gas.

The generator gas is formed during the incomplete combustion of the coke, according to the following reaction:

$$C + \tfrac{1}{2}\, O_2 \leftrightarrows CO + 29.2 \text{ kcal}$$

This is brought about by having air pass through a layer of coke. Initially, in the lower layers of the coke, carbon dioxide forms in the presence of sufficient oxygen according to the following reactions:

$$C + O_2 \rightharpoonup CO_2 + 97.2 \text{ kcal}$$

$$2\, CO \rightharpoonup C + CO_2 + 40.9 \text{ kcal}$$

In the upper layers, on the other hand, carbon monoxide is formed due to the deficiency of oxygen according to the following reaction:

---

[16] The evaporation of 1 kg of water absorbs about 3,800 kcal.

[17] The following description is based on *Enciclopedia Curcio*…, vol. 5, p. 1842; Giua 1948, vol. II, p. 382; Bordoni 1918, pp. 51-54; Heepke 1905b, pp. 31ff.

$$CO_2 + C \leftrightarrows 2\ CO - 38.8\ kcal$$

Thus CO is produced by the direct reaction of C and O and by the reduction of CO_2. The CO of the generator gas formed in this way leaves through the neck of the gasifier and – just before it enters the muffle – reacts with the preheated outside air (secondary combustion air) to form CO_2 once again, giving up part of its heat to the muffle. Then the combusted gases pass through the post-combustion chamber, enter into the recuperator, then the flue and finally the chimney.

The composition of the coke depends, of course, upon the type of coal from which it was made and upon the type of coking.

Leaving aside the minute quantities of hydrogen, oxygen, nitrogen and sulfur which the coke still contains and considering only the carbon, 1 kg of C requires 2.667 kg of O and hence

$$2.667 \cdot \frac{100}{23} = 11.59\ kg\ of\ air, \qquad [28]$$

assuming a composition of air as being 23 kg of O_2 and 77 kg of N_2 for 100 kg of air. Thus, the 11.59 kg of air contain

$$11.59 - 2.667 = 8.923\ kg\ of\ N_2 \qquad [29]$$

In the lower layers of the glowing coke in the gasifier, the gas is therefore generated according to the reaction

$$1\ kg\ of\ C + 11.59\ kg\ of\ air \rightarrow 3.667\ kg\ of\ CO_2 + 8.923\ kg\ of\ N_2.$$

In successive layers we have accordingly the transformation of CO_2 to CO:

$$3.667\ kg\ CO_2 + 8.923\ kg\ N_2 + 1\ kg\ C \rightarrow 4.667\ kg\ CO + 8.923\ kg\ N_2,$$

and the pure generator gas therefore contains, in theory,

$$4.667 \cdot \frac{100}{(4.667 + 8.923)} = 34.34\%\ of\ CO \qquad [30]$$

and

$$100 - 34.34 = 65.66\ \%\ of\ N_2. \qquad [31]$$

Normally, though, one obtains from the coke a generator gas having the following average composition: CO = 26%, N_2 = 65%, CO_2 = 2.8%, SO_2 = 0.2%, CH_4 = 1.5%, H_2 = 0.5%. The l.h.v. of this gas is about 1,000 kcal/Nm³, the density is about 0.97 relative to air.

Thus, 2 kg of C will produce 4.667 kg of CO, but if we assume an effective yield of 26%, we obtain only

$$\frac{4.667 \cdot 26}{34.34} = 3.53\ kg\ of\ CO. \qquad [32]$$

Exactly 0.5714 kg of O are needed for the complete combustion of 1 kg of CO into CO_2, *i.e.*

$$\frac{0.5714 \cdot 100}{23} = 2.484\ kg\ of\ air. \qquad [33]$$

The products from this combustion are

1 kg of CO + 0.5714 kg of O_2 → 1.5714 kg of CO_2

2.484 kg of air – 0.5714 kg of O_2 → 1.9126 kg of N_2

With preheated air and perfect mixing, the theoretical excess air for the combustion of CO into CO_2 is at most 10%, but in practice the excess air is over 50 percent.

If 1 kg of CO is completely converted into CO_2 by combustion, 2,449 kcal are generated. If a reservoir of water is placed under the grate of the hearth, the gasifier will produce water gas.

Water gas is a mixture of carbon monoxide and hydrogen and results from steam being passed through a coal bed heated to around 1,000°C. The corresponding reaction is as follows:

$C + H_2O \leftrightarrows CO + H_2 - 28.6$ kcal

Below 600°C, the reaction produces a mixture of CO_2 and H_2:

$C + 2\ H_2O \leftrightarrows CO_2 + 2\ H_2 - 18.0$ kcal.

In order to keep the latter from happening, it is necessary to maintain the bed of coal at a sufficiently high temperature. The water gas which is generated according to the first of the above two equations would theoretically be a mixture of equal volumes of carbon monoxide and hydrogen with a calorific value of 2,810 kcal/Nm³. Under actual conditions, however, it has the following composition (by volume): CO = 38.5%; H_2 = 52%; CH_4 = 1%; CO_2 = 4.5%; H_2S = 0.2%; N_2 = 3.8% and a calorific value of 2,650 kcal/Nm³. Its density is 0.5330 relative to air; one Nm³ has a mass of 0.689 kg.

In a device like the Schneider furnace (cf. Chapter 3) with a vessel of some 0.2-0.4 m³ placed beneath the hearth grate, an increase of 5-15% in the calorific value of the gasifier gas was obtained.

2.2.2. The Cremation Chamber or Muffle

The muffle is a horizontal combustion chamber, the upper part and ceiling of which are made of refractory bricks. In the earliest models its dimensions were as follows (cf. Document 3):

Width: 850 – 1,000 mm
Height: 800 – 900 mm
Length: 2,200 – 2,500 mm

The "Norms for the construction and operation of furnaces for the cremation of human corpses" of 1937 specified the following minimum dimensions (cf. Chapter 8):

Width: 900 mm
Height: 900 mm
Length: 2,500 mm.

The muffle is closed at its front end by a door made of refractory clay which slides sideways along a special track. An outer door is located in front of that sliding door.

Because the front end of the coffin caught fire as soon as it entered the muffle and because smoke formed on account of the varnish, later models were equipped with a hood above the door which sucked up this smoke while the coffin was introduced and discharged it to the exterior.

In its rear portion the muffle is linked to the gasifier by means of the gasifier neck. Its bottom consists of a grate of refractory clay, usually with longitudinal and transversal bars on which the coffin rests.

Beneath this grate is located the inclined plane on which the residues of the corpse burn out completely after having fallen through the openings of the grate. This inclined plane for the ash has at its front end a space for the ash container. The ash is moved into this container by means of a suitable rake.

In the 1930s a post-combustion grate for the ash was placed at the front end of the inclined plane.

The walls of the muffle underneath the grate of refractory clay are inclined towards the center, thus forming a small chamber (post-combustion chamber) which receives the remains of the corpse. The walls of this chamber have perforations for the discharge channels through which the exhaust gases flow into the recuperator.

Some systems with an indirect heating system had furnaces with a shutter made of refractory material which closed the opening leading from the gasifier to the muffle. The gasifier gas could thus be diverted through appropriate channels around the muffle in order to heat the latter merely indirectly from the outside. This device served to keep the combustion gases from coming into direct contact with the corpse in accordance with Prussian legislation in force until 24 October 1924 (cf. Chapter 4).

2.2.3. The Recuperator

The recuperator (cf. Documents 1 and 2, Figures 1 and 3) is a heat exchanger made of refractory material with a mass of 7,000 to 8,000 kg, placed in the lower part of the furnace, with usually two levels. It consisted of two counterflow systems of intertwined channels with an appropriate upper opening in the muffle and the lower opening at the furnace's bottom. The exhaust gasses from the muffle flowed in a downward direction while the combustion air from the outside flowed in an upward direction. In that process the combustion gases transferred some of their heat to the channel walls. As a result of this, the heat dispersed throughout the entire recuperator by way of conduction, with its temperature varying between 400 and 600°C or higher.

In older furnaces equipped with an entirely indirect heating system, the recuperator was preheated, just like the muffle, to a temperature of 1,000°C, after which the arrival of the combustion products of the gasifier into the muffle was stopped. The combustion air moved upwards through the recuperator while getting heated and entered the muffle at basically the same temperature.

In the furnaces of the 1920s and 1930s, which usually worked with semi-direct or direct processes,[18] the recuperator was heated to a considerably lower temperature, and the heat needed to bring the cremation to an end was provided by the radiation from the muffle walls and by the gas coming from the gasifier.

In the Klingenstierna furnace (cf. Chapter 3) the recuperator consisted of a bank of metal tubes directly exposed to the flames and the exhaust gases from the muffle, thereby becoming red-hot, with the combustion air flowing through the tubes; in the modified type produced by Gebrüder Beck of Offenbach, the tubes were replaced by a recuperator of refractory clay.

The Siemens furnace of the Gotha crematorium (cf. Chapter 3) did not have a recuperator, but a regenerator. A regenerator is a heat exchanger working intermittently and consisting of a structure of refractory bricks with a system of channels linking the muffle and the flue duct as in the case of the recuperator, but – as opposed to the latter – *all* channels are alternately traversed by either the exhaust gases from the gasifier in a downward direction or by the combustion air in an upward direction. Not having separate channels for the exhaust gases and the combustion air, the regenerator is operated discontinuously, with alternating heating and cooling phases. The exhaust gases from the gasifier flow through it only while the furnace is being heated up. When the latter has reached its operating temperature and the coffin is introduced into the muffle, the combustion gases are shunted directly to the chimney through appropriate channels. Combustion air is then heated by being made to flow upwards through the regenerator. It strikes the coffin and the corpse at a temperature of 900-1000°C. During this process the regenerator cools down and has to be heated up again before the next cremation (Schläpfer 1937, p. 8; Kaiserliches Patentamt, 1913b).

In order to allow such a system to operate continuously, two regenerators working in tandem are necessary, as in F. Siemens's patent referred to above (cf. Chapter 3). Here, the exhaust gases from the muffle and from the gasifier are discharged through a second regenerator that heats up while the combustion air flows into the muffle through the first regenerator, cooling it down. In this way one of the regenerators is always hot in each of the phases of the cremation.

Because of the impracticality of such a system, nearly all cremation furnaces operate using a recuperator.

During the cremation experiments run in the Biel crematorium by the engineer Richard Kessler at the end of the 1920s, it was established that the recuperator had another important function: the post-combustion of gases leaving the muffle not completely burned (cf. Chapter 4).

2.2.4. The Chimney[19]

The discharge of the exhaust gases from the furnace is assured by a system consisting of a flue (*Fuchs*) and the chimney (*Schornstein*), sometimes supplemented by a pilot flame (*Lockfeuer*) or a forced-draft device (*Saugzuganlage*).

---

[18] For the definition of these terms see Chapter 4.

[19] This subchapter is based on: Beutinger 1911, pp. 143-146; Heepke 1905b, pp. 67-75; Bordoni 1918, pp. 43, 56-62, 224-225, 230-234; Lebrasseur 1922 , pp. 56f.; Salvi 1972, pp. 617-622; *Enciclopedia Curcio*... 1973, vol. 8, p. 3247.

In accordance with the findings of the furnace-specialist Beutinger, the flue duct, *i.e.* the link between the furnace itself and the chimney, must be lined internally with refractory material. It must also have a sufficient number of openings for cleaning; wherever possible, these apertures must be equipped with a double lid to avoid leakage of fresh air from the outside into the duct.

At the point where the flue duct enters the chimney or possibly even upstream of this point, Beutinger recommends the installation of a damper, moving vertically, which allows control of the draft by increasing or decreasing the cross-section of the duct in keeping with the operating conditions.

The pilot flame must be placed at the bottom of the chimney; its function is to heat the layers of cold air above it and to draw up the cold air which is in the duct and the furnace itself. Besides activating the draft when the furnace is cold or has difficulties on account of adverse atmospheric conditions, this flame also serves for the post-combustion of the smoke.

In the furnaces built in the 1920s and 1930s, the pilot flame was usually replaced by a forced-draft device, a blower placed at the base of the chimney in such a way that it created a lower pressure in the flue compared to the furnace. Such an effect could be achieved in one of two ways (*Enciclopedia Curcio*… 1973, vol. 8, p. 3247):

> *"One can either have all the combustion products pass through the blower, or one can place the blower in a shunt. It would then draw in only a portion of the flue gases, ejecting them at high velocity into the base of the chimney, which has to have a converging/diverging shape, like an ejector. The jet produced by the blower drags the flue gases along at a high speed; in the diverging part of the duct the air velocity drops, and the kinetic energy is transformed into pressure energy. The output pressure of the blower has to be such that it overcomes the resistance in the duct caused by friction, by elbows etc."*

If several furnaces operating simultaneously are to be installed, it is necessary to build separate chimneys; a common chimney is not advisable because in the case of partial operation its cross-section and hence the cooling effect would be too large, especially if one furnace is taken out of service.

In some cases, a rotary valve can be installed in the upper part of the chimney to prevent cold air and humidity from entering. Large irregularities at the head of the chimney should be avoided because they can lead to a reduction in the draft, mainly through the formation of air eddies and downdrafts beneath any such large protuberances. If the chimney does not have an outside brick covering, it must have a layer of insulation on the inside, possibly made of refractory material. If the temperature of the gases at the bottom of the chimney is expected to reach 500°C, the chimney has to be clad internally, over the lower third of its height, by a layer of refractory bricks joined with refractory mortar.

In the case of a cremation furnace with a coke-fired generator the main function of the chimney is not the discharge of the exhaust gases but the creation of sufficient draft to provide enough combustion air at the grate of the hearth. In fact, the highest resistance that the combustion air encounters resides in the grate and the layer of coke. The resistance of the grate depends on the air flow-rate and

on the open cross-sectional area of the grate. A theoretical equation has been proposed by M. Lebrasseur:

$$H = \gamma \cdot V^2 (N^2 - 1) \qquad [34]$$

with H = resistance
γ = specific density of the air
V = air velocity
N = open cross-sectional area of the grate

The resistance of the layer of coke on the grate depends on the mass of the coke and the thickness of the layer. According to M. Lebrasseur, this resistance, H, can be expressed as

$$H = \frac{c \cdot l \cdot P^2}{100} \qquad [35]$$

where c is a factor taking into account the size of the pieces of coke, l is the thickness of the layer and P the mass of coke on 1 m² of grate surface (Lebrasseur 1922, pp. 56f.).

The draft of the chimney can be natural or artificial. Natural draft is caused by the density difference – and hence by the temperature difference – of the fumes entering the chimney at its base and the ambient air. The hot gases, having a lower specific density than the surrounding air, causes an updraft which in turn creates a low pressure at the base of the chimney.

The draft is measured in mm of water column, 1 mm of water column being equivalent to a pressure of 1 kg per square meter (10 m of water column roughly equals the average atmospheric pressure). The measuring instrument is called a vacuum indicator. In its simplest form, it is a glass U-tube filled to half its height with colored water. One extremity of the tube is connected to the inside of the chimney. The level difference between the two parts of the glass tube represents the draft of the chimney and is given in mm of water column (mm *Wassersäule*, mmWs, in the German literature). The draft can also be measured electrically by means of an instrument with a scale in the form of the arc of a circle (Cantagalli 1940, p. 86).

According to Heepke, for cremation furnaces with coke-fed gasifiers the minimum allowable draft is 10 mm of water column, the maximum 30 mm. The draft is a function of the height of the chimney according to Salvi's equation:

$$E = 1.29 \cdot \left(\frac{1}{1 + 0.00367 \cdot t_a} - \frac{1}{1 + 0.00367 \cdot t_f} \right) \cdot h_c \qquad [36]$$

with E = draft
h_c = height of chimney
t_a = temperature of ambient air
t_f = temperature of fumes

This equation also allows calculating the height of a chimney as a function of its draft:

$$h_c = \frac{E}{1.29 \cdot \left(\frac{1}{1 + 0.00367 \cdot t_a} - \frac{1}{1 + 0.00367 \cdot t_f} \right)} \qquad [37]$$

For example, assuming $h_c = 20$ m, $t_a = 10°C$, $t_f = 300°C$, the draft would be equal to 12.6 mm of water column. With such temperatures, the height of the chimney should be at least 16 m for a draft of 10 mm of water column to be attained. In practice, however, the height should be greater in order to overcome the pressure losses in the flue and the chimney.

The cross-sectional area of the chimney is also very important, because it determines the velocity of the gases passing through the chimney. This velocity varies with the square root of the draft, and normally has an order of magnitude of 3-5 meters per second, depending on the size of the plant.

The recommended cross-sectional area of the chimney can be derived from Colombo's equation:

$$q = \frac{F \cdot V \cdot (1 + \alpha \cdot t)}{3{,}600 \text{ sec/hr} \cdot v} \qquad [38]$$

with q = cross-sectional area of the chimney, in m^2
F = fuel consumption in kg/hr
$\alpha = {}^{1}/_{273}\ °C^{-1}$
t = fume temperature at the chimney base in °C
V = volume of the fumes in Nm^3/kg fuel
v = exit speed of the fumes at the chimney top, m/sec.

Heepke proposes the following equation for the calculation of the exit velocity of the gases discharged:

$$v = \frac{G \cdot B \cdot (1 + \alpha \cdot t)}{1.293 \cdot 3{,}600 \text{ sec/hr} \cdot q \cdot \gamma} \qquad [39]$$

with G = mass of gas generated by combusting 1 kg of coke (with air excess ratio m = 2)
B = mass of the coke in kg
q = cross-sectional area of chimney
γ = density of the gas

2.2.5. Drying a New Furnace

The drying of a newly built cremation furnace is a rather delicate operation. If it is done poorly, it can lead to damage in the wall structure of the plant. In his classic work on cremation, Beutinger describes it as follows (1911, p. 127):

> *"During the construction of the furnaces, a large quantity of water remains in the body of the furnace, together with the building materials; it is therefore necessary to carry out a careful drying after the completion of the work, including the flue duct and the chimney. The drying operation must be done slowly, because an intensive and rapid heating would lead to the generation of large quantities of water vapor, the pressure of which, under these conditions, could cause the formation of cracks in various parts of the furnace, which could eventually lead to the discharge of gas or smoke from the furnace. Even the most solid structure and the best anchoring themselves could be damaged. Therefore, the drying should be left to the builder of the furnace; it always takes several weeks: the slower it occurs, the better the probable future behavior of the furnace. In the beginning, only very small shavings of wood must be used for the fire; a little later, from the third day onward, one may add small pieces of wood. After the first week, a more substantial charge of wood is indicated; as before, the draft must be completely open in order to allow the hot air to remove the water vapor which forms. As the heat*

load is increased by adding to the logs progressively increasing quantities of coke, the furnace will dry out completely."

2.2.6. Test Cremations

The test cremation is a means for testing the proper functioning of the furnace. In this respect, architect Beutinger writes (*ibid*., pp. 127f.):

"Before the test cremation it is necessary to check the furnace thoroughly, including the control devices, the closures, the introduction trolley, etc. If the furnace has been standing idle for some time, the chimney has to be prewarmed by means of the pilot fire to ensure a good draft. The test run must be made by the builder of the furnace who will also train the operating personnel at the same time. Minutes of the test cremation and its results will be kept, recording the various phases of the combustion and their progression. The generation of smoke and the quality of the ash must be recorded. With respect to the development of smoke from the chimney, it must be remembered that, for all such systems, smoke is favored both by a lack of air and by an excess of air, because the latter state will lead to a lowering of the furnace temperature and hence to a decrease in the ability of the gases to rise. For the heating and the cremation test, the furnace will be warmed up in accordance with its operating instructions and brought to its proper temperature. The weight and the quality of the fuel used for lighting [the fire] *and for the cremation as such must be checked and recorded. For the cremation any kind of animal carcass can be used, for example a horse, whose overall size and whose weight percentage of flesh, bones and also of the parts which burn rather poorly, such as the heart, the lungs, the liver, correspond roughly to the proportions in the corpse of a human adult. The carcass is placed in a coffin-shaped box made of dry wooden unplaned boards, 15-18 mm thick, like those used for coffins, 1.90 m in length, 0.60 m wide and 0.50 m high. It is best to use a coffin made according to the general practice. The weight of the carcass, its type and the various portions of its individual parts such as bones, flesh, heart, lungs, fat etc., as well as the weight of the coffin must be recorded and the various phases of the combustion verified during the entire process of the cremation. Seger cones for temperatures between 900 and 1100°C must be placed at appropriate locations in the cremation chamber to establish the temperatures reached on the basis of their fusion. When the inside of the furnace has reached the temperature necessary for the cremation, the carcass will be introduced and must be observed permanently through the inspection opening. The ash will be collected in the space provided, and its quality will be examined. The test cremation must be carried out in the actual presence of the supervising authority. Depending on the outcome of the cremation, for which minutes will be drawn up and signed by the public authorities present, the use of the furnace for the cremation of human corpses will be authorized."*

As an example I reproduce the minutes of the test cremation of the Ruppmann-type cremation furnace with a coke-fed gasifier at the Biel crematorium (Nagel 1922, p. 40):

"Protocol of the test cremation carried out in the crematorium at Biel at 2 p.m. on Friday, 25 August 1911. The president of the cremation association of [the city of] *Biel reads to those present the text of the supply contract. Then,*

around 2:25 p.m., a coffin filled with animal remains is introduced into the furnace. The furnace had been lit at 10 a.m. and had been ready for use for two hours. The experts ascertained a temperature of around 1000°C on the basis of the Seger cones placed inside it. The coffin contained some 80 kg of meat supplied by the administration of the Biel slaughterhouse, consisting of 85% of soft tissue and 15% of bones. The introduction of the coffin by means of the Ruppmann trolley was very easy. The closure plate works well and shuts immediately upon introduction of the coffin into the cremation chamber. The doors of the furnace were closed. Through the inspection ports in the front of the furnace one can see that the coffin catches fire immediately and intense flames develop. At that moment a little smoke can be observed above the chimney. Later, too, there is at times a little smoke, but it is barely visible. Around 5:25 p.m. it can be seen that the contents of the coffin, except for a few small pieces, have been completely reduced to ash. In the post-combustion chamber the bones can be seen, i.e. the incinerated remains of the bones, in an incandescent state. Mister Lanz, as a member of the commission for sanitation, is asked to examine the ashes the next day, after the time specified. The management [of the crematorium] *finds that the furnace is working well and that the large masses and the very dense pieces of flesh have been destroyed by the flames in a rather quick way.*

Biel, 25 August 1911.
The Biel Association for Cremation
The President: (signed) Albrecht
The Secretary: (signed) Fehlmann."

3. Origin and Development of Modern Cremation Furnaces

Corpse cremation was practiced in Europe as early as a thousand years before Homer (Schuchhardt 1920, p. 502) and continued to be practiced up to the year 785 AD, when it was prohibited, under pain of death, by the Paderborn Decree (*Capitulare Paderbrunnense*) of Charlemagne (Pauly 1904, p. 8). Over the following centuries the cremation of corpses fell completely into disuse as a funerary habit throughout Christian Europe.

The idea of cremation of corpses arose again during the French Revolution, but did not take hold before the second half of the 19th century. In its session of the 14th Floréal of year VII (3 May 1799), the central administration of the Seine Department promulgated a decree giving complete freedom to the citizens to have their own corpses buried or cremated, and even proposed to have a "resting field" arranged on Montmartre where solemn incinerations of corpses could be practiced without the use of wood, but using "furnaces ingeniously prepared by modern chemistry."[20] Two drawings of this monumental crematorium (before the word came into use) have survived (Documents 4 and 5; Reber 1908, pp. 26-29).

[20] On the Seine Department's decree see in detail Lacassagne/Dubuisson 1874, pp. 32-35.

The birth of the movement for the cremation of corpses can be traced back to 1849, when the philologist Jakob Grimm gave a memorable speech on this subject at the Berlin Academy of Sciences.[21] The idea was picked up by Prof. Jakob Moleschott in 1852 and by Dr. Francesco Coletti in 1857 (cf. his *Memoria*) and enthusiastically spread by untiring pioneers such as Army Surgeon J.P. Trusen, Prof. Richter, Prof. Reclam and Prof. Küchenmeister, and in Italy by Du Jardin, Bertani, Castiglioni and by the selfsame Coletti during various conventions which took place between 1858 and 1869.

In this chapter I do not wish to describe the history of modern cremation – a great many books have already been published on this topic as listed in the present book's bibliography – but rather a specific history of cremation *installations*. I shall therefore limit myself to the essential historical points.

In Europe, the first cremation in a cremation furnace took place at Dresden on 9 October 1874 in an experimental furnace built by Siemens. At that time the corpse was that of an Englishwoman, Lady Dilke, the wife of the Secretary of State Dilke. It was followed on 6 November by the cremation of the wife of the Medical Councillor D. Thilenius of Wiesbaden as well as several other cremations before such experimental incinerations were stopped by the government of Saxony (Pauly 1904 p. 18).

Italy soon placed herself in the vanguard of the modern cremation movement, both from the legal and the technical point of view. The principle of corpse cremation was recognized in that country by the sanitary regulations of 6 September 1874 (Pini 1885, p. 16).

Cremations spread rapidly in the United States. The first crematory was erected in Washington D.C. in 1876. In 1895 already 19 crematories existed there (Probst/Chairman 1895; Guilbert 1895).

In France cremations were once more legalized on 15 November 1887, but effectively only on 27 April 1889 with the promulgation of specific regulations.[22]

The 1870s saw a massive amount of work being done in this field, theoretical as well as experimental, and various types of furnaces were built. Modern cremation had to fulfill numerous ethical, esthetic and economic requirements. The general congress on cremations held at Dresden on 7 June 1876 specified the following principles (Pauly 1904, pp. 14f.):

> *"1) Cremation must be complete and must not leave any carbonized remains.*
>
> *2) Cremation of corpses must be carried out only in installations expressly built for this purpose.*
>
> *3) No malodorous gases must be generated; cremation must hence be odorless.*
>
> *4) The ashes must be white, clean and easy to collect.*
>
> *5) The cost of the equipment and of the cremation must be as low as possible.*
>
> *6) The equipment must be in a position to allow several cremations in rapid succession."*

---

[21] The speech, entitled *Ueber das Verbrennen der Leichen* (On the cremation of corpses) was published the year AFTER (Grimm 1850).

[22] "La crémation à Paris" 1891. About the early history of cremations in France see "La crémation des morts…" 1888 (twice); "Crémation" 1889; Salomon 1893; "La crémation" 1890; Rochard 1890; "Crémation" 1892.

The first European crematorium was built in Milan in 1875. It was equipped with a Polli-Clericetti furnace inaugurated on 22 January 1876 with the cremation of the corpse of Alberto Keller (Pini 1885, p. 30). The first crematorium in Germany went into service at Gotha on 10 December 1878.

The pioneers of cremation were confronted with a serious problem. The hopes and the disappointments that accompanied the first experiments using animal carcasses are vividly described by the words of Dr. Gaetano Pini (*ibid.*, p. 128):

> *"We, who were present at the first experiments of Polli (12 June and 12 December 1872) and of Gorini (1 September 1872), have not forgotten the illusions and the discouragements we experienced, shut in for hours as we were in that small space as we anxiously and restlessly awaited the results of the trials with animals. How long it took to burn that beast! What a foul smell there was! How much smoke! And yet, at each step, not knowing what sort of difficulties still lay ahead of us, we thought we had reached our goal."*

Soon, the first experimenters realized that the cremation of a human corpse was an even more difficult problem. Dr. Pini wrote in this regard (*ibid.*, p. 129):

> *"The disappointments began with the first tentative incinerations of human corpses. Experience then taught us that there was still a long road ahead of us before we would be able to burn a human body in a short time and at little cost."*

The first types of cremation equipment used in Italy employed muffles. The corpse had to be placed into a metal cylinder heated on the outside by coke (Du Jardin, 1867) or city gas (Polli).[23]

Brunetti's device (1873) consisted of four little walls of ordinary brick, making up the hearth, upon which was placed a thin sheet of steel which covered only a small part of the hearth. Above it was a large hood linked to the chimney. The corpse was tied to the steel plate with wire to keep it from falling off on account of sudden muscular contractions during the burning. On the hearth, below the steel sheet, a fire of wooden logs was lit. The flames caused the steel sheet to glow and surrounded the corpse from both sides. Cremation took about 6 hours.[24]

The Polli-Clericetti furnace, enclosed in an urn in the form of an antique sarcophagus (Document 7), consisted of a cremation chamber with a horizontal grate on which the corpse was placed. It had 217 nozzles of air and gas, the jet-like flames of which impinged directly on the corpse and heated the chamber to a temperature of 1,100°C. This furnace was set up in the Milan crematorium and used for the cremation of Alberto Keller[25] and for another two cremations.[26] On

---

[23] *Ibid.*, pp. 130f. A detailed description is given by Wegmann-Ercolani 1874, pp. 30-33. In this work one can also find the drawing which I have reproduced as Document 6.

[24] Pini 1885, p. 132. The first experiments by Lodovico Brunetti are described in detail in Pini 1973; the following has been taken from Pini 1885, pp. 128-171, unless otherwise stated. Cf. also de Cristoforis 1890, pp. 56-135; de Pietra Santa/de Nansouty 1881; Vallin 1880, pp. 854f.; Maccone 1932, pp. 102-124; Eassie 1875 presented an accurate description of the early years of cremations in Italy, Switzerland, France, Belgium, Austria, Germany, the U.S. and England (pp. 68-88) and of the first cremation devices with special reference to the Siemens furnace (pp. 89-126). See also Rolants 1910; du Mesnil 1877; de Pietra Santa 1888a-c.

[25] Polli 1876a; "La prima cremazione…" 1876. The cremation lasted one hour and 30 min.; the corpses weighed 60 kg and resulted in 3 kg of ashes.

[26] The second cremation was that of the corpse of Anna Pozzi Locatelli, who weighed 50 kg and produced 3.6 kg of ashes. The cremation took one hour and 45 min. Polli 1876b; "La seconda crema-

account of its excessively high costs, it was dismantled afterwards and replaced by a Betti-Terruzzi furnace in 1877.

This device was a muffle furnace consisting of a cast-iron cylinder located in the center of a large coke-fired furnace. When the cylinder started to glow, the corpse was introduced through a kind of steel guide-rail. Cremation was fairly complete, but the process took at least 5 hours and the costs were high. After nine cremations this type, too, was demolished.

The Cadet furnace (Document 8), another muffle device, was used only for experiments with animal carcasses.

The Muller-Fichet furnace (Document 9), shown at the Paris Universal Exhibition of 1878, consisted of a muffle made of refractory brick (*f*) into which the coffin (*g*) was placed. It was lined below and on the sides with refractory bricks (*e*) which acted as heat accumulators. The muffle was made white-hot by means of the combustion products coming from a large gasifier (*a*) with a stepped grate, and then the coffin was introduced.

The Lagénardière furnace (Document 10) with its central muffle and two lateral coal-fed hearths and a recovery system for the hot gases was never used for cremation experiments.

The Kopp furnace was based on the same principle as the Betti-Terruzzi type, but had a muffle made of refractory brick. It was set up in the Washington, D.C., crematorium. 6 hours were needed for a complete cremation.

The Gorini furnace (Document 11), called "Lodi furnace," was based on the principle of direct combustion with live flames. It worked in the following way: after placing the corpse in the cremation chamber (*C*) through the door (*E*), a small auxiliary fire was lit on hearth (*G*) which burned throughout the duration of the cremation, first as a pilot flame, later as a post-combustion fire for the exhaust gases. After three or four minutes, furnace (*A*) with its grate and ash receptacle (*B*) was lit. The flames from the fuel, normally consisting of bundles of wood, struck the corpse lengthwise. The combustion products flowed down into the discharge duct (*F*) through the auxiliary furnace (*G*) where any unburnt gases were consumed and then left through the chimney (*H*). The cremation chamber had lateral ports (*L*) for the direct induction of combustion air. The draft of the furnace was controlled by a damper located in the chimney. The prototype of this furnace was inaugurated in the Riolo crematorium on 6 September 1877. The duration of one cremation was generally between one and a half and two hours, with a wood consumption of 100-150 kg. The Gorini furnace inaugurated on 15 December 1887 at the cemetery of Père-la-Chaise[27] in Paris (Document 12), used 300 to 450 kg of wood for one cremation, which lasted on average one hour and 45 min.[28]

---

zione…" 1876. The third cremation was that of the corpse of a man of 71 years of age from a hospital; the cremation took two hours and 30 min.; the corpse weighed 43 kg and left 2.3 kg of ashes. G. Polli 1877.

[27] Today it is spelled Père-Lachaise.

[28] "La crémation à Paris" 1890. The device and the first three experimental cremations, including an analysis of the fumes, were accurately described by du Mesnil 1888.

The Venini device was the first Italian crematorium using a gasifier. As can be seen from the drawings (Document 13), it was a rather complex piece of equipment. The cremation was brought about by the flames coming from a mobile gasifier and reaching the cremation chamber after having passed through a connecting duct; they struck the corpse directly. The introduction temperature was 800°C, and the duration of a cremation was normally one hour and a quarter.

The mobile Rey furnace (Document 14) was practically a Gorini furnace mounted on a sheet-metal cart, lined internally with refractory brick and having a hearth at its far end. The corpse was fed into the front end by means of a suitable metal trolley.

Another mobile cremation furnace, although never used, was presented during the Brussels Hygiene Exposition in 1876 by Kuborn & Jacques (Documents 15, 15a). It consisted of a sort of railroad engine that could also move on roads. It was internally lined with refractory material, which contained two inclined ledges. Below them were two adjacent hearths, and the smoke conduit connected to a vertical chimney stuck out of the car's roof. The plant could cremate a dozen corpses at a time. The first hearth heated the ledges with the corpses, and the combustion products passed on to the second hearth, which burned them completely; then they went out the chimney (du Mesnil 1877).

The Guzzi furnace (Document 16) brought together the principles of direct cremation by means of live flames and of indirect cremation by means of clean hot air, of which we shall speak later. In this device, the cremation chamber (*A*) was heated either by the combustion products coming from the hearth (*D*) or by hot air heated in the regenerator (*B*). The primary combustion air entered the furnace at the front, ahead of the introduction damper (*V*), through an opening (*K*) linked to a channel running above the cremation chamber (*L*), and fed, pre-heated, into the ash-box (*N*) beneath the grate (*E*) of the hearth. The grate was in a slanted position and rested on a water-filled vessel (*H*) which cooled it. A secondary combustion chamber (*C*) ensured the post-combustion of any unspent gases coming from the cremation chamber.

The Spasciani-Mesmer furnace (Documents 17, 17a and 17b) installed at Leghorn and Venice was a device with a gasifier (*G*) having a horizontal grate and a feeding chute (*T*) for the fuel. The combustion gases produced there fed into a channel (*D*) placed above the cremation chamber (*C*), which had four openings (*b*) with control vanes allowing the body to be struck by four jets of flame at the head, on the chest, on the abdomen and on the legs. The control vanes allowed the fire to be aimed and concentrated on those parts of the body that offered the greatest resistance to the cremation. The corpse was introduced into the chamber on a trolley, the upper surface of which was made of refractory brick and closed off the lower portion of the cremation chamber in such a way that the metal parts of the trolley were protected from the high temperature of the cremation chamber. It took 8-10 hours to heat the furnace and some 2,000 kg of coke were needed for this phase; one cremation then consumed 200-300 kg of coke.

The Toisoul-Fradet furnace (Document 18) was a device using a gasifier and having three levels: the gasifier (*A*) was in the basement, the recuperator (*E*) at ground level and the cremation chamber (*G*) on the floor above. Cremation took

about one hour and coke consumption was 100 kg. This plant was inaugurated in Paris on 5 August 1889. Its schema (Document 19) shows a large gasifier (A) with the loading funnel (C) and the opening for the stoker (D), the sloping hearth grille and an ash extraction door (B). A long vertical shaft leads the fuel gas produced in the gasifier to the back of the cremation chamber (G), called the "laboratory," but before entering they are ignited by two burners (F). The cremation chamber is closed at the front with door (H). The coffin (M) was introduced by the load cart (K). Inside the cremation chamber the coffin (M) is engulfed by the flames, and the combustion products descend through the recuperator (E) into the flue (I), while the outside air flows countercurrently, gets heated to a high temperature and exits into the burner (F).

The furnaces considered so far operated on the basis of the principle of total direct combustion, *i.e.* the corpse was struck directly by the flames generated on a hearth (as in the Gorini furnace) or by the products of a gasifier (as in the Venini furnace). The system invented by Friedrich Siemens introduced the process of totally indirect combustion by means of clean hot air, which dominated in Germany unchallenged until 1924. This new process, as we have seen, rested on the principle that the cremation was effected by clean air heated to 1000°C in a regenerator or recuperator.

The prototype of the Siemens furnace (Document 20) was used for the first time with animal carrion on 2 June 1874 in the presence of the professors Fleck, Küchenmeister, Roth and other celebrities of the medical field. The inventor described it as follows (Küchenmeister 1875, pp. 70f.):

> *"The entire device consists of three separate parts: 1) a gasifier outside the building, 2) the furnace proper with the regenerator and the cremation chamber inside the building, 3) the chimney for the discharge of the combustion products.* […] *The cremation process runs as follows: the gasifier is operated in such a way that new fuel – hard coal, lignite, turf or wood – replacing the fuel consumed, is added through the feeding device every few hours. The gases formed are led through a channel (a) equipped with controls into the regenerator where they meet with a controllable air-stream (b) and turn into flames. The flames formed in this way traverse the regenerator chamber (R) and heat to white heat the bricks stacked there in layers. The residual heat contained in the flames still serves to preheat to red heat the furnace and the chamber (K) destined to receive the corpse; the flames then disappear through channel (c) into the chimney. As soon as the furnace has reached this state, the process of cremation can begin. The door (D) of the furnace is raised or opened by the person assigned, and the body to be burned is introduced into the cremation chamber. After the furnace has been closed, the body is exposed to the effect of the red heat, losing its water content, i.e. drying out, over a certain period of time which depends upon its physical structure. Once this part of the cremation is over – which usually takes about a quarter of an hour – the gas valve is closed. Now only air enters the cremation chamber through the regenerator. This air heats up in the regenerator to almost white heat and strikes the preheated and largely desiccated body at this temperature, provoking a rapid decomposition of all its combustible parts. The incombustible parts decompose under the effect of heat as in a chemical process: CO_2 escapes and the calcium remains in the form of powder, falling through the grate*

into the ash chamber (A), where it can be easily collected by means of a special tool placed there and then extracted through the port located at that point. In this way, as has been explained above, the remaining ash can be handed to the family in an urn or other container for burial or other type of conservation. The entire process lasts approximately one hour, with a consumption of 100 kg of lignite or 50 kg of hard coal, not counting the initial heating phase; this would also be the total fuel consumption if several cremations were to be carried out in succession. If that is not possible, a proportionately larger amount of fuel is consumed during the idle periods […]. *Furthermore, there is also a gas conduit (f) through which the gas can enter the upper part of the regenerator (h). The gas entering here serves to protect the cremation chamber (K) from excessive cooling in the case of a cremation taking longer, e.g. the cremation of an entire animal."*

With some modifications this Siemens furnace was installed in 1878 only at the Gotha crematorium (Documents 21-23), but its performance did not come up to the expectations of its inventor. Actually, according to Heepke, a cremation in that furnace generally took two hours and a quarter; 1,500 kg of lignite were needed for a first cremation and 250-300 kg for each subsequent one.[29]

The Klingenstierna furnace (Document 24) was a major improvement of the Siemens model. It had a main hearth *(A)* and a secondary hearth *(H)* which served mainly as an after-burner for the fumes; the combustion air was heated in a recuperator made of metal tubes *(J)*. The corpse was introduced into the cremation chamber *(F)* by means of a cart *(O)* which stayed in the chamber throughout the duration of the process.

In Germany this Swedish design was perfected by E. Dorovius and built by the Gebrüder Beck Co. of Offenbach. The first models, installed at Heidelberg in 1891 and at Jena in 1898, still had the trolley for the introduction of the coffin, but for the furnace set up at Offenbach in 1899 this detail was eliminated. The cremation chamber was given a grate made of refractory clay, below which two funnel-shaped inclined planes made the ashes move into the ash receptacle.

The Mainz version of 1903 had a single inclined plane beneath the grate, as did all the later furnaces, but was still equipped with a recuperator having metal tubes (Heepke 1905b, pp. 45f.). This type of recuperator was subsequently replaced by one of refractory brickwork, and the furnace took on the typical shape of German cremation furnaces with coke-fed gasifiers (Document 25).

The furnace was arranged on two levels: The hearth and the recuperator were in the basement, the cremation chamber on the ground floor. The device operated in the following way: The hearth (*Feuerung*) had two doors, one for loading the fuel, the other for removing the slag. The water container for cooling the slanting grate was at the bottom. The combustion gases, which formed in the gasifier, left through a vertical duct (*Feuerhals*) and mixed with the combustion air on entering the cremation chamber (*Verbrennungsraum*). The combustion air came from two lateral openings connected to a network of channels into which the air entered

[29] Heepke 1905b, p. 20. This work contains a very detailed description of the Siemens, Klingenstierna and Schneider furnaces with very accurate technical drawings, pp. 41-58. For these furnaces, beyond Beutinger's study mentioned above, cf. also von Engerth 1892 & 1897; as an appendix in Ortloff 1907: "Das Verbrennungssystem Rich. Schneider, vorm. Dresden, jetzt Berlin," pp. 60-73.

through a control device located in the upper part of the furnace, above the peephole (*Schau-Öffnung*). The gases produced by the cremation of the corpse passed through the ash chamber (*Aschenraum*), entered the lateral channels of the recuperator flowing downwards into the flue duct (*Fuchs*) and then left through the chimney (*Schornstein*).

The recuperator consisted of a refractory body with three channels (Document 26): the discharge gases traveled downwards through the two lateral ducts transferring part of their heat content to the brickwork, whereas the combustion air for the corpse traveled upwards through the central channel while heating up along the way. The combustion air entered the recuperator through an opening at the base of the furnace.

The remains of the corpse fell through the bars of the grate onto the inclined plane of the ash chamber (*Aschenraum*), from which it was removed by means of a rake into the collection bin (*Pfanne*), which was then taken out through the door of the ash chamber.

The first cremation required some 300 kg of coke including the preheating of the furnace, the subsequent ones 50-100 kg each. The duration of a cremation generally took one hour to one hour and a half.[30]

This type, together with the Schneider furnace that we shall look at presently, had all the essential features of the coke-fired cremation furnace with a gasifier from which all furnaces of this type built in Germany through the 1930s were derived.

The prototype of the Schneider furnace (Document 27) was built for the Hamburg crematorium in 1892. Its structure was very similar to that of the Klingenstierna-Beck model. The most significant innovations concerned the hearth, which had a horizontal grate and a primary combustion air vent below it; the gasifier was placed vertically above the grate and had a coke-feeding chute in the upper part of the furnace. The combustion air for the gasifier entered through two controllable openings located on either side of the hearth door, flowed through appropriate channels in the gasifier wall, heating itself up and emerged from both sides into the neck of the gasifier. The combustion air for the corpse entered the channels of the recuperator through two controllable openings located in the base of the recuperator at the front of the furnace, passed through the recuperator, where it warmed up to 1,000°C and emerged from two lateral openings near the top of the gasifier neck into the cremation chamber, striking the corpse. The combustion products were led through the ash chamber, entered the channels of the recuperator through suitable openings, flowed downwards through them while losing some of their heat and reached the chimney through the flue duct.

Preheating the furnace took about three and a half hours. Some 45-90 minutes were needed for one cremation, with a coke consumption of 250-300 kg for a single cremation and 50-100 kg for any succeeding ones.

The Ruppmann furnace (Document 28) was described in detail in Chapter 2. Although this device, like all other German furnaces so far examined, had been

[30] Beutinger 1911, pp. 107-110. This work devotes a chapter of considerable interest to the cremation furnaces, with detailed technical drawings (pp. 94-127). The information which follows has been taken from that source.

conceived as an indirect hot-air furnace, it could also be operated for direct cremation. Actually, the cremation process depended not so much upon the structure of the furnace as upon its operation, which had to satisfy the local legal requirements. For a direct cremation, all that was needed was to have the combustion products from the gasifier arrive directly in the cremation chamber, as during the preheating phase. In that case, heating the recuperator to 1,000°C became superfluous, because the heat necessary for the cremation and for maintaining the thermal equilibrium of the furnace came from the gasifier; the heat consumption thus decreased correspondingly. The description of the Ruppmann furnace given in Chapter 2 is based specifically on the direct cremation process.

The Swedish Knös furnace (Documents 29 & 29a) brought along more improvements on the Klingenstierna-Beck furnace. The passage of the gas from the gasifier was controlled by two valves (*a* and *b*). During the preheating phase, valve *b* was closed, and valve *a* was open. The gases entered into two channels which ended in the side walls of the inclined ash plane. The hot air channels for the air coming from the recuperator also opened into those channels causing the combustion of the gases from the gasifier. The ensuing flames and combusted gases entered the ash chamber with its inclined plane, passed through the grate into the cremation chamber, flowed out into two ducts having their openings in the side walls at the far end of the chamber, traveled downwards through two vertical channels and then entered the recuperator; after having passed through it, they arrived in the flue duct and left through the chimney.

During the cremation, however, valve *b* was open and valve *a* closed. The gases from the gasifier flowed directly into the recuperator, mixing with the exhaust gases from the combustion of the corpse and burning up any uncombusted gases. The combustion air for the corpse entered the recuperator through two lateral openings at the base of the furnace, passed through it in an upward direction, entered the two channels mentioned previously and flowed out into the ash chamber with its inclined plane, striking the corpse from below. The products of the combustion of the corpse followed the path already described.

Coke consumption was about 300 kg for the preheating phase and the first cremation, and 50-90 kg for any subsequent ones. The rights to this furnace for Germany belonged to the Gebrüder Beck Co. of Offenbach.

The Fichet furnace was inaugurated at the crematorium of Paris on 19 January 1891 (Document 30). The combustion gases of the large gas generator located in the basement (with its feed chute at ground level) climbed down a vertical shaft and entered from a lateral opening into the cremation chamber located on the first floor, then through two openings in the ceiling of the cremation chamber, next to the corpse introduction door, into two channels, which first ran above and then behind the cremation chamber and entered the long recuperator, heating up its channels, and flowed from there into the flue and the chimney. Through a channel that ran beneath the gasifier, the combustion air entering the regenerator, was warmed up along the channels and entered in the cremation chamber at high temperature from an opening on its left side. The combustion products left through another opening on the right side and followed the path of the gasifier's combustion gasses.

The Swiss Bourry furnace was equipped with a lateral gasifier and with a recuperator beneath the cremation chamber sporting a closed floor to accommodate the corpse. It took 8-9 hours to heat the furnace, and a cremation lasted two hours and a half to three hours, with a consumption of 1,250 kg of coke.

The furnace by Simon & Bourry installed in the crematorium at Manchester was characterized by the fact that the combustion gases of the gasifier with a stepped hearth entered the cremation chamber from the bottom. By getting mixed with the combustion air preheated in the recuperator, it produced a flame that enveloped both sides of the chamber floor and the coffin on it. The exhaust gases left through two openings in the ceiling of the cremation chamber. Introducing preheated combustion air beneath the chamber's ceiling guaranteed the complete combustion of the fumes. The exhaust fumes then left through two vertical channels located on both sides of the furnace, flowed through the recuperator and from there into the chimney. The chamber floor had slits through which the corpse remnants fell into a post-combustion chamber below, from which their ashes were extracted. The duration of the cremation ranged from one hour to one hour and twenty minutes, and the coke consumption was 1,000 kg for the first cremation and 100-150 kg for subsequent cremations.

The American cremation furnaces had several heating systems. The furnace in Boston was equipped with oil burners of the Ames Oil Burner Company, North Easton, Massachusetts. Three burners were located in the cremation chamber and a fourth at the base of the chimney to initiate a draft and for post-combusting the flue gasses. A 6-hp steam engine drove a blower and an oil pump. The cremation lasted on average an hour to an hour and a half.

The furnace by Engle Sanitary & Cremation Co., Ltd. of Des Moines, Iowa, also worked with oil and consumed 1.5 to 2 barrels of fuel for one cremation. The crematorium in Pittsburgh used natural gas, which burned in separate special combustion chambers placed beneath and behind the cremation chamber. The combustion products entered the cremation chamber through a grille-like wall and left through openings in its side walls. The cremation lasted an hour and a quarter, with a consumption of 300-425 cubic meters of gas.

The Davies furnace installed in crematories at Lancaster, Philadelphia, Baltimore and Davenport, an anthracite hearth heated the cremation chamber directly, and the combustion products went through the hearth before leaving through the chimney (Freygang 1908).

Toisoul and Fradet improved the process employing city gas already put to use in the Polli-Clericetti furnace in 1876. Their furnace (Document 31) had gas burners instead of the gasifier, but also operated according to the clean-hot-air principle. The air was provided by a recuperator made of metal tubes instead of refractory brick. A furnace of this type was set up at the Dessau crematorium in 1910. The operating temperature of 1,000°C was reached after two and a half to three hours of preheating. Consumption was 215 m^3 of gas for each cremation.

The first European experiments with naphtha-fired furnaces were run at the Jena crematorium in 1913 (Phoenix 1913), but such a heating system was not really introduced until the 1920s.

Document 32 shows the vertical, longitudinal and transverse sections of the naphtha-fired cremation furnace conceived by Rothenbach & Co. of Bern (Swiss patent 86533). The later naphtha-fired furnaces were derived from this very modern design. The description of the device is as follows (Georgius 1923, p. 56):

> *"The upper part of the furnace consists of a cremation chamber (1) separated by a grate of refractory clay (2) from the ash space (3). The latter has an inclined plane and an opening (4) for the removal of the ash. Two burners (5) emerge from the side walls of the cremation chamber. The cremation chamber has a double ceiling whose hollow space acts as preheater for the compressed air fed to the burners. In the lower part of the furnace is the recuperator (10) in which the air is heated along a serpentine line. Above the air preheater is a hot-air-collection space (11) to which the air channels (12) are connected; they can be suitably controlled in the upper portion and open up to the sides of the cremation chamber (1). The air is controlled and fed to the recuperator via the inlet (13). A second set of burners, consisting of at least one burner (15), is connected to the air preheater.*
>
> *When the furnace is used, initially the two upper burners are used. The naphtha fed to the burners is injected at a pressure of 300 mm of water column. After having been vaporized, the fuel mixes with the preheated air coming from the two air channels (12). The combustible gases then enter the cremation chamber (1), where complete combustion takes place on account of the mixing with the combustion air coming from the channels (12). Through channels (20) the combusted gases from the burners (5) reach the ducts of the air preheater and preheat the air.*
>
> *In this way, the walls of the cremation chamber (1) heat up to a high temperature, whereas the very hot combusted gases are used to heat the space of the air preheater. When the furnace reaches the required temperature and the air coming from the preheater has a temperature of 800°C, the cremation of the corpse can start. The upper burners (5) are shut off, but the lower burner (15) is started up in this phase of the activity of the furnace to prevent as much as possible any cooling of the furnace during the cremation. The cold air entering inlet (13) through the disc valve now open spreads into the air channels (10) and, rising countercurrently in natural convection because of its increasing temperature, reaches the hot-air-collection space (11) from where it flows through the channels (12) into the cremation chamber."*

Electricity as a heat source was introduced only in the 1930s. The experimental furnace shown in Document 33 was realized at the beginning of the 20th century as a small-scale model by the Frankfurt Prometheus Co. and was used merely for experimental incinerations involving a few kilograms of animal flesh.

Document 34 shows vertical, longitudinal and transversal sections of the electrically heated Conley experimental cremation furnace (U.S. Patent 988862 of 4 April 1911). The very elaborate device was characterized by three fundamental elements: a muffle enclosed by a triple wall with insulating air spaces. This triple wall was penetrated by eight series of three carbon electrodes each, converging towards the center of the muffle. They could be retracted and controlled individually by means of cams and cogwheels. Discharge of the combustion gas took place at the top, directly into the chimney (*ibid.*, p. 57).

The early 20th century was a period of intense activity in the development of new cremation furnaces, as witnessed by a series of patents I have been able to identify.

Figures 1, 2 and 3 of Document 35 illustrate a patent dated 19 December 1912 concerning a "Cremation furnace with gasifier connected to the combustion chamber at the front and a regenerator" This patent, granted to Wilhelm Sauerland of Dresden, is interesting in particular because it clearly shows the functioning of a regenerator. The description of the furnace and of the cremation process is as follows (Kaiserliches… 1915):

"The gasifier (a) is directly linked, in the upper part of its front side, with the cremation chamber (e) by means of the burner (d) which becomes smaller in its front section and is fed with heated secondary air at (b) and (c) in the cladding of the gasifier. The combustion chamber (e) has a perforated floor, below which is the ash chamber (f) with its opening (t), whereas the regenerator (g), built in the usual way, is located beneath the ash chamber. Some slits or apertures (h) in both sidewalls of the combustion chamber are linked with the channels (i) arranged vertically in the lateral brickwork and with the regenerator (g). The ash chamber (f) is also linked with the latter through slits or openings (j). From the ash chamber (f) several discharge channels (k) lead to the discharge channels (l) located under the floor; these open into the chimney duct (m) and can be closed by means of valves (n). Underneath the regenerator (g) is the discharge channel (o) which, when valve (p) is opened, can be connected to the chimney duct, and, when aperture (q) is opened, can be connected to the atmosphere.

To start up the furnace, valve (p) is opened and valves (n) are closed. Then gas is produced in the gasifier in the usual way and is burned with the warm air entering at (b) and (c). The flame thus produced thins down in burner (d) and darts as a clean bright flame into the combustion chamber (e). From here the combusted gases pass partly through the slits (h) and partly through the perforated floor into ash chamber (f) and along its slits (j) into the channels (i) of the regenerator (g), flowing from top to bottom through its content, and then travel through the discharge duct (o) into the chimney duct (m). When the combusted gases have given up a sufficient portion of their heat content to the walls they strike and to the packing of the regenerator causing them to glow, valve (p) is closed. By closing the door of the ash chamber of the gasifier, gas production is stopped. Any gas still present continues to burn in burner (d). By slightly opening valves (n), these combusted gases are channeled through the draft channels (k) of the ash chamber into the draft channels (l) under the floor and into the chimney duct m.

Now the corpse to be cremated is introduced into the combustion chamber (e), valves (n) are closed almost completely and the inlet air vent (q) is opened. The air entering here rises towards the channel (o) through regenerator (g) filled with the glowing bricks, enters the channels (i) and leaves at high temperature into the ash chamber (f) through the slits (j). The combustion of the corpse or rather of the coffin begins immediately, because from both sides several jets of heated air strike it over its total length, and from above, from burner (d), air heated to a high temperature is ejected.

The combusted gases flow down into the ash chamber (f) where they are burned to the greatest extent possible by the high-temperature air entering

through slits (j); they travel through the discharge channels (k) into the discharge channels (l) of the ash chamber and into the chimney duct (m). After the complete combustion of the corpse, the inlet air vent (q) is closed and the ash is taken out through damper (t). Then the door of the ash chamber of the gasifier and valve (p) are opened, whereas valves (n) are closed, and the furnace is ready for the subsequent cremation."

As I have already explained, the regenerator cools down during the cremation, transferring to the combustion air the heat stored during the heating phase. It must thus be heated again before a subsequent cremation. Hence it was not possible to carry out continual cremations. To remove this inconvenience, Friedrich Siemens patented a furnace on 18 August 1911 with two regenerators (Figures 1, 2 and 3 of Document 36; Kaiserliches… 1913b), whose operation can be summarized in the following way:

During the warm-up phase of the cremation chamber *a* and the regenerator *b*, the air enters through inlet *c*, travels through channel *d* and through another channel – not shown – behind channel *d* and behind the lower part of regenerator *b* into regenerator *e* from bottom to top. It leaves in the upper part through the two channels *f*. There it meets the gas coming through the openings *g* from the gasifier *h* via channels *i* and valve *k*, which is open in this phase, and flows through channels *l*. The flame which forms travels through the cremation chamber *a*, leaves through aperture *m* and arrives in channel *n*. Because the valve *o* of the gasifier is closed in this phase, the combusted gases enter regenerator *b* through channel *n* heating it up to a high temperature and leave through channel *d* into the discharge duct *p*.

When vent *c* is opened, the air enters channel *d*, heats up in the regenerator *b*, leaves through channel *n* and reaches channel *m* together with the combustion gases arriving in channel *m* through channel *q*, because valve *k* is now closed and valve *o* is open. The developing flame travels through the cremation chamber *a* and flows via the two channels *f* into the regenerator *e* and the chimney duct *p*.

When the cremation chamber and the two regenerators, having gone through this cycle several times, have become sufficiently hot, the cremation can begin.

The air entering through inlet *c* heats up in regenerator *e*, rises and arrives in the cremation chamber *a* via channels *f*. In this phase, valve *k* is closed to prevent the gas from entering through opening *g*. Leaving the cremation chamber *a*, the hot air takes along the gases which form during the cremation of the corpse. These gases mix in channel *m*, and a flame develops, heating regenerator *b*. The combusted gases leave from the lower part of the regenerator and travel along channel *d* into the discharge channel *p*.

When the heat of the regenerator *e* has been used in this way, the air flow is inverted; it now travels through opening *c* into channel *d*, passes through the regenerator *b* and enters the cremation chamber through channels *n* and *m*. On leaving it through openings *f* it mixes with the gas arriving at opening *f* from the gasifier through valve *k* and channels *l* and *g*. The flame which forms heats up regenerator *e*. From there the exhaust gases flow to the chimney through the chimney duct *p*. In this way, one of the regenerators is always hot and the furnace can handle one cremation after another without interruption.

The patent of Max J. Kergel of Beuthen (Upper Silesia) presents a more modern furnace concept (Figures 1-3 of Documents 37, 37a), although it is a few years older (4 October 1908). His furnace, in fact, has a recuperator instead of the one or two regenerators and an ingenious heating system from the outside for the muffle. These ideas will be picked up and improved on in later years. This is the description of the device (Kaiserliches… 1910):

"The invention consists in the fact that around the cremation chamber (a) there are heating chambers (b) and, above them, channels or air chambers (c). The latter are directly linked to the cremation chamber such that the air that has been heated to a high temperature in chambers (c) on account of a combustion of gas in the heating chambers (b) flows continuously through the cremation chamber (a). Under the cremation chamber is the recuperator consisting of heating channels (e) and air channels (f). The air channels (f) are linked to the air channels (c) which surround the cremation chamber. The combustion gas is fed through channel (g) whence the gas reaches the channels (h) and (h^1). The operation of the furnace is as follows:

First of all, gas is fed to the cremation chamber (a) through the central channel (h) and at the same time air from channels (c) is brought in as well. The combusted gases of this mixture arrive through the grate on the inclined plane (d) for the ashes and leave via channel (i) for the heating channels (e). When the cremation chamber is sufficiently hot, the central channel (h) is closed and the two side-channels (h^1) are opened. Now the combustion of the gases takes place in the heating chambers (b), because they ignite on the hot walls. In this way, there is simultaneous heating of the outside wall of the cremation chamber (a) and of the air flowing through channels (c). The combusted gases from the heating chamber (b) reach the air feed channels (f) in such a way that the air which is to be fed to channels (c) is preheated."

The patent of "Bunzlauer Werke Lengersdorff & Comp." of Bunzlau (Silesia) dated 6 July 1911 (Documents 38, 38a-c) concerned a new distribution system for both the discharge gas and the combustion air for the gases of the gasifier and the corpse. This air was fed through the gaps of the refractory grate. The claims of the patent are the following (Kaiserliches… 1913c):

"1. A process for the cremation of corpses with combustible gases and air preheated by a heat source characterized by the fact that the heated air is partitioned and the amount of air needed for the combustion of the carbon monoxide is brought to the combustion chamber of the gasifier, and the air which mainly serves for the cremation is brought directly to the cremation chamber.

2. A system for the realization of the process characterized by the fact that the discharge gases are partitioned and taken, for the recovery of their heat content, to separate recuperators that can be connected one to the other by means of a control device.

3. A furnace for the process according to claims 1 and 2 characterized by the fact that for the combusted gases discharge channels are provided, one feeding into the cremation chamber and another into the ash chamber.

4. A device for the realization of the process according to claims 1 and 2 characterized by the fact that the hot air is fed into the cremation chamber through the refractory grate toward the coffin."

The system of feeding the combustion air through the bars of the grate was further developed in a subsequent patent (9 September 1933) taken over by the J.A. Topf & Söhne Company of Erfurt on 27 November 1937 (see Section II, Chapter 3).

The patent of a "cremation furnace for corpses with naphtha combustion" of the Körting brothers at Linden (30 June 1911; Kaiserliches… 1913a) does not concern the substitution of a naphtha burner for the gasifier – obviously already protected – but a post-combustion system for the fumes based on the suction produced by the flame of the burner. Figure 1 (Document 39) shows a typical realization of the system, which resembles a pilot hearth for the chimney. The gases burned in burner *h* diffuse into the post-combustion chamber *b* and enter via apertures *c* into the cremation chamber *a*. The gases resulting from the combustion of the corpse are sucked up by the draft due to the auxiliary burner *i* through channel *d* and enter into the combustion chamber *e* where they mix with the gases from the burner and burn to completion; they then leave through the discharge channel *f*, *g*.

In Figure 2 the gases stemming from the combustion of the corpse are drawn in directly by the main burner, enter into the combustion chamber *b* and pass into the cremation chamber, where they burn completely due to the combustion air for the corpse.

The "Cremation furnace for corpses using naphtha or gas heating with a collection vessel for the ashes beneath the cremation chamber having slanted walls" was patented by Wilhelm Buess on 22 August 1913 (Kaiserliches… 1914). The furnace (Documents 40 and 40a) consists of a cremation chamber closed by valve *a* and having as a floor grate *b* below which there are two inclined planes *c* which end in funnel *d*. Beneath funnel *d* is a cylindrical shaft *e* with a bottom *f* which can be moved up and down, in which there is the crucible *g* which is directly connected to the funnel. Between the crucible and the bottom there is the support *h* which acts as a distributor for the flame coming out of nozzle *i*. The bottom of the crucible is perforated; above the hole there is a lid *k* with a channeled rim. Beneath the hole of the crucible, within the support *h*, there is a vertical duct h^1 with a run-off channel f^1.

The operation of the device is as follows:

The flame projected from nozzle *i* is distributed by support *h*; the combustion gases leave along channel *e* and enter the cremation chamber through the openings *m*, striking the coffin and the corpse from behind. The combustion products pass through the grate downwards and enter into slit *n* located in the walls opposite the two inclined planes. These slits are connected to two channels *o* which envelop the cremation chamber completely from both sides and lead into the chimney *p*. The ash of the corpse falls through the grate *b* onto the two inclined planes *c* below, from which they slide via the funnel *d* into the crucible *g*. If a zinc coffin is used, the molten metal flows into the crucible and enters into the vertical duct h^1 via the channels on lid *k*; it can be retrieved at the outlet of the run-off channel f^1.

The ashes of the corpse float on the molten metal and settle on the bottom of the crucible when the metal has flowed out completely. Any uncombusted parts

will burn completely in the crucible which is heated directly by the flame coming out of the nozzle *i*.

At the end of the cremation, bottom *f* of the cylindrical shaft *e* is lowered; the crucible *g* with the ashes of the corpse can be removed and another crucible put in its place. The bottom is then raised, and the furnace is ready for another cremation.

According to the inventor, this furnace could be used as a mobile device in times of war or epidemics.

The electric furnace for the cremation of corpses invented by the American Lawson Henry Giddings (Document 41) was patented in Germany on 11 April 1911 (Kaiserliches… 1912). It was a device in which the electrical heating elements, besides heating the walls of the furnace, heated also the combustion air for the corpse. The cremation process was completely indirect.

In the upper part of the furnace, combustion air enters via the aperture *3*, which could be regulated by means of valve *7*. This opening is connected to the air channels *4*, which cover the cremation chamber *2* above, on the sides and in the rear. The floor and the side walls of the cremation chamber are provided with longitudinal air channels *11* and *16* – connected to a transverse channel *10*, which in turn is connected to the air channels *4* – in which the electrical heating elements are located. The air channels *10* and *11* are closed above by means of a cover *8* made of refractory material, which extends almost to the door *6* of the cremation chamber. The lateral ribs *13* and the curled-up edges *14* retain the ashes and the molten metal parts of the coffin. The cremation chamber *2* is connected to the chimney *15* via opening *17*.

To carry out a cremation, the coffin is moved into the cremation chamber through the chamber door. Then valve *7* is opened and switch *18* is pressed, allowing current to flow to the electrical heating elements. The combustion air enters the air channels *4* through opening *3*, moves on to channel *10* and then into the channels *11*, where the glowing electrical elements are located. The air then enters the cremation chamber at a high temperature through the slit located in front of the chamber door and strikes the coffin with the corpse. The combustion products enter into opening *17* situated in the rear portion of the cremation chamber and from there into the chimney. This process was never used in Germany.

4. Cremation Experiments in Germany in the 1920s

After the end of the First World War, the reduction in coal production due to the loss of major coal-producing territories and the forced supply of coal to the victorious powers imposed by the treaty of Versailles made it imperative for Germany to use its remaining coal resources with great economy. For that reason, in the years following the war, German industry strove to optimize all of its installations consuming coal or coal derivatives in an effort to obtain the greatest possible efficiency.

This need for scrupulous heat management concerned also the cremation furnaces. This had become inevitable, because the Prussian law of 14 September 1911 accepted only cremation systems using clean air (completely indirect processes), such as those invented by Friedrich Siemens, in which the corpse was consumed by air heated to 1,000°C in a recuperator without having contact with the gases produced in the gasifier. The "Directive for the application of the law concerning cremation of 14 September 1911" issued by the Prussian Ministry of the Interior on 29 September 1911, in fact, stated in this respect (Lohmann 1912, pp. 54f.):

> *"Cremation must not take place by direct contact with the fuel, but only in special cremation chambers separated from the hearth. The combustion products of the hearth must not enter into the cremation chamber directly during the cremation and must not heat it indirectly. The cremation must instead be executed in the cremation chamber heated to the proper temperature by sufficient combustion air preheated to high temperature."*

This system of cremation was not only enormously expensive, it did not even guarantee a thorough result. Its justification was an "esthetic" one, *i.e.* the association of the Prussian societies for cremation considered it to be improper that the corpse be touched by the flames and by the spent gases coming from the gasifier – that was barbaric, a return to the pyres of old.

At a time when the cremation movement was still assertive against opposition, these considerations also contained a certain element of public relations which aimed for a description of the process of cremation as being the most agreeable – or the least disagreeable – possible and which went as far as giving a false description of what was really happening: it was asserted, in fact, that in the case of a completely indirect process the corpse in the muffle did not actually burn, but was gradually consumed by the hot air which struck it.

By 1924 German engineer Hans Kori had three decades of experience in the design and construction of incinerators for slaughterhouses which used a totally direct process, *i.e.* the combustion products from the hearth struck directly the animal carcasses to be incinerated. This afforded a significant reduction in fuel requirements compared to the indirect process.

In February of that year Kori approached the police authorities of Berlin-Schöneberg with a proposal for the revision of the law of 14 September 1911. Hans Kori stressed the inconsistency in the claim of a flameless consumption of the corpse by pointing out that the body was normally introduced into the furnace enclosed by a coffin which obviously burned and thus generated flames, and by stating that the corpse itself, after desiccation, burned generating its own flames. Finally, in the case of a completely indirect process, a strong temperature drop occurred during the evaporation of the water contained in the corpse which could only be counteracted by feeding into the muffle the combustion products from the gasifier. Hence, Kori proposed acceptance of the direct cremation process as legal.

The Berlin police authorities turned to the Ministry of the Interior, which was so interested in the matter that on 19 July 1924 Kori submitted to it a detailed presentation of his proposal (Kori 1924).

The question was examined by the Berlin study group for energy conservation (*Arbeitsgemeinschaft für Brennstoffersparnis*), which drew up an opinion accepting Kori's proposal and ending with the following recommendation (Arbeitsgemeinschaft… 1924):

> *"For reasons of heat technology and in the interest of fuel savings it is recommended to modify the legal requirements of 14 September 1911 for the construction and operation of crematoria in the sense that, as a rule, the addition to the hot air of combusted gases without fly ash is accepted."*

This recommendation was taken up by the Prussian Ministry of the Interior which gave out the following decree on 24 October 1924 ("Amtliches..." 1925):

> *"In the directive of 29 September 1911 concerning the application of the Prussian Law on cremations dated 14 September 1911, (Statutes p. 193) in Section II, Number 3, Paragraph 7b etc. it is stated that cremation must not occur under the direct effect of fuel, but only in special cremation chambers separated from the hearth. By a regional state legal authority we have been made aware of the fact that it is often insufficient to conduct a cremation under total exclusion of combusted gases, i.e. when several corpses must be incinerated in the same device in succession. The reports that, in consequence, have been requested by the regional state police have been submitted to the Berlin study group for energy conservation for an opinion. I have the honor to attach a copy of this opinion for kind consideration. We have therefore no objection to rule against a temporary influx of gasifier gases into the corpse chamber. For the moment we desist from a modification of the application dispositions."*

On 9 October 1925 the association of Prussian societies for cremation objected to this decree which accepted a mixed or semi-direct cremation process. The objection was examined by the Berlin study group for fuel savings, which rejected it in another opinion (22 December 1925) restating the reasoning already laid out in the previous opinion and arguing that such a cremation process had been used in Prussia, in practice, for quite some time, and it was now only a matter of legalizing the state of things (Arbeitsgemeinschaft… 1926a).

But previously, on 29 December 1924, an objection against the decree of the Prussian Ministry of the Interior had already been filed by the firm J.A. Topf & Söhne of Erfurt. I shall address this matter in more detail in Section II of this study. Here I will say only that the Berlin study group for fuel conservation rejected also this objection, but with one concession: it proposed to substitute the term "*Generatorgase*" (gasifier gases) in the decree of 24 October 1924 by the expression "*flugaschefreie Verbrennungsgase*" (combustion gases free from fly ash). In the eyes of the proponents of a completely indirect combustion, this concession was not acceptable in a compromise formula inasmuch as it specified that the combustible gases produced in the gasifier should burn completely in the gasifier itself in such a way that the corpse would not be struck by the flames but by spent high-temperature gases without fly ash in order to prevent an esthetically objectionable contact of these ashes with the corpse (Arbeitsgemeinschaft… 1926c).

The proposal was accepted by the Prussian Ministry of the Interior, which, with its decree of 4 December 1926, modified the decree of 24 October 1924 in

the sense that the word "*Generatorgase*" was substituted by the expression "*flugaschefreie Verbrennungsgase*" ("Amtliches…" 1927).

However, Dr. Mühling, president of the Association of German-speaking societies for cremation, was dissatisfied with the modification and asked for a meeting to be convened with the representatives of the Berlin study group for energy conservation, which took place on 5 March 1927 and which confirmed the validity of the cremation process accepted by the decree of 24 October 1924 and its subsequent modification, all the more so as it was valid only in Prussia and did not rule out the completely indirect process, but simply accepted also the semi-direct process (Arbeitsgemeinschaft… 1927).

The controversy did not stop, being fed also by the builders of cremation furnaces who felt that their completely indirect furnace models were threatened by the new cremation system which would inevitably lead – as in fact it did – to major technological changes. Thus, while one of the more prominent members of the Berlin study group for fuel conservation, Chief Engineer Tilly, dedicated himself to the demonstration that the direct cremation system was economically more advantageous, Chief Engineer A. Peters, general agent of the Gebrüder Beck Co. of Offenbach and of Schamottefabrik A.G. of Stettin, formerly Didier, attempted to refute the calculations of the other side, going so far as to assert that the Beck furnaces in the crematorium at Berlin-Treptow had required approximately the same quantity of fuel for the cremation of 20 corpses in succession as the amount used by Tilly for the cremation of an equal number of corpses with the direct process (Peters/Tilly 1926; cf. Chapter 7).

The general question of the economy of cremation furnaces could only be resolved by scientific cremation experiments.

The most important experiments of that period were run in the Dessau crematorium in 1926 and 1927 by German engineer Richard Kessler who wrote a long scientific paper about them (Kessler 1927).

At that time this crematorium was equipped with two cremation furnaces, one based on the Toisul-Fradet system using city gas, built in 1910, and another, more modern one built in 1923 and based on the Gebrüder Beck system using either gas or coke. Kessler was given the task of executing scientific cremation experiments in this furnace to determine the most economical heating system. The fuels used for the experiments were city gas, coke and briquettes.

During the preliminary tests, Kessler noted the various factors having a negative effect on the heat economy of the furnace. He determined experimentally that an excess of air – signifying heat loss and hence fuel consumption – was partly due to leakage air entering the furnace through cracks and openings that did not shut properly. Concerning the first point, Kessler wrote (*ibid.*, no. 8, p. 136):

> *"We have ascertained experimentally that the cracks in the brickwork which form to a greater or lesser extent in the cremation furnaces themselves because of the continuous stress to which they are exposed, allow a certain quantity of air, more precisely of cold air, to enter the cremation chamber during the final phase of the cremation; this amount of air is far greater than what is needed at this stage for the combustion of the remains of the corpse. The consequence of this is, of course, a deleterious cooling of the furnace (heat loss)."*

At that time this impairment was almost unavoidable. Kessler himself states that "it is technically impossible to execute the brickwork of a combustion device in a way such as to prevent leakage of air entirely" (*ibid.*). To limit the leakage of air through the openings of the furnace (muffle door, air vents, smoke vane etc.), he designed a special hermetic closure shown in Documents 42 and 43 (Figures 1-6).

Kessler held the following instruments to be absolutely necessary:

1. An electric pyrometer to measure and record the temperature of the muffle.
2. One or more pressure gauges to measure the draft in the chimney from time to time.
3. A measuring device for CO and CO_2 to maintain proper combustion and to check the development of smoke.
4. Several thermometers to determine the temperature in the lower part of the furnace and in the flue duct, and in particular the temperature of the combustion air.
5. A manometer in case of operation with gas.

It turned out that the possibility to monitor the temperature profile of the muffle over time by means of the electric pyrometer was of great importance. In that way the attendant could, at any moment, take the measures necessary for an optimum control of the cremation process. The experiments showed that the optimum temperature for the introduction of the corpse was 850-900°C.

Another major factor adversely affecting heat economy was improper operation of the furnace due to insufficient training of the operator(s). After having eliminated the problems that had been identified in the initial tests, Kessler was able to carry out the fundamental cremation experiments as such.

These experiments entailed the cremation of eight corpses in succession, the furnace being heated by three different types of fuel – coke, briquettes and city gas. Kessler published the technical diagrams for the three crucial experiments as well as other data concerning the furnace, as they are reproduced below.

In the following paragraphs I have summarized Kessler's long account as briefly as possible, directing attention in particular to the experiments with coke and briquettes. For a detailed description of the furnace's structure and arrangement of measuring points see Document 46.

Cremation Experiment with Coke (5 January 1927)

Operation of the furnace

Document 47 shows a detailed graph with various parameters measured during the operation of the furnace. For details see there.

Preheating (7:18 – 9:30 a.m.)

The coke loaded into the gasifier prior to the start of the preheating was about 5.2 *Zentner* (A) or 260 kg. The door of the ash chamber (M) stayed open for about 90 minutes with a section of 190 mm. The air vents to the hearth (F) and to the

gasifier (G) are closed. The main damper of the flue duct (H) is open with a vertical section of about 380 mm. The draft of the hearth (D) rises to 5 mm water column once the combustion is well under way and stays constant with slight variations at around 5-7 mm water column; that of the flue duct rises to 10 mm water column and then fluctuates between 10 and 12 mm water column. Then, a little before 9 a.m., the door of the ash chamber (M) is closed completely and the air vent to the hearth (F) is opened (200 mm) as is, somewhat less, that of the gasifier (G). Now the gasifier produces CO, which burns to CO_2 before entering the muffle. The main damper of the flue duct is lowered to 150-180 mm. The draft of the hearth holds at 5-7 mm water column; that of the flue duct at 10 mm water column.

Cremations (9:30 a.m. to 9 p.m.)

The first cremation begins at 9:30 a.m. As soon as the coffin is introduced, there is formation of dark smoke for about 4 minutes, then of light smoke for about 2 minutes (E). The furnace is switched to combustion of smoke and stays that way until 9:44 when the danger of smoke is over.

The air vent of the gasifier (G) is opened for about 4 minutes to a vertical section of over 200 mm – because when the furnace is switched to combustion of smoke, this air carries the smoke back to the gasifier where it burns completely – and is then closed once again. The air vent for the primary air for the smoke combustion (L) is held open for the same time and with the same open cross-section, but its cross-section is then reduced again to 20-25 mm; the air vent of the air to the hearth (F) is reduced to about 140 mm.

At the beginning of the cremation, the main damper of the flue duct (H) is closed completely and the damper for combustion of smoke (K) is opened, staying in that position for the whole duration of the combustion of the smoke, *i.e.* until 9:44 a.m. Then this damper is closed completely and the other reopened, staying open with decreasing cross-section until the end of the cremation.

The remaining seven cremations were handled in the same way. The main aspects are the following:

In the course of the second cremation, another 2.9 *Zentner* of coke (145 kg) were fed to the gasifier, and a further 1.04 *Zentner* (52 kg) during the sixth, for a total of 9.14 *Zentner* (457 kg) of which, as we have seen, 0.42 *Zentner* remained unconsumed, so that the total effective consumption amounted to 436 kg. During the loading, the door of the ash chamber normally stayed open to allow the coke to become incandescent. At the start of each cremation there was a more or less pronounced development of smoke, stemming from the burning of the coffin. It lasted between 4 and 18 minutes. During the seventh cremation, the furnace smoked also in a more-advanced phase of the combustion. The air vent of the hearth (F) was kept open only intermittently, with a larger section during the coke-feeding operation. The vent of the gasifier (G) was opened wide only when there was generation of smoke, for the reason explained above.

The main damper of the flue duct (H) was kept open with a small section (100-120 mm) during normal combustion, while during combustion with smoke it was

closed and the damper for smoke combustion (K) was opened wide (400 mm). The air vent of primary air for smoke combustion (L) was opened wide to 300 mm during the switch-over of the furnace for the combustion of smoke, while the vent for primary air for normal combustion (I) stayed closed in this phase or was opened only exceptionally and to a very small degree.

The main damper (H) which controls the velocity of the discharge gases acts directly on the draft of the hearth (D) which goes up in proportion to the increase in the open cross-sectional area of this damper, the rise in the draft on the hearth is even higher during smoke combustion, because then the corresponding damper is opened wide. An increase in the cross-section of the two dampers – which operate in tandem – causes in fact an increase in the speed of the discharge gases in the flue duct and, therefore, a lower pressure in the furnace and in the hearth with a greater suction of air through the door of the ash chamber and the air vent of the hearth, even if closed, such as was the case during the sixth cremation, and hence the more active combustion ensues. This suction is due to the fact that the inlets in question do not close hermetically.

The temperature curves

Document 48 shows detailed graphs of the temperature curves as measured throughout the cremation by various detectors throughout the furnace. For details see there.

Preheating

At the beginning of the preheating operation the muffle has a temperature of about 100°C. It then rises constantly up to about 785°C (9:30 a.m.), when the first corpse is introduced. The temperature of the discharge gas in the lateral upper right-hand channel rises to 600°C, then drops to 460°C and at 9:30 rises again to 500°C due to the positioning of the ash chamber door, of the hearth's air vent, the gasifier's air vent and the main damper (cf. preceding diagram). The combustion air in the upper left-hand channel (D) hardly exceeds 50°C. The air entering the gasifier (F) remains at around 100°C. The temperature of the discharge gas in the flue duct (G) rises to 250°C and then varies between 230 and 240°C. In the basement where the lower part of the furnace is located the temperature hardly exceeds 20°C, on the ground floor with the upper part of the furnace (muffle) the temperature is a little lower. The outside temperature is around 1°C.

During the preheating phase the CO_2 content is about 11% (excess-air ratio: 20.5÷11 = 1.86).

Cremations

The temperature curve of the muffle (A) allows the cremation of the corpse to be followed through all its phases. Although no two cremations are identical, the cremation process runs in the same way and may be summarized essentially as follows:

The coffin catches fire even as it is loaded into the muffle; it burns completely or nearly so within 15-20 minutes. The heat generated by its combustion leads to

a rapid rise in the temperature by about 200-300°C, and the highest temperature (up to 1,100°C) is reached in this phase. Because initially the combustion air is insufficient, smoke forms to a greater or lesser degree, which stops when the furnace is switched into the smoke-combustion mode: the main damper of the flue duct is closed and the smoke-combustion damper is opened, the gases forming in the muffle flow back to the gasifier and mix with the air coming from the air vent of the gasifier which, as we have seen, is open wide (300 mm) at this stage. At the same time the discharge gases are diverted and enter the lateral upper left-hand channel (E) – in which the primary combustion air (D) flows during normal mode – and then enter the flue gas duct controlled by the smoke-combustion damper (Document 46, no. 15). Conversely, the primary combustion air now flows into the lateral upper right-hand channel (C) through which the discharge gases pass during normal mode. This mode of operation causes the smoke to be burned and to disappear within a few minutes.

This explains why the temperature curve of the primary air in the lateral upper right-hand channel during the smoke combustion (C) is the continuation of the temperature curve of the discharge gases in this channel during normal combustion (B) and also why the curve for the discharge gases in the lateral upper left-hand channel during smoke combustion should be the continuation of that of the primary air at this point in normal operation (D).

In the smoke combustion phase the temperature of the combusted gases (E) reaches 450°C in the first cremation, then rises even higher, settling at around 600°C for the last three, with a peak of 800°C for the second cremation. The primary combustion air (C) is represented by the downward branch of the curve for the discharge gases during normal combustion (B), because in the lateral upper right-hand channel, previously traversed by the discharge gases at high temperature, we now have preheated air flowing to the recuperator, but at a much lower temperature. This leads to a steady cooling of the channel, and the temperature drops abruptly. The greatest difference occurs during the seventh cremation in which the temperature of this channel drops from 1,150 to about 670°C.

During the smoke-combustion phase, the discharge gases flow through the channel traversed by the primary combustion air in normal operation, therefore their temperature goes down noticeably and the corresponding curve (E) is usually below that of the temperature of the discharge gases in normal combustion. Moreover, the duration of the smoke-combustion mode is far shorter than that of the normal mode, thus the discharge gases traverse the respective channel only for a brief span of time. It follows that the lateral upper right-hand channel stores much more heat than the left-hand one, which, being cooler, is more strongly cooled by the normal primary combustion air (D), and that is the reason why the curve D shows maximum and minimum peaks that are lower than those for curve C.

During the second cremation curve D drops to a point as low as 100°C. The temperature of the combusted gases in the flue duct (G) stays between 250 and 350°C in normal combustion but goes up by 50-150°C during smoke combustion. The reason is that at this stage the highest temperature of the muffle is reached. The temperature curve for the gasifier air (F) follows that of the combusted gases,

rising and falling with the variations of the latter. While the coffin burns, the evaporation of water from the corpse already begins. It intensifies with the progressing combustion of the coffin, and at the same time the gasification of the corpse sets in. Both processes absorb heat and lead to a sudden drop in the muffle's temperature by 200-250°C.

In the main phase of the cremation process, when the corpse begins to burn with live flames, the temperature rises strongly, depending on the type of corpse, such as in the third and the seventh cremation, or oscillates weakly, as in the sixth and the eighth cremation.

In the final stage of the cremation process the remains of the corpse, which still burn on the grate and burn out in the post-combustion chamber, have such a small mass that the excess of air in the furnace is very high, even with all apertures closed, and the temperature of the muffle drops. During the second cremation it falls to 575°C. Professor Schläpfer explains (Schläpfer 1938, p. 152):

> *"Only in the early stages of the cremation, as long as the body is still lying intact on the grate and the incoming air finds combustible material everywhere, is it possible to work with small amounts of excess air. Towards the end of the cremation, on the other hand, when combustible material can be found only here and there, a large part of the air passes through the muffle without coming into contact with any combustible material."*

Kessler has not indicated the average CO_2 content and the excess air for the eight cremations with coke. He has noted only that during the preheating phase, with an average CO_2 content of 11% corresponding to an excess air ratio of 1.86, the combustion can be considered economical, and merely adds (Kessler 1927, no. 9, p. 152):

> *"During the cremation of the corpse it is more difficult to maintain an economically good combustion, because in the initial phase of the cremation one must feed the greatest possible amount of air in order to suppress smoke formation, while in the second phase, even with the air vents completely closed, the quantity of air flowing into the muffle through the invisible cracks in the furnace is rather higher than what is needed for the remains of the corpse burning on the grate. The attendant has the task of maintaining combustion as economical as possible in both cases (high CO_2 content with minimum excess air). The control equipment mentioned initially gives the necessary indications in this respect."*

The diagram for $CO_2 + O_2$, which is shown above the temperature curves (document 48), is insufficient to judge the economics of the combustion: the recordings are few and, moreover, limited mainly to the initial stage of the cremation. Here we have an average CO_2 content around 10-11% with a few peaks at 17%. In the second phase the average CO_2 content drops noticeably down to 3-4%.

The experiments of cremation with briquettes (Documents 49 & 50) and with city gas (Documents 51 & 52) can be retraced in the same way on the respective diagrams.

The cremation experiments with briquettes were similar to those with coke. Of course, briquettes having a lower l.h.v. than coke, the fuel consumption increases, as shown in the diagram of the furnace operation (Document 47). The total consumption (A) was, in fact, 10.66 *Zentner* or 533 kg. The more-frequent

loading with smaller amounts of briquettes was required by the nature of the fuel. The control of the vents and of the doors follows essentially the same pattern as with coke, but the curve for the draft of the hearth (D) shows stronger fluctuations (between 1 and 8 mm water column). The formation of smoke, too, is almost equivalent.

The temperature curve for the muffle (Document 50) rises in a very irregular way in the preheating stage. The first corpse was introduced at about 960°C. The shape of this curve clearly reflects the various phases of the cremation: strong initial temperature rise (up to 1,080°C) when the coffin burns, strong drop (down to 670°C) during the evaporation phase, renewed increase during the combustion of the corpse and a decrease towards the end because of the excess air.

In the cremations with gas (Document 51), the consumption (A) was 202 m³. Smoke formation seems to be higher. Of particular interest are the curves E and F for the draft at the two dampers of the flue duct. Kessler writes in this respect (*ibid.*):

> *"When one damper is open, the other must be closed. The diagram shows that the draft at the damper closed from time to time does not go down to zero; this is due to the fact that the dampers do not close hermetically against their frames. Here the chimney draft absorbs a portion of the combustion air (primary air) brought to the muffle of the furnace."*

The temperature diagram (Document 52) shows for all cremations – except the fourth – a drop in the muffle temperature immediately upon the introduction of the coffin varying between 40°C (first and eighth cremations) and 100-110°C (third and seventh cremations) with a peak at 190°C for the sixth cremation. A similar effect, although on a smaller scale, was noticed also for cremations with briquettes (drops between 20 and 75°C) and, to an even lesser degree, for coke operations (drops between 10 and 30°C in the second, fourth, fifth and eighth cremations). Kessler links this effect to four causes (*ibid.*, no. 10, p. 166):

"1. Cooling of the muffle caused by an influx of colder ambient air when the coffin is loaded.
2. *Heat loss from the wall of refractory clay due to the necessity of bringing the coffin, its fixtures and the corpse up to the ignition temperature.*
3. *Thermal balancing between the colder combustion air – fed to the muffle in large amounts during the early stages to prevent smoke formation – and the muffle temperature.*
4. *Leakage of air into the muffle through the cracks of the furnace; this air, depending on the chimney draft, has a temperature to a greater or lesser degree lower than that of the air entering along the intended path."*

The initial temperature drop for cremations with coke and briquettes is smaller than in the case of gas because in this latter case the burners are shut before the coffin is introduced, whereas with coke and briquette-fired furnaces there is still enough heat flowing into the muffle from the gasifier to limit this temperature decrease. As Kessler explains (*ibid.*, p. 168):

> *"A reduction of the muffle temperature to a certain degree during and after the introduction of the corpse is an unavoidable and inescapable necessity of the*

cremation process, even in well-run furnaces. The extent to which this temperature decrease can be opposed without additional heat brought in from the heat generator depends on the following factors:

a) whether and to what degree the corpse produces heat during the cremation and transmits it to the muffle of the furnace;

b) the possibility of supervising the cremation process in the furnace from the heat-technological point of view by means of appropriate instruments and of controlling the combustion air by means of closures which seal properly and hermetically;

c) the mass of refractory clay which acts as a thermal accumulator."

The primary objective of Kessler's experiments was to determine the kind of fuel which would allow the most economical cremations. The results are shown in the following table:

Table 1: Fuel Consumption during Kessler's Experimental Cremations

	Consumption				
Fuel	preheat	8 cremations	Total	per cremation (+ preheating)	per cremation (– preheating)
Coke	200 kg	236 kg	436 kg	54.500 kg	29.500 kg
Briquettes	276 kg	257 kg	533 kg	66.625 kg	32.125 kg
Gas	108 m³	94 m³	202 m³	25.250 m³	11.750 m³

The l.h.v. of the three types of fuel as given by Kessler was 7,000 kcal/kg for coke, 5,000 kcal/kg for briquettes and 4,500 kcal/m³ for city gas. This results in the following table for the heat consumption in 1,000 kcal (Mcal):

Table 2: Energy Needs during Kessler's Experimental Cremations

	Energy consumed (Mcal)				
Fuel	preheat	8 cremations	Total	per cremation (+ preheating)	per cremation (– preheating)
Coke	1,400	1,652	3,052	381.500	206.500
Briquettes	1,380	1,285	2,665	333.125	160.625
Gas	486	423	909	113.625	52.875

Kessler's comment on the consumptions for the preheating stage is as follows (*ibid.*, no. 9, p. 159):

"The muffle is taken from the same initial temperature to the same introduction temperature in all three cases. If we assume that the amount of heat developed during the preheating stage with gas is transferred completely to the muffle, we may say that, for coke and briquette operation, some 900,000 kcal are lost mainly for heating the walls of the gasifier and those parts of the refractory material in the furnace which are not touched by the gas, as well as through radiation from these parts to the surroundings. These losses should be avoided if at all possible."

The ratio of heat consumption for gas over that for coke is 486/1,400 = 0.35 for the preheating phase and even less for the 8 subsequent cremations; 423/1,652 = 0.25, *i.e.*, for the cremations the heat consumption in the case of gas is one quarter that for the case of coke. This depends on yet another important factor, as explained by Kessler (*ibid.*):

> *"Whereas for gas heating the heat required can be precisely controlled, in the case of coke or briquettes heat is produced even at times when it is not needed, because even though it is possible to reduce the combustion in the generator, it cannot be stopped altogether; otherwise the fire would go out."*

From these considerations we can see clearly that the heat consumptions of a coke-fired furnace and a gas-fired one are not directly comparable, and this is all the more true for a furnace designed to run exclusively on gas, such as the Volckmann-Ludwig furnace (cf. next chapter).

The experiments described in this chapter were carried out under optimum conditions using proper instrumentation and under the supervision of a specialized engineer. This had a marked influence on the fuel consumption. Kessler himself notes with respect to the use of gas as a heat source (*ibid.*, p. 153):

> *"I wish to point out that previously, because of insufficient supervision of the furnace and excess of air, consumption was roughly twice the above figures or more."*

The question of the duration of cremations will be dealt with in Chapter 6.

In 1927 scientific cremation experiments in a coke-fired furnace were also run at the Biel crematorium (Wilhelm Ruppmann system; Document 53) under the guidance of the engineer Hans Keller, who wrote two extensive reports about the work done (H. Keller 1928 & 1929). We will summarize the essential results of the experiments for this case as well.

Concerning the temperature evolution, H. Keller noted (1929, p. 2):

> *"After the introduction of the corpse, the coffin catches fire immediately and the temperature goes up by 100-150°C. Five minutes later, it again goes down by 100-200°C, even though the lid of the coffin has not yet burned and the temperature of the combusted gases* [coming from the gasifier] *is 1,000°C and higher. The heat provided by the combustion of the coffin and the heat supplied by the combusted gases therefore do not suffice to maintain the temperature at a high level. From this we can see how intense the evaporation* [of the corpse water] *is. The temperature then fluctuates continuously over a half hour. This underlines the irregularity of the cremation. If, on account of the generation of water vapor and a subsequent increase in internal pressure, an organ bursts in such a way that its liquid diffuses into the cremation chamber, the temperature drops immediately because the liquid evaporates. These fluctuations of the temperature also affect the formation of smoke. At this stage, with the instruments at his disposal and depending upon the size of the corpse, the operator can sometimes just barely avoid the formation of smoke and sometimes not at all. After half an hour the temperature becomes more stable, the combustion steadies, evaporation dies down, possibly because the major part has already taken place, and the temperature in the cremation chamber now begins to drop steadily, down to about 800°C at the end of the cremation."*

In the other report H. Keller explains the matter in greater detail (H. Keller 1928, pp. 24f.):

> *"After the introduction of the corpse, first of all the coffin burns partially. The temperature of the cremation chamber therefore rises by about 100°C. At the same time, however, we have an intense vaporization of the volatile parts of the body, which account for 70% of the body weight. This phase change requires a*

great deal of heat, and the temperature drops rapidly. The instruments record [a temperature decrease of] *100-200°C. During the evaporation, the solid substances, too, begin to decompose, and the products begin to burn, if they find themselves at the necessary ignition temperature and if there is enough air. This decomposition, likewise, absorbs much heat and thus causes a temperature drop in its turn. If the ignition temperature is not reached, the gases will leave the cremation chamber and possibly even the chimney uncombusted, forming visible smoke. Heat must therefore be supplied. While there is substantial heat available in the walls* [of the cremation chamber]*, it cannot be supplied to the individual parts* [of the corpse] *in sufficient amounts nor quickly enough. This means that after the gases have formed, they are immediately sucked up into the chimney by the draft and cannot combine well with the oxygen they need; an indispensable element for the combustion is therefore missing. Hot air improves conditions considerably. It is present during the formation of the gases, promotes them and combines with them quickly and easily. If, because of the draft of the furnace, the combustion no longer takes place in the cremation chamber, the mixture is still present and combustion can occur in the post-combustion chamber or in the recuperator. One therefore has to make sure that the air is sufficiently hot and does not cool down excessively on account of the evaporation and the decomposition, because it has only a low heat content, and the temperature drops significantly with even minor heat losses. The accumulation of heat is necessary precisely in order to avoid excessive cooling."*

These considerations take us to an important observation by H. Keller with respect to the function of the recuperator (*ibid.*, pp. 27f.):

> *"Like everything else in the world, cremation, too, takes time. In the course of the cremation, the chemical and thermal processes are so difficult and complex that they cannot occur suddenly, as for example in the case of gasoline; evaporation, dissociation, decomposition, gas formation etc. of the parts to be burned proceed rather slowly. When combustible gases – light and heavy hydrocarbons as they are called in chemical and technical terms – are formed in this way, they are immediately drawn along by the chimney and, for the greater part, can no longer burn in the cremation chamber or the post-combustion chamber but move into the recuperator. If* [this device] *is sufficiently hot, they will ignite, because there is sufficient air, even hot air, and the technical process of combustion will take place here. The lighter hydrocarbons will probably undergo combustion already in the post-combustion chamber, but for the heavier ones – the majority – sometimes even the recuperator is insufficient, and they will leave the chimney in the form of smoke and enter the atmosphere. From this explanation it can be seen that the main function of the recuperator is the realization and more particularly the completion of the combustion and not* [just] *the preheating of the air."*

The cremation experiment H. Keller described in his two accounts concerns a corpse of 100 kg. Cremation took 3 hours, coke consumption was 79 kg. Hence, we have here a cremation decidedly different from those considered previously: H. Keller tried to maintain excess air at a level as low as possible – operating for the better part of the cremation with a coefficient of hardly 1.55 (H. Keller 1929, p. 2) – but in so doing he slowed down the combustion process considerably, and hence the cremation lasted three hours, more than twice the average time for Kessler's cremations with coke (86 minutes).

The experiments run by Hans Keller at Biel in the 1940s, in his effort to determine the causes for the creation of smoke during cremation, are particularly interesting and merit our attention, although they concern an electric furnace (Brown Boveri & Co. system; see the next chapter). Actually, these experiments yielded data which complement those gathered in the late 1920s by Kessler and H. Keller himself.

H. Keller's account (1945b) includes various diagrams, which I have reproduced and on which I will make comments.

Diagrams of Figures 1a, 1b, and 2 (Documents 54-56)

In these diagrams the vertical axis shows the volume of the discharge gas in m^3/hr, drawn in by the furnace fan (a forced-draft device), the horizontal axis shows the cremation time in minutes. The curves thus show the amount of discharge gas at any stage of the cremation and hence also the combustion speed of the coffin and of the corpse.

For example, in the first diagram (Document 54),[31] at the beginning of the cremation of a 110 kg corpse, the volumetric gas rate (at 380°C) is 1,750 m^3/hr. It goes up to 2,975 m^3/hr after 10 minutes because of the combustion of the coffin and then drops to 2,730 m^3/hr, as evaporation sets in, slowing the combustion. Then, with increasing gasification activity, combustion becomes more pronounced and the curve starts to rise again. After one hour it reaches a peak at 3,570 m^3/hr and then gradually drops to 1,200 m^3/hr at the end of the cremation after 90 minutes. This body has therefore been easily combustible.

In the diagram of Figure 1b (Document 55), the corpse of 110 kg is likewise easily combustible. Here the apex of the curve is at 2,980 m^3/hr and occurs 50 minutes after the induction of the coffin. In the other cremations the maximum is reached after 10 minutes, *i.e.* during the combustion of the coffin.

The diagram in Figure 2 (Document 56) shows the curves for a 110 kg and an 80 kg corpse. H. Keller comments (*ibid.*, p. 19):

> *"As shown by figure 2, the recorded points are so numerous that we may say with assurance that 2,740 m^3/hr was the maximum gas-flow rate. It is surprising that this point was reached after 15 minutes. This depends upon the combustion of the coffin. When it has mostly taken place and has been replaced by evaporation, combustion is slower, the gas rate lower and the curve drops. After 30 minutes there was a sudden decrease in the flow rate that was probably caused by the bursting of an organ. For that reason the formation of water vapor becomes larger. The heat thus consumed slows down the combustion, and the curve drops because the gas rate goes down. This repeats itself several times up to point 7, one hour and 16 minutes after introduction. From that point on the curve drops rapidly and cremation is essentially finished. The other curves show similar features; they are lower, simply because the corpses were not as heavy and developed less gas.*
>
> *The cremation of the 110 kg corpse was finished earlier than that of the 80 kg body. The flame progresses more quickly, therefore the curve rises higher. In*

[31] In this document the two cremations of 21 August 1940 are represented by a single curve.

other words, the corpse of 110 kg burns better than the one weighing 80 kg. Actually, in the case of the 110 kg corpse, one could see only flames. When they died down, the cremation was done."

In the diagrams mentioned, the volume of the fumes is not given in Nm^3 but in physical cubic meters at the respective temperatures indicated. The volume of the fumes (V_f) is directly proportional to the absolute temperature and follows the temperature according to the equation:

$$V_f = V_0 (1 + \alpha t) \quad [40]$$

Where $\alpha = 1/273$ and V_0 is the volume at 0°C. To obtain the volume in Nm^3 it is thus necessary to apply to the values indicated in the diagrams the equation:

$$V_0 = V_f / (1 + \alpha t) \quad [41]$$

The values obtained with Diagrams 1a and 1b (Diagram 2 does not show the temperature of the discharge gases) 50 minutes after the introduction of the body are as follows:

Figure 1a (Document 54)

1.492 m^3/hr for the corpse of 110 kg
710 m^3/hr for the corpse of 70 kg
627 m^3/hr for the corpse of 55 kg

Figure 1 b (Document 55)

921 m^3/hr for the corpse of 110 kg
541 m^3/hr for the corpse of 70 kg
340 m^3/hr for the corpse of 50 kg.

The three cremations of the corpses weighing 110 kg have the same duration, 90 minutes, and also a fairly similar pattern: in the first 10 minutes the gas rate goes up because of the combustion of the coffin, then it drops noticeably for another 10 minutes, after which it picks up again reaching a peak around 50-55 minutes after the start of the cremation. It then drops suddenly toward the end of the cremation (Figures 1a and 1b) or after having fluctuated around the maximum values for about 20 minutes (Figure 2).

It is obvious that, everything else being equal, the gas rates for a coke gasifier would have been even greater, because we would not only be dealing with the gases from the corpse but also with those of the gasifier.

Figure 3 (Document 57) refers to the gas analysis of the discharge gases of three cremations. In the corresponding diagrams the lower curve gives the CO content, the middle one the $CO_2 + O_2$ content, and CO_2 represents an excess of oxygen, which is proportional to the excess of air.

In the upper and middle diagram, excess oxygen, at 10-15 minutes after the introduction of the coffin, is very small; hence, there is smoke generation. The amount of air is very close to the theoretical value. When this is reached, the two curves coincide. In the upper diagram their distance indicates an excess of air of 5% (excess-air ratio of 1.05). When the excess air increases, the smoke disappears. In the first half hour CO also forms, which reaches 3% at its maximum. At

the end of the cremation the excess-air ratio rises to 4.25, and in the middle diagram even to 9.50; in the lower one it reaches 6.00.

The average amount of CO_2 is 7.8% for the upper diagram, 9.8% for the middle one and 8% for the lower one.

Figure 4 (Document 58) shows the temperature diagrams for two cremations. Curves I and II refer to the temperatures in the cremation chamber and at the inlet to the recuperator, curve III shows the temperature of the air beyond the recuperator and curve IV the temperature of the gases just upstream of the ventilator. As H. Keller notes (*ibid.*, pp. 24f.):

> *"If the second curve crosses over the first, we have in the* [discharge] *gas channels a temperature which is higher than in the muffle, hence there is combustion. This means that combustion in the muffle is not yet complete but continues in the recuperator."*

This happened precisely in the second cremation and confirms H. Keller's observation of 1927 regarding the function of the recuperator.

For this case, too, we must stress that the efficiency of an electric furnace, because of its different system of operation, cannot be directly compared with that of a coke-fired furnace.

5. Technical Developments of Cremation Furnaces in Germany in the 1930s

The experience and knowledge acquired in the 1920s were put to use in the new installations built at the end of that decade and in the following one: the furnaces with coke-fed gasifiers were perfected, but at the same time other heating systems were developed using gas and electricity, which were soon to supplant coke furnaces because of their greater practicality and better economy.

5.1. Furnaces with Coke-Fed Gasifiers

The structure of the new models took into account the decisive factors for an improved heat management brought to light by Kessler's experiments; they showed a marked improvement in efficiency. The Dessau engineer Peters reported that the old Beck furnace, after being rebuilt on the basis of the new principles of heat technology, saw its coke consumption halved, going from 300 to 150 kg of coke for the preheating and the first cremation. The new gasifier furnaces required 150-175 kg of coke for the preheating and the first cremation and some 50 kg for each subsequent cremation of 6-8 cremations in succession (Peters 1930, pp. 56f.).

Among the most important technical innovations of that period one may cite the reduction of the horizontal cross-sectional area of the gasifier, which went from 70 cm by 90 cm to 40 cm by 50 cm, the installation of a post-combustion grate, an improved air feed and, finally, more-efficient recuperators.

At that time, the most significant German companies for the design and construction of cremation furnaces – aside from J.A. Topf & Söhne of Erfurt, which led the field in sales – were Gebrüder Beck of Offenbach, Didier (later Stettiner Schamottefabrik A.G.) of Stettin, Ruppmann of Stuttgart, and Kori of Berlin. In the early 1930s, H.R. Heinicke of Chemnitz made its entry into the market with the Volckmann-Ludwig furnace, which we will discuss in Section 2 of this present chapter.

The new Beck furnace (Document 59) contained major technical innovations which Wilhelm Heepke describes as follows (1933, p. 124):

> *"In the most recent Beck design, fig. 3, the change from rectangular recuperator channels to patented triangular sections c_1 and c_2 is of interest, as is the increase of the cross-sectional areas of the discharge-gas channels c_1 at the expense of those of the air channels c_2 in the Didier furnace, fig. 4* [Document 60]. *These measures aim at a better adaptation of the channel sections to the flow rates and, in particular, to the large amounts of discharge gases generated here for the purpose of the elimination of smoke.*
>
> *The triangular recuperator of the Beck design permits the air to be heated to 600°C and higher. The incorporation of several openings for the corpse-combustion air into the vault of the coffin muffle can be considered a further innovation.*
>
> *The Beck furnace has the advantage that the combustion gases are drawn from the front to the rear. Thus, no gases can escape into the furnace hall when the main gate is opened for the introduction of the coffin. Once the ash has fallen onto the inclined plane below the coffin grate, possibly still containing some combustible portions, it is moved to the post-combustion grate e where it burns completely. Then this grate is turned over, causing the ash to fall into the ash-container d below."*

Didier's new furnace, too, was much improved [Document 60]. In this respect, Heepke notes (*ibid.*, pp. 123f.; cf. Chapter 7):

> *"The Didier furnace is a rather heavy structure for large crematoria and continuous operation. For installations with relatively few cremations, the furnace is held in stand-by at a lower temperature in its bottom by closing one or two channels of the recuperator so that reheating can be done more quickly. Finally, with the Didier furnace, there is the possibility of feeding back into the muffles, by way of the flue duct, the combusted gases coming from the muffle before they enter the recuperator, which leads to energy savings when heating the muffle a for the cremation of a subsequent corpse. On account of the separation of the gasifier b from the muffle a, fire management for heating the muffle can be run in such a way that the combusted gases from the hearth cannot enter the cremation chamber during the cremation itself."*

Noteworthy is also the cremation furnace built by a relatively unknown firm, W. Müller of Allach. This furnace is described with much detail in an offer from the owner of the company to the Dachau concentration camp. It refers to the following items:[32]

---

[32] W. Müller, Ingenieurbüro/Industrieofenbau. Allach bei München. *Angebot auf einen Feuerbestattungsofen mit Koksbeheizung nach beiliegender Zeichnung*. An die Reichsführung SS der NSDAP, München, Karlstrasse. 2 June 1937. AKfSD, 361/2111.

"1. Supply of the bricks *needed for the erection of the furnace, including sand, lime and cement for about 10 m³ of brickwork in red brick.*

2. Supply of all refractory material *including mortar all in best quality suitable for the purpose. Total weight about 15,500 kg.*

3. Supply of insulating material *needed, in a weight of about 1,200 kg.*

4. Supply of the following equipment*: one coke hearth complete with front plate* [of grate]*, doors for slag and ash, door for hearth, the complete grate with supports and bars, air feeding equipment with controls, air vents for secondary air, discharge-gas damper with steel ribs, a complete closure for the cremation chamber with lifting device, a door for closing the furnace in wrought iron with frame, a wrought iron hood for the closure of the cremation chamber, a reversible grate for the post-combustion chamber, various small parts, a wrought iron box for the ash, maintenance tools. Total weight about 2,300 kg.*

5. Supply of a complete facing *of wrought iron, including bolts, with silver-grey refractory aluminum paint. Total weight about 2,800 kg.*

6. Erection *of the furnace from the foundation to the smoke damper by my specialists, except for the supply of assistants and helpers.*

7. Travel costs for my specialists and their tools.

8. Expenses *for the rail shipment of my goods to Dachau station including transport to site as well as unloading and storage at site (on basis of a maximum distance from crematorium to unloading site of 2 km).*

9. Drying and start-up *of furnace by my operators or engineers as well as a test cremation during which your personnel will be instructed in the proper control of the furnace. It is assumed that the start-up will take place as soon as the furnace has been completed."* (Emphasis in original)

The price of this furnace amounted to 9,250 RM (Reichsmark). Excluded from the offer were all building works not concerning the furnace directly and also "the supply of an animal carcass and of a coffin for the test-cremation, as well as the supply of fuel for the drying of the furnace and the test-cremation."

The accessories for the furnace consisted of an introduction cart for the coffin (380 RM), a special blower for the hearth (420 RM), a coke-fired pilot hearth for the chimney (400 RM), a device for measuring the temperature of the cremation chamber (195 RM) a manometer for measuring the draft in the discharge channel (3.5 RM). The Müller Company offered furthermore the materials for and the erection of an 18 m high chimney (except foundations) with a cross-sectional area of 50 cm · 50 cm and an internal lining of refractory material up to ⅓ of the height (6 m) for a price of 2,100 RM.

The furnace was built on the basis of a new process of heating and cremation, which the owner of the firm describes in the following terms (*ibid.*):

"The furnace is furthermore equipped with a grate made of refractory clay *of a special type which allows the retention and the accumulation of heat during heating-up.*

In contrast to the furnaces built in the past, the combustion of the coffin and of the corpse is carried out in an upward direction*, the combusted gases being blown against the vault and the sidewalls which store the heat given up by them* [*i.e.* the gases]. *After the exothermic phase of the combustion, the accumulated heat is returned for the remainder of the combustion period.*

In the spaces between the individual refractory bars of the grate, along the centerline of the furnace, special radiating and deflecting roof-like devices have been placed in such a way that the air blown in from both sides via tubes on the inclined planes flows upwards through the open spaces, and when this happens, the air strikes the bottom of the coffin or the back of the corpse strongly and, moreover, necessarily envelops the corpse from below over its entire surface in a thin layer [of air].

With this operating system, the amount of air can be controlled so as to conform to the real or theoretical *requirements.*

With my cremation process, the cremation of the corpse takes place within a shorter period of time than before*; the ashes, as with a normal grate of refractory clay, drop down into the post-combustion chamber.*

Thanks to the special system of controlled air flow and to the upward combustion, subsequent cremations – *in the case of several cremations in one day* – can be executed without further additions of fuel, or nearly so.

The coke-gas needed for the burners is produced in a gasifier located directly below the floor of the post-combustion chamber. In this way, the radiation from the glowing coke and the heat of the gas are used to heat the bottom plate of the post-combustion chamber.

The coke gas forming in the gasifier leaves from both sides in a lengthwise direction through a series of openings slanting upwards and burns there together with the air coming from the side vents.

The operation of the coke gasifier, as well as the cremation itself, takes place by means of air coming from a blower, because only with pressurization can an efficient production and combustion of the coke gas be obtained, yielding high flame temperatures.

The entire mass of the furnace in my cremation process is reduced; the furnace itself has been given a smaller and very fine shape. The operation can be adapted very precisely to the various phases of the combustion."

The supplier then lists the following technical data (*ibid.*):

"Fuel: *good coke, in pieces of about 6,500 kcal/kg*

Weight of the corpse: *about 75 kg.*

Weight of the coffin: *about 35 kg*

Average duration of the cremation: *about 1 ½ hours*

To heat the furnace:

1. From a cold furnace to the introduction temperature: about 2 hours.

2. If in operation the previous day: 1 – 1 ½ hours.

3. If furnace is in operation every day: ½ to ¾ hours.

Fuel consumption:

1. For heating the cold furnace and for the first cremation: about 175 kg.

2. For the second and third cremations following immediately: no consumption of fuel [in addition to the coffin's wood].

3. If a cremation takes place every day, the coke consumption is about 100 kg for the first cremation; no consumption for the second and third.

Consumption of wood: *For each heating, about 3-5 kg of wood are consumed."* (Emphasis in original)

5.2. Furnaces Heated with City Gas

The 1930s saw the development and perfection of heating systems based on city gas, primarily due to the promotion by the building councilor Volckmann and the engineer Ludwig who designed a revolutionary furnace at the end of the 1920s. Their patent, granted on October 30th, 1928, reads as follows (Deutsches Reich 1930c.):

"The invention concerns a cremation process and a device for its realization. Compared to the devices known (cremation furnaces) the furnace of this invention has a much simplified and less expensive structure and works with considerable fuel savings which can even be total in case of continuous operation.

The processes and devices known, besides a hearth having to be in permanent operation, have regenerators or recuperators of large dimensions. The process and the device of this invention, on the other hand, function without auxiliary plants of this type and therefore require only about one third of the space needed heretofore.

The operating costs of the device covered by this invention are extremely low because in continuous operation no heat source is used [except for the coffin's wood] *and the expenses for the initial heating of the small device are minimal.*

The process covered by the invention consists of a cremation muffle which is maintained at a temperature, higher than the ignition temperature of the object to be burned, by means of the heat developed during the cremation process. This is achieved by blowing small jets of air directly onto the object to be burned in such a way that they direct the oxygen needed for the cremation only towards the object to be cremated; here the diffusion of air throughout the whole space of the furnace – as is the case in the furnaces known – is prevented or limited considerably. The jets of air covered by this invention are directed so as not to strike and cool the walls of the furnace. In this way, these walls come into contact only with the gases produced during the cremation. They absorb the heat [of the combusting gases]*, accumulate it and radiate it back to the object being cremated. In this way, the cremation process is maintained and the furnace can carry out as many cremations as desired without additional fuel, only air being needed. This air can even be cold, even if there are longer operating pauses.*

A device for the implementation of the process covered by the invention consists of a cremation muffle with controllable air vents and tubing for compressed air connected to them. The air vents are placed in such a way that the air jets coming from them do not strike the walls of the muffle but only the object to be cremated. In addition to the muffle there is a post-combustion chamber [*Nachbrennraum*] *of the usual type which serves for the combustion of the smoke and of the solid residues; in this invention it is heated only with the glowing combusted gases drawn into the chimney.*

The drawing shows a schematic representation of an example of the realization of the cremation device, in figure 1 as a vertical section, in figure 2 as a respective horizontal section [cf. Document 61].

A muffle b formed by a brick lining a serves to receive the object c to be cremated. Connected to the muffle is a post-combustion chamber d in which the ashes are freed from the charcoal stemming from the combustion of the coffin with which they are mixed and burned by the fumes on a grate e. Below the chamber d

there is a collection chamber f. The chambers d and f are accessible through service openings r and s, which can be closed. The combusted gases flow to the chimney (not shown) via a flue duct g.

The vault of the muffle has a directing surface h protruding from a table i. This table is low and rounded so that the remains of the cremation can be moved easily through the door l into the post-combustion chamber d by means of a rake. A closable channel k supplies the air for the smoke combustion behind table i.

Muffle b is equipped with a certain number of vents for air and gas which can all be controlled and directed from the outside, e.g. by means of the closing devices v in the pipes u or by means of valves, dampers or similar, not shown. For the initial heating of the muffle, there are vents for combustible gas and closable outlets from channels through which outside air can flow in the direction of the arrow t. These gas vents m and the air channels n are closed as soon as the muffle is hot enough for the cremation process in order to maintain itself without any further addition of combustible gas. Instead of this type of additional heating with gas, any other kind of fuel may be substituted.

When the ignition temperature of the object to be cremated is reached, the compressed-air vents o and p must be controlled. They can be operated either individually or in groups. They are placed on both sides of the muffle in such a way that the jets of compressed air emitted by them strike only the surface of the object to be cremated and not the walls of the muffle.

The floor of the muffle may consist of an inclined plane, at the bottom of which there is a closable opening q for the removal of any metal residue (zinc).

Claims:

1. A cremation process characterized by the fact that in the muffle of a cremation furnace, once the operating temperature has been reached by means of a heat source of known type and after the extinction of the heat source, the air needed for the cremation is directed solely towards the object to be cremated in the form of thin controllable jets from nozzles or similar devices.

2. A device for the implementation of the process according to claim 1 characterized by the fact that a cremation muffle is equipped with nozzles for the introduction of controllable air jets which, on being ejected, do not touch the walls of the muffle but strike only the object to be cremated.

3. A device in accordance with claim 2 characterized by the fact that the post-combustion chamber of a known type which is equipped with the means already described for the combustion of the smoke and of the solid residues is installed immediately below the outlet for the discharge gases from the cremation muffle and below a baffle wall which creates a turbulence in the combusted gases and pushes them downwards into the post-combustion chamber."

The inventors of the new process granted an exclusive license of the patent for Germany to the H.R. Heinicke Company, then of Chemnitz, which still holds it (cf. Chapter 11).

The first experimental furnace built on the basis of the new system was set up in the crematorium of Hamburg-Ohlsdorf in 1929; a year later, another and still-experimental furnace was built there. In 1930 Volckmann himself drew up a

lengthy report on the results of the operation of the first furnace (2,500[33] cremations had been carried out in seven months with a total consumption of 103 m³ of gas!), a report that was bitterly criticized by the engineer Kurt Prüfer of the J.A. Topf & Söhne Co. of Erfurt. A feud ensued, into which Richard Kessler was also drawn. We will come back to this question in Chapter 1 of Section II of this study.

The Hamburg experimental furnaces are extensively described in various technical articles. Here we present what the engineer Friedrich Hellwig has to say in this respect. For greater clarity, we also publish Kessler's drawings which provide us with a schematic representation of the two furnaces in question (Document 62):[34]

"The furnace differs from those built in the past in that it has neither recuperator nor grate. It consists essentially of a muffle of refractory brick 90 cm wide on the inside, 90 cm high below the apex and some 3.20 m long, of an outer wall of brick and a layer of insulation in between. The floor of the muffle consists of tiles of refractory material, which begin only 30 cm beyond the introduction door.

The combusted gases escape through the resulting gap and along the same route; the residues of the cremation are withdrawn from the muffle to the post-combustion grate located below. The latter consists of grate bars narrowly spaced, with the smaller parts of the ashes dropping through the gaps while the large portions remain on the grate until they eventually disappear or until they have finished their combustion. While the remains of one corpse thus burn out on the grate, another coffin is introduced into the muffle above, the flames of which slip through the post-combustion grate into the smoke channel below the muffle and on through the flue duct into the chimney.

For heating the muffle, a number of gas burners have been placed into the rear wall and the two sidewalls some 20 cm above the muffle floor. Their number and their locations have so far been varied in the experimental furnaces. On the rear wall, there have been 4 or 5 burners acting as baffle burners perpendicularly to the flames of the other burners; they cause a certain heat concentration within the muffle.

The combustion air feed takes place via two openings in the rear wall, which can be closed by means of a vertical gate, and via 20 diffusers spread out over both sidewalls and the rear wall. Moreover, on the rear wall at the level of the floor there is a sleeve through which a steel tube can be moved towards the object to be cremated, the tube being connected to the compressed air supply by means of a flexible hose. The diffusers are connected, by means of steel tubes, to a manifold with valves visible on the outside of the furnace, and ultimately to the main tube of the air supply which is fed cold air from a motor-driven organ blower. The various diffusers and their control valves allow the air feed to be directed to individual parts of the furnace. […]

The furnace is characterized by the fact that

---

[33] Volckmann 1930; the text states "3,500," but this is a mistake later corrected by Volckmann (1931, p. 80).

[34] Hellwig 1931a, pp. 396f. A few months later this journal published a reply by Volckmann and Ludwig on the question of the acceptability of their furnace in Prussia (Volckmann/Ludwig 1931) and Hellwig's reply (1931b, pp. 616f.).

1) the muffle is simple, very small, has no regenerator, no recuperator and, in some cases, no grate, and is equipped with a single floor and with distribution devices which take the necessary air to the surface of the object to be cremated;

2) the muffle has a diagonally cut flat table;

3) on both sidewalls of the muffle are located groups of exchangeable, controllable injection devices whose direction can be controlled [Document 63]*;*

4) there is a further hearth with a nozzle for a gas burner and an air channel opening up below, both controllable and closable;

5) the floor of the muffle is slightly slanted diagonally.

In issue no. 5 of the second year of Zentralblatt für Feuerbestattung*, the civil engineer Volckmann has written at length about the results of the operation of the experimental furnace in Hamburg-Ohlsdorf, which conforms to the above specifications. Unfortunately, the furnace on which the report was based was dismantled after 14 months of operation, and the presently available furnaces built in accordance with the same principle do not work quite as well. During our observations, the combustion of the smoke was incomplete. The average consumption of town gas as a fuel is not 0.03 m³*[35] *either, but about 1.0-1.1 m³ for each corpse, as opposed to 11-15 m³ in crematoria having the same frequency* [of cremations]*. The savings are therefore quite considerable and the operating cost for each cremation are at present 1 m³ of gas at 0.13 marks and 3.5 kWh of electricity for the blower at 0.16 marks, for a total of 0.69 marks. We know, on the other hand, that the operational expenses at Dessau are 3.10 marks and at Treptow 4.50 marks. However, here it is possible to go down to 2.00 marks if, as in Hamburg, 16 corpses per day are cremated, because there is less preheating. This energy saving is due to the heat being contained in the small muffle and to an operation at minimum draft and rather low temperatures (between 500 and 650°C):*[36] *here the calorific value of the coffin and of the combustible parts of the corpse take effect."*

Hellwig then notes that under favorable conditions it was possible to perform the cremation on the basis of the heat furnished by the coffin and the corpse alone, without additional heat, and adds (*ibid.*):

"These conditions exist in a Volckmann-Ludwig furnace when it is heated to a temperature of about 600°C. If one normal corpse follows another, the process goes on without additional fuel, and even the next day, if the insulation is good, a minute supply of gas of a few cubic meters is enough to keep the furnace ready to be used the whole day. The corpses of persons who died of cancer, of lung diseases and those of the elderly require additional fuel; with these, the calories of the fatty tissue of the body have been consumed by the disease or by old age. For all corpses, the cremation of the solar plexus[37] *takes longer because it contains much humidity. There are also a few special cases, for example the lungs of a stonemason, which contain sandstone dust. At the present time, the Hamburg furnace does not burn the solar plexus completely within the muffle; this takes place*

---

35 The reference is to Volckmann's assertion in the journal mentioned above to the effect that the experimental furnace at Hamburg had carried out 3,500 (actually 2,500) cremations with 100 m³ of gas, *i.e.* an average of 0.03 m³ per cremation.

36 Coffin-introduction temperatures.

37 *Plexus solaris*: a complex of nerves at the pit of the stomach.

only on the post-combustion grate, and from that point of view there is still progress to be made. According to legislation now in force, this furnace is not acceptable in Prussia because it houses – albeit in two separate locations – two corpses at the same time."

In 1932, after the demolition of the two experimental furnaces, four new Volckmann-Ludwig furnaces were installed in the Hamburg crematorium (Documents 64f.). Volckmann describes them in the following way (Schumacher 1939, pp. 24f.; cf. Manskopf 1933, pp. 772-775):

"Each of the four furnaces installed for Hamburg has three powerful gas burners, one with an hourly throughput of 30 m³, the other two set up for an output of 5 m³ per hour each. The gas arrives at the burners under the pressure of the gas line; the combustion air is fed by means of a blower, so that disruptions in the gas combustion – for example on account of an excessive closure of the smoke damper – are eliminated. A single lever, acting simultaneously on the gas and on the air feed, controls the flames. By turning the lever in the opposite direction, it is moreover possible to close only the gas supply and to feed a larger or smaller amount of air to the furnace through the burners. The air-supply system continuously returns to the cremation process a large part of the heat generated during the cremation without the need for recuperators, and thus allows – once the furnace has reached its operating temperature – to carry out a cremation without additional gas. An essential feature of the new furnaces is that, in contrast to older types, the cremation air is brought only to those points where it is needed at that moment. Only in this way is it possible to carry out the cremation with clean air only. The cremation proceeds practically without smoke and requires so little time that a single furnace, in an uninterrupted 24-hour operation, can handle 20-22 cremations per day. However, generally this capacity is not exploited. Rather, so many furnaces should be operating simultaneously that a coffin can be introduced right after the end of the funeral ceremony, so that the bereaved can be present during the introduction. The gas consumption, which depends upon the reheating after interruptions in the operation, is generally about 1.5 m³ per cremation for intensive use of the furnaces. Thanks to the elimination of the recuperators, it has been possible to place the furnaces on one floor and to provide, in this way, a large and well-lit workspace.

All the devices needed for the operation have been brought together on the front panel and are well arranged so that their use is extremely simple. The whole operation can be done without effort and with the most meticulous cleanliness. The introduction chamber is separated from the operating room of the furnaces. On the outside, the furnaces are covered with a cladding of aluminum and are thus not only protected from air leakage but also fit visually into their environment in a dignified way."

A Volckmann-Ludwig furnace was installed by the H.R. Heinicke Company at the Stuttgart crematorium as early as 1931. In the following year, the municipal building superintendent R. Wolfer wrote a detailed description of the results achieved with this furnace (Document 66) from which I quote foremost the precise technical description of the device (Wolfer 1932a, pp. 151-154; 1932b, pp. 162-165):

"The Volckmann-Ludwig furnace, designed by the Hamburg civil engineer Volckmann together with the engineer Ludwig and tested in the Ohlsdorf crematorium over the past few years differs considerably from the furnaces used so far, especially because instead of the usual grate it has a particularly shaped and completely closed muffle which encloses the coffin in the tightest way possible. A recuperator has been entirely left out, except for a small preheating device for the combustion air. The design, with its compact structure and a considerable reduction in the heat accumulation, aims for a minimal preheating time and minimal heat consumption. Furthermore, this design is especially noteworthy for the layout of its combustion air supply to the muffle, well planned and patented, which uses so-called diffusers of hot and cold air.

The furnace erected at Stuttgart has maintained essentially the basic structure of the Hamburg experimental furnaces and of the normal furnaces built by the Heinicke Co., but it does present a number of differences, partly on account of local conditions, partly for reasons of more recent developments.

The cremation facilities already existing at Stuttgart caused the furnace to be adapted accordingly. Normally, it needs only a large space in the back, but no basement specially built for the purpose; here, it was integrated into two floors.

The control of the furnace takes place only on the upper floor. There have been structural reasons for the combustion gases to be channeled down into the basement and to be fed into the existing flue gas duct running below its floor. Any doubts that were raised earlier with respect to this downward channel of some 3.5 m in length in a gas-fired furnace turned out to have been entirely unfounded. The draft of the existing chimney, rising some 20 m above the flue duct and having an internal diameter of 650 mm, is impeccable. Moreover, the floor of the muffle, which in the normal type [of furnace] *is a little below the floor of the hall, has been raised some 400 mm above it to bring the introduction opening into line with the furnace next to it, for esthetic reasons and also in order to be able to make use of the existing trolley for the introduction of the coffin.*

Aside from these changes in the fundamental structure [of the furnace]*, which were due to local conditions and partly to our initiative, the Stuttgart furnace has for the first time incorporated a number of innovations which can, without doubt, be called improvements on the original design. The spent gases, which in the Hamburg furnaces leave near the introduction door, are now discharged along the two sidewalls of the furnace into three channels on either side at a certain distance from one another. Before entering the vertical flue duct, they cover the entire floor of the muffle and heat it from below in the most satisfactory way. This arrangement also prevents any excessive heating of the closure of refractory clay, which shuts the muffle. Furthermore, the spent gases are no longer directed into the post-combustion chamber as in the Ohlsdorf experimental furnaces. Instead, this* [chamber] *is completely separated from the muffle by means of a lid made of refractory clay which stays closed throughout the cremation and is opened only when the cremation has reached a point at which the residues may be moved to the post-combustion; the residues are then raked down and the lid is closed immediately.*

Now the furnace is ready for a further cremation, even as the ashes from the preceding corpse and the wood of the coffin, which has still not burned completely, can burn out on the post-combustion grate, which, if needed, can be

heated further by means of a special burner. Therefore, any risk of mixing the residues of the corpses simultaneously present in the same furnace is completely eliminated.

The number of cremations is always rather large (some 1,200 per year, up to 10 per day) and thus, for reasons of economy and to avoid any congestion, one must try to introduce a corpse into the muffle as soon as the previous one has been moved to the post-combustion grate.

The complete isolation of the post-combustion chamber and its separate heating system obviously entails a slight increase in gas consumption. The unloading of the furnace after each cremation is not done, as in Hamburg, by opening the introduction door at the front – an operation by which much heat is lost – but via an opening in the rear, using special rakes. That is the only manual operation still needed.

Recent efforts by some companies in the field aim at eliminating even this manipulation and at devising a totally automatic cremation process, for example by placing the coffin on a mobile support or similar. It remains to be seen, however, whether such new designs turn out to be efficient in actual operation and, first and foremost, whether such further mechanizations and refinements of the cremation will demonstrate that they fulfill sufficiently well the requirements of esthetics and reverence, which are always stressed, with good reason, by the proponents of cremation.

The section of the muffle is more or less parabolic and thus ensures not only a solid brick structure but also favorable radiation conditions.

The post-combustion grate consists of cast iron bars with narrow slits (only about 4 mm wide) between the bars, and therefore only very fine and well-burnt particles can fall through into the ash receptacle. The latter is 420 mm wide and 600 mm long. The post-combustion chamber as such is 550 mm high. Thus, it offers sufficient space for the combustion of the residue and of remnants of the coffin dragged along from the muffle.

The necessary combustion air enters through a grate in the rear part of the furnace. It is well heated by passing through a system of channels in the furnace outlet. The discharge gases from the post-combustion are led to the main discharge line through a short collection channel. When the residue on the grate of the post-combustion chamber is completely consumed, the post-combustion grate, set in a wrought-iron frame and easily moved, is extracted with a pair of tongs. At this point the ashes are removed, falling automatically onto an inclined plane and into the ash collector placed at a convenient level in the basement.

The outward shape of the furnace differs very favorably and markedly from the traditional shape of a cremation furnace. Its dimensions are smaller than those used in the past (width 2.20 m, length 3.10 m, height 1.70 m). The front surface is not truly rectangular; rather, the upper angles are smoothed out to be more in keeping with the shape of the muffle. The sidewalls and the roof of the furnace, as is the introduction door, are clad in a most agreeable and at the same time most appropriate way by aluminum plates. Thus, the furnace is well protected against any air leakage.

The weight of the refractory material of the furnace has intentionally been kept low to make preheating easy. On the other hand, this makes a good insulation of the furnace mandatory. Therefore, the muffle is insulated along its entire length

as well as at the top with a layer of pumice sand some 200-300 mm thick. Furthermore, the aluminum sheets of the furnace cladding are internally lined with Heraklit boards [fiber boards].

To enable the draft channels to be properly cleaned, especially the flue duct below the muffle, a sufficient number of cleaning apertures have been provided.

All the equipment for the operation of the furnace is arranged on the back of the furnace, the real work place of the attendant. Here we have the two main burners and their controls with a [maximum] *throughput of 25 m³ per hour each, which cover the upper part of the muffle and are mainly used for preheating and for intermediate heating between two cremations, normally needed only on occasion. There are also the two so-called hot air diffusers, patented, which cover the floor of the muffle and have an hourly throughput of 5-6 m³; if necessary – for example in case of corpses burning particularly poorly – they can be operated even throughout the whole duration of the cremation without infringing on the general principles of cremation by generating a live flame. Finally, there is another burner with an hourly throughput of 5-6 m³ for the post-combustion.*

In practice, the hot-air diffusers are used occasionally in the morning to preheat the rear portion of the muffle and also quite often during the day to feed non-preheated air. The compressed air needed for the various burners – which were furnished by the Hamburg company Pharos – is produced by means of a blower with an hourly capacity of 360 m³ situated in an adjacent room and supplying air at a pressure of about 400 mm of water column.

This blower feeds also the so-called cold-air diffusers, 20 in all, which supply combustion air to the muffle in an optimum manner via aluminum tubes, 8 for each sidewall and 4 in the upper portion. It has turned out that the two cold-air diffusers in the upper part of the furnace near the back are not indispensable for the practical operation of the furnace. Throughout the whole duration of the cremation, the air fed to the cold-air diffusers can be controlled as needed. After the combustion of the parts of the corpse which are consumed quickly, the valves of the air nozzles aimed at those parts are closed. These opening and closing devices are, again, located behind the furnace at the workplace of the attendant.

The vents for the direct feed of secondary air to the two groups of 3 lateral draft channels are also manipulated from behind the furnace. Two peepholes located at different levels allow the attendant to observe the cremation process in the muffle clearly and comfortably; there is another such hole for viewing the post-combustion grate. The manipulation of the refractory lid of the post-combustion chamber already mentioned, as well as that of the post-combustion grate, is done here.

To let the attendant know of any smoke emission and to give him the possibility of intervening immediately by adding air, the top of the chimney can be seen from the position of the operator by means of a double mirror. The control of the smoke damper is likewise done from this position. The control and the observation of the furnace are thus concentrated in a single location, which is of prime importance for the proper running of the installation.

Among the other devices for the operation of the furnace, there is a ventilation system which not only serves the hall but also takes care – via a hood above the furnace door – of the elimination of any combusted gases which form occasionally when the coffin is introduced.

Among the instruments for the control of the combustion, we have two electric pyrometers (Siemens & Halske system) – one in the front section of the furnace vault, the other in the vertical smoke duct – which record the respective temperatures automatically on a recorder likewise furnished by Siemens & Halske. The temperature of the muffle, moreover, can be followed by means of a normal indicator. If need be, the draft can also be measured by means of a manometer.

Gas consumption is given by a gas counter. There is, furthermore, a recorder for the gas flow (system Hartmann & Braun). For control of the gas pressure, normally 60 mm [of water column]*, there is a gas pressure gauge."*

Wolfer then goes on to describe the operation of the furnace (*ibid.*):

"Once built, the furnace is heated with wood for drying out. As the construction work had not yet been terminated [on the remainder of the building] *and as the furnace was to go into operation only after that, this was done without any haste over a period of 14 days. Towards the end of the desiccation, the burners were approved and adjusted; for those operations on the furnace, up to the first utilization of the furnace on Monday, October 19th, 1931, at 3 p.m., some 84 m³ of gas were consumed. At that moment, the pyrometer gave a reading for the temperature of the muffle of 780°C. This temperature was strongly affected by the main burners then being used. The actual temperature of the furnace was certainly lower, because the furnace was of course far from having reached a steady state.*

The first cremation required 25 m³ of gas. It was seen that the furnace was still quite humid; water leaked from all cracks in the form of steam or in drops. This state persisted throughout the first week, from October 19th through 24th, and even during the week following, October 26th through 31st, there were small signs of humidity."

The consumptions recorded during the first four weeks of operation were the following (average consumption for each cremation):

- first week (October 19-24), 15 cremations: 19.73 m³ per corpse
- second week (October 26-31), 26 cremations: 7.27 m³ per corpse
- third week (November 2-7), 26 cremations: 6.08 m³ per corpse
- fourth week (November 9-14). 25 cremations: 7.04 m³ per corpse

Wolfer furthermore published two diagrams for the cremations carried out on October 23rd and 30th (Documents 81 and 82). The five cremations of October 23rd were done at a time when the furnace had not yet reached a thermal steady state: no cremation had taken place the day before and the furnace temperature had dropped to 60°C; the gas consumption was therefore very high – 84 m³ – the average being 16.80 m³ per cremation. The five cremations on October 30th were, on the other hand, carried out after the furnace had reached its thermal equilibrium: three cremations had been done the day before and the furnace temperature was still 350°C the following morning: gas consumption was therefore very low: 19 m³, or 3.80 m³ per cremation.

In February of 1932, with a greater load on the furnace (28 cremations per week) the average consumption dropped to 1.8 m³ per corpse, the equivalent of 6,000-7,000 kcal. The old coke furnace had required 92 kg of fuel per corpse.

The average duration of one cremation was about one hour. Smoke formation was minimal and could easily be contained via the furnace controls.

With respect to the furnace structure, seen from an ethical point of view, the closure which separated the muffle from the post-combustion chamber was particularly important, precluding, as it must, the risk of mixing of ashes from different corpses. From the thermal and economical point of view the essential innovation was the combustion air feed to the muffle, which was designed in such a way that even after the disappearance of the coffin the air jets are still directed onto the remains of the corpse without impinging on the walls of the muffle.

The insulation of the furnace can be considered generally good, even though on some parts of the aluminum cladding temperatures of 50-60°C were noted.

The most favorable introduction temperatures lay between 700 and 750°C, guaranteeing the immediate self-ignition of the coffin. During the cremations, the muffle temperatures fluctuated between 700 and 950°C. After a day of activity, the muffle still had a temperature of 300-350°C the following morning, after a day without activity it went down as far as 260-320°C. The ashes were in no way different from ashes obtained with other furnace systems, neither qualitatively nor quantitatively.

Wolfer terminates his account by stating that the polemics against the Volckmann-Ludwig process were unfounded because in practical operation it "has shown itself to be irreproachable, not only from the economical and heat-technological but also from the ethical and esthetical point of view" (*ibid.*)

Obviously, other companies, too, designed gas-fired cremation furnaces:

In 1931, Didier installed a gas-fired cremation furnace of a new design at the Berlin-Wilmersdorf crematorium, which went into operation in July. Thanks mainly to a new combustion-air-feed system, along the lines of the Volckmann-Ludwig furnace, the new furnace functioned practically without smoke and with a very low fuel consumption: Between August 1st, 1932, and March 4th, 1933, 2,466 corpses were cremated with a total gas consumption of 3,098 m^3 of gas, an average of 1.25 m^3 per corpse. This was partly due to the very large number of cremations in that crematorium – 2,500 to 3,500 per year – and an operation of the furnace of 16 hours per day (Kessler 1932 pp. 10-14).

A few years later, in a response to ethical requirements for a non-manual removal of the ashes from the furnace, Didier designed and patented an invertable-cylindrical furnace, gas-fired, which allowed the ashes to drop directly into the urn under the force of gravity when the furnace was raised to an upright position (Storl 1934, pp. 72-74).

The Ruppmann Co. developed a furnace of a very sophisticated design patented on June 23rd, 1936 (Document 67). The claims of the patent cover (Deutsches Reich 1938b):

> *"1. Cremation furnace for corpses, with grate, characterized by the fact that the grate is made up of alternating bars of varying height (b, c) and by the fact that at the same time the empty space of the furnace at the level of the bars has walls (d) strongly inclined towards the inside in such a way that at the level of the lower edge of the bars there is only a narrow gap (e) for the passage of the ashes.*

2. Cremation furnace for corpses according to claim 1 characterized by the fact that under the bars of the grate (b) are installed rotating valves (k) made of steel resistive to the high temperatures, or closures that can be extracted sideways which split the grate and the post-combustion chamber (f) below into chambers (9, 10, 11, 12) which enable the combustion gases to be made to flow in a controlled way upward through one part of the grate and downward through the other.

3. Cremation furnace for corpses according to claims 1 and 2 characterized by the fact that for the combustion air feed three groups of air vents at three different levels are provided, the first group (g) being situated at the level of the upper edge of the high bars of the grate (b), the second group (h) at the level of the upper edge of the low bars of the grate (c), and the third group (i) at the lower edge of the bars of the grate and by the fact that each individual opening can be controlled separately.

4. Cremation furnace for corpses according to claims 1-3 characterized by the fact that, in order to bring about the well-known circulation of the combustion gases and the combusted gases, there is a blower (s) which takes in the combustible gases or the combusted gases via discharge vents (r) located in the vault of the cremation chamber and pushes them through deviation channels (v, w) as well as distribution channels (6, 7 and 8) into the post-combustion chamber (f) from where the combustion gases or the combusted gases return cyclically into the cremation chamber passing in front of the bars of the grate with its with burners or heating bars."

Noteworthy also is the design of the Swiss company E. Emch & Co. of Winterthur, which installed two gas-fired furnaces in the Zürich crematorium in the fall of 1932, replacing older coke-fired furnaces. They are described as follows by H. Henzi (Henzi 1934, pp. 63-66; Document 68):

"The Emch furnace consists of a muffle, an ash channel, an ash chamber and a recuperator for the preheating of the combustion air by means of the hot discharge gases. The discharge gases flow into the furnace from the top down, countercurrently to the combustion air. The removal of the glowing ashes from the ash channel into the ash chamber is done in the Zürich furnace by means of a brush running on a rail.

In two neighboring rooms, one of which was formerly used for coke storage, an almost-silent blower (Sulzer) is set up in suction for each furnace providing the draft needed for the cremation; the draft is adjusted to the variations of the demand by means of the chimney damper. The air vents and the chimney damper can be operated from a central location, i.e. from the first floor, where the gas burners and the instruments for the control of the furnace temperatures and of the draft are located. The small dimensions of the existing chimneys and the height of the furnace (4.5 m between the grate of the muffle and the smoke trap) have made necessary the blowers in suction, especially for the first phase of the cremation. Moreover, the chimneys have been shortened by 80 cm during the reconstruction of the furnaces to hide them from view from the front part of the crematorium. For the heating and the possible reheating during the final phase of the cremation, two GAKO turbulence burners have been installed (Gesellschaft für Gas- und Kohlenstaubfeuerungen, Essen). They allow both the primary and the secondary air to be controlled.

The secondary air, moreover, on entering the furnace, passes through a tube in which there is a 'distributor'; in this way it receives a high kinetic energy and produces a long and wide flame. In order to obtain a good radiation, the temperature of the flame is taken only up to bright yellow. The two gas burners are located some 30 cm above the grate of the muffle in the front part of the furnace. To be on the safe side, in the first furnace, in the first discharge channels under the ash channel, two more burners had been installed simply to facilitate heating. But it soon turned out that the two upper burners were sufficient for the task, and those burners were therefore dropped for the second furnace. In an adjoining room is a pressure-control device for the gas, a safety valve which is closed when the flow of gas is interrupted, as well as two gas meters. The room is well ventilated to the outside and can be entered only through a door located on the ground floor of the furnace hall. The furnace hall itself can be ventilated easily and the service staff of the crematorium can enter and leave at any time."

Henzi then goes on to discuss the performance and the results of the operation of the new furnaces (*ibid.*):

"After some minor difficulties earlier on, which were due to the training of the personnel with respect to the new fuel, the unit satisfied all interested parties and fulfilled the expectations. In the Zürich furnaces a cremation takes one hour to one hour and a half, on average. Hence, during the normal working shifts [of the operators] *6-7 cremations per day can be carried out without any difficulty. During the construction period, with only one furnace being available, it was at times necessary to perform up to 9 cremations per day by having the personnel work overtime. The burners make only a very low noise, which cannot be heard in the hall where the funeral services take place. As the two blowers are located in separate rooms, the furnaces can function freely even during the funeral service.*

The gas consumption depends primarily on an experienced and attentive operator, especially with respect to the proper control of the chimney draft and of the air vents which must be constantly adjusted to the cremation process and therefore requires permanent attention. It is also affected to a great extent by the conditions of the corpse, by the uniformity of the heating, and by the load on the furnace. When the load is high, the amount of gas needed for heating averages out over several cremations and the average gas consumption, i.e. the consumption per cremation calculated over the span of one day, becomes small. The days from Tuesday through Friday show the most favorable consumption, with the furnace already having been in operation on Monday and therefore being well warmed up. On Saturday cremations usually take place only in the morning; therefore, the specific consumption is a little higher on that day.

By means of two temperature diagrams from the temperature recorder [Documents 79 and 80]*, it is possible to verify the course of the cremation and the operation of the furnaces. The initial phase of a cremation requires a particularly high air feed and a strong draft of the chimney; on the temperature diagrams this shows up in a strong increase in the temperature of the discharge gases in the lower channels."*

The two diagrams published by Henzi in the article cited cover 5 and 7 cremations, respectively, carried out on October 26th and 27th, 1933, with average consumptions of 28 and 26.9 m^3 of gas for each cremation respectively. The temper-

ature of the preheated air (lower curve) stayed around 200°C, that of the combusted gases in the lower channels of the recuperator (middle curve) fluctuated between 350 and 500°C, whereas the muffle temperature (upper curve) held between 700 and 800°C.

In the six months between July 1st and December 31st, 1933, 510 cremations took place in Furnace I on 112 operating days with an average consumption of 34 m³ of gas per cremation (about 136,000 kcal); Furnace II saw 288 cremations on 92 days with an average consumption of 59 m³ of gas (about 236,000 kcal) per cremation. In comparison, the coke-fired furnaces, which had been in service previously, had cremated 1,834 corpses with an average consumption of 112 kg of coke (about 784,000 kcal) for each cremation between January and November 1932.

A third gas-fired furnace was installed at the Zürich crematorium in 1935 (Document 69). It exploited the operational experience gathered in the meantime with Furnaces I and II.

The experiments done by Professor Schläpfer with those furnaces at that time show that the average CO_2 content of the combusted gases was 4.5% in these furnaces, while that of Furnace III was 7% (Schläpfer 1937, p. 159). As the maximum CO_2 content was 17.9% (*ibid.*, p. 151), the respective excess air ratios were 3.97 and 2.55 on average.

Professor Schläpfer published various technical diagrams which are of particular interest. Here we will examine those which give the CO_2 content in the combusted gases during the cremation.

Figure 9 (Document 70) shows the recordings made on November 30th, 1932, for the muffle temperature, for the temperature of the discharge gases in the flue duct and for the CO_2 content over five consecutive cremations done in Furnace II with air feed from above. Initially the CO_2 content rose to 10% but later settled rapidly around 3-4%.

Figure 10 (Document 71) shows measurements taken on February 27th, 1936, on Furnace III with lateral air feed. Nine corpses were burned on that day. The CO_2 content initially rose up to 16% but went down to 1% towards the end.

Figure 11 (Document 72) represents the heat loss of the combusted gases in kcal/min and in % of the heat input from the combustion of the corpse over the same span of time in relation to the CO_2 content of the combusted gases. We see that for a CO_2 content of 4% the heat loss via the combusted gases is as high as the heat generated during the cremation.

Figure 13 (Document 73), on the other hand, illustrates the variations in the heat requirements per cremation as a function of the number of daily cremations for Furnaces II and III.

The heat balance of Furnace II for the tenth cremation is the following:

- heat lost with the discharge gases: –177,000 kcal
- heat loss due to radiation and conduction: –72,000 kcal
- heat contribution from the corpse and the coffin: 150,000 kcal

On balance, we have 150,000 – (177,000 + 72,000) = –99,000 kcal, or 99,000 ÷ 4,500 = 22 m³ of city gas (heat consumption for the tenth cremation). Here the

losses have been arrived at experimentally. The daily heat loss due to conduction and radiation is 720,000 kcal. On Schläpfer's graph, this heat is distributed over the number of cremations (actually, over the hours of operation of the furnace), and in this particular case, it amounts to 720,000 ÷10 = 72,000 kcal.

5.3. Electrically Fired Furnaces

As we have seen in Chapter III, the use of electricity was considered as early as the beginning of the last century and was then perfected and used for the first time in an actual cremation furnace in the 1930s.

In April of 1930, the Swiss Confederation granted a patent for an electrically heated cremation furnace to Emch & Co. of Winterthur; the rights for Germany were ceded to J.A. Topf & Söhne of Erfurt.

Friedrich Hellwig published a vertical cross-sectional view of this furnace (Document 74) and commented on it as follows (1931a, pp. 397f.):

"On the side walls of the cremation muffle V there are heating elements H. Other elements are located on the sides of the inclined planes and below the floor O. The combusted gases leave the muffle through the grate Ro downwards, then enter the lateral channels A, arriving in the post-combustion chamber N, and leave via the chimney K which is above the furnace. Between the smoke channels A and the muffle are the recuperators Re, into which the fresh air flows from below, and arrives, after having been heated, in the cremation chamber via the slits B in the upper part of the muffle.

The idea is that the furnace is heated during the night with cheaper electricity and thus needs only little additional current for the actual cremation.

During heating, the chimney damper Kl and the fresh air inlets of the recuperators must be closed, but in this phase the upper closure S of the muffle must be open. In this way, a continuous circulation of the air within the furnace is generated, leading to the walls of the muffle starting to glow and the other parts heating up well.

Before the first corpse is introduced, the chimney damper Kl and the fresh air inlets to the recuperator are opened.

The total power of the heating elements, some 100 kW, is distributed over three groups:

a) The vertical walls of the cremation chamber above the level of the coffin with a total height of 800 mm and a total radiating surface of 3.6 m² and an output of 57 kW.

b) The inclined sidewalls below the coffin with a height of 300 mm and a total radiating surface of 1.4 m² and an output of 21 kW.

c) The floor of the muffle with a total surface area of 1.4 m² and an output of 21 kW.

This output allows the complete heating of the furnace in two and a half hours with an energy consumption of 200-250 kWh. For the subsequent cremations, which require 43 m³ of gas, the consumption would be some 156 kWh per cremation.

Group a) on the one hand and groups b) and c) on the other are separately connected to three lines, which allows them to be fed 42, 57 or 99 kW. Only parts b) and c) should be needed for the cremation and the reduction of the ash.

As far as the structure is concerned, heating elements a) and b) are constituted by bricks with two longitudinal openings forming a unit which can be inserted at the points provided for. The bricks mentioned have further openings towards the furnace chambers; the elements can therefore radiate directly. They are made of a special nickel-chromium alloy and are said to have a section of 80 mm², which would correspond to a diameter of 10 mm. They have a large thermal inertia to avoid any overheating that would be caused primarily by the flames. For using elements of this diameter they must be connected to a supply of about 100 volts

The layout of this furnace appears to be very sound, and the fact that during the preheating neither gases nor smoke is generated allows the furnace to be closed; the heat is thus accumulated totally, aside from radiation losses from the outside of the furnace."

In Europe the first electrically fired furnace was started up in the Biel crematorium on August 31, 1933. Other furnaces of this kind were installed at Erfurt (December 1933), at Essen (October 1935) at Harrogate, England (October 1936), at Croydon, England (May 1937) and at Semil, Czechoslovakia (July 1937) (in that order; *Phoenix* 1938, p. 18).

The electric furnace at Biel was built by Brown, Boveri & Co. of Baden, a company still active in this field today,[38] under the supervision of Hans Keller, who had called for electrical firing already while doing his experiments with the coke-fired furnace. H. Keller has written two accounts on the performance of the experimental furnace at Biel (H. Keller 1934, abridged in H. Keller 1935a, pp. 65-70; H. Keller 1935c). I present a summary of the essential parts.

As results from Documents 75 and 76 showing the vertical and horizontal sections of the old coke furnace and the new electric furnace, the latter had a considerably lower volume, 11 m³ as against 80 m³ for the coke furnace. With respect to the duration of a cremation, H. Keller wrote (1935c, p. 3):

"The duration of the cremation for an initial temperature of 700°C is 2 hours. It is thus a little shorter than for a coke furnace.[39] *This is due to the fact that the cremation takes place in pure hot air; hence, there are no gases acting against the combustion, except for nitrogen. The size of the corpse has little effect on the time, more on the speed at which the flame spreads and on the combustibility of the corpse. The great majority burns within two hours with an initial temperature of 700°C. Cases in which the cremation is over in one and a half hours are very rare. Somewhat more frequent are cases in which the corpse does not burn easily and the cremation may take up to five hours."*

On this point, he has some further remarks (1934, pp. 12f.):

"There are corpses which burn easily and thus require a short time for the cremation. But there are other corpses that do not want to burn, requiring three hours and even longer. This variability shows up also in the composition of the gas and in the temperature. Corpses burning easily will initially produce up to 16%, even 17% of CO_2; with corpses that are difficult to burn, this value goes down to 4%. The cause of this interesting phenomenon is still unknown and requires further scientific research.

---

38 The present name is BBC Brown Boveri AG (cf. Chapter 11).

39 As reference point for the end of the cremation, Keller obviously assumes the moment at which the ashes are removed from the furnace.

In the case of a normal body, the duration for the electric furnace at Biel is around two hours. The CO_2 content is 14-16% initially, stays at that level for about one half hour, and then decreases continuously until the end of the cremation has been reached. Something similar can be said about the temperature. If the corpse burns well, the temperature rises from 700 to 1000°C and higher without additional heating of the cremation muffle. If the corpse belongs to the type that does not burn well, it is difficult to hold the temperature at 700°C. The same thing can be said about the formation of smoke. If smoke develops, the combustion is incomplete, heat generation and CO_2 content are minimal, and the combustion temperature is low."

H. Keller had 23 temperature probes installed in the furnace; thanks to them, it was possible to observe the cremation process through all of its phases from the point of view of heat technology. He produced two graphs covering three cremations (Documents 79 and 80). The six curves of these diagrams refer to the following temperature values:

Curve 1: cremation chamber
Curve 2: post-combustion channel
Curve 3: combusted gases behind the furnace and in front of recuperator
Curve 4: combusted gases behind recuperator
Curve 5: combustion air behind recuperator
Curve 6: combustion air behind heating coils and in front of entry into the cremation chamber

The diagrams show that the combustion air entered the muffle at a temperature of 600-700°C, and that was one of the reasons for the better combustion on the electric furnace. As Kessler noted, combustion in the electric furnace no longer took place only in the cremation chamber, but occurred essentially in the post-combustion channels. This resulted in a better heat distribution in the furnace, which contributed to an increase in its life (H. Keller 1935c, pp. 3f.). According to H. Keller's results, heat consumption for the electric furnace was only 13-14% of that of a coke-fired furnace (1934, p. 6).

In the succeeding years, Brown Boveri & Co. designed a standard furnace (Document 77), from which the more recent model of BBC Brown Boveri is derived. The structure of the new device is described by G. Keller (not to be confused with Hans Keller). It showed a performance positively superior to that of the first experimental furnace at Biel (G. Keller 1942, p. 4):

"The cremation chamber, one meter wide, one meter high and two meters forty long, is divided by the grate placed on its longitudinal axis into the main cremation chamber and the ash collection chamber. Alongside and below the ash-collection chamber are located the post-combustion channels in which the smoke combustion takes place.

This ash-collection chamber, surrounded on three sides by the well-heated post-combustion channels, holds the ashes until they are moved to the post-combustion grate in a glowing state; they thus burn out completely to the point of turning white. The narrow gaps of the main grate prevent larger uncombusted parts from falling through. The smaller particles, mainly charcoal, which do not burn to completion in the ash collection chamber, can be placed onto a shell-shaped post-combustion grate where they turn to ash. This post-combustion grate

can be separated from the ash collection chamber by means of a refractory plate, therefore a further cremation can be carried out in the main cremation chamber while the ash of the previous corpse burns out, and there is no mixing of ashes from the two corpses.

The cremation air enters sideways above the grate and the combusted gases flow downwards through the grate into the ash collection chamber; from there, through side channels below it, they flow into the recuperator and to the chimney. Jets of hot air directed at certain points in the post-combustion channels by means of nozzles reduce the formation of smoke. The great variety of bodies to be cremated with respect to the amount of combustible parts (which produce heat) requires appropriate measures for the control of primary air, fed to the main cremation muffle, and of secondary air, fed to the post-combustion channels.

Good preheating of the combustion air is, moreover, useful for the prevention of smoke and, at the same time, for a recovery of the cremation heat. This preheating takes place in a metallic recuperator with spiral channels [Document 77, no. 3]. *The combusted gases, which go to the chimney, flow through the inner channel of the coil from the center to the outside whereas the fresh air flows through the outer channel from the outside towards the center. The cooling of the combusted gases and the heating of the combustion air are shown on the temperature trace of a cremation, as well as on the complete temperature diagram of a cremation. The good heat exchange of 40,000 kcal/hr in a piece of equipment only 0.25 m³ in size results from the opted-for high velocity of the gases and of the air. In order to reduce the pressure loss which occurs in the recuperator, the static pressure of the fresh air blower and that of the combusted gases was set sufficiently high."*

G. Keller also published a temperature diagram for four cremations in the crematorium at St. Gallen (Document 85), which shows a considerably shorter cremation time than was obtained with the Biel furnace: about one hour and twenty minutes.

The consumption of electrical energy in this unit was extremely low, even in cases of isolated cremations: for example, data published by G. Keller for the Bern furnace show that in January and February of 1942, with 67 and 60 cremations respectively, the average consumption for one cremation was 12.47 kWh (*ibid.*, p. 5).

The electric furnace rapidly became the most potent competitor for the gas-fired furnace, and thus we also encounter polemics concerning the economy of the two heating systems, which involved Hans Keller directly as "one of the major proponents of electric firing at that time" (H. Keller 1935b, p. 176; Jordan/Deringer 1936, p. 16).

By the beginning of the 1930s, coke-fired cremation furnaces with a gasifier had reached the pinnacle of their technical perfection but also began their inexorable decline: their destiny now was demolition[40] or the retrofitting to gas firing (Repky 1932).

[40] For example, the old coke-fired furnaces at the Hamburg crematorium were replaced by the experimental gas-fired Volckmann-Ludwig furnace as early as 1928 (Manskopf 1933); in the years 1937-1938, the old coke-fired furnace at the Dortmund crematorium was torn down and replaced by two gas-fired Volckmann-Ludwig furnaces (Kämper 1941).

6. The Duration of the Cremation Process

Cremation is a physico-chemical process which for its completion requires a duration that may be called natural, in the sense that it is not possible to shorten it at will, whatever the furnace system used.

This duration depends essentially upon the chemical composition of the human body whose protein structure strongly resists combustion, as has already been noted by the engineer Martin Klettner (see Section II, Chapter 3) and has been confirmed by the specific scientific experiments run in England in the 1970s, which we will discuss later. This is due to the body's relatively high nitrogen content, to its high ignition temperature, and to the chemical changes which the proteins undergo at higher temperatures, all being aggravated further by the fact that these substances are, as it were, immersed in the water of the human body to the effect that nothing will burn until this water has evaporated.

In other words, a cremation which takes place under optimum conditions cannot proceed more quickly than the "natural" time needed for the progression of the combustion. In the same way, a cremation takes longer the more it is performed under non-optimal conditions, be that because of incompetent or negligent operation of the furnace, and/or because of inadequacies in the design of the unit. In present-day gas-fired furnaces, this lower limit is about one hour (see Chapter 11).

Before we look at the data found in the specialized literature, we must define what we mean by the duration of a cremation. Although it may be said that a cremation is over only when the ashes of the corpse are removed from the furnace, normally the duration of a cremation in a furnace not equipped with a post-combustion grate is the time span between the introduction of the coffin into the cremation chamber and the transfer of the ashes from the inclined plane of the post-combustion chamber into the ash chamber where they will eventually burn out. In a furnace with a post-combustion grate, such as the gasifier furnaces built by Beck and Topf in the 1930s or the Volckmann-Ludwig gas-fired furnace, the reference time is given by the moment at which the glowing ashes are moved from the inclined plane of the post-combustion chamber or from the floor of the muffle to the post-combustion grate.

However, even though this was contrary to Kessler's ethical and professional norms drawn up in 1932 (see Chapter 8), some crematoria would introduce the subsequent corpse into the cremation chamber even as the residues from the previous body were still burning out on the inclined plane of the post-combustion chamber. Thus, two corpses were in the same furnace simultaneously, albeit in separate chambers and in different phases of the cremation. As we have seen in the preceding chapter, such a procedure was standard practice in furnaces like the Volckmann-Ludwig unit at Stuttgart, which had a lid for the isolation of the post-combustion chamber.

The difference in the duration of cremations carried out in accordance with these two different criteria is not irrelevant, as is shown for example by Kessler's observations with the experimental Volckmann-Ludwig furnace at Hamburg in 1931: on average, a cremation up to the removal of the residues of the corpse

from the plate at the floor of the cremation chamber (which, in this type of furnace, played the part of a grate) to the post-combustion grate for the final burnout took about one hour in case of continuous operation of the furnace, but for the overall cremation (up to the final withdrawal of the ashes) Kessler recorded time spans varying between 1 hour and 43 minutes and 2 hours and 45 minutes (Kessler 1931a, p. 37).

In the experimental Volckmann-Ludwig furnace, the solar plexus of the corpse did not burn completely in the cremation chamber but only on the post-combustion grate, therefore, when the next corpse was introduced into the cremation chamber, the cremation of the previous one wasn't over yet. Heated by means of city gas as it was, this furnace could be run uninterruptedly and could carry out 20-22 cremations per day in 24 hours of continuous operation according to its designers (see Chapter 5).

In furnaces not having a post-combustion grate it was no doubt possible to introduce the next corpse into the cremation chamber as soon as the residues of the previous one had dropped through the bars of the grate onto the inclined plane without waiting for them to burn out completely, even though this was not allowed for ethical and esthetic reasons. Still, if we are to believe the minimum times reported for the Schneider and Topf gasifier furnaces (45 minutes) in some crematoria, one is reminded that this rule apparently was not always followed.

Not fulfilling this requirement – which specified that the residues of a corpse could only be moved when they were no longer aflame – was of course possible also in furnaces with a post-combustion grate, and so R. Kessler explains precisely along those lines the stupendous results of the experimental furnace at Hamburg (2,500 corpses cremated in 7 months with a total consumption of 100 m³ of gas; Kessler 1931a, pp. 37f.):

> *"The administration of the Hamburg-Ohlsdorf cemetery generally assumes an average consumption of 7 m³ for a cremation. The operators receive a bonus amounting to half the cost of the gas in case of a lower consumption. Here we have, no doubt, a great risk for cremations to be run not in accordance with the rules. The operator is obviously interested in not letting the temperature of the furnace drop too far. This possibility exists mainly in the final phase of the cremation. If he feeds little air so as not to let the furnace cool and thus arrive at a savings, the end of the cremation is drawn out. If he speeds the cremation with sufficient air feed, following his instructions to the letter, the furnace will cool and he has to supply more gas to heat it up again. That reduces his bonus. Therefore, there is the risk that, because of a disregard for the operating instructions, the remains* [of the corpse] *are moved to the post-combustion grate already before all the combustible matter of the corpse has been consumed."*

In the table below I have summarized the data for the average duration of a cremation in furnaces with a gasifier:[41]

[41] Beutinger 1911, pp. 106, 110, 113, 115; Topf 1926 (see Section II, Chapter 2). In the Schneider furnace at the Gotha crematorium a cremation generally took 1 hr 15 min (Stadtvorstand Gotha 1928, p. 25).

FURNACE SYSTEM	AVERAGE DURATION OF A CREMATION [hr]
Siemens	1½
Klingenstierna	1 – 1½
Schneider	¾ – 1½
Ruppmann	1¼ – 1¾
Topf	¾ – 1½

In a publication concerning the Paris crematorium of Père-la-Chaise the following operating result of the years 1889-1893 are given (Préfecture… 1893, p. 14.):

1889 – FURNACE TOISUL & FRADET							
AGE	SEX		TOTAL	DURATION OF CREMATION [hrs]			
[yrs]	M	F		< 1	1 – 1½	> 1½	Average
0-9	3	2	5	5	/	/	40 min.
10-29	3	2	5	2	2	1	60 min.
30-50	8	5	13	3	9	1	70 min.
≥60	9	4	13	/	11	2	75 min.
Totals	23	13	36	19	22	4	

1890 – FURNACE TOISUL & FRADET							
AGE	SEX		TOTAL	DURATION OF CREMATION [h]			
[y]	M	F		< 1	1 – 1½	> 1½	Average
0-9	12	6	18	17	1	/	40 min.
10-29	5	2	78	3	4	/	60 min.
30-50	28	14	42	12	30	/	62 min.
≥60	34	20	54	10	41	3	65 min.
Totals	79	42	121	42	76	3	

1891 – FURNACE FICHET							
AGE	SEX		TOTAL	DURATION OF CREMATION [hrs]			
[yrs]	M	F		< 1	1 – 1½	> 1½	Average
0-9	8	5	13	12	1	/	38 min.
10-29	2	6	8	5	3	/	58 min.
30-50	49	15	64	38	25	1	59 min.
≥60	36	13	49	21	27	1	59 min.
Totals	95	39	134	76	56	2	

1892 – FURNACE FICHET and subsequently TOISUL & FRADET							
AGE	SEX		TOTAL	DURATION OF CREMATION [hrs]			
[yrs]	M	F		< 1	1 – 1½	> 1½	Average
0-9	9	4	13	12	1	/	38 min.
10-29	6	6	12	6	4	2	63 min.
30-50	55	23	78	27	45	6	66 min.
≥60	35	21	56	26	27	3	64 min.
Totals	105	54	159	71	77	11	

1893 – FURNACE FICHET and subsequently TOISUL & FRADET							
AGE	SEX		TOTAL	DURATION OF CREMATION [hrs]			
[yrs]	M	F		< 1	1 – 1½	> 1½	Average
0-9	6	7	13	13	/	/	37 min.
10-29	11	1	12	9	3	/	51 min.
30-50	38	21	59	41	18	/	55 min.
≥60	48	18	66	41	24	1	54 min.
Totals	103	47	150	104	45	1	

The data for the years 1891 and 1893 are at the limit or even below the limit of the later works and, if they are accurate,[42] can only refer to the main combustion, not including the time needed for the post-combustion.

This is evident already from a simple comparison with an extract of the report of the Municipal Construction Office of Stuttgart as authored by Prof. Robert Nagel concerning 48 cremations carried out between July 20th and September 15th, 1909, in the local Ruppmann furnace. The average duration of a cremation was 1 hour and 33 minutes, the minimum was 1 hour and 10 minutes and the maximum was 2 hours and 30 minutes (Nagel 1922, p. 36). Paul Freygang adds more important technical data: Average consumption of coke for each cremation: 207 kg; chimney draft: 11.3 mm water column shortly before the introduction of the corpse and 10.8 mm after the cremation. The average temperatures of the cremation chamber, exhaust and combustion air exiting the recuperator, as measured by thermocouples, are summarized in the table below (Freygang 1914, p. 476):

	Temperatures [°C]			
	muffle	exhaust gases	air ducts	
Measuring time			left	right
Right before introduction	1002	547	442	421
Right after introduction	997	612	416.5	389.5
After 10 min.	975	656	401.5	372.5
After 20 min.	968.5	872	391.5	369.5
After 30 min.	972	671.5	393.5	373.5
After 45 min.	979.5	658	398	376
After 60 min.	986.5	639	410	389
After 75 min.	989	620	417.5	397.5
After 90 min.	982	608.75	421	402
Shortly after end	973	596	409	402

The furnace offered by the W. Müller Co. to the Dachau concentration camp specified an average of 1 hour and 30 minutes for one cremation, according to the supplier.

A survey carried out by Prof. Paul Schläpfer on the Swiss crematoria in the 1930s yielded the following data for coke-fired furnaces (Schläpfer 1937, table outside of text):

[42] The data do not result from diagrams drawn from the furnaces' instruments.

LOCATION	YEAR BUILT	AVERAGE DURATION (hrs)
Davos	1913	2
Rüti	1929	3[43]
Solothurn	1924/25	2 – 3
Olten	1918	1 – 2
Neuchâtel	1923	2
Lugano	1916	1
Schaffhausen	1914	1½ – 2
Lucerne	1924	2½ –3
Biel	1911	1 – 2
Aarau	1912	2½ – 3
St. Gallen	1902	2¾
St. Gallen	1926	1½ – 1¾

The figures quoted have only an indicative value, as they may have been affected by motives of propaganda or competition. Hence, as an objective and unassailable reference point I shall instead use the figures presented in a series of diagrams concerning cremations produced by technical measuring devices installed in the furnaces. The diagrams concerning the experiments performed by Richard Kessler, which we examined in Chapter 4, are particularly important in this respect. For these, we may say with good reason that the cremations took place under optimum conditions, not only because of the advanced design of the furnace (Gebrüder Beck, Offenbach), but also because of the care exercised by Kessler in avoiding leakage of air, because of the use of proper instruments to observe the cremation process throughout all of its stages, and because of the particularly careful operation of the furnace under the watchful eye of a specialized engineer.

The average duration of a cremation was 1 hour and 26 minutes in the case of coke, and 1 hour and 22 minutes in the case of briquettes.

Let us now look at the individual diagrams.

6.1. Cremation Furnace with a Coke-Fed Gasifier

Diagram no. 1 (Documents 47f.)

Furnace design:	Gebrüder Beck, Offenbach
Location:	Dessau
Number of consecutive cremations:	8
Start of first cremation:	9:30 AM
End of last cremation:	9:00 PM
Total duration of cremations:	11 hr 30 min
Average duration of one cremation:	1 hr 26 min

[43] Up to the removal of the ashes.

Duration of the individual cremations:

1) from 9:30 to 11:13 =	1 hr 43 min
2) from 11:14 to 12:55 =	1 hr 41 min
3) from 12:58 to 14:10 =	1 hr 12 min
4) from 14:15 to 15:31 =	1 hr 16 min
5) from 15:34 to 16:39 =	1 hr 05 min
6) from 16:40 to 18:38 =	1 hr 58 min
7) from 18:38 to 19:56 =	1 hr 18 min
8) from 20:00 to 21:00 =	1 hr
Duration of shortest cremation:	1 hr

Diagram no. 2 (Document 78)

Furnace design:	not indicated
Location:	not indicated
Number of consecutive cremations:	3
Start of first cremation:	10:30 AM
End of last cremation:	3:45 PM
Total duration of cremations:	5 hrs 15 min
Average duration of one cremation:	1 hr 45 min
Duration of shortest cremation:	1 hr 15 min (child)

6.2. Cremation Furnace with Briquette-Fed Gasifier

Diagram no. 3 (Documents 49f.)

Furnace design:	Gebrüder Beck, Offenbach
Location:	Dessau
Number of consecutive cremations:	8
Start of first cremation:	9:00 AM
End of last cremation:	8:00 PM
Total duration of cremations:	11 hrs
Average duration of one cremation:	1 hr 22 min
Duration of individual cremations:	
1) from 9:00 to 10:44 =	1 hr 44 min
2) from 10:45 to 12:00 =	1 hr 15 min
3) from 12:00 to 13:30 =	1 hr 30 min
4) from 13:34 to 14:45 =	1 hr 11 min
5) from 14:45 to 16:02 =	1 hr 17 min
6) from 16:02 to 17:15 =	1 hr 13 min
7) from 17:18 to 18:20 =	1 hr 02 min
8) from 18:20 to 20;00 =	1 hr 40 min
Duration of shortest cremation:	1 hr 02 min

6.3. Cremation Furnace Heated with Gas

Diagram no. 4 (Documents 51f.)

Furnace design:	Gebrüder Beck, Offenbach
Location:	Dessau
Number of consecutive cremations:	8
Start of first cremation:	8:22 AM
End of last cremation:	6:00 PM
Total duration of cremations:	9 hrs 22 min
Average duration of one cremation:	1 hr 12 min
Duration of individual cremations	
1) from 8:22 to 9:30 =	1 hr 8 min
2) from 9:31 to 10:30 =	59 min
3) from 10:32 to 11:39 =	1 hr 7 min
4) from 11:40 to 12:32 =	52 min
5) from 12:35 to 13:55 =	1 hr 20 min
6) from 13:56 to 15:12 =	1 hr 16 min
7) from 15:14 to 16:39 =	1 hr 25 min
8) from 16:41 to 18:00 =	1 hr 19 min
Duration of shortest cremation:	52 min.

Diagram no. 5 (Document 79)

Furnace design:	E. Emch & Co., Winterthur.
Location:	Zürich
Number of consecutive cremations:	5[44]
Beginning of first cremation:	8:00 AM
End of fourth cremation:	around 3:45
Total duration of cremations:	5 hrs 45 min
Average duration of one cremation:	1 hr 26 min

Diagram no. 6 (Document 80)

Furnace design:	E. Emch & Co., Winterthur (modified design)
Location:	Zürich
Number of consecutive cremations:	7[44]
Start of first cremation:	around 8:50 AM
End of last cremation:	5:00 PM
Total duration of cremations	8 hrs 10 min
Average duration of one cremation:	1 hr 21 min.

[44] As the end of the last cremation is not clearly indicated, we shall ignore it here.

Diagram no. 7 (Document 81)

Furnace design:	Volckmann-Ludwig
Location:	Stuttgart
Year:	1931
Number of consecutive cremations:	5
Start of first cremation:	around 9:50 AM
End of last cremation:	around 5:20 PM
Total duration of cremations:	about 7 hrs 30 min
Average duration of one cremation:	about 1 hr 30 min

Diagram no. 8 (Document 82)

Furnace design, location, year:	as above
Number of consecutive cremations:	5
Start of first cremation:	around 10:45 AM
End of last cremation:	around 5:35 PM
Total duration of cremations:	about 6 hrs 50 min
Average duration of one cremation:	about 1 hr 22 min.

6.4. Cremation Furnace Fired Electrically

Diagram no. 9 (Document 83)

Furnace design:	Brown, Boveri & Co., Baden (prototype)
Location:	Biel
Year:	1934
Number of consecutive cremations:	1
Duration of the cremation:	around 2 hrs 38 min.

Diagram no. 10 (Document 84)

Furnace design, location, year:	as above
Number of consecutive cremations:	2
Total duration of cremations:	about 4 hrs 8 min
Average duration of one cremation:	about 2 hrs 4 min.

Diagram no. 11 (Document 85)

Furnace design:	as above
Location:	St. Gallen
Year:	1942
Number of consecutive cremations:	4
Total duration of cremations:	5 hrs 20 min (effective)
Average duration of one cremation:	about 1 hr 20 min.

Diagram no. 12 (Document 54)

Furnace design:	Brown, Boveri & Co., Baden
Location:	Biel
Year:	1940
Duration of shortest cremation:	about 1 hr 10 min.

Diagram no. 13 (Document 55)

Furnace design:	as above
Location:	Biel
Duration of shortest cremation:	about 1 hr 10 min.

Diagram no. 14 (Document 56)

Furnace design, location:	as above
Year:	1943
Duration of the cremations:	
1) from 10:03 to 11:30 =	1hr 27 min
2) from 14:18 to 15:50 =	1 hr 32 min
3) from 8:28 to 10:15 =	1 hr 47 min

Diagram no. 15 (Document 57, upper diagram)

Furnace design, location:	as above
Year:	as above
Start of cremation:	11:03 AM
End of cremation:	12:05 PM
Duration of cremation:	1 hr 2 min.

Diagram no. 16 (Document 57, middle diagram)

Furnace design, location:	as above
Year:	as above
Start of cremation:	1:33 PM
End of cremation:	2:50 PM
Duration of cremation:	1 hr 17 min.

Diagram no. 17 (Document 57, lower diagram)

Furnace design, location, year:	as above
Start of cremation:	11:00 AM
End of cremation:	12:05 PM
Duration of cremation:	1 hr 5 min.

Incineration lists of crematoria are no doubt reliable documents as well. Here I shall present an extract from a list of the Bielefeld crematorium covering 26 cremations that took place between 5 and 23 December 1941 (Document 86). The majority of those cremated were detainees from the Wewelsburg concentration

camp. The list is in conformity with the decree of the Reich Ministry of the Interior of August 10th, 1938 (see Chapter 8). The Bielefeld crematorium was started up in 1938 and was coke-fired. The duration of the consecutive cremations is shown in the table below (the letter "W" indicates that it concerned the cremation of a Wewelsburg inmate).

December 5, 1941

No. 1289 from 9:30 AM to 10:30 AM= 1 hr W
No. 1290 from 10:30 AM to 1:00 PM = 1 hr 30 min W
No. 1291 from 1:00 PM to 3:00 PM = 2 hrs
No. 1292 from 3:00 PM to 5:00 PM = 2 hrs

December 10, 1941

No. 1294 from 8:30 AM to 10:00 AM = 1 hr 30 min W
No. 1295 from 10:00 AM to 11:30 AM = 1 hr 30 min W
No. 1296 from 11:30 AM to 2:00 PM = 2 hrs 30 min
No. 1297 from 2:00 PM to 4:45 PM = 2 hrs 45 min

December 15, 1941

No. 1299 from 9:00 to 10:30 AM = 1 hr 30 min W
No. 1300 from 10:30 AM to 12:00 PM = 1 hr 30 min W
No. 1301 from 12:00 PM to 2:00 PM = 2 hrs W
No. 1302 from 2:00 PM to 3:30 PM = 1 hr 30 min W
No. 1303 from 3:30 PM to 4:30 PM = 1 hr W

December 18, 1941

No. 1305 from 8:00 AM to 9:30 AM = 1 hr 30 min
No. 1306 from 9:30 AM to 11:00 AM = 1 hr 30 min W
No. 1307 from 11:00 AM to 12:00 PM = 1 hr W
No. 1308 from 12:00 PM to 1:30 PM = 1 hr 30 min W
No. 1309 from 1:30 PM to 3:15 PM = 1 hr 45 min W
No. 1310 from 3:15 PM to 4:15 PM = 1 hr W
No. 1311 from 4:15 PM to 5:15 PM = 1 hr W.
Average duration of one cremation: 1 hr 30 min
Duration of shortest cremation: 1 hr.

In the 1970s, scientific experiments were done in England with the aim of identifying the most important factors having an influence on the cremation process. The results were read at the annual convention of the Cremation Society of Great Britain in July of 1975.

The experiments were done along two lines: a preliminary investigation in the Breakspear crematorium at Ruislip, and a full investigation in the Chanderlands crematorium at Hull. The researchers conducting the experiments initially selected the following factors to be considered: the fuel, the type of furnace, the dimensions of the coffin (and of the corpse), the hygienic treatment (embalming)

of the corpse, the cause of death, the furnace operator, and the use of different furnaces. The effects of varying technical factors were reduced by adopting the same gas-fired furnace (Dowson & Mason Twin Reflux Cremator) and the same furnace operator (Jones 1975, p. 81).

Taking into account these factors, 200-300 cremations were observed, and the data gathered were handed to the statistician of the group for a preliminary report. This analysis showed that, out of the factors considered initially, only four were significant: the age and the sex of the deceased, the cause of death and the temperature of the furnace. On the basis of these findings, the research was continued at the Hull crematorium. Here it was found that the really decisive factors were the maximum temperature of the furnace and the sex of the deceased. The results obtained were incorporated into a graph by the statistician (Document 87), which one of the researchers, Dr. E. W. Jones, comments upon as follows:

> *"From his graph he* [the statistician] *was able to tell us (we felt this to be rather interesting) that there is a maximum point, or rather a minimum point, of incineration time below which it is impossible to go, and our statistician defined this as a thermal barrier that, because of the make, the nature of human tissues, you cannot incinerate them at a rate which is below round about 63 minutes."*

Some corpses may burn even within 60, 59 or 58 minutes: this is the lower limit of the thermal barrier (*ibid.*, p. 88).

The graph shows that the duration which comes closest to the thermal barrier, set at 60 minutes, corresponds to a temperature of 800°C. When the temperature is raised to 1,000°C, the duration of the cremation rises to 67 minutes, and then drops again to 65 minutes at 1,100°C. At higher temperatures, which were not investigated, the duration should eventually fall and should drop below the thermal barrier at super-high temperatures. If one wanted to reduce the cremation time to 20 or 15 minutes – says Dr. Jones – it would be necessary to build a furnace capable of running at 2000°C.

Then Dr. Jones adds (*ibid.*):

> *"Our statistician colleague did some work, he looked into the records of crematoria in Germany during the last war, and it would appear that the authorities there were presented with a similar problem – that they came up against a thermal barrier. They could not design a furnace that reduced the mean incineration time to a very practical effective level. So we started to look at why there is this thermal barrier with human tissues."*

The conclusion of the researchers is that the proteins of the human body undergo a chemical change when heated to 800-900°C, dissociating and recombining to form "that can only be described as a hard crust" which resists the process of cremation (*ibid.*).

I wish to add that the first part of the graph which covers the temperature of 400-600°C cannot correspond to actual experiments – because the ignition temperature of the heavy hydrocarbons which form during the gasification of the corpse is about 650°C – unless these temperatures are not the maximum temperatures but the temperatures at the moment of the introduction of the coffin.

While we are able to say, in a nutshell, that the cremation time has a lower limit of about 60 minutes and that this is an undeniable fact, we must stress,

though, that this is not an absolute but a general limit: it refers to the average duration of several cremations, rather than to any single one. This appears clearly in Diagram no. 4 where the shortest time (52 min) is below the limit, but the average duration of the cremations (1 hr 12 min) is well above it.

In any case, as the cremation time depends also on the mass of the corpse, it is obvious that, for any given combustion rate, the cremation of a normal corpse of lower mass takes less time. Here, of course, we are not speaking of a lean corpse as opposed to a fat one, but of a small body having, in proportion, the same fat and protein content of a normal body.

In the furnaces with a gasifier, as Kessler has shown in his experiments, the lower limit is about 80-85 minutes.

7. Heat Balance of a Coke-Fed Cremation Furnace

The consumption of fuel of a cremation furnace depends essentially on the design of the furnace, the cremation process, the frequency of cremations, the composition of the corpses, and the management of the furnace.

The design of the furnace is important because a more massive structure absorbs a greater amount of heat before the thermal steady state is reached. For example, the Siemens furnace at the Gotha crematorium required 1,500 kg of lignite for the first cremation, the Schneider furnace needed 400-500 kg of coke, and the Klingenstierna furnace consumed 280-400 kg of coke (Heepke 1905b, p. 20).

Furthermore, as results from Schläpfer's diagrams for the temperature profile in the walls of a muffle at various stages of the preheating process (Documents 88f.), a well-insulated furnace loses less heat through convection and radiation than a poorly protected one. From the studies run on the furnaces of the Zürich crematorium in the 1930s one can see for example that the first two furnaces, badly insulated, lost 720,000 kcal over 24 hours, whereas the third one, better insulated, lost only 480,000 (Schläpfer 1938, p. 154).

The feed system and the temperature of the secondary combustion air are also of great importance. The design of the furnace being dependent on the cremation process, the process affects indirectly also the consumption of fuel. As I have mentioned, by cremation process I mean the way in which the combustion products of the gasifiers are put to use. There are three different cremation processes:

- *indirect*: the combustion products of the gasifier do not have direct contact with the corpse;
- *semi-direct*: the combustion products of the gasifier are in contact with the corpse only in the final stage of the cremation;
- *direct*: the combustion products of the gasifier are in contact with the corpse throughout the cremation.

The indirect process is based on the cremation system using pure hot air, as invented by F. Siemens, which we have discussed in Chapter 3 and which is obviously the most expensive one.

The experiments carried out by R. Kessler on the same gas-heated furnace showed for two consecutive cremations a consumption of 398 m³ of gas for the indirect cremation, of 156 m³ of gas for the semi-direct method, and of 137 m³ of gas for the direct cremation (Kessler 1927, no. 11, p. 177).

The frequency of cremations has an overriding effect on the fuel consumption. If, in fact, only one cremation takes place in a given furnace in the span of one day, the consumption of fuel for the purpose of bringing the furnace up to the operating temperature is totally assigned to that cremation. If, instead, several consecutive cremations are carried out, the initial consumption is averaged over all cremations, and the consumption for any one cremation drops considerably. This results clearly from Schläpfer's diagram for the coke consumption per cremation for several consecutive cremations (Documents 90, 90a). It shows that some 415 kg of coke were needed for the first cremation starting with a cold furnace, but for 20 cremations in succession on average only 37.5 kg of coke were need for each cremation. This means that 20 discontinuous cremations run at intervals of several days would consume a total of 8,300 kg of coke as compared to a consumption of only 750 kg if run in succession.

The composition of the corpses also has an effect on the cremation process and hence on the fuel consumption, because the bodies contribute more or less heat to the muffle on account of their varying amounts of fat and proteins. According to Hellwig, out of 100 corpses 65 will burn normally, 25 burn with difficulty, and 10 with great difficulty (Hellwig 1931a, p. 373). As we have seen in Chapter 5, corpses which burn well generate up to 16 or 17% of CO_2 in the early phases of the cremation, while for difficult bodies the CO_2 content drops to 4%, which corresponds to a much higher excess air ratio.

Finally, the furnace management has a major effect on the heat economy as well: an erratic or inattentive operation can lead to a doubling of the fuel consumption, as happened in the Dessau crematorium according Kessler's account, prior to his scientific cremation experiments.

Calculating the theoretical heat balance of a cremation furnace with a coke-fed gasifier is a very difficult problem, because in practice many variables arise which cannot be predetermined theoretically and to which the operation of the furnace has to be adjusted from time to time. H. Keller observed quite correctly "actually, there is no technical combustion device for which the difference between the amount of heat needed [theoretically] and the amount used is as great as in a cremation furnace" (H. Keller 1934, p. 12).

Various ways of calculating the heat balance have been proposed in the expert literature. Let us look at the most interesting ones:

The engineer Fichtl argues as follows (Fichtl 1924, p. 395):

> *"In the furnaces for cremating animal carcasses, such as those being used in stockyards or similar, the fuel consumption is based more correctly on the weight (in kg) of the material cremated, and here, in fact, a fuel consumption corresponding to 15-20% of the weight of the material to be cremated (offal) is considered adequate. This latter principle has also been demonstrated in unassailable acceptance tests concerning such furnaces for animal carcasses. If this is applied to cremation furnaces, a coke consumption of 12-16 kg results for a human body*

weighing 80 kg on average and assuming a continuous operation. On the basis of certain hypotheses whose validity, however, cannot be irrefutably verified, one can also calculate the fuel consumption needed theoretically for the thermal destruction of a human body. The flesh, the main constituent of our body, consists of 70-80% of water, as is well known; the remainder is made up of 17-21% of protein substances (nitrogenous substances), of 1-3% of fat and of 1% of salts (mineral elements); its specific heat is about 0.8 kcal/°C [sic]. *As the destruction of the body takes place at a fairly constant temperature of 1000°C, the heat needed in this case amounts to 80 · 0.8 · 1000 = 64,000 kcal, the equivalent of 64,000÷ 3,000 = 21 kg of coke; here, however, it is assumed that the specific heat stays constant over the temperature range between 0 and 1000°C, which has not yet been demonstrated experimentally, and also that the decomposition of the body sets in only at a temperature of more than 1000°C. Another approach, by way of the heat needed for vaporization and superheating of the body water, arrives at a similar result in the following manner:*

$$\frac{75}{100} \cdot 80 \cdot (600 + 0.5 \cdot 900) = 63{,}000; \frac{63{,}000}{3{,}000} = 21 \text{ kg of coke.} \quad [42]$$

In these attempts to arrive at the minimum fuel consumption via computations, one has not considered the heat contribution of those materials which burn together with the body, such as the wood of the coffin, the mattress of wood shavings, the garments etc., nor that of the inner substances, such as the fat or similar tissue, which produce further heat during the combustion. This heat supply to the furnace – which translates into an increase in the temperature of the discharge gases by 50-100°C – should be approximately 15,000-20,000 kcal for each corpse and should be deducted from the 60,000-65,000 kcal calculated above, if it were not for an amount of air, difficult to define but needed for an odorless and smokeless cremation, which must also be heated up from ambient temperature to that of the furnace. This happens primarily in the channels of the recuperator and therefore, for our purpose, we do not have to compute it. All told, the amount of coke theoretically needed for the cremation of a human body can be considered to be

$$\frac{64{,}000 - 15{,}000}{3{,}000} \approx \frac{50{,}000}{3{,}000} \approx 16\text{-}17 \text{ kg} \quad [43]$$

The heat content of the coke (metallurgical or from coke furnaces) burning in the gasifier is assumed here to be 6,000 kcal/kg and its efficiency in the cremation furnace to be 50%. This latter value, however, would be too high for the furnace systems built so far. The temperature of the combusted gases has been shown to be 500-700°C in repeated investigations, hence extremely high, while the CO_2 content proved to be very low, around 3-4%. The high temperatures of the discharge gases in cremation furnaces are in a way an inconvenient yet inevitable characteristic that cannot easily be avoided because of the high temperature – 1000°C – which must be maintained in the cremation muffle with its considerable mass of refractory materials storing heat, and because of the relatively short path between the muffle and the smoke trap. From the point of view of combustion technology, it would be easy to reduce the temperature of the discharge gases to 200-300°C with larger heated surfaces in the recuperators and with preheaters using the discharge gases. But in the first case, instead of losing the heat through

the chimney, the result would only be a heating up of the refractory material or of the baffles in the recuperator. As the recuperator has an insulating effect downwards on the muffle during operation, this would yield only a slight economic gain, while during the warm-up phase and the inactive periods it would lead to an undesirable heating of the ambient air in the furnace hall.

The use of the discharge gases in preheaters for central heating or other such applications would face insurmountable difficulties of the type already mentioned [*i.e.* against the requirements of respect]*, and considering that the cremation process from this point of view has so far been flawless, it is best not to explore such venues. Hence, the heat losses via the discharge gases amount to 50-60% from the start. Furthermore, the furnaces now in operation transmit an excessively high and very much noticeable amount of heat to their surroundings by conduction and radiation of the furnaces' surfaces. With a tiled stove, for example, this would be an advantage, but here it must be considered a loss. This is due to the relatively weak insulation between the large mass of refractory material inside the furnace, at red heat, and the rather thin outside walls. Therefore, temperatures of 60-80°C are not uncommon, and even higher values may occur on the vault of the furnace and on the rear wall of the recuperator with its many steel-covered openings. The heat losses by radiation and conduction from the surfaces of the furnace can therefore be calculated to be around 25-30%. Practically then, leaving aside the inevitable losses through incombustibles and furnace residues, we have at best an efficiency of 10-20%, so that the effective consumption of fuel for one corpse, as calculated, can be taken to be*

$$\frac{50{,}000}{600 \text{ to } 1{,}200} \approx 85 \text{ to } 42 \text{ kg.}" \qquad [44]$$

This result, when compared to the average values for the fuel consumption actually recorded in practice, appears however somewhat high, even for an indirect cremation process.

Tilly has used a different and more precise method to arrive at a heat balance (Tilly 1926a, pp. 134ff.):

"In what follows, the basis of the calculation is a human body of 70 kg. If we assume an average water content of 65%, we must evaporate a total amount of 0.65 · 70 = 45.5 kg of water at atmospheric pressure, which requires a heat supply of 45.5 · 600 = 27,300 kcal. As the body contains 35 % of solids and only 30% of combustible substances, 0.3 · 70 = 21 kg of matter is available for the cremation process. According to Professor Zuntz, this matter consists of 52% carbon, 7% hydrogen, 23% oxygen, 1% sulfur and 17% nitrogen, which yields the following composition:

0.52 · 21 =	*10.92 kg of carbon*
0.07 · 21 =	*1.47 kg of hydrogen*
0.23 · 21 =	*4.83 kg of oxygen*
0.01 · 21 =	*0.21 kg of sulfur*
0.17 · 21 =	*3.57 kg of nitrogen*
Total	*21.00 kg of substance*

The air needed for the combustion of those elements can be calculated with the known equation[45]

$$\frac{(2.667 \cdot 10.92) + (8 \cdot 1.47) + 0.21 - 4.83}{1.43 \cdot 0.21} = 123 \text{ m}^3 \text{ of air} \qquad [45]$$

at 0°C and 760 mm Hg, hence, for an excess of air of 50% we have about 185 m³ of air at 0°C and 760 mm Hg. In direct cremation, this volume of air is heated by the combustion products to about 950°C, requiring (185 · 1.293 · 0.237 · 950) = 54,000 kcal. The water vapor generated by the corpse is likewise superheated to 950°C, the corresponding consumption of heat is (45.5 · 0.47) · (950 – 100) = 18,000 kcal. The heat generated by the oxidation of the elements mentioned above can be arrived at by means of the well-known equation:

$$(8{,}100 \cdot 10.92) + 29{,}000 \left(1.47 - \frac{4.83}{8}\right) + (2{,}500 \cdot 0.21) - (600 \cdot 45.5)$$

$$= 86{,}907 \text{ kcal} \qquad [46]$$

Here, 27,300 kcal have been deducted for the evaporation of the water.

Let us now look at the two ways in which, by choice, the cremation of a human body proceeds.

First case: The corpse is brought directly into contact with the products of the combustion [of the gasifier] *together with the excess air. The temperature of the hearth of a cremation furnace is about 1,300°C, with the temperature of the refractory material of the hearth, of the collecting channels, of the grate, of the ash chamber, and of the cremation chamber being taken to be 1,100°C. The temperature of the air must not drop below 800°C, therefore one may assume an average temperature of (1,100 + 800) ÷ 2 = 950°C. The mass of the brickwork of refractory material may be taken to be 6,500 kg for one of the usual furnace designs. A heat amount of (6,500 · 0.21 · 1,100) = 1,500,000 kcal is needed to bring it to 1,100°C.*

Now, for the fuel consumption the following computation applies, depending upon whether one, five, twelve or twenty corpses are cremated in succession:

a) heating of refractory wall:	*1,500,000 kcal*
b) heating of combustion air:	*54,000 kcal*
c) superheating of steam:	*18,000 kcal*
	1,572,000 kcal
subtracting the heat generated by the corpse:	*–86,907 kcal*
	1,485,093 kcal

which is the heat to be supplied for one cremation; assuming 3,500 kg for each kg of coke (taking into account the large heat losses via the discharge gases) this corresponds to an amount of coke of 1,485,093 ÷ 3,500 = 420 kg.

As the heat generated by the body covers the heat required for the cremation, we can assume that, after the cremation of the first corpse, no heat is removed for

[45] The equation (2.67 C + 8 H + S – O)/1.43 · 0.21, which has in the numerator the weight (in kg) of oxygen needed for the combustion, in the denominator the transformation index for changing from weight (kg) to volume (Nm^3) and the vol.% of oxygen in air (approx. 21%), to compute the amount of air needed.

this from the refractory wall, and only the heat needed to get the refractory brickwork to the operating temperature is considered in proportion, plus the additional heat needed to compensate for the natural losses due to cooling. On the basis of the operational results at Berlin and Dortmund, these [losses] *can be taken to be 100%, if more than five corpses are cremated in succession.*

Hence, for the cremation of five corpses we have a fuel consumption of 85 kg each, for 12 corpses a consumption of 71 kg (with an additional requirement of 100% for the heat losses due to cooling)[46] *and for 20 corpses, including a corresponding increase, a consumption of 43 kg each. These figures are in good agreement with practical results, as shown by a comparison between the results obtained at the Berlin and Dortmund crematoria and the above computations:*

For one cremation:	*420 kg per computation*
	480 kg per Dortmund data
For five corpses:	*85 kg per computation*
	80 kg per Dortmund data
For twelve corpses:	*71 kg per computation*
	75 kg per Berlin-Wilmersdorf data
For twenty corpses:	*43 kg per computation*
	38 kg per Berlin-Wilmersdorf data

Second case: The corpse is in contact with hot air only, all of the refractory brickwork is brought to 1,100°C by the combustion products of the hearth. A recuperator of 8,200 kg has been provided for heating the air. Considering the preheating of this device by means of discharge gases, the [heat] *requirements to reach the operating temperature are:*

a) 8,200 · 0.21 · (1,100 – 500)	*1,000,000 kcal*
b) plus the heat necessary for the remainder of the refractory brickwork as in the first case	*1,500,000 kcal*
c) same for heating of air	*54,000 kcal*
d) same for superheating the steam	*18,000 kcal*
	2,572,000 kcal
Less the heat produced by the corpse	*–86,907 kcal*
	2,485,093 kcal

Therefore, the fuel consumption for the

– cremation of one corpse	*= 710 kg*
– cremation of five corpses	*= 142 kg*
– cremation of twelve corpses (+ 100%)	*= 120 kg*
– cremation of twenty corpses (+ 100%)	*= 70 kg*[47]

The case where the whole of the refractory brickwork is heated by means of hot air may be left aside, because the quantities of 4,600 kg, 875 kg, 440 kg [of coke] *per corpse are never used in practice."*

In a later article Tilly arrives at a total consumption of 2,694,343 kcal via a different computation and concludes that "with the indirect cremation one consumes about 80% more coke than with the direct cremation" (Tilly 1927, p. 22).

46 *i.e.* (420 ÷ 12) = 35 kg, plus 100% for the heat losses = 70 kg.

47 These data refer to the average consumption for the cremation of one corpse as a function of the consecutive cremations shown.

The most rigorous computation of the heat balance for a cremation furnace with a coke-fed gasifier was no doubt produced by Engineer Wilhelm Heepke in 1931. Even if his approach contains some erroneous attributions of factors – which confirms the great difficulty of the whole matter – it is of fundamental importance for the solution of the problem and merits quotation as a whole, together with the original text (Document 91). To avoid useless repetition, I have omitted the passages already quoted in Section 1 of Chapter 5 (Heepke 1933, Heft 9; see Document 91):

"The heat-flow diagram in fig.2 gives an overview of the interplay between the various combustion processes; the numerical values will be derived later on. The various amounts of heat resulting from the incineration process have been entered into fig. 2 as percentages of the fuel efficiency and are shown as dot-dash lines. For the first process of coke combustion, the heat losses are shown as solid lines.

If we disregard the Gotha furnace – which was initially heated with Bohemian lignite anyway – the only types of modern design are coke furnaces with a recuperator. The latter is made up of firebricks. The first Beck-type furnaces of the [18]*90s were equipped with cast-iron air recuperators in line with the Klingenstierna system. It should be noted that there is at present a tendency in the steel industry to return to recuperators using metal tubes."*

At this point I have left out the paragraphs already quoted in Chapter 5.

"If a computation is to be arrived at, only certain normal, maximum, or minimum values – as the case may be – must be defined, aside from variations in the amounts of heat and of temperature.

The weight of the corpse of an adult person will run between 70 and 100 kg. Of this, 65% represent is water content, thus 35% are dry substances, of which 5% are incombustibles (ash). The 35 – 5 = 30% of combustibles are composed of 12% fat, 15% proteins and 3% other substances, i.e. of 52% C, 7% H, 23% O, 1% S and 17% N. Thus, for an average corpse weighing 0.5 · (100 + 70) = 85 kg, one obtains a total of 0.3 · 85 = 25.5 kg of combustibles consisting of

0.12 · 85 =	*10.20 kg of fat*
0.15 · 85 =	*12.75 kg of protein*
0.03 · 85 =	*2.55 kg of other substances*
	25.50 kg

or of:

c = 0.52 · 25.5 =	*13.260 kg of C*
h = 0.07 · 25.5 =	*1.785 kg of H*
o = 0.23 · 25.5 =	*5.865 kg of O*
s = 0.01 · 25.5 =	*0.255 kg of S*
n = 0.17 · 25.5 =	*4.335 kg of N*
	25.500 kg

For a combustible substance of this kind, which is similar to a solid fuel, we have an excess-air ratio m = 20.5÷CO_2.[48] *Experience tells us that CO_2 ≈13%, hence*

[48] m = excess-air ratio

m = 20.5÷13 = 1.5. For the complete combustion of the parts mentioned, the effective amount L[49] *of combustion air needed is*

$$L = m \cdot \frac{2.67C + 8H + S - O}{0.3} = 1.5 \cdot \frac{2.67 \cdot 13.260 + 8 \cdot 1.785 + 0.255 - 5.865}{0.3}$$

$$= 220.365 \approx 220 \text{ m}^3 \text{ at } 0°\text{C and } 760 \text{ mm.} \quad [47]$$

Experience as well as precise tests have shown that the temperature 't' in the coffin muffle must not be less than 800°C nor more than 1000°C, if a combustion as complete as possible is to be achieved, yielding totally burned-out white ash. At t > 1000°C, combustion would proceed more rapidly, but the bones would become black and hard. We will therefore assume t ≈ 900°C.

In the recuperator, the air is heated from the initial or room temperature t_0 = 10°C to t_1 = 350°C. We have selected t = 350°C, because the ignition temperature of the coffin's wood is around 325-350°C. Thus, an additional amount of heat has to be provided for the air amounting to

$$W_1 = 0.31 \cdot L \cdot (t - t_1) = 0.31 \cdot 220 \cdot (900 - 350)$$

$$= 37{,}510 \approx 38{,}000 \text{ kcal.} \quad [48]$$

The 65% of water (Q) present in the corpse, or Q = 0.65 · 85 = 55.25 kg, must also be heated to t = 900°C, which means that it has to be converted to saturated steam at 100°C and then superheated to 900°C. With a heat i = 640 kcal/kg needed to bring this about at 1 atm (abs.) and a specific heat for superheating c_p = 0.48, we arrive at a heat requirement for this evaporation of

$$W_2 = q \cdot [i + c_p \cdot (t - t_0)] = 55.25 \cdot [640 + 0.48 \cdot (900 - 10)]$$

$$= 58{,}963 \approx 60{,}000 \text{ kcal.} \quad [49]$$

During the incineration process, the incombustibles, i.e. the 5% of bones weighing 0.05 · 85 = 4.25 kg and having a specific heat of 0.2, will tie up an amount of heat of

$$W_3 = 0.2 \cdot 4.25 \cdot (900 - 10)$$

$$= 740.5 \text{ [recte: 756.5]} \approx 800 \text{ kcal,} \quad [50]$$

which must be considered lost once the ash has been removed from the ash collector.

The fire-brick lining of the upper part of the furnace with the muffle, grate, channels, and ash-collection space can be assumed to be ≈ 3 m³; thus, for a density of 1,800 kg/m³ we have a total weight of G_1 = 3 · 1,800 = 5,400 kg. The temperature of this fire-brick portion has been measured as being approximately ϑ = 800°C. Hence, to heat this upper portion of the furnace from 10°C to 800°C, given a specific heat of 0.21, we have to supply

$$W_4 = c_p \cdot G_1 \cdot (\vartheta - t_0) = 0.21 \cdot 5{,}400 \cdot (800 - 10)$$

$$= 895{,}600 \approx 900{,}000 \text{ kcal.} \quad [51]$$

[49] L = *Luft*, air.

The lower part of the furnace contains ≈ 4 m³ of firebrick and thus has a weight $G_2 = 4 \cdot 1{,}800 = 7{,}200$ kg. Assuming low [= unfavorable] *conditions, the hot gases enter the recuperator at $T_1 = 600°C$ and leave it through the flue duct at $T_F = 200°C$. Thus we have:*

An average temperature of the discharge gases

$$T_m = \frac{T_1 + T_F}{2} = \frac{600 + 200}{2} = 400°C, \quad [52]$$

and an average air temperature

$$t_m = \frac{t_0 + t_1}{2} = \frac{10 + 350}{2} = 180°C. \quad [53]$$

With s = ½ of fire-brick of recuperator walls, thus a thickness of 0.065 m, λ = thermal conductivity of firebrick = 0.60 at 400 to 500°C, α = heat transfer coefficient for rough surfaces = 9.0 for v ≥ 5 m/sec (acc. to Jürgens), we get for the thermal transmittance K through the recuperator walls:

$$K = \frac{1}{\frac{1}{\alpha} + \frac{s}{\lambda} + \frac{1}{\alpha}} = \frac{1}{\frac{1}{9} + \frac{0.065}{0.6} + \frac{1}{9}} = 3.33 \text{ kcal/m}^2 \text{ °C hr} \quad [54]$$

This provides us with the two surface temperatures of the recuperator bricks

$$\vartheta' = T_m - (T_m - t_m) \cdot \frac{k}{\alpha} = 400 - (400 - 180) \cdot \frac{3.33}{9} = 318°C \quad [55]$$

$$\vartheta'' = t_m + (T_m - t_m) \cdot \frac{k}{\alpha} = 180 + (400 - 180) \cdot \frac{3.33}{9} = 262°C, \quad [56]$$

and the average brick temperature

$$\vartheta_m = \frac{\vartheta' + \vartheta''}{2} = \frac{318 + 262}{2} = 290°C. \quad [57]$$

As $\alpha = \alpha' = \alpha'' = 9.0$, we must have

$$\vartheta_m = \frac{T_m + t_m}{2} = \frac{400 + 180}{2} = 290°C. \quad [58]$$

If $\vartheta_m \approx 300°C$, then the heat required for heating the recuperator becomes

$$W_5 = c_p \cdot G_2 \cdot \vartheta_m = 0.21 \cdot 7{,}200 \cdot 300 = 453{,}600 \approx 454{,}000 \text{ kcal} \quad [59]$$

which serves to heat the air from 10 to 350°C.

As the furnace temperature thus exceeds the ignition temperature of the coffin material, the latter, as well as the corpse in due course, will ignite soon after the introduction of the coffin under the effect of the hot air, i.e. the oxygen it contains.

The cremation coffin has a weight $G_3 = 40$ kg and could supply an amount of heat equal to $H_u \cdot G_3 = 3{,}000 \cdot 40 = 120{,}000$ kcal with H_u [l.h.v.] *= 3,000 kcal/kg for wood. However, the whole amount does not become effective, because the effect is reduced by 33% under the action of the varnish, the filling material of the coffin and the clothes of the corpse, hence the gain as heat from the combustion of the coffin, will be only*

$$W_6 = 120{,}000 - 0.33 \cdot 120{,}000 = 80{,}400 \approx 80{,}000 \text{ kcal.} \quad [60]$$

As the combustible portions of the corpse are made up of the same organic components as a solid fuel, the heat generated by the combustion of the corpse can be arrived at by means of the usual compound equation:

$$W_7 = 8{,}100 \cdot C + 29{,}000 \cdot (H - \frac{O}{8}) + 2{,}500 \cdot S - 600 \cdot Q$$

$$= 8{,}100 \cdot 13.26 + 29{,}000 \cdot (1.785 - \frac{5.865}{8})$$

$$+ 2{,}500 \cdot 0.255 - 600 \cdot 55.25 = 105{,}402 \text{ kcal.} \quad [61]$$

Including the fatty tissue of the corpse and assuming the heating value of the fat to be 8,000 kcal/kg and that of the proteins and other substances to be 1,500 kcal/kg, we obtain

$$W_7 = 8{,}000 \cdot 10.2 + 1{,}500\ (12.75 + 2.55) = 104{,}550 \text{ kcal.} \quad [62]$$

However, one can also use proven empirical values from animal carcass incinerators for the computation of W_7. With good furnaces of this type, one uses a coke consumption of 0.350 to 0.375 kg for the incineration of 1 kg of flesh in 1 minute. For $\eta = 0.5$ and $H_u = 7{,}000$ kcal/kg we get

$$W_7 = 0.5 \cdot 7{,}000 \cdot 0.350 \cdot 85 = 104{,}125 \text{ kcal.} \quad [63]$$

Hence, as a definitive value, we can state: $W_7 = 105{,}000$ kcal.

For the cremation of an 85 kg corpse we thus get, on the basis of the empirical data, a combustion time of 85 minutes = 1 hour and 25 minutes. This is a duration which must also be applied to modern cremation furnaces.

For a first cremation, including the preheating of the furnace, we now have the following heat balance:

Heat to be supplied		
– for heating of cremation air	$W_1 =$	*38,000 kcal*
– for water evaporation	$W_2 =$	*60,000 kcal*
– for heating the ash	$W_3 =$	*800 kcal*
– for heating upper part of the furnace	$W_4 =$	*900,000 kcal*
– for heating lower part of the furnace	$W_5 =$	*454,000 kcal*
	$\sum (W_{1 \text{ to } 5}) =$	*1,452,800 kcal*
Heat generated		
– by combustion of the coffin	$W_6 =$	*–80,000 kcal*
– by combustion of the corpse	$W_7 =$	*–105,000 kcal*
	$\sum (W_{6+7}) =$	*–185,000 kcal*
Hence, we have for a first incineration a net heat requirement		
	$W_{1net} =$	*1,267,800 kcal*

As a fuel we consider coke in the form of gas coke or metallurgical coke. For our purposes we will use a metallurgical coke having the following composition: C = 78.84; H = 0.51; O = 1.0; S = 0.91; W[ater] *= 8.21; A*[sh] *= 10.53 %. This gives us a theoretical l.h.v.:*

$$H_u = 81C + 290 \cdot (H - \frac{O}{8}) + 25S - 6W$$
$$= 81 \cdot 78.84 + 290 \cdot (0.51 - \frac{1.00}{8}) + 25 \cdot 0.91 - 6 \cdot 8.21$$
$$= 6{,}471.18 \approx 6{,}470 \text{ kcal/kg.} \quad [64]$$

To determine the effective heat requirements, i.e. the efficiency η,[50] *we must consider the heat losses of the furnace, which are composed of loss through the chimney, conduction and radiation losses, incomplete combustion, and hearth residue (ash). For this purpose we will use empirical values having been ascertained through tests or by experience for the fuel used. Partly, of course, we must use average values for this computation. We have thus found: flue duct temperature* $T_F = 200°C$, *room temperature at start of heating* $t_0 = 10°C$ *and at start of operation* $t'_0 = 20°C$, *analysis of the discharge gas (flue gases)* $CO_2 = 13$; $O_2 = 7.3$; $CO = 0.5$; $H_2 = 0.4$; $CH_4 = 0.3$, *and* $N = 70.5$ *% by volume, ash content of the coke for a first heating* $A' = 12$ *kg with an analysis of* $C_a = 47.8$; $H_a = 0.1$; $S_a = 1.6$; *incombustibles 50.5%, hence uncombusted and incombustible materials in the ash* $U_a = (C_a + H_a + S_a) = 47.8 + 0.1 + 1.6 = 49.5\%$.[51]

By means of the combustion test in the Berthelot-Mahlert vessel, the heating value of U_a *was found to be* H_{ua}[52] $= 3{,}650$ *kcal/kg.*

This yields a chimney loss of

$$V_{sch}[53] = 0.32 \cdot \left(\frac{C}{0.536 \cdot CO_2} + 0.0048 \cdot (9H + W)\right) \cdot (T_F - t_0) \cdot \frac{100}{H_u}$$
$$= 0.32 \cdot \left(\frac{78.84}{0.536 \cdot 13} + 0.0048 \cdot (9 \cdot 0.51 + 8.21)\right) \cdot (200 - 10) \cdot \frac{100}{6{,}470}$$
$$= 10.80\% \quad [65]$$

or with the volume of the dry combustion gases

$$R_v[54] = \frac{0.01 \cdot C}{0.536 \cdot \frac{CO_2 + CO + CH_4}{100}} = \frac{0.01 \cdot 78.84}{0.536 \cdot \frac{13 + 0.5 + 0.3}{100}} = 10.7 \text{ m}^3\text{/kg.} \quad [66]$$

Using the average specific heat of the discharge gases:

$$c_{pm} = 0.318 + 4.6 \cdot 10^{-5} \cdot (T_f - t_0) = 0.318 + 4.6 \cdot 10^{-5} \cdot (200 - 10) = 0.32 \quad [67]$$

we get

$$V_{sch} = \frac{R_v \cdot c_{pm} (T_F - t_0) \cdot 100}{H_u} = \frac{10.7 \cdot 0.327 \cdot (200 - 10) \cdot 100}{6{,}470} = 10.30\%. \quad [68]$$

Or, using the excess-air $m_1 = 1.5$ *in the generator, the weight of the discharge gases is*

---

50 The original erroneously has "G," which would normally stand for the weight.

51 U = *Unverbranntes* (uncombusted); U_a= uncombusted in the ash (subscript "a" = *Asche*, ash). The capital letters signify the chemical elements. Hence, C_a means that the 12 kg of ash contained 47.8% (= 5.736 kg) of carbon, and so on.

52 H_{ua} = *unterer Heizwert Asche*, lower heating value of ash.

53 V_{sch} = *Verlust Schornstein*, loss through chmney.

54 R_v = *Rauchgase Verlust*, loss due to discharge gases.

$$R_g^{[55]} = 1.4 \cdot \frac{m_1 \cdot H_u}{1{,}000} = 1.4 \cdot \frac{1.5 \cdot 6.470}{1{,}000} = 13.57 \text{ kg.} \quad [69]$$

With the radiation ratio $\sigma = 0.15$, the specific heat of the gases $c \approx 0.24$, and the efficiency of the generator $\eta = 0.90$, the hearth temperature is

$$T = t_0 + \eta_1 \cdot \frac{H_u \cdot (1-\sigma)}{R_g \cdot c} = 10 + 0.90 \cdot \frac{6{,}470 \cdot (1-0.15)}{13.5 \cdot 0.24}$$

$$= 1{,}516°C \approx 1{,}500°C, \quad [70]$$

and thus with more precise specific heats of $c = 0.282$ at $T = 1{,}500°C$ and $c_F = 0.235$ at $T_F = 200°C$ (from Fig. 5) we obtain:

$$V_{sch} = \frac{T_F \cdot c_F}{T \cdot c} \cdot 100 = \frac{200 \cdot 0.235}{1{,}500 \cdot 0.282} \cdot 100 = 11.14\%. \quad [71]$$

And finally, according to Siegert:

$$V_{sch} \approx 0.70 \cdot \frac{T_F - t_0}{CO_2} = 0.70 \cdot \frac{200 - 10}{13} = 10.50\%. \quad [72]$$

The loss through uncombusted gases (incomplete combustion) corresponds to the presence of uncombusted substances such as CO and CH_4 and can be given as

$$V_{un}^{[56]} = \frac{R_v \cdot (3{,}050 \cdot CO + 2{,}580 \cdot H_2)}{H_u}$$

$$= \frac{10.7 \cdot (3{,}050 \cdot 0.5 + 2{,}580 \cdot 0.4)}{6{,}470} = 4.25\%, \quad [73]$$

or, roughly, following Brauss, as:

$$V_{un} = \frac{70 \cdot (CO + H_2)}{CO_2 + CO + H_2} = \frac{70 \cdot (0.5 + 0.4)}{13 + 0.5 + 0.4} = 4.53\%. \quad [74]$$

The loss through hearth residues (ash, slag) can be arrived at by the assumptions made above and with a provisional estimated fuel consumption (empirically) $B^{[57]} \approx 300$ kg, as

$$V_a^{[58]} = U_a \cdot \frac{A' \cdot 8{,}100}{B \cdot H_u} = 49.5 \cdot \frac{12}{300} \cdot \frac{8{,}100}{6{,}470} = 2.26\%. \quad [75]$$

Loss by heat conduction and radiation must often be estimated by difference in the final amounts. Here, however, we can define it on the basis of the heat transmission by conduction.

The free-standing furnace block has an outside surface $F^{[59]} = 90$ m². The average temperature of the inside walls can be taken to be

$$\vartheta'_m = \frac{\vartheta + \vartheta_m}{2} = \frac{800 + 300}{2} = 550°C. \quad [76]$$

---

55 R_g = *Rauchgase Gewicht*, weight of discharge gases.
56 V_{un} = *Verlust Unverbranntes*, loss due to uncombusted matter.
57 B = *Brennstoff*, fuel.
58 V_a = *Verlust Asche*, loss due to ash.
59 F = *Fläche*, surface area.

For the thermal transmittance K we have, with $\alpha_1 = \alpha_2 = 7$ (inside wall), on the basis of fig. 6:

$$K = \frac{1}{\frac{1}{\alpha_1} + \frac{s_1}{\lambda_1} + \frac{s_2}{\lambda_2} + \frac{s_3}{\lambda_3} + \frac{1}{\alpha_2}} = \frac{1}{\frac{1}{7} + \frac{0.12}{0.7} + \frac{0.01}{0.6} + \frac{0.38}{0.45} + \frac{1}{7}}$$

$$\approx \frac{1}{1.317} = 0.76 \text{ kcal/m}^2 \text{ °C hr.} \quad [77]$$

Over Z[60] = 3 hours of heating the incineration furnace, after reaching a steady state in the generator, the heat loss through the brickwork of the furnace is

$$V_{ls}^{[61]} = k \cdot F \cdot (\vartheta_m' - t_0') \cdot Z = 0.76 \cdot 90 \cdot (550 - 20) \cdot 3$$

$$= 108{,}756 \text{ kcal;} \quad [78]$$

or:

$$\frac{V_{ls} \cdot 100}{B \cdot \eta \cdot H_u} = \frac{108{,}756 \cdot 100}{300 \cdot 6{,}470} = 5.60\%. \quad [79]$$

If we add another 30% for the considerable, but not easily measurable losses through leakage of air and open areas in the brickwork or around traps and gates, we get

$$V_{ls} = 1.3 \cdot 5.60 = 7.28\%. \quad [80]$$

All of the above percentages of the heat losses refer to the percentage ratios in H_u. Taking the maximum of the percentages thus arrived at, we get, for the total effective heat (cf. also fig.2):

$$100 - (V_{sch} + V_{un} + V_a + V_{ls}) = 100 - (11.4 + 4.25 + 2.48 + 7.28) = 100 - 25.15$$

$$= 74.85 \approx 75\% \quad [81]$$

or an efficiency $\eta = 0.75$, which means that the effective heating value of the coke is

$$\eta \cdot H_u = 0.75 \cdot 6{,}470 = 4{,}850 \text{ kcal/kg.} \quad [82]$$

Thus, for a first cremation, the fuel requirement is

$$B_1 = \frac{W_1}{\eta \cdot H_u} = \frac{1{,}267{,}800}{4{,}850} = 262 \text{ kg.} \quad [83]$$

For heavy-duty furnaces, G and G_2 and hence W_4 and W_5 are higher to such a degree that B_1 goes up to 300 to 400 kg and higher.

For a second cremation in succession, we must supply, on the one hand, the amounts of heat needed for the preheating of the combustion air, for the evaporation of the water and for the heat absorbed in the ash, i.e.:

$$W_1 + W_2 + W_3 = 38{,}000 + 60{,}000 + 800 = 98{,}800 \text{ kcal,} \quad [84]$$

---

60 Z = *Zeit*, time.

61 V_{ls} = *Verlust Leitung Strahlung*, loss due to conduction and radiation. In the text, the letter "W" appears erroneously.

plus ≈30% for the heat losses from the furnace due to absorption, conduction, radiation, air leakage, introduction of the coffin, dampers and gates etc., thus:

$$0.30 \cdot (W_4 + W_5) = 0.30 \cdot (900{,}000 + 454{,}000) = 406{,}200 \text{ kcal.} \quad [85]$$

Combustion of the coffin and the corpse yield

$$W_6 + W_7 = 80{,}000 + 105{,}000 = 185{,}000 \text{ kcal,} \quad [86]$$

but ≈ 15% of this amount is lost through the chimney, hence we have

$$0.85 \cdot (W_6 + W_7) = 0.85 \cdot 185{,}000 = 157{,}250 \text{ kcal.} \quad [87]$$

Thus, for the second cremation, we must supply

$$W_{II} = (98{,}800 + 406{,}200) - 157{,}250 = 347{,}750 \text{ kcal,} \quad [88]$$

and

$$B_{II} = \frac{W_{II}}{\eta \cdot H_U} = \frac{347{,}750}{4{,}850} = 72 \text{ kg [of coke].} \quad [89]$$

Given that each further operating hour leads to a decrease of the heat loss by absorption in the brickwork, up to the point where a certain steady state is reached, for any further operating hour we may reduce this heat loss linearly, on the basis of experience and through measurements, down to a limiting steady state at ≈15%.[62]

For the third through the fifth cremation, we may assume an average between 30 and 15%, hence ≈22%, which yields

$$W_{III} = 0.22 \cdot (W_4 + W_5) + (W_1 + W_2 + W_3) - 0.85\ (W6 + W7) \quad [90]$$
$$= 0.22 \cdot 1{,}354{,}000 + 98{,}800 - 157{,}250 = 239{,}430 \text{ kcal}$$

and

$$B_{III} = \frac{W_{III}}{\eta \cdot H_u} = \frac{239{,}430}{4{,}850} = 49.4 \approx 50 \text{ kg of coke.} \quad [91]$$

By the fifth or the sixth cremation the steady state of the furnace will have been more or less attained, and one may now use the lower limiting value of 15% with reasonable certitude. Then, for the nth incineration, we obtain

$$W_n = 0.15 \cdot 1{,}354{,}000 + 98{,}800 - 157{,}250 = 144{,}650 \text{ kcal} \quad [92]$$

and

$$B_n = \frac{W_n}{\eta \cdot H_u} = \frac{144{,}650}{4{,}850} = 30 \text{ kg.} \quad [93]$$

All these theoretical values are in good agreement with practical experience. Many crematoria use a daily or yearly average, depending on the demand of the installation. One thus finds for a first cremation including preheating:

B = 175 to 275 kg for a normal medium-size furnace
= 300 to 450 kg for a heavy-duty furnace in continuous use

---

[62] See the table of coke consumption of some German crematories in the original text, Document 91, table on page 127 of Heepke's paper.

= 75 to 50 kg a further cremation in succession.

Because the administrations of the crematoria are evening out their fuel consumption over longer periods of time, one can find only very few concrete indications for the consumption of coke for individual cremations in succession. Basically, such data can only be gathered by heating tests. A limited survey of the situation is given in table 1. The preheating time has been taken as some 2 to 3 hours, the cremation time as ¾ to 1½ hours throughout. We have intentionally refrained from indicating the furnace systems.

The greatest number of cremations were carried out in 1930 at the Berlin-Wilmersdorf crematorium, 3,784 altogether; for 52 weeks per year and six operating days per week, this corresponds to an average daily load of 3,784÷52 · 6 ≈ 12. The average consumption was 35 kg of coke for one cremation."

As I have already mentioned, this heat balance contains some mistakes in the attribution of factors as well as a few computational errors.

In the equation for W_2 regarding the heat of vaporization and of superheating ($W_2 = q \cdot [i + c_p \cdot (t - t_0)]$), the heat needed for superheating water vapor starts at 100°C, so t_0 is actually 100. In addition, the energy needed to heat liquid water from 10°C to 100°C and then evaporate it (i) is actually 633 kcal/kg.[63]

Furthermore, the heat actually lost due to superheating the vapor generated by the corpse water should not be based on the temperature of the muffle, but on that of the flue gases at the exit of the recuperator (at least 200°C),[64] because the difference has been recovered in the recuperator and has already been taken into account in eq. 59 for W_5 (p. 113).

With an average heat capacity of steam in the temperature range of interest (0.46 kcal/kg/°C[65]) the correct equation becomes:

$$W_2 = 55.25 \cdot [633 + 0.46 \cdot (200 - 100)]$$

$$= 37{,}514.75 \approx 37{,}500 \text{ kcal.} \qquad [94]$$

In eq. 61 (W_7, p. 114) used by Heepke to calculate the l.h.v. of the corpse:

$$W_7 = 8{,}100 \cdot C + 29{,}000 \cdot (H - O/8) + 2{,}500 \cdot S - 600 \cdot Q \qquad [95]$$

the heat removed by the vaporization of the water contained in the corpse (with reference value at 0°C = 595 kcal/kg ≈ 600 kcal/kg, or 33,150 kcal) is already included, and Heepke thus counts this heat of vaporization of the corpse water twice.

Heepke, moreover, calculates the efficiency of the hearth as a function of the heating process, *i.e.* for an empty muffle, and consequently uses a CO_2 content of 13%, which he also applies to the corpse. However, in the diagram he published in the same article (Document 78) the CO_2 content is very low, with a maximum of 7% and a minimum of 1%. The average does not even come up to 4%. This

---

[63] Vaporization heat of water: 2.27 MJ/kg, or 543 kcal/kg; add to this 90 kcal/kg to heat the water from 10°C to 100°C; cf. www.engineeringtoolbox.com/water-thermal-properties-d_162.html and other sources (e.g. Wikipedia).

[64] Note: This is *not* applicable to the Auschwitz furnaces, which did not have recuperators.

[65] http://www.engineeringtoolbox.com/water-vapor-d_979.html

means that the excess-air ratio, if it is also applied to the corpse, is considerably higher than that of the hearth by itself.

When subtracting the heat loss due to the sensible heat of the fumes ($0.85 \cdot W_7$ in eq. W_{III}/[90]) from the l.h.v. of the corpse, Heepke counts the combustion air twice: once when it enters the muffle (W_1/[48]) and again when it leaves the chimney (W_{III}).

Because the theoretical combustion air of the coffin (≈ 140 m³) requires ≈ 8,200 kcal of heat, the sensible heat of the fumes of the coffin is already contained in the heat loss of 33% of the l.h.v. assumed by Heepke in W_6, with an excess air ratio of 2 or 3, hence it is not necessary to account for this loss in W_{III} ($0.85 \cdot W_6$); in that case, the heat loss would be $(0.33 + 0{,}15) \cdot 100 = 48\%$, certainly an excessive value. The same heat loss of some 33% appears moreover dubious, because the cushioning material in the coffin by law had to be combustible and the clothes are combustible as well.[66]

Bringing the heat content of the walls into play (W_4 and W_5) makes sense only if one intends to calculate the average consumption for each cremation including the preheating. Heepke instead wants to calculate the consumption for each individual cremation independently of the preheating, as we can see from the fact that for him the first cremation would require ≈ 262 kg of coke, but the second one only 72 kg; this value cannot also include the consumption for the first cremation, because in that case the second cremation would have had to bear (262 ÷ 2 =) 131 kg. However, Heepke also considers the heat content of the refractory brickwork, after the latter has reached a thermal steady state even in his computation for the nth cremation (W_n and B_n).

This discrepancy can be explained: Heepke did a theoretical calculation which he then wanted to bolster with experimental data from the crematoria. These data represent, for the second cremation, an approximate consumption of 30% of the heat accumulated in the refractory brickwork of the furnace, of 22% for the third through the fifth cremation, and of 15% from the sixth cremation onwards, because the furnace has now reached its thermal equilibrium. But as the refractory brickwork of the furnace in this phase no longer absorbs any heat, hence $(W_4 + W_5) = 0$, the consumption of 15% refers necessarily to the heat losses, which Heepke calculated only partly or not at all, as well as to those which cannot be calculated exactly. Of all these losses, the greatest by far is the one concerning the heating of the combustion air for the corpse, which has a volume much larger than the one calculated by Heepke.

This having been said, the heat consumption for the nth cremation can be grossly corrected in the following manner:

As far as the efficiency of the gasifier is concerned, we will assume Heepke's data for the sensible heat of the gases (11.4%), for the uncombusted portions of the discharge gases (4.12%), and of the hearth (2.48%).

Then the efficiency of the hearth becomes:

$$100 - (11.4 + 4.15 + 2.48) = 81.87 \approx 82\%. \qquad [96]$$

[66] Leather shoes contribute 4,020 kcal/kg, wool 4,600 kcal/kg, cotton 3,600 kcal/kg (Salvi 1972, p. 786).

The heat value of the coke thus becomes:

$$0.82 \cdot 6.470 \approx 5{,}300 \text{ kcal/kg.} \quad [97]$$

The heat losses due to radiation and conduction are not included in the efficiency, because they tend to stabilize as the furnace reaches a thermal steady state, and their values are a function of the time; therefore, we prefer to calculate them directly. For the cremation process one may assume an average duration of one and a half hours (cf. Chapter 6), hence the heat loss by radiation and conduction from the brickwork of the furnace is

$$V_{ls} = 0.76 \cdot 90 \cdot (550 - 10) \cdot 1.3 \cdot 1.5 \approx 72{,}000 \text{ kcal} \quad [98]$$

The theoretical volume of combustion air for a body of 85 kg on the basis of the composition assumed by Heepke is ≈ 147 m³, hence the heat required for heating the combustion air of the corpse is

$$W_1 = 1.5 \cdot 147 \cdot 0.31 \cdot (200 - 10) \approx 13{,}000 \text{ kcal.} \quad [99]$$

For the evaporation and superheating of the body water we have:

$$W_2 \approx 37{,}500 \text{ kcal} \quad [100]$$

The heat lost with the removal of the ashes is

$$W_3 \approx 800 \text{ kcal.} \quad [101]$$

The heat accumulated in the refractory brickwork of the furnace is

$$W_4 = 900{,}000 \text{ kcal;} \quad [102]$$

$$W_5 = 454{,}000 \text{ kcal.} \quad [103]$$

The effective heat value of the coffin is

$$W_6 \approx 80{,}000 \text{ kcal.} \quad [104]$$

The upper heating value of the corpse is:

$$W_7 = 8{,}100 \cdot 13.26 + 28{,}700^{[67]} \cdot 1.785(5.865/8) + 2{,}210 \cdot 0.255$$
$$\approx 138{,}200 \text{ kcal,} \quad [105]$$

without subtracting the evaporation heat of the water already contained in W_2.

On this basis, one may write the following heat balance for the nth cremation as

$$\frac{0.15 \cdot (900{,}000 + 454{,}000) + (13{,}000 + 37{,}500 + 800 + 72{,}000) - (138{,}200 + 80{,}000)}{5{,}300}$$

$$= \frac{108{,}200}{5{,}300} = 20.4 \text{ kg.} \quad [106]$$

67 We use the value indicated in Chapter 1.1.

This result is in good agreement with the experimental results. The following consumption data for coke were found in R. Kessler's experiments described in Chapter 4:

a) total consumption: 436 kg
b) consumption for preheating of furnace: 200 kg
c) consumption for 8 consecutive cremations: 236 kg
d) consumption for one cremation incl. preheating of furnace: 436 ÷ 8 = 54.5 kg
e) consumption for one cremation without preheating of furnace: 236 ÷ 8 = 29.5 kg.

The consumption for the eight cremations without preheating of the furnace still contain the heat absorbed by the refractory brickwork before a thermal steady state was reached. As the consumption of fuel including the preheating is 54.5 kg, the effect of preheating on one cremation is therefore (54.5 – 29.5 =) 25 kg of coke or 25 ÷ 54.5 · 100 = 45.87%. Furthermore, as the muffle has reached a temperature of 800°C at the end of the preheating stage, it is clear that the heat consumption up to steady state is necessarily lower for the first cremations; if it were equal, it would amount to (236 · 0.4587 ≈) 108 kg of coke, and the coke consumed for one cremation would amount to (236 – 108) ÷ 8 ≈ 16 kg. The actual consumption must therefore be situated between this purely theoretical lower limit and the upper limit of 29.5 kg; if we take a mean value of (108÷2=) 54 kg, the consumption for the nth cremation would be

(236 – 54) ÷ 8 ≈ 23 kg of coke. [107]

The experimental data for the crematorium at Berlin-Wilmersdorf, too, confirm an average consumption for the nth cremation much below Heepke's result. In fact, the actual average consumption of some 35 kg per cremation contains both the coke consumption for 52 heating-up operations after the weekend and the 312 heating-up operations after the twelve hours of cooling on each operating day.

8. Legal, Ethical and Professional Standards for Cremations in Germany

Although the first German crematorium was built as early as 1878, cremation in Germany was not legally recognized for quite some time; in Prussia it became a legal option only with the law on cremation of September 14th, 1911 (see Lohmann 1912). In the other parts of the Reich, it was accepted between 1899 and 1925, albeit with rather divergent regulations (Marcuse 1930, pp. 121-133). Legislation was unified only in the 1930s: the first "Law on Cremation" as such was promulgated on May 15th, 1934. It contained 11 articles that concerned in particular the medical and legal aspects of cremation as well as the supervisory role of the police in the matter. Shortly thereafter specific ordinances concerning the cremation furnaces and the cremation process were issued: "Service regulation for cremation devices" on November 5th, 1935, and "Decree concerning the

application of the law on cremation" on August 10th, 1938. Below follows a translation of those two decrees.

"Service regulation for cremation devices of November 5th, 1935

§ 1

The person in charge of the cremation installation is responsible for its operation.

§ 2

(1) The corpses may only be accepted, if the consignor can prove without doubt his own identity as well as that of the corpse. The corpses must be presented in coffins made of wood or of zinc. The coffins must be free from incombustible metallic decorations (fittings, handles) to the greatest extent possible and must be of a size and quality such as not to cause any difficulty during introduction into the cremation chamber and to guarantee a subsequent combustion without smoke or odor.

(2) The coffins must not exceed the following measurements:

Length: 2100 mm

Width: 750 mm (in exceptional cases 800 mm)

Height: 720 mm (excluding feet)

(3) On the front part of each coffin must be affixed a label of the consignor clearly showing last name and first name of the deceased as well as the date and hour of the funeral ceremony.

(4) If there are any objects of value on the corpse, the consignor must indicate this and the recipient must verify their presence.

(5) The consignment of a corpse must be recorded in a book (book of consignments) with the following details:

a) Last name and first name of the corpse consigned

b) Name (firm) of consignor

c) Date of consignment

d) Presence of any valuables on corpse

The recipient and the consignor must certify the accuracy of the above by their signatures in the book.

§ 3

(1) The person in charge decides on the moment of incineration.

(2) Cremation must not take place prior to the expiry of a period of 24 hours counted from the moment of the presentation of the request to the police authorities at the place of cremation. It may take place only, if the written permission of the police authority at the place of cremation is presented (§3 of the Law). It must, however, be carried out within 72 hours starting with the establishment of the permission by the police. If this period cannot be observed, the person in charge must request from the police authority an extension of the period, specifying the reasons for the delay.

§ 4

The funeral hall of the cremation installation – of the cemetery – is available for funeral ceremonies. The corpses are preserved in the mortuary. Corpses with valuables must be placed under special custody. On reception, any fittings attached by screws must be removed. The coffins will be closed not later than half an hour before the funeral ceremony. If the operation allows, the bereaved may view the corpse up to the beginning of the funeral ceremony. The public exposure

of the corpse and the opening of the coffin during the funeral ceremony are prohibited, unless the police authority has granted an exception.

(2) For corpses of persons having died from a contagious disease, the dispositions of the Reich and of the regional states in force for such cases will be applicable. The opening of the coffin in such cases will not be permitted.

§ 5

(1) The corpses may be cremated in the coffins or coffin inserts in which they have been received. Only one corpse at a time may be cremated in one cremation chamber.

(2) The body of a stillborn child or of a child having died during birth may be cremated together with the body of the mother.

(3) Care has to be taken for the cremations to take place in dignified manner.

(4) Prior to the introduction of the corpse, the cremation furnace must be heated until the walls of the [cremation] *chamber have started to glow in order for the cremation process to proceed without further or supplementary supply of heat. In exceptional cases, supplementary heating may be added during the cremation.*

(5) Prior to the introduction of the coffin, an indestructible plate must be placed on the coffin, clearly embossed with the entry number in the cremation registry and the name of the cremations installation.

(6) During the cremation process, care has to be taken to prevent to the greatest possible extent that smoke becomes visible above the chimney. Any kinds of measures aimed at an acceleration of the process are strictly prohibited.

(7) When the coffin is introduced into the furnace, the presence of two relatives of the deceased or two persons designated by them is permitted. The observation of the cremation itself is not permitted to the relatives nor to third parties, but only to the attendants of the installations. The municipal director or the office authorized by him may allow the observation to certain individuals, provided they demonstrate a scientific objective.

§ 6

Treatment of the ashes

(1) After the end of the cremation, the cremation chamber must be carefully cleaned. The ashes remaining must be removed from the furnace, cooled, freed from any metal parts by means of magnets and then transferred, together with an identification plate, into a metal container, air and watertight over a long period, which must be officially sealed. The lid of the container must be of a resistant metal (e.g. steel plate). The lid or a metal plate attached to it must be clearly embossed in relief as high as possible with the following data:

1. The cremation number corresponding to the cremation number and to the number plate of the ashes,

2. last name, first name and state of the deceased,

3. place, date and year of his birth,

4. place, date and year of his death,

5. place and date of the cremation.

(2) The containers must correspond to the norm set up by the German Institute for Standardization of Berlin, DIN standard 3198 "Ash lids for urns."

§ 7

Register of cremations

A register for cremations carried out must be kept in accordance with attachment 2 of section 11 of the decree of June 20th, 1934, concerning the application of the Law on Cremations (Reich official gazette, I, 519). At the end of the calendar year it must be closed and verified against the one kept by the police authority.

§ 8

Burial of the ashes

(1) The ashes of each corpse must be interred in a hall, in a wood, or in a place of burial for urns, unless an exception has been granted by the police authority on the basis of §9, section 3, of the Reich Law on cremations.

(2) The ashes must not remain in the possession of the relatives, not even temporarily. Therefore, the container of the ashes may not be handed to them or to their trustees, not even for the burial elsewhere." (Schumacher 1939, pp. 118f.)

The "Decree concerning the Application of the Law on Cremation" of August 10th, 1938 (Document 92) specified the following:[68]

"On the basis of §10 of the Law on Cremation dated May 15th, 1934 (Reichsgesetzblatt I, p. 380) it is decreed:

§1. An expression certifying the wish directed towards cremation, laid down on the form of an association for cremation and personally signed, will stay valid even if it not written personally.

§2 (1) The police authority for the place of cremation must maintain a register for all cremations authorized by it, separately for each independent installation if applicable, specifying by consecutive numbers:

1. last name and first name of the deceased
2. date and place of birth
3. date and place of death
4. last residence
5. rank or profession
6. religious affiliation
7. cause of death
8. date and hour of cremation
9. date and number of authorization certificate
10. place of disposal of ash remains
11. change of place of disposal of ash remains (§ 10, par. 2).

(2) The register is to be preserved, together with the certificates and proof documents pertaining to the authorization, for 30 years following the last entry in the register.

§3 (1) The official medical certificate prescribed in accordance with §3, par. 2, No. 2, of the Law must be prepared by the official or forensic physician licensed in the place of death or the place of cremation in conformity with the form attached.

(2) The supreme regional authorities may, if necessary, authorize other physicians for the inquest and the preparation of the certificate, provided these persons have passed the official medical examination for local, regional or forensic physicians, or have successfully attended a special course imparting the know-

[68] *Reichsgesetzblatt* 1938, Teil I, pp. 1000f.

ledge necessary for forensic inquests, or had been entrusted with these activities before promulgation of the Law.

§4. In the case of corpses being transferred for cremation from a foreign country, the police authorities of the place of cremation will decide whether the corpse passport established in accordance with the international agreement concerning the transportation of corpses is sufficient for proof of the cause of death. Any doubts must be clarified by an official inquest as specified in §3, par.2, No. 2 of the Law.

§5. The expression of the wish towards cremation may be revoked. The revocation must be proven in an irrefutable manner; irrefutable proof is considered as having been furnished in particular if the revocation takes one of the forms laid down in §4, Nos. 1 to 3, of the Law.

§6. The cremation installation must have available a corpse repository, in which the corpses can be kept prior to cremation. Furthermore, a room for autopsies must be provided, containing the equipment needed for such a purpose.

§7. The cremation installation and its operation are subjected to the supervision of the police authorities at the place where the installation is located. The operation will follow the operational procedures, must be approved by the supreme state authorities, and will specify the fees applicable.

§8. The person in charge of the operation of the cremation installation must be expressly authorized by the supervising police authority.

§9. Cremation may only be undertaken after the written authorization of the police authority of the place of cremation (§3 of the Law) has been presented to the person in charge of the operation of the cremation installation. The cremation must be undertaken within three times 24 hours after establishment of the police authorization. If this period cannot be respected, the person in charge of the operation of the cremation installation must submit an application for an extension of the period to the police authorities specifying the reasons for the delay.

§ 10 (1). The person in charge of the operation of the cremation installation must immediately notify the competent police authority of the cremation and of the disposal or shipment of the ash remains. In this connection, the following must be specified: Last name and first name of the person cremated, number and date of the authorization document of the police, time of cremation, time and place of disposal of ash remains, address to which the ash remains have been transferred in case of transfer. Transfer of ash remains may only be undertaken when the person in charge has received a certificate of the cemetery administration concerning the approval of burial.

(2) If the ash remains have been transferred for burial to a different location, the cemetery administration or the police authority of this location must notify the police authority of the place of cremation of the execution of the burial. Any shipment of ash remains previously buried must be notified to the police authority of the place of cremation.

(3) Ash remains must not be handed over to the family or their agents, be it for burial at a different location, subject to the exception in §9, par. 3 of the Law.

(4) The resting period for ash remains is twenty years, if a resting period of 20 years or more is applicable for interments at the same location; in all other cases the resting period for ash remains must be at least equal to the resting period specified for interments at the same location. After the end of the resting

period, the ash remains and their containers still present and recognizable as such are to be incorporated into the ground in a collective burial site.

§ 11 (1). A register in accordance with the sample attached (cremation register) must be kept for the cremations carried out in the cremation installation. At the end of each calendar year, this register must be closed and must be compared with the register kept by the police authority (§2).

(2) The register of cremations, together with the corresponding authorization documents, is to be preserved for thirty years following the last entry made in the register.

§12 (1) The corpses must be cremated in the coffins or coffin inserts in which they arrive at the cremation installation. The coffins must be made of thin wood or zinc plate and be free from metal fixtures. Pitch must not be used for filling of cracks. As a mattress for the corpse as well as for the filling of any cushions, sawdust or plane shavings, excelsior or peat mull are to be used. The lining of the coffin and the garments of the corpse may be prepared in the usual way, however, metal nails for the lining and needles, hooks and eyes for closing the garments are not authorized, simple cloth-covered buttons being permitted.

(2) The Reich Minister of the Interior may allow other substances than those mentioned in par. 1, to be used for the mattress of the corpse and as filling material for the cushions.

§13. Only one corpse may be cremated in the cremation chamber at any one time. Before their introduction into the cremation furnace, the coffins must be equipped with a plate which cannot be destroyed by the heat of the furnace and which displays in a clearly visible manner the entry number in the cremation register concerning the cremation as well as the name of the cremation installation. The ash remains of each corpse must be collected, together with the number plate, in a solid, permanent and air and watertight vessel, which must be closed by an officially recognized person. The lid of the vessel is to be provided with a well-attached plate showing the following indications in a clear embossed lettering:

1. the cremation number, identical to the cremation register and the ash number plate

2. last name and first name of the deceased person

3. place, date and year of birth

4. place, date and year of death

5. place and date of cremation.

§14 (1) The expenses for the official inquest are to be computed on the basis of the minimum rates of the rate-table for official or forensic medical acts. The costs thus generated will be borne by the person responsible for the interment.

(2) To the extent that any fees are charged for the police authorizations, they should not exceed three Reichsmarks.

§ 15 (1) This decree will come into force the day following its publication.

(2) At the same time, the following will be rescinded:

- *the decree for the execution of the law on cremation dated June 26th, 1934 (Reichsgesetzblatt I, p. 519),*
- *the decree concerning the alteration of the decree concerning the execution of the law on cremation dated October 16th, 1936 (Reichsgesetzblatt I, p. 884) and*

– the second decree concerning the alteration of the decree concerning the execution of the law on cremation dated October 13th, 1937 (Reichsgesetzblatt I, p. 1132).

Berlin, August 10th, 1938.
The Reich Minister of the Interior
By procuration, Dr. Stuckart"

The way toward these legislative provisions had been prepared and paved in Germany by ethical and professional norms which were inspired by the cremation associations and the administrations of the German crematoria. In 1932, the Union of cremation associations for the Greater Germany requested the engineer Richard Kessler to draw up ethical and professional guidelines for cremation, which were published the same year under the title "Norms for the construction of furnaces for the cremation of human corpses" (Kessler 1932, 1933b).

These norms considered cremation from four points of view: ethical, esthetic, hygienic and economic. In 1937 the Union of cremation associations for Greater Germany decided to review the norms defined by Kessler – who, incidentally, had died on June 24th, 1933 – in view of the laws on cremation promulgated in 1934 and 1935. This re-elaboration was published under the title "Norms for the construction and operation of furnaces for the cremation of human corpses"; it was divided into four sections, the last of which consisted of the law of November 5th, 1935. The norms laid down in the first three sections were the following (Großdeutscher… 1937):

"The cremation furnace, in the same way as the various main, operational and ancillary buildings necessary for a crematorium, must be conceived in conformity with the solemn purpose in such a way as to guarantee the general principles of ethics, esthetics and economy. In the construction and operation, the following demands must be satisfied:

A. Lay-out of the rooms

1. The operating hall must be divided, by means of a partition, into an antechamber (introduction room) and the furnace hall as such.

2. The introduction room must be realized in a particularly dignified manner in view of the purpose which it serves.

3. The introduction device for the coffin must operate without noise and must moreover be built in such a way as not to clash with the architecture of the introduction room.

4. The introduction opening of the furnace must be provided not only with the usual closure of refractory clay but also with a closure adapted to the style of the introduction room.

5. The introduction and operating rooms must be equipped with good means of ventilation.

B. Cremation furnace

1. The cremation furnace must be built in such a way that

a) only one body at a time can be cremated in the cremation chamber,

b) the cremation process can be observed through viewing ports,

c) the internal devices can be cleaned easily and comfortably without any sanitary risk for the personnel,

d) during the heating operations to achieve the operating temperature the solid, liquid or gaseous fuel used will burn without smoke or odor,

e) the cremation of the corpse takes place without smoke or odor,

f) at the entry to the chimney a draft of at most a quarter of that of the flue may be perceived,

g) no combusted gases escape into the room during or after the introduction of the corpse,

h) any and all liquid substances forming during the cremation are retained and completely dissolved within the furnace.

2) The introduction of the coffin into the cremation chamber may take place only after the latter has been preheated to 500°C. In furnaces with internal heating, the heat supply must, in principle, be cut before the corpse is introduced. If, in special cases, it should be necessary to supply additional heat during the cremation, this must take place only *during the second phase of the cremation and by means of clean combusted gases; the use of jet flames is not allowed. If the cremation chamber is heated by means of electricity or from the outside, additional heat supply is always possible.*

3. In furnaces having mixed heating, the switchover from one to the other heating system must be possible during the cremation without an interruption of the cremation process.

4. The outside surfaces must have a dignified appearance and must be easy to clean. The cladding must be easy to disassemble and to re-use. If there are technical parts directly on the furnace (pipes, anchor, bolts etc.), they must be hidden to the greatest possible extent.

5. All external surfaces of the furnace must be sufficiently well insulated against heat radiation. For the insulation, only insulating materials that can be easily removed and re-employed in case of repair work are to be used. Insulation simply by means of simple air chambers is not acceptable.

6. Taking into account the economics of the process, the cremation chamber must be laid out in such a way that a normal coffin can be placed into it.

For this purpose, the following minimum internal dimensions *are specified:*

Width: *900 mm, surface of the floor at least 800 mm, diameter of semicircular vault 800 mm; this reduction starts at a level of 250 mm*
Height: *900 mm*
Length: *2,250 mm*

From these furnace dimensions, taking into account the demands of heat technology, the following maximum dimensions for the usable coffins are derived:

Height: *720 mm, not counting the feet*
Width: *750 mm, exceptionally 800 mm maximum*
Length: *2,100 mm*

Coffins exceeding the above dimensions must be refused.

7. The inside of the cremation chamber must be as smooth as possible, open joints in which ash particles could settle are to be avoided.

8. With respect to the design of the cremation chamber, both a grate and a plate are acceptable for the floor.

In furnaces with grates, the open width of the grate bars must not exceed 210 mm for transverse grates or 100 m for longitudinal grates.

In furnaces with movable or reversible floor-plates for the removal of the ashes, these plates must not be moved before the end of the cremation. Safety measures must be taken to avoid any premature movement of the plates.

9. The refractory material used must be absolutely insensitive to the high temperatures and the temperature fluctuations that the furnace undergoes.

10. From the structural point of view, the refractory mass of the cremation furnace must be such that the heat accumulated during the preheating phase up to the operating temperature is sufficient for the cremation to be carried out by means of cold or preheated combustion air.

11. The cremation chamber and the post combustion chamber must be separated by a separating wall. It may be reversible but must close sufficiently tight to prevent ash particles from falling through.

12. With cremation furnaces for normal and continuous usage, a recovery system should be considered for the greatest possible exploitation of the discharge gases, to the extent that the design of the furnace allows it.

13. To enhance the draft of the chimney, forced-draft devices are acceptable in cases where chimneys cannot be built sufficiently high for architectural reasons. However, the discharge gases must be discharged in a way such that the environment is not affected.

14. The utilization of the discharge gases for purposes other than the mere execution of the cremation must be refused for reasons of reverence.

15. All closures and other control devices on the furnace, in the flue duct, and in the chimney must be made tight in a way such that false air currents are excluded.

16. In order to follow the course of the preheating to the operating temperature and of the subsequent cremations, it is absolutely necessary to equip [the furnace] *with at least the following control instruments:*

a) temperature measuring device in the cremating chamber,

b) temperature measuring device in the flue duct,

c) temperature recorder,

d) manometer.

17. For the cremation the furnace must be designed moreover in such a way that during the period between the introduction of the coffin and the end of the cremation process no direct manipulations are necessary. After the cremation has taken place, [such manipulations] *must be limited exclusively to:*

a) the cleaning of the cremation chamber,

b) to the transfer of the ashes from the upper ash collection point into the post-combustion chamber,

c) to the transfer of the ashes from the post-combustion chamber to the ash removal vessel.

18. In the case of zinc coffins, the liquid zinc must be withdrawn into a special container.

C. Ashes

1. The ashes must be completely burnt out and free from charcoal residue and other combustibles.

2. The removal of the ashes from the post-combustion chamber must be done in a dignified manner.

Before being loaded into the urn, the ashes must be freed from charcoal particles and metal parts of the coffin, outside the furnace.

3. The handling of the ashes after their removal from the furnace up to the closing of the urn must absolutely be done without [creating] *any dust.*

D. General Remarks

1. All devices necessary for the operation of the installation must work silently. It is imperative to prevent the transmission of any inevitable sounds into the other rooms.

2. For the operation of the installation, other than the norms set out above, the following "Service regulations for cremation plants dated November 5th, 1935" are binding." (Followed by the text of the law.)

The resurgence, in these norms, of the ideal of a completely indirect cremation process – which had given rise to many vigorous attacks against the decree of October 24th, 1924, with its acceptance of the semi-direct process – shows how strongly the German cremation associations held onto the primacy of the ethical and esthetic aspects of cremation. In practice, however, the crematoria were more inclined to follow a course dictated by considerations of economy, a development which had already started prior to the above decree. Hence what these norms regarded as the exception, at least for furnaces with a gasifier, tended to become the rule.

9. Cremation Statistics

9.1. Statistics for Germany (1878-1939)

The first German crematorium went into operation at Gotha on December 10th, 1878; for twelve consecutive years, it was also to be the only one. Over the last decade of the 19th century, the number of crematoria rose very slowly: in 1900, there were hardly five. A notable increase occurred only in the years preceding the First World War: by 1913 there were 40 crematoria, and by the end of the war 52 had been built. In the period between the two great wars the movement for cremation grew at a rapid pace, and the number of crematoria increased accordingly. There were 54 in 1920, 68 in 1925, 104 in 1930, and 114 in 1935. With the inauguration of the Lahr crematorium (July 16th, 1939) – the last crematorium built before the outbreak of the Second World War – the number of crematoria in the Old Reich reached 122, but on the territory of the Greater Germany a total of 131 existed, five of which were in Austria and four in the Sudeten territory.

The following table covering the period between December 10th, 1878, and April 10th, 1928, presents data concerning the first 83 German crematoria (Verband… 1928, pp. 82-87; see Document 112).

Table 3: Chronological List of German Crematoria between 1978 and 1928

#	Location	Start-up Date (dd/mm/yyyy)	# of Furnaces	Furnace System and Manufacturer
1	Gotha	10/12/1878	2	1. Friedrich Siemens, Dresden 2. Richard Schneider, Dresden
2	Heidelberg	22/12/1891	1	Klingenstierna (Gebr. Beck), Offenbach
3	Hamburg	19/11/1892	2	Richard Schneider, Dresden
4	Jena	14/02/1898	2	Klingenstierna (Gebr. Beck), Offenbach
5	Offenbach a.M.	07/12/1899	1	Klingenstierna (Gebr. Beck), Offenbach
6	Mannheim	20/02/1901	1	Richard Schneider, Dresden
7	Eisenach	20/01/1902	1	Richard Schneider, Dresden
8	Mainz	03/05/1903	2	Klingenstierna (Gebr. Beck), Offenbach
9	Karlsruhe	25/04/1904	1	Richard Schneider, Dresden
10	Heilbronn	26/06/1905	1	Klingenstierna (Gebr. Beck), Offenbach
11	Ulm	01/01/1906	2	1. Klingenstierna-Beck, Offenbach 2. Gebrüder Beck, Offenbach
12	Chemnitz	15/12/1906	2	1. Richard Schneider, Dresden 2. Gebrüder Beck, Offenbach
13	Bremen	24/02/1907	2	1.Klingenstierna-Beck, Offenbach 2.Alfred Schmidt, Bremen
14	Stuttgart	06/04/1907	2	1. Klingenstierna-Beck, Offenbach 2. Wilhelm Ruppmann, Stuttgart
15	Coburg	12/11/1907	2	Gebrüder Beck, Offenbach
16	Pössneck	16/10/1908	1	Gebrüder Beck, Offenbach
17	Zittau	01/04/1909	1	R. Schneider, Techn. Ofenbaubüro, Berlin
18	Baden-Baden	25/10/1909	1	Gebrüder Beck, Offenbach
19	Zwickau	01/11/1909	2	Gebrüder Beck, Offenbach
20	Leipzig	01/01/1910	3	R. Schneider, Stettiner Schamottefabrik
21	Lübeck	15/05/1910	2	Gebrüder Beck, Offenbach
22	Dessau	18/05/1910	2	1. Toisul & Fradet, Paris 2. Gebrüder Beck, Offenbach
23	Gera	12/06/1910	2	Gebrüder Beck, Offenbach
24	Reutlingen	01/01/1911	1	Wilhelm Ruppmann, Stuttgart
25	Dresden	22/05/1911	3	2. R. Schneider, Stettiner Schamottefabrik; 1. J.A. Topf & Söhne, Erfurt
26	Göppingen	08/10/1911	1	Wilhelm Ruppmann, Stuttgart
27	Meiningen	08/10/1911	1	Gebrüder Beck, Offenbach
28	Weimar	14/12/1911	2	1. R. Schneider, Stettiner Schamottefabrik; 2. J.A. Topf & Söhne, Erfurt
29	Sonneberg i.Th.	20/12/1911	1	Gebrüder Beck, Offenbach
30	Hagen i.W.	16/09/1912	2	1. Custodis, Düsseldorf 2. Kori, Berlin
31	Frankfurt a.M.	12/10/1912	2	R. Schneider, Stettiner Schamottefabrik
32	Berlin, Gerichtsstr.	28/11/1912	3	R. Schneider, Stettiner Schamottefabrik
33	Munich	28/11/1912	2	R. Schneider, Techn. Ofenbaubüro, Berlin
34	Wiesbaden	19/12/1912	2	R. Schneider, Stettiner Schamottefabrik
35	Nuremberg	15/05/1913	2	Wilhelm Ruppmann, Stuttgart
36	Berlin-Treptow	23/06/1913	2	Gebrüder Beck, Offenbach
37	Tilsit	09/09/1913	1	R. Schneider, Stettiner Schamottefabrik
38	Esslingen	01/10/1913	1	Wilhelm Ruppmann, Stuttgart
39	Greifswald	26/10/1913	1	Gebrüder Beck, Offenbach
40	Görlitz	28/11/1913	1	R. Schneider, Stettiner Schamottefabrik
41	Freiburg i. Br.	15/04/1914	1	J.A. Topf & Söhne, Erfurt

#	Location	Start-up Date (dd/mm/yyyy)	# of Furnaces	Furnace System and Manufacturer
42	Darmstadt	10/10/1914	1	Gebrüder Beck, Offenbach
43	Danzig	15/10/1914	2	R. Schneider, Stettiner Schamottefabrik
44	Augsburg	25/05/1915	1	Gebrüder Beck, Offenbach
45	Braunschweig	01/07/1915	2	R. Schneider, Stettiner Schamottefabrik
46	Hirschberg i.Schl.	22/08/1915	1	J.A. Topf & Söhne, Erfurt
47	Krefeld	04/10/1915	1	R.Schneider, Stettiner Schamottefabrik
48	Halle a.d.S.	23/12/1915	2	J.A. Topf & Söhne, Erfurt
49	Kiel	14/02/1916	1	Gebrüder Beck, Offenbach
50	Friedberg/Hess.	15/03/1917	1	Gebrüder Beck, Offenbach
51	Pforzheim	02/08/1917	1	Wilhelm Ruppmann, Stuttgart
52	Plauen i.V.	01/02/1918	1	R. Schneider, Stettiner Schamottefabrik
53	Königsberg/Pr.	05/12/1918	2	Wilhelm Ruppmann, Stuttgart
54	Konstanz	15/05/1920	1	Gebrüder Beck, Offenbach
55	Rudolstadt/Th.	15/06/1921	1	R. Schneider, Stettiner Schamottefabrik
56	Berlin-Wilmersd.	11/05/1922	2	R. Schneider, Stettiner Schamottefabrik
57	Ilmenau	22/10/1922	1	J.A. Topf & Söhne, Erfurt
58	Hanover	24/02/1923	2	J.A. Topf & Söhne, Erfurt
59	Erfurt	04/04/1923	2	J.A. Topf & Söhne, Erfurt
60	Suhl	11/08/1923	1	J.A. Topf & Söhne, Erfurt
61	Magdeburg	22/11/1923	2	J.A. Topf & Söhne, Erfurt
62	Grünberg/Schl.	05/01/1924	1	J.A. Topf & Söhne, Erfurt
63	Dortmund	24/05/1924	2	J.A. Topf & Söhne, Erfurt
64	Arnstadt i.Th.	1/10/1924	1	J.A. Topf & Söhne, Erfurt
65	Guben	19/11/1924	1	J.A. Topf & Söhne, Erfurt
66	Selb i.B.	7/02/1925	1	J.A. Topf & Söhne, Erfurt
67	Bernburg	17/02/1925	1	J.A. Topf & Söhne, Erfurt
68	Stettin	17/02/1925	2	1. R. Schneider, Stettiner Schamottefabrik; 2. idem (improved device)
69	Apolda	16/04/1925	1	J.A. Topf & Söhne, Erfurt
70	Wilhelmshaven	11/02/1926	1	J.A. Topf & Söhne, Erfurt
71	Breslau	12/04/1926	1	Gebrüder Beck, Offenbach
72	Kassel	21/05/1926	1	J.A. Topf & Söhne, Erfurt
73	Höchst a.M.	01/06/1926	1	J.A. Topf & Söhne, Erfurt
74	Liegnitz	08/07/1926	1	J.A. Topf & Söhne, Erfurt
75	Gießen	07/08/1926	1	J.A. Topf & Söhne, Erfurt
76	Brandenburg (II.)	17/10/1926	1	J.A. Topf & Söhne, Erfurt
77	Weissenfels a.S.	07/02/1927	1	Kori, Berlin
78	Tuttlingen	14/08/1927	1	Wilhelm Ruppmann, Stuttgart
79	Eisfeld	29/09/1927	1	J.A. Topf & Söhne, Erfurt
80	Ludwigsburg	22/10/1927	1	Wilhelm Ruppmann, Stuttgart
81	Hildburghausen	27/10/1927	1	Gebrüder Beck, Offenbach
82	Freiberg i.S.	02/03/1928	1	Gebrüder Beck, Offenbach
83	Quedlinburg	10/03/1928	1	J.A. Topf & Söhne, Erfurt

The number of furnaces indicated corresponds to those actually existing in 1928. In certain crematoria, the old furnaces had been demolished and replaced with new devices. The last column of the list contains furnaces which were subsequently demolished.

By the end of 1928 the number of German crematoria had risen to 88, because between March 10th and December 31st five more crematoria were built: at Rostock, Schwenningen, Langensalza, Nordhausen and Saalfeld. Another 34 crematoria were set up between 1929 and 1939. The following table lists them by number, by location and by year of construction:

#	Location	Year	#	Location	Year
89	Bielefeld	1929	106	Lindau	1931
90	Wetzlar	1929	107	Cuxhaven	1931
91	Hof	1929	108	Duisburg-H.	1932
92	Mühlhausen	1929	109	Landau	1932
93	Altenburg	1929	110	Fürstenberg	1934
94	Forst	1930	111	Naumburg	1934
95	Reichenbach	1930	112	Lauscha	1934
96	Hanau	1930	113	Celle	1935
97	Potsdam	1930	114	Essen	1935
98	Bremerhaven	1930	115	Düsseldorf	1936
99	Saarbrücken	1930	116	Cologne	1937
100	Sondershausen	1930	117	Osnabrück	1937
101	Eisleben	1930	118	Schneidemühl	1937
102	Kolberg	1930	119	Döbeln	1938
103	Frankfurt a.O.	1930	120	Flensburg	1938
104	Schwerin	1930	121	Gleiwitz	1938
105	Meissen	1931	122	Lahr	1939

Sources: "Die Feuerhallen…" 1939, p.7; "Einäscherungen…" 1940, p. 20, 29

In the Sudeten territory there were four crematoria: at Reichenberg (1918), at Aussig (1933), at Brüx (1924), and at Karlsbad (1933); Austria had five crematoria: in Vienna (1923), at Steyr (1927), at Linz (1929), at Salzburg (1931), and at Graz (1923). Thus there were altogether 131 crematoria in *Grossdeutschland* in 1939.

Because initially the practice of cremation was a novelty, often repressed by the dominant cultural factors and because consequently there existed only few crematoria, the annual number of cremations remained very low for a long time, beginning to grow consistently only after the end of the First World War: It stayed below 100 until 1886, below 1,000 until 1902, and below 10,000 until 1912. In 1918 there were 15,878 cremations, and in the years thereafter the figure grew rapidly, exceeding 100,000 in 1939. The following table shows the number of cremations in Germany year by year:

Year	Cremas	Cremations	Year	Cremas	Cremations
1878	1	1	1893	3	256
1879	1	17	1894	3	267
1880	1	16	1895	3	263
1881	1	33	1896	3	312
1882	1	33	1897	3	374
1883	1	46	1898	4	423
1884	1	69	1899	5	511
1885	1	76	1900	5	639
1886	1	95	1901	6	692
1887	1	110	1902	7	861
1888	1	95	1903	8	1.075
1889	1	128	1904	9	1.381
1890	1	111	1905	10	1.769
1891	2	165	1906	12	2.052
1892	3	221	1907	15	2.980

Year	Cremas	Cremations	Year	Cremas	Cremations
1908	16	4.049	1924	63	33,477
1909	19	4,773	1925	68	36,110
1910	23	6,094	1926	75	40,040
1911	29	7,551	1927	81	45,758
1912	34	8,858	1928	88	47,783
1913	40	10,215	1929	93	56,060
1914	43	11,140	1930	104	53,203
1915	48	10,640	1931	107	58,259
1916	49	11,448	1932	109	60,266
1917	51	13,952	1933	109	63,674
1918	52	15,878	1934	112	62,262
1919	53	15,895	1935	114	70,062
1920	54	16,855	1936	115	76,624
1921	54	19,350	1937	118	80,407
1922	56	26,928	1938	130	84,634
1923	60	33,475	1939	131	102,022

Sources: Weinisch 1929, p. 33; "Die deutschen Krematorien…" 1940, p.13; "Tabelle…" 1944, p. 17.

The list contains the data for Austria and for the Sudeten territory from the time they became part of Greater Germany.

Between 1878 and 1939 altogether 1,201,823 corpses were cremated in Germany.

In 1939 the number of deaths in Germany was 1,007,122, that of corpses incinerated was 102,022, hence some 10 percent.[69] This percentage of bodies cremated grew steadily from the beginning of the century, in line with the increasing presence of crematoria and their increasing acceptance: in 1900 it was 0,5%, in 1910, 0.6%, in 1920, 1.8%, in 1930, 7.4%, in 1935, 9%, in 1936, 9.5%, in 1937, 9.9% and in 1938, 10.5% (Helbig 1940, p. 29).

In 1940, there were 108,630 cremations (= 10.3%), in 1941, 107,103 (= 10.75%), and in 1942, 114,184 (= 11.5%).[69]

9.2. Statistics of Other Countries

As already mentioned in Chapter 3, 19 crematories were constructed in the United States between 1876 and 1895, but the number of cremations remained rather low, as results from the following table (Probst/Chairman 1895, p. 181):

[69] *Die Feuerbestattung*, 16. Jg., 1944, p. 17.

City	Inaugu-ration Year	Total Cremations	Gender	
			Male	Female
Washington, D.C.	1876	38	29	9
Lancaster, PA,	1884	89	67	22
Fresh Pond Is., NY	1885	1,554	1,084	470
Buffalo, NY	1885	250	166	84
Pittsburgh, PA	1886	100	63	37
Cincinnati, OH	1887	314	214	100
Detroit, MI	1887	183	111	72
Los Angeles, CA	1887	182	119	63
St. Louis, MO	1888	437	300	137
Philadelphia, PA	1888	399	264	135
Baltimore, MD	1889	84	57	27
Swinburne Is. , NY	1889	109	?	?
Troy, NY	1890	56	37	19
Waterville, NY	1891	5	1	4
Davenport, IA	1891	36	27	9
San Francisco, CA	1893	200	112	88
Chicago, IL	1893	87	54	33
Boston, MA	1893	118	59	59
San Francisco, CA	1895	28	18	10
	Total	4,269		

8,594 cremations were performed in the U.S. during the five years spanning from 1896 to 1900.[70] In 1928, 109 crematories existed in the U.S., and the number of cremations exceeded 300,000 (Ichok 1931, p. 683):

Period	Cremas	Cremations	Period	Cremas	Cremations
1876-1884	2	28	1904-1908	37	24,356
1885-1888	9	395	1909-1913	51	38,963
1889-1893	15	2,257	1914-1918	77	65,571
1894-1898	22	5,937	1919-1923	87	72,647
1899-1903	28	13,784	1924-1928	109	101,467
				Total	325,405

The first British crematory was built in 1885. By the end of 1909 some 8,000 cremations had been performed as follows:[71]

[70] Cobb 1901, pp. 117f. The author presents detailed statistical tables on cremations in the U.S. and UK, in Italy, Denmark, France, Germany, Sweden and Switzerland sorted by the crematory location and year (pp. 117-121).

[71] Rolants 1910, p. 1123; accurate statistics can be found in: Thompson 1889a, pp. 713-715; "Cremation…" 1909, pp. 349-351; "Progress…" 1910, pp. 579-581; "The progress…" 1914, pp. 926-928.

City	Inauguration Year	Cremations Until 1909
Working	1885	3,220
Manchester	1892	1,348
Glasgow	1895	323
Liverpool	1896	464
Hall	1901	181
Darlington	1901	51
London-Golders Green	1902	2,808
Leicester	1902	87
Birmingham	1903	148
Leeds	1905	90
Uford	1905	93
Bradford	1905	47
Sheffield	1905	61
	Total	8,121

The following table shows the situation of British crematories and cremations up to 1930 (Ichok 1931, p. 678):

Year	Crematories	Cremations	Year	Crematories	Cremations
1885	1	3	1910	13	840
1890	1	54	1915	14	1,410
1895	3	209	1920	14	1,796
1900	4	444	1925	16	2,701
1905	13	604	1930	21	4,533
				Total	12,594

In France the crematory of Père-Lachaise performed a little less than 5,500 cremations during the first 21 years of its activities, omitting the hospital remains and embryos (Rolants 1910, p. 1121):

Year	Cremations	Year	Cremations	Year	Cremations
1889	49	1896	200	1903	307
1890	121	1897	210	1904	354
1891	134	1898	231	1905	341
1892	159	1899	243	1906	362
1893	189	1900	297	1907	451
1894	216	1901	306	1908	403
1895	187	1902	299	1909	394
				Total	5,453

In 1930 Denmark had five crematories, in which 15,005 cremations were performed between 1893 and 1930 (Ichok 1931, p. 682). In the Netherlands 3,852 cremations were performed between 1914 and 1930 (*ibid.*, p. 684); in Italy 17,503 between 1876 and 1930 (*ibid.*, p. 685); in Norway 9,424 between 1920 and 1930 (*ibid.*, p. 686). In Russia the first crematory was inaugurated in Moscow on 7

October 1927; it cremated 225 corpses until the end of that year, 4,025 in 1928, and 5,208 in 1929 (*ibid.*, p. 688).

In Switzerland 20 crematories existed in 1930; the total number of cremations exceeded 34,000 (*ibid.*):

Year	Crematory Furnaces	Cremations	Year	Crematory Furnaces	Cremations
1889	1	21	1924	17	3,297
1894	1	40	1925	18	3,549
1899	2	95	1926	19	3,670
1904	3	376	1927	19	4,228
1909	7	914	1928	19	4,528
1914	12	1,960	1929	20	5,029
1919	14	2,050	1930	20	4,885
				Total	34,642

In 1930 Czechoslovakia had nine crematories with 32,311 total cremations since 1918 (*ibid.*, p. 689).

At the end of 1938, Germany counted 130 crematoria, England 47, Italy 37 (with 8 out of service), in Sweden and Switzerland there were 22 each, in Denmark 16, in Norway 10, in Czechoslovakia 9, in France 6, in Russia 2 and in Belgium, Finland, Holland, Portugal and Rumania 1 each. Behind Germany, the countries with the greatest number of cremations were England (16,312 cremations = 3.01% of all deaths), Switzerland (7,071 cremations or 14.55%), the Protectorate of Bohemia and Moravia (5,535 cremations or 6.04%), Sweden (4,434 cremations or 6.10%), Norway (2,262 cremations or 7.79%) and France (1,340 cremations or 0.20%; "Statistisches" 1939, p. 41).

Both for the number of crematoria and the number of cremations, the list was topped by Japan. Cremation furnaces were introduced in 1871. One decade later some 9,000 corpses were cremated in Tokyo annually. The installations were very rudimentary and permitted even collective cremations. The fuel was made of twigs, and cremation lasted from eight in the evening until six in the morning ("La crémation au Japon" 1883, p. 94). In 1897 some 15,000 cremations were performed in Tokyo, which amounted to 40% of the deceased. This percentage remained almost constant until the end of 1899. In 1900 this city had seven crematories ("La crémation au Japon" 1900, pp. 380f.). In 1912 the entire country had 36,723 cremation installations (Pallester 1912, p. 28). In subsequent years this number remained almost unchanged, while the number of cremations exceeded 600,000 corpses (Ichok 1931, p. 685).

10. Mass Cremation for Hygienic and Sanitary Purposes

In the following I am using the term "mass cremation" in a broad sense, because a proper cremation in the narrow sense of the word can only be carried out in a cremation furnace.

Prof. Luigi Maccone devoted a very interesting and generously documented chapter to this topic entitled "*La Cremazione in tempo di epidemie, di guerre e di disastri tellurici*" (Cremation in times of epidemics, of wars and earthly disasters) in his 1932 book, which I can recommend to the italophone reader (Maccone 1932, pp. 161-166).

Mass cremation on pyres for hygienic and sanitary reasons has been practiced frequently in historic times, mainly in Italy, for example after the battle of Formovo in 1509, and in 1576 in Venice in connection with an epidemic of the bubonic plague, in 1627 in Apuglia after an earthquake, in 1630 at Mantua, in 1656 at Naples, in 1743 at Reggio Calabria in connection with epidemics, and in 1764 in Dalmatia (Huber 1903, p. 4).

In the 19th century, after the battle of Paris on March 30th, 1814, 4,000 corpses that had been exhumed and taken to Montfaucon were burned on 10 large grates made of steel bars placed on rocks (Fröhlich 1872, p. 44). In all of these cases, what was aimed for and what actually occurred was not a true and proper cremation, *i.e.* a reduction to ashes, but a carbonization of the soft tissue of the corpses in order to remove them from a process of decomposition that would have been dangerous for public hygiene because of the large number of corpses involved.

On September 1st, 1870, 390,000 men clashed at Sedan. The tens of thousands of men killed were hastily buried in mass graves. This aroused the legitimate fear of neighboring Belgium so much that in the following year, in order to cope with a situation that worsened with the approaching spring warmth, a "Committee for the Disinfestation of the Battle Fields" was constituted in Brussels under the presidency of Prince Orloff, the Russian Ambassador to Belgium. Two members of this committee, the military surgeon Lante and the chemist Créteur, both Belgian, traveled to Sedan in early March. Having visited the battlefield, Créteur proposed to burn the bodies with tar and crude oil (petroleum) in the graves in which they were lying. The proposal was accepted by the committee and implemented. The operations were started in the second half of March of 1871; Créteur himself described them in the following way (*ibid*., p. 101; cf. Marmier 1876, pp. 33f.; Duroux 1878, pp. 13f.):

> *"I had the earth in the grave removed down to the layer of fetid black earth which was in contact with the corpses, I poured carbolic on this layer and then I had the corpses uncovered completely. I treated the uncovered corpses with chloride of lime and then I had poured in the tar in such a way that it entered in all the layers of corpses. I then lit the tar with straw soaked with crude oil. The fire rapidly caught the clothes and the fleshy parts; the heat became so intense that one had to stand back some 4 or 5 meters. The intensity of the heat was such that for the most densely filled graves it took only 55-60 minutes for the excavated earth to be completely dry and free from any smell of decaying flesh."*

After the combustion, the contents of the grave had shrunk to three quarters of the original volume and there were only bones left, covered with a resinous layer that protected them from atmospheric agents. The amount of tar used depended on the number of corpses to be burned. For a grave of some 250-300 corpses, Créteur used 5-6 tons, for 30-40 corpses, 2 tons (*ibid.*, p. 102). Créteur stated to

have treated, between the 10th and the 20th of March 1871, and with the aid of 27 men, 3,213 mass graves of soldiers and animal carcasses, with at least three fourths having been dealt with in the manner described above. The total consumption of tar amounted to 384 tons.

Other members of the committee, however, Dr. Lante in particular, raised doubts concerning Créteur's account, with respect to both the amount of tar used for each grave and the number of graves treated, even going so far as to question the results obtained.

In his account, Dr. Lante argued that a grave with 10 corpses required 2 tons of tar and that, with the 384 tons of tar consumed, Créteur – in the face of his own figures, some 2 to 5-6 tons per grave – could not, in any case, have treated 3,213 graves (*ibid.*, p. 103). Even with respect to the actual results achieved, Créteur's claims turned out to be rather untenable. The contemporary author Fröhlich of the [German] imperial general staff noted (*ibid.*, pp. 109f.):

> *"One cannot claim, as the chemist Créteur asserts to have demonstrated, that the so-called combustion process has been satisfactory. The result of the procedure was not, in fact, a combustion in the chemical sense, but only a carbonization; however, even this result – which in itself would have been sufficient from hygienic a point of view – would not at all have been achieved to a degree necessary to render the corpses innocuous. Actually, in the first place, the tar hydrocarbons certainly burned, before the soft parts of the corpses would have caught fire.*
>
> *Consequently, the oxygen in the air would have spent itself to a point where, for the carbonization, only a small quantity would have remained available; this, moreover, would have produced a direct effect of carbonization only, if the fleshy parts of the corpses had already lost a large part of their water content. Thus, only the more superficial parts of the corpses would have been carbonized, but the contents at the bottom* [of the graves]*, to which the oxygen would not have penetrated (and that should apply to the mass graves in particular), were not involved in the process, or were involved only in part, and the flesh of the lower layers would, in the best of cases, have* [merely] *been roasted."*

Another authoritative source, Dr. Wilhelm Roth, the author of a major treatise on the issues of military hygiene, raised more doubts on the question of mass incinerations "all the more so as it is done within a grave," basing himself upon the completely different findings of the Metz Commission.

In the Metz area, between August 14th and October 27th, 1870, two armies of some 500,000 men fought a number of battles. In the Gozze sector alone, 14,000 men died as a result of the battle of August 16th, and there were some 30,000 fatalities in the whole campaign. The decomposing bodies poisoned the air and polluted the groundwater. On February 16th, 1871, a commission was set up to carry out disinfection work. It was headed by the army surgeon D'Arrest, M.D., from the supreme command, and by Major Bode, M.D., the state physician (*ibid.*, pp. 46f.; Roth 1872, p. 549).

This commission undertook cremation experiments that they later described in detail in their report mentioned above. The experiments were done only in rather small graves and, for reasons of piety, only on the carcasses of horses. For

that purpose, the commission chose those carcasses that could no longer stay in the places where they had been found but whose transportation to a more suitable site would have been especially difficult. The actual procedure was as follows (Roth 1872, pp. 556f.):

> *"We thus unearthed the carcasses, which had only been interred in a cursory way, using the measures mentioned in the description of the exhumations, but with the difference that instead of chloride of lime we used the tar itself, which was poured in the most copious manner possible on the exposed fleshy parts. Then the tar-covered carcasses were removed from their original sites, generally somewhat humid, and were placed on a kind of hearth made up of large and thick stones. Here, they were covered from all sides with dry branches and straw, abundantly doused with tar, then soaked with petroleum and finally set alight. High flames rose immediately, generating thick columns of pitch-black smoke all around, as well as a heat so intense that one would have thought that the carcasses, surrounded as they were by fire on all sides, would very quickly have been carbonized. However, within a mere half hour the flames died down to a level such that, in order to keep the fire from going out altogether, it had to be continually revived by pouring on more tar and petroleum.*
>
> *After about two hours, the heads, the necks and the legs of the animals were strongly burned, but the large masses of flesh of the body were only roasted and covered by a layer of pitch which no doubt prevented the heat from penetrating further. For that reason we made a large number of deep cuts into the flesh, i.e. into the muscles of the rear parts, the abdominal cavities were opened, the guts which had become hardly warm taken out and replaced by dry branches and straw; then the carcasses were again covered with tar and petroleum in the most abundant and appropriate way possible, and ignited.*
>
> *Again, there were enormous sooty flames and a tremendous heat, but again, after two hours, very little progress with the destruction. After five hours of work, done on several carcasses simultaneously and repeated elsewhere, it was still not possible to achieve a satisfactory result, i.e. the carbonization of the organic masses; the only thing left to do was to place the fleshy parts still visible on a kind of sled and bring them up into the plain."*

It was therefore decided to abandon this way of disinfecting. Summing up his experiments, Dr. Roth concluded (*ibid.*):

> *"Hence one may conclude that Créteur's way of operation most probably results only in a carbonization of the top layer of corpses, whereas inside there was only very little change, and whole corpses may even have remained intact inside the graves."*

Still, Créteur had brought up the idea in a general way, and the problem of mass burnings of corpses resulting from wars (in spite of the opposition of some military physicians)[72] and epidemics would henceforth be studied by specialists in the field of combustion.

In 1875 Friedrich Küchenmeister published the design of a mass cremation device for the corpses of soldiers who had died on the battlefield, which he had

[72] Schultz-Schultzenstein 1870, pp. 364-367; other military surgeons were enthusiastic supporters of burning; cf. Lanyi April 1874, pp. 91-95.

specifically ordered from Friedrich Siemens, the inventor of the first hot-air cremation furnace.

We set forth below the text of the description of the project as well as the accompanying drawing (Document 93; Küchenmeister 1875, pp. 82f.):

> *"FIELD-FURNACE FOR THE CREMATION OF CORPSES, FRIEDRICH SIEMENS SYSTEM*
>
> *As shown in the drawing, the shaded portions A of the furnace are best realized in brickwork of solid construction, if such material is available, especially in the lower portion, because they contain the hearths and the whole structure rests upon them. The excavated earth can be used for the packing B of the surrounding walls.*
>
> *Above the hearths, inside the four surrounding walls, normal stones D are placed up to the first shaded line, and the corpses, covered with more stones, are placed upon them.*
>
> *The space in front of the hearths must be filled with loose stones; by removing one or more of them, the flow of air can be regulated quite well.*
>
> *The grates needed for the hearths have to be carried along; this can be done easily, as they consist simply of ordinary iron bars of a certain length and represent only a rather small portion of the total weight for one furnace.*
>
> *The whole structure can be built well within two days by a few qualified bricklayers so that the furnace can go into operation on the third day.*
>
> *The cremation process should be run in the following way: When the corpses have been placed on the loose stones, which have been arranged in such a manner as to leave much space between them, and have been covered with a layer of such stones, the fire under the grate is lit. The combustion products, which escape through the cracks, give up their heat to the stones D above the grate and heat them by and by, over something like an hour, until they have become bright red. The fire is reduced, and great amounts of atmospheric air are allowed to enter through the hearths. This air, on contact with the* [glowing] *stones, heats up to a high temperature and strikes the corpses which, by then, are somewhat desiccated on the surface; this leads to a rather rapid combustion of all portions which are subject to rotting.*
>
> *It is obvious that the cremation in this furnace is not complete, as is the case in the furnace described above;*[73] *but because the starting conditions are very different (the furnace must destroy in the simplest and quickest way all the fleshy and muscular parts of the corpses which might rot and must eliminate any source of harmful vapors etc.), the furnace corresponds perfectly well to the task and will produce much better results than those obtained so far with cremations on the battlefield. R.S."*[74]

Even in its rudimentary simplicity, this device is in agreement with the principles of combustion technology. Although it is partly buried, it has true and proper hearths with grates placed at a height such that air can enter and flow through them without hindrance and the ashes can fall down without piling up on the grate. By means of the rocks, the openings of the hearths can be gradually blocked and the combustion air controlled, albeit in an approximate manner. The outside

---

[73] The hot-air Siemens furnace described in Chapter 3.

[74] The initials "R.S." are probably those of Richard Schneider, the Siemens engineer who designed the furnace.

brick walls and the rocks on the hearths constitute a good reservoir for storing the heat produced initially by the hearths and for releasing it later by radiation and conduction.

Temporary or mobile cremation devices were also planned and built with a view to possible epidemics.

In November of 1901, during a meeting of the Chamber of Physicians of the Brandenburg province, Dr. Weyl proposed to cremate the victims of a typhus epidemic then raging in that area. He turned to Engineer Hans Kori who replied with the following proposal ("Eingabe…" 1902):

"Berlin W., February 10th, 1902.

To Th. Weyl, M.D.

Dear Sir,

I have the honor to reply as follows to your esteemed query of the 8th of the current month:

The construction of temporary or mobile furnaces in which corpses of persons having died from the plague can be cremated safely and in a short time does not present particular technical difficulties.

The cremation furnace having a retort [muffle] *with a separate front firing* [*Vorfeuerung*]*, which I have built on the basis of several years' experience in the construction of cremation furnaces for slaughterhouses, hospitals etc., ensures a rapid cremation of the corpses and has the advantage of being easy to use. If all the parts of a furnace are available, it can be set up within 36 hours and then go into operation immediately. For the discharge of the combusted gases etc. one can use any appropriate tall chimney; the best solution would, of course, be a boiler plant.*

The price of the completely erected furnace, without the connection to the chimney, would be about 2,750 marks.

Remaining at your disposal for any more detailed information, I am yours sincerely

H. Kori."

The technological progress achieved in the last two decades of the 19th century had more and more inventors turn to the design of special furnaces to solve the problems of mass cremations, and much space was devoted to these questions in the specialized literature of that era. Let us look at the most interesting projects which were proposed. The first I want to quote in length stems from the Italian engineer Pini (1885, pp. 155f.):

"MASS CREMATION FURNACE TO BE USED IN TIMES OF WAR.

If it is a question of cleaning up within the shortest period of time the multitude of bodies left on a battlefield, one can no longer maintain the usual distinction between bed [muffle] *and hearth; the two parts, instead, form a single entity that has been named a receptacle. This crematorium is made of refractory brick and consists of only two parts, the receptacle and the chimney, both square, which rise up vertically one next to the other with a connection between them. We will describe a crematorium that can handle a thousand corpses in three days.*

Both the receptacle and the chimney have a grate in their lower part. The receptacle should be 1.5 m wide and 2 m high. The cross-section of the chimney

is 75 cm, its height is 10 m above the juncture with the receptacle. The vault covering the receptacle and reaching as far as the chimney links the two parts and enters the chimney below the grate, on top of which there must always be a considerable amount of coke in combustion. The vault must extend over the whole receptacle without, however, covering it completely; rather, on both sides of it, there must be two large openings for the introduction of the fuel and of the corpses. The hearth in the chimney must have three doors: one, at the level of the grate, for the removal of the coke residue when the cremation is over, another, above it, for feeding the fuel into the hearth, and a third, below the grate, to allow air to enter the hearth and the ashes of the coke to be removed.

The chimney must be built directly on the ground, but the receptacle must have its base more than two meters further down, in such a way that the two openings through which it is loaded are level with or slightly higher than the ground. This facilitates greatly the introduction of whatever has to be loaded, the fuel and the corpses. For that reason, if the land offers a favorable location, such as a slope, one should make use of it; otherwise one has to make a sizable excavation for the bottom at least two meters below ground.

We have said that the receptacle must have a grate in the lower part. The front portion, i.e. the side away from the chimney, must be left free up to the level of the grate such that the mouth of the receptacle is always open. The sidewalls, over a certain height above and below the grate, have as many vertical slots as there are horizontal slots in the grate; they are, so to speak, their continuations. In this manner, by using suitable tools, it is possible at any time to free the grate of any ash piling up and threatening to block it. At various levels the walls must have vertical slots to allow an abundant supply of air to be fed.

To use the furnace, the fire is first lit in the chimney and then the fuel that has been stacked on the grate of the receptacle is set on fire. A number of corpses are loaded on the fire, mixed with broken coal and coke in such a way that they form a layer on which more corpses are placed until some thirty corpses have been introduced. The whole mass will catch fire. The first corpses to burn will be those on the bottom. As they are being consumed, one uses the tools mentioned above to move the ashes down through the slots in the grate; they can then be removed with an appropriate rake.

The mass of corpses will thus sag, leaving an empty space in the upper portion that must be continuously filled with fresh corpses and more fuel. One can compute that thirty corpses will burn within two hours and that more than a thousand can be cremated in three days. The combustion products, after having been completely cleaned by passing through the glowing hearth in the chimney, will mix in with the surrounding air in a perfectly odorless and inoffensive way. About 4,000 bricks are needed for the construction of such a furnace; together with the necessary lime, they can be transported on a dozen carts.

If one wants to build a crematorium to incinerate 10,000 corpses in three days without raising the height of the receptacle, the latter must be widened considerably, to some 4 m, and the chimney to 2 meters."

What we have here in practice is a large hearth on which alternating layers of corpses and fuel are placed; the efficiency of the hearth must be assured by a tall chimney with an after-burner for the combustion of the fumes. However, the indicated throughput rate appears somewhat dubious.

As opposed to the above, which never went beyond the planning stage, the device described below was actually built and operated, but only for the incineration of animal carcasses (see Document 94; de Cristoforis 1890, pp. 125-128):

"FEIST APPARATUS.

Initially, this device was invented by Dr. Feist only for the purpose of a hygienic destruction of carcasses of animals having died of contagious diseases, but one can easily see that with proper modifications it can also be used to incinerate human remains in case of a sudden high mortality, such as in wartime or during an epidemic, when the number of victims or the lack of time or money do not allow a special crematorium to be built, but also in cases which Captain Rey had in mind when he invented his mobile crematorium.

We owe to the veterinarian Georg Feist the idea of rendering inoffensive the remains of animals having died of contagious diseases; he was convinced of the idea that any burial would only create a new source from which the disease would spread into the zone where it was raging, thus ruining the economy of the region at the same time. Feist's ideas were soon picked up by his colleague, the veterinarian Zündel, and by the local authorities. The Strasburg authorities approved the construction of a special furnace in each of the larger regions struck by the disease, i.e. at Johanns-Rohrbach and in the county of Saaralben.

The first Feist furnace was set up on a hill only some 20 km south of the village of Rohrbach; it was fashioned after the principle used in limekilns. The prevailing wind in the area is east-southeast; the mouth of the chimney faced that direction. The vertical space for the carcasses is perfectly round at either end: it is 1.75 m high and has a diameter of 1.60 m at the top and of 0.90 m at the bottom, at the level of the second grate.

At first, a little straw is introduced into this space, together with dry branches and logs, then hard coal, up to a layer some 40-50 cm high. Then the carcass is loaded, and the gaps between it and the walls as well as the space above are filled with more hard coal, and additional straw and bundles of wood. Finally, all this is doused with 5-10 liters of petroleum.

Then a funnel-shaped lid of sheet metal, 2 mm thick, is placed on top, and the fire is lit in a suitable way at the level of the first grate, located some 65 cm above the ground. Underneath the furnace, there is a sheet metal box in which the substances flowing out because of the heat are absorbed by the ashes. The complete combustion takes about 5 to 6 hours for small animals and 8 to 9 hours for the larger ones, weighing 250 to 500 kg, i.e. as much as 4 to 8 corpses weighing 60 kg each. Over this period of time, by the way, the load is totally destroyed, leaving only an ash residue of 1 to 2.5 kg.[75]

The attendant in charge of the cremation receives 20 francs per carcass, but he has to provide all the fuel and thus retains about half of that sum. The consumption is about 500 to 600 kg of coal, 5 to 10 liters of petroleum, and some 75 centimes' worth of straw and wood bundles."

In 1908 the Mexican government ordered a Richard Schneider mass-cremation device from Germany. The unit was laid out for the concurrent cremation of five corpses for a total throughput of 50 corpses daily ("Einführung…" 1908, column 10).

[75] The actual amount should rather be 10-15 kg. This is probably a typographical error.

The bloody encounters of the First World War presented the problem of the disinfection of battlefields in all its urgency. Articles dealing with this question appeared in the German-language press as early as the end of 1914[76] and in the French press a year later (Barrier/Salomon 1915, pp. 545-563). In October of that year, the Berlin cremation association forwarded to the Ministry of War a letter from the Topf company concerning the cremation of soldiers who had died in battle, but the request was turned down ("Feuerbestattung im..." 1914, column 386f.).

In an article published in March 1917, Adolf Marsch proposed a plan for a collective cremation furnace for the mass cremation of the corpses of soldiers killed on the battlefield. I quote the essential points of this article and show the two drawings that illustrated the project (Documents 95 and 95a). Having stated that it is possible to speak of a mass operation only if a unit is able to cremate at least 100 corpses or their remnants in 24 hours of continuous operation, the article continues (Marsch 1917, cols. 45-48):

> *"So far neither a practical proposal nor any sketch showing a usable cremation furnace for the mass cremation of the corpses of soldiers killed – be they fresh or previously buried – has been published. The author has set himself the task of solving this question in an absolutely feasible manner.*
>
> *Cremation furnaces used until now in civilized countries consist mainly of a horizontal retort* [muffle] *into which the corpse is introduced and then consumed. The time needed for this operation has been given as at least one hour, plus a further half hour for the preparation of the subsequent load, so that in order to achieve a minimum throughput of 100 corpses in 24 hours, it would be necessary to set up a large number of furnaces one next to the other. One must also consider the fact that, for a horizontal retort, the void space inside will fill up with a large amount of gas, thus making it difficult to maintain the mixture of primary and secondary combustion air at the proper ratio. Furthermore, the carbon monoxide gases are not completely converted to carbon dioxide, which presents the inconvenience that part of the discharge gases leaving the chimney consists of carbon monoxide, which is dangerous* [even] *at a great distance and harmful to the environment from the point of view of hygiene.*
>
> *If the layout is adequate, these drawbacks will not occur in a vertical retort of cylindrical shape, sufficiently large to accept a great number of corpses.*
>
> *For this purpose, a cylinder of 3 m internal diameter has been chosen, the height of which enables it to be loaded with a pile of corpses in three layers of 3 corpses each, for a total of 9 corpses; they can thus be burned in a hygienically satisfactory manner in a matter of an hour or an hour and a half. Automatic measuring devices for the temperature and the gas composition placed in the body of the furnace or in the flue duct allow the operation to be controlled at any moment.*
>
> *Such a furnace can be built from the foundations on up in a rather brief span of time and will be long-lasting; in any case, if it is operated continuously day and night, it will allow 3,000 corpses or their remnants to be burnt in one month without fear of incidents. Experience has shown that the operation need be interrupted*

[76] "Feuerbestattung auf…" 1914, column 402; "Aus der… Pardubitz," 1915, column 126; "Aus der… Zsolna," 1915, column 40.

only if and when certain parts highly exposed to the fire must be replaced. If several such furnaces are built together under one roof in a suitable pattern, such interruptions become irrelevant. Abandoned factory sites, after proper reconstruction, can be used to advantage as a building site for the furnaces, provided that the chimney is intact and that there is a railway siding.

If this is not the case, it is advisable to build a new building, quite simple, in view of its temporary use, which does away with all the defects and disadvantages one faces inevitably when rebuilding an existing one.

In principle, the operation is carried out in such a way that the corpses to be burned, after having been released by the military authorities, are transferred to the site wrapped in sailcloth with an addition of disinfectant – e.g. lime – and placed in containers of certain maximum dimensions (190 · 60 · 45 cm). After having been accepted by the personnel in charge, the introduction into the furnace is carried out by the site management. The ashes of the corpses, which are settling separately at the end of each cremation – without mixing them with the ash stemming from the hearth – are properly collected and preserved in individual containers with exact indications as to their origin, to be dispensed with later by the military authorities. In this manner, it is possible to wait for the proper moment for them to be buried, either in their home country or on the battlefield, in a common grave or simply spread directly on the ground.

There is no doubt that, if set up at the proper locations and in sufficient numbers, the equipment just described will constitute a solid barrier to the threat of epidemics and will remove a fundamental obstacle to a peaceful use of the theater of the war."

This project was based on a patent granted the same Adolf Marsch on September 30th, 1915, for a "Shaft furnace for the simultaneous cremation of a larger number of human corpses or animal carcasses." The patent is accompanied by 5 figures (see Documents 96 and 96a).

The structure of the furnace is rather complicated. I will summarize only the essential elements. The cremation chamber *b*, of cylindrical shape, is closed at the top by two movable lids *d* attached to chains which allow them to be raised until they are flush with the sidewalls of the desiccation antechamber *g* which, in turn, can be closed by a closure-plate *h*; in its lower part, the cremation chamber assumes a square cross-section and is limited by the grate *c*, to which it is connected by the inclined planes *t*.

Underneath the grate, there is an ash container *n*, below which is chamber *k* with the lips *l* and *m* for better heat recovery. Via channel *s*, which can be shut by means of a valve, this chamber is connected to the mouth of the gasifier, which has at its base the hearth grate *a*; loading takes place through opening *c*. The cremation chamber has four openings for the discharge channels of the fumes *I*, which run down in the walls of the furnace into chamber *k*, which is linked to the chimney via the flue gas channel *u*. The desiccation antechamber *g* also has four openings for the discharge gas channels *o* that run below the brickwork of the furnace and open into the channels *i*.

The furnace is laid out for a load *f* of 700 to 750 kg consisting of 9 corpses arranged as shown in Figure 4 on a wooden grate.

It works in the following manner: after opening the closure plates, the load, which is hanging from a chain running over a system of pulleys, is lowered into the desiccation antechamber. The plates are then closed and the dampers *d* are opened. The gases generated at low temperature which form at this time are sucked up by the draft of the chimney through the openings *o*. The load is then lowered onto grate *c*, and the chain is disengaged and removed, and the openings are closed. The combustion products of the hearth *a* strike the load from below through the openings of the grate and the lateral slots *r*. A portion of the combustion products enters the cremation chamber directly through channel *p* and burns the gases generated at low temperature. Through the openings *i* the fumes enter the vertical channels, which open into chamber *k* and leave it through the flue duct *u* towards the chimney (Deutsches Reich 1921).

In the 1920s and 1930s, mass cremation furnaces were improved further. Professor Luigi Maccone describes a unit for the concurrent cremation of several corpses (1932, pp. 115f):

> *"The furnace is composed of several cremation beds* [cremation chambers] *arranged side by side in such a way that two adjacent beds are separated only by a joint partition. Each* [bed] *is built exactly in the same way as ordinary furnaces; the first bed including the furnace* [hearth]*, which is attached to it, constitutes a normal crematorium in the real sense of the word. The others, however, have only a much smaller furnace at their extremity, called activating or 'auxiliary' furnace because of the end it serves. The chimney rises next to the last of those activating furnaces; internally it contains a cleaning and draft furnace* [hearth for the post-combustion of the fumes and for promotion of the draft] *and is otherwise built like one for ordinary furnaces.*
>
> *A tube opening into the chimney runs below the crematorium and along the side where the furnaces are located, a further, similar tube runs along the same side above the crematorium and also opens into the chimney. The cleaning and draft furnace is located between those two tubes. The connections between the latter and the chimney are equipped with closures. The flue duct of the crematorium bed will normally open into the lower channel, but the smoke of the first furnace does not have to enter it right away: it can be made to take a longer way by having it pass through the 2nd furnace and through the whole length of the 2nd crematorium chamber. It can be allowed to go out into the channel after having followed this path, but it can also be deviated and made to flow through the 3rd furnace and the 3rd crematorium bed and so on until, in the end, it has passed through all the incinerating chambers. One can see that this is possible because the flue duct from the bed is split into two sections, the outlets of which are equipped with valves, and, depending upon which one of these is open, the smoke will flow into the channel which leads directly to the chimney, or, moved along by the auxiliary furnace, it will enter a further chamber.*
>
> *This having been said, 4 corpses in a mass furnace with 6 beds will burn as follows. At first the coke on the hearth of the chimney is lit, with the lower tube closed and the upper open: the connections between the furnaces and the beds are held shut and those between the furnaces and the upper duct are opened. The first 4 furnaces are lit, the smoke will flow to the chimney through the upper duct, and the flames will not strike the beds and will not heat them. The outlets from the first*

3 furnaces into the lower duct are held closed and the ones between the first 4 beds are held open. The connection between the 4th bed and the lower duct is held open and, instead, the connection between the 4th and the 5th bed is closed. When this is done, the corpses are introduced into the 4 beds: the connections between the first 4 furnaces and the respective beds are then opened, as is the outlet of the lower duct; the connections between the furnaces and the upper duct are cut [closed]. *After that, cremation of the four corpses takes place simultaneously. The first corpse is in a position as if it were in a normal furnace, and its incineration does not take longer and is not more costly.*

The smoke leaving the 1st chamber, which is full of heat and easily combustible substances from the decomposition of the first corpse, does not become simply lost by escaping through the chimney but goes into the 2nd furnace (or rather the 1st auxiliary furnace), in which the combustibles catch fire, and then enters the 2nd chamber to consume the corpse which is in it, by means of the heat of said furnace. Flowing from there into the 2nd auxiliary furnace and enriched by the products of the combustion which occurs there, the smoke then enters the 3rd chamber, strikes the 3rd corpse and consumes it. After that, it flows through the 3rd auxiliary furnace, the smoke enters the 4th compartment and consumes the 4th corpse. On leaving it, the smoke does not enter the 5th [chamber]*, which does not contain a corpse, but is led via the lower channel to the chimney, from which it leaves clean, transparent, and odorless into the atmosphere, having lost any combustibles by passing through the furnace* [of the chimney].

It should be stated here that, if the 4 corpses had been incinerated in 4 ordinary crematoria, there would have been a loss of heat and fuel via the chimney 4 times as high as in the mass crematorium. The latter thus presents a sizeable economy in terms of fuel and service cost, and an even higher saving in construction costs inasmuch as we have less material to be handled, fewer working days and a single chimney. The cremation of the corpses must take place and end simultaneously. If the incineration of one corpse proceeds more slowly than that of the others – which can be observed through the peephole in the center of the front door of the incinerating chamber – the fire is increased correspondingly by the addition of fuel to the auxiliary furnace and by feeding in the air needed for a good combustion.

Once all corpses have been cremated, the dampers are set so that the combustion products can no longer enter the chambers but flow directly to the chimney via the upper channel. Then the doors are opened, the ash containers removed and the ashes transferred to the urns that have been held in readiness."

This furnace realizes Gorini's idea of using the heat produced by one corpse to burn another; as we shall see in Section II, this idea was taken up by the engineers of Topf & Söhne of Erfurt when they conceived their cremation furnaces with 3 and 8 muffles.

Adolf Marsch had instead gone back to an improved version of the Feist furnace, the original layout of which we have already examined. The new model (Document 97) has a funnel-shaped combustion chamber *a* ending in a double grate *G* and *H* at the bottom. The upper part of the cylinder, through which loading takes places, has a conical steel cover *B* with an inspection and loading opening *b* and with rollers. The positioning of the cover is achieved by means of a

worm gear with crank *W*. During combustion, the cover is placed over the cylinder. The forming gases rise upwards through channel *K* into the auxiliary hearth *D* with its stepped grate and enter the chimney *E* in a completely burnt-out state. The combustion air arrives at the double grate *G* and *H* through the air-duct *I* with its opening *M*, which is placed in the direction of the wind prevailing in the area.

The operation of the furnace is as follows: The auxiliary hearth *D* is lit first, then the main hearth *G* is loaded with wood and rags soaked in petroleum, and a layer of coal about half a meter high. Then on grate *H* a small fire of straw and rags is lit, which in turn lights the fire on the grate above. The incineration of a large animal takes about 5-6 hours (Heepke 1905a, pp. 45-48).

Although the furnaces produced by the Hans Kori Co. were conceived specifically for the destruction of animal carcasses and slaughterhouse refuse, in case of need they could have likewise been used for the mass cremation of corpses.

Document 98 shows the Kori standard furnace for the combustion of animal carcasses and slaughterhouse refuse. The furnace consists of a combustion chamber *VR (Verbrennungsraum)* with an adjustable inclined grate *G1* and *G2* and a flat extension *G3*. The inclined portion *G2* has 8 pairs of parallel slots that link the combustion chamber with the channel *K* below. At the edge of the grate *G3* there is the mouth of the hearth with the inclined grate *F* of the main hearth below. The furnace is also equipped with a secondary hearth *St* and the respective flue ducts.

The furnace operates in the following way: The carcass is loaded into the combustion chamber through the loading box *E* and placed on the grate *G* where it is struck by the flames from the hearth *F*; a portion of the combustion products enters channel *K* and strikes the carcass from below through the slots of grate *G2*. The combustion products enter into the vertical ducts *Z1* and *Z2* through two openings located under the vault of the combustion chamber on either side of the loading box, leave from the outlet of channel *K* under the grate of the combustion chamber and enter the smoke duct *O*; they pass over the secondary hearth *St* and reach the chimney in a completely burnt-out state (*ibid.*, p. 40).

Aside from some others, the furnace for the municipal slaughterhouse at Nijmegen was erected along this principle. In 1902, a total of some 50,000 kg of offal were burnt there with an average consumption of 0.375 kg of coal for 1 kg of meat and an average duration of 1 minute for 1 kg of meat (*ibid.*, pp. 40f.).

The furnace for the Liegnitz slaughterhouse (Document 99) had a structure similar to the one described above, except that below the final section *f* the grate of the combustion chamber, it had an ash container *a* (*ibid.*, p. 42).

The furnace for the Nuremberg slaughterhouse – the first one of this type built by Kori (1892) – had the feed opening on the vault of the combustion chamber to allow the offal to be loaded directly from the processing room (*ibid.*).

Document 100 shows a furnace for combined operation, *i.e.* a furnace connected to the flue duct of a boiler plant. The smoke from the latter enters the furnace through channels *K1* and *Z*, strikes the material which is on grate *G3*, enters opening *K3* and flows down into flue duct *a*, which is connected to the chimney. The combustion as such is accomplished by the combustion products coming from the hearth *F*, which strike the material on grate *G2* either from below

through the slots in the grate or from above through the wide opening located below the grate. The discharge gases enter opening *K4* and flow down, likewise, into the flue duct *a* (*ibid*.).

11. Notes on Present-Day Cremation Furnaces

Although Part One of this study is devoted to furnaces built before the Second World War, our treatment of the question would be incomplete without at least a few remarks on today's cremation furnaces, if only to show the enormous progress made by cremation technology over the last sixty years. The furnaces of the latest generation have, in fact, electronic controls, and although they are in no way comparable with the old gasifier furnaces, this very fact shows the limits that nature has placed on the process of cremation. Actually, even with these highly advanced furnaces, the average duration of a cremation still stands at around 60 minutes.

In this chapter, we will examine briefly five types of furnaces, two of which represent improvements on models already in use in the 1930s and 1940s. Let us start with these.

Document 101 shows the gas-fired furnace of the H.R. Heinicke Co. of Stadthagen, which evolved from the Volckmann-Ludwig furnace of the 1930s. For a description of the elements making up the furnace see the document.

Heinicke built, among others, four furnaces of this type for the crematorium at Hamburg-Öjendorf in 1964 and another four for the Hamburg-Ohlsdorf crematorium in 1968.

Answering a specific request by the author on the operation of those furnaces, the cognizant authorities supplied the following information:

The duration of a cremation is between 50 and 70 minutes. The average gas consumption for one cremation varies between 8 and 20 m^3, depending on whether the cremation takes place individually or as one of several cremations; it is possible to use the furnace continuously, 24 hours a day, in three shifts of eight hours. The coffin is introduced at a temperature of 700-750°C; the combustion of the coffin causes the temperature in the muffle to rise by 100-150°C, the cremation temperature therefore is 800-900°C.[77] According to the supplier, heating the furnace from 20 to 800°C requires 500,000 kcal; one cremation in a series requires 160,000 kcal[78] supplied mainly by the combustion of the coffin.

The company's technical brochure describes the furnace as follows (see also the illustration in Document 101):

> *"The Heinicke cremation furnace is equipped with high-resistance refractory brickwork and a particularly good insulation. Experience has shown that, after the initial warming up of the muffle, one can carry out one cremation after another without additional supply of heat. Thanks to a forced supply of the combustion air*

[77] Freie und Hansestadt Hamburg. Umweltbehörde – Amt für Naturschutz und Landschaftspflege – Garten- und Friedhofsamt, letter to the author of May 5th, 1987.

[78] H.R. Heinicke Feuerungs- und Schornsteinbau, letter to the author of June 21st, 1988.

through circular tubing and air nozzles with control valves, the air can be fed to the muffle in keeping with the requirements of the course of the cremation; this guarantees a cremation without smoke. On account of the particular layout and shape of the channels for the combusted gases, the floor of the muffle is heated also from below, as the combusted gases reach the smoke discharge axially. The muffle is separated from the post-combustion chamber by a closure, and the efficiency can thus be increased: the final combustion takes place in the post-combustion chamber; the muffle, once it has been emptied out, is ready for the subsequent cremation. By briefly operating the post-combustion burner, the small remains of the cremation, which may still be present on the grate and which are difficult to burn, can be heated so intensively that they decompose rapidly."

Starting from the 1930s model described in Chapter 5, Asea Brown Boveri Co. has developed a number of electrically fired furnaces presently in operation, *i.a.*, at the crematoria of St. Gallen (1982), Albstadt-Ebingen (1979), Tuttlingen (1982f.) and Zürich, Nordheim cemetery (1967).[79] The operating principle of the furnace is illustrated by Document 102. The structure of the furnace is shown in Documents 103, 103a&b, whereas Documents 104a&b show a cremation hall with two such Model RK1-S furnaces.

The manufacturer describes the furnace in the following manner:[80]

"In the BBC electric cremation furnace, cremation takes place exclusively in hot air, i.e. the cremation process occurs in a closed chamber by means of the heat stored in the brickwork, and takes 50-80 minutes, depending on the quality of the coffin. Thanks to a well-designed and remotely controlled system of air supply, the cremation can be guaranteed to be smokeless and odorless.

Before loading, the muffle of the furnace is heated to 600-700°C. The cremation process as such is exothermic, i.e. the temperature of the muffle rises during the first half to about 1,000°C due to the energy thus supplied, without any [other] *energy being added during the cremation. The amount of heat generated in this phase covers not only the heat requirements of the process, but is also partly stored in the brickwork of the vault as excess heat. This heat sustains the final phase of the combustion and at the same time creates the operational conditions for the subsequent cremation. Thus, in case of a series of cremations, further heat supply is not needed. Only the ancillary equipment requires some 4-6 kWh during the cremation. If 5-6 cremations take place during the day, heating during the night is generally not necessary. If the intervals between operations are rather long, heating should be carried out during the night (low rates), and their duration can be controlled by means of a timer.*

In the electric furnace, the coffin is introduced by means of the feeding device and placed on the eight bars (grate), which support the coffin. The parts which fall through these bars during the cremation drop onto the ash floor below. Here, these parts are maintained in an incandescent state and burn completely in the fresh air supplied along the ash floor (BBC patent).

Once the bars (grate) supporting the coffin are free, the ashes that have dropped down onto the ash floor are moved to the ash openings by means of a

[79] On this subject exists an interesting album edited by Asea Brown Boveri with 29 photos.

[80] BBC Brown Boveri, *BBC-Elektro-Kremationsöfen im Dienste der Feuerbestattung*; company brochure.

tool; they burn out completely in a further stream of fresh air. The ash stays in this covered area without mixing with the ashes of subsequent cremations.

The ash, which is in front of the ash openings, is then transferred to the flanged ash container below, where it is rapidly cooled by a fresh-air draft. Operating the reversible grate allows the ashes to fall into the ash receptacle placed underneath; they can then be moved to the ash preparation [area].

The post-combustion of the discharge gases takes place in the discharge gas combustion section connected to the cremation chamber. For that purpose, the discharge gas channels can be heated (BBC patent) to ensure that the discharge gases catch fire from the very start of the cremations. This post-combustion section also conforms to the requirements of environmental protection regulations. Initially, the discharge gas channels are heated to 800°C (legal requirement). The combustion of the discharge gases is an exothermic process, as is the cremation itself. During the cremation, the temperature at that point rises to 1,200°C without any supply of outside energy. The long dwell time (1.3 – 2.3 seconds) of the combusted gases in the hot zones, as well as the turbulence caused by their repeated changes of direction over 360 degrees, establish the prerequisites for an optimum burn-out of the discharge gases, as has been ascertained by analyses of these gases."

The Ferbeck & Vincent Type C411 furnace (Document 105) comes as a single unit that can be placed directly on the floor of the furnace hall.

The duration of the cremation is 60-75 minutes. The main burner has an output of 300,000 kcal/hr, the secondary one 5,000 kcal/hr. The consumption for the first cremation, including preheating, is 40-80 m³ of natural gas, or 320,000-640,000 kcal, 70-80% of which are needed for the preheating.

The structure of the Tabo furnace is shown in Document 106. The duration of a cremation is about 60 minutes; the average consumption is about 25 m³ of natural gas.[81]

Documents 107 and 107a show the Ener-Tek II furnace. According to the manufacturer, the Industrial Equipment & Engineering Co., the heat requirements for a cremation within a series of 6-8 cremations per day are 400,000 to 500,000 BTU[82] (*i.e.* about 101,000 to 126,000 kcal) plus another 450,000 to 550,000 BTU (*i.e.* about 113,000 to 137,000 kcal) for the post-combustion. The duration of the cremation is not indicated. The technical characteristics are similar to those set out above. The company guarantees moreover a particularly long life for the refractories:[83]

"The refractory and insulating materials used in the construction of Ener-Tek II are of the highest quality and will ensure many thousands of cremations before any repair work on the bricks becomes necessary."

The most common furnace systems in Germany are of two types: the *Etagenofen* (multi-story furnace, Document 108, drawing on the left, and 109) and the *Flachbettofen* (flatbed furnace; Document 108, drawing on the right). Both have

---

[81] Letter from the Tabo Co. to the author of November 22nd, 1990.

[82] BTU = British Thermal Unit = 0.252 kcal.

[83] Industrial Equipment & Engineering Co., Features of the Ener-Tek II. The documentation regarding this furnace is published in Leuchter 1988.

a main combustion chamber, a chamber to complete the combustion (*Ausbrennraum*), and a post-combustion chamber.

These devices are described as follows (Sircar 2002, pp. 14f.):

> *"Each cremation chamber is equipped with a burner that is at times turned on or off at an adjustable, predefined temperature. The loading and actual cremation process takes place in the main combustion chamber (muffle). The combustion chamber is used to completely mineralize the ashes. In order that the combustion is as complete as possible, the combusted gases are passed at temperatures above 850 °C through a post-combustion chamber. The shape of the main combustion chamber exhibits some differences. Bridge-shaped coffin support stones are the main feature of the multi-story furnaces. Beneath them are two or more heat-resistant turntables. The space between the turntables is the area for completing the combustion. During the cremation the developing ashes fall onto the upper turntable. After the end of the process, this turntable is turned so that the ashes fall onto the lower turntable. The operation of the turntables and possibly other ash grates occurs at certain intervals. In this way, the ashes are brought gradually to the ash extraction area. The residence time of the ashes in the area of complete combustion and the cooling process depend on the number of turntables of the respective system and on the time schedule of the technical operation. With an appropriate choice of these parameters, one gets both a good combustion and a uniform cooling of the ashes.*
>
> *This is especially important in relation to the quality of ash (sticky consistency of the ashes in case of sudden cooling, elimination of odors). Due to the zone design of the multi-story furnaces, a new charge can be loaded into the main combustion chamber, after the upper turntable has been turned. The manual and/or automatic operation of the turntables ensures that the ash remains do not mix.*
>
> *Flatbed furnaces are characterized by a single area as a supporting surface for the coffin. The ash residues in the muffle are brought into the area for completing the combustion by means of shutters. Similar to the multi-story furnace, the chamber to complete the combustion is delimited by two turntables enclosing the areas. One advantage of the flatbed furnaces is probably that they need relatively little space."*

The Ruppmann furnace (Document 109) is a typical *Etagenofen*. The furnace damper (*Ofenschieber*; 1) is topped by a fume hood (*Schwadenabsaugung*, 8) coming out of the opening of the damper. The muffle (*Hauptbrennraum*, 2) is equipped with a gas burner (B1) and at the bottom delimited by three coffin support stones (*Sargbrückensteine*, S) and is closed by the first turntable (*Drehplatte*, D1). Below it is located the second turntable (D2) and further below the third (D3). The three turntables delimit two chambers, of which the upper one is the chamber to complete the combustion of the ashes (*Ascheausbrennkammer*, 3), which is equipped with an auxiliary burner (B2), and the lower one is the ash cooling chamber (*Ascheabkühlkammer*, 4). At the bottom the ashes are extracted (*Ascheentnahme*, 5). The gases developing in the muffle and in the complete combustion chamber are led into a post-combustion chamber for the fumes (*Rauchgasnachbrennkammer*, 6) equipped with an afterburner (B3). The combustion air is channeled into the muffle at various spots by means of a blower (G).

Here is the operation description of a Ruppmann furnace with reference to the Dresden crematorium (Schetter/Burk 2006, p. 5):

> *"The coffin is placed in the main combustion chamber on a specially designed support grate by means of an automatic introduction machine. After closing the furnace damper, the cremation as such takes place in the main combustion chamber. There the combustion processes occurs by means of heat transfer between the combustion chamber walls and the coffin, and by a defined supply of primary combustion air. If necessary, the cremation process is supported by the main gas burner. The design of the furnace chamber in connection with the coffin's grate support produces an intense mixture of the combustible gases with the combustion air due to the formation of turbulences. The unprocessed gases coming out of the main combustion chamber pass into a post-combustion chamber where they are burned completely by means of additional, secondary air. The required after-burner temperature is maintained by another gas burner. After about an hour, the remaining ashes are moved to the lower ash-combustion chamber where they are heat-treated. After another hour, the heat-treated ashes are brought to a cooling grate and then to the ash container."*

At the end of 1998 there were 113 crematoria in Germany with altogether 211 furnaces, 90% of which were heated with gas, 8% with electricity 8%, and 2% with naphtha. The average duration of a cremation was 60-70 minutes (Sicar 2002, pp. 10, 15, 24).

Section II: J.A. Topf & Söhne

and the Crematory Furnaces of Auschwitz and Birkenau

1. Historical Notes on Topf & Söhne

A brief account of the company J.A. Topf & Söhne of Erfurt, Germany, has already been published by Jean-Claude Pressac in his study *Auschwitz: Technique and Operation of the Gas Chambers* (Pressac 1989; also 1993, pp. 136-138; 1994, pp. 156-159). In this chapter, we shall furnish some additional information concerning the firm, with particular reference to its activities in the 1920s and 1930s.

The company was founded in 1878 by Mr. Johann Andreas Topf (cf. Document 110), a man who had been concerned for quite some time with a sustained attempt at perfecting installations for industrial combustion. He was originally active in brewing and had come to the conclusion that the combustion equipment in use at the time was uneconomical and could be considerably improved. His two sons, Julius and Ludwig, would eventually become valuable contributors to his cause by adding a knowledge of chemistry to the basic technical designs of combustion equipment.

During the early 1920s the Topf company made a name for itself, not only in Germany but throughout Europe. Its two main departments dealt with industrial boilers and with complete plants for brewer's malt.

The activity of the boiler department covered the design and manufacture of all portions of the combustion devices which had any relevant effect on the performance and the output of such plants, in particular:

- design and manufacture of complete boiler plants with all installations for fuel economy and ease of operation
- combustion devices with air-feed from below using centrifugal or steam compressors or combinations thereof
- mechanical devices for hearths (grate feeder) using a patented design
- steam superheaters of a proprietary design
- refractory lining of steam boilers, superheaters, preheaters of feedwater using proprietary channel designs (Topf system)
- fly-ash separators
- ash-removal devices
- Preheaters using the heat of flue gases
- forced-draft devices
- chimneys
- special cast-iron grate rods
- improvement of the performance of existing installations
- industrial furnaces of all types
- cremation furnaces

At that time, Topf had encountered great success with its high-performance hearth, using a pre-gasifier for burning lignite; this latter fuel had become the most important fuel for German industry after the loss of the coal mines in Lorraine and in eastern Upper Silesia, as well as in the Ruhr area and the Saar region during their temporary occupation following World War One.

Another success had been the innovative design of a cremation furnace which we will discuss in the next chapter.

The malt department offered installations for

- malting
- malt floors
- drum malters
- box malters
- green malt devices
- combustion devices for brewery boilers
- malt driers
- driers for granular materials
- combustion plants for soap manufacture
- barley polishing equipment
- malt polishing equipment
- equipment for dough manufacture (Boegl 922; cf. Document 111).

Over the next two decades, Topf was to expand enormously and even before the Second World War its products had found a world-wide market.

In the domain of cremation furnaces, Topf started its activity at the beginning of World War One and experienced an impressive growth especially from the 1920s onwards. Little detailed information, however, is available on this point in the literature.

The first Topf cremation furnace using a coke-fed gasifier was installed at the Freiburg crematorium and started up on 15 April 1914; it was followed by a furnace at Hirschberg (22 August 1915; "Das Krematorium…" 1915, pp. 296-298) which is described in great detail in an article published in 1916 ("Die Hirschberger…" 1916, pp. 97-103). The design was essentially maintained into the early 1930s, when it was pushed aside by new furnaces using gas or electricity.

On 29 December 1924 Topf filed an objection to the decree of the Prussian ministry of the interior dated 24 October 1924, which allowed also a semi-direct cremation (cf. Section I, Chapter 4).

The case was put before the Study Group for Fuel Conservation (*Arbeitsgemeinschaft für Brennstoffersparnis*) in Berlin and sheds some light on the somewhat unscrupulous spirit of the company in respect to its PR, which was to recur repeatedly in later years. In fact, the study group wrote an opinion which sounded more like an indictment (Arbeitsgemeinschaft… 1925, 1926b):

> *"The* J.A. Topf & Söhne Co. *begins its objection (cf. its letter addressed to the Head of the Erfurt government dated 29 December 1929) with the following words:*
>
> 'Currently furnaces for the cremation of corpses, primarily manufactured by our company…'
>
> *In this connection it is necessary to underline that, according to the journal* Die Flamme *dated 15 January 1925, the firms listed below have built installations in the numbers indicated:*

Richard Schneider, also called Didier Stettin	*64 furnaces*
Gebrüder Beck, Offenbach	*42 furnaces*
J.A. Topf & Söhne, Erfurt	*21 furnaces*
Wilhelm Ruppmann, Stuttgart	*15 furnaces*
Total	*142 furnaces*

The J.A. Topf & Söhne Co. hence accounts for some 15 % of the total of 142 furnaces built. The assertion of the J.A. Topf & Söhne Co. in its letter to the head of government is thus wrong.

A precise analysis of the statements made by J.A. Topf & Söhne of Erfurt on 5 February 1915 has, in any case, not been possible because the dimensions of the brickwork cannot be deduced from the schematic sketch of a cremation furnace supplied by the company. From the information attached to the reply one can deduce that the furnace is designed for indirect cremation, i.e. by means of pure atmospheric air, as well as for direct cremation, with atmospheric air at high temperature together with combusted gas from the gasifier. The description states […]*:*

> 'If cremation is done directly, *i.e.* by feeding the gases into the muffle during the cremation, the damper 'g' must not be closed; the air dampers controlling the air feed for combustion must be wide open when the coffin is introduced in order to completely burn the gases created in great amounts during the initial phase of the cremation, *i.e.* while the coffin is on fire; later, as the cremation proceeds, they must be gradually closed. In this way, an operation without any generation of smoke is assured.'

The J.A. Topf & Söhne Co. thus admits that its furnace can be used also for direct heating of the corpse to be cremated, and they stress, in the last sentence quoted above, that a completely smokeless operation can be achieved in this way, whereas in the description of the indirect cremation (with atmospheric air only, without any additional combustion gases) it is merely stated that a completely odorless operation can be guaranteed.

As to the objection of the J.A. Topf & Söhne Co. that energy savings cannot be accomplished by the direct cremation, the Study Group for Fuel Conservation has used information supplied on 7 March by the Office of Mechanical Engineering of the city of Dortmund which reads:

> 'It was shown that, especially in the case of corpulent corpses, a cremation using only atmospheric air extended the duration of the process in an extraordinary way and must be regarded as absolutely uneconomical. This extension is not caused by all parts of the corpse, but is primarily the result of the combustion of the internal organs. The cremation of the internal organs is, moreover, affected by the design of the supporting grate. At the present time, experiments aiming for an improvement in this respect are being undertaken. It is essential that the hot air and the combustion gases can freely and continuously reach these parts and that the air flow is not obstructed by the design of the grate. Also, as far as smoke generation is concerned, a combustion with the gas mixture from the gasifier is often better than one with pure air, especially if the furnace has not yet reached a very high temperature brought about by several consecutive cremations…"

In its letter of 5 February 1925, the Topf & Söhne Co. *speaks of an amount of some 160 kg of coke for* [pre]*heating. In its letter of 7 March, the Office of Mechanical Engineering of the city of Dortmund has informed us that some 480 kg of metallurgical coke are needed each day for the cremation of a first corpse. The Municipal Building Authority for the city of Hagen in Westphalia reports an amount of 400-450 kg of coke for a cremation in continuous operation, 300 kg of which are used for preheating and 100-150 kg for the cremation as such.*

The Department of Public Works of the Berlin city council needs 250-350 kg of coke for the preheating of its furnaces built by Stettiner Schamottefabrik, formerly Didier-Stettin; for the first cremation at the Gerichtsstraße crematorium some 80-90 kg are consumed, at the Wilmersdorf crematorium some 60-75 kg. In the case of day-and-night operation 50-60 kg are needed. The city council of the city of Grünberg in Silesia reports in its letter of 11 March 1925:

> 'A not-irrelevant reduction of the fuel requirement would be achieved by a direct flame feed into the cremation chamber.'

The objection by J.A. Topf & Söhne Co. *that it is practically impossible to produce combusted gases without fly ash is not exact. By means of a suitable design one can ensure that the spent gases are practically free from fly ash, in this connection one must consider the fact that the coffin in which the corpse is introduced into the furnace does release fly ash.*

At the end of its objection the J.A. Topf & Söhne Co. states finally:

> 'We must, furthermore, emphasize that – in direct cremation – it is very difficult to avoid smoke and odor.'

This is in direct contradiction with the description of a Topf cremation furnace mentioned above which J.A. Topf & Söhne *submitted on 5 February 1925 to the Study Group for Fuel Conservation. Speaking of the furnace for direct cremation (i.e. with a feed of combustible gases directly into the cremation chamber), the description reads:*

> 'In this way an operation without any generation of smoke is assured.'

This sentence is even underlined in the description furnished by the company.

The municipal administration of the city of Hagen in Westphalia, in its letter of 28 inst., says i.a.:

> 'If the combustion gases are kept from entering the cremation chamber by closing the dampers completely, the furnace cools down so quickly that at the latest one and a half hours later the parts of the corpse no longer burn but only char.'

On the basis of the above, the Study Group for Fuel Conservation sees no reason for changing its opinion. [The group] *hence underlines once again explicitly that the addition of spent gases without fly ash is recommended for thermotechnical reasons and in the interest of fuel economy."*

In the face of this opinion, the Prussian ministries of the interior and of public welfare rejected the Topf Co.'s objection ("Bau…" 1925b, pp. 107f.).

At that time Topf was in the process of becoming the most important German company, commercially speaking, in that sector of activity: of the 24 cremation furnaces installed in German crematoria between 1922 and 1927, 18 were built by Topf (Verband… 1928a, p. 84; cf. Document 112). As early as 1926, the prestigious encyclopedia *Meyers Lexikon* used Topf drawings to illustrate its article on cremation (*Meyers Lexikon* 1926, pp. 644f.).

In the early 1930s, Topf's commercial domination was assured; it was followed, in that order, by Gebrüder Beck of Offenbach, Schneider-Didier of Stettin, Ruppmann of Stuttgart, and Kori in Berlin (Hellwig 1931a, p. 370; cf. documents 113-127).

Even though companies such as Beck and Schneider-Didier had improved their coke-fired furnaces considerably (see Section I, Chapter 5), the only real threat to Topf's supremacy came from the novel design of the Volckmann-Ludwig system. The latter, aside from having consumption figures considerably below those of the Topf gas-fired furnace, presented the advantage of a lower price and lower installation costs because of the absence of a recuperator. Furthermore, after the installation of the first Volckmann-Ludwig type furnaces at Stuttgart and Hamburg, and of the first European furnace with electrical heating at Biel, coke-fired furnaces began an inexorable decline.

Topf reacted to the competition not only with a number of improvements which will be discussed later, but also with a hard-hitting publicity campaign launched by Topf's chief engineer Kurt Prüfer (cf. Document 129).

The first official announcements on the subject of the new Volckmann-Ludwig system were presented at the convention of the Association of the Directors of German Crematoria, which was held in Dresden in 1930. In that same year Engineer Volckmann described the new device in a paper published in no. 5 (September 1930) of the journal *Zeitschrift für Feuerbestattung*, the official journal of the Union of Cremation Associations in German-Speaking Countries, under the title "A new process for cremation" (Volckmann 1930, pp. 65-68.).

Prüfer attacked this article harshly with a number of objections that led the editors of that journal to entrust Engineer Richard Kessler with explaining the technical features of the new furnace. Kessler wrote an article titled "The new cremation furnace system Volckmann-Ludwig" (Kessler 1931a), in the context of which the editors announced their refusal to publish a reply by Engineer Prüfer in their journal "due to its form and its lack of objectivity" (*ibid*., p 34).

Still, Prüfer's article appeared in various specialized publications under the title "A new process for cremation. A reply." The journal *Die Flamme* published it with the cautionary remark by the editors (Prüfer 1931a, p. 5):

> *"We cannot yet position ourselves in this matter, but believe that it is our duty to bring the following critique by a specialist to the attention of the public."*

This article, the only one written by Kurt Prüfer to our knowledge, is worth being presented here in its entirety (Prüfer 1931b; Document 129):

> *"In no. 5, vol. 1930, of* Zentralblatt für Feuerbestattung *appeared an article written by senior building councilor (D.I.)*[84] *Volckmann, of Hamburg, on '*A new process for cremation*' which must be examined in detail in the interest of cremation.*
>
> *First of all who is this author who appears, to the uninitiated with no knowledge of the background, as an unbiased and neutral supporter of the modern development of cremation furnaces?*
>
> *The senior building councilor engineer Volckmann is head of the cremation section in Hamburg by profession and, together with engineer Ludwig, the owner*

[84] D.I. is used here for the German university degree of Diplom-Ingenieur or Dipl.-Ing.

of a patent in the field of cremation. Both are trying to profit from this patent by charging a license fee unheard of in this field (requesting a minimum license fee of 30,000 marks per year).

The title of the article is misleading, because it would not be 'A new process for cremation' if the author did not hide the essential points. It is widely known that cremation is carried out with the lowest possible amount of air which already results from efforts to keep gas consumption down and to operate with little draft. Hence, the idea is not new, and if methods such as those in use at Hamburg have up to now been avoided, these efforts reflect the intention of keeping cremation from becoming merely a matter of getting rid of carrion, and to keep in mind both the problem of fuel consumption and, above all, the concerns of hygiene and respect. That this is not always the case at Hamburg is shown by the fact that, during the process of cremation, a burner (gas pipe) is aimed at those parts of the body which burn with difficulty and that the latter are subjected to compressed air. Comment on this is manifestly superfluous.

The author claims to have proved the compatibility of the economic principles of cremation furnaces and of furnaces for other uses. If the author had really discovered how the basic rules of economics can be transferred from one field to another, this would not be a magnificent discovery. One must be very careful, though, in comparing the operation of a crematorium to the workings of industrial heating plants or furnaces for the destruction of carrion, as far as questions of economy are concerned. Such a comparison becomes most doubtful, however, when we speak of excess air, i.e. about a technical parameter, because the cremation of a corpse cannot be based upon the operation of an industrial furnace, as the substances in question are too different.

On p. 66, paragraph 1, the author draws attention to the fact that in furnaces of known design the air flow pattern is inadequate, so much so that there is a shortage of air where there is a great demand for oxygen, while in other parts we may have an excess of air at the expense of heat economy. The author explains this by a phenomenon observed with industrial furnaces or industrial combustion equipment, namely the poor mixing of the fuel gases with the combustion air. The description given, on the basis of laminar currents – superposed parallel streams of fuel gas and combustion air – is, in practice, completely wrong. In a cremation furnace, on account of the many bends contained, we observe primarily turbulent currents which lead to a sufficient degree of mixing of the gases.

In paragraph 2 the author goes into the details of the combustion process itself. He asserts that, once the coffin has disintegrated, the air supply to the corpse worsens and thus cremation worsens as well due to the fact that from that moment on the available volume of air in the muffle becomes disproportionately larger and keeps on growing as the cremation proceeds. This assertion reveals a rather confused knowledge of the technicalities of combustion. If one were not rapidly able to supply an air volume corresponding to the volume of the coffin, there would be an explosion, hence an instantaneous combustion. Moreover, the coffin contains, from the beginning of the cremation, a certain quantity of air.[85]

The sentence which follows is most questionable:

---

[85] Kurt Prüfer's objection is very odd: Volckmann was referring to the real problem of the air increase as a function of the decrease of combustible substances on the muffle grate.

'But as the air flowing into the muffle can come into contact with an ever decreasing portion of the corpse itself, the chemical nature of the disaggregation process would necessarily be incomplete and we could see a smoking chimney'.

This would be true if the corpse rested on a massive slab and would be exposed to a flow of cold air from above (without a recuperator!). We would then have a (low temperature) distillation rather than a cremation. That would be the case for a furnace without a grate and without a recuperator. The matter is entirely different if the corpse is exposed to the combusted gases on all sides, throughout the cremation, by resting on a grate and if care is taken to ensure that these gases contain enough excess air for a complete combustion of the hydrocarbons emanating from the corpse itself. Why should one not be able to control precisely the air which is fed into the muffle?

It is stated that, at Hamburg, some 3,500 cremations were done with a total gas consumption of 100 m³. This is questionable, if only because two technicians who operate the furnace told me independently that the normal consumption was 7 m³ or even a little more.

In the face of all this we must determine in some detail if a corpse contains so much combustible matter that – once the furnace is in continuous operation after preheating and after having reached its thermal equilibrium – it is no longer necessary to supply heat from the outside.

According to several medical authors, the human body contains, on average:

water	*65.0%, for a body of 70 kg =*		*45.0 kg*
fat	*12.0%*	*"*	*8.4 kg*
proteins	*15.0%*	*"*	*10.6 kg*
other chemical substances	*3.5%*	*"*	*4.5 kg*
ash	*4.5%*	*"*	*3.2 kg*
	about 100.0%		*about 69.7 kg*[86]

On that basis one can easily determine that the amount of fat, with its caloric value of 75,000 kcal, should be enough to evaporate the water and to bring the other parts to ignition temperature, if it were not for radiation to the outside. Hence, in crematoria where cremations occur continuously, one after another, and which have a good insulation of the furnace walls to bring down the heat losses, one could expect a rather low need for additional gas.

But this is nothing new, because such has been the experience for quite some time with crematoria operating continuously.

If the assertions in respect of cremations without additional gas supply were true, the exhaust gases would have to be at ambient temperature, something which no cremation technician could seriously maintain, because the inevitable heat loss of the exhaust gases and the cold air entering when the coffin is introduced are negative terms in the heat balance and cannot be avoided.[87]

---

86 Almost all these weights are wrong. The correct weights are: water 0.65×70 = 45.50 kg; fat 0.12×70 = 8.40 kg; proteins 0.15×70 = 10.50 kg; other chemical substances 0.035×70 = 2.45 kg; ash 0.045×70 = 3.15 kg. These mistakes are also contained in the text of Prüfer's article published in *Die Flamme* (p. 6).

87 The objection is a little underhanded: Prüfer deliberately fails to take into account the heat supplied by the combustion of the coffin.

I have had the opportunity, after authorization, to examine the Hamburg furnace and be present at a number of cremations, which allows me to add a number of observations to what I have already said above:

In the cremation hall a rather small furnace is located which, as far as I have been told, is an experimental furnace; there is another furnace under construction, erected up to mid-level of the muffle. The furnace under construction differs considerably from the other furnace, but it, too, is an experimental furnace, because, as far as I know, no operational tests have been run on it.

On the whole, aside from the absence of the recuperator, the Hamburg furnace does not appear to be anything really new, it has often integrated ideas of competing furnaces into its design. Why have Messrs. Volckmann and Ludwig moved so far away from the design outlined in their patent, to the point that nothing much of it remains? Certainly because the experiments were not as successful as they had hoped! The first furnace is equipped with a narrow grate, whereas the second one, still unfinished, has instead of the grate a refractory plate which is more or less the only thing still remaining from the patented device. The more recent furnace has four high-pressure burners in its rear portion, in a way that other systems have been using them for a long time, and on the side two perpendicular burners (the so-called barrier burners) which were installed in Switzerland as early as 1918 (see the description of the patent awarded to Ludwig Heller, Rüti, pat. No. 81860): hence this arrangement is not really anything new!

It is surprising that in the latter furnace's air injection takes place from above, something which the author, in the fourth column of his article, judges to be the unhappy experiment of another company.

This arrangement, erstwhile rejected but now adopted, consisting of 'an air supply from the vault of the muffle to the corpse, a little obliquely or otherwise perpendicularly', has been used by J.A. Topf & Söhne Co. in many furnaces; this applies also to the post-combustion grate used in the Hamburg furnace.

If a cremation without smoke was intended for Hamburg, this attempt can be called a failure, because on observation there was smoke generation, rather intense at times, which has never occurred with Topf furnaces up to now.

The cremation of a corpse at Hamburg takes 80-90 minutes on average, which means that there is no improvement in this respect either.

To sum up, I must say that the Hamburg furnace does not come up to the expectations I had when I read the sensational publications.

K.[urt] *P.*[rüfer].*"*

Asked by the Union of Cremation Associations in German-Speaking Countries to write an opinion on the Volckmann-Ludwig furnace, the engineer Richard Kessler rejected Prüfer's criticisms, calling them "more or less without foundation" (Kessler 1931a, p. 39).

Several years later, Fritz Sander, another employee of the Topf Co., attempted rather unscrupulously to discredit the Volckmann-Ludwig furnaces of Brussels merely for competitive reasons. On 14 April 1936 he wrote the following letter to the Luxembourg firm J.F.B. Leisse (SW, 2/555a):

"We are in receipt of your kind letter dated 8 inst. and would like to hear more about the matter.

It is true that, aside from our own cremation furnace, there is a second furnace 'system Volckmann-Ludwig.' That this competitive furnace ever reached Brussels

is due to a mistake of our Brussels representative. We only learned about the second furnace when the order for the competitive system had already been placed by the Société de Bruxelles.

It is furthermore true that a few years back a lot of publicity was made by the inventor, the Hamburg building councilor Volkmann, and that he had some success. It is also true, however, that over the last 16 months no Volckmann-Ludwig furnace has been set up in Germany; everywhere our 1934 furnace model was selected exclusively. In 1935 we built furnaces at Lauscha, Rudolstadt, Munich, Hanover, Gera, Görlitz and Dresden. The above furnaces are furnaces using gas firing. An electrically heated furnace with mechanical controls has been in operation at the Erfurt crematorium since 1933.

From this you can see that the Volckmann-Ludwig system is outdated by far and can no longer be considered to be a modern design.

We are building our furnaces with hot air channels and without a recuperator, and we have a tiltable plate instead of the slab of the furnace or the ash chamber. By using this tiltable plate, the ash from the corpse simply drops by gravity into the ash receptacle without the use of any tools.

Our Brussels furnace was ordered in 1930, at a time when we did not yet have these innovations. In the meantime we have made further progress in the design of our cremation furnaces.

You have informed us that two crematoria have been built in Sweden. As the Swedish companies are building their own furnaces, it is obviously difficult for us to receive any orders because of taxation; things are a little different at the new Stockholm crematorium. There, it is a matter of two electrically heated furnaces, and in that field we are still competing.

If the project – the construction of a crematorium – should be ready for decision on your side, please be kind enough to inform us in order for us to be able to present and illustrate the system of our furnace to the competent authorities.

Hoping that these lines are sufficient for the moment, we remain yours respectfully, Sander."

Sander's criticism of the "competitive furnace," Volckmann-Ludwig type, was actually sheer propaganda, and his assertion that the furnace in question was "outdated by far" in 1936 is groundless. Actually, up to that moment the H.R. Heinicke Co. of Chemnitz, holder of the Volckmann-Ludwig patent, had already booked 22 furnaces – 10 of these between 1934 and 1936 – and would install another 12 over the subsequent four years.[88] The two furnaces erected at Dortmund are described in an article published in 1941 in the journal *Gesundheits-Ingenieur* (Kämper 1941).

[88] H.R.Heinicke, *VL-Kremationsöfen Bauart Heinicke.* Leaflet kindly supplied to the author by the firm H.R. Heinicke of Stadthagen now holding the Volckmann-Ludwig patent. Between 1934 and 1939 this company installed the following furnaces:

On the other hand, it is undeniable that Topf had reached a highly advanced level of technology in the 1930s and that their products were without doubt of high quality. It is to their credit to have built Germany's first gas-fired furnace at Dresden in 1927, which ran without any problems, as well as the first German electrical cremation furnace, which went into operation at Erfurt in 1933. Topf's R&D activities are, furthermore, evinced by numerous patents, issued mainly in the 1930s, some of which, such as the post-combustion grate or the tiltable plate, constituted valuable technical contributions to cremation technology.

Aside from furnaces for crematoria, Topf also offered a wide array of waste incinerators, and in 1940 they had 90 customers in this field.

Among Topf's other products I should also mention disinfestation furnaces and ventilation equipment.

When Topf began to get in touch with the administration of the German concentration camps, it was already a large company with a capital of over 500,000 *Reichsmarks* and exports to 60 countries world-wide (*Die Großunternehmen*… 1941, p. 192; cf. Document 130).

At that time, the company was organized in 12 technical departments (*Technische Abteilungen*) and an operational one, which were in turn split into 99 sectors. In the following table I have listed only those sectors which manufactured combustion equipment:

- *Abteilung A*: *Getreidepflege-Anlagen* (cereal-preservation plants; sectors 1-8)
- *Abteilung B: Heizung – Lüftung – Gebläsebau* (heating, ventilation, blowers; sectors 9-17)
- *Abteilung C: Stahlbau* (steel constructions; sectors 18-20)
- *Abteilung D I: Kesselhaus u. Feuerungsbau* (boiler plants and hearths; sectors 21-33)
  - 21: Hearths with horizontal grates
  - 22: Semi-mechanical hearths
  - 23: Other types of hearths
  - 24: Grate feeders
  - 25: Grate parts, hearth fittings
  - 26: F.A.V. superheaters and other design systems
  - 27: Steam boilers, economizers and accessories (without brickwork)
  - 28: Brickwork and other constructional activities for D I
  - 29: Brickwork and other constructional activities for D II
  - 30: Other spare parts (without grate rods and hearth castings)

Year	Location	Heat Source	Year	Location	Heat Source
1934	Rostock	gas	1937	Hanover I	gas
1934	Halle I	gas	1937	Dortmund I	gas
1934	Halle II	gas	1937	Dortmund II	gas
1934	Celle I	gas	1938	Kiel II	gas
1934	Celle II	gas	1938	Breslau	gas
1934	Reutlingen	gas	1938	Lahr	gas
1934	Essen I	electricity	1938	Leipzig	gas
1935	Wiesbaden	gas	1939	Hirschberg	Gas
1936	Kiel I	gas	1940	Bochum	gas
1936	Oppeln	gas	1940	Chemnitz II	gas
1937	Stuttgart II	gas	1940	Essen II	electricty

31: Equipment purchased (see list)
32: Mechanical installations
33: Subcontracted work
- *Abteilung D II: Topf-Rostbau* (Topf grate supply)
34: Fully mechanized combustion plants (without brickwork)
35: Individual grate parts, combustion controls
36: Parts purchased (see list)
37: Mechanical installations
- *Abteilung D III: Industrieschornsteinbau* (industrial chimneys)
38: Industrial chimneys, fixed price
39: Flue ducts, fixed price
40: Contract work at hourly rates
41: Subcontracted work (fixed price and hourly rates)
- *Abteilung D IV: Ofenbau* (furnace construction)
42: Crematoria (complete)
43: Destruction furnaces, complete, recovery furnaces (complete)
44: Spare parts
45: Purchased items (separate list)
46: Brickwork
47: Mechanical installations
- *Abteilung E I*: *Mälzereibau* (malting installations; sectors 48-68)
- *Abteilung E II: Speicherbau* (silos; sectors 69-76)
- *Abteilung E III: Luftförder-Anlagen* (pneumatic conveyors; sectors 77-81)
- *Abteilung E IV: Kornbearbeitungs-Anlagen* (grain processing installations; sectors 82-89)
- *Abteilung F: Mechanische Förderanlagen* (mechanical conveyors; sectors 90-95)
- *Abteilung Betrieb* (operations department; sectors 96-99)[89]

The 12 technical departments mentioned above were only departments nos. 74 through 85 out of a total of 89 departments the Topf Co. consisted of.[90]

2. The Topf Cremation Furnaces for Civilian Use

2.1. The Cremation Furnace with a Coke-Fed Gasifier

The first cremation furnace with a coke-fed gasifier built by the Topf Co., while retaining the essential features of existing furnaces, introduced a number of innovations based on prior ideas, but in a novel configuration. In particular, the Topf furnace had an external heat source for the muffle (per Max Kergel's patent of 4 October 1908) controlled by a damper made of refractory material and located in front of the gasifier outlet (following an idea incorporated into the Knös

[89] SE, 5/411 A 174, list without headings; cf. Document 131.
[90] SE, 5/411 A 163, J.A. Topf & Söhne, Organisation der Unternehmung. Katalog der Sonderakten; cf. Document 132.

furnace). This damper, by keeping the combustion gases from entering the muffle, ensured a completely indirect cremation. With this furnace, Topf aimed for a front-rank position in the field of totally indirect cremation, which explains its objection to the decree issued by the Prussian ministry of the interior on 24 October 1924.

The structure and operation of this type of furnace were described at the time in the expert literature as follows (Reichenwallner 1926, pp. 27-29; cf. Document 133):

"The cremation furnace consists of a coke-fed gasifier, a cremation chamber (muffle), closed onto itself, of the system of channels (recuperator) located below which serves to preheat the combustion air, and of the duct taking the gases into the muffle.

When a cold furnace has to be heated, a small fire of wood is lit in the gasifier and is switched over to coke step by step. The gases produced by the coke or the wood move upwards and into the muffle, passing through the gasifier outlet. They then flow through the recuperator and into the flue duct of the chimney, transferring the heat they contain to the walls of the recuperator along the way; the latter are made of refractory material. In this manner, the furnace is heated to incandescence (1,000°C). The necessary gas mixture is produced by a supply of air.

At this point (1,000°C) the furnace is ready for the cremation. The damper at the outlet of the gasifier is closed in such a way that the gases flow through the channel around the muffle, maintaining the latter at incandescence from the outside. Thus the gases can no longer enter the muffle. The front introduction door of the muffle is opened and the coffin is introduced by means of the introduction cart; in this way the coffin is deposited on the cremation grate and the cart is immediately withdrawn from the muffle. The front opening as well as its outside cover are closed immediately. The necessary combustion air – which flows into the cremation chamber at a high temperature and incinerates the corpse – enters the series of channels below through the open dampers, rises through the channels in a direction opposite to that of the discharge gases up to the highest point of the vault above the muffle and there enters the muffle at a high temperature.

Just before it leaves the muffle, the saturated combustion air is diluted with preheated air; an operation without smoke or odor is obtained in this manner. The duration of a cremation is 60-75 minutes, depending on the size of the corpse.

The entire cremation process can be observed by the operator through viewing glasses in front and rear. The furnace combines the two corpse-cremation systems, i.e. direct and indirect cremation. Furthermore, the most modern conceptual and technical elements have been taken into consideration. The advantages of the furnace are ease of use and control, minimal fuel requirements, very rapid cremation, odorless and smokeless operation.

The design of the furnace is very solid. Between the inner wall of refractory material and the outer brick wall, there is a thick layer of rock wool which brings loss by radiation down to a minimum. The furnace consists of massive, top quality refractory clay which not only makes for a stable structure but also serves to accumulate heat. This design system aims for a long life of the furnace. The outer brickwork is built in an arch-like way, as a vault, and held together by steel bars, angled or in T-shape; the latter are linked by solid bolts.

The ashes are cooled near the front of the lower section of the furnace in an ash container with a smoke extraction fan, and is then transferred to the urn.

The cremation process as such takes place out of sight of the bereaved. The coffin, set up in a dignified manner in the chapel, is lowered slowly and silently to the sound of a solemn piece of music and is then introduced into the cremation chamber by means of a cart of appropriate design. The remains of the ash, purely white, are collected in the ash container and can then be buried or placed in a columbarium."

Topf had become a major competitor also in the fields of design and construction of cremation furnaces by the early 1920s. At that time, its most flattering success was undoubtedly the erection of two cremation furnaces in Moscow in 1926. A publicity leaflet of the same year, entitled "Furnaces for crematoria, Topf system" informs us about the activities and developments of the company (Topf 1926; cf. Document 134):

"The 'Topf' furnace for crematoria is the result of nearly fifty years of experience in the field of technical combustion equipment and is suitable for both direct and indirect cremation.

The furnace consists of the coke gasifier with its routing of the carbon monoxide gases, the independent cremation chamber (muffle) and the channel system below (recuperator) which is used for preheating the air needed for the cremation. The preheated air thusly produced does not enter into contact with the spent gases, because the air channels are totally isolated from the flue gas channels, so that, in the case of indirect cremation, the cremation takes place with pure atmospheric air which is heated up to the required temperature only on its way to the muffle.

Between the internal and the external brickwork, over the whole length and height of the furnace, is laid a thick layer of insulation made of bricks of diatomaceous earth; in this way the thermal radiation is reduced to a minimum. In the design of our most recent model we have made use of our extensive knowledge in the domain of heat economy applicable in this field with this particular idea in mind. The ensuing advantages show up most clearly when the furnace is not in daily use. The insulating layer of diatomaceous earth retains the heat over a long period, and the amount of heat required for a new incineration series is correspondingly less. Moreover, the time needed for preheating is considerably shortened.

The external brickwork is designed in accordance with the Topf arch system of proven effectiveness; it ensures that the brickwork in the shape of an upright vault is wedged between robust steel beams, both angular and I-shaped. This system of construction guarantees a long service-life and prevents the formation of cracks, which would otherwise develop quite easily because of the high temperatures. The fittings are made from refractory castings.

In recent years, we have erected a series of cremation installations attached to existing benediction chapels or similar halls. In most cases, such an arrangement obviates the need for a lowering device and now enables all those municipalities, which had to discard the idea of building their own crematorium again and again for financial reasons, to acquire a cremation installation at a rather moderate cost. Along these lines, the crematoria at Erfurt, Grünberg, Guben, Höchst a.M., Ilmenau, Magdeburg, and Suhl came into being.

Lately we have added air heaters which make use of the spent gases; these devices are incorporated into the flue duct just upstream of the chimney. They consist of a heat exchanger with a large number of so-called bags in which the spent gases and the air circulate separately: a blower mounted in front draws in fresh air and pushes it through the air bags. The spent gases are led through adjacent bags; in this manner the air warms up and can be taken through ducts into the chapel to heat the latter. Such an arrangement makes the installation of a central heating system superfluous. Leaving aside the fact that the capital outlay is far lower than for a separate boiler for central heating, the small blower has such low operating costs that heating is essentially free of charge.

Crematoria with furnaces and Topf mechanical systems under construction in 1926 are located at

Wilhelmshaven	*1 furnace*
Giessen	*1 furnace*
Moscow	*2 furnaces*

Since 1922 we have thus built or received orders for 28 furnaces, an achievement so far unsurpassed.

Figures 8 and 9 show the church of the Donskoye cemetery in Moscow where 2 furnaces are presently being built by us.

***

The City Director *Arnstadt, 10 February 1925*
Arnstadt in Thuringia
Dept. IV

[To:] *J.A. Topf & Söhne Co., Erfurt*

The cremation furnace installed by Topf & Söhne Co., Erfurt, was handed over and started up on 1 October 1924. Up to now, 57 cremations have been carried out. Cremations take place irregularly, which leads to uneven periods of preheating and coke consumption for the individual cremations. Gas coke is being used as fuel. Preheating the furnace requires 2-2 ½ hours.

From the beginning of preheating up to incandescence and complete combustion, coke consumption has been as follows:

for the cremation of one corpse	*169-260 kg*
for the cremation of two corpses	*234-314 kg*

within a day and including heating to operational temperature.

The cremations take place without generation of smoke or odor over a period of ¾ to 1 ¼ hours for each corpse. The chimney, 18.0 m high and erected by J.A. Topf & Söhne Co., functions satisfactorily. The same applies to the [coffin] *lowering mechanism, likewise supplied by the company.*

In connection with the channel for the gas flow from the cremation furnace to the chimney, J.A. Topf & Söhne Co. have installed an air heating device for heating the cemetery chapel. The air temperature at the exit points in the chapel is 50°C on average. In the case of cremations, the chapel can thus be heated quickly and without any additional fuel.

The cemetery department.
Signed: signature

* * *

City of Erfurt
Department of Gardens and Cemeteries

Erfurt, 25 June 1925

[To:] *J.A. Topf & Söhne Co., Erfurt*

The cremation installation with two furnaces erected by J.A. Topf & Söhne Co. went into operation on 11 April 1923. Up to date, 700 cremations have been carried out.

Over the two years of operation of the furnaces, no failures have occurred up to now.

The special design of the furnaces and the good insulation have led to very low temperature variations, which is also very beneficial for the durability of the brickwork. We must underline the exceptionally simple control of the furnaces.

Unfortunately the cremation furnaces are not yet in daily operation. Therefore, the determination of the fuel requirements per corpse cannot yet be fully assured.

Using gas coke as fuel, for the period starting with preheating up to incandescence, complete incineration, and removal of ash remains, our documents permit us to determine the consumption as follows:

1.	*for the incineration of*	*1 corpse in one day*		*3¼ hwt.*	*of gas coke*
2.	*“*	*2 corpses in succession*		*5*	*“*
3.	*“*	*3*	*“*	*7¼*	*“*
4.	*“*	*4*	*“*	*9*	*“*
5.	*“*	*5*	*“*	*10¼*	*“*
6.	*“*	*6*	*“*	*10½*	*“*
7.	*“*	*7*	*“*	*10½*	*“*

The design of the Topf system allows the cremations to be executed completely without any smoke and odor.

The maximum duration of a cremation amounts to 1¼ hours.

The Municipal Department of gardens and cemeteries
Signed: signature

* * *

The Director of the
Land Capital (Buildings Department)

Weimar, 30 May 1925

[To:] *J.A. Topf & Söhne Co., Erfurt*

In reply to your request of 22 inst. we inform you that the incineration furnace installed by you in this crematorium has operated successfully up to now. In order to bring about a more economical operation, incinerations are carried out only on Tuesdays and Fridays. Preheating requires 2-3 hours, a cremation lasts 1-1½ hours. Each of the latest 24 incinerations required on average 2.7 hl [hektoliters] *of gas coke (incl. preheating).*

The Deputy Mayor
Signed: signature

* * *

Administration of
Gertrauden Cemetery

Halle a.d.S., 7 October 1924

[To:] *J.A. Topf & Söhne Co., Erfurt*

In reply to your letter of 3 inst. we are pleased to inform you that the incineration furnaces erected by you in 1915 have been operating so far to our complete satisfaction. The installation was started up on 15.12.1915, and altogether 2,670 corpses have so far been incinerated in the two furnaces. In order to reach a temperature of 1,000-1,100°C with a cold furnace, we require some 3½ to 4 hwt. of metallurgical coke, whereas only 1 hwt. of this fuel is needed with a furnace already in operation. The duration of a cremation depends upon the size and nature of the deceased and amounts to ¾-1¼ hours at this plant.

Signed: signature

* * *

Municipal Operations Dept.
Heating and Machinery Section

Hanover, 10 October 1924

[To:] *J.A. Topf & Söhne Co., Erfurt*

In reply to your letter of 3 inst. we can inform you that the operation of our crematorium has not yet reached a level allowing us to establish a certificate concerning the furnaces. For the time being, we can only confirm that we are satisfied with the furnaces supplied and have not yet noticed any substantial wear after the 300 incinerations carried out so far. As a consequence of low and infrequent usage, at the present time, we require some 100 kg of metallurgical coke for each cremation. We hope that, with the completion of the whole plant, usage of the furnaces will intensify leading to a lower fuel requirement.

In any case, we are satisfied with the furnaces to such a degree that we have always replied in a positive way to the various inquiries addressed to us.

Signed: signature

* * *

The Municipal Directorate
Municipal Building Department

Ilmenau in Thuringia, 2 August 1924

[To:] *J.A. Topf & Söhne Co., Erfurt*

As requested, we are pleased to confirm that we are satisfied with the furnace plant erected by you in our crematorium. The installation has functioned very well with respect to the directions concerning the incineration of corpses and from the point of view of fuel economy. When properly operated, the furnace has so far not led to any odor nuisance in the vicinity. In spite of the sometimes intensive use of the furnace, no wear or tear has been noticed so far.

Signed: signature

* * *

Association for Cremation (reg. ass.)
Suhl

Suhl, 20 October 1923

[To:] *J.A. Topf & Söhne Co., Erfurt*

We are happy to inform you that, technically speaking, we are satisfied with the installation erected by you in our crematorium. The furnace works well and has relatively low coke requirements. The operation of the draft enhancer is excellent and the chimney, as linked to it, works particularly well. Overall, the execution of the work involved has been most exact.

Signed: signature

* * *

The City Council at
Hirschberg in Silesia

Hirschberg, 26 May 1923

[To:] *J.A. Topf & Söhne Co., Erfurt*

In reply to your letter of 19 inst. we confirm that the incineration furnace supplied by you in 1914 works satisfactorily.

Operation is easy and simple. The design has turned out well. As far as the installation is concerned, no deficiencies have been noticed so far.

The following amounts of coke are needed:

for the first incineration: 5 hwt.
for the second " : 3 "
for the third " : 1 "
for the fourth " : - "

The duration of an incineration is about 1½ hours. Preheating takes 2-3 hours. For a single preheating operation, the generator damper is closed. However, as additional feeds are required for each succeeding incineration, the generator damper must be opened [again].

Signed: signature"

2.2. The Gas-Fired Cremation Furnace

The gas-fired furnace mentioned by Sander in his letter of 14 April 1936 is the "High-performance furnace with rotatable ash-grate, D.R.P. (Deutsches Reichspatent)" model 1934. The operation is still an indirect one, using hot air from metal tubes located above the muffle. The post-combustion chamber is equipped with a rotatable grate, in accordance with the patent granted to Viktor Quehl on 17 October 1932 and taken over by Topf on 17 May 1934 (cf. following chapter). The furnace appears more elaborate and considerably more voluminous than the Volckmann-Ludwig furnace: it still has the two-level design of the coke-fired furnace, with a total height of some 5 meters; the controls for rotating the grate and the ash removal device are located on the lower level. Even the section located in the furnace hall, measuring 3.70 by 2.60 m, is far more voluminous than the Volckmann-Ludwig furnace (3.10 by 1.70 m).

Two furnaces of this type were set up in the Cologne crematorium. A contemporary article describes the design and operation in the following words (Etzbach 1935, pp. 3-5):

"As the furnace is heated each day in the early morning by means of a gas-burner and is at incandescence (around 1000°C) after one hour of preheating, the coffin is set alight right after its introduction into the furnace, because wood immediately catches fire at that temperature. Of course, the gas-burners are closed first, so that the corpse is now being cremated by means of air at a high temperature, and after approximately one hour only pure ash from the bones remains (about 2 liters).

The generation of the high-temperature air is effected by a metallic air-heater, which is located within the furnace and is fed by a blower located outside. On their way to the chimney, the discharge gases from the furnace must pass through this heater and heat it to the point where its tubes begin to glow. In this way, a noticeably shorter cremation time is achieved. Moreover, with high-temperature air, smoke can be prevented, which would otherwise not be the case, if heavily varnished coffins or similar are used.

The cremation furnace [Document 135] *consists of the cremation chamber (a) with the tiltable plates of the grate (b) below and with the ash chamber and its ash grate (c) located underneath it. The movable burner for low pressure gas (d) is situated in the front part of the furnace on the inside. The cremation itself may be viewed through an observation device (e). The tubes of the air heater are located above the cremation chamber.*

Once the corpse has decomposed under the effect of atmospheric air at high temperature, the ash (bone residue consisting of calcium phosphate and iron oxide) falls through the refractory blocks of the grate onto plates of cast-iron Pyrodur (b) under the effect of gravity. These rotatable plates are turned from the outside of the furnace and remain in a vertical position. In that way, the ash falls onto the ash grate (c). This grate, too, can be tilted and is controlled from outside the furnace. Below this grate is the ash receptacle. If the grate is tilted 90°, the ash falls into the receptacle below. After a suitable cooling period, the ash is transferred into a (metallic) urn of some 15 cm in diameter and a height of 20 cm; here, for reasons of reverence, suitable tools are used in order to avoid any contact between the ash and [human] *hands. The urn is then closed and marked with the name and the necessary data to be held in the chapel hall or taken to another location which possesses the required characteristics of reverence.*

We must also stress in particular that, before a coffin is introduced into the furnace, a control token made of refractory material (Schamottemarke) is attached to it, showing the serial number under which the coffin has been registered in the list of the crematorium administration. This refractory token, which is fireproof, accompanies the entire process and ends up with the ash; it is removed and attached to the lid of the urn."

The next type of furnace (Document 136) shows technical improvements in the tube system of the air heater and in the ash extraction system, aside from the incorporation of a second, smaller burner into the post-combustion chamber. The engineer Fritz Schumacher describes it as follows (Schumacher 1939, pp. 25-27):

"The Topf furnace has an outer brick casing with clinker or brick facing. A strong reinforcing framework of T, U, or angle bars made of wrought iron holds

the enclosure together. The visible outside surfaces of the furnace possess an arch-like brickwork in order to prevent the formation of cracks.

The inside of the furnace is made of highly suitable fireclay material, and between it and the enclosure is located a continuous layer of insulation made from bricks of diatomaceous earth and rock wool.

Within the furnace we have the cremation chamber with lateral discharge of the gases and the gas-discharge channels situated on the right and on the left side, the cremation grate, the tiltable ash grate below, and the post-combustion chamber with the ash extraction grate.

To the right and left of the cremation chamber there are the tubes of the air heater providing high temperature air. Whereas the upper four heating coils are made from Sikromal steel which withstands temperatures up to 1200°C, wrought iron tubes with especially thick walls are used for the lower portion. A blower located outside and guaranteed to run silently feeds air to the two tube systems. In order to ensure that the tube systems on both sides are fed equal amounts of discharge gas, there are refractory baffles which steer the discharge. These refractory baffles, arranged horizontally, also serve to store heat.

On the inside of the front is a low pressure gas burner rated at 30 m³ per hour. This burner is movable.

As the Reich legislation on crematoria allows the use of fuel during the cremation only in particularly difficult cases, the Topf furnace, in order to respond to the wishes of the legislature, is provided from the outset with a burner in such a way that, once the furnace has reached its operating temperature, it can be turned, and a cast iron flap next to the burner seals its opening. Above the post-combustion grate is another small burner, rated at about 5 m³ per hour, which is used only in special cases.

For closing the cremation chamber a muffle-closing device is used consisting of two parts and made of cast iron, lined with fireclay, which rests on the framework of the furnace. Immediately in front of this closure is an insulating plate consisting of two sections made of a double layer of asbestos held by a frame of wrought iron to prevent heat losses to the outside.

Both above the tiltable ash grate and within the cremation grate there are outlets for the hot air needed for the combustion. A further hot air outlet is provided over the ash extraction grate.

The tiltable ash grate is designed to be operated from the outside. This grate has a highly refractory Pyrodur frame, and the interstices are filled with monolite clay. Another closure in the flue channel completely closes the furnace against the chimney.

The ash box has two pairs of wheels for easy moving. The hot-air-closing devices are located in the front portion of the furnace above the main burner. They are labeled: muffle – post-combustion – tiltable ash grate – ash extraction.

The controls of the flue duct damper are also located next to those of the hot air.

The discharge gases pass through the furnace along the following route:

From the gas burner they move to the underside of the refractory grate where they heat up the tiltable ash grate, and from there they flow on into the cremation chamber through the blocks of the grate. After having passed through the chamber, they pass into the openings in the vault of the muffle, strike the muffle laterally

and drop down through the lateral discharge channels. They leave the channels here on both sides, cover the post-combustion grate, come together behind it, only to split up again when entering two side channels running along the cremation grate, from where they move into the flue duct.

Thanks to this gas routing, the mass of refractory clay heats up uniformly inside and out; in this way a longer service life of the refractories is guaranteed. The heat content of the gases is, moreover, made good use of, and the gases leave the chimney with little smoke and odor.

Thanks to the tiltable grate, no stoking tools are needed in the Topf furnace in order to remove the ashes of the corpse."

On 24 June 1950 Martin Klettner, an engineer working for the Topf Co. which had moved to Wiesbaden after the war, patented a new type of cremation furnace which will be described in Chapter 3. The furnace had already been built at Wiesbaden prior to the issue of the patent, as we can see from the following letter written by the Wiesbaden city authorities on 19 December 1949 (see Document 137):

"We confirm hereby that Senior Engineer Martin Klettner has executed the intended reconstruction of the incineration furnace over a period of 2½ weeks and has incorporated improvements based on your experience.

Mr. Klettner has demonstrated the operation of the furnace and has handed it over after a test run extending over three days and involving a total of 16 cremations to our complete satisfaction.

The performance of the furnace surpassed all expectations, especially with respect to the fuel consumption. As early as the third day, incineration times of 40 minutes were attained without any fuel consumption except for preheating.

You are at liberty to show the furnace to interested parties after giving us sufficient notice.

A publication of this letter without our prior approval is not permitted."

In 1989 two gas-fired Topf furnaces were still in operation at the crematorium of the Dortmund central cemetery. They had obviously been modernized with respect to automation and had been equipped with technical control devices.

We will now describe the operation of these installations:

Cremation takes place at two levels: the main cremation takes place on the upper floor. After the introduction of the coffin into the muffle and after rotation of the grate, the cremation remains drop into the post-combustion chamber below where they burn out completely. In the meantime, another coffin is introduced into the muffle. The ash is removed when the post-combustion is complete.

Before introducing successive coffins into the muffle, they are given identification tokens made of refractory clay, numbered consecutively, which remain with the corpse and the ash over the whole duration of the cremation and allow identifying the corpse when the ash is extracted.

The time required for the cremation varies between one and a quarter and one and three quarter hours, depending on the nature of the corpse. In a normal shift of eight hours, five corpses per furnace are usually cremated. In early 1989, because of the great number of corpses awaiting cremation, double shifts were arranged, with 10 corpses, sometimes up to 12, being cremated within a day, with

a consumption of some 21 m³ of gas per cremation. Later on, after air- and gas-flow controls were added, consumption went down to less than 17 cubic meters.[91]

2.3. The Cremation Furnace with Electrical Heating.

Topf built the first electrically fired German cremation furnace; it was set up at the Erfurt crematorium in 1933. Like the gas-fired furnace, this device, too, had two levels. The 1934 model mentioned in the preceding section had a basic design which was suitable for both gas-firing and electrical firing (Documents 140f.).

The new design is explained in an article which summarizes the patent application filed by Topf ("Elektrisch…" 1935, pp. 88-90; cf. Document 139):

"The electrically heated Topf furnace installed at the Erfurt crematorium consists of a cremation chamber which is heated on both sides by 6 heating coils made of nickel chromium alloy, through which passes an electric current and which are placed in recesses of specially shaped bricks. The heating coils are protected from the direct effect of the flames which develop during the combustion of the coffin by stainless steel plates placed in front of them

These 12 coils have an output of 40 kW. The muffle is closed by a door and by a vane made of fireclay.

The grate is cross-shaped and has also two heating coils with an output of 12 kW.

Underneath the grate is the inclined plane for the ash made of specially shaped refractory bricks which, again, contain 4 heating coils having a total output of 18 kW.

The inclined plane ends at a closure plate below which the post-combustion chamber is located with its 7 kW heating coil. The floor of the post-combustion chamber consists of a perforated plate. Beneath it is the ash receptacle. The heating coils of the Topf furnace at Erfurt have a total power output of 95 kW.

In the flue-gas channels of the cremation chamber, Aeroterm[92] *tubes arranged along a slope are installed. They are fed by means of a blower located on the outside of the furnace. The air which is heated in these tubes to a high temperature enters the cremation chamber below the refractory grate through two channels, each of which has four openings. Before striking the corpse, the air flows past the glowing mass of refractory clay. These air outlets are not mere nozzles; their dimensions are 70 by 100 mm. Above the cremation chamber is the discharge outlet for the gases, which can be closed. The spent gases leave the cremation chamber at the top, strike its upper portion, and are then led downwards by means of two channels on the sides of the cremation chamber, passing through the lower portion of the inclined plane towards the flue-gas channels and from there into the chimney.*

---

91 Letters of *Grünflächenamt* (public parks department) of the city of Dortmund to the author dated 18 January and 24 February 1989.

92 Aeroterm tubes "consist essentially of a battery of finned tubes and a helicoidal blower inside a metal container with baffles which allow steering the flow of hot air. The heat exchange takes place in forced convection with a high thermal efficiency (1,500 – 3,000 kcal/m² hr), and is highly adaptable depending upon the design. The air velocity is higher than what would normally be agreeable (0.20 – 0.40 m/sec) and the noise level is high (50-60 dbA); hence, in view of the high output, their usage is primarily in industrial and large scale installations." *Manuale*... 1990, p. E 589.

> *The operation of the furnace is very simple. The heating coils are switched on and off by means of remote control switch. All the controls are grouped in a box which can be placed next to the introduction door. In order to benefit from cheaper night-rate electricity, the furnace is switched on automatically by a timer; thus, attendance is required only, and in a limited way, when the coffin is introduced. Heating is controlled by a control device which shuts off the furnace when the temperature has reached any desired level, so as to avoid any wastage of electrical power."*

Quite soon, however, this furnace would exhibit serious operational problems, especially the generation of smoke during cremations. Exacting investigations by the administration of the Erfurt crematorium showed that, with a draft of 12-24 mm of water, the velocity of the spent gases was so high that they did not have sufficient time to burn out within the muffle and cooled down to a level below their ignition temperature as soon as they entered the flue duct.

The administration of the crematorium was therefore obliged to carry out technical modifications of the plant: a combustion chamber (*Brennkammer*) was installed above the muffle in an effort to bring down the gas velocity, and the damper at that point was removed; the cross-section of the channels for the combustion air were enlarged and two new channels were added which brought air into the muffle through two openings in its upper part. The flat supporting beam for the coffin was replaced by a corrugated beam.

In 1934 Topf designed, moreover, a cremation furnace which could operate with both gas and electricity. Document 140, consequently entitled "Topf cremation furnace 1934 (For gas and electrical heating)," shows the installation from the outside. Document 141, "Topf cremation furnace 1934," illustrates its design. Following the example provided by the Volckmann-Ludwig furnace, it had an outer metal facing (*Blechummantelung*), which provided it with a very modern appearance. The incineration chamber (*Einäscherungsraum*) was closed by means of a sliding door, mounted obliquely; a decorative door (*Prunktür*) was mounted in front of it. The opposite part sported a viewing port (*Schauluke*). Each of the side walls had three openings for the spent gases. The coffin rested on three corrugated refractory beams. Below it was located the tiltable grate for the collection of the ash (*drehbare Asche-Sammelplatte*) with the ash post-combustion chamber (*Nachverbrennungskammer*) below; its tiltable grate permitted the transfer of the ash to the receptacle underneath and its removal through a suitable opening (*Ascheentnahme*).

In the front part of the furnace, but on the lower level, there was a blower (*Druckluftgebläse*) feeding air through a double coil of tubes acting as an air heater (*Röhren-Luft-Erhitzer*); this air passed across the six vertical flue-gas ducts, located on both sides of the cremation chamber, where the flue gases transferred their heat content. The combustion air heated in this way flowed through eight openings below the coffin, passed between the refractory beams, continued through another eight openings above and below the tiltable plate, and then entered the post-combustion chamber. A chamber with dampers was placed above the cremation chamber in order to reduce the velocity of the fuel gases.

When these changes had been carried out, test cremations were undertaken at the Erfurt crematorium.

The diagram published by engineer Konrad Weiss (Document 142) refers to five cremations which took place on 17 and 18 April 1934. The duration of the individual cremations was as follows:

First cremation	about	1 hr 45 min.
Second	"	2 hrs
Third	"	1 hr 40 min.
Fourth	"	1 hr 50 min.
Fifth	"	1 hr 30 min.

The temperature recorded at the center of the muffle was higher than that in the rear portion and varied between 850 and 950°C. The temperature of the inclined plane was always below 600°C (Weiss 1934, pp. 453-457).

A total of 1,622 cremations were carried out in this furnace before it was dismantled and replaced by a more modern model set up in the Erfurt crematorium in 1936.

As compared to the former, this model (Documents 143-145) presented numerous technical improvements. The vault of the muffle is closed, and both the additional combustion chamber and the channel for the spent gases are absent. The lateral walls of the muffle, below the onset of the semicircular vault, are strongly inclined and extend below the grate as inclined planes for the ash; they reach down to a previously non-existent tiltable grate. Below the latter is an electrically heated and retractable post-combustion grate. The supporting grate for the coffin consists of three corrugated beams.

The spent gases leave the muffle through four square openings in each of the side walls and enter two channels which go down vertically and open up above the post-combustion grate, which they traverse downwards and then enter the flue duct. On the inside of these two vertical tubes there are four horizontal metal heat recovery tubes, 120 mm in diameter, into which a blower, located outside the furnace, feeds the combustion air which in turn enters the muffle through two openings set into each of the side walls, above the tiltable grate and below the grate of the muffle. Through other channels combustion air also enters the muffle from on opening behind the last supporting beam of the grate. From there it flows also into the space below the post-combustion grate. The heating coils are no longer contained in recesses protected by metal plates but in appropriate channels made of shaped refractory bricks.

This furnace is described by the Topf Co. in the following manner (Schumacher 1939, pp. 28-30, cf. Weiss 1937, pp. 159-162):

> *"The furnace consists of an outer cladding of sheet metal which is held in place by robust T, U, and angle-shaped bars. The entire furnace is built from the most appropriate refractory material, and between it and the outer shell there is a thick layer of diatomaceous earth bricks as well as glass fiber and rock wool panels.*
>
> *The furnace itself consists of the cremation chamber with its flue-gas channels to the right and left, of the cremation grate with the tiltable ash grate below, of the post-combustion chamber and a grate for ash extraction. On either side of the*

cremation chamber, preheating tubes for the combustion air are set into the flue gas channels, heating the air to a high temperature. Whereas the coils of the two top sections are made of Sikromal steel, we use cast iron tubes with particularly thick walls for the lower sections. A low-noise blower located outside the furnace feeds both sets of tubes.

For the closure of the cremation chamber there is a muffle closure which can be suspended either from the furnace framework or from the ceiling of the furnace hall. In front of this closure, there is an insulating plate made from double asbestos panels held by a wrought iron frame.

Above the tiltable ash grate, as well as within the cremation grate, feed openings for the hot air required for the combustion have been placed. A further opening for the hot air is located above the ash extraction grate. This grate has a rim of Pyrodur wrought iron, and the interstices are filled with compressed monolite.

The furnace is well separated from the chimney by a draft damper. The ash receptacle has two sets of wheels for easy movement. The discharge gases take the following route:

The discharge gases leave the cremation chamber through two openings set into the right and left sides of the cremation chamber, pass through the upper channel around the horizontally arranged plate of refractory clay into the second and third channels and leave to the right and left of the combustion grate, enveloping it, then flow behind and below it through a common channel and are then led to the chimney via the flue duct.

The refractory material is heated uniformly, inside and out, by the discharge gases, guaranteeing in this fashion a longer service life of the refractory material. Furthermore, the spent gases are used up completely and leave the chimney with minimal smoke and odor. No devices are needed for the extraction of the corpse ash.

Location of the electrical equipment for cremation:

The maximum total power output is 85 kW, of which 48 kW are installed in the two side walls of the main cremation chamber (muffle), 15 kW in the chamber below the grate, 10 kW in the post-combustion and 12 kW in the air channels located on either side of the grate.

In the main cremation chamber there are 6 openings on either side, for a total of 12, which contain two electrical circuits. In this way it is possible to switch the two sides on or off separately.

The coils which are located in the rear portion of the furnace are linked by cables to the control panel, which is located on the wall of the building behind the furnace. This panel is equipped with the timers, the ignition device, the timer clock, and the push-buttons for ignition with their control lights.

All electrical circuits have push-button controls with control lights in such a way that one can see at any time which circuit is powered.

The ignition device prevents an excessive temperature in the furnace. For this, the furnace starts and stops automatically at 700 and 900°C, respectively, as a function of the desired temperature. The furnace can moreover be switched on or off at any moment by means of the ignition control, even at times when no attendant is present.

This means that the furnace can switch on and preheat to the operating temperature automatically, even during the night, at any desired moment without manual action."

The diagram for this furnace published by the engineer Konrad Weiss (Document 146) covers two consecutive cremations. The duration of the cremations turns out to be considerably shorter than in the previous furnace, between 70 and 55 minutes. This is due to the thermotechnical improvements of the second furnace, above all by the incorporation of a tiltable grate which – allowing as it did the separation of individual corpses – permitted the introduction of another corpse while the residues of the former burned out in the post-combustion chamber.

After some 3,000 cremations carried out over a period of three and a half years of operation, this furnace was worn out to the point that it had to be dismantled and rebuilt.

The new furnace (Document 147) brought along further technical improvements: the combustion air flowed from a single hole in the rear portion of the muffle, striking the coffin from below; another conduit moved air below the post-combustion grate. Furthermore, the spent gases no longer flowed through the post-combustion grate, leaving instead through two holes in the rear part of the post-combustion chamber and from there into the flue-gas channel.

Construction work on the new furnace ended on 1 December 1939 and the furnace was slowly dried until 31 January 1940 by means of 750 kg of wood. Its performance was much improved.

The performance of this furnace was documented by the engineer Rudolf Jakobskötter (Document 148) and covers three cremations in succession. Cremation times were very short: some 65, 50 and 40 minutes respectively.

In the light of what we have stated in Chapter 4 of Section I, it is obvious that for the cremations shown in the diagram – which had the purpose of publicizing the efficiency of this furnace – combustion did not come to completion on the tiltable grate, but continued and ended in the post-combustion chamber, as it had done in the Volckmann-Ludwig furnace at Hamburg, in which the solar plexus was burned in the post-combustion chamber.

Document 149 shows an electrically heated Topf furnace with further technical modifications, the most important of which were the double door for the closure of the muffle, the tiltable post-combustion grate and the heat-recovery system with its metal tubes set into a separate chamber upstream from the flue duct (Jakobskötter 1941, pp. 579-587).

3. The Topf Patents of the 1920s and 1930s

In the preceding chapters we have seen that Topf introduced a series of truly novel ideas into the technology of cremation, which made it the most important company in Germany in that sector within a single decade. Its untiring research and development activity is also reflected in the patents directly issued to it or

which it acquired over the years of its most intensive activity. All this time, however, construction of furnaces for crematoria remained a marginal activity in the plants and on the financial statements of the company, and the patents which the firm obtained clearly reflect this fact.[93]

In this chapter we will publish the text of all Topf patents relating to cremation furnaces and other combustion devices, but will translate only the most important ones, leaving aside the two patents referring to the coffin-introduction device (24 August 1920 and 4 May 1938; Documents 150 and 154) and the patent application of 16 November 1942 concerning "Air-cooled grate plate for mechanical push grate" (Document 159), which does not concern cremation furnaces but industrial gasifiers.[94]

* * *

1) Deutsches Reich. Published on 24 August 1920. Reich Patent Office. Description of Patent no. 324252. Class 24 d. Group I

J.A. Topf & Söhne in Erfurt.

Device for the introduction of the coffin for cremation furnaces with support cart that can be raised and lowered. Patented in the German Reich from 24 April 1915. [Not translated, Document 150]

* * *

2) Deutsches Reich. Published on 5 March 1930. Reich Patent Office. Description of Patent no. 493042. Class 24 d. Group I. T 36626 V/24d

Day of publication of issuance of patent: 13 February 1930.
J.A. Topf & Söhne in Erfurt.

<u>Device for post-combustion of residues in corpse cremation furnaces</u>

Patented in the German Reich from 29 March 1929.

The invention relates to a device for the post-combustion of residues in corpse-cremation furnaces, primarily for the purpose of burning the wood ash which is mixed with the corpse ash.[95] The object of the invention differs from known post-combustion devices in that the removable receptacle for the combustion residues, placed at the end of the inclined floor of the ash-dropping area, has a perforated bottom and is placed over the outlet of a controllable feed of combustion air. This arrangement has the advantage of being very simple. Furthermore, above the residue receptacle and below the lateral gas exhausts there is a gas-permeable slide, blocking ash from dropping into the receptacle, which enables the ash, still undergoing post-combustion in the receptacle, to be kept separate from a further incineration in the case of incinerations in succession.

---

93 Cf. the corresponding list shown in Appendix 1.4.

94 The patents mentioned in this chapter stem from the *Deutsches Patentamt* in Berlin. Documents 155 & 159 are merely patent applications not indicating whether any patent was eventually granted.

95 This refers to the complete combustion of the combustible substances.

The drawing. Fig. 1, shows the longitudinal section of the furnace in the schematic diagram of an example of the realization. Fig. 2 is the front view of the post-combustion device.

At the front end of the furnace, below the ash-dropping area, there is a receptacle *a*, equipped with a perforated bottom *b* and a combustion-air supply *c* located beneath the latter. The supply can be controlled by dampers *d* or similar.

The combustion residues are moved into receptacle *a* shortly before the end of the incineration process and subjected there to a post-combustion process with the spent gases escaping through the lateral exhausts *g* of the furnace.

In order to prevent the residues of two successive incinerations from reaching receptacle *a* concurrently, a retractable plate *e* is mounted above receptacle *a* which isolates the receptacle from the ash-dropping area *f*. This plate is permeable for the gases, *e.g.* by possessing small holes, in such a way that the post-combustion gases can leave, but no ash residues from ash dropping area *f* can reach receptacle *a*. Consequently, a fresh incineration may be started before the post-combustion of the residues of a previous incineration has come to an end in receptacle *a*.

Patent claims:

1. A device for the post-combustion of residues in corpse-cremation furnaces, characterized by the fact that the removable receptacle (*a*) placed at the end of the inclined floor of the ash dropping area (*f*) has a perforated bottom (*b*) and is located above the outlet of a controllable combustion air supply (*c, d*).

A device in accordance with claim 1, characterized by the placement of a gas-permeable retractable plate (*e*) above the receptacle, below the lateral gas exhausts (*g*), to shield the receptacle against any ash dropping from the furnace. [Document 151]

* * *

3) Deutsches Reich. Published on 17 October 1930. Reich Patent Office.
Description of Patent no. 561643. Class 24 d. Group I. Q 1735 V/24d

Day of publication of issuance of patent: 29 September 1932.
Viktor Quehl of Gera. Transferred to: J.A. Topf & Söhne, Erfurt, 17.5.1934.

Cremation furnace with tiltable grates

Patented in the German Reich from 15 April 1931.

Existing cremation furnaces possess stationary furnace sections – the muffle grate and the ash grate – to support the coffin and the corpse parts to be incinerated.

These have the disadvantage that after their incineration the corpse parts have to be scraped from these surfaces by means of a scraping device. Such an intervention into the incineration process does not constitute a dignified form of cremation. Furthermore, the introduction of the scraping device into the furnace provokes a considerable loss of heat by allowing cold air to enter the furnace through the doors while they are open. The iron scrapers may also easily damage the glowing brickwork.

This invention obviates the use of scraping and stoking devices in such a way that the muffle grate which supports the coffin and the corresponding ash grate can be pivoted from the outside around one or several axes, with the grates being optionally split into several pivotable sections with an arbitrary orientation of the axes.

This makes it possible to remove totally or in part, from the outside without opening the furnace, any remaining incineration residues from the muffle grate and the ash grate without the use of scraping or stoking devices, in line with the progress of the incineration, by simply pivoting the surfaces.

The drawing shows an example for the realization of the invention. We designate by *m* the muffle grate pivotable around an axis *a*, by *b* the ash grate, subdivided into separate surfaces *f* which can be pivoted individually around their individual axes *e*.

The object of this invention may, in certain respects, be executed differently, as long as the essence of the invention, namely the pivotable character of the muffle grate and the ash grate, is maintained.

Patent claims:

1. Cremation furnace with pivotable grates characterized by the fact that the muffle grate which supports the coffin and the ash grate are arranged in such a way that they can be pivoted from the outside.

2. Cremation furnace according to claim 1, characterized by the fact that the muffle grate and the ash grate are divided into several surfaces which can be pivoted individually.

Attachments: 1 sheet of drawings. [Document 152]

* * *

4) Deutsches Reich. Published on 19 November 1936. Reich Patent Office. Description of Patent no. 638582. Class 24 d. Group I. B 162300 V/24d

Day of publication of issuance of patent: 29 October 1936.

Wilhelm Basse of Hamburg. Transferred to: J.A. Topf & Söhne, Erfurt, 27.2.1937.

Incineration furnace

Patented in the German Reich from 9 September 1933.

The object of the present innovation is a device for incineration furnaces, and it aims *i.a.* at an improvement of the combustion by a special way of feeding the combustion air.

It is known that the air feed of incineration furnaces equipped with a grate or a solid floor plate has deficiencies, and, in particular, these deficiencies are caused by the fire path in the cremation chamber, resulting from the design of the plate or the grate. Due to its massive construction, the floor plate has the advantage of storing heat. On the other hand, it has the great disadvantage that the combustion air cannot reach the central parts of the matter to be combusted, because the disintegration [of the latter] can only take place on the outside where it is exposed

to the oxygen. As the coffin with its central portions rests directly on the floor plate, combustion in that area is incomplete or retarded. This disadvantage is eliminated by the grate. It enables the air to be moved to the center of the burning coffin and thus to accelerate the incineration. In this case however, there are problems as well:

1. As the grate is open, the gas distribution of the fuel gases within the muffle can no longer be controlled.

2. During the incineration of the inner, combustion-resistant parts of the matter to be incinerated, excess air enters the furnace through the openings on the sides of the grate, cooling down the furnace.

3. The grate has a low heat capacity.

Still, furnaces with solid floor plates have been built with the combustion air being blown from the side and from above by means of nozzles onto the object to be combusted.

This kind of air feed is considerably more effective, but we still have the disadvantage that the object to be combusted is exposed initially to the combustion air only at the top and on the sides; an air feed to the bottom part of the combustion object is, however, absent. It is at this point, though, that the air feed is highly effective, because the flames generated there will envelop the combustion object from all sides and thus shroud it completely.

Hence, this invention plans to feed combustion air through nozzles mounted in the floor plate. For that reason, the floor plate is equipped with valley-like depressions which give it a grate-like appearance. The air nozzles are located between the grate beams.

It is useful to build the floor plate from individual bricks which, by their shape and their arrangement, confer a grate-like design to the plate. The bricks are hollowed out on the inside to mount the compressed air tubes. Air feed to the nozzles is designed in such a way that the nozzles can be controlled individually. For this purpose, the nozzles can be arranged in groups.

If arranged in accordance with this invention, the compressed air coming from the nozzles will create strong flames beneath the coffin, leading to a strong heating of the grate plate and to a good storage of the heat on account of the closed design of the floor plate. The latter effect is important because it contributes to a considerable reduction in the duration of any succeeding incinerations.

The drawing shows an example of the implementation. Fig. 1 is a vertical section of the furnace and Fig. 2 is a top view of the floor plate.

Here, we designate as *a* the bricks making up the grate plate, *b* the support of the furnace itself, *c* the muffle walls, *d*, d_1 the compressed air tubes, *e* the corresponding conical gaskets, *f* the air channels in the bricks, *g* the air exit holes in the nozzles.

In Fig. 2, the bricks are numbered 1 to 20.

The shaped bricks shown in the form illustrated here have slanted roof-like surfaces on both sides which create the grate-like shape of the floor plate. The nozzles set into these bricks open up into the depressions between the individual bricks in such a way that the air jet strikes the combustion object directly. This brings about the most effective and most economical use of the combustion air.

Moreover, the nozzles are staggered with respect to one another producing a complete and uniform air feed to the matter to be combusted.

This arrangement has the additional advantage that, on account of the nozzles being set into the slanted surfaces of the grate plate, they are protected against being accidentally covered by the combustion matter above. The nozzle orientation, moreover, makes it possible, when the ash is recovered, to blow away the fine fly ash, which is then sucked up by the draft of the chimney.

The channel-like depression *f* of the bricks (Fig. 2) can be limited to the length of one brick, such as bricks 6 and 10, or extended over several bricks, such as bricks 1 and 5 or bricks 13 and 17.

In each of these cases, only one tube d_1 may be used for the adduction of compressed air, whereas each individual brick must obviously have its own connection to the air feed.

The easily manufactured bricks can be replaced conveniently in the case of any repair work for damages caused by heat wear or mechanical damage (emplacement of the coffin), without loosening the constitution of the grate plate.

Patent claims:

1. Incineration furnace with a floor plate closing the lower part of the incineration space and with air nozzles directed towards the incineration object, characterized by the fact the floor plate consisting of shaped bricks (*a*) presents a grate-like surface and by having nozzles (*g*) opening up into the depressions between the grate beams.

2. Incineration furnace in accordance with claim 1 characterized by the fact that the shaped bricks (*a*) are hollow for the insertion of the compressed air tubes.

3. Incineration furnace in accordance with claims 1 and 2 characterized by the fact that the air nozzles (*g*) are arranged so as to be controllable individually or in groups. [Document 153]

* * *

5) Deutsches Reich. Published on 4 May 1938. Reich Patent Office. Description of Patent no. 659405. Class 24 d. Group I. T 47769 V/24d

Day of publication of issuance of patent: 7 April 1938.

Hans Geerhardt of Erfurt has been named as the inventor.

J.A. Topf & Söhne in Erfurt.

Loading device for incineration furnaces

[Not translated, Document 154]

* * *

6) Duplicate. Patent application 760198. 5.11.1942

J.A. TOPF & SÖHNE ERFURT

To: Reich Patent Office, Berlin SW 61

Description

(Attachment 2 to today's application)

Continually operating corpse-combustion furnace for large-scale operation

The collection camps in the occupied eastern territories set up on account of the war and its consequences with their inevitably high mortality do not permit the interment of the large number of deceased camp inmates. There is, on the one hand, a shortage of space and labor, and, on the other, the risk of exposing the vicinity, near or far, to the dangers presented directly or indirectly by any burial of the deceased, many of whom have succumbed to infectious diseases.

The need thus exists to eliminate safely, quickly, and hygienically the corpses generated continuously in large numbers. In that case it is obvious that one cannot proceed in accordance with the legal requirements valid in the Reich territory. Hence, it is not possible to incinerate only one corpse at a time, and the incineration process cannot be carried out without any post-heating or additional heating. Rather, several corpses must be successively incinerated together and concurrently, and over the total duration of the incineration process the flames must act directly on the corpses to be incinerated. A separation of the ashes of the corpses incinerated concurrently cannot be undertaken; the corpse ash can only be recovered in bulk. Hence, in the case of installations which serve as a means for the elimination of corpses as described above, one cannot speak of an incineration (*Einäscherung*); in fact, we are dealing with corpse combustion (*Leichenverbrennung*). For the execution of this combustion – in line with the viewpoints exposed above – in some of these camps multiple-muffle furnaces were erected which obviously had to be loaded and operated cyclically. For this reason, these furnaces are not entirely satisfactory, as the combustion in them does not proceed quickly enough to permit the elimination of the large number of corpses generated continually within a short period of time.

Such an objective can only be achieved by means of furnaces which can be loaded continuously and operate in the same way. One would think for example of tunnel furnaces. In such an installation, the corpses to be burned would be loaded, at the front of a long and internally heated furnace, onto a moving device which moves lengthwise through the furnace, with the corpses being conveyed from a preheating zone into the combustion zone, and yielding the corpse ash at the other end of the furnace. Such a construction, however, is rendered difficult by the problem encountered on other occasions of keeping the moving metal parts – exposed to the effect of fire or flue gases – continually in motion, even if – as in the present case – these moving parts are covered to the extent possible with fireclay or some other refractory substance. A further difficulty – in the case of combustion equipment operating, as in this case, with a draft, *i.e.* with different air or gas pressures in the various sections – is the task of sealing the moving parts against the stationary ones to the greatest extent possible. Moreover, such units would require a permanent supply of power to actuate the moving device. Finally, the arrangement of the flue-gas ducts etc. would be complicated, which means that, for all these reasons, tunnel furnaces would not be recommendable for the combustion of corpses.

In an effort to avoid the disadvantages of muffle or tunnel furnaces while conserving all the advantages of continuous loading and operation even in the case of corpse-combustion furnaces, together with a most-efficient use of the required

fuel, this invention proposes a furnace operating continuously in which, by avoiding structural elements which would have to move through flames, the movement of the corpses introduced at the top end of the furnace would take place automatically within the furnace. The corpses slide by gravity into the heated furnace onto chutes shaped and inclined in a suitable manner and then further down, catching fire in the process and finally burning out and turning into ash at an appropriate point within the furnace.

Fig. 1 shows the vertical section of an example of implementation, fig. 2 is section A-B in fig. 1.

The invention concerns, for example, a furnace with several internal chutes inclined with respect to the horizontal – the drawing shows three such possible chutes, labeled *a*, *a1*, *a2* – in a zig-zag-like arrangement. Each chute consists of several longitudinal beams *b* made of fireclay, which are supported by arched ribs *c* mounted below for better service life. Between the longitudinal beams *b* are located transverse bricks *d* in such a way that each chute surface is in the form of a grate. The longitudinal fireclay beams rest with their upper end in the external brickwork *e* of the furnace; the lower end is held by suitable refractory brickwork arches *f* placed transversely. The upper chutes are individually surmounted by a vault *g*, inclined against the horizontal as well, which possesses openings. The covering of the front part of the uppermost chute does not contain such openings.

At the top, where a suitable platform *h* or similar has been arranged, the uppermost chute has, at its top end, a sufficiently wide feed opening *i* which is normally closed by a self-sealing trap *k* extending into the antechamber. The corpses to be burned are loaded transversely through this trap onto the uppermost chute *a*. In order to enable such a transverse loading to be effectuated, the furnace is built to a corresponding width. The loading pace of the individual corpses to be burned in the furnace is determined by the progress of the overall combustion which is, as we have already stated, to be accelerated in the best possible way by the configuration of the furnace.

At the lower end of the first chute *a*, the reversal point, a further chute *a1* is arranged followed by the succeeding one, *a2*, and at the lower end of the last chute there is the horizontal fireclay grate *l* for the burn-out, with its ash collection chamber below. In front of this burn-out grate there is the flame-generation section *n* which can be designed at will as a flat grate, a stepped grate, a generator, a gas or oil heater or in some other way, depending on the fuel which has to be used. The path of the flame and/or the combustion gas is arranged in such a way that, aside from the burn-out grate *l*, the grate-like chutes and all perforated vaults enable the flames and the combustion gases to move upwards. At the upper end of the furnace, opposite the loading opening *i*, we have the exit *o* of the spent gases which are to be removed and taken to chimney *p* in a suitable manner. Obviously, the flue gases can be led through an appropriate flue-gas preheater (not shown) before entering the chimney in order to make use of the heat they contain for preheating the combustion air.

On their way through the furnace, the corpses to be burned are exposed to the flames and/or combustion gases moving in the opposite direction. Multi-part fireclay slides *q*, set into the reversal points at the lower end of the upper chutes *a*,

a1, *a2*, and operable from the outside, allow the retardation or the interruption of the passage of the corpses through the furnace. Moreover, suitably arranged stoking openings *r* allow intervention from the outside in case of caking or adhesion of the objects to be combusted. To the greatest extent possible, ash generated inside the furnace during combustion is to fall into the ash-collection chamber through the openings in the chutes *a*, *a1*, *a2* and in the ceiling vaults. Any ash that might collect along the way on brickwork sections can be removed from the outside through suitable ash-cleaning openings *s*. The major portion of the ash will collect below burn-out grate *l* in the ash-collection chamber mentioned where its surface is permanently exposed to the heating gases in such a way that any uncombusted remains of the objects to be burned can keep on burning and burn out in this ash space. Through appropriately arranged air channels *t* opening to the inside of the furnace sufficient air supply along the whole way of the combustion objects through the furnace is assured for the promotion of the combustion process of the corpses. This air may also be preheated in a flue gas/air preheater (not shown in the drawing). The air supply of cold or preheated air may be performed under pressure in order to obtain at all times good turbulence of the flue gases.

It is also possible to equip the furnace, at the locations where stoking openings *r*, as shown in fig. 1, are provided, with additional loading openings *i* with self-sealing traps *k*, if the furnace is to be operated at a reduced capacity from platforms located there. In that case, depending upon the desired degree of capacity reduction, one or both of the multi-part fireclay slides *q* can be closed.

Patent claims:

1.) A continually operating corpse-combustion furnace for large-scale use, characterized by the fact that within it are arranged several grate-like chutes (*a*, *a1*, *a2*), inclined longitudinally against the horizontal, following one another in a zig-zag-like manner; upon them, the corpses to be burned, fed through the upper loading gate (*i*) and entering the furnace and descending under their own weight, are set on fire by the combustion gases which move in the opposite direction, [with the corpses] burning out and turning into ash upon the ash grate (*l*) placed at the lower end of the lowermost chute (*a2*).

2.) A furnace in accordance with claim 1.) characterized by the fact that the chutes each consist of several fireclay beams (*b*) with transverse supporting bricks (*d*) between them, the beams being supported by arched ribs (*c*) located below them.

3.) A furnace in accordance with claims 1.) and 2.) characterized by the fact that the upper chutes (*a*, *a1*) are surmounted by perforated vaults (g).

4.) A furnace in accordance with claims 1.) to 3.) characterized by the fact that ash-removal openings (*s*) are installed above each of the vaults (*g*).

5.) A furnace in accordance with claims 1.) and 2.) characterized by the fact that at the reversal points at the lower ends of the upper chutes (*a*, *a1*) fireclay slides (*q*) moving and operated sideways have been arranged to slow down or interrupt the passage of the corpses.

6.) A furnace in accordance with claims 1.) to 4.) characterized by the fact that, within the chutes, channels (*t*) have been arranged for additional air supply.

7.) A furnace in accordance with claims 1.) to 6.) characterized by the fact that in place of the stoking openings (*r*) introduction gates (*i*) with self-sealing dampers (*k*) have been arranged in order to be able to feed and operate the furnace at partial loads from platforms located there. [Document 155]

* * *

This patent application is the revised and corrected version of an application dated 26 October which mentions Fritz Sander, chief engineer of Topf, as being the inventor. I refrain from publishing this latter document, because the copy in my possession is of very poor quality.[96] I shall return to Sander's project later (cf. Chapter 7.4.1.).

* * *

7) Deutsches Reich. Published on 19 March 1930. Reich Patent Office. Description of Patent no. 494136. Class 24 f. Group 10. T 35607 V/24f

Day of publication of issuance of patent: 6 March 1930.
J.A. Topf & Söhne in Erfurt.

Retractable slag-grate for hearths with air-feed from below.
Patented in the German Reich from 22 August 1928.
[Not translated, Document 156]

* * *

8) Deutsches Reich. Published on 24 May 1933. Reich Patent Office. Description of Patent no. 576135. Class 24 f. Group 1202. T 39364 V/24f

Day of publication of issuance of patent: 20 April 1933.
J.A. Topf & Söhne in Erfurt.

Plate-grate with nozzles
Patented in the German Reich from 27 August 1931.
[Not translated, Document 157]

* * *

9) Deutsches Reich. Published on 31 October 1933. Reich Patent Office. Description of Patent no. 587149. Class 24 f. Group 10. T 35607 V/24f

Day of publication of issuance of patent: 12 October 1933.
J.A. Topf & Söhne in Erfurt.

[96] APMO, BW 30/46, pp. 7-14.

Process and furnace for the recovery of lead and pieces of wires from cables

Patented in the German Reich from 29 September 1932.

[Not translated, Document 158]

* * *

10) Duplicate. Patent application 789491 dated 17.11.1942

J.A. Topf & Söhne Erfurt

To: Deutsches Reich Patent Office, Berlin SW 61

Date: 16 November 1942

Description:

Air-cooled grate plate for mechanical push grate.

[Not translated, Document 159]

* * *

The last known patent of the Topf company dates from the early 1950s when the company had moved to Wiesbaden.

* * *

11) Bundesrepublik Deutschland. Issued on the basis of the First Transfer Law of 8 July 1949. (WIGBL [Gazette for Economic Laws] *p. 175). German Patent Office. Description of Patent No. 861731, Class 24d, Group 1, T 1562 V/24d*

Martin Klettner of Recklinghausen has been named as inventor.

J.A. Topf & Söhne, Wiesbaden.

Process and device for the combustion of corpses, carrion, or parts thereof

Patented in the territory of the Federal Republic of Germany from 24 June 1950.

Patent application published on 31 October 1950.

Patent issuance published on 13 November 1952.

The invention concerns a process for the burning of corpses, carrion, and parts thereof by combustion air heated in a recuperator as well as a device for the implementation of the process.

Nearly all incineration process known today employ combustion air heated in a recuperator for the burning of corpses. In line with all combustion processes of heat technology, the combustion process has to be facilitated by preheating the air to very high heat levels, thus increasing the combustion temperature.

The heating value of a corpse or its combustion value has in the past been judged basically on the fat content of the corpse. Some of the CH (hydrocarbon) compounds (fats) exhibit very low ignition temperatures and burn at very high temperatures. As opposed to this, in the absence of pure fats, *i.e.* of pure CH compounds, it has so far been impossible to burn exothermally the CH compounds containing N (nitrogen) present in the proteins. The proteins with their rather high N content (some 25%) resist combustion most strongly. Their ignition temperature is around 800°C.

At the air temperatures of 400 to 500°C used so far, the nitrogen component of the proteins thus could not be made to lose its resistance to combustion.

It is known that only under the influence of air at 800 to 900°C can the separation of N from the CH compounds be achieved, even though the proteins are not constituted by a chemical compound of N + CH but only by one of the loose combinations of N, in line with the way this somewhat inert gas has been known to behave. One may assume that a certain amount of heat is consumed for the removal of N. However, we will never be required to produce the large amount of heat required to remove N from a true chemical compound. Moreover, the combustion of the CH compounds contained in the proteins releases nearly the same amount of heat as would be released by the combustion of equivalent amounts of pure CH compounds.

For a human corpse of about 70 kg, containing some 12 kg of C, some 2 kg of H_2, and about 0.5 kg of P, as well as some 55.5 kg of H_2O and N, we can calculate a minimum heating value of about 160,000 caloric units [kcal], to which the fuel value of the coffin must be added.

The ultimate objective of the cremation thus had to consist in taking the required amount of combustion air to a temperature of 800 to 900°C without any additional fuel consumption, solely by using the flue gases, in order to completely burn the considerable amounts of CH contained in the proteins yet linked to N, and so to allow the combustion of any human corpse without any additional supply of heat merely by the conversion of the amounts of energy contained therein.

This objective has been reached by means of the incineration process outlined for this invention. Not only has it been possible to generate the heat required for the evaporation and removal of the water contained in the corpse, but also the heat needed for the combustion and the incineration of the corpse itself. Even if the heat lost in the waste gases is taken into account, significant amounts of heat still remain available to heat the furnace and/or maintain its state.

A process as discussed earlier on and as part of the invention is implemented in such a way that the corpse with its coffin is located on a grate in the muffle and exposed to an air current heated in a recuperator by a supply of heat generated by means of fuel and/or exposed to the radiant heat of the hot muffle walls for a sufficiently long time until the coffin catches fire and the corpse, made combustible by the evaporation of its water content, decomposes, with the remains burning out exothermally on a rather small ash grate located below under the influence of the necessary combustion air which is heated by recuperation to 800 to 900°C mainly by making use of the heating value of the corpse parts. The combustion gases thus generated flow out, downwards through the burn-out grate, and mix with hot combustion air fed below the burn-out grate in order to burn the volatile components completely. The combusted gases then move directly into a recuperator, where they transfer their heat content to the combustion air such that the combustion can be maintained without any further supply of fuel.

The illustration shows a furnace for the implementation of the process.

Muffle *A*, of a size suitable for the coffin sizes involved and built in the standard dimensions, is effective as a combustion chamber, in terms of fuel economy, only as long as the muffle volume is completely filled by the combusting gases.

The early phase of the combustion process, which takes place exclusively in the muffle, must be terminated as such and become a drying process when the grate, consisting of only two stones, allows the remaining body parts to drop under their own weight into the actual small combustion chamber *B* located above the pivotable grate. This [terminal] point is reached when the coffin has been consumed and the head and limbs fall off. This process in the muffle requires about 20 to 30 minutes.

In the small combustion chamber, the air heated to 800 to 900°C mixes intimately with the as yet uncombusted proteins, removes the N from the CH compounds, and burns the CH completely at temperatures of up to more than 1,200°C. This true combustion process takes between 10 and 15 minutes. The pivotable plate can be turned, and the remaining ash falls into the third combustion space above ash grate *C*.

The necessary combustion air is heated in an air heater *D* made of fireclay or of metal to 800 to 900°C. On start-up, a hot-air gas burner *E* generates combustion gases at 1,200 to 1,300°C to preheat the air heater. Controlled amounts of air are fed into the muffle above the pivotable plate and below the ash grate. The hot-air gas burner, too, is supplied with combustion air at 600°C max.

As soon as the furnace has reached a steady state, the gas burner is switched off, and heating of the air heater takes place only by the waste gases which can be very hot during the actual combustion on the pivotable grate where the proteins burn actively.

The new process allows reducing the overall duration of the incineration by up to 45 minutes, with 30 minutes being often observed.

The ash quality can be called entirely combusted, free of germs; it has such a low volume that the normal urn will rarely be filled completely.

Patent claims:

1. A process for the combustion of corpses, carrion, and parts thereof by means of combustion air heated in a recuperative manner, characterized by the fact that the corpse with the coffin, in a muffle and resting on a grate of beams, is exposed to an air current heated in a recuperative way by making use of a fuel and/or exposed to the radiant heat of the hot muffle walls until the burning coffin and the corpse, made combustible by the evaporation of its water content, fall apart. The parts burn out exothermally on the small burn-out grate located below, with the necessary combustion air being heated to 800 – 900°C in a recuperative manner primarily by the combustion heat of the body parts. The combustion gases being formed flow out downwards through the burn-out grate, mixing with hot combustion air added below the burn-out grate to achieve complete burn-out of the volatile components. The spent gases are taken directly into the recuperator, giving up their sensible heat to the combustion air, thus allowing the maintenance of the combustion without any further fuel supply.

2. A furnace for the combustion of corpses, carrion, and parts thereof, in a manner described in claim 1, by means of combustion air heated in a recuperative way, and consisting of a burn-out grate which can be folded out of the way or

retracted and which is located below the grate-like beams of a muffle, characterized by the fact that the grate consists of only two beams and is located above a funnel-shaped floor, the inclined walls of which serve to move the coffin and body parts onto the burn-out grate, which can be folded out of the way or retracted, [further characterized] by the presence of air outlets for the primary air feed above the burn-out grate and by the presence, in the space below the burn-out grate, of spent-air evacuation-outlets towards the recuperator, of a hot-air gas burner for temporary heating of the recuperator, and of feed outlets for secondary air. This space is also equipped with a foldable and, in view of the progression of the combustion, correspondingly smaller grate for the final burn-out.

3. A furnace in accordance with claim 2, characterized by the fact that the combustion chamber is furnished with a relatively thin cladding of low heat capacity and is surrounded by a thick layer of insulation.

Printed matter consulted: German Patent No. 669 645.

Attached: 1 sheet of drawings. [Document 160]

4. Topf Waste Incinerators

Topf's activity in this sector of public health where combustion devices of various types were employed can be judged from a 1940 publicity brochure, of which I will translate the essential part:[97]

"Public health and hygiene constitute the starting point for the very careful treatment of special questions which our furnace construction department has been dealing with for decades. Our special furnaces hence aim for the effective fight against the spread of disease.

Prevention is better

Our technical and scientific knowledge together with our considerable practical experience have enabled us to accomplish a complete destruction of the germs present in hospital refuse, garbage or similar substances, by the purifying power of flame.

Topf furnace construction

In this field, we have been able to profit from experience gathered over sixty years in the area of combustion technology and heat economy. The quality of our special designs shows up in an odorless and nearly smokeless combustion and in the most efficient use of the fuel, i.e. in the flawless operation which these furnaces exhibit in terms of heat economy.

TOPF refuse incinerators – for gas, coal, oil or electrical firing – thus operate not only technically without reproach but also in the most economical manner.

Refuse destruction for hospitals

Hospitals, clinics and private sanitariums increasingly tend to use special furnaces for the destruction of patients' refuse, bandage remnants, or amputated parts. (Boilers for a central heating system are not suitable for these applications.) The furnaces require only little space and low attention; hence they are suitable for smaller as well as larger establishments.

[97] RGVA, 502-1-327, pp. 161-165; cf. Document 161.

Management of industrial refuse

The use of special furnaces for refuse elimination in large industrial sites has been progressing actively over the last decade, in view of the fact that storage of refuse, for example, requires much space and has unhygienic consequences. Moving such substances requires much labor, time and money. Combustion of the refuse thus leads to savings and also allows the heat released to be used for the preparation of hot water or space heating.

Value conservation

The Four-Year Plan has taught us to consider the recovery even of small amounts of valuable raw materials. Hence, we are dealing here not only with refuse destruction but also with the preservation of the materials contained, which represent valuable contributions to our economy.

Beyond the significance of this destruction of refuse for industrial locations, it has assumed a steadily growing significance at state enterprises, utility services and municipalities. Our specialized products have evolved in line with these requirements and are being used in a great variety of applications:

1. Furnaces for the combustion of cables

Such a device allows the complete recovery of the valuable metals. The furnace has been conceived in such a way as to allow the simultaneous separation of copper and lead.

2. Refuse incinerators

These furnaces find their application in municipalities. (The ash constitutes a promising fertilizer.)

3. Wreath incinerators

These devices constitute a valuable tool for cemetery management. The great number of wreaths, accumulating every day of the year and difficult to store, can be eliminated quickly. The metal of the wires is reclaimed.

4. Mattress incinerators

Such furnaces allow an efficient and hygienic destruction as well as the recovery of the metals contained in the mattresses

The refuse destruction furnace AV1 *(fig. 1)*[98] *is easy to install. It is therefore suitable for scientific institutions, smaller hospitals, sanitariums and delivery clinics. It destroys amputated parts, test animals and patients' refuse with extremely low generation of smoke and odor. This furnace is similar to the type for the destruction of phlegm. It is clad on the outside with wrought iron, lined with fireclay bricks, and insulated with diatomaceous earth. The loading box* A *has an insulated door opening sideways. Below this box are located the hearth* C *and the ash box* D. *The rear wall of the combustion chamber is equipped with a grate of fireclay, behind which the flue gas channel* E *is located. Flue gas damper* F, *placed on the outside of the furnace cladding, isolates it from the chimney and allows control of the draft.*

Refuse destruction furnace type AV2 *(fig. 2)*.[99] *Ease of operation, rapid elimination of refuse with low fuel consumption and low generation of smoke and odor. Very well suited for medium-size hospitals, clinics, hotels etc. This type consists of a brick housing, which solidly protects the fireclay lining and the insulation. Loading box* A *can be mounted either on top of the furnace, or it can replace*

98 Page 1 of Document 161 contains a photo of the device, p. 4 the vertical and horizontal sections.

99 *Ibid.*, p. 4, and Document 162.

the closure V *(type AV3). Below the combustion chamber* B *there is the refractory grate* B1 *heated by the hearth* C. *This grate will accept wet refuse and other poorly combustible materials. By means of the pivotable grate* D *any remaining ash can be transferred easily to the ash chamber* E. *The flue gas channel* F *is placed behind a fireclay grate. Damper* H *closes this channel. Tubes for air heating or coils for warm water production may be installed in this duct.*

The furnace for the destruction of medical waste SV *(fig. 3) has a wrought-iron facing. This facing protects the inside of the furnace from damage.* [The furnace] *contains the gas burner* A *and the loading box* B. *The fireclay plate* P *isolates the combustion chamber* C *from the post-combustion chamber* D *and the flue gas channel* E*, which leads to the chimney. The cardboard containers of the phlegm to be destroyed are fed through the loading box onto the fireclay plate on which they burn. The post-combustion chamber ensures a good combustion of the waste gases and thus an odorless and smokeless operation. Flue gas channel damper* F *is located outside the furnace facing and is used to regulate the draft. Between the metal facing and the fireclay brickwork there is an insulating layer of diatomaceous earth to reduce heat loss.*

The furnace for the combustion of refuse MV *(fig. 4) destroys rapidly and safely without smoke or odor and with a minimum amount of fuel the refuse which is generated daily in such locations as storage halls, industrial establishments, hotels, market halls etc. The furnace has a brick lining with a solid wrought-iron facing. Before use, the furnace is preheated to operating temperature by means of a small auxiliary burner* F. *Moist refuse is fed through door* B *onto the fireclay grate* C *and dry refuse is loaded through box* A *onto grate* D. *After combustion, the pivotable grate* E *easily allows to transfer the ash to the ash box* G.

The quality and productivity of Topf furnaces have been confirmed by the following report:

> *'Over the past four weeks, the municipal refuse-elimination service has delivered enormous mountains of old sofas and mattresses which had to be destroyed as quickly as possible within 24 hours. On that occasion, our furnace has operated continuously, burning 120-130 mattresses in 24 hours and producing enormous quantities of wire springs.'"*

5. Topf Cremation Furnaces for Concentration Camps

Towards the end of the 1930s, Topf as well as other German companies – in particular Hans Kori of Berlin (see Chapter 11) and Didier-Werke, likewise of Berlin – began to work on cremation furnaces for concentration camps using a simpler design than the one used for civilian purposes.

Topf Co. designed seven furnace models for this application and erected some of them:

1. coke-fired cremation furnace with one muffle
2. oil-fired mobile cremation furnace with two muffles
3. coke or oil-fired cremation furnace with two muffles
4. coke-fired cremation furnace with two muffles placed opposite each other
5. coke-fired cremation furnace with two muffles, Auschwitz type

6. coke-fired cremation furnace with three muffles
7. coke-fired cremation furnace with eight muffles

In this chapter I will discuss the first four types; the Auschwitz-Birkenau furnaces will be addressed in Chapters 6 & 7.

5.1. The Coke-Fired Cremation Furnace with One Muffle

On this type of Topf furnace, two documents have come down to us which allow us to describe its design and operation:

1. The drawing "Incineration furnace with one muffle" produced by Topf on 8 January 1941 for the SS New Construction Office (*SS-Neubauleitung*) of the KL at Mauthausen labeled with the number D58173 (Documents 163-163c).

2. The cost estimate for "1 coke-fired Topf incineration furnace with one incineration chamber" prepared by Topf on 6 January 1941 for the Mauthausen camp mentioned above (Document 164). The second part of this document concerns the proposal for "a Topf cremation furnace with one cremation chamber" which I will examine in Chapter 6.1. Here I provide the translation of the first part:[100]

"Cost estimate of 6.1.1941

Object: 1 coke-fired Topf incineration furnace with one incineration chamber *Optional:* *1 Topf cremation furnace with a double cremation chamber heated by coke* *1 Topf draft enhancer in suction*		
Qty.	*Items covered by this estimate:*	
	Supply of a coke-fired Topf incineration furnace with one incineration chamber, with blower, comprising the following jobs and supplies: *The foundations of the furnace and of the smoke conduits must be provided by the customer in accordance with our instructions, free of charges to us.* *For the outer brickwork, bricks, sand, lime and cement. The best bricks will be selected for the furnace lining.* *The necessary fireclay, in the form of normal bricks, specially shaped bricks and wedge-bricks, monolite piling mass, as well as the necessary mortar.* *For the insulation of the furnace, the required bricks of diatomaceous earth, the rock wool and the mortar of diatomaceous earth.* *The wrought-iron anchor bars in T, U and angled shapes, drawing rods, bolts, and nuts.* *cast-iron and wrought-iron fittings, such as:*	
1	*the closure block of the muffle in wrought iron with a Monolite lining, including the required cast-iron pulley, cable, and hand-operated crank*	
6	*closure devices, cast-iron, for the air ducts*	
1	*cast-iron door for ash removal*	

[100] *Kosten-Anschlag*, BAK, NS 4/Ma 54.

1	*cast-iron closure for the gasifier feed*	
2	*wrought-iron containers for the ash*	
1	*cast-iron door for the hearth*	
1	*wrought-iron grate, horizontal, consisting of square bars with supports of the grate and the required tools*	
1	*blowing device consisting of a blower with a 1.5 hp three-phase motor mounted directly and the required ducting*	
1	*wrought-iron corpse-introduction device consisting of the coffin introduction cart and the required guide rails*	
	Furnace installation	
	Presence of a specialist for the installation of the furnace, including travelling expenses, daily allowances and social security contributions	
	Price for item 1)	*RM 5,996*
	Kennziffer weight:[101]	*1,750 kg*

As far as I know, this furnace never moved beyond the design stage. The description which follows is based on the above two documents and on the examination of the Topf cremation furnaces with two and three muffles which still exist at Mauthausen and Buchenwald.

The furnace (Documents 163b and 163c) is enclosed in a solid frame consisting of an assembly of T-, U-shaped and angled wrought irons (*T- U- und Winkeleisen*), anchor bars (*Verankerungseisen*), drawing rods (*Anker*), bolts and nuts. The dimensions of the furnace are as follows:

Height (front side)	2,450 mm
Height (furnace body)	1,900 mm
Width (front side)	2,000 mm
Width (furnace body)	1,550 mm
Depth (w/o gasifier)	2,950 mm
Depth (with gasifier)	3,650 mm

The furnace consists of a vaulted incineration chamber (*Einäscherungskammer* or *Einäscherungsraum*), also called muffle (*Muffel*; no. 1[102]) which has the following dimensions:

Height	700 mm
Width	700 mm
Depth	2,100 mm

By keeping in mind the furnaces with two or three muffles to be discussed later, and on the basis of the number of closures for the air channels (*Luftkanalverschlüsse*) – six – one may conclude that the lateral walls contained two air channels (*Luftkanäle*) running horizontally within the brickwork of the furnace, parallel to the muffle, to which they were connected by means of transverse quadrangular openings – presumably four, as in the furnaces with two or three muffles. These two channels formed right angles in front of the vertical channels of the discharge

[101] *Kennziffergewicht*. The *Kennziffer* (identification number) concerned the allotment of metal by the *SS-Rohstoffamt* (raw materials office) at Berlin-Halensee.

[102] The subsequent numbers refer to Documents 163b&c.

gases and opened up in the lateral walls of the furnace, forming two air-feed holes (*Lufteintritte*) closable at the front by two raisable cast iron doors, like the two air-feeding channels of the post-combustion chambers (ash containers) of the Auschwitz double-muffle furnace. These channels served to bring air into the muffle for the combustion of the corpse.

At the top of the muffle vault, in line with its longitudinal axis, are located the openings (no. 2) of four conduits connected to the compressed air conduit (*Druckluftleitung*; no. 3), which are in turn connect to the blower (*Druckluftgebläse*; no. 4) situated next to the furnace.

The muffle is closed at its front end by a closure (*Absperrschieber* or *Muffelabsperrschieber*; no. 5) sliding along a suitable and slightly inclined frame (no. 6). The upper part of the frame is housed in a brick structure (no. 7) some 600 mm thick, which rises 550 mm above the level of the top part of the furnace. Raising and lowering of the closure is accomplished by a manual crank (*Handwinde*) with its pulley (*Rolle*) and cable (*Drahtseil*). The closure is lined on the inside with refractory.

At the rear, the muffle is closed in its upper portion by refractory brickwork, its lower portion opens up to the generator neck (*Generatorhals*; no. 8).

Into the side walls of the muffle are set two rectangular openings (about 500 by 250 mm; no. 9) for the discharge gases leading into an equal number of vertical conduits, also having a rectangular section (no. 10), set into the furnace walls. These conduits pass vertically through the whole furnace and open up into the horizontal smoke channel (*Rauchkanal*; no. 11) located underneath the furnace and connected to the chimney.

The smoke channel can be closed by means of a suitable closure (*Rauchkanalschieber*; no. 12) made of fireclay running vertically in a frame (*Rauchkanalschieberrahmen*; no. 12a) equipped with its pulley (*Rolle*) and a cable (*Drahtseil*; no. 12b).

The lower part of the muffle consists of a horizontal fireclay grate (*Schamotterost*; no. 13) consisting of five transverse beams of refractory material (*Schamotteroststeine*; no. 14) on which the corpse rests.

Underneath the muffle we have an inclined and funnel-shaped plane for the ash (*Aschenschräge*; no. 15) ending up in a narrower chamber – the ash chamber (*Aschenraum*) – where the post-combution (*Nachverbrennung*) of the corpse parts having fallen through between the grate beams takes place and which functions in this sense as a post-combustion chamber for the solid residues (no. 16).

The glowing ash is removed by means of the appropriate scraper (*Kratze*) through the ash removal opening (*Ascheentnahmetür*; no. 17) – located at the front part of the furnace, below the muffle closure – and is transferred into the ash receptacles (*Aschebehälter*) for cooling.

In the sidewalls of the ash chamber, there are two horizontal air channels which run parallel to it over its whole length and are connected to it by means of transverse openings.

These two channels, which go through the brickwork between the ash chamber and the two vertical conduits for the exhaust gases, open up at the front of the furnace. These openings may be closed by means of separate covers located on

the two sides of the ash-removal door, as in the eight-muffle furnace (cf. Chapter 7). They have the purpose of supplying air to the post-combustion chamber (ash chamber).

In front of the rear part of the furnace there is a maintenance access (*Schacht*; no. 18), which has a horizontal section of 1,000 mm (width) by 1.200 (length) and a depth of 850 mm, through which one can reach the gasifier, housed in a brick structure measuring 1,550 mm (width) by 700 mm (length) by 1,550 mm (height).

On the inclined plane of this brickwork (some 800 mm in length) there is the cast-iron door for the gasifier fuel (*Generatorfüllschachtverschluss*; no. 19). The feeding chute of the gasifier (*Generatorfüllschacht*; no. 20) opens up into the gasifier.

The gasifier (*Generator*; no. 21) is a pit-like chamber closed at the bottom by means of by the horizontal grate (*Planrost*; no. 22) of the hearth, which is constituted by square steel bars (*Vierkantstäbe*) and the supports of the grate (*Rost-Auflager*). The grate measures about 500 by 500 mm = 0.250 square meters.

The upper part of the gasifier narrows into a neck (gasifier neck; no. 8), which opens up behind the refractory bars of the grate (no. 14) between the muffle (no. 1) and the ash chamber (no. 16.). The gasifier, up to the fire-stop (no. 23) in the neck, has a volume of about 0.250 cubic meters.

In addition to the horizontal grate (no. 22), the hearth (*Feuerung*) consists of the cast-iron furnace door (*Feuertür*; no. 24), which is used to remove the ash and to clean out the coke slag from the grate, as well as two air openings, closed by means of raisable cast-iron gates in a manner similar to the other four described above, and located on either side of the furnace door, as in the case of the Auschwitz double-muffle furnace, or one above the other as in the case of the mobile double-muffle furnace (cf. Chapter 5.2.). In this case, the lower opening feeds combustion air below the grate; the upper one carries air into the gasifier.

The refractory brickwork of the furnace (no. 27) has a thickness of 250 mm and consists of normal fire bricks as well as of bricks having special or wedge-like shapes (*Normal-, Form- und Keilsteine*) of monolite mass and of refractory mortar (*Schamottemörtel*).

The insulation (*Isolierung*; no. 26) of the furnace is obtained by means of bricks of diatomaceous earth (*Kieselgursteine*), slag wool (*Schlackenwolle*) and diatomaceous earth mortar (*Kieselgurmörtel*).

The outer brickwork (*Mauerwerksmantel*; no. 25) consists of ordinary bricks.

The blower device (*Druckluft-Anlage*) is constituted by a blower (*Druckluft-gebläse*) with its 1.5 hp three-phase motor and the necessary conduits (*Rohrleitung*). The corpse is introduced into the furnace by means of a corpse-introduction device (*Leicheneinführungs-Vorrichtung*) consisting of the cart for the introduction of the coffin (*Sargeinführungswagen*) and the corresponding rails (*Laufschienen*). This device is described in detail in Chapter 7.

The system of vertical gas-discharge channels for the flue gases of this furnace corresponds to the one used by Topf for the second and third electrical furnaces (cf. Documents 145 and 147), but, as opposed to these models, the discharge

gases do not pass through the post-combustion chamber, and there is no preheating system for the combustion air.

5.2. The Oil-Fired Mobile Cremation Furnace with Two Muffles

This type of cremation furnace was installed at the Gusen camp (sub-camp of KL Mauthausen) and at KL Dachau. It was the improved version of a *Fahrbarer Verbrennungsofen System "Topf"* (Topf mobile combustion furnace) going back to the beginning of the last century. It was, however, originally conceived as a combustion furnace for animal carcasses. A Topf brochure of the time describes it in the following words (see document 165):

> *"The furnace described below is mobile and therefore has the advantage of being able to be taken to the object of the cremation. The furnace is indispensable in particular for major land-owners with large tracts of range land, because it can destroy immediately any dead animals near watering places without first transporting them over a great distance. The advantages of this furnace are ease and convenience of transport, long service life and a sturdy frame. The boiler is lined with refractory, hence radiation is minimal. This furnace can also be built with oil or gas heating."*

The furnace was completely redesigned at the end of the 1930s. Topf drawing D55719 shows a single-muffle *Fahrbarer, ölbeheizter Topf-Einäscherungsofen* (mobile oil-fired Topf incineration furnace) with the oil reservoir mounted above the furnace structure, a blower and two burners mounted laterally (cf. Document 166). There exists also a frontal photo of a furnace with two muffles clearly showing the two burners, mounted next to the ash opening below the muffle doors. The larger conduit running below the floor comes from the blower and feeds combustion air to the burners; the two smaller tubes coming down along the edges of the furnace are connected to the oil reservoir (Document 167).

This is the basic model of the cremation furnaces which were set up at Gusen and Dachau with the modifications to be explained later.

The first one was ordered from Topf by the New Construction Office of KL Mauthausen on 21 March 1940 as a mobile, oil-heated furnace (*fahrbarer Ofen mit Ölbeheizung*), but on 9 October 1940 it was decided to convert the heating system from oil to coke.[103] Topf shipped the furnace by rail on 12 December 1940, and it arrived at the site on 19 December. On the same day, the New Construction Office sent Topf a cable requesting the urgent dispatch of a technician.[104] Topf decided to send technician August Willing for 27 December.[105] Work started the same day and was finished on 22 January 1941. The two coke

[103] Topf letter to *SS-Neubauleitung* at KL Mauthausen, dated 26 February 1941. BAK, NS 4 Ma/54.
[104] Telegram from *SS-Neubauleitung* at KL Mauthausen to Topf, dated 19 December 1940. BAK, NS 4 Ma/54.
[105] Topf letter to *SS-Neubauleitung* at KL Mauthausen, dated 23 December 1940. BAK, NS 4 Ma/54.

gasifiers were built during the erection of the furnace[106] which went into operation at the end of the month.[107] The first load of coke was fed on 29 January.[108] The furnace parts are listed in the bill of lading of 12 December 1940 (Document 168). Concerning the conversion there is a Topf invoice dated 5 February 1941 (Document 169).

The furnace at KL Dachau was handed over even earlier, as we can see from a letter written by Topf to the New Construction Office at that camp, dated 25 July 1940, which states, *i.a.*:[109]

> *"We wish to mention that KL Dachau received the same furnace from us some time ago. Said camp can, however, not operate the furnace, because the necessary oil is not available. If such a furnace is urgently needed on your part, then perhaps you could take over this furnace from KL Dachau, and we would then build a stationary, coke-fired furnace for the latter camp."*

But the camp authorities at KL Dachau also decided to convert the heating section of the furnace by installing two coke gasifiers in place of the oil burners. Both furnaces, in their converted form, still exist at the sites of the former concentration camps mentioned. Initially, the conversion of the heating system of the cremation furnaces for lack of oil was decided locally, but on 17 December 1943 the head of *Amt* CIII (*Technische Fachgebiete*; technical services) of SS Economic Administrative Main Office (*SS-Wirtschafts-Verwaltungshauptamt*; WVHA) sent out a memorandum stating:[110]

> *"In the crematoria, the consumption of liquid fuels can no longer be permitted. A conversion to solid fuel has been carried out everywhere."*

The Gusen furnace consisted of the following parts (Document 168):[111]

Bill of lading of 12.12.1940	
	Parts of cremation furnace
1	*Mobile incineration furnace with two muffles*
2	*Tubes*
1	*Metal tube ø 120 with two elbows*
1	*Dto.*
1	*Cart for the blower unit with 3 blowers 120/520, 120/300 and 400 plus 3 electric motors 5.5, 1.5 hp 380 V, 3 hp 380 V*
2	*Metal tubes ø 120*
1	*Metal sleeve 280/430*
4	*Stoking tools*
1	*Ash box*
1	*Frame with rollers for introduction device*
1	*Introduction trough*
4	[Cast-iron] *fire doors 350/280*

[106] Topf, "*Bescheinigung über gegen besondere Berechnung geleistete Tagelohn-Arbeiten für Firma: SS-Neubauleitung d. Kz.L. Mauthausen*." WVHA BAK, NS 4 Ma/54.

[107] Letter from *SS-Neubauleitung* at KL Mauthausen to Topf, dated 14 February 1941. BAK, NS 4 Ma/54.

[108] ÖDMM, Archiv, Sign. B 12/31, pp. 352f.

[109] Topf letter to *SS-Neubauleitung* at KL Mauthausen, dated 25 July 1940. BAK, NS 4 Ma/54.

[110] AGK, NTN, 94, p. 177.

[111] Topf shipping advice to *SS-Neubauleitung* at KL Mauthausen dated 12 December 1940 concerning the parts of a Topf mobile cremation furnace with two muffles and heated by oil. BAK, NS 4/Ma 54.

4	[Cast-iron] *air-channel closures 108/128*
20	*Square bars 30/30, length 600*
4	*Shaped bricks*
1	*Metal sleeve*
1	*Con*[ical] *metal tube*
	6 m² asbestos sheets
6	*Monolite grate bricks length 750*
8	*Monolite slabs 500/600/100*
	250 kg rock wool
1	*Oil-level* [indicator]
	Various bolts
	Various gaskets

The Topf invoice no. D 41/107 of 5 February 1941 lists in particular the work done in connection with the conversion of the furnace (Document 169):[112]

Re: KL Mauthausen	*RM*
Supply of a mobile incineration furnace with 2 muffles, consisting of	
Wrought-iron furnace cladding with supporting frame and roller frame, wrought-iron foldable chimney, 4 m in height, draft enhancer, fireclay lining and insulation, furnace fittings of wrought and cast iron, and oil burner device, otherwise as per description in our estimate of 29.2.1940	*8,950.--*
Addition of two coke generators to the mobile incineration furnace with two muffles, viz.	
Supply of 1,000 fireclay bricks, normal and conical, S.K. 34	*380.--*
500 kg of fireclay mortar	
Carried forward	*9,330.--*
Brought forward	*9,330.--*
460 insulating bricks	*163.--*
200 kg insulating mortar	
4 cast-iron furnace and ash doors, fireclay-lined	*180.--*
20 wrought iron square bars for gasifier grates	*51.--*
4 cast-iron air-duct closures	*28.--*
Manual adaptation of wrought-iron cladding and anchoring bars	*100.--*
Packaging and freight to Mauthausen according to our cost estimate of 1.10.1940	*262.--*
Delegation of our supervisor Schilling for the period of 26.12.40 through 4.2.41 for mounting of the generators acc. to daily work sheets attached:	
31 hours travelling time @ 2.--	*62.--*
267 hours working time @ 2.--	*134.--*[sic]
48 hours overtime supplement @ 0.50	*24.--*

[112] Topf invoice (*Rechnung*) *Nr. D 41/107*, dated 5 February 1941, for the supply of a mobile oil-fired Topf incineration furnace with two muffles, to *SS-Neubauleitung* at KL Mauthausen. BAK, NS 4/Ma 54.

38 hours Sunday supplement @ 1.--	*38.--*
29 daily allowances @ 7.--	*203.--*
Traveling costs Erfurt-Mauthausen-Dachau	*46.80*
Expenses, transport of tools etc.	*13.60*
Total RM	*10,635.40*

The description which follows refers to the furnaces of the former KLs of Gusen and Dachau, which had been converted to furnaces with coke-fired gasifiers. It is furnished with technical photos illustrating the various elements making up the furnaces, taken personally on site by the author.

The furnace consists of a basic structure taken over from the oil-fired furnace, with a facing of wrought iron – consisting, in its front part, of the muffle and ash chamber (post-combustion chamber) block, at the rear of the gas discharge unit (flue-gas ducts and chimney) – and two gasifiers mounted successively next to each muffle (Photos 1-3, 32f., 35-38, 45f.). Initially, the furnace was placed on metal rollers which have survived only in the rear part of the Dachau furnace (Photos 45f.).

The gasifiers (Photos 4, 8f., 29f., 37f.) are made of bricks and measure 1,440 mm (height) × 1,130 mm (width) × 1,640 mm (length; furnace at Dachau). The brickwork is strengthened by anchor bars. In their front parts, they each have a gasifier loading shaft made of cast iron, standard type, (270 × 340 mm; Photos 4, 8f.). On the Gusen furnace, at the base of each gasifier at floor level, there is an air duct for the combustion air feed to the hearth grate, closed by a foldable cast-iron door of standard type (108 × 126 mm; Photos 4, 6-8); the Dachau furnace has two air ducts for each gasifier, one located next to the loading door of the gasifier to feed combustion air to the gasifier, the other, perpendicular to the first, to feed combustion air to the hearth (Photo 39). The hearths are located below floor level. Access is possible through two small service pits set into the floor at the foot of the two gasifiers (at the Dachau furnace these shafts are now protected by grates). The hearths are closed by a door of standard type (280 × 350 mm).

The refractory structure of the gasifiers is made up of 1,000 fireclay bricks and 500 kg of refractory mortar; it has a total mass of some 4,000 kilograms.

The furnace has two vaulted muffles (Photos 1, 2, 36-38) which have the following dimensions (for the Dachau furnace):

height: 600 mm
width: 600 mm
length: 2,000 mm

The muffles are directly linked to each other by means of three rectangular openings set into the central wall (Photos 20, 22f.), and are closed at the rear by the refractory brickwork.

The Dachau furnace has, on its vaulted roof, outlets arranged obliquely and connected to the blower tubing (Photos 41f.); they are located on the right side for the left-hand muffle and on the left side for the right-hand one. In the case of the Gusen furnace, these outlets are placed at the apex of the vault (Photos 19, 26) as in the Auschwitz double-muffle furnace, where two ducts are incorporated

in the brickwork (*i.e.* one in each muffle). No trace of the outer ducts remains, neither at Dachau nor at Gusen.

In their lower portions, each of the muffles is limited by a grate consisting of three transverse and one longitudinal beam of fireclay (Photo 40), set at an appreciable distance from one another (some 300 mm). Below these grates are the ash chambers having in their sidewalls the openings toward the gasifiers (Photos 16, 18, 27f.).

At the front, the muffles are closed by two cast-iron doors having on the outside a little rectangular closure of an air feed, with two round inspection holes (Photos 11, 13, 43f.), and lined with fireclay on the inside (Photos 12, 14, 43). These doors are of the same type as those on the Auschwitz double-muffle furnace (600 mm × 600 mm). Below the muffle doors there are two round metal covers, welded shut, closing the openings which, earlier, had housed the oil burners (cf. Document 167).

Because the furnace was designed originally as a mobile furnace, there is no flue-gas channel underneath the floor below the furnace, as in stationary furnaces; the gas evacuation took place instead via a rectangular opening set into the rear wall of the muffle on the right, below the level of the grate (Photo 25) from where the gases flowed into a box lined with sheets of wrought iron, located behind the furnace in line with the muffle on the right side and linked directly with the chimney (Photos 31f., 45-47), and probably containing a short flue duct through which the gases reached the chimney.

The chimney consists of a square metal duct, crowned by a truncated conical socket, onto which a cylindrical sheet-metal tube is welded (see Photos 32, 47-49). This has been preserved in case of the Dachau furnaces. At the base of the chimney there is a small hearth for preheating (pilot flame), which can be closed by a suitable door (Photos 33f., 50).

Initially, the furnace possessed three blowers, located on a cart-like support, two of which fed combustion air to the muffles and the burners, respectively, whereas the third was part of the forced-draft device.

The blower for this device was located at the base of the chimney and was linked to it as shown in the figure of Document 170. When the blowers were removed after the furnace activity had come to an end,[113] the corresponding connection openings were closed by welding them shut with a metal plate (Photos 34 and 47).

As the chimney at present takes up the whole space behind the rear part of the furnace, corresponding to the muffle on the left, we may assume that it was initially in a different position, as is also suggested by Document 169 which mentions a mobile chimney (*umlegbaren Schornstein von 4 m Höhe*).

The oil tank was no doubt mounted above the furnace, as shown by drawing D55719 and as was the case for the Buchenwald triple-muffle furnace mentioned

[113] As stated in an undated Topf letter to *SS-Neubauleitung* at KL Mauthausen in reply to a text dated 11 November 1940 on the subject of the Gusen crematorium, the draft enhancer (*Zugverstärkungs-Anlage*) – consisting of a draft suction device -was necessary because of the insufficient height of the chimney (BAK, NS 4 Ma/54). This was also true for the Dachau furnace, likewise equipped with a rather short metal chimney.

above (Photo 201). At Dachau, this tank is presently situated in a brick structure above the gasifier on the right where it serves no useful purpose for the furnace; we may, therefore, assume that it was placed there after the liberation of the camp by persons unfamiliar with the operation of the furnace.

5.3. The Coke- or Oil-Fired Cremation Furnace with Two Muffles

On 18 June 1938, the Construction Office of the SS-administration for the camps of Buchenwald and Sachsenhausen sent a request to *Gruppenführer* Eicke, head of *Totenkopfverbände* and concentration camps, asking for the authorization to build a crematorium at the Buchenwald camp; Eicke passed it on to the Head of the SS administration in Munich with a note in which he supported the request, because the increase in the Buchenwald camp census had led to a corresponding increase to the number of deaths among the inmates, whose corpses had to be taken to the municipal crematorium at Weimar for cremation (NO-4353). The request was accepted and authorization was granted by *Hauptamt Haushalt und Bauten* (HBB) in early December of 1939.

For the erection of this "emergency crematorium" (*Notkrematorium*) as it was called in the German administrative documents, the Topf Co. at Erfurt was contacted, and on 21 December 1939 Topf submitted to the cognizant authorities a cost estimate for "1 Topf incineration furnace, oil- or coke-fired, with double muffle and compressed air unit, as well as a draft enhancing unit" (*1 öl- oder koksbeheizter Topf-Einäscherungs-Ofen mit Doppelmuffel und Druckluft-Anlage, sowie Zugverstärkungs-Anlage*) for the price of 7,753 RM plus 1,250 RM for the draft enhancer (Document 171). Attached to this was the drawing D56570 "*Doppelmuffel-Einäscherungsofen mit Ölfeuerung*" (double-muffle cremation furnace with oil-firing) drawn on the same day (Document 172).

The "Description of the structure of the new emergency crematorium building in the camp for detainees of Buchenwald concentration camp," written on 10 January 1940 by the New Construction Office at Buchenwald, states in this respect (NO-4401):

> *"On account of the high mortality at the Buchenwald concentration camp, the need has arisen for the construction of an emergency crematorium with a furnace (double-muffle furnace) heated by oil. For this, a building* [with a floor space] *of 6 by 9 m, 4 m high, is required. The furnace will be supplied and erected by J.A. Topf & Söhne Co. of Erfurt, Dreysestraße 7-9. A description of the furnace is provided by the cost estimate of Topf & Söhne Co. dated 21.12.39, as attached. The erection is pursuant to the order given by the head of Hauptamt Haushalt und Bauten of 9 and 11.12.39 resp., Amt II/b 265 Ri/Sa."*

The document just quoted refers to this small crematorium and contains a "cost estimate," a "cost summary" and finally a "weight computation" of the emergency crematorium for Buchenwald, for which a price of 14,200 RM was estimated. An undated drawing (probably of December 1939) bearing the heading "Krematorium des K.L. Bu." (crematorium of Buchenwald camp) shows the crematorium building measuring precisely 6 m × 9 m × 4 m (Document 173).

I have found no documents concerning the realization of this project. A later project, undated but probably from early 1940, shows a more elaborate crematorium, with outside walls measuring 14 by 12 m, consisting of five rooms. The furnace hall, however, measuring 6.50 by 4.99 m, contains a single furnace with only one muffle (Document 174). No documents are known about the realization of this project either and witness statements are contradictory in this respect.[114] The crematorium which was eventually built at Buchenwald had a totally different layout, with a half-basement and was equipped with two furnaces of three muffles each (cf. Chapter 7).

Before going into the description of the oil- or coke-fired double-muffle cremation furnace, I will present the translation of the Topf cost estimate of 21 December 1939 (Document 171; NO-4448):

	Object of cost estimate	
I.	*Oil or coke-heated Topf incineration furnace with double-muffle and compressed air unit, as well as draft enhancer including*	
	The brickwork housing consisting of ordinary bricks the best of which will be selected for the outer facing of the furnace, including the necessary sand and cement-lime, the fireclay material consisting of normal, shaped and conical bricks, monolite packing material and fireclay mortar	
	For a total weight of about 10,200 kg of fireclay material	
	The wrought-iron anchoring bars consisting of T, U and angle-shaped bars, anchors, bolts and nuts	
	For a total weight of about 800 kg	
	The fittings made of cast and wrought iron consisting of	
2	*Pcs. cast-iron introduction doors with their cast iron frames, the insides of the doors will be lined with tamped monolite mass*	
2	*Cast-iron ash-chamber doors*	
3	*Cast-iron air-channel closures*	
1	*Cast-iron flue-gas damper in its air-tight guide casing, including rollers, cable and counterweight*	
2	*Pcs. wrought-iron ash containers*	
	The necessary stokers	
1	*Compressed-air unit, coupled directly to a 1.5 hp three-phase motor, and the necessary ducting*	
1	*Oil-burner unit consisting of:*	
2	*Pcs. oil burners for 6 to 25 kg/hr*	
2	*Pcs. cut-off valves*	
2	*Pcs. manual vane pumps*	

[114] Eugen Kogon affirms that "in the winter of 1940/41 a mobile crematorium was supplied to the camp, lent from elsewhere" (*Der SS-Staat. Das System der deutschen Konzentrationslager*. Verlag Karl Alber, Munich 1946, p. 125). According to the Buchenwald ex-detainee Erich Haase, the first furnace (with two muffles, coke heated) was set up in the spring of 1940 (*Das war Buchenwald! Ein Tatsachenbericht*. Herausgegeben von der Kommunistischen Partei Deutschlands Stadt und Kreis Leipzig. Verlag für Wissenschaft und Literatur, Leipzig, undated, p. 80).

2	*Pcs. air-pressure meters*	
1	*Compressed-air unit with a 2 ½ hp motor, coupled directly, with the necessary tubing for oil feed and return*	
1	*Oil tank for 250 liters of oil*	
1	*Wrought-iron corpse-introduction device*	
	Total weight about 1,325 kg	
	Installation of furnace	
	Delegation of technicians (3 persons) for the erection of the furnace, including daily allowances, social security contributions and travelling expenses.	
	Delegation of one supervisory engineer for erection control and start-up of the furnace	
	Freight and carriage to site Buchenwald	
	Price of item I RM	*7,735.-*
II.	*One Topf draft enhancer*	
	For about 4,000 m³ of discharge gas, with 3 hp three-phase motor and starter, with suction and pressure connectors and an air flap separating suction chamber from pressure chamber	
	Total weight about 260 kg	
	Price for item II RM	*1,250.-*
	During erection, our technicians must be provided with three helpers, at no charge to us. For the listed items made of cast or wrought iron we need a Kennziffer with indicator Z which must be made known to us immediately upon placement of order.	

The description which follows refers to a coke-fired furnace. The numbers in parentheses with prefix "no." refer to Documents 172 a, b, c.

The furnace was held together by a solid brick structure consisting of wrought iron anchor bars (*Verankerungseisen*) having T, U or angled sections (*T-, U- und Winkeleisen*), anchoring rods (*Anker*) bolts and nuts, for a total weight of about 800 kilograms.

The furnace dimensions are as follows:

Height: 2,100 mm
Width: 2,450 mm
Length: 2,700 mm (w/o gasifier)
3,850 mm (with gasifier)

It was equipped with two muffles (*Muffel*) having the same dimensions of those of the Auschwitz double-muffle furnace:

Height: 700 mm
Width: 700 mm
Length: 2,000 mm

On the outside halves of both vaults there were the nozzles (no. 2) for the air ducts coming from the blower unit. These ducts, set diagonally, were connected to the blower ducts (*Rohrleitung*) the inner part of which (no. 4) ran horizontally in the two upper edges of the furnace.

The position of the blower (*Druckluftgebläse*) is not shown on the Topf drawing but was no doubt on the side, as in the Auschwitz double-muffle furnace and the triple-muffle furnace.

Two rectangular holes (no. 5) were set into the inside of the muffle for heat exchange.

The muffles were closed in front by two cast-iron introduction doors (*Einführungstüren*; no. 6) lined with fireclay.

The lower part of the muffle was made up by a horizontal grate of fireclay (*Schamotterost*; no. 7) which was constituted by five transversal bars (no. 8) of refractory material.

Below each grate we have the funnel-shaped and inclined ash plane (*Aschenschräge*; no. 9) which ended at the post-combustion chamber (no. 10) underneath; the front part of the post-combustion chamber served as an ash container (no. 11). The embers were removed by means of suitable scrapers (*Kratzen*) through two cast iron openings for ash removal (*Ascheentnahmetüren*; no. 12) at the front of the furnace, below the introduction door of the muffle, and was transferred to the appropriate receptacles (*Aschebehälter*) for cooling.

On the inside walls of the two post-combustion chambers we have two openings (no. 13) for the discharge of the spent gases, which go to a smoke channel (*Rauchkanal*; no. 14) having a section of 300 by 650 mm which runs horizontally in the lower part of the furnace between the two post-combustion chambers and which can be closed by means of a hermetic cast-iron damper in the smoke conduit (*Rauchkanalschieber*; no. 15) which moves in a suitable track and can be operated by means of rollers, cable and counterweight.

The smoke conduit goes into the chimney (*Schornstein*; no. 16) the inner section of which measures 500 by 500 millimeters. The furnace is equipped with a draft enhancer (*Saugzug-Anlage*) for about 4,000 m^3/ h of gas driven by an electric three-phase 3 hp motor.

In the rear, the muffles are closed by the refractory brickwork in which there is the opening (no. 17) for the gasifier neck (no. 18).

The drawing does not show whether the gas feed came from one or two coke gasifiers. The enormous grate of the hearth, however, suggests a single gasifier centrally located in the rear part of the furnace with its neck bifurcated to feed two muffles simultaneously.

The gasifier (no. 19), placed into a brick housing (no. 25) of 1.15 by 1.15 m, is a rather spacious pit-like chamber (0.80 by 0.80 m), bounded at its bottom by the horizontal grate of the hearth (*Planrost*; no. 20) with a usable surface of 0.80 by 0.80 = 0.64 m^2 (more than twice that of the triple-muffle furnace). The hourly load of the gasifier was thus about 75 kg of coke.

Below the grate we have the ash chamber (no. 21) closed by the hearth door (*Feuertür*; no. 22). The ash chamber is concave, as in the furnaces for civilian use, which suggests that it was laid out to contain water to cool the grate and to produce water gas at the same time.

At the top, towards the inside of the furnace, the gasifier becomes smaller up to the fire-stop (no. 18) in the neck of the gasifier (*Generatorhals*; no. 17) which

leads into the two muffles; on the outside, there is the gasifier loading chute (*Generatorfüllschacht*; no. 23) closed at the top by a lid (*Generatorfüllschachtverschluss*; no. 24).

The oil-fired furnace, obviously, has no gasifier; in the rear portion, in line with the muffles, we have instead two burners (no. 26) fed via a suitable tube from a tank (no. 27) located above the furnace (no. 28). Combustion air is brought to the burner by a further tube, connected to a suitable blower.

The furnace is made of some 10,200 kg of refractory bricks (no. 30), covered by a thick layer of thermal insulation (no. 31) and the outer brick housing.

5.4. The Coke-Fired Cremation Furnace with Two Muffles Placed Opposite Each Other

This type of furnace appears solely on a drawing of the crematorium at the Plaszów camp near Cracow (cf. Document 175). Whether it was ever built is unknown. The date on the drawing is illegible. The crematorium has two furnaces with two muffles each, the first one being set parallel to the crematorium's longest wall, the second one perpendicular to it. The design of the furnaces is the same as for the eight-muffle furnace, with two opposing muffles the doors of which are located at the two extremities of the furnace itself, whereas on the sides we have two gasifiers with their access pits.

For the first furnace, the gasifiers are placed at either side of the furnace; for the second, they are in a central position as well, but on the outside wall, because the inside wall is built against the wall of the crematorium, on the other side of which there is the chimney. Each furnace has its own chimney to which it is connected by two smoke ducts. These ducts, however, differ from the lay-out of the eight-muffle furnace in that they come out at the front of the muffles and not on their sides which means that the discharge of the gases is located at the front part of the device, as in the single-muffle furnace.

6. The Topf Co. and the Construction of the Cremation Furnaces at Auschwitz-Birkenau

6.1. The Furnaces of Crematorium I at Auschwitz

The budget for the Auschwitz camp, drawn up by *SS-Obersturmführer* Fritz August Seidler on 30 April 1940, included an item for the construction of a new crematorium (*Neubau Krematorium*) at a cost of 15,000 Reichsmarks (RM).[115] Instead of erecting a new building, however, the equipment was eventually installed in a bunker of the former Polish artillery barracks which constituted the nucleus of the new concentration camp. The plans for the crematorium were drawn up in the week of 14 to 20 June.[116] The firm J.A. Topf & Söhne of Erfurt

[115] Kostenaufstellung für das Lager Auschwitz bei Kattowitz. RGVA, 502-1-176, p. 37.
[116] *Tätigkeitsbericht* dated 20 June 1940, for the period of 14-20 June. RGVA, 502-1-214, p. 102.

which the *Hauptamt Haushalt und Bauten* (*HHB*) had contacted for the supply of the equipment, had already informed the New Construction Office at Auschwitz on 25 May that the drawings of the foundations of the cremation furnace would be sent within a few days, and that their erection supervisors would arrive at the camp within two weeks for the installation.[117] The furnace ordered by *HHB* was an oil-fired double-muffle furnace (*ölbeheizter Doppelmuffel-Ofen*).[117] On 10 June 1940 Topf sent to the New Construction Office drawing D57253, executed the previous day, concerning a "Cremation furnace heated by coke and plan of the foundations" (cf. Document 202). Topf advised, moreover, that "instead of the oil firing originally planned, 2 coke generators will be mounted in accordance with the advice from your superior authority."

Topf added that this would result in a delay of the shipment and announced that the materials for the furnace would probably be shipped on 15 July.[118] Actually, Topf did not modify anything, because *HHB* decided to install at Auschwitz a furnace of a different type, patented on 6 December 1939 as an "*Einäscherungs-Ofen mit Doppelmuffel*" (incineration furnace with double muffle)[119] which had already been proposed to the New Construction Office at Auschwitz in April. The pertinent cost estimate (*Kostenanschlag*) of 17 April 1940 in fact referred to the "supply of a coke-fired Topf incineration furnace with two muffles and compressed-air unit, plus 1 Topf draft-enhancing unit."[120]

The New Construction Office replied on 15 June by cable, stating that supply was "extremely urgent" (*äußerst dringend*).[121] On 20 June, Topf confirmed reception of the cable and stated that the firm had shipped the furnace materials in the fastest way available and that the technicians would arrive at Auschwitz towards the middle of the following week. Erection time of the furnace was 16 days.[122] The refractory materials were shipped on 22 June by the firm Collmener Schamottewerke G.m.b.H. of Colditz on Topf's account.[123]

In the week of 21 to 27 June, the New Construction Office continued work on the design of the crematorium (*Bauabschnitt IV*) which constituted the last of the four construction sectors under the responsibility of this office.[124] Revamping of the former bunker began the following week (opening of windows, erection of partitions) and the materials[125] shipped by Topf on 1 July arrived as well.[126] Between 5 and 11 July, brick-laying and fireclay work continued and the furnace foundations were poured. The Topf technicians arrived at Auschwitz and began to work immediately.[127]

---

[117] Letter from Topf to *SS-Neubauleitung* of Auschwitz dated 25 May1940. RGVA, 502-1-327, p. 231.
[118] Letter from Topf to *SS-Neubauleitung* dated 11June 1940. RGVA, 502-1-327, p. 224.
[119] List of patents of department "D" of Topf dated 20 November 1945. From website www.TopfundSoehne.de/media_de/. Cf. Appendix 1.5: Patents by J.A.Topf & Söhne.
[120] Letter from Topf to *SS-Neubauleitung* dated 9 October 1940. RGVA, 502-1-327, pp. 209f.
[121] Telegram, undated, from *SS-Neubauleitung* to Topf. RGVA, 502-1-327, p. 228. The date of 15 June 1940 is mentioned in Topf's letter dated 20 June.
[122] RGVA, 502-1-327, p. 221.
[123] Topf *Information-Instruktion* dated 27 July 1940. RGVA, 502-1-327, p. 219.
[124] *Tätigkeitsbericht* dated 27 June 1940, for the period of 21-27 June. RGVA, 502-1-214, p. 100.
[125] *Tätigkeitsbericht* dated 5 July 1940, for the period of 28 June – 4 July. RGVA, 502-1-214, p. 98.
[126] RGVA, 502-1-327, p. 200.
[127] *Tätigkeitsbericht* dated 12 July 1940, for the period of 5-11 July. RGVA, 502-1-214, p. 97.

Work on the restructuring of the crematorium and on the brickwork of the furnace ended in the week of 19 to 25 July;[128] a few days later, the *Bauleiter*, *SS-Untersturmführer* August Schlachter sent Topf a cable requesting the shipment of the items still missing: blower, draft enhancer, gasifier doors, corpse-introduction cart, rails and pulleys for the closure of the smoke conduit.[129]

On 29 July, Topf confirmed receipt of the telegram and informed the New Construction Office of the imminent arrival of the requested parts.[130] In all probability, drying of the furnace began as soon as the brickwork was in place. The test cremation was, in fact, carried out on 15 August. The *Tätigkeitsbericht* for the period of 9-15 August states:[131]

> *"The entire erection of the crematorium, including the cremation unit as such, was completed so that at the end of the week of this report the first cremation could be realized."*

A further, undated, document mentions the exact date of 15 August:[132]

> *"This construction office certifies that the erection work for the incineration furnace was terminated as per 15 August 1940. The test cremation of the first corpse took place the same day."*

On 27 August, Topf asked the New Construction Office for payment of the invoice concerning the cremation furnace, in an amount of 10,679 RM, or at least a down payment of 9,000 Reichsmarks.[133]

On 16 September, the New Construction Office forwarded to *Amt* II of *HHB* Topf's invoice with the following comment:[134]

> *"The cremation installation is completely finished and has been in operation for weeks. As no malfunction at all has been noted, complete payment for the unit should not encounter any problems."*

Two days later, Topf sent out a demand for the payment of the total amount or of the down payment,[135] followed by another, merely for the down payment[136] on 23 September and a further demand on 30 September.[137] On 2 October, *Bauleiter* Schacht informed Topf that he had forwarded to *HHB* Topf's request for the down payment of 9,000 RM, asking the Erfurt company to get in touch with that office directly.[138] When Topf followed the advice and contacted *HHB*, there was an unpleasant surprise: The invoice of 27 August 1940, in an amount of 10,283 RM[139] had not reached this office yet.[140]

At the end of September, the crematorium still did not possess a room for autopsies. On 28 September, the *SS-Standortarzt* (camp physician) sent camp

---

[128] *Tätigkeitsbericht* dated 26 July 1940, for the period of 19-25 July. RGVA, 502-1-214, p. 95.
[129] RGVA, 502-1-327, p.223. The telegram bears no date but undoubtedly stems from the end of July because Topf confirmed receipt on 29 July.
[130] RGVA, 502-1-327, p. 218.
[131] *Tätigkeitsbericht* dated 17 August 1940, for the period of 9-15 August. RGVA, 502-1-214, p. 92.
[132] Kontrollzettel für die Firma J.A. Topf & Söhne, Erfurt. RGVA, 502-1-327, p. 215.
[133] Letter from Topf to *SS-Neubauleitung* dated 18 September 1940. RGVA, 502-1-327, p. 214.
[134] Letter from *SS-Neubauleitung* to HHB, *Amt II*, dated 16 September1940. RGVA, 502-1-327, p. 216.
[135] Letter from Topf to *SS-Neubauleitung* dated 18 September 1940. RGVA, 502-1-327, p. 214.
[136] RGVA, 502-1-327, p. 213.
[137] RGVA, 502-1-327, p. 212.
[138] RGVA, 502-1-327, p. 211.
[139] It is not known why an amount of 10,283 RM is mentioned here instead of 10,679 RM.
[140] Letter from *HHB* to *SS-Neubauleitung* dated 4 November 1940. RGVA, 502-1-327, p. 207.

command a detailed request for the installation of such a facility, explaining that "in the case of deaths the causes of which are not clear, autopsies are to be carried out, in particular for executions by shooting or in the case of fatalities caused by external force."[141]

The camp command turned to the New Construction Office, which replied directly to the *SS-Standortarzt*, explaining that an autopsy facility could not be installed immediately because certain essential pieces of equipment – such as the dissecting table – were not yet available.[142] On 7 November 1940, Schlachter informed Topf as follows:

> *"The present level of usage of the combustion unit installed here by your company has shown that the unit is too small indeed."*

The New Construction Office intended to double the cremation facility and asked Topf to send a representative to Auschwitz to discuss the matter on site.[143] On 13 November, Topf replied that engineer Prüfer would be at Auschwitz on the 16th with a cost estimate and the drawings of the second furnace. On the same day, Topf drew up two quotations concerning the second furnace (cf. Document 193), which was proposed for a price of 7,753 Reichsmarks. In the letter of transmittal, likewise dated 13 November, Topf – assuming that the second furnace would be connected to the same chimney – judged a draft enhancer (*Zugverstärkungs-Anlage*) to be superfluous because the existing one was sufficient for an alternating operation of both furnaces, which could, however, be in operation at the same time as well.[144] On 22 November, the New Construction Office sent a request to *Amt* II C2 of *HHB* asking for the authorization to install the second furnace, giving the following justification:[145]

> *"The operation of the crematorium in the past has shown that, even in the relatively favorable season, the furnace with its 2* [cremation] *chambers is too small. The camp command and Political Department have therefore approached the New Construction Office with the urgent request to enlarge the unit by 2 chambers."*

The request was granted and Topf went to work: on 30 November, drawing D57999 showing the positioning of the second furnace in the crematorium was prepared (cf. Document 204). On 5 December, this drawing was sent to the New Construction Office and Topf informed them that the refractory and insulating materials for the second furnace had already been shipped;[146] some of these materials, however, were shipped later: 2 refractory plates left on 20 December[147] and 50 bags of mortar mixture the following day.[148]

In early January of 1941, the situation in the crematorium became critical. On 8 January, Schlachter sent Topf an alarming letter in which he declared:[149]

---

[141] Letter from *SS-Standortarzt* to *Kommandantur* dated 28 September 1940. RGVA, 502-1-52, p. 3.
[142] Letter from *SS-Neubauleitung* to *SS-Standortarzt* dated 3 October 1940. RGVA, 502-1-342, p. 3- 3a.
[143] RGVA, 502-1-312, p. 146.
[144] RGVA, 502-1-327, p. 175.
[145] RGVA, 502-1-327, p. 173.
[146] RGVA, 502-1-312, pp. 143f.
[147] RGVA, 502-1-327, p. 205.
[148] RGVA, 502-1-327, p. 204.
[149] RGVA, 502-1-327, p. 180.

> *"New Construction Office has already informed you by telegram that the first furnace unit shows damage due to intensive usage and hence can no longer be operated to capacity. The enlargement of the unit is therefore imperative. You are requested to inform us by telegram as to when you will begin to take the preliminary steps for an enlargement."*

The installation of the new cremation furnace, constituting as it did an enlargement of the crematorium, was therefore rightly designated by the New Construction Office as *Erweiterung des Krematoriums* or *Krematoriumserweiterung*.

On 10 January 1941, Topf confirmed receipt of Schlachter's cable concerning the damages to the first furnace and the urgency of the installation of a second one and reported that all the necessary materials for the construction of the furnace had already been shipped, whereas shipment of the metal parts could take place only after the end of goods embargo (*Gütersperre*). On the subject of the furnace damage, Topf stood ready to delegate its technician Wilhelm Koch for repair work.[150]

In the meantime, the situation worsened. On 13 January, Schlachter informed Topf that the Monolite grates (*Monolitroste*) of the muffle and the internal walls (*Innenwände*) of the gasifiers had burned through (*durchgebrannt*) and demanded the immediate dispatch of a technician.[151] In line with bureaucratic practice, Topf replied two days later by sending a cost estimate (*Kostenanschlag*) for providing a technician (*Monteurgestellung*).[152] On 21 January, Schlachter informed Topf that the order for the repair work (*Reparaturarbeiten*) would be issued by the camp administration (*Verwaltung*) within the next few days and added the following order:[153]

> *"Furthermore, 2 generator closures must be supplied a.s.a.p. for the repair work, as the old ones are completely burned through."*

The camp administration returned the Topf cost estimate of 15 January to the New Construction Office, explaining that the transfer certificate (*Übergabe-Verhandlung*) for the crematorium was still missing, without which it was impossible, for reasons of accounting, to pay for the repair work.[154] On 29 January, Topf confirmed receipt of the order from the New Construction Office for "2 two cast-iron closure doors for the generators" for the price of 180 RM and stated that shipment would take place 8 weeks later.[155] Repair work was carried out much sooner, though, while the second furnace was being erected. In his report of 1st March, Schlachter, in fact, wrote that everything had been repaired.[156]

The parts for the second furnace were shipped by Topf on 17 January 1941; the total weight came to 3,193 kilograms (cf. Document 197), and two days later the two cement counter-weights (*Zement-Gegengewichte*) for the two flue-gas

---

[150] RGVA, 502-1-312, pp. 131f.
[151] Telegram from *SS-Neubauleitung* to Topf dated 13 January 1941. RGVA, 502-1-312, p. 130.
[152] RGVA, 502-1-327, pp. 167-167a.
[153] RGVA, 502-1-327, pp. 185-185a.
[154] Letter fron the head of KL Auschwitz administration to *SS-Neubauleitung* dated 22 January 1941. RGVA, 502-1-312, p. 80.
[155] RGVA, 502-1-327, pp. 183f.
[156] *Tätigkeitsbericht* dated 1st March 1941, for the period of 23 February -1st March. RGVA, 502-1-214, p. 67.

dampers[157] followed. The weekly *Tätigkeitsberichte* for this period allow us to follow in detail the work involved for the installation of the new unit:

Week of 26 January – 1st February: "In the crematorium, the foundations of the new furnace were poured and the partition[158] was erected using insulating bricks. Installation of the new combustion furnace was begun."[159]

2-8 February: "In the crematorium, work continued on the completion of the new combustion unit."[160]

9-15 February: "In the crematorium, the new combustion unit has been completed, except for a few minor details."[161]

16-22 February: "The new combustion unit in the crematorium has been completed."[162]

The next report stated again that "in the crematorium, work on the new combustion unit was completed,"[163] which probably means that the furnace was finally able to function; it is likely that the drying process extended over several weeks.

Thus, the new furnace had not been in operation for more than two weeks when the first technical problems arose. On 2 April, the New Construction Office sent Topf a telegram stating: "Second furnace has no draft, send technician here immediately."[164] In a letter to Topf of the same day, Schlachter explained that "the second furnace unit does not have sufficient draft which means that the combustion cannot be carried out completely."[165]

Topf replied that no technicians were available, but that the problems could be solved by the crematorium attendants: The two units were connected to the same suction device (*Saugzug-Anlage*) and that, when both were in operation simultaneously, the second one, being farther away from this unit, would have a lower draft. It was necessary, first of all, to close the two flue dampers of the first furnace and to set those of the second one, then to open those of the first one again and to balance the two.[166]

In early June, the second furnace was in operation "nearly every day" (*fast täglich*);[167] this probably led to a deterioration of the chimney which would be

---

[157] RGVA, 502-1-327, p. 200.

[158] This partition, set up in the morgue, was to create a space for urns (*Urnenraum*) in accordance with advice from *SS-Neubauleitung* to Topf dated 21 January 1941. RGVA, 502-1-327, p. 185.

[159] *Tätigkeitsbericht* dated 1st February 1941, for the period of 26 January – 1st February. RGVA, 502-1-214, p. 72.

[160] *Tätigkeitsbericht* dated 10 February 1941, for the period of 2-8 February. RGVA, 502-1-214, p. 71.

[161] *Tätigkeitsbericht* dated 17 February 1941, for the period of 9-15 February. RGVA, 502-1-214, p. 70.

[162] *Tätigkeitsbericht* dated 22 February 1941, for the period of 16-22 February. RGVA, 502-1-214, p. 68.

[163] *Tätigkeitsbericht* dated 1st March 1941, for the period of 23 February – 1st March. RGVA, 502-1-214, p. 67.

[164] Letter from Topf to *SS-Neubauleitung* dated 2 April 1941, repeating the text of the telegram: "*Zweite Ofenanlage hat keinen Zug sofort Monteur nach hier beordern*." RGVA, 502-1-312, pp. 115f.

[165] RGVA, 502-1-312, p. 113.

[166] Letter from Topf to *SS-Neubauleitung* dated 2 April 1941. RGVA, 502-1-312, pp. 115f.

[167] Letter from head of Political Section to *SS-Neubauleitung* dated 7 June 1941. RGVA, 502-1-312, p. 111.

repaired, in the week of 23-28 June, by strengthening it with angle irons (*Winkeleisen*) and tension bolts (*Spannschrauben*).[168] It appears that over the following months, the two furnaces were not able to cope with the number of deaths among the detainees in the camp, even though the Auschwitz camp was still rather small.[169] Towards the end of September, Topf received a verbal order for "a double-muffle Topf cremation furnace with blower, introduction cart and rotatable platform."[170]

The Topf cost estimate, dated 25 September, showed a price of 7,332 RM, solely for the furnace with the blower.[171] The previous day, Topf had sent the New Construction Office three copies of the operating instructions (*Betriebsvorschrift*) of the double-muffle furnace[172] and of the draft-enhancement device.[173] The two documents reached Auschwitz on 26 September as shown by the registration stamp of the New Construction Office. In keeping with bureaucratic regulations, the New Construction Office then confirmed the order by registered mail[174] and Topf in turn confirmed this confirmation.[175] The furnace parts, having a total weight of 3,548.5 kg, were shipped by Topf on 21 October.[176]

During the month of October, the mortality among the detainees rose to 85 deaths per day, and would hit 169[177] the following month. The situation was disastrous. On 11 November, *SS-Hauptsturmführer* Karl Bischoff, who had taken over Schlachter's place as head of the Construction Office[178] on 1st October, sent Topf a telegram in which he informed the company that the third furnace was "extremely urgent" (*äußerst dringend*) and asked when it would be installed.[179] Two days later, Topf confirmed receipt of the cable and announced the arrival of their technician for the 19th.[180] On 17 November, Topf cabled Auschwitz about the date of arrival of the technician Albert Mehr,[181] who, however, did not reach Auschwitz until 29 November because a number of difficulties had been encountered.

Topf's supplier, the firm Collmener Schamottewerke, had not been able to ship the refractory for the new furnace on account of an embargo of freight cars (*Waggonsperre*).[182] Bischoff sent this company a photocopy of the permit issued

---

[168] *Tätigkeitsbericht* datede 28 June 1941, for the period of 23-28 June. RGVA, 502-1-214, p. 31.
[169] The average mortality in the months of August and September was around 37 deaths per day.
[170] Letter from Topf to *SS-Neubauleitung* dated 25 September 1941. RGVA, 502-2-23, pp. 270f.
[171] *Kostenanschlag* dated 25 September 1941. 502-2-23, pp. 264-268. Cf. Document 198.
[172] APMO, BW 11/1/3, p. 2f. Cf. Document 210.
[173] APMO, BW 11/1/3, p. 1. Cf. Document 209.
[174] Letter from *SS-Neubauleitung* to Topf dated 3 October 1941. RGVA, 502-2-23, p. 269.
[175] Letter from Topf to *SS-Neubauleitung* dated 9 October 1941. RGVA, 502-2-23, p. 272.
[176] *Versandanzeige* dated 21 October 1941. 502-1-312, pp.104f. Cf. Document 199.
[177] APMO, *Leichenhallenbuch*, D-AuI-5/3; *Totenbuch*, D-AuI-5/1; NO-5850; AGK, NTN, 92, pp.135f. and 140f.
[178] On 1st July 1941, *SS-Neubauleitung* was promoted to *Bauleitung der Waffen-SS und Polizei Auschwitz*, but the correspondence, for some time to come, would bear the former designation. On 14 November 1941 *Bauleitung* promoted to *Zentralbauleitung der Waffen-SS und Polizei Auschwitz*. In the following references, we will quote the designations actually appearing in the respective documents.
[179] RGVA, 502-1-312, p. 102.
[180] RGVA, 502-1-312, pp. 100f.
[181] RGVA, 502-1-312, p. 99.
[182] Letter from Topf to *Zentralbauleitung* dated 24 November 1941. RGVA, 502-1-312, p. 98.

by *Transportkommandantur Oppeln* for the shipment of the refractory materials,[183] but the company still was not allotted a freight car.[184] Technician Mehr stayed at Auschwitz from 27 November through 4 December, for a total of 56 working hours and 14 hours of overtime.[185] As we know from a Topf letter dated 9 December, he "had finished the foundations of the new incineration furnace, as well as repair work on the two coke-fired double-muffle incineration furnaces."

In this letter, Topf confirmed the order for "providing a technician" it had received from *Bauleiter* Schlachter, announced that the Plützsch company of Fichtenhainiken/Rositz had loaded a freight car of refractory, and stated:[186]

> *"These materials were ordered by your local KL administration as spares for repair work. We can, however, temporarily make use of these materials – which suffice for the construction of a furnace – for the new furnace and kindly ask you to inform us in time to allow us to delegate a technician to the site for the erection of the furnace."*

The freight car with the refractories of the Plützsch company left on 12 December,[187] but arrived at Auschwitz only on 2 January 1942.[188] Topf declared themselves to be ready to delegate technician Koch to Auschwitz on 5 January 1942.[189] The Central Construction Office changed the date to 5 February, but on 1st February Koch's departure was postponed to a date yet to be determined.[190] On the other hand, a Topf technician charged the Central Construction Office for 86 hours of work on the crematorium, including travel and 12 hours of overtime: Who was this technician and what kind of work did he do?

The existing documents, being incomplete, do not allow us to answer that question with certainty. Probably, Topf, pursuant to the Central Construction Office request for "providing a technician" mentioned in the letter of 9 December 1941, had once again sent their technician Mehr to Auschwitz for more repair work on the two furnaces of the crematorium, possibly making use of part of the two tons of insulating material which had arrived at Auschwitz on 15 December 1941 on Topf's account.[191] It is also certain that a Topf technician worked in the crematorium in the latter half of January 1942, which makes an understanding of the events during that period even more difficult.

On 9 January 1942, the head of the camp administration, ordered to do so by the camp commander, requested the following jobs for the crematorium to be carried out by the detainee workshop of the Central Construction Office:[192]

---

[183] Letter from *Zentralbauleitung* to Collmener Schamottewerke dated 27 November 1941. RGVA, 502-1-312, p. 94.
[184] Letter from Topf to *Zentralbauleitung* dated 5 December 1941. RGVA, 502-1-312, pp. 89-90.
[185] Letter from *Zentralbauleitung* to Topf dated 5 January 1942. RGVA, 502-1-312, p. 82.
[186] APMO, BW 11/1, pp. 4-5.
[187] Letter from Topf to *Zentralbauleitung* dated 22 December 1941. RGVA, 502-1-312, p. 81.
[188] Letter from *Zentralbauleitung* to Topf dated 3 January 1942. RGVA, 502-1-312, p. 83.
[189] Letter from Topf to *Zentralbauleitung* dated 22 December 1941. RGVA, 502-1-312, p. 81.
[190] Telegram from *SS-Hauptsturmführer* Norbert Grosch to *Zentralbauleitung* dated 1st February 1942. RGVA, 502-1-313, p. 176.
[191] RGVA, 502-1-175, p. 339.
[192] *Werkstättenauftrag Nr. 330* dated 9 January 1942. RGVA, 502-2-1, p. 70.

"Make 2 flat bars 700 × 80 × 8 mm
Repair 3 furnace doors
Repair 2 grates 700 × 30 × 30"

The flat bars (*Flacheisen*) were part of the anchoring system of the third furnace which was under construction at that time. The *Ofentüren* to be repaired could have been either the doors of the muffles through which the corpses were introduced (*Einführungstüren*) or the hearth gates (*Feuerungstüren*); the latter are more probable because two hearth grates also needed to be fixed. The work was done during the week of 14 through 21 January.[193] On 16 January the detainee workshop received the order to "cut threads on the furnace anchoring bolts" (*für die Ofenverankerung*)" and to "make a frame 50 by 50 according to instructions by technician (*n. Angabe des Monteurs*)." The job was executed between 22 and 24 January.[194] On 31 January, Maximilian Grabner, head of the Political Section, sent to the camp command the following request:[195]

"As an engineer of Topf and Sons is presently on the site for the construction of a furnace in this camp, it is requested to repair, on this occasion, furnace no. 2 of the crematorium which is in need of repair work."

The Topf engineer in question was undoubtedly the technician mentioned in the 16 January order to the detainee workshop and his presence may have rendered the arrival of Technician Koch superfluous.

The repair work on the second furnace, requested by Grabner, was carried out on 4 February, as we can see from a handwritten note on his above-mentioned letter.[195] On 10 February, the detainee workshop did further repair work on two hearth gates ("*2 Türen für die Feuerung gangbar machen*") and fabricated 4 angle irons (*Winkeleisen*)[196] which were part of the anchoring system of the third furnace. On 20 February, another freight car with refractory bricks and mortar shipped by Plützsch Co. on Topf's account arrived at Auschwitz,[197] which means that the shipment from that company which had arrived on 3 January was probably used for the repair work it was intended for.

Construction work on the third furnace ended in late March. The work-in-progress report (*Baufristenplan*) for the month of February indicates the degree of completion for the enlargement (*Erweiterung*) of the crematorium to be 90%[198] and the March report states that work had been completed 100% by 31 March.[199] This date is confirmed as well by the report on construction of buildings dated 1st April 1942:[200]

"Crematorium: degree of completion in %: 100%. Installed in existing bunker: Cost of construction according to cost estimate I of 31 October 1941: RM

---

[193] *Häftlingsschlosserei*, *Arbeitskarte* dated 13 January 1942, *Auftrag Nr. 630*. RGVA, 502-2-1, p. 71.
[194] *Häftlingsschlosserei*, *Arbeitskarte* dated 16 January 1942, *Auftrag Nr. 651*. RGVA, 502-2-1, p. 60.
[195] RGVA, 502-1-312, p. 77.
[196] *Häftlingsschlosserei*, *Arbeitskarte* dated 3 February 1942, *Auftrag Nr. 747*. RGVA, 502-2-1, p. 61.
[197] RGVA, 502-1-175, p. 108.
[198] *Baufristenplan* dated 9 March 1942. RGVA, 502-1-22, p. 12.
[199] *Baufristenplan* dated 15 April 1942. RGVA, 502-1-22, p. 11.
[200] *Baubericht über den Stand der Bauarbeiten* dated 15 April 1942. RGVA, 502-1-24, p. 320.

52,000, cost estimate II of 31 October 1941: RM 30,000, so far approved by decree of 25 May 1940: RM 52,000. Ref.: II/E-901/Schr.Sa. Expenses up to 28 February 1942: RM 44,210.18."

Finally, the third furnace appears in the "Inventory plan of building no. 47a, BW 11. Crematorium" drawn on 10 April 1942 by Detainee No. 20033,[201] the Polish engineer Stefan Swiszczowski who worked as a draftsman at the Central Construction Office.[202]

Topf's partial invoice (*Teil-Rechnung*) for the third furnace, made out on 16 December and stamped by Bischoff on 22 December, amounted to 7,518.10 Reichsmarks.[203] On the basis of this invoice, the Central Construction Office, on 7 January 1942, established a payment voucher for a progress payment of 3,650 RM which was paid out on 27 January.[204] Topf sent out a second partial invoice, likewise back-dated to 16 December 1941, which reached Auschwitz only on 22 May 1942,[205] however, showing a balance of 3,868.10 RM (the result of subtracting from the original cost-estimate the 3,650 RM already paid as a progress payment by the SS administration. The final invoice (*Schlussrechnung*), again back-dated to 16 December 1941, which reached Auschwitz on 10 July 1942, shows a balance of 3,768.10 RM including a deduction of 82 RM concerning a rotatable platform (*Drehscheibe*) which had not been supplied.[206] The payment voucher for the final payment (*Schlussabrechnung*), in this amount, was made out by the Central Construction Office on 17 July 1942 and payment was effected on 29 July.[207]

During the latter half of May, work on the exterior was carried out: the yard in front of the crematorium was fenced in and provided with two wooden gates, the old pavement was replaced.[208]

After the installation of the third furnace, even more serious problems than before arose in the crematorium. On 13 May, the head of the camp administration requested the Central Construction Office to "repair the chimney and the motor shed (*Motorenhaus*)[209] of the crematorium."[210] The work was carried out on 14

---

[201] *Bestandplan des Gebäude Nr. 47a B.W.11. Krematorium*. Drawing no. 1241 dated 10 April 1942. RGVA, 502-2-146, p. 21. Cf. Document 206.

[202] RGVA, 502-1-256, p. 171.

[203] Topf, *Teil-Rechnung Nr. 2363* dated 16 December 1941. RGVA, 502-2-23, p. 263-262a. Cf. Mattogno 2005, Document 25, pp. 96f.

[204] Abschlagszahlung Nr. 1 für J.A Topf & Söhne in Erfurt dated 7 January 1942. RGVA, 502-2-23, pp. 262-262a. Cf. Mattogno 2005, Document 26, pp. 98-100.

[205] Topf, *Teil-Rechnung* dated 16 December 1941. RGVA, 502-1-327, pp. 114-114a.

[206] Topf, *Schlussrechnung* dated 16 December 1941. RGVA, 502-1-23, pp. 261-261a (cf. Mattogno 2005, Document 27, pp. 101f.); letter from Topf to *Zentralbauleitung* dated 7 July 1942. RGVA, 502-1-327, p. 104. The rotatable platform was later installed in the furnace hall of the crematorium where it still exists.

[207] Zentralbauleitung, Schlussabrechnung über Lieferung und Errichtung eines Einäscherungsofen der Firma J.A.Topf & Söhne, Erfurt, dated 17 July 1942. RGVA, 502-2-23, pp. 258-259a; cf.: Mattogno 2005, Document 28, pp. 103-105.

[208] *Zentralbauleitung*, *Auftrag Nr. 436, Arbeitskarte Nr. 20* for *Tischlerei* dated 13 May 1942: manufacture of two entrance gates (*Einfahrttoren*) 4 × 3.20 m, work done between 21 and 25 May. RGVA, 502-2-1, p. 24. Description of the job: *Tätigkeitsbericht für den Monat Mai 1942*, RGVA, 502-1-24, p.299, and *Baubericht für Monat Mai 1942*, RGVA, 502-1-24, p. 261.

[209] The small building next to the crematorium and the chimney which housed the motor of the draft enhancer.

[210] Verwaltung KL Auschwitz. Bestellschein Nr. 451 dated 13 May 1942. APMO, BW11/5, p.3: "*Den*

and 15 May; the first item did not concern the chimney as such but the "*Kaminunterkanal*" *i.e.* the flue-gas channel which linked the three furnaces to the chimney: 50 refractory bricks were replaced, using 50 kg of refractory mortar.[211] But this was only a skirmish. On 30 May, *SS-Oberscharführer* Josef Pollok, acting as the local building inspector, addressed to Bischoff the following report:[212]

> *"On the chimney of the crematorium at KL Auschwitz, the chimney bracing*[213] *has loosened. This was caused by improper execution, as well as, partly, an overheating of the chimney. The braces have not been made as a framework in accordance with their purpose and are therefore useless. As the chimney already shows wide cracks which, though refilled on the outside, also extend into the brickwork in my opinion, there is the danger that the chimney may collapse under a strong wind. To avoid unforeseeable consequences, I ask the head of Central Construction Office to take immediate measures to eliminate this defect. For this purpose, it would be necessary to make sure that all braces are removed and replaced by an appropriate framework in line with good trade practice."*

On 1st June, Bischoff, in a letter to the camp command, endorsed Pollok's report and, as head of the Central Construction Office and in his capacity as local representative of the building inspectorate (*Baupolizei*), prohibited the use of the chimney on the basis of Article 365 of the civil code, as long as repair work was not carried out completely. Bischoff also asked to forward a request for repair of the chimney to the *Wirtschafts-Verwaltungshauptamt* (*WVHA*).[214] Bischoff, sending a copy of his letter to the *WVHA*, added:[215]

> *"The chimney has suffered from overheating on account of its continuous use (operation day and night)."*

The camp command no doubt informed the *WVHA* by cable, because on the following day, SS-*Brigadeführer* Hans Kammler, head of *Amtsgruppe* C at *WVHA* gave the order for the reconstruction of the crematorium chimney.[216] On 4 June, Kammler confirmed the order for the immediate reconstruction of the chimney and asked why he had not been informed in time.[217] Bischoff replied that he had already sent the respective information to the *WVHA* and that he had started to undertake the rebuilding of the chimney as soon as he had received Kammler's radio message.[218]

In fact, the very next day, the Central Construction Office got in touch with the firm Robert Koehler at Myslowitz for the reconstruction of the chimney. Koehler explained that the new chimney should measure 25-30 m in height, for an internal diameter of 65-70 cm, but that a precise design required technical details from Topf. The Political Section, however, wished that the new chimney not

---

Kamin und das Motorenhaus des Krematoriums instandzusetzen."

[211] *Aufstellung der ausgeführten Bauarbeiten*. 20 May 1942. APMO, BW 11/5, pp. 5-6, and *Bericht über ausgeführte Arbeiten im Krematorium* dated 1st June 1942. APMO, BW11/5, pp. 1-2.

[212] RGVA, 502-1-314, p. 12 and 502-1-312, p. 64. Cf. Document 176.

[213] The flat metal braces which enclosed the brickwork of the chimney.

[214] RGVA, 502-1-132, p. 62.

[215] RGVA, 502-1-272, p.256.

[216] Telegram from WVHA dated 2 June 1942 signed by *SS-Obersturmbannführer* Arthur Liebehenschel. RGVA, 502-1-312, p. 61.

[217] Radio message from Kammler received on 4 June 1942 by *Standort-Funkstelle* of Auschwitz. RGVA, 502-1-312, p. 33 and 55.

[218] RGVA, 502-1-272, p. 246.

be higher than 8-10 m and that it should be placed on the same center as the existing one.[219]

The following day, Bischoff informed Topf that the chimney had to be rebuilt at a distance of 7 m from the old one and asked Topf to indicate height and cross-section.[220] On 6 June, Topf replied by telegram, indicating the dimensions in question – a height of 15 m and a cross-section of 0.8 to 1.0 m² – and announced the mailing of a drawing.[221] This drawing – no. D59463 – was delivered at Auschwitz on 12 June. Meanwhile, the Central Construction Office had decided to move the new chimney by 10 m and asked Topf for the dimensions of the corresponding flue-gas channel (*Rauchkanal*).[222] A list dated 13 June shows that the materials required for the rebuilding of the chimney and the flue-gas channel came to 27 tons of refractory bricks of normal size and a Seger-cone index of 26-28, for temperatures up to 1,200 – 1,300°C, as well as 2.7 tons of refractory mortar, 25 tons of facing bricks and 100 bags of cement.[223]

On 16 June, Robert Koehler presented his proposal to the Central Construction Office: for the construction of a chimney measuring 15 by 0.8 by 1.0 m he demanded 3,650 RM, for the installation of the 12 m flue-gas duct, 1,050 RM and for the demolition of the old chimney and removal of the rubble 860 Reichsmarks. The work required 24,210 bricks, 6 m³ of slaked lime, 4,400 kg of cement, 20 m³ of sand, 16 m³ of gravel, 27 tons of normal refractory bricks 25 by 12 by 6.5 cm with a Seger-cone index of 28 – 29, 2,700 kg of refractory mortar, 70 iron steps, 6 hand rails, one lightning rod, one access door for cleaning.[224] On 20 June, Robert Koehler elaborated the structural design of the chimney[225] and the corresponding drawing.[226]

Two days later, the Central Construction Office gave Robert Koehler the official order (*Auftragserteilung*) for the rebuilding of the chimney on the basis of his offer of 16 June for a total amount of 5,560 RM,[227] but Koehler confirmed receipt only on 14 July.[228] The contract, dated 7 July (Bischoff signed it the following day) was divided into four sections: the contract as such which mentioned the total cost of 5,560 RM, the "Special contractual conditions" which specified the immediate start of the work and its completion within four weeks, as well as a two-year guarantee, the "Supplementary contractual obligations" drawn up by the Central Construction Office on 22 June and signed by Koehler on 14 July, and finally the "Assurances by the contractor concerning special obligations" signed by Koehler on 14 July.[229]

---

[219] Letter from Robert Koehler to *Zentralbauleitung* dated 5 June 1942. RGVA, 502-1-312, p. 48.
[220] Handwritten telegram from *Zentralbauleitung* to Topf dated 5 June 1942. RGVA, 502-1-312, p. 53. The typed text is contained in Topf's letter dated 6 June. RGVA, 502-1-312, p. 52.
[221] RGVA, 502-1-312, p. 51.
[222] Registered letter from *Zentralbauleitung* to Topf dated 12 June 1942. RGVA, 502-1-312, p. 50.
[223] Materialbedarf Schornstein (Krematorium Altbestand). RGVA, 502-1-318, p. 3 and 5.
[224] RGVA, 502-2-23, pp. 15-15a.
[225] RGVA, 502-1-316, pp. 44-46a. Cf. Document 177.
[226] "Schornstein von 15 m. Höhe für die Zentral-Bauleitung der Waffen-SS und Polizei Auschwitz O/S." RGVA, 502-2-23, p. 17. Cf. Document 178.
[227] RGVA, 502-1-312, p. 49.
[228] Letter from Robert Koehler to *Zentralbauleitung* dated 14 July. RGVA, 502-2-23, p. 14.
[229] RGVA, 502-2-23, pp. 5-9.

The budget for the new chimney established by the Central Construction Office on 3 July specified a cost item of 11,500 RM including the materials and work not furnished by Koehler.[230]

Various documents mention the work being carried out during the month of June. The *Baufristenplan* for this month states that the work on the chimney began on 12 June on the basis of the order placed on 4 June, degree of progress was 10% with completion scheduled for 10 August.[231] The *Baubericht* informs us that the foundations of the new chimney had been cast and brickwork had started.[232] The *Tätigkeitsbericht der Fahrbereitschaft* (motor-pool log) shows 17 trips to the crematorium by truck for the transportation of the building material and wood.[233]

On 1st July, the Central Construction Office asked the detainee workshop to fabricate 37 step irons (*Steigeisen*) measuring 25 by 25 cm – to be set into the wall of the chimney to allow access to the top – as well as 6 guard rails and a double door for the soot pit.[234] The work-sheet was passed on to the detainee workshop the following day and the job was carried out between 2 and 6 July.[235] On 3 July, the Polish engineer Stefan Swiszczowski, Detainee No. D20033, made a new drawing of the crematorium – on the basis of his drawing no. 1241 of 4 April, showing the positioning of the new chimney and the corresponding flue duct (Pressac 1993, Document 8 (outside of text); cf. my Document 207).

This job was realized only in part, because the flue-gas duct, having a length of 12.20 m, shown on this drawing, was connected only to Furnaces 1 and 2, whereas for Furnace 3, a further, transverse, flue-gas duct was built, 7.375 m long, bringing the total length to 19.575 m as shown on the Koehler drawing of 11 August 1942.[236] On the same day, the Central Construction Office prepared an explanatory report (*Erläuterungsbericht*) for the construction of the chimney in which we can read:

> *"On account of continual and excessive operation of the crematorium and the ensuing overheating of the chimney, the latter shows major cracks presenting the danger that the chimney might collapse. Repairing the old chimney is not possible. Therefore, by telex dated 2 June 1942, Head of Office Group C, SS-Brigadeführer and Major-General of Waffen-SS Dr.-Ing. Kammler gave the order for the renewal of the chimney."*

The report goes on to explain that the new chimney had a square cross-section of 90 by 90 cm, and a flue-gas duct 12 m in length with a square cross-section of 70

---

[230] Kostenvoranschlag für die Errichtung eines neuen Schornsteines im Krematorium des Konzentrationslager Auschwitz O.S. RGVA, 502-1-312, pp. 35-36.

[231] Baufristenplan 1942. Berichtsmonat Juni. RGVA, 502-1-22, p. 27.

[232] Baubericht für den Monat Juni 1942. 502-1-24, p. 221.

[233] Tätigkeitsbericht der Fahrbereitschaft der Zentralbauleitung der Waffen-SS und Polizei Auschwitz für den Monat Juni 1942. RGVA, 502-1-181, p. 283.

[234] *Anforderung Nr. 6805* dated 1st July 1942. RGVA, 502-2-1, p. 65.

[235] *Auftrag Nr. 1702* dated 2 July 1942. RGVA, 502-2-1, p. 63, and *Arbeitskarte* dated 3 July 1942, *Auftrag Nr. 1702*, *ibidem*, p. 67.

[236] Robert Koehler, *Rauchkanal für die Zentral-Bauleitung der Waffen-SS und Polizei Auschwitz O.S.* dated 11 August 1942. RGVA, 502-2-23, p. 18. Cf. Document 179.

by 70 cm and a refractory lining of 12 cm in thickness.[237] A list of materials compiled by the Central Construction Office on 4 July shows the same items as those mentioned by Robert Koehler in his letter of 16 June.[238]

In the meantime, the old chimney had not only not been dismantled but was being used intensively. In this matter, *SS-Oberscharführer* Pollok sent Bischoff another memo on 6 July:[239]

> *"During the building safety inspection of the work on the crematorium it was found that the old chimney has developed more cracks, both horizontal and vertical, which must result in a collapse of the chimney. This is due to the fact that the chimney has continued to be used to excess, although Central Construction Office der Waffen-SS und Polizei had prohibited its use by letter of 4 June, Bftgb. 8195/42/Po/Qu., addressed to the camp command.*
>
> *I ask the Head of Central Construction Office to prohibit once again continued use of the chimney and to ensure that it is demolished immediately, because otherwise the consequences would be incalculable."*

This time, Bischoff's order was obeyed: during the course of the month, the old chimney was demolished. The *Baubericht* for that month states:[240]

> *"BW 11 crematorium. Completion of the new chimney and dismantling of the damaged one including removal of the rubble. At present, laying of the new connecting channel."*

The *Tätigkeitsbericht* of *SS-Unterscharführer* Heinz Lubitz for July 1942 confirms that the brickwork of the chimney had been completed (*Schornsteinmauern fertiggestellt*) and that the flue-gas channel had been dug and built (*Kanal ausgeschachtet und gemauert*).[241]

For the very reason that the flue channel was still being worked on, the *Baufristenplan* for that month shows a work progress of 80 percent.[242] During July, the trucks of the Central Construction Office made 15 trips to the crematorium for the transportation of building materials.[243]

On 24 July, Robert Koehler advised the Central Construction Office that there had been an error in his cost estimate for the demolition of the old chimney: construction of the new chimney would cost 2,790 rather than 3,650 Reichsmarks.[244] The new and corrected offer was sent by Koehler to the Central Construction Office on 14 August.[245] Work ended in the first ten days of August and over the whole month there were only five trips to the crematorium by the trucks of the

---

[237] Erläuterungsbericht für die Errichtung eines neuen Schornsteines am Krematorium des Konzentrationslager Auschwitz O/S. RGVA, 502-1-312, p. 34.
[238] Materialbedarf für Schornsteinbau (Altbestand Krematorium). 7 Dec. 1942; RGVA, 502-1-318, p. 5. Cf. document 180.
[239] RGVA, 502-1-312, pp. 29 & 31. Cf. Document 181.
[240] Baubericht für Monat Juli 1942. RGVA, 502-1-24, p. 181.
[241] RGVA, 502-1-24, p. 16.
[242] Baufristenplan 1942. Berichtsmonat Juli. RGVA, 502-1-22, p. 35.
[243] Tätigkeitsbericht der Fahrbereitschaft der Zentral-Bauleitung der Waffen-SS und Polizei Auschwitz für den Monat Juli 1942. RGVA, 502-1-181, p. 272.
[244] RGVA, 502-2-23, p. 13.
[245] RGVA, 502-2-23, pp. 11-12.

Central Construction Office.[246] The *Tätigkeitsbericht* for the month of August states:[247]

> *"New smoke channels linked to the 3 pcs. double-muffle furnaces, covered by slab of reinforced concrete, lightning rod connected and handed over to political administration for operation. Work terminated except for finishing touches."*

The *Baufristenplan* speaks of a degree of completion of 100% as of 10 August,[248] but a memo of 7 December gives 8 August as the date of completion: between 12 June and 8 August, 688 detainees had worked on the new chimney – for a total of 7,568 working hours – plus 123 civilian workers – for a total of 1,353 working hours (both groups worked 11 hours per day). The materials used had exceeded the estimates by very little: 25,000 bricks, 6 m³ of white lime, 200 bags of cement, 31 tons of refractory bricks, 3.7 tons of refractory mortar, 66 iron steps, 6 hand rails, plus 3 liters of oil, 10 liters of gasoline, 17 rolls of roofing felt and 50 liters of inert oil.[249]

Four days after the work had come to an end, the new chimney was already damaged, because the three furnaces had been operated at full load without waiting for the brickwork to dry out. On 13 August, Bischoff, referring to his telephone conversation with *SS-Hauptsturmführer* Robert Mulka the day before, sent the following message to the camp command:[250]

> *"On the basis of the telephone conversation mentioned above, camp command was informed that due to a too rapid heating of the new chimney installation of the crematorium (all 3 furnaces are in operation) damage to the brickwork has already been observed.*
>
> *As the start-up of the 3 combustion furnaces took place at full load before the mortar of the chimney brickwork had dried out completely, any further responsibility* [of this office] *for the building must be rejected."*

After all the exertion, the same situation as in June had come about. On 14 August, after a telephone conversation of *SS-Unterscharführer* Kirschnek and Robert Koehler, the latter was called to Auschwitz by Bischoff.[251] On 19 August, Kirschnek and Koehler inspected the damage to the new chimney.[252] Three days later, Koehler, having been asked to do so (*wunschgemäss*), sent to the Central Construction Office a new offer for the erection of another chimney, 15 m high, amounting to 3,100 RM, with an increase of 2,690 RM in case of employment of detainees at company expense; the building materials were offered at 4,195 Reichsmarks. The offer also mentioned the erection of a cremation furnace, as per drawing 914 of the Central Construction Office, for the price of 12,690

---

[246] Tätigkeitsbericht der Zentral-Bauleitung der Waffen-SS und Polizei Auschwitz für den Monat August 1942. RGVA, 502-1-181, p. 264.

[247] Tätigkeitsbericht des SS-*Uscha*. Kirschnek Bauführer Abt. Hochbau für Monat August 1942. RGVA, 502-1-24, p. 197.

[248] Baufristenplan 1942. Berichtsmonat August. RGVA, 502-1-22, p. 38.

[249] Handwritten note "*Schornstein-Krematorium. BW 11*" dated 7 December 1942. RGVA, 502-1-318, pp. 4-5.

[250] RGVA, 502-1-312, p. 27. Cf. Document 182.

[251] Letter from *Zentralbauleitung* to Robert Koehler dated 14 August 1942 (erroneously dated 13). RGVA, 502-1-312, p. 26.

[252] *Aktenvermerk* dated 21 August 1942. RGVA, 502-1-313, pp.159-160, and APMO, BW 30/27, pp. 13f.

Reichsmarks. But a handwritten note on this letter, dated 26 August, states: "*Kommt nicht zur Ausführung*," *i.e.* "will not be realized,"[253] referring to the furnace.

The camp administration had submitted to *WVHA* the construction request for the chimney as early as 18 August, but the head of *Amt* C VI of that office, *SS-Standartenführer* Franz Eirenschmalz, made a mistake when he approved the amount of 11,500 RM, thinking that the approval referred to the chimney that had already been built, as one can see from special observations in his letter, which refer to a reconstruction order by Kammler of 2 July 1942,[254] while this order was really dated 2 June. Actually, the 11,500 RM so approved concerned the cost estimate for the reconstruction of the chimney dated 3 July.

It is not known with certainty whether the chimney was rebuilt, even though on 29 April 1943 Bischoff informed *WVHA* about the completion (*Fertigstellung*) of the crematorium chimney (and of the shed housing the pumps for the water supply to this plant).[255] For reasons of chronology, this report could not easily have referred to a chimney built by Koehler nearly nine months earlier. Aside from the respective work, there is no trace in any document, and, moreover, the *Bauausgabebuch* (log of building expenses) for the crematorium, which covers the period of 1st April 1942 through 31 July 1943 has entries only for payments to Koehler in connection with the chimney built in July and August of 1942, viz. 4,659.94 RM,[256] the figure which appears also in Robert Koehler's invoice of 26 August 1942[257] as well as in his final invoice[258] and in the final settlement by the Central Construction Office dated 10 February 1943.[259]

This figure stems from Koehler's second offer, of 14 July 1942, but shows a price increase, because, as we have already stated, in addition to the flue-gas channel covered by the first offer, Koehler had built a further channel, changing the total channel length from 12 to 19.5[260] meters. The respective addendum to the contract between the Central Construction Office and Koehler explains the details.[261]

After August 1942, the only reliable information known concerns the repair of an electric blower (*Gebläse*)[262] on Furnace 2 on 1st September 1942.[263]

In January of 1943, a *Schweizer Baracke*[264] for the Political Department[265] was erected next to the crematorium, which suggests that the chimney had at last been repaired.

---

[253] RGVA, 502-1-313, p. 157.
[254] Letter from WVHA to *Verwaltung des Konzentrationslager Auschwitz /O.S* dated 31 August 1942. RGVA, 502-1-312, p. 23.
[255] RGVA, 502-1-312 p. 9 and 502-1-149, p. 336.
[256] Bauausgabebuch 11. Bauwerk 11- Krematorium. RGVA, 502-2-37, pp. 26-32.
[257] Robert Koehler, *Rechnung* dated 26 August 1942. RGVA, 502-1-312, p. 23.
[258] Robert Koehler, *Schlussrechnung* dated 22 December 1942. RGVA, 502-2-23, p. 4
[259] *Zentralbauleitung*, *Schlussabrechnung* dated 10 February 1943. RGVA, 502-2-23, p. 1-1a.
[260] More precisely 19.575 m as we can see from the two invoices from Koehler mentioned above.
[261] *Nachtrag zur Vertragsurkunde* dated 23 November 1942. RGVA, 502-2-23, p. 16.
[262] For the blower (*Druckluftanlage*) of this furnace.
[263] RGVA, 502-1-153, p. 5.
[264] Wooden barrack measuring 28.20 by 6.20 meters.
[265] The respective *Übergabeverhandlung* is dated 8 February 1943. RGVA, 502-2-150, pp. 7-9; cf. Mattogno 2005, Documents 13-15, pp. 76-78.

It is nearly certain that the crematorium ceased its operation on 17 July 1943, in accordance with the following letter written by Bischoff the previous day and addressed to the head of SS garrison administration (*SS-Standortverwaltung*), *SS-Obersturmbannführer* Möckel:[266]

> *"This office informs you that the placement of the two barracks for the Political Department, the Schweizer Baracke in particular, was based on the condition that Crematorium I would cease its operation completely, as we were assured in the a.m. discussion with SS-Ustuf. Grabner.*
>
> *Now that work on the two barracks has almost been completed, we have found that the crematorium went into operation once again.*
>
> *The high flammability of these structures requires that the crematorium be taken out of service; any responsibility for ensuing damage by fire must be rejected* [by this office]*."*

6.2. The Furnaces of Crematoria II and III at Birkenau

The problems concerning cremations became even more serious when construction of the Birkenau camp was launched on 15 October 1941. For the new camp, which was originally projected to take in 125,000 Soviet PoWs – its official designation *Kriegsgefangenenlager* (*KGL* or *K.G.L.*)[267] reflects this – the Construction Office had planned for a crematorium with five furnaces of three muffles each, plus an underground morgue (*Leichenkeller*) and refuse incinerator (*Müllverbrennungsofen*); but the installation was to be set up within *KL* Auschwitz (main camp) rather than in Birkenau;[268] for the Birkenau *KGL* only a mortuary hall (*Leichenhalle*) was planned, as we can gather from the earliest known document (7 October 1941).[269] As opposed to this, the plan for the *KGL* dated 5 January 1942 shows ten morgues and two cremation halls (*Verbrennungshallen*),[270] each of which was to be provided with one triple-muffle furnace of a simplified design.

A "Lay-out plan of the PoW camp at Auschwitz, Upper Silesia, plan no. 885," drawn by *SS-WVHA* on 5 January 1942,[271] checked ("*geprüft*") by *SS-Untersturmführer* Dejaco on 5 January and approved ("*genehmigt*") by Bischoff the following day, 6 January, does maintain in its abbreviations the indication "*V…Verbrennungshalle*," but no longer shows the symbols representing these two installations; instead, we have a *"Krematorium"* measuring 55.50 by 12.0 m with the nearby location of a chimney 12.0 by 10.0 meters – the future Cremato-

---

[266] RGVA, 502-1-324, p. 1; cf. Document 183.

[267] As opposed to this, the official designation for the Auschwitz camp was *Konzentrationslager* (K.L.).

[268] Erläuterungsbericht zum Vorentwurf für den Neubau des Kriegsgefangenenlagers der Waffen-SS, Auschwitz O/S. RGVA, 502-1-233, p. 20.

[269] Lageplan des Kriegsgefangenenlagers-Auschwitz O.S dated 7 October 1941, in: Pressac 1989, p. 185.

[270] Lageplan des Kriegsgefangenenlagers Auschwitz Ober-Schlesien dated 6 January 1942, in: *ibid.*, p. 189; Lagerskizze des Vorhabens Kriegsgefangenenlager der Waffen-SS in Auschwitz. Einfriedigung (fence). RGVA, 502-1-235, p. 13; cf. Document 184.

[271] Lageplan des Kriegsgefangenenlagers Auschwitz – Ober-Schlesien, Plan Nr. 885, RGVA, 502-2-95, p. 7.

rium II (cf. Document 185). This means that the decision to move the new crematorium with its five triple-muffle furnaces from the main camp to the Birkenau *KGL* had already been taken in Berlin.

According to the Topf estimate of 12 February, the two furnaces were priced at 14,212 RM, plus 440 RM for the chimney lining (cf. Document 228). On 27 February, when *SS-Oberführer* Kammler came to Auschwitz on an inspection tour, it was decided to move the new crematorium to Birkenau, and the order for the two triple-muffle furnaces originally to be installed there was cancelled. Topf, though, requested 1,769.36 RM as payment for the design work.[272] In order to avoid paying out this sum for no useful purpose, the Central Construction Office, with the approval of the head of *Amt* C/III of *WVHA*, *SS-Sturmbannführer* Wirtz, decided to maintain the project and to use the furnaces in a different building.[273] Topf was informed of this decision on 8 April,[274] but the company had already mailed the corresponding invoice to the Central Construction Office on 17 March.[275] As we will see, the two furnaces are mentioned for the last time in a file memo of the Central Construction Office dated 21 August 1942 (cf. Document 187), but it is not known whether they were ever set up.

The KL Auschwitz construction program for the third year of the war, drawn up after Kammler's visit on 27 February, included the installation of a "crematorium in the PoW camp" (*Krematorium im Kriegsgefangenenlager*)[276] budgeted at 403,000 RM, less than 2% of the total budget (24,254,300 RM).[277] This crematorium was the one originally planned for the *Stammlager*.

Work was entrusted to the Topf Company. On 11 October 1941 the Construction Office cabled the Erfurt firm asking for Prüfer to be sent to the camp "for the new construction of a crematorium."[278] On the 14th Topf confirmed receipt of the telegram saying that Prüfer would arrive on the 21st at 9 o'clock, which was what happened.[279] On 21 and 22 October, Prüfer, in fact, had meetings with *Bauleiter* Bischoff during which the latter gave a verbal order to Topf for: five triple-muffle furnaces with blower, two Topf draft-enhancing devices in suction for about 10,000 m³ per hour and a refuse incinerator. Delivery was to be three months and the foundations were to be poured within eight weeks. On the basis of the plans handed to Prüfer, Topf was furthermore to calculate the height and cross-section of the chimney.[280] Referring to these meetings, Topf, on 31 October, asked the

---

[272] According to Bischoff's letter dated June 1943, the project referred to the construction of the chimney, cf. Chapter 6.2.

[273] Letter from *Zentralbauleitung* to head of *Amt* C/III at *WVHA* dated 30 March 1942. RGVA, 502-1-313, p. 174.

[274] Letter from *SS-Sturmbannführer* Wirtz to Topf dated 8 April 1942. RGVA, 502-1-313, p. 173.

[275] Letter from *Zentralbauleitung* to *Amtsgruppe* C III/I at *WVHA* dated 15 April 1942. RGVA, 502-1-313, p. 171.

[276] Letter from WVHA to *Zentralbauleitung* dated 2 March 1942. RGVA, 502-1-319, p. 211, and NO-4464.

[277] Letter from *Zentralbauleitung* to WVHA dated 17 March 1942. RGVA, 502-1-319, pp. 202-206.

[278] RGVA, 502-1-313, p. 179.

[279] Letter from Topf to *SS-Neubauleitung* dated 14 October 1941. RGVA, 502-1-313, p. 178.

[280] Letter from *SS-Neubauleitung* to Topf dated 22 October 1941. RGVA, 502-1-313, pp. 36f., and APMO, BW 30/34, p. 116; BW 30/27, p. 27.

Construction Office for a written confirmation (*Bestätigungsschreiben*) of Bischoff's verbal order[281] and announced the forthcoming dispatch of various documents concerning the crematorium (cost estimates, drawings for the triple muffle furnace, for the foundations, for the chimney etc.).

The first detailed description of the new crematorium is contained in a letter written by Topf on 4 November which is important enough to be quoted in its entirety:[282]

> *"We thank you for the order concerning*
> *5 Topf triple-muffle incineration furnaces with blower*
> *2 coffin introduction devices with rail system for 5 furnaces*
> *3 Topf draft enhancers in suction*
> *1 Topf refuse incinerator.*
> *Flue gas section*
> *We accept this order on the basis of the cost estimate attached*[283] *and its conditions, for a total price of 51,237 RM.*
> *We supply:*
> *a) For the 5 Topf triple-muffle cremation furnaces all refractories and insulating materials, fittings of cast and wrought iron, the blowers with drives and the cost of two builders for the supervision of the work.*
> *b) The 2 coffin introduction devices with their mobile carts, including distribution rails for the 5 cremation furnaces.*
> *c) The 3 Topf draft enhancers in suction including drives, and supply of a builder for installation of the devices*
> *d) For the refuse incinerator, all refractories and insulating materials, including the fittings of cast and wrought iron, and the cost of a builder for the supervision of the work. e) For the flue gas ducts, all refractories and insulating materials, and the supply of a builder.*
> *To be supplied by the customer:*
> *For the furnaces and the flue, ducts all construction materials such as bricks, sand, lime and cement in the quantities to be derived from the cost estimate as well as all wrought iron anchor bars at no cost to us.*
> *You will, moreover, supply our builders with a sufficient number of assistants at no cost to us.*
> *Construction time of the plant as estimated by us must not exceed 8 weeks, because we have based the dispatch of our personnel on this period. If construction time were to be extended, working hours furnished must be reimbursed at daily rates.*
> *In view of the fact that the cold season will not allow work on the furnaces to be carried in unheated surroundings, you will ensure the rapid construction of the furnace hall and its heating.*
> *Delivery:*
> *We shall do our best to ensure delivery of the furnaces within the 3 months requested by you. This assumes that no delay is encountered in the supply of the materials and that no further manpower is removed* [for military or other duties].

---

[281] Letter from Topf to *SS-Neubauleitung* dated 31 October 1941. RGVA, 502-1-312, p. 103.
[282] Letter from Topf to *SS-Neubauleitung* dated 4 November 1941. RGVA, 502-1-313, pp. 81-83. Cf. Document 186.
[283] I have not found this document.

We shall require from you 6 freight bills with the necessary registrations and we ask you to let us have them as soon as possible.

Kennziffer:

We ask you to ensure that a Kennziffer for 17,600 kg be assigned to us as soon as possible.

Drawings:

You will receive shortly the drawings for the preparation of the foundations of the furnaces and for the manufacture of the anchor bars.

We attach the drawing for the overall lay-out with the positioning of the furnaces, the flue gas channels and the de-aeration section, as well as a drawing of the triple-muffle furnace.

Design:

We wish to underline that the furnace muffles are now larger than in the previous furnaces. By this, we intend to achieve a higher efficiency.[284] *For the same reason, we have included 3 draft enhancers in suction instead of 2, also taking into account that frozen corpses will have to be incinerated as well, requiring more fuel and thus increasing the spent gas volume.*

We assure you of the supply of an installation in keeping with the state of the art, and of proper workmanship, and salute you, Heil Hitler."

Prüfer tried furthermore to make use of his increasingly influential situation at Auschwitz in order to obtain a special treatment for Ludwig Topf, one of the two co-directors of the firm, who was doing military service at the time as a *Bausoldat* in the 3rd construction reserve battalion (*Bau-Ersatz-Bataillon*) stationed in Thuringia – very probably in keeping with a request of the other co-director of the firm, Ernst Wolfgang Topf. On 12 November 1941, after a telephone conversation with a Topf employee – Prüfer, most certainly – Bauleiter Bischoff sent a letter to the Weimar *Rüstungskommando* requesting a leave of three weeks for Ludwig Topf, wrongly described as a Topf project engineer (*Sachbearbeiter*) for the new crematorium construction work which was to begin on 18 November. In this letter, Bischoff gives some interesting explanations concerning the purpose of the new crematorium:[285]

"The Topf & Söhne Co., combustion plants, of Erfurt has been ordered by this authority to build a cremation plant as quickly as possible, in view of the fact that concentration camp Auschwitz has been augmented by a PoW camp which is to take in some 120,000 Russians shortly. The construction of the incineration unit is most urgent, if epidemics and other risks are to be avoided."

It appears that the leave was not granted, because on 21 November, Prüfer launched another attack by means of a letter to Bischoff, marked "strictly personal." Prüfer, who was about to go to Auschwitz, wanted to take Ludwig Topf along and have him participate in the discussions in the role of a project engineer for the triple-muffle furnace.[286] For this reason, he asked Bischoff to send Topf a cable as follows:[287]

---

[284] The term *Leistung* also indicates the performance.

[285] RGVA, 502-1-314, pp. 8-8a.

[286] Actually, the furnace with three muffles, just like the 8-muffle furnace, was designed by Prüfer. Letter from Kurt Prüfer to Ludwig and Ernst Wolfgang Topf dated 6 December 1941. APMO, BW 30/46, p. 6.

[287] RGVA, 502-1-314, pp. 2f.

"Urgently requesting visit by Ludwig Topf 2-5 December for discussion new furnace construction."

Bischoff accepted and sent Topf a telegram with this text, undated,[288] but surely transmitted on 25 November, the day on which Prüfer's letter was registered at Auschwitz. What happened after that is not known, as Ludwig Topf's name no longer appears in the correspondence between the company and the Central Construction Office.

The first drawing of the new crematorium was prepared by *SS-Untersturmführer* Walter Dejaco on 24 October 1941.[289] On 20 November 1941, *HHB* sent the Central Construction Office two sketches approved by the head of *Amt* II B,[290] in which, however, the chimney with its two smokestacks was located in an unsuitable position. On 3 December, the Central Construction Office forwarded to the head of *Amt* II B a drawing showing the positioning of the crematorium, the chimney, the flue ducts and the draft enhancers, pursuant to Topf's layout. In particular, it was requested to approve the central location of the chimney as a means of avoiding overly long ducts.[291]

The parts of the five triple-muffle furnaces were sent by Topf in two separate shipments: the first freight car (no. 4.62703 B.M.B.) left on 16 April 1942 with a load of 11,149 kg and arrived at Auschwitz on the 18th (cf. Document 213); the second one, (no. 93413 Erfurt X), with a load of 4,948 kg, followed on 18 June and arrived on the 20th (cf. Document 214). On 8 May, Topf sent the Central Construction Office the drawing for the installation of the three draft enhancers (D59389) and the one for the refuse incinerator (D59434), which could be fed from either side.[292] During May, Topf installed at Buchenwald the first of the two triple-muffle furnaces for the local crematorium; this furnace, which was of the same type as the 5 triple-muffle furnaces planned for Auschwitz, could however not be started up for lack of the blower (*Gebläse*) with its driver.

Therefore, on 29 May, Topf asked the Auschwitz Central Construction Office to send this device to the Weimar-Buchenwald Central Construction Office by taking it from the Auschwitz parts, but Auschwitz refused: the blower was intended for the Auschwitz furnaces and would be required shortly. Topf was also told by Auschwitz that the construction of the crematorium was proceeding at "full throttle."[293] Work, in fact, had begun on 2 June[294] with the digging of the pit (*Baugrube*) for the foundations,[295] which concluded in July.[296] On 2 August, the Central Construction Office sent to the Huta company the crematorium drawings

---

[288] RGVA, 502-1-314, p. 5.

[289] The drawing includes the façade and the elevation of the crematorium. The two drawings have been published by Pressac 1993, his Document 9.

[290] RGVA, 502-1-313, p. 68. The two sketches have been published by Pressac 1993, Documents 10f.).

[291] RGVA, 502-1-312, p. 93.

[292] Letter from Topf to *Zentralbauleitung* dated 8 May 1942. RGVA, 502-1-312, pp. 65-68.

[293] Letter from *Zentralbauleitung* to Topf dated 5 June 1942, RGVA, 502-1-272, p. 499, and letter from Topf to *Zentralbauleitung* dated 6 June 1942, RGVA, 502-1-312, p. 52.

[294] The *Baufristenplan* dated 2 October 1943 erroneuously speaks of 2 July 1942. RGVA, 502-1-320, p. 7.

[295] Zentralbauleitung, *Baubericht für Monat Juni 1942*. RGVA, 502-1-24, p. 224.

[296] Zentralbauleitung, *Baubericht für Monat Juli 1942*. RGVA, 502-1-24, p. 184.

no. 936, 1173, 1174, 934, 980, 933, 1311, 932, 1301 and 1341 for the structural design of the building.[297]

By 14 August, the *Kommando Krematorium* was already 80 inmates strong.[298] On Monday, 17 August, Topf cabled the Central Construction Office that Engineer Prüfer would arrive on Wednesday, 19, at 8 o'clock.[299] In fact, at 2 PM on 19 August, Prüfer had a long meeting with *SS-Untersturmführer* Fritz Ertl in the offices of the Central Construction Office, possibly in the presence of Robert Koehler, which Ertl recorded in a detailed memo (*Aktennotiz*) on 21 August. The decisions taken at the meeting were as follows:[300]

> *"1) Fitter Holik will arrive here from Buchenwald on 26/27 August at the latest, Builder Koch in two weeks. Erection of the 5 pcs. triple-muffle furnaces at KGL will start immediately. The Koehler Co. of Myslowitz will undertake the lining of the furnaces and the ducts as well as the erection of the chimney in accordance with the drawings and specifications of Topf & Söhne Co.*
>
> *2) Concerning the placement of 2 triple-muffle furnaces near the 'bathing facilities for special actions'*[301] *Eng. Prüfer suggested to take these furnaces from a consignment to Mogilev ready to be shipped; the* [Auschwitz] *section chief presently at* SS-Wirtschafts- und Verwaltungshauptamt *in Berlin was notified of this immediately by telephone and was requested to take the necessary steps.*
>
> *3) Concerning the erection of a 2nd crematorium with 5 triple-muffle furnaces as well as aeration and de-aeration installations, results of the negotiations on assignment of materials, already under way with* Reichssicherheitshauptamt (RSHA)*, must first be waited for.*
>
> *4) Topf & Söhne Co. has by mistake sent to Auschwitz the parts of a double-muffle incineration furnace actually destined for Mauthausen. Eng. Prüfer suggests erecting this furnace here. The 2 introduction doors and the 2 ash-removal doors still missing can in the meantime be taken from the shipment of the 5 triple-muffle furnaces.*
>
> *5) The damages to the newly erected chimney for the existing crematorium* [at the main camp] *were inspected in the company of Herr Koehler and* SS-Unterscharführer *Kirschnek and measures to be taken were discussed. – As the chimney lining expands under the great heat, it must be enabled to move freely at the top and must not be attached to the outer mantle.*
>
> *6) On Thursday, 20 August 1942, the building site of the 5 triple-muffle furnace* [*sic*] *at KGL was inspected in the presence of* SS-Strm. [Sturmmann] *Janisch and Herr Koehler, and the necessary measures were discussed.*
>
> *7) Eng. Prüfer requested a written order for the supply of the 2 pcs. triple-muffle furnace and the double-muffle incineration furnace, as well as to be informed soonest as to whether the furnaces of the Mogilev consignment can be diverted.*
>
> *8) For the supply of the fireclay and other materials still missing, Topf & Söhne Co. must immediately be supplied with 10 freight bills."*

---

297 RGVA, 502-1-313, p. 164.
298 Letter from *Zentralbauleitung* to *Kommandantur* dated 14 August 1942. RGVA, 502-1-313, p. 162.
299 RGVA, 502-1-272, p. 507.
300 RGVA, 502-1-313, pp. 159f. Cf. Document 187.
301 *Badeanstalten für Sonderaktionen*. Concerning these installations, cf. Mattogno 2004, pp. 66-71.

In an effort to support his suggestions, Prüfer asked Topf to send 4 copies of drawing D59599 of the triple-muffle furnace, which went out on 20 August;[302] however, as we shall see in the following section, the only suggestion accepted was the diversion to Auschwitz of two furnaces from the Mogilev consignment.

On 24 August, Robert Koehler proposed to the Central Construction Office the construction of the flue ducts, having sections of 1.20 m × 0.80 m and 0.70 m × 0.60 m, respectively, on the basis of drawing no. 932 for the sum of 3,950 RM, as well as the installation of the triple-muffle furnaces (lining and flue duct) on the basis of drawing no. D59090, for a price of 2,100 RM per furnace.[303]

On 11 September, the Central Construction Office asked the firm Huta Hoch- und Tiefbau A.G. urgently to provide to Topf five bricklayers "for the erection of the combustion furnaces in the KGL crematorium."[304] Work on the furnaces began during that month;[305] by October, one furnace had been finished with another under way,[306] in November, two furnaces had been completed with another two under construction.[307] Work, including the flue ducts and the chimney, was finished in January of 1943.[308]

Work on the chimney ended in October of 1942 with the installation of the lightning rods, as shown by an order given by the Central Construction Office to the electricians' section on 17 October for the following job on the [future] Crematorium II: "Fabricate and install a four-part lightning rod on the chimney of Crematorium I of KGL"; the work was done between 23 and 27 October.[309]

Construction of Crematorium III began on 14 September 1942[310] with the necessary excavations (*Schachtarbeiten*);[311] initially, on 23 September, 60 detainees were assigned to this job.[312] Two days later, the Central Construction Office placed an order with Topf by telephone for 5 triple-muffle furnaces, 3 draft enhancers in suction and the necessary refractories for the flue ducts of Crematorium III. As we can see from Topf's letter of confirmation, the corpse-introduction system for these furnaces had been simplified:

> *"Furthermore, for the new order, we have altered the coffin-introduction device by providing each furnace with a wrought-iron stretcher for the placement of the corpses, and with the necessary rollers on the furnace."*

This system obviously rendered the rail device superfluous.[313] On 5 October Topf sent the Central Construction Office drawing no. D59389 concerning the draft

---

[302] Letter from Topf to *Zentralbauleitung* dated 20 August 1942. RGVA, 502-1-313, p. 161.
[303] Letter from Robert Koehler to *Zentralbauleitung* dated 24 August 1942. RGVA, 502-1-313, p. 157.
[304] RGVA, 502-1-313, p. 133.
[305] Zentralbauleitung, *Baubericht für Monat September 1942*. RGVA, 502-1-24, p. 138.
[306] Zentralbauleitung, *Baubericht für Monat Oktober 1942.* RGVA, 502-1-24, p 86.
[307] Zentralbauleitung, *Baubericht für Monat November 1942.* RGVA, 502-1-24, p. 53.
[308] Bericht Nr. 1 of Zentralbauleitung concerning Krematorien Kriegsgefangenenlager. Bauzustand sent to WVHA on 23 January 1943. RGVA, 502-1-31, p. 54.
[309] Zentralbauleitung, *Arbeitskarte, Auftrag Nr. 2250/250* dated 17 October 1942. RGVA, 502-2-8, p. 8-8a.
[310] Zentralbauleitung, *Baufristenplan* dated 2 October 1943. RGVA, 502-1-320, p. 7.
[311] Zentralbauleitung, *Baubericht für Monat September 1942*. RGVA, 502-1-24, p. 138.
[312] Telefonischer Anruf von SS-*Obersturmführer* Schwarz of 22 September 1942. RGVA, 502-1-19, p. 271.
[313] Letter from Topf to *Zentralbauleitung* dated 30 September 1942. APMO, BW 30/34, p.114 e BW 30/27, p. 30.

enhancers for Crematoria II and III.[314] On 6 October, Topf's master bricklayer (*Polier*), Wilhelm Koch, who was working on the furnaces for Crematorium II, received permission from Bischoff to enter the Central Construction Office workshops "to check on the fabrication of anchoring parts for the *KGL* crematorium."[315]

The detainee workshop (*Häftlings-Schlosserei*) had been assigned this job on 8 September and worked on it with 22 detainees between 9 September and 11 December 1942 for a total of 2,389 working hours, 24 of which were devoted to welding.[316]

On 26 October, the Central Construction Office informed Topf that Crematorium III would be built facing Crematorium II and would be its mirror image.[317] On the same day, the Central Construction Office confirmed to Topf in writing its verbal order of 25 September on the basis of Topf's estimate of 30 September, viz.: five furnaces of three muffles with five coffin-introduction stretchers (*Sargeinführtragen*) @ 39,150 RM, three draft enhancers in suction @ 9,048 RM; the refractory materials for the flue ducts @ 5,504 RM; for a total of: 53,702 Reichsmarks.[318]

Topf, on 31 October, gave written confirmation of the order at the prices indicated.[319] At the request of the Central Construction Office dated 22 October, Topf, on 28 October, sent to Auschwitz drawing no. D59394 "for furnace II and III of KGL."[320] During October the foundations of the chimney were poured and chimney construction was begun for Crematorium III;[321] by the end of November, the chimney had reached a height of 9 meters.[322]

On 27 November, Prüfer inquired by telephone as to the urgency of the three items of the order dated 26 October and the corresponding erection work; the inquiry was confirmed in writing on 30 November. The Central Construction Office replied that it intended to give priority to the de-aeration of the old crematorium at KL, and then to the installation of the draft enhancers of Crematorium II.[323] In December of 1942 work was stopped for several days – a disinfestation and disinfection campaign had become imperative because the typhus epidemic which had broken out in early July was still ravaging the camp. The hand-over dates, under conditions of favorable weather, for the three most-advanced crematoria were: Crematorium II: 31 January 1942; Crematorium III: 31 March 1943; Crematorium IV: 28 February 1943.[324]

---

[314] Letter from Topf to *Zentralbauleitung* dated 5 October 1942. RGVA, 502-1-313.
[315] Zentralbauleitung, *Bescheinigung* dated 6 October 1942. RGVA, 502-1-41, p. 159.
[316] Zentralbauleitung, Häftlings-Schlosserei. Arbeitskarte. Auftrag Nr. 1962, "Verankerungen für 5 Stück Muffelöfen lt. beiliegender Zeichnung" dated 8 September 1942. RGVA, 502-2-8, pp. 37-37a.
[317] RGVA, 502-1-313, p. 95.
[318] Letter from Topf to *Zentralbauleitung* dated 26 October 1942. RGVA, 502-1-313, p. 93 and 502-2-26, p. 216.
[319] Letter from Topf to *Zentralbauleitung* dated 31 October 1942. RGVA, 502-1-313, p. 87.
[320] APMO, BW 30/34, p. 95.
[321] Zentralbauleitung, *Baubericht für Monat Oktober 1942*. RGVA, 502-1-24, p. 86.
[322] Zentralbauleitung, *Baubericht für Monat November 1942*. RGVA, 502-1-24, p. 53.
[323] Letter from Topf to *Zentralbauleitung* dated 30 November 1942. RGVA, 502-1-313, p. 61; letter from *Zentralbauleitung* to Topf dated 30 November 1942. RGVA, 502-1-314, p. 17.
[324] *Fernschreiben* (telex) from *Zentralbauleitung* to the *WVHA* dated 18 December 1942. APMO, BW 30/27, p. 17.

On 22 December 1942 the Central Construction Office informed Topf that Himmler had declared the above dates to be inextensible for Crematoria II and III: the Erfurt company was asked to make the necessary efforts with respect to the deliveries and the erection work. A visit by Prüfer was suggested in order to check on the progress of the project.[325] The terms set by Himmler were delusional, as the degree of completion of the crematoria was still minimal at the end of December: Crematorium II: 60%; Crematorium III: 20%; Crematorium IV: 15%; Crematorium V: 5%.[326]

Realizing this, the Central Construction Office asked *WVHA* for an extension, which Kammler granted on the condition that the work be accelerated in spite of the difficulties encountered. He also requested to be informed weekly by telex of the degree of progress.[327] Bischoff applied Kammler's conditions to the letter and, as early as 20 November, gave a job order to the electricians' section for "Construction lighting in Crematorium II, as well as aiming of searchlights for night work / sentry chain."[328]

On 23 January the Central Construction Office placed an order with the Otto Schuler Co. of Beuel for 10 coal-hauling carts (*10 Stück Kohletransportwagen*) for Crematorium II, but the company was not in a position to supply them.[329] In January of 1943 (6 and 31 January) Central Construction Office trucks performed four trips to transport refractories and mortar to Birkenau for the Topf project.[330] On 29 January Prüfer inspected the worksites and wrote a report on the state of progress. The five triple-muffle furnaces of Crematorium II were being dried out ("*werden z. Zt. trockengeheizt*") and start-up was scheduled for 15 February.

On the subject of Crematorium III, Prüfer wrote:[331]

> *"The outer walls of the furnace building as well as the chimney have been completed. Work on the smoke ducts for the incineration furnaces will begin in 8 days. Installation of the 5 pcs. triple-muffle incineration furnaces could begin in about 5 weeks' time. Start-up for these incineration furnaces is possible on 17 April 1943 at the earliest."*

In his file memo (*Aktennotiz*) of the same day, *SS-Untersturmführer* Kirschnek, who had accompanied Prüfer during the inspection tour, added that the ceiling of the furnace hall at Crematorium III was under construction and that the respective chimney would be ready in three days' time.[332] To make sure that everything would run on schedule, the Central Construction Office asked Topf on 2 February that Prüfer be delegated to Auschwitz for three days of each week. The Erfurt

---

[325] Letter from *Zentralbauleitung* to Topf dated 22 December 1942. APMO, BW 30/27, p. 19.
[326] Zentralbauleitung, *Baubericht für Monat Dezember 1942*. RGVA, 502-1-24, p. 7.
[327] Letter from WVHA to *Zentralbauleitung* dated 11 January 1943. RGVA, 502-1-313, p. 59.
[328] Zentralbauleitung, *Arbeitskarte, Auftrag Nr. 98/291* dated 20 December 1942. RGVA, 502-2-8, pp. 1-1a.
[329] Letter from Otto Schuler Co. to *Zentralbauleitung* dated 28 January 1943. RGVA, 502-1-313, pp. 51-51a.
[330] Tätigkeitsbericht der Fahrbereitschaft der Zentral-Bauleitung der Waffen-SS und Polizei Auschwitz O/S für den Monat Januar 1943. RGVA, 502-1-181, p. 221.
[331] *Prüfbericht des Ing. Prüfer* to *Zentralbauleitung* dated 29 January 1943. APMO, BW 30/34, p. 101.
[332] *Aktenvermerk* dated 29 January 1943. APMO, BW 30/34, p.105. The document bears no signature, but the registration number (*Bftgb.-Nr. 43/Ki/Lp*) shows Kirschnek's abbreviation, "Lp" is the abbreviation of civilian employee Lippert who worked at *Bauleitung* of K.G.L. "Bftgb." signifies "*Brieftagebuch*" = daily journal of letters.

company gave its approval,[333] but it is not certain that Prüfer returned before 15 February. However, on account of various obstacles, partly caused by failures on Topf's part, work proceeded slowly and start-up of Crematorium III was moved back to 10 April 1943.[334]

At Crematorium II, the Central Construction Office placed an order with Topf on 10 February for a coal-loading device and an ash-removal device (*Kohlenbeschickungs- und Aschentransportvorrichtung*)[335] as well as, the following day, for a refuse incinerator (*Müll-Verbrennungsofen*) for Crematorium III for a total of 5,791 Reichsmarks.[336] In an effort to render Topf more diligent, the Central Construction Office meanwhile turned to Kammler, explaining the problems encountered with this company.[337] On 12 February Topf confirmed receipt of the cable from the Central Construction Office two days earlier, and announced Prüfer's arrival at Auschwitz on the 15th, for transmittal of the proposals concerning the coal-loading and the ash-removal devices.[338] The visit probably did take place, because a Topf letter dated 26 February mentions a meeting (*Unterredung*) of Prüfer and the civilian employee Jährling on the subject of the disinfestation furnaces (*Entwesungs-Öfen*) for *BW* 32 (*Zentralsauna*). As an attachment to this letter, Topf sent to the Central Construction Office, for filing, drawing no. D59090 of the triple-muffle furnace.[339]

According to a report by Kirschnek dated 20 February 1943, Crematorium II went into operation on 20 February 1943,[340] but it is likely that no cremations were carried out there before the beginning of March. At that time, in fact, the painters' section of the Central Construction Office, which was covering Crematorium II with whitewash,[341] was given the job of painting black all metal parts of the cremation furnaces and of applying a coat of rust-proofing lacquer to all piping, *i.e.* very probably the air ducts of the furnaces. The job was completed on 27 February.[342]

Operation of the crematorium began in earnest in early March of 1943. On 2 March, *SS-Obersturmbannführer* Arthur Liebehenschel, assistant head of Office Group D of *WVHA*, ordered *KL* Buchenwald to transfer immediately to Auschwitz *Kapo* August Brück[343] for work at the crematorium. (At that time August

---

[333] Letter from Topf to *Zentralbauleitung* dated 2 February 1943. RGVA, 502-1-313, p. 46.
[334] Letter from *Zentralbauleitung* to Topf dated 11 February 1943. APMO, BW 30/34, p. 88.
[335] Letter from *Zentralbauleitung* to Topf dated 11 February 1943. APMO, BW 30/34, p. 87.
[336] *Zentralbauleitung*, letter to Topf dated 11 January 1943, *Auftrag Nr. 149*. APMO, BW 30/34, pp. 88f.
[337] Letter from *Zentralbauleitung* to Kammler dated 12 February 1943 concerning:"*Auftretende Schwierigkeiten mit der Fa. Topf u. Söhne*" (difficulties arising with Topf & Söhne). APMO, BW 30/27, pp. 60f.
[338] Letter from Topf to *Zentralbauleitung* dated 12 February 1943. APMO, BW 30/27, p. 61 and BW 30/34, p. 84.
[339] RGVA, 502-1-336, p. 67.
[340] Tätigkeitsbericht des SS-Ustuf. (F) Kirschnek, – Bauleiter für das Schutzhaftlager und für landwirtschaftliche Bauvorhaben. Zeit 1. Januar 1943 bis 31. März 1943 drawn up on 29 March 1943. RGVA, 502-1-26, p. 61.
[341] "Whitewash all rooms of Crematorium II" (*Weissigen* [sic] *sämtliche Räume des Krematoriums II*): work done between 18 and 23 February 1943 for 406 hours of work. *Zentralbauleitung*, *Arbeitskarte, Auftrag Nr. 200/4* dated 18 February 1943. RGVA, 502-1-314, pp. 26-26a.
[342] Zentralbauleitung, *Malerei, Arbeitskarte, Auftrag Nr. 210/7* dated 24 February 1943. RGVA, 502-1-314, pp. 27-27a.
[343] APMO, D-AuI-3a, p. 72.

Brück was *Kapo* of the crematorium at Buchenwald.) Brück arrived at Auschwitz on 5 March.[344] The day before, *Kapo* Mieczysław Morawa, *Kapo* of Crematorium I at Auschwitz,[345] had been transferred to Crematorium II to take on the function of *Kapo*.

On 11 March, the Central Construction Office sent to the camp administration in triplicate the operating instructions for the triple-muffle furnace: two copies were to be posted in Crematorium II, a third one was filed.[346] On 17 March Jährling wrote a memo for the file on the subject "estimation of coke consumption at Crematorium II, *KGL*, based on data received from the Topf & Söhne Co. (builders of the furnaces) on 11 March 1943."[347] The estimate of the consumption of coke, however, refers to all four crematoria at Birkenau.[348]

This file memo was the corrected version of a note penned by Jährling on 12 March – transmitted to Höss and Bischoff the same day – which, however, had contained two mistakes, one in the calculation of the consumption of Crematoria IV and V, the other in the sum total.[349] On 20 March, *SS-Standortarzt* at Auschwitz, *SS-Hauptsturmführer* Eduard Wirths, addressed a letter to the camp commander on the subject of the detainee infirmary (*Häftlings-Krankenbau, HKB*) at *KGL* in which he requested *i.a.*:[350]

> *"For the removal of the corpses from the* HKB *to the crematorium, 2 covered hand-carts must be provided, allowing the transportation of 50 corpses each."*

At that time, on account of the enormous mortality among the detainees – more than 200 deaths per day[351] – the two crematoria already in operation (II and IV) were being used at full capacity, which immediately caused damage to the installations. The first problems at Crematorium II were encountered even before the official hand-over transaction of the building was concluded with the camp command (*Übergabeverhandlung*), which took place on 31 March:[352] on 25 March Kirschnek had written a file memo on the subject of a meeting that had taken place at Auschwitz on 24 and 25 March between the Topf representatives Prüfer and Schultze and the Central Construction Office representatives, *SS-Untersturmführer* Kirschnek and, most probably, the civilian employee Lehmann.[353] In this memo, Kirschnek noted with respect to Crematorium II *i.a.*:

> *"As the three draft enhancers in suction have not proved to be useful in any way and have even suffered damage after the first usage at full load because of high temperatures, they will be dismantled at the expense of Topf & Söhne Co. and removed by this company."*

---

[344] APMO, D-AuI-3a, p. 101. Czech 1989, p. 431.
[345] APMO, D-Mau-3a/16408.
[346] Letter from *Zentralbauleitung* to *Verwaltung der Kommandantur K.L. Auschwitz* dated 11 March 1943. APMO, BW 30/34, p. 56.
[347] I have not found this letter.
[348] Cf. Chapter 10.
[349] *Aktenvermerk* by Jährling dated 12 March 1943. APMO, 30/7/34, p. 68.
[350] RGVA, 502-1-261, p. 112.
[351] *Sterbebücher von Auschwitz*. K.G. Saur. Munich, New Providence, London, Paris 1995, vol. 1, p. 237. *Sterbebuch* 10 for 1943, has 1,452 deaths between 18 and 24 March.
[352] Zentralbauleitung, Übergabeverhandlung for Bauwerk Nr. 30 K.G.L. Krematorium II to Kommandantur (Unterkunftsverwaltung) des K.L. Auschwitz dated 31 March 1943. RGVA, 502-2-54, p. 77.
[353] The document was registered as "45629/43/Kir/Lm": "Lm" was the initials of civilian employee Lehmann.

Central Construction Office intended to keep the three electrical motors of 15 hp each in case they were not damaged by the high temperatures and to replace the coffin-introduction carts (*Sargeinführungswagen*) by the more practical stretchers (*Leichentragen*). On the subject of Crematorium III, Kirschnek wrote:[354]

> *"On account of the experience at Crematorium II, the draft enhancers projected and supplied will not be mounted, but will be taken over and stored by ZBL."*

It is clear that the problems arose a few days earlier, because Schultze and Prüfer would have had to be notified first and then travel from Erfurt to Auschwitz. The damage was due to the combined effect of two causes: in order to raise the capacity of the furnaces, the draft enhancers were run at full speed and this, together with a mistake in the design of the triple-muffle furnace,[355] led to a rise in the flue-gas velocity such that the combustion gases generated by the corpses in the central muffles left the furnaces in an uncombusted state, with combustion taking place essentially in the flue ducts, where it caused overheating. In this manner, the three draft enhancers, placed upstream of the chimney, suffered irreparable damage. Topf could not but assume responsibility. On 16 April they declared themselves ready to take back the three faulty draft enhancers, crediting the Central Construction Office with the sum of 3,705 RM;[356] the devices were dismantled by the Topf technician Messing between 17 and 19 May.[357]

Thus, the Birkenau crematoria, just like those at Auschwitz after the replacement of the chimney, operated without forced-draft devices.[358] Quite soon, however, the Central Construction Office would discover that the damage caused by the March incidents was not limited to the draft enhancers: the refractory lining of the chimney was damaged and had partly collapsed, as had parts of the vaults (*ganze Gewölbeteile*) of the flue ducts.[359] Repair work was entrusted to the Koehler Co. which had built both the chimney and the ducts whereas Topf had to redesign the damaged sections. The Erfurt company, though, possibly in an effort to avoid being once again blamed for the incidents, attempted from the beginning to stall matters.

As early as April, when Prüfer visited Auschwitz, the Central Construction Office asked Topf for a new design of the refractory lining of the chimney.[360] As Topf was dragging its feet, the Central Construction Office began to bombard the company with urgent cables; the first one, sent by SS-*Untersturmführer* Kirschnek on 11 May, requested the immediate arrival of Prüfer "with all drawings and calculations of the chimneys."[361] Kirschnek used the plural "chimneys," because

---

354 APMO, BW 30/25, p. 8.
355 Cf. in this connection Chapter 10.10.
356 Letter from Topf to *Zentralbauleitung* dateed 16 April 1943. APMO, BW 30/34, p. 36; *Postkarte* from Topf to *Zentralbauleitung* dated 16 April 1943. RGVA, 502-2-26, pp. 231-231a.
357 Topf, Arbeitszeit-Bescheinigung for Messing, 17-19 May 1943: "Im Krematorium II (Bauwerk 30) die 3 Stück Saugzuganlagen abmontiert." RGVA, 502-1-306, pp. 91-91a.
358 *Fragebogen*, undated, but probably dating from June 1943: RGVA, 502-1-312, p. 7 (for Auschwitz), p. 8 (for Birkenau).
359 Letter from *Zentralbauleitung* to Topf dated 17 July 1943. APMO, BW 30/34, p. 17.
360 Letter from *Zentralbauleitung* to Topf dated 19 June 1943. APMO, BW 30/34, pp. 22f.
361 *Dringendes Telegramm* from Kirschnek dated11 May 1943. APMO, BW 30/34, p. 44.

meanwhile the two chimneys of Crematorium IV had run into the same problems, as we can see from the urgent telegram sent by Bischoff on 14 May:[362]

> *"Bring thermotechnical and structural calculations for chimneys of Crematoria II and IV. Presence of Chief Engineer Prüfer imperative immediately."*

On the same day the civilian employee Rudolf Jährling called Topf on the telephone only to learn that Prüfer was away on a business trip to the Rhineland; he was assured that Prüfer would come to Auschwitz on the 17th,[363] but that did not happen. On 21 May Koehler sent the Central Construction Office a letter concerning repair work on the lining of the chimney at Crematorium II. Koehler had learned from Kirschnek that Prüfer would not bring the new project before the middle of the following week. To gain time, he proposed to dismantle the remaining parts of the chimney lining so that two of his specialists could begin with the repair work as soon as the new project arrived. Before sending his men, he wanted to receive the order from the Central Construction Office,[364] which occurred on 29 May.

Prüfer actually did go to Auschwitz very briefly on 24 May, not to bring the new drawings for the chimney lining, but to request payment of some outstanding invoices.[365] In the meantime, Topf sought to elude their responsibilities by claiming that they had not been given the order for the construction of the chimney, which had instead been placed with the Koehler Co., making Koehler the only party responsible.[366] This was only partly true, however, because Koehler had built the chimney on the basis of Topf's specifications, and Topf had also carried out the necessary calculations. Following Koehler's advice, the Central Construction Office embarked on the repair work. An undated sketch, certainly dating from that period, shows the damaged parts of the chimney.[367]

On 29 May Bischoff cabled Topf that the drawings promised by Prüfer had not yet been received and requested their immediate dispatch, otherwise the work would have to be interrupted. The next day Bischoff reiterated his request in another urgent telegram and stated that the work would be interrupted that day "for lack of the drawing." Topf explained that Koehler had mailed to them the original drawing and the structural calculations ten days earlier but had recalled them immediately; Topf thus had sent them back. On 29 May Koehler had asked Topf for the preparation of a new drawing and new structural calculations, but in order to do this, Topf required the former drawing and the former calculations, which meant that the new drawing could only be prepared once those documents were received.[368]

On 19 June Bischoff decided to clarify once and for all the responsibility for the chimney damage at Crematorium II. He sent Topf a letter in which he expressed his point of view quite explicitly: the previous exchange of letters and telegrams had raised the suspicion that Topf wanted to bury the whole matter.

---

[362] *Dringendes Telegramm* from Bischoff dated 14 May 1943. APMO, BW 30/34, p. 41.
[363] Note by Jährling dated 14 May 1943. APMO, BW 30/34, p. 41.
[364] Letter from Robert Koehler to *Zentralbauleitung* dated 21 May 1943. RGVA, 502-1-313, p. 37.
[365] Letter from Topf to *Zentralbauleitung* deated 25 May 1943. RGVA, 502-1-327, p. 83.
[366] Letter from Topf to *Zentralbauleitung* dated 25 May 1943. RGVA, 502-1-313, pp. 36-36a.
[367] APMO, BW 30/34, p. 24.
[368] Letter from Topf to *Zentralbauleitung* dated 2 June 1943. RGVA, 502-2-54, pp. 87-87a.

Already on the occasion of Prüfer's previous visit to Auschwitz in April, Central Construction Office had asked him for a new design of the chimney lining, because the former one had turned out to be poor under practical conditions. The negotiations between Robert Koehler and Prüfer had ended with the latter's promise that he would send the new design as soon as possible.

> *"Herr Prüfer knew that the former chimney installation was executed by the Koehler company exactly in accordance with the drawing provided by you (for the elaboration of the project, your company at the time charged 1,769.36 RM) and with the fireclay lining specified by you in your cost estimate dated 12.2.42, item II. In spite of this, your company asked Herr Koehler in Myslowitz for a drawing and the structural calculations of the chimney, which you did receive in the end."*

Instead of coming up with a new design, Topf continued to stall for unknown reasons. "Since the facility, which was still being needed most urgently, could not be used without the completion of the new chimney lining," Bischoff asked Topf to keep its word and to send the new design to the Koehler Co. immediately.[369]

Finally, Topf sent the requested documents. On 19 July the Central Construction Office informed Topf that "the subject work was nearly finished" and placed the responsibility squarely on the Erfurt company:[370]

> *"On the basis of the new drawings supplied by you one can see that your initial design of the chimney did not take into account the differences in the thermal expansion and the high temperatures to be expected and that this was taken into consideration only in your second design. The question of responsibility is thus unresolved until we receive respective instructions from our superiors in Berlin. We advise you furthermore that the very seriously affected heating channels (on various occasions complete sections of the vaults collapsed) will have to be repaired and/or rebuilt shortly."*

In their long reply to this letter, Topf reiterated that they had nothing to do with the construction of the chimney, for which they had specified merely the height and the cross-sectional area, and insinuated that Koehler Co. might have used bricks of poor quality and ordinary mortar instead of refractories and fireclay. Moreover, Topf knew nothing of the damage to the flue ducts:[371]

> *"Our supervisor Koch who returned from your site 3 weeks ago did not report any such damage, although he had once again checked everything before leaving. As the crematorium has been out of service for 6 weeks, we cannot explain who has caused the alleged collapse of the ducts."*

On 10 September 1943 Prüfer visited the Central Construction Office to discuss with Bischoff and Kirschnek the liability for the chimney damage and the expenses involved. The following day, Robert Koehler was summoned as well. *SS-Untersturmführer* Kirschnek wrote a long account of the discussions on 13 September,[372] which, however, was full of mistakes and was not approved by Bischoff and had to be redrafted the day after. This document sets out the positions

---

[369] Letter from *Zentralbauleitung* to Topf dated 19 June 1943. APMO, BW30/34, pp. 22f.
[370] Letter from *Zentralbauleitung* to Topf dated 17 July 1943. APMO, BW 30/34, p. 17.
[371] Letter from Topf to *Zentralbauleitung* dated 23 July 1943. RGVA, 502-1-313, pp. 28f.
[372] Zentralbauleitung, *Aktenvermerk* by Jährling dated 13 September 1943. APMO, BW 30/25, pp. 11f.

of the three parties involved. The Central Construction Office asserted that the damage to the chimney was primarily due to mistakes in the design and to poor advice from Topf on the subject of the construction.

In 1942 Prüfer had been the consultant for the entire installation and had declared to members of the Central Construction Office that the crematoria had to be built in accordance with the drawings provided by Topf. As far as the chimneys (of Crematoria II and III) were concerned, they had, on the one hand, been erected in accordance with the project of the chimney originally to be built at the *Stammlager* and, on the other hand, the dimensions and structural details had been taken from Topf drawings. The original drawings showed a refractory lining 12 cm in thickness up to a height of 6 meters; above this level, there were ordinary bricks. The Central Construction Office insisted, moreover, on the correctness of the information concerning the partial breakdown of the flue ducts which Topf had put in doubt: these facts had been ascertained by the *Ober-Kapo* of the crematoria.

> *"On this occasion – Kirschnek goes on to say – it was also observed that all dampers controlling the draft*[373] *had melted on account of their wrong installation; the problems were resolved on the basis of* [our] *own experience and currently permit flawless operation."*

Prüfer, for his part, brought in a new explanation which again blamed the Koehler Co.: the damage was due to the fact that, above 6 m, ordinary mortar instead of fireclay had been used and also because of mistakes in the construction of the chimney, but this was rejected by Robert Koehler who was questioned on this point the following day. The Central Construction Office could not but reproach Prüfer for giving a different reason on each of his visits to Auschwitz.

> *"On his last visit but one he named, in the presence of the commander, the great stresses due to the firing of single furnaces – something not considered in the design – to have been the cause."*

The Central Construction Office agreed with this explanation, all the more so as Topf's new design for the chimney lining contained a number of open gaps, "so that the expansion of the brickwork relative to that of the lining can absorb possible stresses caused by the firing of single furnaces."

Robert Koehler's case rested on the overloading of the chimney. In the end, a compromise was reached which terminated the controversy for good: each of the parties involved – Topf, Robert Koehler, the Central Construction Office – would pay one third of the cost of the repair work, estimated to be 5,000 RM,[374] but actually only amounting to 4,500 RM when the job was finished. Topf confirmed Prüfer's decision on 16 September, reluctantly accepting to pay its share.[375] On 28 September the Central Construction Office reminded Robert Koehler of his obligation, and informed him that he would receive the corresponding invoice in

[373] He refers to the dampers controlling the flue gases.
[374] *Zentralbauleitung*, *Aktenvermerk* by Jährling dated 14 September 1943. RGVA, 502-1-26, pp. 144-146.
[375] Letter from Topf to *Zentralbauleitung* dated 19 September 1943. RGVA, 502-1-313, p. 16.

a few days.[376] Topf was sent their own invoice – in the amount of 1,621.30 RM – a day later.[377]

Summarizing matters, the damage to the chimney and the flue ducts occurred in the latter half of March but was discovered only in the following month,[378] as the Central Construction Office requested Prüfer to send a new project for the chimney lining at that time. Work on the dismantling of the damaged refractory lining began a few days after the arrival of Robert Koehler's letter of 21 May, probably on 24 May, after Bischoff's telephone conversation with Prüfer; it stopped on 1st June, but it was not possible to carry out further repairs, because the new design of the chimney lining had not yet been received. This design project was addressed to Koehler Co. whose personnel were surely present at Auschwitz on 29 May, and it is probable that Koehler took part in the dismantling job.

In the Topf letter of 23 July it is said that Crematorium II had been out of service for six weeks, *i.e.* since 11 June, but any cremation activity surely ended earlier than that, because one cannot imagine any incinerations being carried out with workers present inside the chimney; hence, cremations must have stopped around 24 May.

The crematorium was possibly used normally until the damage was discovered, but, keeping in mind the Central Construction Office's experience with the main camp crematorium, it is difficult to believe that operation would have been at full load later on; in fact, between 24 and 30 April 1943 all windows of the furnace hall of Crematorium II as well as those of the adjoining rooms were being blackened.[379] Repair work on the chimney lining began after 19 June – when Koehler had not yet received Prüfer's new design – and was essentially concluded on 17 July 1943, but it was still necessary to repair the flue ducts. Work probably ended only in late August, because on 30 August the Central Construction Office asked the materials store (*Materialverwaltung*) for the supply to Crematorium II of various lacquer products for use by *Häftlings-Malerei*.[380]

At the end of March 1943 work had hardly begun on Crematorium III.[381] Even though the Central Construction Office attempted to speed matters up – for 1st and 2nd May it asked the camp command that the *Kommando Krematorium* be increased to 250 detainees for urgent tasks[382] – work dragged on well beyond the

---

[376] Letter from *Zentralbauleitung* to Koehler Co. dated 28 September 1943. APMO, BW 30/34, p. 16.

[377] Letter from *Zentralbauleitung* to Topf dated 29 September 1943. APMO, DZ-Bau, nr. inw. 1967, p. 183.

[378] Inspection of the flue-gas ducts and of the base of the chimney was possible earlier, because each of the five ducts was equipped with an inspection hole 45 cm × 51 cm closed by a double lid (*Fuchseinsteigeschachtverschluss. Rahmen* [frame] *mit Doppeldeckel*), while the chimney possessed a cleaning port 39 cm × 51 cm with closure *(Reinigungstür*).

[379] Zentralbauleitung, Arbeitskarte für Malerei, Auftrag Nr. 271/15 dated 17 March 1943: "Streichen sämtlicher Fenster des Verbrennungsraumes u. Nebenräume mit blauer bzw. schwarzer Verdunkelungsfarbe." RGVA, 502-1-314, pp. 25-25a.

[380] *Zentralbauleitung*, *Anforderung* no. 27 dated 30 August 1943. *An die Materialverwaltung*. RGVA, 502-1-314, p. 23.

[381] Tätigkeitsbericht des SS-Ustuf. (F) Kirschnek, – Bauleiter für das Schutzhaftlager und für landwirtschafltiche Bauvorhaben. Zeit 1. Januar 1943 bis 31. März 1943 written on 29 March 1943. RGVA, 502-1-26, p. 61.

[382] Letter from *Zentralbauleitung* to *Kommandantur des K.L. Auschwitz* dated 30 April 1943. RGVA, 502-1-256, p. 154.

target date of 10 April 1943. The hand-over transaction, in fact, bears the date of 24 June 1943,[383] and that is probably also the start-up date, because the lightning rods of the chimney were installed on 21 and 22 June.[384] On 28 June, the Central Construction Office reported to *WVHA* the completion of Crematorium III. This letter begins with the following words (cf. document 248, 248a):

"I announce completion of Crematorium III as of 26 June 1943."

This is followed by the report of the "throughput" (*Leistung*) of the four existing crematoria "for an operating time of 24 hours": 340 "persons" (*Personen*) for Crematorium II (six muffles), 1,440 "persons" for each of Crematoria II and III (fifteen muffles each), 768 "persons" for each of Crematoria IV and V (eight muffles each); for a total of 4,756 "persons." Concerning the data given in this letter – absolutely incredible from a technical point of view (coke consumption and duration of the cremation) – we refer the reader to Chapters 8-10, in particular to Chapter 9.6.

On 20 August 1943 the Plützsch Co. sent to Auschwitz on Topf's orders a freight car with 3,750 normal refractory bricks, 400 conical refractory bricks and 1,500 kg of fireclay mortar, but the *Materialverwaltung* (materials administration) did not credit the shipment to Topf "because the work had not yet been finished." Consequently, the Central Construction Office, believing that they had paid for the materials out of their own pocket, sent Topf the corresponding invoice in an amount of 887.95 Reichsmarks. Topf, on 7 December, suspecting a mistake, asked the Central Construction Office to check into the matter; on 16 December the mistake was rectified.[385]

The work referred to by the *Materialverwaltung* did not, however, concern the crematoria, but the two hot-air disinfestation chambers to be installed in the *Zentralsauna*.

The first damage to the cremation furnaces themselves arose at the end of October of 1943. On 27 October, the Central Construction Office ordered the metal working shop at *DAW*[386] to repair 20 ash-removal doors. Work was finished on 27 January 1944.[387]

On 22 November, the garrison administration asked the Central Construction Office for the "installation of heating stoves in the crematoria constructed, as well as erection of a roof over the refuse pit near Crematorium II."[388] A month later, *SS-Untersturmführer* Josef Janisch, *Bauleiter* at *KGL*, replied that "the stoves needed in the detainee housing area of Crematorium II have been installed,"[389]

---

[383] Zentralbauleitung, *Übergabeverhandlung* for *Bauwerk Nr. 30a KGL. Krematorium II* dated 24 June 1943. RGVA, 502-2-54, p. 84.

[384] Zentralbauleitung, *Arbeitskarte, Auftrag Nr. 183/301* dated 9 February 1943. RGVA, 502-1-315, pp. 22-22a.

[385] Letter from Topf to *Zentralbauleitung* dated 7 December 1943. RGVA, 502-1-327, pp. 38-38a, and letter from *Materialverwaltung* to *Abteilung Rechnungslegung* ated 16 December 1943. RGVA, 502-1-327, p. 40.

[386] *Deutsche Ausrüstungswerke*, German Equipment Works, an SS enterprise producing and repairing construction accessories.

[387] APMO, Höss trial, Dpr.-Hd/11a, p. 95.

[388] Lettera from *Bauleiter* Jothann to *Bauleitung KGL* dated 22 November 1943. RGVA 502-1-313, p. 17.

[389] Letter from *Bauleiter* Janisch to *Zentralbauleitung* dated 21 January 1944. RGVA, 502-1-313, p. 15.

which suggests at least the imminent transfer of the detainees working at Crematorium II into the lodgings arranged for them in the attic of the building.

On 30 January 1944 the Central Construction Office sent Topf a telegram asking Prüfer and Builder Koch to come to Auschwitz immediately to repair the walls of the hot-air chambers of the disinfestation plant set up at *Zentralsauna*. Topf accepted,[390] but on 2 February 1944, the Central Construction Office requested the camp commander *SS-Obersturmbannführer* Liebehenschel, to issue a camp-access permit for the two men, giving the following reason:[391]

> *"Senior Engineer Prüfer and Herr Holick have been called here by this authority to inspect and/or repair the damage detected at the large disinfestation unit of* KGL *and at the crematoria."*

Damage to the disinfestation furnaces was less serious than had been feared: only the joints between the heating channels and the brickwork had opened up, and Holick would close them up with Monolite mortar,[392] a refractory material. Damage to the crematoria furnaces was more serious. On 22 February, the garrison administration ordered the Central Construction Office to supply 20 sacks of Monolite, 200 refractory bricks and 200 refractory wedge bricks for "imminent repairs on the crematoria."[393]

On 13 April 1944, the Central Construction Office ordered *Schlosserei* of *DAW* to repair 20 furnace doors and 10 scrapers at Crematoria II and III. The job was completed on 17 October 1944.[394] In early May damage to the brickwork was noticed, certainly in the flue ducts or the chimneys, because on 9 May the *Bauleiter* of *KL* III (Birkenau) asked the camp command for a "permit for entry to Crematoria I-IV" to be made out to Koehler Co., because the firm had been ordered to execute "urgent repairs on [the] crematoria."[395]

At the end of the month more damage struck the furnaces. On 31 May the crematoria administration at Birkenau ordered *DAW* to repair two muffle doors and five closures,[396] plus other minor jobs. The repair work was done between 20 June and 20 July and cost 46.90 RM (Czech 1989, p. 789). A later order, dated 7 June 1944, concerned "required repairs on Crematoria 1-4 between 8 June and 20 July 1944." The job ended on 6 September 1944.[397]

Operation of Crematoria II and III ceased in early December of 1944: On 1st December, a women's detail was set up for the demolition of Crematorium III (Czech 1989, p. 939); on the 8th, the head of the Central Construction Office, *SS-*

---

[390] Letter from Topf to *Zentralbauleitung* dated 9 February 1944. RGVA, 502-1-336, pp. 88-88a.
[391] Letter from *Zentralbauleitung* all' *SS-Obersturmbannführer* Liebehenschel dated 2 February 1944. RGVA 502-1-345, p. 50.
[392] Letter from Topf to *Zentralbauleitung* dated 9 February 1944. RGVA, 502-1-336, p. 88a.
[393] Letter from *SS-Standortverwaltung* to *Zentralbauleitung* dated 24 February 1944. RGVA, 502-1-313, p. 13.
[394] APMO, Höss trial, Dpr.-Hd/11a, p. 96.
[395] Letter from *Bauleiter des Lagers II* to *Kommandantur des K.L.II Birkenau* dated 9 May 1944. RGVA, 502-1-83, p. 377.
[396] The closures of the ash chambers or of the hearths or of the loading ports of the gasifiers.
[397] APMO, Höss trial, Dpr.-Hd/11a, p. 96.

Obersturmführer Jothann, asked *Abteilung* IIIa (assignment of detainees) to assign immediately 100 detainees for demolition work "near crematorium camp II),[398] undoubtedly meaning Crematorium II.

On 20 December 1941 Topf sent to Auschwitz a preliminary invoice, dated 18 December, in accordance with its cost estimate of 4 November, of which only the first page has come down to us: the five triple-muffle furnaces cost 6,378 RM each, the coffin-introduction devices 1,780 RM, the complete flue ducts 4,045 RM, and the three draft enhancers 3,016 RM each.[399] These amounts are in agreement with those appearing in Topf's invoice no. 69 of 27 January 1943[400] and in the final invoice bearing the same date.[401] Besides the items mentioned above, these invoices also comprise three draft enhancers for a total amount of 9,048 RM, the materials for the flue ducts at 4,045 RM, and finally a refuse incinerator at an amount of 4,474 Reichsmarks.

The total cost thus came to 51,237 Reichsmarks. From this figure, 3,705 RM were deducted as reimbursement of the three draft enhancers taken back by Topf after they had been damaged. The remaining 47,532 RM were paid by *Kasse der Bauinspektion der Waffen-SS und Polizei Reich-"Ost"* in two advance installments of 25,000 RM on 13 February 1942 and of 15,000 RM on 17 September, and a final amount of 7,532 RM on 22 November 1943.[402]

The total cost for Crematorium III was 53,702 RM: 39,150 for the five triple-muffle furnaces (costing 7,830 RM each), 9,048 RM for the three draft enhancers mentioned in the invoice in accordance with the cost estimate of 30 September 1942, actually supplied by Topf but never installed by the Central Construction Office, 5,504 RM for the supervision of the construction work of the flue ducts.[403] Payment was by a payment on account of 27,000 RM on 4 December 1942, a second such payment of 5,500 RM on 8 December 1942 and a final payment of 21,202 RM on 22 November 1943.[404]

6.3. The Furnaces of Crematoria IV and V at Birkenau

On 4 December 1941, *HHB* in Berlin ordered from Topf "4 pcs. Topf double-4-muffle incineration furnaces," *i.e.* four furnaces with eight muffles for Mogilev[405] in Russia, where PoW Transit Camp no. 185 was located. Topf confirmed receipt of the order on 9 December, but on 30 December Mogilev received only

---

[398] RGVA, 502-1-67, P. 227.

[399] RGVA, 502-1-327, p. 46.

[400] Topf, *Rechnung Nr. 69* dated 21 January 1943 concerning the construction of 5 triple-muffle furnaces at Crematorium II. RGVA, 502-1-327, pp. 100-100a.

[401] Topf, *Schluss-Rechnung* dated 27 January 1943 concerning the construction of 5 triple-muffle furnaces at Crematorium II. RGVA, 502-2-26, pp. 230-230a. Cf. Document 215.

[402] Zentralbauleitung, *Schlussabrechnung über Errichtung von 5 Stück Dreimuffel-Einäscherungsöfen*, BW 30, 11 November 1943. RGVA, 502-2-26, pp. 226-228. Cf. Document 188.

[403] Topf, *Rechnung Nr. 728* dated 27 May 1943 concerning the construction of five triple-muffle furnaces at Crematorium III. RGVA, 502-1-327, pp. 190-190a. Topf, *Schluss-Rechnung Nr. 728* dated 27 May 1943 concerning the construction of five triple-muffle furnaces at Crematorium III. RGVA,502-2-26, pp. 215-215a. Cf. Document 216.

[404] Zentralbauleitung, *Schlussabrechnung über Errichtung von 5 Stück Dreimuffel-Einäscherungsöfen*, BW 30a,11 November 1943. RGVA, 502-2-26, pp. 211-213. Cf. Document 189.

[405] Letter from HHB to Topf dated 4 December 1941. RGVA, 502-1-327, pp. 47f.

one half of a furnace, *i.e.* 4 muffles; as we will see, two furnaces would be set up at Auschwitz while one and a half furnaces were temporarily held in Topf's warehouse.[406]

Accepting the suggestion made by Prüfer when he visited Auschwitz on 19 August 1942, *WVHA* decided on 26 August to send to Auschwitz two of the furnaces on order. The Central Construction Office went to work immediately. A telegram went out to Topf the same day requesting the drawing of the building for the 8-muffle furnace (the future Crematorium IV), because construction work was to begin immediately.[407] For 31 August Topf provided the builder Holick,[408] who also brought with him the necessary plans (D60125).[409]

For the 8-muffle furnace, Topf had designed two chimneys, each 16 m high with an internal cross-sectional area of 0.80 m × 0.80 m and refractory lining up to a height of six meters. As these furnaces had originally been destined for Mogilev, where coke supply was difficult, they were equipped with hearths for wood, which Topf, for the furnaces going to Auschwitz, adapted for use with coke by means of inclined and horizontal grates: two gasifiers were equipped with horizontal grates only; the other two had inclined hearth bars changed to horizontal grates. In view of the extremely short service life expected for the inclined hearth bars, Topf recommended to the Central Construction Office to order spare coke hearth bars. Furthermore, because of transportation problems, the Mogilev furnaces had been designed without insulation, but Topf was ready to furnish insulating material to the Central Construction Office on request.[409] On 1st September, the Central Construction Office sent Topf 20 freight bills for the shipment of the furnaces and the refractory material.[410]

On 4 September, Topf sent the Central Construction Office the drawing of the furnace foundations (D59555) and the drawing of the anchoring system (D60129),[411] plus a list of the individual anchor bars,[412] which would be fabricated locally by the detainee workshop for the Central Construction Office.[413] On 7 September, the furnace drawing itself (D60132) was ready. In the letter of transmittal, Topf explained to the Central Construction Office that one gasifier had been allocated to each pair of muffles; the furnace thus had eight muffles and four gasifiers, which were positioned in the central part of the furnace; two pairs of muffles would be given a common chimney having the dimensions previously indicated in Topf's letter dated 31 August 1942. Topf also announced the arrival of Builder Wilhelm Koch within a week.[414]

The following day, Topf dispatched a freight car containing the metal parts of the two furnaces with a total weight of 12,186 kg, which arrived at Auschwitz on

---

406 Letter from Topf to *Zentralbauleitung*. RGVA, 502-1-327, pp. 43-45.
407 Telegram from *Zentralbauleitung* to Topf dated 26 August 1942. RGVA, 502-1-313, p. 155.
408 Letter from Topf to *Zentralbauleitung* dated 27 August 1942. RGVA, 502-1-313, p. 152.
409 Letter from Topf to *Zentralbauleitung* dated 31 August 1942. RGVA, 502-1-313, p. 150.
410 Letter from *Zentralbauleitung* to Topf dated 1st September 1942. RGVA, 502-1-313, p. 148.
411 Letter from Topf to *Zentralbauleitung* dated 4 September 1942. RGVA, 502-1-313, p. 140.
412 Topf, *Verankerung zu einem 8-Muffel-Ofen*. RGVA, 502-1-313, p. 141. Cf. Document 237.
413 Note from *Schlosserei* to *Zentralbauleitung* dated 15 September 1942. RGVA, 502-1-313, p. 132.
414 Letter from Topf to *Zentralbauleitung* dated 7 September 1942. RGVA, 502-1-313, pp. 139-139a.

the 11th.[415] In accordance with Topf's offer of 2 September concerning the changes in the type of fuel and the corresponding modifications, the Central Construction Office ordered on 15 September four wrought-iron covers for the hearths with frames, jackscrews and refractory lining, as well as 2,500 insulating bricks and 600 kg of rock wool for the furnace insulation, plus the replacement bars for the hearths of the gasifiers, at a total price of 3,258 Reichsmarks.[416] As the two furnaces had altogether eight gasifiers, there were eight covers and not four, as Topf was quick to rectify.[417] However, the respective invoice paid on 2 February 1944 still spoke of four covers – probably for reasons of accounting.[418] On 26 October, referring to the *WVHA* letter addressed to Topf on 26 August, the Central Construction Office transmitted to the Erfurt company the post-dated confirmation of the order for two furnaces with eight muffles as per drawing D60125 and for the technical modifications resulting from the change of the fuel type.[419] The next day, the Central Construction Office sent Topf a telegram inquiring on the cost of an 8-muffle furnace designed for Mogilev, with anchoring and hearths for wood firing. Topf replied the same day by telegram quoting a price of 13,800 RM for the furnace.[420] Believing that the Central Construction Office wanted to order another wood-fired 8-muffle furnace, Topf sent out a quotation for such a device on 29 October. The error was soon corrected, though: the Central Construction Office only wanted a cost estimate for a furnace of the Mogilev job for purely administrative reasons. Topf took this into account, and attached to their explanatory letter[421] a quotation for an 8-muffle furnace without anchoring (because the anchoring parts would come from the detainee workshop at Auschwitz) and with wood-fired gasifiers (because the modification of the fuel system was covered by a different contract).[422] The Central Construction Office transmitted the quotation to the *WVHA* for approval of the order.[423]

Other misunderstandings arose later with respect to payment for the two 8-muffle furnaces. On 5 April 1943, Topf drew up the respective invoice for a total of 27,632.30 RM (27,600 RM for the furnaces plus 32.30 RM for transportation).[424] On 2 June, the head of *Gruppe C/Bauwesen* of Higher SS- and Police Leader Central Russia notified the Construction Inspectorate of the Waffen-SS and Police East Germany (*Bauinspektion der Waffen-SS und Polizei Reich-Ost*), to which the Central Construction Office was attached, that the Construction In-

---

[415] Topf, *Versandanzeige* dated 8 September 1942 concerning "*2 kompl. Achtmuffel-Einäscherungsöfen*." RGVA, 502-1-313, pp. 143-143a. Cf. Document 231.

[416] Letter from *Zentralbauleitung* to Topf dated 15 September 1942. RGVA, 502-1-312, p. 22; letter from Topf to *Zentralbauleitung* dated 22 September 1942. RGVA, 502-1-313, pp. 127-127a.

[417] Letter from Topf to *Zentralbauleitung* dated 30 September 1942. RGVA, 502-1-313, p. 118.

[418] Topf, *Rechnung Nr. 322* dated 23 March 1943. RGVA, 502-1-327, p. 22.

[419] Letter from *Zentralbauleitung* to Topf dated 26 October 1942. RGVA, 502-1-313, p. 94.

[420] Letter from Topf to *Zentralbauleitung* dated 27 October containing the text of both telegrams (RGVA, 502-1-313, p. 88), and telegram from Topf to *Zentralbauleitung* dated 27 October 1942 (RGVA, 502-1-313, p. 89).

[421] Letter from Topf to *Zentralbauleitung* dated 16 November 1942. RGVA, 502-1-313, p. 71.

[422] Topf, *Kostenanschlag über einen Topf-Achtmuffel-Einäscherungsofen* dated 16 November 1942. RGVA, 502-1-313, pp. 72-76. Cf. Document 230.

[423] Letter from Topf to the *WVHA* dated 24 November 1942. RGVA, 502-1-313, p. 77.

[424] Topf, *Rechnung Nr. 380 dated 5 April 1943*. RGVA, 502-1-314, pp. 29-29a.

spectorate Central Russia had already paid 42,600 RM for the four furnaces originally ordered for Mogilev.[425] When the Central Construction Office learned about this, it not only felt that Topf's invoice of 5 April 1943 was unfounded, but also that the Erfurt company had received (42,600 – 27,632.30 =) 14,967.70 RM more than it should have. Furthermore, the SS did not see why the invoice of 5 April 1943 amounted to 27,600 RM (plus 32.30 RM for shipment) or 13,800 RM per furnace, whereas the cost estimate of 16 November 1942 spoke only of 12,972 RM for one furnace.[426]

Topf replied that *Reichsführer-SS* had ordered four 8-muffle furnaces for a total price of 55,200 RM on 4 December 1941; moreover, as the SS had requested various modifications in the design of the 8-muffle furnace, Topf had applied a price increase of 6% or 828 RM, thus yielding a final cost of 13,800 Reichsmarks.[427] Of the four furnaces ordered, one half of one furnace (four muffles) had gone to Mogilev, two were at Auschwitz, and the remaining furnace and a half was still being held in the Topf warehouse at the disposal of *Reichsführer-SS*.[428]

At Auschwitz the matter was definitely clarified by civilian Employee Jährling, who made two hand-written entries on the letter from the Construction Inspectorate Central Russia, dated 2 June 1943, which the Central Construction Office had received. The first entry dates from 31 January, the second from 21 February 1944; Jährling summarizes the questions of payment from the administrative point of view: the SS had ordered four 8-muffle furnaces for a total price of 55,200 RM; the Construction Inspectorate Central Russia had already paid Topf on account 42,600 RM, to which the SS garrison administration Auschwitz had added another 10,000 RM on account,[429] which meant that Topf was still entitled to 2,600 RM.[430]

For all intents and purposes, the remaining furnace and a half, still held by Topf, was the property of *Reichsführer-SS*; Jährling's computation was therefore correct, and Topf received only what it was still owed. The Construction Inspectorate Central Russia was late to be informed, because on 11 August 1944 this office once again asked The Central Construction Office whether the 42,600 RM already paid to Topf would be deducted from the final payment.[431]

In line with Topf's letter of 7 July 1943, the remaining furnace and a half were taken over by *WVHA*. On 16 August, the *SS-Wirtschafter* (business manager) at Higher SS- and Police Leader (*Höherer SS- und Polizeiführer*) of the Government General sent a note to the Central Construction Offices at Heidelager, Cracow, Lemberg, Lublin and Warsaw, as well as to the New Construction Office at Radom, explaining that *Amt* CIII held "a cremation furnace and a half = 12 muffles"

---

[425] RGVA, 502-1-314, pp. 35-36a.

[426] Letter from *Zentralbauleitung* to Topf dated 2 July 1943. RGVA, 502-1-327.

[427] Actually, 828 RM represents 6% of 13,800 RM and not of 12,792; 6% of this latter figure would be 778.32 RM, and a furnace should have cost 13,750.32 Reichsmarks.

[428] Letter from Topf to *Zentralbauleitung* dated 7 July 1943. RGVA, 502-1-327, pp. 43-45.

[429] *Zentralbauleitung*, *Abschlagszahlung Nr. 1* dated 1st February 1944. RGVA, 502-1-310, pp. 16-16a.

[430] Letter from *Leiter der Gruppe C Baugruppe* of *Höherer SS-und Polizeiführer Russland-Mitte* to *Bauinspektion der Waffen-SS und Polizei Reich-Ost* dated 2 June 1943 and handwritten notes by civilian employee Jährling dated 31 January and 21 February 1944. RGVA, 502-1-314, pp. 36-36a.

[431] Letter from Abwicklungsstelle der Baugruppe der Waffen-SS und Polizei Russland-Mitte to Zentralbauleitung dated 11 August 1944. RGVA, 502-1-314, p. 28.

and asked to be informed by 1st September whether the above offices had any use for it.[432]

We know of a reply by the *Bauleiter* of Trawniki, a subcamp of Lublin (Majdanek) who, on 2 September, wrote to the Central Construction Office of the main camp – which had sent him a copy of the note of the SS business manager – the following letter:[433]

> *"No crematorium exists at this camp. Many protests have been raised against this situation. Construction of a crematorium would, however, be an urgent necessity. Of course, should the furnace and half available at* Amt *C III be taken into consideration for Trawniki, this would have to be decided there* [by the Lublin Central Construction Office]*."*

I found no evidence that this request was followed up.

Little is known about the construction and the operation of the two 8-muffle furnaces of Crematoria IV and V. Construction of Crematorium IV began officially on 9 October 1942,[434] but Huta Co. had already embarked on preparatory work on 23 September.[435] The installation was handed over to the camp administration on 19 March 1943.[436] Construction of Crematorium V began on 20 November 1942;[437] hand-over to the camp administration occurred on 4 April 1943.[438]

After a few weeks of operation, the furnace at Crematorium IV began to show cracks, as the Central Construction Office informed Topf on 3 April; Topf agreed to carry out the repairs free of charge, as the guarantee period of two months had not yet expired.[439] Damage was undoubtedly more serious, however, because in the telegram of 14 May 1943 mentioned above the Central Construction Office urgently requested Topf to make thermal and structural calculations for the chimneys at Crematorium IV as well.

More repair work on Crematorium IV was carried out between 1 and 7 June 1944 (30 doors and/or closures of the furnaces),[440] and between 7 June and 4 July 1944 repair work was carried out on all four crematoria.[440] Crematorium IV was rendered unserviceable in the so-called revolt of *Sonderkommando* on 7 October 1944; the service personnel (down to 53 men from 169) were only withdrawn on the 10th,[441] however. On that date the manpower at Crematorium V was also brought down, from 156 to 66 detainees.[441] On 16 January 1945 Crematorium V

---

[432] WAPL, Zentralbauleitung, 268, p. 132. Cf. Document 190.
[433] WAPL, Zentralbauleitung, 268, p. 147. Cf. Document 191.
[434] *Baufristenplan* dated 2 October 1943. RGVA, 502-1-320, p. 7.
[435] Huta, *Rechnung* dated 31 December 1942 concerning work done between 23 September and 23 December 1942. RGVA, 502-2-54, pp. 43-44b, and *Tagelohnliste Nr. 1* of Huta Co. Concerning work done between 23 September and 2 October 1943. 502-2-54, p. 45. Cf. Document 192.
[436] *Übergabeverhandlung* for Crematorium IV. 19 March 1943. RGVA, 502-2-54, p. 25.
[437] *Baufristenplan* dated 2 October 1943. RGVA, 502-1-320, p. 7.
[438] APMO, BW 30/25, p. 14.
[439] Letter from Topf to *Zentralbauleitung* dated 10 April 1943. BW 30/34, p. 42.
[440] APMO, Höss trial, Dpr.-Hd/11a, p. 96.
[441] Daily list of detainees employed at the crematoria drawn up by the Soviets on the basis of the "Arbeitseinsatz" lists for the men's camp at Birkenau compiled by *Abteilung* IIIa. GARF, 7021-108-20, p. 142.

was still in service with a workforce of 30 detainees.[442] It was blown up by the camp SS guards just before the arrival of the Soviets.[443]

7. Structure and Operation of the Topf Cremation Furnaces at Auschwitz-Birkenau

7.1. The Coke-Fired Double-muffle Cremation Furnace Auschwitz Type

Topf Co. built four furnaces of this type, three of which were set up in Crematorium I or old crematorium at Auschwitz, with a fourth one built in the Mauthausen crematorium.

The Mauthausen furnace was ordered from Topf on 16 October 1941, but the New Construction Office of *KL* Mauthausen hesitated for a long time before installing it. The parts of the furnace were shipped to Mauthausen between 6 February 1942 and 12 January 1943,[444] but only at the end of 1944 was it decided to erect it. A letter from Topf dated 20 December 1944 tells us that preparations were going on in the crematorium concerning the foundations of the furnace and the flue duct; Topf was waiting for this work to be finished before sending one of its builders.[445] On 3 January 1945 Topf announced the arrival of the technician, Chief Engineer Schulze, scheduled for 9 January.[446] The furnace was therefore built in January/February of 1945, which explains the fact that it has been preserved rather well. This furnace has remained practically intact and can be examined *in situ*.

As opposed to this, the two coke-fired Topf double-muffle cremation furnaces which are presently shown in Crematorium I at Auschwitz were rebuilt by the Poles after the war in a rather makeshift way, with original parts taken from the furnaces dismantled by the SS in 1944. It is therefore useless to carry out any investigation of these reconstructions in an effort to understand the structure or the operation of this type of furnace. Our technical description will hence be based on the Mauthausen furnace. It will be illustrated by 35 photos of our own and will take into account the available documents concerning the furnaces at Auschwitz and Mauthausen which were of the same type. In fact, a letter from Topf to Mauthausen says in this respect:[447]

> *"We wish to underline that* KL *Auschwitz in Upper Silesia has just ordered from us a second coke-fired double-muffle furnace of the same design as intended for you."*

---

[442] ML Birkenau, Arbeitseinsatz für den 16. Januar 1945. RGVA, 502-1-67, p. 17a.

[443] In the aerial photo of 19 February 1945, Crematorium V appears to have been entirely destroyed. National Archives, Washington, GX 12337, exp. 145.

[444] Letter from *SS-Bauleitung* of *KL* Gusen to Topf dated 24 October 1942; letter from Topf to *SS-Bauleitung* of *KL* Gusen dated 16 January 1943. BAK, NS4 Ma/54.

[445] Letter from Topf to *SS-Bauleitung* of *KL* Mauthausen dated 20 December 1944, *ibid.*

[446] Letter from Topf to *SS-Bauleitung* of *KL* Mauthausen dated 3 January 1945, *ibid*.

[447] Letter from Topf to *SS-Neubauleitung* of *KL* Mauthausen dated 23 November 1940, *ibid.*

Furthermore, the "order slip" sent by the Mauthausen New Construction Office to Topf on 16 October 1941 refers explicitly to a "double-muffle furnace, Auschwitz type."[448] Finally, the Topf letter dated 1st November 1940 had as an attachment the Topf drawing no. D57253 (Document 202), which is exactly the design used for the first double-muffle furnace set up at the Auschwitz crematorium. Another attachment to the letter was drawing no. D58173, which we have studied in the preceding chapter (Document 163).[449] We will show, first of all, the Topf cost estimate for *KL* Auschwitz dated 13 November 1940 (Document 193), which is practically identical with the one for Mauthausen dated 6 January 1941 (Document 164):[450]

"Quotation

Our reference: D/Prf.
Offer no. 40/999
Company model no. 123
Date: 13.11.40

For
Reichsführer SS,
Head of German Police,
Hauptamt Haushalt und Bauten
New Construction Office KL Auschwitz,
Auschwitz /Upper Silesia

Subject: 1 coke-fired Topf double-muffle furnace with blower
Prepared by head engineer Prüfer!
Ref.: Prf/Hes.

#	*Description*	
1	*coke-fired Topf double-muffle furnace with blower including the following services and parts* *The foundations of the furnace and of the flue duct must be provided by the customer in accordance with our specifications, at no cost to us.* *Bricks, sand, lime and cement of the outer brickwork. The best bricks will be selected for the facing of the furnace.* *The necessary refractory materials consisting of normal and wedge-shaped bricks, Monolite packing and the corresponding mortar.* *For the insulation of the furnace, bricks of diatomaceous earth, rock wool and the necessary diatomaceous-earth mortar.* *Wrought-iron anchoring bars, with T, U and angled sections, tightening rods, bolts and nuts.* *coke-fired Topf double-muffle furnace with blower including the following services and parts* *The foundations of the furnace and of the flue duct must be provided by the customer in accordance with our indications, at no cost to us.*	

[448] Letter from *SS-Neubauleitung* of *KL* Mauthausen to Topf dated 16 October 1941, *ibid.*
[449] Letter from Topf to *SS-Neubauleitung* of *KL* Mauthausen dated 1st November 1940. *ibid.*
[450] Topf *Kosten-Anschlag* dated 13 November 1940 for *SS-Neubauleitung* at Auschwitz concerning the second Topf coke-fired double-muffle furnace of Crematorium I. RGVA, 502-1-327, pp. 168-172.

	Bricks, sand, lime and cement of the outer brickwork. The best bricks will be selected for the facing of the furnace.	
	The necessary refractory materials consisting of normal and wedge-shaped bricks, monolite tamping mass and the corresponding mortar.	
	For the insulation of the furnace, bricks of diatomaceous earth, rock wool and the necessary diatomaceous-earth mortar.	
	Wrought-iron anchoring bars, with T, U and angled sections, tightening rods, bolts and nuts.	
	Cast- and wrought-iron fittings such as:	
2	*Cast-iron introduction doors with cast-iron frames. The doors will have monolite cladding on the inside.*	
6	*Cast-iron closures for the air channels.*	
4	*Cast-iron ash-extraction doors.*	
2	*Cast iron loading doors for the gasifiers.*	
2	*Wrought-iron ash receptacles.*	
2	*Wrought-iron frames for the flue-duct dampers, lined with Monolite, including pulleys, cables and counterweights, the necessary stokers.*	
2	*Cast-iron hearth covers.*	
2	*Horizontal grates.*	
1	*Blower device consisting of a blower with its 3-phase directly coupled 1.5 hp motor and the necessary piping.*	
	<u>Installation of the furnace</u>	
	Presence of a builder for the construction of the furnace, including travel expenses, daily rates as well as social security contributions.	
1	*Corpse-introduction system, wrought iron, consisting of a mobile wrought iron cart with the necessary rails.*	
	Free delivery to Auschwitz/Upper Silesia	
	Price of the furnace:	*RM 7,753*
	Weight for Kennziffer: 2,600 kg of iron.	
	During construction, our builder must be supplied with two assistants at no cost to us."	

Beside the offer dated 6 January 1941, we have three more estimates for the coke-fired double-muffle furnace sent by Topf to Mauthausen, dated 1st November 1940, 30 April and 31st October 1941 (documents 194-196) which differ only in the price and the weight of the metal parts.

Document 197, translated here, lists the elements of the second cremation furnace for KL Auschwitz, shipped by Topf on 17 January 1941:[451]

[451] Bill of lading from Topf to the *SS-Neubauleitung* at Auschwitz dated 17 January 1941 concerning parts for the secondo coke-fired Topf duble muffle furnace for Crematorium I. RGVA, 502-1-327, pp. 201-203.

ID	#	Packing Type	No. of Pieces	Description	Weight in kg net	Weight in kg gross
				Parts for double-muffle furnace		
22293	6	loose	6	U-bars NP 12, each 1,950 mm long		
	4	"	4	I-bars NP 12, each 1,950 mm long		
	2	"	2	Angle bars 50/5, each 2,780 mm long		
	2	"	2	Dto. each 2,400 mm long		
	4	"	4	Dto. each 1,070 mm long		
	4	"	4	Dto. 80/8, each 1,070 mm long		
	4	"	4	Dto., 40/4, each 1,232 mm long		
	4	"	4	Dto., 60/6, each 800 mm long		
	2	"	2	Flat bars 100/10 mm with 4 rollers		
	2	"	2	Introduction doors 600/600 mm clear space		
	2	"	2	Hearth doors 280/350 mm		
	14	"	14	Anchoring bolts ∅19 mm		
	2	"	2	Hearth doors 280/350 mm		
	2	"	2	Angle bars 80/8, length each 1,650 mm		
	1	"	1	T-bars, 80/80, length 1,650 mm		
	1	"	1	Flat bar 50/8, length 2,500 mm		
				[p. 2, cont'd.] *also*		
	2	"	2	Flue-gas dampers 350/600 mm		
	2	"	2	Housing for latter		
	6	"	6	Air-channel closures 108/128 mm		
	2	"	2	Ash receptacles 350/320 mm		
	2	"	2	Stokers, length circa 3,000 mm		
	30	"	30	Square bars 40/40 each 630 mm long	2,036	2,036
	34	"	34	Dto., each 740 mm long		
	1	"	1	Tubing 120/124 mm		
	1	"	1	Boiling tube 82/89 ∅, length 1,560 mm		
	1	"	1	Dto. length 1,660 mm		
	2	"	2	Loading-shaft closures		
	10	"	10	Rails 50/50/5 with anchors		
	1	box (?)	2	Asbestos panels 5 mm thick	10.5	14
	13	paper bags	rock wool		500	
	2	"	Monolite			
	1	cloth bag	Monolite	117	117	
22515	10	loose	10	Fireclay bricks, 560 mm long	460	460
22469	1	"	1	Blower 120/300 with electric motor SO 37/2, 5,5 hp	90	90
	1	box	4	Lag bolts 3/8 × 150 mm	0.5	81
			1	3-way switch, star type	4	
22293			4	Fireclay bricks for fire door	48	
			1	Metal cable ∅10 mm, length10 m	3.5	
			4	Grommet thimbles, 8 blocking devices	1.5	
				Various bolts and spacers	8	
				Subtotal		3,181
		box	8	Lag bolts 3/4" length 250 mm	5	
			4	Lag bolts 3/8" length 100 mm	0.5	
98265			4	Cable rollers 150/125 ∅	6.5	
20809	1	box	1	Complete engraving device		12
				Total weight		3,193

The second furnace included, moreover, a case of custom-shaped refractory bricks (305 by 250 by 60 mm, net weight 16.5 kg) which Topf shipped on 20 December 1940,[452] 50 bags of mortar mixture shipped a day later[453] as well as two cement counter-weights with eyelet holes which went out on 21 January 1942,[454] similar to those shown in Photo 172 which were used to manipulate the dampers of the flue duct.

The cost estimate of the third furnace, dated 25 September 1941 (Document 198) is practically the same as the one dated 13 November 1940 concerning the second furnace; the only differences are the price (7,332 instead of 7,753 RM), the weight of the metal parts (2,870 instead of 2,100 kg) and the mention of a rotatable platform (*Drehscheibe*).

The bill of lading of 21 October 1941 (Document 199), translated here, refers also to the third furnace:[455]

ID	#	*Packing Type*	*No. of Pieces*	*Description*	[Weight]	
41/1980/1				*Parts for TOPF coke-fired double-muffle incineration furnace*		
23131	*2*	*loose*	*2*	*Angle bars 90/9, length 2,000 mm*	*62*	*62*
	4	*“*	*4*	*“ 80/8, length 1,235 mm*	*47*	*47*
	2	*“*	*2*	*Introduction doors 600/600 mm*	*425*	*425*
	4	*“*	*4*	*Angle bars 50/5, length 1,235 mm*	*19*	*19*
	2	*“*	*2*	*Hearth doors 280/350 mm*	*90*	*90*
	1	*“*	*1*	*Angle bar 50/5, length 2,330 mm*	*8.5*	*8.5*
	6	*“*	*6*	*Air-channel closures108/126 mm*	*50*	*50*
	1	*“*	*2*	*Angle bars 60/6, length 1,945 mm riveted*	*24.5*	*24.5*
	13	*“*	*13*	*Anchoring rods ∅16 mm*	*55*	*55*
	4	*“*	*4*	*I-bars NP 12, length 2,000 mm*	*90*	*90*
	6	*“*	*6*	*Angle bars 50/5, length 824 mm*	*18*	*18*
	2	*“*	*2*	*Angle bars 90/9, length 2,000 mm*	*56*	*56*
	2	*“*	*2*	*Angle bars 50/5, length 1,130 mm*	*8*	*8*
	1	*“*	*1*	*Flat bars 70/10, length 2,520 mm*	*13*	*13*
	2	*“*	*2*	*Angle bars 80/8, length 1,600 mm*	*30*	*30*
	2	*“*	*2*	*Dto.*	*30.5*	*30.5*
	4	*“*	*4*	*Dto. 50/5, length 1,235 mm*	*19.5*	*19.5*
	2	*“*	*2*	*Hearth doors 280/350 mm*	*90*	*90*
	1	*“*	*1*	*Flat bars 70/10, length 2,520 mm*	*13*	*13*
	4	*“*	*4*	*Flat bars 80/8, actual length 790 mm*	*19*	*19*
	2	*“*	*2*	*Loading-shaft closures 270/340 mm clear space*	*126*	*126*
				Subtotal		*1,294*
	2	*“*	*2*	*Flat bars 70/10, length 770 mm*	*8*	*8*
	2	*“*	*2*	*Flat bar holders with 2 cable rollers*	*27*	*27*
	2	*“*	*2*	*Frame for flue-channel dampers*	*19*	*19*
	2	*“*	*2*	*Housings for flue-channel dampers*	*34*	*34*
	2	*“*	*2*	*counterweights ∅240 mm*	*72*	*72*

[452] RGVA, 502-1-327, p. 205.
[453] RGVA, 502-1-327.
[454] RGVA, 502-1-327, p. 200.
[455] Topf *Versandanzeige* dated 21 October 1941 to *SS-Neubauleitung* at Auschwitz. RGVA, 502-1-312, pp. 104f.

	2	"	2	*Ash receptacles*	12	12
	2	"	2	*Stokers*	12	12
	30	"	30	*Square bars 40/40, length 630 mm*	255	255
	4	"	4	*Square bars 40/40, length 740 mm*	37	37
	3	"	3	*Sheet metal tubing ∅120 mm*	46	46
	10	"	10	*Fireclay grate blocks K 6 length 650 mm*	440	440
23133	10	"	10	*Rails for introduction cart*	83	83
	1	"	1	*Mobile cart*	100	100
	1	"	1	*Introduction cart with discharge device*	303	303
	6	"	6	*counterweights 300/190/210 mm*	264	264
23238	1	"	1	*Blower 120/300 with 3-phase 1.5 hp motor*	50	50
27410	10	"	10	*Fireclay grate blocks K 6a, length 650 mm*	440	440
23131	1	"	1	*I-bar NP 12, length 2,000 mm*	22.5	22.5
23131	1	*case*	2	*Company name plates*	0.1	0.1
			10	*Lin. meters of cable ∅10 mm with grommet thimbles and blocking device*	5	
				Various bolts	16	
						3,548.5

The final invoice (*Schluss-Rechnung*) for the third furnace (Document 200) not only listed the parts supplied by Topf to the Central Construction Office, but also showed the progress payments made by the office of *Bauinspektion der Waffen-SS und Polizei Reich "Ost"* and the credit granted by the company on 13 July 1942. In accordance with normal practice, the invoice has the date of the preceding partial invoice (*Teil-Rechnung*), dated 16 December 1941, but was itself established in early June of 1942:[456]

#	*Object*	
	concerning: *Supply and erection of a Topf coke-fired double-muffle incineration furnace without foundations or smoke channel, viz:* *Supply of bricks and mortar materials for the brick mantle, the necessary fireclay materials, monolite tamping mass, bricks of diatomaceous earth, diatomaceous mortar and slag wool for the insulation of the furnace, wrought-iron anchoring, cast- and wrought-iron doors, as well as compressed-air unit consisting of compressed air blower with 3-phase motor and the necessary piping.* *Delegation of a builder including his travel expenses, daily rates and social-security contributions for the construction of the furnace.* *Supply of wrought-iron corpse-introduction device consisting of coffin introduction cart, shoving cart, rails and rotary plate.*	

[456] Topf *Schluss-Rechnung* of July 1942 backdated to 16 December 1941 concerning the third Topf coke-fired double-muffle furnace for Crematorium I at Auschwitz. RGVA, 502-2-23, pp. 261-261a.

	In other respects in accordance with our cost estimate of 25 September 1941 and our order confirmation of 25 September 1941.	*7,332*
	Cost of transportation for the steel parts loaded at Erfurt as per freight bill of 21 October 1941	*186.10*
		7,518.10
	– payment on account of 31 January 1942	*3,650.--*
		3,868.10
	– credit for rotatable platform not supplied	*82.--*
		3,786.10
	Our order no. 41 D1980 *Our invoice no. 2363*	
	To: Reichsführer-SS *and head of German police* *Hauptamt Haushalt und Bauten* *KL Auschwitz, Upper Silesia.*	

The elements of the Mauthausen furnace are likewise listed in the Topf bill of lading of 12 January 1943 (Document 201, not translated) which we shall discuss later.

The design of the coke-fired double-muffle furnace is shown in Topf drawing D57253, dated 10 June 1940, which refers to the first furnace set up in the Auschwitz crematorium (Document 202). The description which follows is based on this drawing and on the examination of the Mauthausen furnace, as well as on the documents concerning the double-muffle cremation furnace, Auschwitz type, presented in this chapter. The numbers in parentheses refer to Documents 202 a to e.

The furnace (photo 51) is enclosed in a solid outer brick structure by means of a number of anchoring bars (*Verankerungs-Eisen*) consisting of bars having a T-section (no. 1) a U-section (no. 1a) and an angled section (no. 1b; *T-, U- und Winkeleisen*), anchoring rods (*Anker*), bolts and nuts.

The dimensions of the Mauthausen furnace are practically identical to those shown in drawing D57253, which correspond to the dimensions of the anchor bars, as shown in the following table:

	Mauthausen furnace	Drawing D57253	Anchor bars
Height	1,860 mm	1,850 mm	1,950 mm
Width	2,520 mm	2,500 mm	2,500 mm
Length (w/o gasifiers)	2,800 mm	2,780 mm	2,780 mm
Length (with gasifiers)	3,430 mm	3,380 mm	
Surface area (w/o gasifiers)	25 m²		
Surface area of gasifiers	7 m²		
Surface area, total	32 m²		

The furnace is equipped with two incineration chambers (*Einäscherungskammer*) or muffles (no. 2; Photos 52-56), each of which has the following dimensions:

Height:	700 mm
Width:	700 mm
Length:	2,000 mm
Surface area (w/o grate):	4.5 m²
Volume (including ash chamber):	1.4 m³

The lateral walls of the muffles possess four rectangular openings (photos 52-54) linked to two air-supply channels (*Luftkanäle*; Photo 57) which run through the sidewalls of the furnace parallel to the muffles and open up as two air-intake vents (*Lufteintritte*) closed by two movable cast-iron doors (*Luftkanalverschlüsse*), 108 by 128 mm in size, next to the corpse-introduction doors of the muffles (Photos 58f.). These channels allow feeding secondary combustion air to the muffles.

At the apex of the vaults of both muffles, in line with the longitudinal axis, we have the openings of four tubes (Photos 60f.) connected to the blower ducts (*Druckluftleitung*) coming from the blower itself (*Druckluftgebläse*). The function of this device is to feed combustion air to the muffle, especially if a coffin is used.

The two inner sidewalls of the muffles have three rectangular openings (no. 3; Photos 62-65) some 210 mm × 270 mm in size. The thickness of the refractory brickwork is 260 mm. These openings are to ensure the heat exchange between the two muffles.

At the front (Photos 66), the muffles are closed by two cast iron corpse introduction doors (*Einführtüren* or *Einführungstüren*) 600 mm × 600 mm, opening to the outside. These doors are lined on the inside with refractory (Photo 67). In the center of the lower portion of the doors there is an air-feed hole closed on the outside of the door by means of a cast-iron lid of standard type, which, however, has in its center a round inspection hatch (*Schauluke*), 45 mm in diameter (Photos 67f.). At the rear the muffles are closed by the refractory brickwork (Photo 65).

The floor of the muffle was constituted by a horizontal grate made of fireclay (*Schamotterost*; no. 5) consisting of five transverse fireclay bars (*Schamotteroststeine*; no. 6; Photos 52-54) on which the corpse would be placed.

Underneath each grate, there was an inclined and V-shaped ash floor (*Aschenschräge*; no. 7) which ended in a narrower (340 mm) combustion chamber (no. 8; Photo 72) where the post-combustion (*Nachverbrennung*) of the corpse parts which had dropped through the grate took place. The front portion of the post-combustion chamber acted as an ash receptacle (*Aschenraum*; Photos 69-71). The embers was extracted by means of dedicated scrapers (*Kratzer*) through the cast iron ash removal ports (*Ascheentnahmetüre*n; no. 9), 280 mm × 350 mm in size, positioned at the front of the furnace below the doors of the muffles (Photos 69-71). On the sidewalls of the two post-combustion chambers, towards the front of the furnace, were two rectangular outlets (no. 10) through which the discharge gases passed on into the two lateral flue-gas ducts (*Rauchkanäle*; no. 11) below ground. In the Mauthausen furnace, the ash chambers of the two muffles were linked by a large opening in the central wall (Photo 72), whereas at Auschwitz the combustion chambers were separate.

The flue-gas ducts have a cross-section of 350 mm × 600 mm and each one could be closed by a damper set into the duct (*Rauchkanalschieber*; no. 12), made of refractory material and measuring 350 mm × 600 mm as well, running vertically in a wrought-iron frame (*Rauchkanalschieberrahmen*) and operated by means of a cable (*Drahtseil*) and rollers (*Seilrollen*). The rollers were welded to an anchoring bar which appears on Photos 100f.

Before reaching the chimney (*Schornstein*; no. 13a), the two flue ducts come together in a single duct which can be closed by means of the main damper of the flue duct (*Hauptkanalschieber*; no. 13) which operates like the secondary dampers.

On each of the sidewalls of the furnace we have an air-entry port (*Lufteintritt*) closed by means of a cast-iron cover of normal type, which can be raised (Photos 73f.); these openings are linked to two air channels each which let out as two small rectangular openings on the external sidewalls of the post-combustion chambers (Photo 72) and are used to feed combustion air into these chambers. On the left side of the furnace one can see a portion of the compressed-air conduit (*Druckluftleitung*; no. 14; Photos 75f.) which was originally connected to the blower (*Druckluftanlage*; no. 15) located below, at the point where the floor has no tiles.

The rear wall of the furnace sports a service pit (*Schacht*; no. 16; Photo 77) whose dimensions are 2,610 mm (width) × 1,540 mm (length) × 950 mm (height). It has four steps (no. 16a) and allows access to the two gasifiers, housed in a brick structure (no. 17; Photos 75, 77f.), measuring 2,520 mm (width) × 630 mm (length) × 1,430 mm (height). The corresponding dimensions of drawing D57253 are 2,500 mm × 600 mm × 1,400 mm, respectively.

On the inclined floor of this brick structure there are the two closures (*Generatorfülltüren*; no. 18; Photos 77f.) of the gasifiers' loading shafts (*Generatorschächte*; no. 18a; Photo 79). These shafts open into the generators themselves.

The generators (*Generatoren*) are shaft-like chambers, closed below by the horizontal grates (*Planroste*; no. 20) of the hearths, the grates are constituted by eight square bars (*Vierkanteisen*) measuring 40 mm × 40 mm × 630 mm and four support bars (*Auflager-Eisen*) having the same section but a length of 740 mm (Photos 99-101). The grate itself measures 500 mm × 500 mm, or 0.250 square meters. The throughput capacity of the grate[457] is about 30 kg/hr of coke.[458] In their upper portions, towards the furnace interior, the gasifiers narrow into the gasifier neck (*Generatorhals*; no. 21), which opens up in the muffle below the bars of the grate.

Up to the level of the flame arrestor (*Feuerbrücke*; no. 22) in the neck, the gasifier has a volume of about 0.175 cubic meters.

Aside from the horizontal grate (*Planrost*; no. 20), the hearth (*Feuerung*) consists of the hearth door (*Feuertür*; no. 23; Photo 80) used for removing of coke slag and ash (hence it is also called ash-removal door – *Ascheentnahmetür*), and

[457] Quantity of coke burned on the grate in one hour.
[458] For the calculation of the throughput cf. Chapter 8.3.

an air-feed opening (*Lufteintritt*) for the primary combustion air to the gasifier, equipped with a raisable standard cast-iron closure (Photo 81).

According to the "List of materials for a Topf double-muffle incineration furnace" dated 23 January 1943 (Document 203) the refractory mass of the furnace consisted of

800 standard fireclay bricks, type SS
800 standard fireclay bricks, type A
500 standard fireclay wedges, type SS
400 standard fireclay wedges, type A
1,400 kg of fireclay mortar
2,500 kg Monolite packing mass.

The insulation of the furnace was assured by 1,300 white bricks of diatomaceous earth (insulating bricks) and 400 kg of insulating mortar. The standard bricks (*Normalstein*) measured 65 mm × 120 mm × 250 mm[459] giving a volume of 1,950 cubic millimeters. The wedge or semi-wedge bricks (*Halbwölber*) measured 66/58 mm × 120 mm × 25 mm[460] for a volume of 1,845 cubic millimeters.

As the density of the fireclay bricks is about 1,800 kg/m³, the mass of the two types of bricks was

$$\frac{1950 \times 1800}{10^6} = 3.51 \text{ kg and } \frac{1845 \times 1800}{10^6} = 3.32 \text{ kg, respectively.} \qquad [108]$$

Hence, the mass of the furnace refractory brickwork was:

800 × 3.51 = 2,808 kg
800 × 3.51 = 2,808 kg
500 × 3.32 = 1,660 kg
400 × 3.32 = 1,328 kg
8,604 kg

To this the mass of the fireclay mortar (1,400 kg) must be added, resulting in a total mass of about 10,000 kilograms. The Monolite caulking mass, being located in the space behind the insulation, is not counted as part of the refractory brickwork.

For the two gasifiers feeding the mobile oil-fired double-muffle furnace for the Gusen crematorium, 1,000 normal and wedge-type bricks were used as well as 500 kg of fireclay mortar (Document 169), resulting in a total weight of roughly 4,000 kilograms.

---

[459] *Brockhaus…* 1958, p. 632. These dimensions also appear in the letter from R. Koehler to *Zentralbauleitung* at Auschwitz dated 16 June 1942. RGVA, 502-2-23, p. 15.

[460] Letter from Topf to *SS-Bauleitung* of KL Gusen dated 24 February 1943. BA, NS4 Ma/54. In February of 1944 the sizes of the various types of refractory bricks were standardized and somewhat modified: the *Normalstein* measured 250 mm × 123 mm × 65 mm; for the *Halbwölber*, there were five types (2 H 6, -10, -16, -26, -38) with two fixed dimensions (height = 123 mm and longer side of base = 250 mm) and two variable ones (shorter sides of 68, 70, 73, 78, 84 and 62, 60, 57, 52 and 46 mm respectively). *Erläuterungen zur Vereinheitlichung der Schamottesteinformate für den Feuerungsbau*, received by *Zentralbauleitung* on 17 February 1944. RGVA, 502-1-166.

Hence, the weight of the refractory brickwork of the double-muffle furnace can be split up in the following manner:

2 muffles of 3,000 kg each =	6,000 kg
2 gasifiers of 2,000 kg each =	4,000 kg
	10,000 kg

The post-combustion chamber is included in the weight of the muffle.

The Auschwitz crematorium (Photo 86) was originally designed as shown on the Topf drawing D57999 dated 30 November 1940 (Document 204). The second furnace had not yet been erected. The morgue (*Leichenhalle*) still had an L-shaped extension on the right-hand side.

Topf drawing D59042 (25 September 1941) shows the positioning of the third furnace in the crematorium (Document 205). On this drawing, the extension of the morgue has been separated by a wall and has become a storage space for urns. The Central Construction Office drawing 1241 of 10 April 1942 shows the definitive layout of the crematorium as of that day (Document 206). On 3 July 1942 this drawing was revised to show the location and structure of the new chimney (Document 207).

It is highly likely that the crematorium ceased its operation on 19 July 1943; the furnaces were torn down later. After the end of World War II, the Poles rebuilt Furnaces 1 and 2, using the original parts which the SS had dismantled; many of these parts are still held in the former coal store of the crematorium (Photos 107-109), but some elements from the 8-muffle furnace were used as well.

In spite of the existence of the above drawing and probable advice from former detainees who had worked in the crematorium, the reconstruction was carried out in a rather sloppy manner. In the front portion, both the transverse anchor bars and the air channels next to the muffle doors are missing; moreover, the introduction doors of the two furnaces have been switched from one side to the other: the left-hand door to the right and vice-versa (Photos 87-91; cf. Photo 51).

In the rear portion, the brickwork of the gasifier is missing (Photos 97f.; cf. Photos 75, 77 and 78); the lids of the coal loading shafts are set into a smooth vertical wall above the grates, as in an ordinary stove, and the hearth doors were placed underneath the former, like ash removal doors, again as in a normal stove. In this manner the furnaces could not have operated.

Due to this physical "garbling," the two furnaces have been lengthened from about 2.80 to 3.40 meters. On the sides two closure devices for the air feed were mounted (Photo 96), the smaller one of which is original but in the wrong place (cf. Photos 73 and 74) whereas the larger one belonged to the 8-muffle furnace.

The rear part of the muffles was aged artificially, presumably by burning wood in the muffles (Photos 92-95).

The muffle grates consist of six shaped fireclay blocks (Photos 93-95) with slits of some 50 mm, which are neither in agreement with the Topf drawing D57253 nor with the grate bars of the Mauthausen furnace. The Topf bill of lading of 17 January 1941 (Document 197) mentions ten fireclay blocks for the grate (*Schamotte-Roststeine*) – five for each muffle – having a length of 560 mm and a total weight of 460 kg, thus 46 kg for each block. The figures indicating the length

have been inverted by mistake, as can be seen from the Topf bill of lading dated 21 October 1941, which speaks of ten fireclay blocks for the grate, Type K6, having a length of 650 mm (total weight 440 kg) and ten more, Type K6a, having the same length (and weight). Each muffle, though, required only five such blocks, which would indicate that the other ten were surely spares.

In the furnaces of Crematorium I at Auschwitz there are currently six such blocks, which means that during the reconstruction the furnace was made longer than it originally was. The blocks rested on the brickwork of the post-combustion chamber, about 25 mm from the muffle walls, which means that the muffles were 700 mm wide; the joints were filled with refractory mortar. This type of grate was not intended for a rapid cremation, because with slits of hardly 50 mm, combustion takes place entirely in the muffle, with only the ash itself dropping down into the post-combustion chamber; the initial part of a cremation taking place in the main combustion chamber is thereby prolonged considerably as compared to the time taken with grates of wider openings.

In the foundations of the third furnace, which was not rebuilt, the remains of the hearth grates can still be seen (Photos 100f.). The grates consist of seven longitudinal square bars (Photo 99) supported by two square bars placed transversely (Photo 101); the cross-section (40 mm × 40 mm) and the length of the longitudinal bars (630 mm), as well as that of the supporting bars (740 mm) are the same as indicated in Topf's bill of lading of 17 January and 21 October 1941. The first document mentions 34 supporting bars, but this is a mistake, as we can see from the second document as well as from the bill of lading dated 12 January 1943 and the one dated 24 February 1943 (Document 208, not translated) which have 30 square bars 40 mm/40 mm × 630 mm and four bars 40 mm/40 mm by 740 mm for the gasifier grates.

Fifteen grate bars and two supporting bars were thus shipped for each gasifier. The original grates which are still visible and the respective width of the gasifier necks (some 50 cm) exclude the possibility that the fifteen bars for each one of the hearths were mounted all at the same time. The left-hand grate of the third furnace has seven bars, but one has been removed; we may hence rightly assume that the grates initially consisted of 8 bars.

The discharge-gas system is shown in Topf drawing D57253 for the first furnace (Document 202; in particular Documents 202a, 202b, and 202d), and D59042 for the third (Document 205). At the Auschwitz crematorium, the outlets of two smoke ducts are still visible in the foundations of the latter furnace (Photo 102).

Each furnace had its dedicated blower device (*Druckluftanlage*; for the first furnace cf. Document 202b, no. 15) consisting of the blower itself (*Druckluftgebläse*; no. 15a), driven by a directly mounted 3-phase electric engine of 1.5 hp (no. 15b), and the air conduits (*Druckluftleitung* or *Rohrleitung*; no. 14). Structure and operation of the blowers will be discussed in the next section.

For the first and the third furnace, the blower is shown in drawings D57253 and D59042, respectively, and for the second furnace it is mentioned in the quotation of 13 November 1940 (Document 193).

Originally, the chimney (*Schornstein*; Document 202e, no. 13a) had a square cross-section, 500 mm × 500 mm. The draft enhancer (*Saugzug-Anlage*; Document 202e, no. 13b), which had an output of about 4,000 m³/hr of spent gas, consisted of a blower (*Saugzug-Gebläse*; no. 13d) driven by a directly mounted 3-phase 3 hp electric motor (no. 13c) and a rotary vane (*Drehklappe*) separating the intake chamber from the compression chamber. The operation of this device is explained in Topf's service instructions (Document 209):[461]

> *"Operating instructions for the Topf draft enhancer.*
>
> *If the draft of the furnace is insufficient, the draft enhancer mounted on the chimney must be started up.*
>
> *Care must be taken to start the motor first, and only then the damper in the chimney may be closed. The water supply for the water-cooled bearing must run at once.*
>
> *After the end of the incineration, the rotary vane in the chimney must be opened first, before the motor and the cooling water are stopped.*
>
> *Furthermore, it is necessary to make sure that there is always enough water in the tank."*

Topf's cost estimate of 13 November 1940 does not speak of a draft enhancer. The explanation is provided by Topf's letter of transmittal in which we can read:[462]

> *"As we assume that this furnace will be connected to the same chimney of the present crematorium, the purchase of a further draft enhancer is not necessary as* [the existing one] *can be used in alternation for both furnaces. It is also possible to operate both furnaces* [simultaneously] *with this device."*

The draft enhancer is not mentioned either in Topf's bill of lading of 21 October 1941, nor in the final invoice for the third furnace because this furnace was connected to the existing device as well; this is confirmed by drawing D59042 showing only one draft enhancer upstream of the chimney.

As we have seen in Chapter 6, between June and August of 1942 the chimney of the crematorium was taken down and replaced by another. The new chimney, displaced some 10 meters along the axis of the old one, had a square cross-section 0.90 m × 0.90 m and was 15 m high (Document 178). The three double-muffle furnaces of the crematorium were linked to it by means of two flue ducts, 0.70 m × 0.80 m, which had a refractory lining 12 cm thick. The duct in line with the old chimney, having a length of 12.20 m, was used for Furnaces 1 and 2, the transverse one, 7.375 m long, for the third furnace (Document 179).

The loading system of the muffles themselves consisted of a corpse-introduction device (*Leicheneinführungs-Vorrichtung*) having a coffin loading cart (*Sargeinführungswagen*) moving on rails (*Laufschienen*; Document 202b, no. 24) and a semi-cylindrical cart (*Verschiebewagen*) running above it. These devices are still visible in the Auschwitz crematorium (Photo 87). Their operation can be described in the following manner:

---

[461] Topf, *Betriebsvorschrift über die "Topf"-Saugzuganlage*. 26 September 1941. APMO, BW 11/1, p. 2.

[462] RGVA, 502-1-327, p. 166.

In front of each one of the three furnaces are two rails set into the floor for moving the carts; perpendicular to these rails are connected two wider rails which carry a rotatable platform (*Drehscheibe*) mounted on a flat cart (Document 205a, no. 25 and 26, and Photos 105f.). This platform enabled the carts to be moved from one set of rails to the other.

In the ceiling of the furnace hall of the Auschwitz crematorium, above the first and the second furnace, we have two ventilation shafts (Photo 103) opening up into two small chimneys (Photo 104) on the flat roof of the crematorium.

The crematorium chimney shown in Photo 86 was rebuilt by the Poles after the war. The administration of the Auschwitz Museum has attached a commemorative plaque to the wall next to the second furnace, bearing an inscription of 4 lines, stating:[463]

> *"Crematorium I operated between 1940 and July 1941. About 70,000 corpses of detainees gassed, shot, and murdered while working or who died in the camp were cremated here."*

The operation of the double-muffle furnace is explained in Topf's operating instructions (Document 210). For the sake of clarity, I have added comments and references to the photos and other documents concerning the furnace in brackets […]. Words in normal parentheses (…) appear also in the original text.[464]

> *"Operating instructions for the coke-fired Topf double-muffle incineration furnace.*
>
> *Before any coke is fed to the two coke generators* [Photo 78, through the two loading shafts, Photo 79]*, both flue-duct dampers* [Documents 202b & 202d] *on the furnace must be opened, as well as the main flue-duct damper* [Document 202e, no. 13] *and/or the rotating vane* [of the draft enhancer] *on the chimney.*
>
> *Now fire can be lit and maintained in the two generators; care must be taken to make sure that the secondary covers to the right and left of the ash-removal doors* [Photos 78 and 81] *(coke generator) are open.*
>
> *Once the incineration chamber shows a satisfactory red glow (about 800°C), the corpses can be introduced successively into the two chambers.*
>
> *At this point, it is advisable to switch on the air compressor located at the side of the furnace* [Document 202b, no. 15] *and to let it run for about 20 minutes. By observation, it must be decided whether too much or too little fresh air enters the two chambers.*
>
> *Control of the air flow is effected by means of the rotary vane located in the air duct. Furthermore, the air-entry ports to the right and left of the introduction doors* [Photos 58 and 59] *must be half open.*
>
> *As soon as the corpse parts have dropped from the fireclay grate* [Photo 52] *onto the inclined ash-plane below* [into the post-combustion chamber, Photo 72]*, they must be moved forward towards the ash-removal door* [Photo 71] *by means of the scraper. These parts may remain here for another 20 minutes for post-combustion. Then the ash is transferred into the ash container and set aside for cooling.*
>
> *In the meantime, new corpses will be introduced successively in the chambers.*

[463] The brickwork of the furnaces could last for some 16,000 cremations. Cf. Mattogno 2010, pp. 273-275.

[464] APMO, BW 11/1, p. 3.

The two generators must be loaded with fuel from time to time. Each night the generator grate must be freed of coke slag and the ash must be removed.

It is important, furthermore, that after the end of the operation as soon as the generator has burned itself out and embers are no longer present, all air dampers and doors [of the ash chambers, the gasifiers' loading shafts, of the muffles' ash chambers, and of the introduction doors]*, as well as the flue-duct dampers, must be closed in order to avoid cooling of the furnace.*

After each incineration, the furnace temperature will increase. Therefore, care must be taken not to let the internal temperature exceed 1100°C (white hot).

This temperature increase can be avoided by feeding air.

26 September 1941" (Emphasis in original)

7.2. The Coke-Fired Triple-Muffle Furnace

The Topf Co. built a total of 14 triple-muffle furnaces: 10 for the Birkenau Crematoria II and III, 2 for the Buchenwald crematorium and 2 for the crematorium at Gross-Rosen. Practically nothing is known about the furnaces for the last camp. In 1948, the Soviet counterespionage service (SMERSH) was in possession of the documentation of a project, elaborated by Topf in 1941, for the crematorium of Gross-Rosen, which did, in fact, concern triple-muffle two furnaces. Their installation was confirmed by engineer Prüfer.[465] In his interrogation of 21 March 1946, he declared to have designed the triple-muffle furnace together with Ludwig Topf as early as 1939. The respective projects had then been submitted to the War Ministry and were accepted by the SS in 1940.[466]

This statement is, however, in disagreement with a letter dated 6 December 1941, addressed by Prüfer to the two co-directors of the firm, Ludwig and Ernst Wolfgang Topf, in which he states that he had designed the furnaces with 3 and 8 muffles himself, essentially in his spare time.[467] However, no documentary trace dated earlier than the end of 1941 exists for these two furnace types; hence, they were most likely designed at that time (1941).

On 22 October 1941, the New Construction Office at Auschwitz ordered from Topf "5 Topf triple-muffle furnaces with blower," as well as "2 Topf draft enhancers for about 10,000 m³ of exhaust gas each" and "1 refuse incinerator"[468] for the new crematorium which at that time the Auschwitz authorities were planning for the Auschwitz main camp.

In the "Explanatory note for the preliminary project for the new construction of the *Waffen-SS* PoW camp at Auschwitz, Upper Silesia," dated 30 October 1941, one reads:[469]

---

[465] Interrogation of engineer Kurt Prüfer by Soviet SMERSCH interrogators on 9 March 1948. FSBRF, N-19262, p. 183.

[466] Interrogation of Kurt Prüfer by Soviet SMERSCH interogators on15 March 1946. FSBRF, N-19262, pp. 41f.

[467] Letter from Kurt Prüfer to Ludwig and Ernst Wolfgang Topf dated 6 December 1941. APMO, BW 30/46, p. 6.

[468] RGVA, 502-1-313, pp. 36-37 and APMO, BW 30/27, p.27 and BW 30/34, p. 116.

[469] *Erläuterungsbericht zum Vorentwurf für den Neubau des Konzentrationslagers der Waffen-SS*, Auschwitz O/S. RGVA, 502-1-233, p. 20; cf. Document 211.

> *"On account of the considerable quartering (125,000 prisoners) a crematorium will be built. It contains 5 furnaces with 3 muffles each for two men, and will thus allow incinerating 60 men in one hour. Furthermore, a corpse cellar as well as a refuse incinerator will be installed. The crematorium will be erected within the area of the* K.L.*"*

The furnaces mentioned in this report were of a design different from the ones which were later built. They were, in fact, conceived to accommodate two corpses in each muffle and would thus have required appropriate muffles and generators. We can gather this from p. 6 of the explanatory note where the cost estimate for the five triple-muffle furnaces is mentioned as being 60,000 RM (Document 212), whereas the Topf estimate for the five triple-muffle furnaces actually built in Crematorium II at Birkenau not only has a much lower price (51,237 RM, including the two coffin-loading devices and the three draft enhancers), but also shows a later date (4 November 1941). In addition, the operating instructions supplied by Topf to the Auschwitz Central Construction Office specify that the corpses be loaded "*hintereinander*" (Document 227), *i.e.* successively. This means that the furnace was not designed for the simultaneous incineration of two corpses in one muffle.

According to Pressac, the first two triple-muffle furnaces built by Topf were started up in the Buchenwald crematorium on 23 August and 3 October 1942, respectively (Pressac 1993, pp. 116f.; 1994, pp. 130f.).

The parts for the five triple-muffle furnaces at Crematorium II are listed in the Topf bills of lading of 16 April[470] and 18 June 1942.[471] The shipment of 16 April included also several parts of the double-muffle furnace at Mauthausen – shipped to Auschwitz by mistake and with an erroneous reference to the order for the third furnace at the crematorium of the main camp (*Auftrag 41/1980/1*) – and with the blower for this crematorium (*Auftrag 41 D 314*).

The shipment of 18 June included some parts for the refuse incinerator (*Müllverbrennungsofen*) of Crematorium II.

The main elements of the five triple-muffle furnaces listed in the two above documents are the following:

Parts for the Topf triple-muffle furnace

- 15 *Einführungstüren* (introduction doors) 600 × 600 mm, 10 right-handed and 5 left-handed
- 30 *Feuertüren* (closures for the hearths and the ash chambers) 280 × 350 mm and 2 of 250 × 250 mm
- 56 *Luftkanalverschlüsse* (closures for air channels) 108 × 128 mm
- 10 *Füllschachtverschlüsse* (closures for loading shafts for the gasifiers) 270 × 340 mm
- 6 *Rauchkanalschieber* (flue-duct dampers) 600 × 700 mm
- 5 *Gebläse* (blowers) Nr. 275,[472] 2 clockwise and 3 counter-clockwise

[470] RGVA, 502-1-313, pp.167-170. Topf, *Versandanzeige*, 16 April 1942; Document 213.
[471] RGVA, 502-1-313, pp.165f. Topf, *Versandanzeige*, 18 June 1942; Document 214.
[472] The number of the blower corresponded to the diameter (in mm) of the tube on the pressure/suction side.

Parts for the flue ducts and the chimney

– 5 *Fuchseinsteigeschachtverschlüsse* (access ports for the flue ducts) 450 × 510 mm
– 1 *Reinigungstür* (cleaning door for chimney) 390 × 510 mm
– 3 *Rauchkanalschieber* (flue-duct dampers) 1200 × 800 mm
– 3 *Schieberplatten* (damper plates) 1250 × 840 mm
– 3 *Gebläse* (blowers) Nr. 625.

The bill of lading of 16 April 1942 mentions, moreover, a "*zweiflügelige Feuertür*" (double door for hearth) 600 mm × 600 mm which surely belonged to the refuse incinerator.

The two above lists contain more shipment errors: the air-channel closures for the five furnaces numbered not 56 but 55, or eleven for each furnace, placed at the following points: one placed on the introduction door of the muffle (*i.e.* 3 per furnace), two placed next to the introduction door of the right-hand muffle and two for the left-hand muffle, as well as two behind the central muffle (*i.e.* six per furnace), and one on the closure of each gasifier hearth (*i.e.* two in total). Furthermore, the two *Feuertüren* 250 mm × 250 mm did not belong to the triple-muffle furnaces and, finally, neither one of the advices has the grate bars for the hearths or the grate bars for the muffles.

Topf's overall supply for the five triple-muffle furnaces at Crematorium II is detailed on the final invoice dated 27 January 1943 (Document 215) translated below:[473]

Object *BW 30 = Crematorium II*	*Amount* *RM*
41 D 2249 *Construction of 5 pcs. triple-muffle incineration furnaces, viz.:* *Supply of normal, wedge-type and special fireclay bricks, fireclay mortar and Monolite packing mass for the construction of the fire-resistant brick structure of the furnace, of cast- and wrought-iron fittings for furnace and compressed-air units as per description in our cost estimate of 4 November 1941, item I.* *Delegation of an erection supervisor for furnace construction, including daily rates, travelling expenses and social-security contributions. Transportation of building materials to Erfurt station @ 6,378.--* *Supply of 2 coffin-introduction devices each consisting of a coffin-introduction cart, shoving cart, and rail system for 5 incineration furnaces*	 *31,890.--* *1,780.--*
Subtotal	*33,670.--*
Supply of: *10,000 normal refractory bricks, Seger Cone 30* *3,000 wedge-type refractory bricks, Seger Cone 30* *7,000 kg of mortar M 2* *and*	

[473] Topf, *Schluss-Rechnung Nr. 69* dated 27 January 1943. RGVA, 502-2-26, pp.230-230a.

Delegation of our technician for construction of smoke installation	*4,045.--*
Supply of 3 Topf draft enhancers in suction, each consisting of *1 blower in suction for an output of 40,000 m³ of smoke gases against a total pressure of 30 mm water column with 2 suction fittings, mounted, and 1 pressure fitting,* *1 smoke-channel-blocking damper 0.9 by 1.2 m, with air-tight guide, rollers cable and hand crank,* *1 380 Volt 50 c/s 3-phase motor, spray protected, nominal output 15 hp with slip-ring rotor, full-load starter and buffered-bolt clutch,*	
Delegation of our technician for installation @ 3,016.-- each	*9,048.--*
Construction of a refuse incinerator, viz: *Supply of normal, wedge-type and shaped fireclay bricks, fireclay mortar, Monolite packing mass, bricks of diatomaceous earth, insulating mortar and rock wool for erection and insulation of fire-resistant furnace brickwork, cast- and wrought-iron fittings, wrought-iron loading box, and smoke-channel damper,* *Delegation of our erection supervisor for construction work. Delegation of an engineer for start-up, as per our cost estimate of 4 November 1941 and our letter of 4 November 1941.*	*4,474.--*
	51,237.--
Reference: order of 22 November 1941 of Reichsführer-SS, Hauptamt Haushalt und Bauten – New Construction Office *KL Auschwitz, order number 215/41 Ho.*	
Credit for 3 draft enhancers in suction of 16 April 1943	*3,705.--*
	47,532.--

The final invoice for the 5 triple-muffle furnaces at Crematorium III (Document 216) is dated 27 May 1943 and is translated below:[474]

Object *BW 30a = Crematorium III*		
42 D 1454 *Construction of 5 pcs. triple-muffle furnaces, viz.:* *Supply of normal, wedge-type and shaped fireclay bricks and fire resistant tamping mass for construction of fire-resistant furnace brickwork, supply of insulating materials for furnace insulation.* *Supply of cast- and wrought-iron fittings for furnace and compressed-air unit, anchoring parts for furnace brickwork and one corpse-introduction device each, stretcher type, with their guide rollers and fixation bars, FOB Erfurt station.* *Delegation of our builder for supervision of construction, as per our offer of 30 September and letter of 30 September 1942.* *Supply and installation of 3 Topf draft enhancers each with their*	*7,830.--*	*39,150.--*

[474] Topf, *Schluss-Rechnung Nr. 728* dated 27 May 1943. RGVA, 502-2-26, pp. 215-215a.

Subtotal		*39,150.--*
suction fittings, 1 pressure fitting, 1 smoke channel blocking damper with rollers, cable and hand-crank, 1 380 Volt 50 c/s 3-phase ca. 15 hp nominal, with slip-ring rotor and full-load starter, 1 elastic-insulated buffered-bolt clutch.		
Construction of a smoke-channel system for the 5 incineration furnaces, i.e. supply of necessary normal and wedge-type fireclay bricks and the necessary fireclay mortar		
Delegation of our builder for supervision of construction work on smoke channels, as per our offer of 30 September and our letter of 30 September 1942.		*5,504.--*
		53,702.--
Ref. your order of 26 October 1942, journal number 16496/42/Jäh/Lp.		
KL Auschwitz KGL – second crematorium.		

The description of the Topf triple-muffle furnace which follows is based on the documents presented in this section and on a direct investigation of the two Buchenwald furnaces; it is supported by four drawings (Documents 217-220) and by the photos in Section V of the collection of photos. The numbers in parentheses refer to the above drawings.

Three photos taken by the SS confirm that the triple-muffle furnaces set up in Crematoria II and III at Birkenau were of the same type as those at the Buchenwald crematorium, though one of the latter was designed for use with oil as well (Photos 111-116).

As far as its layout is concerned, the triple-muffle furnace consisted basically of a double-muffle furnace with a third muffle added in the middle, as well as some other technical modifications to be described below.

The furnace itself is held in a solid brick structure by wrought-iron T, U, and angular anchor bars, tightening rods, bolts and nuts. Its dimensions are as follows:

Height	2,000 mm
Width	3,460 mm
Length (w/o gasifiers)	2,780 mm
Length (with gasifiers)	3,400 mm
Surface area of the furnace without gasifiers	33 m²
Surface area of the gasifiers	10 m²
Overall surface area	43 m²

The furnace is equipped with three cremation chambers or muffles (no. 1) each of which has the following dimensions:

Height	800 mm
Width	700 mm
Length	2,000 mm
Surface area (w/o grate)	5 m²
Volume (including ash chamber)	1.5 m³

At the apex of the vault, arranged along the longitudinal axis, each muffle has four rectangular openings (no. 2; Photos 132f., 137, 139, 143, 146) 100 mm × 80 mm, linked by means of a vertical duct to the blower (no. 3) set into the wall of the furnace above the muffles, lengthwise and parallel to them. These three ducts merge into a transverse and common duct located behind the furnace; this duct opens up on the outside and is connected to a blower which feeds both furnaces jointly (cf. below).

The openings mentioned were used to feed combustion air into the muffle, especially in cases of incineration with a coffin. The side walls of the outer muffles had four rectangular openings (Photos 131, 140f., 147) 110 mm × 130 mm, linked to the two air channels which ran lengthwise through the two outer walls and ended in two air inlets at the front (Photos 149, 151) closed by two raisable cast-iron covers (Photos 148, 150, 153) of standard size (108 mm × 128 mm) and shape. The two air channels at the rear of the furnace turned downwards 180° and ran back; the four inlets mentioned were arranged in this section of the channel as we may deduce from the fact that the respective covers are located higher than the openings set into the muffle. These channels served to bring combustion air to the outer muffles.

The central muffle was connected to the outer ones by three large openings of some 200 mm × 300 mm set into each of its side walls (no. 4; Photos 135-138). These outlets passed through the refractory brickwork (about 250 mm thick) on both sides and opened up on the inner walls of the outer muffles (Photos 134, 140, 142, 144f.). These openings are part of the discharge system of the combusted gases; for that reason, as opposed to the design of the double-muffle furnace, they are essential for the good operation of the furnace.

The two walls separating the inner muffle from the outer ones had a thickness which was too small to allow it to accept a combustion-air channel similar to the design of the outer muffles; instead, the air channel to the central muffle was set into the brickwork of the rear portion of the furnace, opening at one end into the muffle through a rectangular opening located in the center of the rear brick wall of the muffle in the fourth course of bricks above the grate (Photos 135-137), and at the other end into a hatch (Photo 170) located in the rear wall of the furnace between the two gasifiers; it could be closed by means of a raisable cast-iron cover (Photo 168). This latter hatch is located lower than the opening into the muffle itself, the channel therefore is not horizontal; it bends vertically downward 90° initially and then horizontally once again.

The muffles are closed at the front by three cast-iron corpse-loading doors, 600 mm × 600 mm (no. 5; Photo 127) clad with refractory on the inside (Photo 129). In the lower central part of the doors is an air inlet, closed on the outside by means of a raisable standard cast-iron cover, which has at its center an inspection hole 45 mm in diameter covered by a round cast-iron plate held by a hinge. The upper part of the door sports another inspection hole, also closed by a thin metal plate and moveable sideways (Photos 127, 129).

At the rear, the muffles are closed by refractory brickwork. Their lower part consists of a horizontal grate (no. 6) composed of five refractory bars (no. 7; Photos 122, 136, 145, 147) some 90 mm thick in their upper part, spaced some 210 mm apart, on which the corpse would be placed.

Below each grate was located the inclined V-shaped ash plane (no. 8; Photos 131, 140f.), which ended in a narrower combustion chamber (no. 9; Photos 156f.), in which the corpse parts that had dropped down between the bars burned out completely and which was therefore called the post-combustion chamber. The front part of this chamber constituted the ash chamber as such. The embers would be extracted by means of dedicated scrapers through the ash-removal openings (no. 10) located at the front of the furnace below the loading doors of the muffles. They then fell into the ash receptacles placed in front of the furnace on the floor of the furnace hall (Photo 155).

On the sidewalls of the post-combustion chamber of the central muffle, in its front portion, were two large rectangular discharge openings (no. 11; Photo 156) through which the combusted gases flowed into two short vertical channels (no. 12) which, in turn, led to the flue duct (no. 13) located beneath the furnace, as shown in Documents 219f. The flue duct connecting the furnace to the chimney could be closed by an appropriate fireclay vane running vertically in a frame. It was operated by means of a metal cable, a pulley, a manual crank, and a counterweight. A cement counterweight with a hole can be seen in Photo 172; Photo 168 shows the manual crank.

At the center of the rear wall of the post-combustion chamber there is the opening for the secondary air channel specific to the particular muffle; this channel has its inlet in the rear wall of the furnace (Photo 171), which can be closed by a raisable standard-type cast-iron cover, placed perpendicularly to the cover of the muffle's air channel (see Photo 169).

The post-combustion chambers of the outer muffles have solid side walls (Photo 157). Combustion air was fed from a channel opening up at the front of the furnace (Photo 152) with its standard-type raisable cast-iron cover located below the air inlet for combustion air to the muffle itself (Photos 148, 150, 153). This channel makes a 90° downward turn and then bends once again into the horizontal, running parallel to the post-combustion chamber to which it is connected by appropriate openings (in Photo 157, these openings are covered by rubble which has fallen into the post-combustion chamber).

In front of the rear part of the furnace, there is a service pit (no. 14), some 880 mm deep and having four steps (Photo 158). It allows access to the two gasifiers, each with its own brick housing, set behind the outer muffles (no. 15; Photos 158f., 205); the housing is some 1,380 mm wide and 1,280 mm high up to the edge of the inclined plane.

On the inclined plane, some 900 mm long, there is the cover of the gasifier's loading shaft (no. 16; Photos 160-162), which has a cross-section of 270 mm × 340 mm. This shaft opens into the upper part of the gasifier (no. 17; Photos 163f.).

As the loading ports of the gasifiers are relatively high above the floor of the service pit, a metal step has been placed in front of the gasifiers at the level of the floor of the furnace hall (Photos 199f.).

The gasifier (no. 18) is a shaft-like chamber, closed below by the horizontal grate of the hearth (Photos 167, 174, 177) consisting of twelve square bars 40 mm × 40 mm × 630 mm, held by two standard bars of the same cross-section but having a length of 740 mm. The grate measures about 600 mm × 500 mm, or 0.3 square meters. The throughput capacity of the grate is about 35 kg of coke per hour.

At the top, towards the inside of the furnace, the gasifier narrows into a neck which opens up in the rear part of the post-combustion chamber (no. 19; Photos 140-142).

The grate constitutes the hearth which includes, besides the horizontal grate, the hearth's ash-chamber door (no. 20; Photos 165, 173, 175f.), which is used for the removal of the ash from the ash compartment and for cleaning the grate, *i.e.* for the removal of the coke slag, as well as the channel for the combustion air to the gasifier, which has its inlet (Photo 166) on the outside of the furnace, next to the hearth door, but somewhat higher up; it can be closed by means of a standard-type raisable cast-iron cover (Photos 165, 173, 175f.).

The furnace, which was also designed for use with oil firing, has two burners set into the rear part of the brickwork, above the gasifiers and behind the outer muffles (Photos 200f.). It was connected to them by means of a round opening in their rear part (Photos 130, 139). Above the furnace we have the cylindrical oil tank (Photos 114-121, 200-203) with a diameter of about 400 mm and a length of about 2.5 m. It is accessible by means of a metal steps welded onto the lateral anchoring bars of the furnace (Photo 203). The tank fed each burner through a flexible tube connected to a metal pipe, which itself was connected to the upper part of the burner (Photos 201f., 204); its lower part was connected to the compressed-air tube having a larger cross-section (Photo 204).

Two blowers are located between the two furnaces (Photo 188). The front blower (Photos 189-191) fed into two large pipes, each of which was connected to the air-feed channels set into the furnace wall (Photos 188, 192f.). Each pipe was equipped with a throttle valve for the control of the air-flow rate (Photos 192, 194).

The rear blower (Photos 195-197) was connected to a pipe located above the gasifiers, which fed air into the burners of the furnace (Photos 197-201).

The corpse introduction device (*Leicheneinführungs-Vorrichtung*) consisted of a cart for the introduction of the coffin (Photos 181-183), running on rails (*Laufschienen*; Photo 184), and of a semi-cylindrical cart running above it (*Verschiebewagen*; Photos 182f.). At its front end the coffin-introduction cart was equipped with a metal stretcher some 2,700 mm long, on which the corpse was placed and which was introduced into the muffle (Photo 185).

The stretcher consisted of a wrought-iron plate with two side plates welded to it, forming a ⊢ shape. The top parts of that plate (Photo 185) kept the corpse from falling off during the positioning of the cart, while the lower ones ran on a pair of wheels (*Laufrollen* or *Einführrollen*; Photos 186f.) attached to a movable frame (Photos 178f.) which was itself threaded through a mounting bar (*Befestigungs-Eisen*) welded to the anchoring bars of the furnace below the muffle doors (Photos 117, 122). Pushing the introduction cart towards the open muffle,

the two lower side plates inserted themselves into the concave rims of the wheels (Photos 186f.), and ran along them, thus allowing the corpse to be moved easily into the muffle (Photo 185).

Then the semi-cylindrical cart is pushed forward over the stretcher (Photos 87, 89) into the muffle, until its front part touches the corpse; finally, the introduction cart is withdrawn, whereas the semi-cylindrical cart is held firmly in place within the muffle, pressing downward with the stoker attached to its rear part in such a way that the introduction cart below can move out of the muffle while the corpse slips onto the grate. The roller device can roll along laterally on the holding bar and is thus used for all three muffles of one furnace.

In front of each muffle, on the floor of the furnace hall, there is a pair of rails for the corpse-introduction carts. These rails are connected to another pair of rails running the whole length of the furnace room (Photos 181, 184), up to the corpse elevator. The layout of the rails is similar to the arrangement used in the Auschwitz crematorium (Photo 105).

The style of the Buchenwald crematorium (Photos 207f.) is very similar to that of Crematoria II and III at Auschwitz. The crematorium has an underground morgue, accessible via a stairwell to the left of the chimney (Photo 208). The corpses were taken there by way of a slide (Photo 210) the upper end of which was closed by means of a trap-door (Photo 209). Opposite its lower end was an elevator made of metal (Photos 212-215) which went up to the furnace hall above (Photos 214f.). Photo 206, taken after the capture of Buchenwald in April 1945, shows an American soldier standing in front of the furnace.

The design of the triple-muffle furnaces at Birkenau was essentially the same as that of the Buchenwald furnaces described above, with only very slight differences (Photos 111, 113, 115):

- The muffle doors did not have the upper inspection port (Photos 115 and 128).
- The closures of the air channels for the combustion air to the muffle and to the outer post-combustion chambers were placed lower; from their position (Photo 115) one may deduce that the combustion-air channels were straight, *i.e.* they ran in the furnace wall parallel to the muffles and to the ash chambers without any bends.

The way the doors opened was the same as for the Buchenwald furnaces: the door of the left-most muffle opened to the left, the other two to the right. Each furnace had its own blower, no. 275. These blowers, two counter-clockwise blowers and three clockwise blowers, were positioned as shown in Document 222a.

If, as seems likely, the data contained in the invoice of 27 January 1943 (Document 215) apply to the furnaces and not to smoke ducts, then the furnaces' refractory brick consisted of:

– 10,000 normal refractory bricks, Seger Cone 30
– 3,000 wedge-shaped refractory bricks, Seger Cone 30
– 7,000 kg of refractory mortar

This results in a total weight of about:

10,000 × 3.51	=	35,100 kg
+ 3,000 × 3.32	=	9,960 kg
+		7,000 kg
		52,060 kg

Each furnace weighed about 10,400 kg, with 6,400 kg for the three muffles and 4,000 kg for the two gasifiers.

In comparison with other furnace types, the triple-muffle furnace was a simplified device, as one can also see from its low price. The third double-muffle furnace for the old Auschwitz crematoria cost 7,332 RM, including the blower and a corpse-introduction system with the necessary rails, whereas the furnaces for Crematorium II ran to 6,378 RM each, including the blower. As the two introduction carts and the rails for five furnaces were billed at 1,780 RM, the triple-muffle furnace was actually cheaper than the double-muffle type, including the same accessories for both. Although the unit price of the furnaces at Crematorium III was slightly higher at 7,830 RM (without the corpse-introduction cart), it was still very cheap.

The drawings shown in Documents 221 and 222 refer to Crematorium II, but apply also to Crematorium III, the mirror image of Crematorium II. The Birkenau Crematoria II and III each had a capacious furnace hall (Document 222a, no. 1) measuring 30 m × 11.24 meters. The five triple-muffle furnaces were arranged lengthwise, as shown in Photos 111, 113 & 115. In front of each muffle there were three pairs of rails (no. 2) connected to two rails for loading the furnaces (no. 3) running perpendicularly to the former towards the elevator (no. 4). These rails supported a rotatable disk, mounted on metal rollers, which one can just about make out in Photo 115; the set-up in the old crematorium at the Auschwitz main camp had been similar (Photo 106).

The ruins of the furnace hall at Crematorium II (Photo 216) still show the rails located in front of the muffles (Photos 217f.); the traverse rails connecting them, on the other hand, have been removed. Only the grooves into which they were set are still visible (Photos 219f.), which means that the rails were probably taken out some time after the crematorium had ceased operating but before it was blown up.

Behind the furnaces was another pair of rails for the coke supply of the gasifiers (no. 5); they ran parallel to the side walls of the furnace hall and right in front of the five gasifiers' service pits and went as far as the coke-storage area (no. 6).

A side wing of the crematorium, some 10 m ×12 m, was located next to the furnace hall. It was divided into two rooms by a partition. The smaller room, which could be reached from the furnace hall, was itself split into three rooms: two for the motors (nos. 7, 9) and one room for one of the three draft enhancers (no. 9) which were originally built for this crematorium. The other room contained the chimney (no. 10) as well as the other two draft enhancers (nos. 11f.) and the refuse incinerator (no. 13), from which this room took its name (*Müllverbrennungsraum*; no. 14).

The waste-gas-discharge system was designed as follows: The gas produced in the gasifiers entered the outer muffles through the gasifier neck, passed on into the central muffle through the six holes between the muffles, flowed into that muffle's post-combustion chamber, left through the two openings in the side walls and then flowed on into a flue duct, which had a cross-section of 60 cm × 70 cm and was located beneath the furnace (Documents 219f.; no. 13). Each flue duct had its own damper (*Rauchkanalschieber*), 60 cm × 70 cm, located at the furnace's rear end, as on the H. Kori furnaces at Dachau (Photos 258f.), and running vertically along the rear wall of the central muffle (Document 220; no. 14).

The crematorium had a total of six flue ducts (Documents 223, 223a), one for each one of the five furnaces and one for the refuse incinerator. Each pair of ducts merged into a single duct, which led to one of the three smoke ducts into which the chimney was divided. The ducts of Furnaces 1 and 2 went into the smoke duct on the left, those of Furnaces 3 and 4 into the central smoke duct, and those of Furnace 5 as well as those of the refuse incinerator into the smoke duct on the right. At the flue ducts' merging point their cross-sectional area increased from 60 cm × 70 cm to 80 cm × 120 cm (the cross-section of each of the chimney's smoke ducts) in order to compensate for the increased volumetric flow.

Each one of these three smoke ducts was connected, through a short vertical shunt, to a draft enhancer as shown in Document 224a (no. 26 & 28); at the end of the three vertical shunts, below the corresponding blower, was a moveable damper plate (*Schieberplatte*; no. 27), 125 cm × 84 cm in size, which, by closing of the vertical duct, allowed the furnace to function under natural draft.

The blower was of a type as shown in Photo 195, but much larger. It sucked in a part of the combustion gases through an appropriate opening (no. 29) and released them at a high flow rate into one of the chimney's smoke ducts (no. 31), thus creating a strong drop in the gas pressure which then caused more gas to flow from the flue ducts into the smoke duct. The three blowers each had a capacity of 40,000 m³ of combustion gas at a pressure of 30 mm of water column. Upstream in the chimney were three dampers (*Rauchkanalschieber*), 80 × 120 cm in size, running vertically and allowing the smoke ducts to be closed against the flue ducts feeding into them (no. 30).

The chimney, which had a height of 15.46 m, was divided into three smoke ducts with a cross-section of 80 cm × 120 cm (nos. 31f.). Its foundations are still visible in the rubble of Crematorium II (Photo 221).

The refuse incinerator, in all likelihood, was the *Müll-Verbrennungsofen MV* (Document 225, 225a) described in Topf's leaflet shown in Chapter 3 (Document 161). The incinerator for Crematorium III was ordered by telephone on 5 February 1943, and confirmed in writing on 11 February. It cost 5,791 RM all included (Document 226).

As we have already mentioned, the draft enhancers of Crematorium II were seriously damaged in March of 1943 and had to be dismantled. In view of this, the respective devices for Crematorium III were never installed. Nor was Crematorium III equipped with loading rails for the introduction of corpses as discussed above; the introduction carts were replaced by standard stretchers (Docu-

ment 216). These stretchers, also used for the Topf furnaces at Mauthausen, consisted of two parallel metal tubes, 3 cm in diameter (Photos 83-85) and 350 cm long. A slightly concave metal plate 190 cm long and 38 cm wide (Photos 52f.) was welded to the front part of these tubes, *i.e.* to the portion which is inserted into the furnace. To ensure a better way of handling them, these tubes, over the rest of their length, are set further apart (49 cm) by means of two elbow bends (Photos 67 and 84). The distance between the tubes at the leading end corresponds to the spacing of the guide rollers (*Führungsrollen*) at the lower end of the furnace doors; they could thus be placed on them with ease (Photos 84f.).

Towards the outside, the two tubes which support the metal plate have two stops consisting of two steel bars which are welded to the underside of the tubes in the shape of a V. They block the stretcher at the level of the rollers (Photo 67), thus keeping the stretcher from being pushed too far into the muffle, which would damage the muffle's rear wall. One stretcher weighs about 51 kilograms. In March of 1943 this system was introduced in Crematorium II as well.

The operation of the triple-muffle coke-fired furnace is contained in Topf's instruction sheet (Document 227). They are similar to those for the double-muffle furnace. For greater clarity I have again added – to the translated text and in square brackets – my explanations and/or references concerning relevant photos and documents. Words in rounded parentheses appear also in the original text:[475]

"Operating instructions for the coke-fired Topf triple-muffle incineration furnace.

Before any coke is fed to the two coke generators [Photo 158; through the two loading shafts, Photos 160-164]*, the flue-duct damper* [Documents 202b&c] *on the furnace must be opened.*

Now fire can be lit and maintained in the two generators; care must be taken to make sure that the secondary covers to the right [Photo 165] *and left* [Photo 173] *of the ash-removal doors (coke generators) are open.*

Once the incineration chamber shows a satisfactory red glow (about 800°C), the corpses can be introduced successively into the three chambers.

At this point, it is advisable to switch on the air compressor located at the side of the furnace [Photos 188-191] *and to let it run for about 20 minutes. By observation, it must be decided whether too much or too little fresh air enters into the three chambers.*

Control of the fresh air flow is effected by means of the rotary vane [Photos 192 & 194] *located in the air duct. Furthermore, the air-entry ports to the right* [Photo 148] *and left* [Photo 150] *of the introduction doors must be half open.*

As soon as the corpse parts have dropped from the fireclay grate [Photos 145 & 147] *onto the inclined ash plane below* [Photos 131, 134, 140f., 156f.]*, they must be moved forward towards the ash-removal door* [Photo 71] *by means of the scraper. These parts may remain here for another 20 minutes for post-combustion. Then the ash is transferred into the ash container* [Photo 155] *and set aside for cooling.*

In the meantime, new corpses will be introduced successively into the chambers.

---

[475] Topf, *Betriebsvorschrift des koksbeheizten Topf-Dreimuffel-Einäscherungsofen*. March 1943. From: Pressac 1989, p. 222.

The two generators must be refueled from time to time.

Each night the generator grate [Photos 167, 174] *must be freed of coke slag and the ash must be removed.*

It is important, furthermore, that after the end of the operation as soon as the generator has burned itself out and [coke] *embers are no longer present, all air dampers and doors* [of the ash chambers, the gasifiers' loading shafts, the muffles' ash chambers, and the introduction doors]*, as well as the flue duct dampers, must be closed in order to avoid cooling of the furnace.*

After each incineration, the furnace temperature will increase. Therefore, care must be taken not to let the internal temperature exceed 1100°C (white heat).

This temperature increase can be avoided by feeding air."

The two large-size triple-muffle furnace (*Groß-Einäscherungsöfen*) originally ordered by the Auschwitz Central Construction Office for the Birkenau PoW camp, but never built, were structurally different from those set up in Crematoria II and III at Birkenau, as shown by the Topf quotation for these two furnaces, dated 12 February 1942 (Document 228):[476]

Copy/Go

J. A. T o p f und S ö h n e

To
Central Construction Office
der Waffen-SS und Polizei
Auschwitz/Upper Silesia.

Erfurt, Feb. 12, 1942

Object: Your ref. Our department: D IV crematorium Prf.
Cremation furnaces
Quotation for the supply of 2 triple-muffle cremation furnaces and construction of chimney lining with cleaning port

Item	*Qty*	*Description*	*Unit pr.*	*Total*
I)	*1*	*Coke-fired triple-muffle incineration furnace*		
		With the following services and supply:		
		The necessary fireclay materials consisting of normal, wedge-type and shaped bricks and monolite tamping material with the corresponding mortar.		
		For the insulation of the furnaces the necessary bricks of diatomaceous earth, rock wool and diatomaceous-earth mortar.		
		Cast- and wrought-iron fittings such as:		
	3	*Wrought-iron blocking dampers lined with Monolite, including one corrugated-metal plate covering on front side of damper and installation of an observation port,*		
	6	*Cast-iron chain rollers,*		
	6	*Cast-iron bearings*		
	3	*Cast-iron wall cranks for loads of 500 kg each,*		

[476] Topf, *Kostenanschlag* for *Zentralbauleitung* dated 12 February 1942 concerning two triple-muffle cremation furnaces of simplified type. APMO, BW30/34, pp. 27, 32, 29 (sic).

Item	*Qty*	*Description*	*Unit pr.*	*Total*
		The necessary cables and 4 chains for the dampers,		
	10	*Cast-iron air-channel closures,*		
	5	*Cast-iron ash-removal doors, lined with fireclay,*		
	1	*Cast-iron gasifier-loading-shaft closure, with insulating cover,*		
	2	*Cast-iron ash container,*		
	1	*Cast-iron smoke-channel damper sliding in air-tight guide, including rollers, cable and counter-weight,*		
		The necessary stokers for the gasifier,		
		The horizontal grate made of wrought-iron square bars including supporting bars,		
	1	*Wrought-iron coffin-introduction device consisting of a stretcher and 6 pcs. rollers with fixation bar,*		
		Delegation of builder for construction of furnace and of one engineer for hand-over of furnace.		
		Price of item I) for 1 furnace RM	*7,106.-*	
		Price of item I) for 2 furnaces RM		*14,212.-*
II)		*<u>The fireclay lining for the chimney</u> up to a height of 6 m, thickness 12 cm:*		
		1,400 normal refractory bricks, Seger Cone 30,		
		700 kg of refractory mortar M 2		
		1 cast-iron manhole for cleaning.		
		Price of item II) RM		*440.-*
		The anchor bars necessary for the furnace must be manufactured by the client, at no cost to us, as per our drawing. Furthermore, for each furnace, the client will supply, at no cost to us:		
		about 4,000 pcs. bricks		
		6 m³ of construction-type sand		
		1,200 kg of lime		
		500 kg of cement		
		These materials belong to the outer brick casing.		
		For the duration of the job our builder must be supplied by the client with 3-4 helpers, at no cost to us.		
		Total Kennziffer weight 3,450 kg		
		Our prices are ex works, without packing		

This furnace is characterized by the presence of only one gasifier – the cost estimate, in fact, speaks of only one grate (*Planrost*) and one closure for the loading shaft of the gasifier– of a single flue duct – there is only one flue-gas damper – and of muffle doors running vertically like those in a single-muffle furnace (Document 163).

The parts, as listed in the cost estimate, seem to be those of a furnace with the gasifier located behind the central muffle, as shown by the respective drawing

(Document 229): the gases from the generator first flow into the central muffle, then, through the openings between the muffles, on into the outer muffles; the spent-gas system could be similar to the one of a single-muffle furnace (Document 229a) or to the system of the Auschwitz-type double-muffle furnace (Documents 229b & 229c). The air-feed system for the combustion air was similar to that of the triple-muffle furnaces at Buchenwald and Birkenau, with their ten closures for the air channels instead of eleven, because the furnace had only a single gasifier.

The fact that five ash-removal doors are listed (instead of four – three for the muffles and one for the gasifier) is explained by the fact that this figure includes the closure for the loading shaft of the gasifier as well, it being identical to the ash-removal doors. This type of furnace had neither a blower nor a draft enhancer. The coffin-introduction device consisted of three pairs of rollers mounted on a bar like the rollers of the Topf 8-muffle furnace (see the next section) and a stretcher as described above.

7.3. The Coke-Fired Topf 8-Muffle Cremation Furnace

This furnace was designed by Engineer Prüfer probably towards the end of 1941. Its original concept is described in a Topf cost estimate, dated 16 November 1942 (Document 230):[477]

Quotation for one Topf 8-muffle cremation furnace		
#	*Description*	
	Supply and construction of a Topf 8-muffle incineration furnace *including:* *For the outer brick coat* *approx.. 9,000 bricks (normal size)* *approx.. 14 m³ sand, construction type* *approx.. 3,000 kg of building lime* *approx.. 500 kg of cement* *(These materials must be made available to our builders free of charge).* *The fireclay materials, viz.:* *1,600 wedge-type fireclay bricks, Seger Cone 33/34* *3,000 normal fireclay bricks, Seger Cone 33/34* *1,500 normal fireclay bricks, Seger Cone 32* *3,000 kg refractory mortar M I* *35 fireclay grate bricks, special shape* *35 fireclay plates, special shape* *2,000 kg Monolite caulking mass.*	
4	*The cast- and wrought-iron fittings, such as:* *Hearths for wood firing consisting of their cast-iron inclined grate, cast-iron flat grates, loading shaft covers of corrugated*	

[477] Topf, *Kostenanschlag über einen Topf-Achtmuffel-Einäscherungs-Ofen* dated 16 November 1942. RGVA, 502-1-313, pp. 72-74.

	metal with reinforcing bars, and the wrought-iron supporting bars for the grates,	
2	*Cast-iron flue-gas-channel damper running in its air-tight guide, including rollers, cables and counterweights*	
8	*Wrought-iron muffle-blocking dampers with chains and suspension bars (these dampers will be lined with Monolite),*	
10,000	*kg of diatomaceous-earth insulating mass,*	
16	*Cast-iron chain rollers and the necessary cast-iron bearings with wrought-iron shafts,*	
2	*Wrought-iron stokers, consisting of scraper and stoking rods, The necessary cables, chain and cable rollers as well as counterweights,*	
1	*Supporting bars for fixation of cable and chain rollers,*	
4	*Wrought-iron ash boxes with reinforcing bars and 2 handles each,*	
20	*Cast-iron closures for the air channels,*	
8	*Cast-iron ash-removal doors, fireclay lined, with frame and coil handles,*	
2	*Coffin-introduction devices, each consisting of a wrought-iron stretcher, and rollers with their fixation bars for each muffle.*	
	<u>Delegation of builder(s)</u> for construction of the furnace, including daily rates, social security contributions and travel expenses.	
	Price of the furnace RM	*12,972.--*
	Kennziffer weight 3,600 kg. *The price is quoted fob Erfurt Station.* *For the duration of the construction, our builder must be supplied with a sufficient number of helpers at no cost to us. On arrival [of the parts] on site, the foundations must have been made ready by the client. If supervision of the furnace foundation by our builders is desired, we would delegate the latter at daily rates at your expense.*	

In the Topf bill of lading (*Versandanzeige*) of 8 September 1942, there is a list of parts for two 8-muffle furnaces (Document 231). The document is translated below, with the exception of the first two columns which contain the name of the company and the order number:[478]

[478] Topf, *Versandanzeige* for *Zentralbauleitung* dated 8 September 1942. RGVA, 502-1-313, pp. 143f.

Number of cases	*Packing Type*	*#*	*Object*	*weight in kg*	
				net	*gross*
		2	*Complete 8-muffle incineration furnaces consisting of:*		
16	*loose*	*16*	*Cast-iron fire doors 280/350 mm*	*736*	*736*
24	*“*	*24*	*Cast-iron air-channel closures 108/126 mm, Model 311a*	*180*	*180*
16	*“*	*16*	*Cast-iron air-channel closures*	*232*	*232*
4		*4*	*Cast-iron smoke-channel dampers (800 mm high, 700 mm wide) consisting of:*		
4	*“*	*4*	*guides*	*280*	*280*
4	*“*	*4*	*Cast-iron dampers*	*342*	*342*
4	*“*	*4*	*Damper rods*	*8*	*8*
1	*pack*	*8*	*Cable rollers, fig.2*	*13*	*13*
17	*loose*	*17*	*Cast-iron chain rollers, 210 mm segment diameter, bore ∅35 mm*	*90*	*90*
16	*“*	*16*	*Muffle-blocking dampers*	*736*	*736*
4	*“*	*4*	*Introduction stretchers*	*204*	*204*
15	*“*	*15*	*Cable roller with support*	*60*	*60*
2	*“*	*2*	*Cast-iron covers, Model 8973 for closing of gasifier-loading shaft*	*23*	*23*
8	*“*	*8*	*Closures for gasifiers*	*252*	*252*
4	*“*	*4*	*Angle bars 60/60/6, each 2,300 mm long*	*44*	*44*
4	*“*	*4*	*Ash receptacle, metal plate*	*24*	*24*
4	*“*	*4*	*Stokers*	*22*	*22*
4	*“*				
			Subtotal		*3,246*
4	*“*	*4*	*Stoking rods*	*13*	*13*
8	*“*	*8*	*Gas piping 2,” each 1,250 mm long*	*44*	*44*
8	*“*	*8*	*Angle irons 80/80/10, each 1,250 mm long*	*100*	*100*
105	*“*	*105*	*Cast-iron bars for horizontal grate, each 600 mm long, model 15377*	*525*	*525*
235	*“*	*235*	*Cast-iron bars for inclined grate, each 940 mm long, model 8735*	*1,504*	*1,504*
16	*“*	*16*	*Cable rollers diam. 152/190 mm figure 6*	*114*	*114*
16	*“*	*16*	*Angle bars 70/25 mm, each 1,200 mm long*	*272*	*272*
1 metal drum		*260*	*Angle supports 20/20 each 150 mm extended length*	*131*	*133*
8	*loose*	*8*	*Angle bars 60/60 mm, each 1,200 mm long*	*256*	*256*
8	*“*	*8*	*U-bars NP 10, each 2,600 mm long*	*636*	*636*
1	*box*	*16*	*Angle bars 60/60/8, each 150 mm long*	*16*	*343*
		265	*Square holders 10/10 mm, each 260 mm extended length*	*47*	
64		*64*	*Lag bolts 3/4” × 250 mm with nuts*	*39*	
		16	*Grommet thimbles, for cable 8 mm*	*0.5*	
		16	*Dto., clamps*	*2*	
		65	*Grommet thimbles, for cable 10 mm*	*3*	

		65	*Dto., clamps*	*10*	
		32	*Angle bars 100/50/8 mm, each 180 mm long*	*35*	
		16	*Shafts, 40 mm ∅, each 510 mm long*	*80*	
		32	*Rollers 60 mm ∅, each 50 mm long*	*34*	
		32	*Blank spacers 43*	*2*	
		32	*collars 42 with screws*	*7.5*	
		64	*Lag bolts 16 mm ∅, each 170 mm with nuts*	*22*	
		5	*Star-type 3-way switches for 3 hp motor*	*20*	
20	*bags*		*Monolite*	*1,000*	*1,000*
60	*loose*	*60*	*Fireclay bricks for grate, 140/250/650 mm*		
40	*“*	*40*	*Fireclay bricks for grate 120/250/850 mm*	*4,000*	*4,000*
					12,186

The final invoice, drawn up by Topf on 5 April 1943 (Document 232) lists the parts actually supplied to the Central Construction Office:[479]

Item	*Number*	*Amount*
[Invoice] *concerning supply and services for erection of 2 Topf large-size incineration furnaces having 8 muffles each, viz.:*		
a. <u>Supply</u>		
of normal, shaped and wedge-type fireclay bricks, fire-resistant mortar and fire-resistant Monolite packing mass, additional anchoring bars for damper-suspension and gasifier-loading shafts, of cast- and wrought-iron fittings for wood-fired hearths, muffle- blocking dampers with rollers, cables and hand cranks, stokers, ash boxes, ash-removal doors, air channel-closures with their frames, introduction device,		
b. <u>Delegation</u> of our builder for construction of furnace		
As per our letter of 8 December 1941 and our letter of 9 December 1941 for 1 furnace	*13,800.--*	
for 2 furnaces		*27,600.--*
Expenses for freight for our shipment of 29 March 1943		*32.30*
Reference: letter with order from Reichsführer SS dated 4 December 1941 II/7/3 Wi/Fl.		*27,632.30*
Payment from Amtskasse *Waffen-SS Posen on 5 May1942 RM 27,600.--.*		

This list is completed by Topf’s final invoice no. 322, of 12 July 1944, but back-dated 23 March 1943 (Document 233) as far as the additional equipment ordered by the Central Construction Office:[480]

[479] Topf, *Schlussrechnung Nr. 380* for *Zentralbauleitung* dated 5 April 1943. RGVA, 502-1-314, pp. 29-29a.

[480] Topf, *Schluss-Rechnung Nr. 322* for *Zentralbauleitung* dated 23 March 1943. RGVA, 502-1-327, p. 22.

Item	*Amount*
We supplied on 25 January and on 19 March 1943	
4 cast-iron doors with cast-iron frame, coil handles for fireclay lining	*360*
7,500 kg of rock wool instead of 5,000 insulating bricks and 1,200 kg of rock wool	*1,218*
4 gasifier grates made of square bars 40/40 each 1,200 mm long	*1,680*
	3,258
As per our cost estimate of 2 September and letter of 22 September 1942 concerning your order of 15 September 1942	
Your payment of 2 February 1944 RM 3,258.--.	

As mentioned in Chapter 6, there were actually eight cast-iron closures.

The above documents, the drawings of the Birkenau Crematorium IV (and hence, of Crematorium V, its mirror image) 1678, 2036 and 2036(p) (Documents 234-236) – which show the foundations and the vertical section of the 8-muffle furnace – the photos of the crematorium ruins taken by the Poles in 1945, as well as an inspection on-site allow us to re-establish the design of this furnace with satisfactory precision.

Its overall dimensions can be deduced from the list of anchoring bars etc. drawn up by Topf on 4 September 1942 (Document 237) for the 8-muffle furnace:

Dimensions of the Auschwitz 8-muffle furnace:	
height	2,450 mm
length	4,430 mm
width	2,545 mm
Length of upper level	2,990 mm
Length of upper brickwork (position of muffle door)	720 mm
Gasifier:	
height	2,060 mm
length	3,225 mm
width	2,290 mm

The furnace, including the gasifier, thus measured 4.43 m × [(2.545 × 2) + 2.290 =] 7.38 m.

Judging from the dimensions of the steel bars still shown at Crematorium V, these overall dimensions are basically reliable.

The description which follows is based on the documents mentioned in this section, on the Polish photos of 1945, and on visual observation of the ruins of Crematorium V. For greater clarity, the description is illustrated by three drawings prepared by ourselves (Documents 238-240). The numbers in parentheses which appear in the description refer to these documents.

The Topf coke-fired 8-muffle furnace was made up of eight single-muffle furnaces as per Topf drawing D58173 (Document 163) arranged in two groups of four furnaces; each group consisted of two pairs of furnaces opposing each other in such a way that they shared their rear walls and the central walls of the muffles

(Document 238) in a manner already used in the Płaszów crematorium (cf. Document 175). The two furnace groups were connected to four gasifiers coupled in the same way (Document 238, *Generator 1-4*) and thus formed a single 8-muffle furnace, also called "*Großraum-Einäscherungsofen*," literally "large-scale incineration furnace."

The furnace was contained in a solid brick structure by means of anchor and retaining bars still clearly visible on the Polish photos of 1945 depicting the ruins of Crematorium V (Photos 222-225) and still visible half a century later (Photos 228-230).

The muffles (no. 1) had doors (no. 2) weighing 46 kg and running vertically in a frame set into the frontal brickwork (no. 3) above each pair of muffles. The doors were operated by means of pulleys attached to the roof beams, cables and counterweights.

In the outside wall of each of the four outer muffles, in their rear portion, was an outlet for the spent gases (no. 4) leading into a vertical duct (no. 5) in such a way as to form two parallel pairs of ducts – one for each group of four muffles. Each was housed in a brickwork structure (no. 6) located on either side of the furnace.

The two pairs of ducts fed each separately into two horizontal ducts (no. 5a) which merged into a single one (no. 7) with its damper operated by means of a pulley with its cable and counterweight. Each damper measured 0.8 m × 0.7 m and weighed 85.5 kilograms.

The two ducts ran horizontally in opposite directions below the floor of the furnace hall and ended in a chimney, having a square cross-section of 0.8 m × 0.8 m and a height of 16.87 m (photo 233). The flue ducts did not have inspection manholes. The chimneys had no draft enhancers.

The interior wall of each pair of muffles had connecting openings (no. 8), probably three in number as in the double- and triple-muffle furnaces. The rear walls of the muffles were totally closed by refractory brickwork. The floors of the muffles consisted of a fireclay grate (no. 9), probably made up of five fireclay bars as in the single-muffle furnace. In this respect, the information supplied by the bill of lading of 8 September 1942 is unclear, because this document speaks of 60 bars 140 mm × 250 mm × 650 mm and 40 bars 120 mm × 250 mm × 850 mm for a total of 16 muffles, but dividing the total number of bars by the total number of muffles does not result in an integer (100÷16 = 6.25). It is thus likely that this supply item included spare bars. The width of the grate, and hence that of the muffle, must have been 700 mm as in the double-muffle furnace, which had bars of the same length. If the width had been 850 mm, then the 650 mm bars would have been too short. The difference in length can perhaps be explained by assuming that the 650 mm bars probably rested on protruding specially shaped bricks at the edge of the ash chamber, whereas the 850 mm bars extended into the muffle wall by 75 mm on either side.

Below the grate was the post-combustion chamber (ash chamber; no. 10) closed at the front end by the ash-removal door (no. 11). This type of door, 280 mm × 350 mm, was the same as used for the gasifier hearths, therefore, in the bill

of lading of 8 September 1942, these ash-chamber doors are labeled "*Feuertüren*." Combustion air was fed to the individual furnaces and to the gasifiers through 20 air channels having an equal number of raisable closures, twelve standard closures (108 mm × 126 mm, weight 7.5 kg) and eight larger ones (14.5 kg) like those mistakenly installed in the side walls of the poorly reconstructed double-muffle furnaces of today's Crematorium I (cf. Photos 87 and 96). These closures were arranged as follows:

– one, standard type, next to the ash-chamber door as shown on Photos 226f. (= 8 closures);
– one, large type, next to the muffle door as on the Topf Mauthausen furnace (= 8 closures);
– four, standard type, next to the gasifier hearth grate (= 4 closures).

The use of air channels to the muffles larger than those on the two- and triple-muffle furnaces was probably meant to at least partly compensate for the absence of blowers.

On the outer part of the post-combustion chamber was a horizontal air channel running parallel to it and linked to it by means of transverse openings. This channel let out at the front of the furnace, next to the ash-removal door, and was closed by a standard type raisable cast-iron closure already mentioned. The channel constituted the air feed for the post-combustion chamber.

On the inner sidewall of the post-combustion chamber of the four inner muffles one or two openings were located (no. 12) which were connected to the gasifiers, as in the Gusen furnace (Photos 16, 27).

The furnace was equipped with two pairs of gasifiers (no. 13) located in opposite directions between the two groups of four muffles. Each pair fed the two muffles next to it.

As far as their lateral position and their connections to the muffles are concerned, the gasifiers were structurally similar to those of the Gusen furnace (Photo 1): the pair of furnaces on the left shows like the two furnaces and the gasifier on the right of the Gusen furnace, and the pair of muffles and the gasifier on the right like the two muffles and the gasifier on the left at Gusen, the common feature being that the gasifiers were housed one beside the other in a single brick structure. To visualize it, I have prepared a photo composition (Document 241), realized on the basis of the Gusen furnace, which reflects rather well the concept of the 8-muffle furnace and shows clearly to what extent this furnace was inspired by the furnace at Gusen.

As opposed to this, the gasifiers were probably similar to those of the Topf furnace at Mauthausen (Photos 75, 77f.) with a sloping plane, on which were placed the seals of the gasifier-loading shafts. Furthermore, the four gasifiers of an 8-muffle furnace possessed a rather light-weight (11.5 kg) "cast-iron lid Model 8973 for closing the loading shaft of the gasifier," whose function is not clear. The service pits (no. 14; Photos 222, 224, 232) – which allowed access to the loading closures (no. 15), the gasifier shafts (no. 16) and the hearths – were located in front of the gasifiers.

The hearth frames were attached to the anchoring bars of the gasifiers by means of two rods still visible in the rubble of the furnace (Photo 230f.). The

steps shown on drawings 1678 and 2036 were substituted for by a ladder with wrought-iron rungs, visible on Photos 230 and 232.

As I have explained in Chapter 6, the 8-muffle furnace for Mogilev had hearths with inclined grates for wood firing (without lids), which were ordered later by the Central Construction Office at Auschwitz. For the grates of the furnaces shipped to Auschwitz, both level and inclined bars for coke firing were used. The available documents diverge as to the number and the length of these bars; it is certain, however, that the throughput capacity of the grates was 35 kg of coke per hour (see Document 264).

The corpse-introduction system consisted of a stretcher for the corpses as described in the preceding section, clearly shown on Photo 222, and by two rollers of simplified design. These rollers consisted of a metal cylinder rotating around an inside axle which was attached to two vertical bars bolted onto an angled anchoring bar at the level of the fireclay grate of the muffle as shown in Photo 226.

At the two extremities of the cylinder, guide disks were welded, 6 cm wide and 10 cm in diameter, supporting the lateral tubes of the corpse stretcher, and with the entire cylinder rotating around its own axle. Photo 226 shows furthermore four steel servicing tools resting on the anchoring bar of the furnace, and on the ground, below them, several square bars that were part of the gasifier grates.

Originally, 2,500 insulating bricks and 600 kg of rock wool had been foreseen for the insulation of one 8-muffle furnace,[481] but later, as can be seen on the final invoice no. 322 backdated to 23 April 1943 (Document 233), the 2,500 insulating bricks were substituted by 3,750 kg of rock wool; hence each one of the two 8-muffle furnaces was insulated by 4,350 kg of rock wool.

The brickwork of one 8-muffle furnace was composed of:

– 1,600 wedge-shaped refractory bricks ≈ 5,300 kg
– 4,500 normal refractory bricks ≈ 15,800 kg
– 3,000 kg of refractory mortar,

for a total weight of about 24,100 kg.

Assuming for the four gasifiers a total weight of the brickwork of 8,000 kg, the refractory brickwork of each muffle weighed some 2,000 kilograms. Judging by its flimsy structure, the 8-muffle furnace was the least-reliable of the furnaces built by the Topf Co.

7.4. The Plans for Mass Cremations at Auschwitz Birkenau

7.4.1. The Furnace Designed by Fritz Sander

In Chapter 3 of this part I presented the uncommented translation of a patent application by Fritz Sander dated 4 November 1942 concerning a "Continually operating corpse-combustion furnace for large-scale operation." I will now discuss the significance and the scope of such a device in the light of another document.

On 14 September 1942, the Topf engineer Fritz Sander wrote a letter to the brothers Topf, owners of the firm in which he worked, explaining to them the

[481] Letter from *Zentralbauleitung* to Topf dated 15 September 1942. RGVA, 502-1-312, p. 22.

"new design" of a furnace he had invented. Of this letter, only the first page and some excerpts of other pages have been published:[482]

> *"The great demand for cremation furnaces for concentration camps which has lately manifested itself especially in the case of Auschwitz and which has, according to the report by Herr Prüfer, led to a further order for 7 triple-muffle furnaces,*[483] *has prompted me to look into the question of whether the concept of muffle furnaces used so far at the places mentioned is indeed the most suitable one.*
>
> *In my opinion, in a muffle, the cremation does not proceed quickly enough to ensure the elimination of a great number of corpses at a desirably high rate. As a makeshift solution, one has tried to use a series of furnaces or muffles and by loading them with more corpses, but this does not solve the basic problem, i.e. the drawbacks of the muffle system. These drawbacks of the muffle furnace, which cannot be solved even by assembling more muffle furnaces (triple- or 8-muffle furnaces) and loading more corpses into an individual muffle, are in my judgment the following:*
>
> *1) Discontinuous operation.*
>
> *Each muffle, at regular intervals, must be loaded, cleaned, then loaded again and cleaned again, and this goes on for the* [whole] *duration of the operation of the furnace. Each time* [a cremation is undertaken] *it is necessary to open the introduction door at the front, and the corpses must be loaded into the muffle through this front door. While this goes on, cold air flows into the furnaces, cooling the muffle, which not only reduces its service life, but also causes heat losses which have to be made up by additional fuel.*
>
> *2) Problems of introduction.*
>
> *It is in any case hard and repulsive work* [to introduce] *the corpses lengthwise* […]
>
> […] *as far as I am concerned, for the needs of a concentration camp, I consider the ideal solution to be a furnace with continuous loading and* [likewise continuous] *operation* […]*, that is to say that the corpses would be loaded at the top – without interference with the cremation process – at certain intervals; during their passage through the furnace they would catch fire, burn, be completely consumed, incinerated, and finally end up in the ash chamber under the post-combustion grate.*
>
> *I realize very well that this kind of furnace must be considered a mere device of destruction and that one has to cast aside all considerations of piety, separation of the ashes, or any sentimental factor. But all this is already with us in the case of multi-muffle furnaces. In the concentration camps, we have special conditions due to the war which force* [us] *to adopt such a procedure.* […]
>
> *In view of the considerations set out above, one must presume that the authorities in charge will also approach other furnace manufacturers for the supply of*

---

[482] On the website www.TopfundSoehne.de. Cf. Document 242.

[483] We can see from K. Prüfer's note of 8 September 1942 (cf. Chapter 8.2) that besides the five triple-muffle furnaces of Birkenau Crematorium II, the *SS-WVHA* had ordered another three 8-muffle furnaces, but still, the number of muffles was insufficent. Actually, for Crematorium III, another five triple-muffle furnaces were ordered, and another two for the crematorium at Gross-Rosen, so twelve in total.

> *cremation furnaces functioning quickly and well. These* [firms]*, too, will look for the best design of furnaces for the applications mentioned.* […] *For this reason, I believe it to be urgent to apply for a patent for my proposal in order to protect our priority."*

This patent application concerning a "cremation furnace for corpses in continuous operation for mass application" was drawn up by Sander on 26 October 1942, and then revised by him on 4 November 1942. The patent application of 4 November 1942 confirms Sander's ideas as described in the letter of 14 September 1942:

> *"In the collection camps of the occupied eastern territories, due to the war and its consequences, with their unavoidably high mortality, the burial of the large numbers of dead detainees cannot be implemented for lack of space and manpower, on the one hand, and because of the danger to the immediate and more distant neighborhood presented by the interment of corpses with infectious diseases of various kinds. There is hence the need to eliminate rapidly, safely and in a hygienically acceptable manner the large number of corpses arising permanently."*

Sander explained that this task could not be accomplished in accordance with the legal dispositions applicable within the Reich territory but imposed the need to burn such corpses jointly and concurrently, with the flames and combustion products striking the corpses directly throughout the entire process; thus, one could not speak of a proper *cremation* but rather of a *combustion* of the corpses. He continued:

> *"In order to implement this combustion – and, actually, simply because of the reasons set out above – some such camps have already installed a number of multi-muffle furnaces which, of course, have to be loaded and operated periodically. Still, these furnaces are not yet satisfactory, because cremation does not yet take place quickly enough to eliminate in the shortest possible time the large number of corpses arising permanently."*

Sander's design was nothing but an adaptation of Topf's refuse incinerator, which was practically copied from Kori's "*Ofen mit doppelten Verbrennungskammern*" (Furnace with two combustion chambers).[484] The idea of a vertical cylindrical combustion chamber, on the other hand, was taken from the patent of Adolf Marsch, which I discussed in Chapter 10 of Section I (Documents 96 & 96a).

The reference to the "multi-muffle furnaces" is clearly to Topf's own double-, triple- and quadruple-muffle furnaces already built at Auschwitz, Buchenwald and Mogilev. The reference to high mortality in the "collection camps of the occupied eastern territories" and of the "corpses with infectious diseases of various kinds" concerns the concentration camps, Auschwitz in particular, where the mortality was extremely high because of the typhus epidemic ravaging the camp at that time.

What is most significant in the patent application and the letter mentioned above is that the very reason of the new design was the fact that Topf's chief

[484] Cf. Chapter 11 and Document 225a&b.

engineer rated the mass cremation in multi-muffle furnaces – of which Topf was the only manufacturer – to be rather unsatisfactory.

7.4.2. Crematorium VI

In early 1943, Topf elaborated two mass-cremation devices for Auschwitz-Birkenau. A letter written by the head of the Auschwitz Central Construction Office, *SS-Sturmbannführer* Bischoff, to the camp commander, *SS-Obersturmbannführer* Höss, dated 12 February 1943, explains the idea of "Crematorium VI" in the following way (Document 243):[485]

> *"With reference to the discussion of the undersigned with engineer Prüfer of Topf & Söhne Co. on 29 January 1943, the project of a sixth crematorium (an open combustion chamber 48.75 by 3.76 m) was considered. The Central Construction Office had therefore requested Topf & Söhne Co. to prepare a sketch of this open combustion chamber, which is attached.*
>
> *If the construction of this sixth crematorium were to be undertaken, it is requested to forward the respective application to Office Group C via Office Group D.*
>
> *In case of a possible realization of this installation, more manpower than presently employed must be provided by the command. For this, one would require:*
>
> *150 detainee bricklayers*
>
> *200 detainee helpers*
>
> *The realization of the building project depends on the availability of the manpower mentioned above."*

The sketch of the device has not been preserved. In my opinion, the design of Crematorium VI was based on F. Siemens's field furnace described in Chapter 10 of Section I. In the Siemens drawing (Document 93) the width of the installation (section C-D) was about 3.90 m, the length about 5.50 m; the thickness of the walls, section a-b, was about 35-40 cm, the internal dimensions about 3 m × 4.80 m. The "open combustion chamber" of the Crematorium VI project measured 48.75 m × 3.76 m, which corresponds to a Siemens field furnace of the same width but 10 times longer, *i.e.* of the following dimensions:

- width: 3 m (clear width) + 2 × 0.38 m (outside walls) = 3.76 m.
- length: 10 m × 4.80 m (clear space) + 2 × 0.375 m (outside walls) = 48.75 meters.

The use of bricks for this furnace was an option, but engineer Prüfer could have simplified matters by placing the corpses directly on the grates constituting the top part of the hearth. Separating the individual hearths as in the Siemens furnace, Crematorium VI would have had 60 hearths with a usable surface of 144 square meters, sufficient for the concurrent cremation of some 150 corpses.

---

[485] Letter from *Zentralbauleitung* to the camp commander dated 12 February 1943. APMO, BW 30/34, p. 80.

7.4.3. The Annular Incineration Furnace

Topf's letter to the Central Construction Office of 5 February 1943 ends as follows:[486]

> *"You will receive the cost estimate for the large ring incineration furnace on Tuesday of next week at the latest. In case a purchase is planned, we kindly ask for an order to be placed soonest to enable us to order the cast-iron and wrought-iron parts right away or start with their fabrication* [ourselves]*."*

A ring furnace (*Ringofen*) is usually used for the sintering of bricks, laid out as shown in Document 244. It consists of a ring-shaped sintering channel (*Brennkanal*), some 2 to 4.5 m wide, 2.5 m high and 60 to 120 m long, into which the material to be sintered is placed. Heating is effected by means of hearths with grates, until the material becomes incandescent. The spent gases leave the sintering channel through flue ducts below, flow into a collection channel and then on into a smoke duct, which takes them into the chimney.

Some 12 to 20 openings are arranged in the side walls of the furnace for the loading and removal of the material to be sintered. The sintering channel is divided into an equal number of chambers linked to one another. The actual sintering takes place in two or three chambers, whereas in the others there is a progressive preheating in one direction and a gradual cooling in the other.[487]

Because of the structure and the technical characteristics of such a device which, among other things, operated intermittently, and also because such a device had never been manufactured by Topf, we may exclude that the "ring incineration furnace" suggested by Topf was of this type. The designation would rather refer to the "cremation furnace for corpses in continuous operation for mass application" devised by Fritz Sander with its cylindrical combustion chamber.

7.4.4. The Furnace of the Quotation Dated 1st April 1943.

Another design of a mass cremation device appears in a Topf quotation of which R. Schnabel presents only the last page (Document 245; Schnabel 1957, p. 351):

J.A. Topf & Söhne
Quotation of 1 April 1943 for Auschwitz

reg. no.	#	*Object*
	1	*Cast-iron damper for smoke channel with rollers, metal cable and hand crank,* *The necessary stokers.* *Delegation of builders for construction of the furnace including travelling expenses, daily rates, and social security contributions.* *Price of furnace: RM 25,148.--* *Weight for Kennziffer: 4,037 kg* *For the duration of the construction our builders must be supplied with a sufficient number of helpers at no cost to us.*

[486] Letter from Topf to *Zentralbauleitung* at Auschwitz datd 5 February 1943. APMO, BW AuII 30/4/34, D-Z-Bau/2544/2 (illegible page number).

[487] *Hütte* 1938, vol. IV, pp. 739f.

All construction materials such as bricks, sand, lime and cement must be provided at the site in time; these materials must likewise be supplied at no cost to us.
They concern:
about 19,000 bricks
about 20 m³ of sand
about 800 kg of cement
about 6,000 kg of lime.
Our price is given FOB railway freight car at station

By order. J.A. Topf & Söhne
signed: Sander, Erdmann.

It is not known where the original of this document resides. When comparing it to the known Topf estimates, we see that it is the last page of an estimate: there is no letterhead of the firm, no addressee, no description of the device, and the data which do appear are those normally shown at the end of the estimates. It is certain, in any case, that the furnace described in this estimate was a real cremation furnace, even if of a special type. The presence of a flue-duct damper (*Rauchkanalschieber*) leaves no room for doubt in this respect.

A comparison of this device with the constituents of the 8-muffle Mogilev furnace shows that it was an even bigger furnace:

	8-muffle furnace	Furnace of estimate of 1st April 1943
Bricks	9,000	19,000
Sand	14 m³	20 m³
Lime	3,000 kg	6,000 kg
Cement	500 kg	800 kg
Metal	3,600 kg	4,037 kg
Price	12,972 RM	25,148 RM

The comparison shows that the number of bricks for the outer facing of the furnace in question was twice as large as that of the 8-muffle furnace, and one may thus suppose that the outer surface also was roughly twice the size.

The enormous price difference between the two devices, even if the weight of the metal is not very different, can probably be explained by a most relevant difference in weight for the refractory and the insulating material and would hence confirm the gigantic dimensions of this furnace. These dimensions agree much better with a special furnace such as the one invented by Fritz Sander which, incidentally, also had only one smoke duct.

The devices described in this section were never built, probably because conditions had changed. In January of 1943 the Birkenau crematoria were still being erected; by the end of March, Crematoria II and IV were in operation, with Crematorium V joining them in early April.

The quotation of 1st April 1943 certainly responded to a request by the Central Construction Office made a few weeks earlier when the sanitary situation in the camp was disastrous because of a resurgence of the typhus epidemic which had struck the previous year. Between 2 March and 1st April of 1943, a total of 7,300

detainee deaths were recorded in the *Sterbebücher*.[488] From April onwards, mortality went down considerably, and that is probably the reason why the Central Construction Office abandoned these projects.

8. The Duration of the Cremation Process in the Topf Furnaces at Auschwitz-Birkenau

8.1. The Documents

In this chapter we will consider the controversial question of the cremation capacity of the Topf furnaces from the point of view of the duration of the process. There are four documents on this topic, which, however, yield rather diverging data.

In the Topf letter sent to the New Construction Office of *KL* Mauthausen on 1 November 1940, with an attachment of a cost estimate concerning "one coke-fired Topf cremation furnace, with blower" as well one concerning a "Topf draft-enhancing device" (Document 194), it is said:[489]

> *"Our Herr Prüfer had already informed you that in the furnace previously proposed* [on 31 October 1941] *two corpses per hour can be incinerated."*

As we are dealing here with the Auschwitz-type double-muffle furnace, Prüfer's statement refers to the cremation of one corpse in one muffle in one hour. This corresponds to a theoretical cremation capacity of 48 corpses in 24 hours.

A few months later, on 9 July 1941, the SS New Construction Office at *KL* Mauthausen sent Topf the following request:[490]

> *"This office asks to be informed about the number of cremations which may be carried out in one furnace per day without danger to the equipment (coke-firing). Furthermore, we ask you for the supply of 2 service instructions for the furnaces."*

Topf replied on 14 July by the following letter (Document 247):[491]

> *"Re: Your letter of 9 July 1941. Cremation furnace.*
>
> *In pursuance of our* [sic] *letter mentioned above we are sending you the requested instructions in triplicate and ask you to exhibit one at a visible spot close to the furnace hall. The other two may be placed in your files.*
>
> *In the Topf coke-fired double-muffle cremation furnace, 30-36 corpses can be cremated in about 10 hours. This number may be cremated daily without undue strain on the furnace. It is not harmful either to carry out cremations day and night, one after the other, if operations require this. It is a fact that the refractory lasts longer if a uniform temperature is constantly maintained in the furnace.*

---

[488] Staatliches Museum… 1995, vol. I, p. 236.

[489] Letter from Topf to *SS-Neubauleitung* at Mauthausen dated 1st November 1941. BAK, NS 4/Ma 54. Cf. Document 246.

[490] Letter from Topf to *SS-Neubauleitung* at Mauthausen dated 9 July 1941. BAK, NS4/Ma 54.

[491] Letter from Topf to *SS-Neubauleitung* at Mauthausen dated 14 July 1941. SW, LK 4651.

We hope to have been useful to you in the best way in this matter and salute you

Heil Hitler
By proc. J.A. Topf & Söhne
Sander, Erdmann."

On the basis of what is said in this letter, the duration of one cremation in one muffle would have been some 33-40 minutes, and the theoretical capacity of the furnace would therefore have been 72-86 corpses per 24 hours.

The third document is the following letter, dated 28 June 1943 and sent by the head of the Auschwitz Central Construction Office (*SS-Sturmbannführer* Bischoff) to the head of *Amtsgruppe* C of *WVHA* (*SS-Brigadeführer* Kammler; Document 248, 248a):[492]

"Re: Completion of Crematorium III
Reference: none
Attachments: none

To: SS-Wirtschafts-Verwaltungs-Hauptamt, Amtsgruppenchef C
SS-Brigadeführer und Generalmajor
Dr.-Ing. K a m m l e r
Berlin – Lichterfelde – West
Unter den Eichen 126 – 135

I [hereby] *inform you of the completion of Crematorium III on 26 June 1943. Therefore all crematoria ordered have now been completed.*

Performance of the crematoria presently existing over an operating period of 24 hours:

1.) old Crematorium I	*3 furnaces with 2 muffles 340 persons*
2.) new Crematorium at KGL II	*5 furnaces with 3 muffles 1,440 persons*
3.) new Crematorium III	*5 furnaces with 3 muffles 1,440 persons*
4.) new Crematorium IV	*furnace with 8 muffles 768 persons*
5.) new Crematorium V	*furnace with 8 muffles 768 persons*

for a total of 4,756 persons in an operating period of 24 hours.

The Head of Central Construction Office
der Waffen-SS und Polizei
Auschwitz.
SS-Sturmbannführer."

Thus, on the basis of this document, the duration of one cremation was 25 minutes in the double-muffle furnace and 15 minutes in the furnaces with three or eight muffles.

The fourth document is an internal memo (translated below) written by Engineer Prüfer, dated 8 September 1942:[493]

[492] RGVA, 502-1-314, p. 14a.
[493] K. Prüfer's memo of 8 September 1942. *EMS/Erfurter Mälzerei- und Speicherbau*, 241, II 80 Tech. Abteilung D IV. Published on: http://veritas3.holocaust-history.org/auschwitz/topf/. Cf. Document 249.

"TOPF
To: J. A. TOPF UND SÖHNE *Erfurt, 8 September 1942*
Department D IV
Our reference: D IV/Prf./hes
Re: Reichsführer SS, Berlin-Lichterfelde-West.
Object: Crematorium-Auschwitz.
Confidential! Secret!

8 September 1942: Obersturmführer *Krone called and informed us that he has to report to* Brigadeführer *Kämmer* [Kammler] *and that he has to give an account of his visit to the Auschwitz crematorium, from which he came back yesterday. He has not been told anything about the Auschwitz installation and would therefore like to know exactly how many muffles are presently in operation and how many muffle furnaces we are presently building for forthcoming delivery.*

I explained to him that 3 furnaces with 2 muffles are now in operation with a [cremation] *capacity of 250* [corpses] *per day. Furthermore, 5 furnaces with 3 muffles are now under construction for a* [cremation] *capacity of 800* [corpses].

Today and over the next few days the 2 furnaces with 8 muffles will be shipped, taken from the Mogilev [job]*, with a* [cremation] *capacity of 800* [corpses] *each. Herr K. declared that this number of muffles was still insufficient; we are to supply yet more furnaces as soon as possible. It is therefore advisable for me to go to Berlin on Thursday morning to discuss with Herr Krone any further orders. I am to bring with me documents concerning Auschwitz so that these urgent calls would stop once and for all.*

I have announced [my] *visit for Thursday."*

If we follow this document, the duration of a cremation in the double-muffle furnace was 34-35 minutes, in the triple-muffle furnace 27 minutes and in the 8-muffle furnace 14-15 minutes. The corresponding cremation capacities of each type of furnace were about 83, 160, and 800 corpses per 24 hours, respectively.

As far as the double-muffle furnace is concerned, the four above documents hence speak of a theoretical capacity of 48, 72-86, 83, and 114 corpses in 24 hours, respectively. It is obvious that at best only one of these numbers can be correct.

The first document stems from the copious correspondence between Topf and *KL* Mauthausen, held at the *Bundesarchiv* at Koblenz; the second one was originally part of this correspondence, but it is no longer there, having been transferred to the Weimar *Staatsarchiv*. It is unclear how the document arrived at the Weimar *Staatsarchiv*, which is all the more strange, as it is not Topf's own filed copy but the original of the letter directed to Mauthausen, as we can see from the *in* stamp it bears.

The photocopy sent to this author (Document 247) shows, on the left, several vertical lines whose ink has faded; on the lower left hand corner we have, attached to the sheet, a slip of paper with the hand-written entry "in 1943, up to 300 corpses were burned in such a [*im gleichen*] furnace in 10 hours." The author of this hand-written remark is unknown; the remark must, in any case, be considered worthless from a technical point of view and false from a historical point of view. Actually,

the incineration of 300 corpses in 10 hours in a double-muffle furnace is equivalent to a time of 4 (four) minutes for each cremation, which is technically impossible. On the other hand, the "such a furnace," *i.e.* the double-muffle furnace, Auschwitz type, had not yet been installed at Mauthausen in 1943. The authenticity of the typed letter is not in doubt, but the hand-written note was certainly added to it after the war.

The third document, which comes from the Moscow archives, presents serious problems of form and content which will be treated in Chapter 9.6.

The fourth document was discovered by Jean-Claude Pressac in 1995 during a search of the archives of the firm *EMS / Erfurter Mälzerei- und Speicherbau*, successor to *Topf & Söhne* at Erfurt. After Pressac's death, part of the documentation on this company which he had collected, including the documents from the above archives, were donated, as he had wished, to *Thüringisches Hauptarchiv* at Weimar, where it is now held.

In our effort to judge the factuality of the data given in these four documents and to ascertain the average duration of a cremation in the Topf furnaces at Auschwitz-Birkenau, we shall use three objective criteria, all based on practical conditions: the results of the experimental cremations with coke carried out by R. Kessler on 5 January 1927, a fragment of the list of cremations in the Gusen crematorium, and the numerous fragments of such lists concerning the crematorium at the Westerbork camp (Netherlands).

A further important experimental criterion is provided by the experiments with the combustion of animal carcasses and offal from slaughterhouses run on Kori furnaces. The technical assessments carried out by the Soviets and the Poles on the Majdanek (August 1944), Sachsenhausen (June 1945) and Stutthof furnaces (May 1945) have yielded still more useful indications.

The lists of cremations in the crematorium of the Terezín Ghetto – which was equipped with four oil-heated Ignis-Hüttenbau furnaces, undoubtedly the most efficient of all the furnaces built during the Second World War – provide us, finally, with an essential benchmark allowing us to set the lower limit of the cremation time achievable in plants operated in German concentration camps and ghettos in the 1940s (see Chapter 11.4.).

8.2. Richard Kessler's Cremation Experiments

As we have explained in Chapter 6 of Section I, the duration of the cremation process involving one corpse depends essentially on the constitution and the chemical composition of the body, but – to a not-irrelevant extent – also on the furnace system and the operational procedure of the cremation.

Since the Auschwitz-Birkenau furnaces had a coke-fired gasifier, the experiments carried out by the engineer Richard Kessler in the Dessau crematorium on 5 January 1927 can be used as a yardstick, if we want to follow the cremation process that went on in the furnaces of Auschwitz-Birkenau (cf. Chapter 4 of Section I).

However, if we want to stay in line with actual conditions, we must look at the design differences between the Gebrüder Beck furnace used by R. Kessler

and the Topf double-muffle furnace, Auschwitz type, the furnace which resembled most closely the furnaces for civilian use.

The Beck furnace had a refractory mass of at least 12,000-13,000 kg, which allowed for a considerable amount of heat to be stored in the walls and which reduced the temperature fluctuations during the cremation. The Topf furnace had a refractory mass of some 10,000 kg, *i.e.* 5,000 kg per muffle and gasifier, hence they stored less heat, which in turn led to more pronounced temperature fluctuations.

The Beck furnace possessed an efficient preheating system for the combustion air on account of its recuperator; this heat input enhanced the mixing process of the combustion air with the fuel gases coming from the gasifier and hence the gasification of the corpses by reducing excess air and increasing the combustion temperature. The recuperator, furthermore, allowed the post-combustion of the heavier hydrocarbons which had left the combustion chamber uncombusted and which thus returned part of their heat to the furnace.

The Topf furnace had no recuperator and no preheating system and thus worked with an air-feed system which had already been tried out in the 1930s and had been found unsatisfactory from the point of view of heat economy. (The air entered the muffle through four openings set into its vault and was fed to the muffles by means of a blower which did *not* allow controlling the air-feed to individual muffles; cf. Schläpfer 1938, p. 155).

The Beck furnace, moreover, possessed a smoke-combustion device which reduced the heat loss through the uncombusted gases and thus prevented a corresponding reduction of the muffle temperature at a point in the process at which the Topf furnace (having no smoke-combustion system) experienced a more pronounced temperature drop in the muffle (and thus a pronounced formation of smoke).

Both furnaces worked by the principle of direct combustion, allowing, as they did, the combustion products of the gasifier to enter the muffle.

We will now consider the results of Kessler's cremation experiments, which I have summarized in Documents 250f.

On average, the initial temperature of the cremations is around 800°C (column 2); the maximum temperature during the combustion of the coffin is around 1,000°C (column 3), the temperature at the start of the combustion of the corpses is around 780°C (column 5), and the maximum temperature during the combustion of the corpses is around 900°C (column 7). As far as the durations are concerned, the average time taken for the temperature to reach its maximum once the coffin had taken fire was 12 minutes, the average time for the evaporation of the corpse water was 27 minutes, and, finally, the average time taken for the combustion of the corpses to reach the highest temperature was 28 minutes, whereas the average duration of the entire process up to the second peak temperature was 55 minutes.

Here we must underline the fact that the above time taken for the coffin and for the corpse to be consumed, respectively, is merely measured up to the point where the highest temperature is reached. In both cases the combustion obviously continues, albeit at a lower rate, even after the peak temperature has been reached

(Document 251). This is why, in the tables, we have taken 55 minutes to be the average duration of the entire combustion process, whereas in Kessler's experiments it was taken to be 86 minutes. Hence, even after the most active combustion phase of the corpses, the combustion process continues for another 31 minutes.

These considerations are important because the Topf cremation furnaces at Auschwitz-Birkenau, or more precisely their method of operation, was different from Kessler's: on account of both professional ethics and legal requirements in keeping with those discussed in Chapter 8 of Section I, Kessler no doubt waited for the ashes to stop burning before moving it into the ash chamber: as opposed to this, the operating guidelines for the Topf furnaces at Auschwitz-Birkenau allowed for the introduction of a fresh corpse as soon as the remains of the former corpse had fallen through the muffle grate. Thus, the duration of a cremation in the Topf furnaces ended once the remains of the corpse had fallen through the grate bars into the post-combustion chamber, where they would go on burning for another 20 minutes, as indicated by the operating instructions.

In both furnaces, however, combustion of the corpses took place primarily within the muffles.

When we look at the diagram summarizing Kessler's experiments (Document 251), we see that at the very moment when the combustion temperature of the corpses reached its maximum, *i.e.* after 55 minutes, the corpses themselves were still in the muffle, as is borne out by the fact that the muffle temperature continues to rise as high as 900°C. Therefore, the duration of the combustion process in the muffle up to the point where the remains of the corpse fall through the grate bars into the ash chamber is necessarily longer than the 55 minutes.

When comparing Kessler's cremations and those carried out in the double-muffle Topf furnace at Auschwitz, we must take two more relevant points into consideration:

First of all, cremations in the Beck furnace were done with coffins, whereas at Auschwitz the corpses entered the muffle unboxed.[494] The coffin has a negative (*i.e.* lengthening) effect on the duration of the cremation, because, for several minutes until it breaks up under the heat, it acts as a heat shield for the corpse, thus delaying the evaporation of the corpse water. Yet after the coffin has broken up, it has a positive effect and speeds up the evaporation process of the corpse water, because the burning wood increases muffle temperature. Finally, part of the heat contributed by the combustion of the coffin accumulates in the muffle walls and is released again when the thermal conditions in the muffle allow this. This contribution, though, becomes ever less significant as the refractory mass of the muffle increases.

Secondly, the Beck furnace possessed all measurement devices needed for a continuous observation of the cremation process at any moment of the cremation, and the cremations were carried out under the eye of an expert engineer and were thus performed in the best possible manner.

From the first, negative, effect we may draw the following conclusion: if the high point of the combustion of the coffin was reached after 12 minutes we may

[494] At the beginning of WWII, the use of coffins was provided for. Cf. Chapter 12.

assume that the evaporation of the corpse water began after some 5-6 minutes, which means that the cremation of a corpse without a coffin would take about 50 minutes up to the maximum of the main combustion phase.

In Kessler's cremation experiments, the minimum duration of the cremation process up to the high point of the main combustion phase – 40 minutes – was registered for the last two cremations; the average duration and the temperatures reached in the individual phases were as follows:

- from the moment of introduction (at 805°C) up to the highest temperature (1015°C) reached during the combustion of the coffin: about 14 minutes;
- from the introduction until the end of the desiccation of the corpse (810°C): 30 minutes;
- from the end of the desiccation up to the highest temperature reached during the combustion of the corpse (955°C): 40 minutes.

As the combustion of the coffin reached its highest point after 14 minutes, we may assume that vaporization of the corpse water begins after six to seven minutes, which brings us to a minimum duration of the main combustion phase under optimum conditions of 32 to 33 minutes.

In modern furnaces, the main combustion phase lasts about 30-40 minutes.[495] On this point, the engineer L.G.A. Leonard of the French company Tabo, manufacturer of cremation furnaces, gave an account of his experiments at the meeting of the Cremation Society of Great Britain in 1975, saying (Jones 1975, p. 83):

> *"After about half an hour, whether the furnace has got up to a temperature of 1,100° C or whether it is 900° C, there is a rapid fall away, and I think the investigations should be concerned with the last twenty minutes or so of the cremation cycle. At that time you have in the cremator a very very small quantity of body material in the shape of chest and lung material, roughly the size of a rugby football, about twenty minutes from the end of the cremation, and this is the thing which is most difficult to remove."*

A diagram summarizing the phases of the cremation process in a modern crematorium takes the main combustion to last 34-38 minutes (cf. Document 252).

However, actual experiments show longer durations. In the 1990s, Michael Bohnert *et al.* observed fifteen cremations carried out in a modern *Etagenofen* (multiple-hearth incinerator) as part of a study in forensic medicine (Bohnert *et al.* 1998). The gas-fired furnace had a cremation chamber with a post-combustion chamber underneath. The latter had a rotatable grate. The ash chamber was located further below.

The corpses concerned were those of seven men and eight women, between 68 and 100 years of age. The cremation process was observed through a viewing port 13 cm × 11 cm set into the muffle. The phenomena occurring during combustion were recorded at intervals of 10 minutes. The average duration of a cremation in the muffle (main combustion) was about one hour,[496] after which the

---

[495] *I.e.* the time from the introduction of the corpse into the muffle up to the end of the main combustion phase.

[496] Bohnert *et al.* 1998, p. 12. From Table 1 shown on this page we obtain an average duration of 66 minutes. The average temperature in the muffle was about 750°C.

remains were moved into the post-combustion chamber, where they burned out over another hour.

After 30 minutes, the skull and the trunk were still recognizable: the thorax was open, and the internal organs could be seen (cf. Document 253). After 40 minutes, the ribs had lost their soft tissue, and the base of the skull was visible (cf. Document 254). After 50 minutes, combustion was still intensive, and the appearance of the corpse was as follows (*ibid.*, p. 16):

> *"The facial bones had mostly disintegrated. The base of the skull was visible. The upper parts of the spinal column tended to extend. The vertebrae were calcined and the disks between the vertebrae were missing. The shape was maintained primarily by the remains of the strongly deformed neck muscles. The internal organs, meanwhile, showed a considerable shrinkage. In most cases, only the liver was still recognizable, even though it had been reduced to a sponge-like structure. The soft tissue of the basin which had been protected for a long time had now been consumed by the fire, and the iliacus presented only sparse remains of carbonized soft tissue adhering to the bone. The arms had been completely destroyed. The upper thighs had been reduced to calcined bone stumps."*

The cremation in the muffle went on for another 15 minutes on average.

In conclusion it may be said that, as a reference point, the duration of the main combustion phase is about 50 minutes.

8.3. The List of Cremations in the Gusen Crematorium

Among the small number of documents concerning the Gusen crematorium to have been preserved, there is a record drawn up by *SS-Unterscharführer* Wassner, head of the Gusen crematorium, which lists the number of detainees cremated, and the corresponding consumption of coke for the period of 26 September through 12 November 1941.[497] The list is split up into four columns. The first column shows the time; next to it we have the number of cartloads of coke supplied. The second column gives the date of the cremation, the third the number of corpses cremated, and the fourth the total number of cartloads of coke (1 cartload = 60kg). The coke figures in the first column are listed cumulatively, so that the last figure in the first column is the same as the figure in the fourth column.

The document poses some problems, though:

1) Does the date column really indicate the days on which the cremations were carried out? At three points (entries for 31 October, 7 November, and 8 November) the cremations run into the early hours of the following day, hence rather than speaking of cremation *days*, we should rather speak of cremation *runs* or *series*. Each run comprises the number of corpses shown in the record and may extend into the following day.

2) Does the number of coke cartloads registered in the first column correspond to the coke *loaded* into the generators at the hour indicated? This possibility must be discounted for the following reason: 1 m³ of loose coke has a weight of 380 to 530 kilograms (*Hütte* 1931, vol. I, p. 718). Let us assume the maximum value of 530 kilograms.

[497] Cf. Document 255; ÖDMM, Archiv, B 12/31.

The two gasifiers at Gusen had a flat grate of 50 cm × 50 cm, like the Auschwitz double-muffle furnace. The loading port of the gasifier stood at a level of 80 cm above the grate. The effective volume of one gasifier was thus 0.5 m × 0.5 m × 0.8 m = about 0.2 m³, which means that each gasifier could load (530×0.2=) 106 kg, *i.e.* 212 kg for both gasifiers. Now, in the above record, the first figure in the first column is, in several cases, between 11 and 16, or 660 to 960 kg, but in order to take in (960÷2=) 480 kg of coke, each gasifier would have had to have an effective volume of about 1 m³; hence the number of cartloads of coke does not refer to the coke loaded into the gasifiers for the hour indicated.

3) Does the number of coke cartloads shown in the first column refer to the coke *consumed* up to the hour indicated? This hypothesis must be excluded as well, because, for 11 November, at 8:00 PM, 23 cartloads of coke are mentioned (=1,380 kg). The following entry, at 9:20 PM, speaks of 32 cartloads (=1,920 kg). Hence within the 80 minutes between the two entries (1,920–1,380=) 540 kg (or 405 kg per hour) would have been consumed, a technically impossible amount.

The same reasoning also applies to other runs, *e.g.* for 6 November we have 600 kg of coke between 10:25 and 14:45 hours, *i.e.* over 4 hours and 20 minutes, or 138 kg/hr, for 7 November (420 kg of coke between 3:30 and 5:00 AM, *i.e.* over 90 minutes = 280 kg/hr), for 12 November (420 kg of coke between 15:20 and 18:15 hours, *i.e.* over 175 minutes equal to 144 kg/hr) etc.

4) Do the times shown in the first column refer to the *beginning* (first figure) and to the *end* (last figure) of the cremations carried out on that day? This question is closely related to the preceding one. If the first figure really referred to the beginning of the cremations, the figure for the number of cartloads shown next to it would concern the amount loaded into the gasifiers, which cannot be the case.

Moreover, this hypothesis would lead to technical impossibilities, as we can gather from the explanatory table (Document 256). In this table, column 1 indicates the date of the various cremation runs, column 2 the total consumption of coke, column 3 the total number of cremations, column 4 the average coke consumption for each cremation, column 5 the total time for each run (based on the first column of the list of cremations), column 6 the average duration of each cremation (provided the first and last figures of the list refer to the beginning and the end of the cremations), and column 7 gives the hearth throughput rate under the same conditions.

We see immediately that the duration of the cremations (column 6) in certain cases would be 13, 12 or even 8 minutes, but if we follow Kessler's experiments, these times would not even be sufficient for the complete evaporation of the corpse water.

Next, the average duration of discontinuous cremations (26 September – 15 December) – 17 minutes – would be less than the duration of cremations run continuously (31 October – 12 November) – 23 minutes – whereas the contrary should be the case.

Finally, for this hypothesis the coke consumption for each hearth would be 163 kg/hr for the cremations between 26 September and 15 October (column 7) and 80 kg/hr for those between 31 October and 12 November.

According to the Colombo engineering handbook, the throughput of a hearth grate under natural draft is about 90-120 kg of coal per hour per square meter (Colombo 1926, p. 398). For the Topf furnaces, the maximum figure applies, as we can gather from the "*Aktenvermerk*" of 17 March 1943,[498] which gives the grate throughput for the triple- and 8-muffle furnaces: 35 kg of coke per hour.

As the surface area of the hearth grates for the triple muffle furnaces was 0.3 m² (cf. Chapter 7.2.), the unit throughput on 1 m² was (35÷0.3=) 116.7 kg or about 120 kg per hour.

As far as forced draft is concerned, the following data are found in Colombo's engineering handbook (Colombo, p. 366; in the third column the data for the Gusen furnace is shown):

Draft [mm water column]	Throughput [kg/(hr×m²)]	Gusen furnace (one hearth) Throughput [kg/hr]
10 – 20	120 – 150	30.0 – 37.5
20 – 30	150 – 180	37.5 – 45.0
That is to say:		
10	120	30.0
20	150	37.5
30	180	45.0

According to Heepke, the cremation furnaces operated with a maximum draft of 30 mm of water (Heepke 1905b, p. 71). The three draft enhancers initially installed at Crematorium II of Birkenau operated with a draft of 30 mm of water column for a flow rate of 40,000 m³/hr of flue gas and a 380 V motor of 15 hp each (see invoice quoted on p. 268).

The forced-draft device for the Gusen furnace was a standard device, also installed at the Auschwitz crematorium, with a throughput of 4,000 m³/hr and a 3 hp engine. The working pressure is not known, but could not have been more than 30 mm of water column in any case.

Looking at the summary (Document 256), it is obvious that a daily average throughput of 163 kg/hr of coke on each grate – even a lower one of 79 kg/hr – would have been technically impossible, because even at maximum draft the Gusen furnaces could only have handled 45 kg/hr of coke each.

The only conclusion we can draw from the above considerations is that the individual entries for the coke supply refer *neither* to the coke loaded into the gasifiers *nor* to the amount consumed up to the time mentioned in the lists, but to the coke brought from time to time to the gasifiers from the coke storage area of the crematorium so that the attendants would always have a sufficient amount of coke available.

As in any change of shifts, the attendant took over the unloaded coke and was responsible for its use, indicating the time and the number of cartloads when the unloading ended, not when it began. The furnace, though, would be operated as soon as the first load had arrived. Hence the indication "time" on the document

[498] APMO, BW 30/7/34, p. 54; cf. Chapter 10.8. and Document 264.

in question does not by itself refer to the beginning of the cremation but to the end of the delivery of the first series of cartloads.

This, again, means that the times recorded in the first column of the list correspond neither to the beginning nor to the end of the cremations, which therefore began before the first hour entered and ended later than the last.

As far as the average coke consumption is concerned, it is likely that a certain amount of coke was left over after the end of a cremation cycle and was used for the beginning of the following series of cremations, but it is just as likely that this amount was always more or less the same (an amount necessary, as it were, for restarting the furnace) in such a way that, overall, what remained at the end of the day was used for the start-up of the furnace for a new cycle of cremations.

Here, however, we run into the fundamental problem: how can we determine the hours of start-up and of shut-down?

To solve this problem, one can use the duration of the combustion of coke in the gasifier hearths. First, though, we must determine the total time over which the 677 cremations were carried out. If we assume that they began at 7:00 AM on 31 October and ended at 11:00 PM on 12 November (i.e. 12 ⅔ days), we have a total time of 304 hours or 18,240 minutes. The time needed for the combustion of 20,700 kg of coke actually consumed obviously depends on the throughput rate of the gasifier grates; as the time taken for the consumption of the coke is inversely proportional to the throughput rate of the grate, with the shortest time corresponding to the highest throughput rate.

We have seen that the highest throughput rate for the two hearths obtainable with a forced draft of 30 mm of water column was about (2×45=) 90 kg/hr of coke overall and we thus find:

- total combustion time of the coke: 20,700 kg ÷ 90 kg/hr = 230 hours or 13,800 minutes
- average daily activity of the furnace: 230 hrs ÷ 12.67 days ≈ 18 h/day
- average time of coke combustion for each corpse (30.6 kg/corpse ÷ 45 kg/hr) × 60 min/h ≈ 41 minutes
- average daily shut-down time of the furnace: ≈ 6 hours
- heat loss from the furnace during shut-down: ≈ 200,000 kcal[499]
- time spent daily on reheating the furnace to operating temperature (with an efficiency of $\eta \approx 0.54$):[500]

$$\frac{200{,}000\ \text{kcal} \cdot 60\ \text{min/hr}}{90\ \text{kg/hr} \cdot 6{,}470\ \text{kcal/kg} \cdot 0.54} \approx 40\ \text{minutes;} \qquad [109]$$

- daily coke consumption for preheating the furnace to operating temperature: 90 kg/hr × (40 min ÷ 60 min/hr) = 60 kg of coke;
- total preheating time of the furnace: 40 min/day × 12.67 days ≈ 510 minutes;
- total amount of coke used for reheating the furnace: 60 kg/day × 12.67 days ≈ 760 kg;
- average duration of the cremation of a corpse: (13,800 min – 510 min) ÷ 677 corpses × 2 muffles ≈ 40 minutes/corpse

[499] Calculated on the basis of a heat loss of 41,709 kcal during the operation; cf. Chapter 10.2.
[500] The calculation is explained in Chapter 10.3.

– daily operating time of the furnace:about 18 hours, of which about 17 hr 20 min for cremations and about 40 min for preheating
– average coke consumption for each cremation: ≈ 30.6 kg, of which (20,700 kg – 760 kg) ÷ 677 ≈ 29.5 kg for the corpse and 1.1 kg for preheating the furnace.

These data represent *minimum theoretical* values; if, in fact, a grate throughput rate halfway between the maximum (90 kg/hr) and the minimum (20,700 kg ÷ 304 hrs = 68 kg/hr) is assumed, *i.e.* ca. 80 kg/hr, we obtain the equivalent of an average daily operating time of the furnace of about 20 hours, and the average duration of a cremation would be 45 minutes, while the average amount of coke for preheating the furnace would drop to 0.8 kg for each cremation.

As the heat balance as calculated in Chapter 10 will be based on minimum theoretical values corresponding to an average daily operating time of 18 hours, the amount of coke would go down negligibly for an operating time of 20 hours per day: (1.1 – 0.8 =) 0.3 kg per cremation, *i.e.* by about (0.3÷30.6=) about 1 percent.

According to the Topf operating instructions for the double- and triple-muffle furnaces, the post-combustion of the corpse residues took about 20 minutes; adding to this the time needed for the main combustion – 40 minutes – one obtains for the total duration of the cremation process a time of 60 minutes, which represents the limit called "thermal barrier" by Dr. Jones, *i.e.* the minimum duration which cannot be pushed any lower (cf. Section I, Chapter 6).

This duration is valid for the Gusen furnace and, as I shall explain in Subchapter 8.5., cannot be applied directly to the inferior Auschwitz double-muffle furnace, to which the Topf letter of 14 July 1941 refers explicitly.

8.4. The List of Cremations at the Westerbork Crematorium

The crematorium of the Westerbork camp in Holland was equipped with a coke-fired Kori furnace. The "operating instructions for cremations" which exist in the camp documentation refer to the oil-fired Kori furnace (cf. Document 286) and make sense only if the furnace worked initially with this fuel.

The furnace was, without doubt, a mobile oil-fired furnace that was later converted into a coke-fired furnace by the addition of a gasifier, probably as shown on the Kori drawing J. Nr. 9239 of 15 February 1944.[501] The crematorium went into operation on 15 March 1943 at a time when the mortality was still very low but rising sharply. In 1943, the number of deaths rose to 593 from 108 in the second half of 1942 and then went down drastically: to 50 in 1944 and 4 in 1945.[502] A number of documents concerning this crematorium have survived. The most important ones are:

➢ a large fragment of the "*Crematorium Betriebsbuch*" indicating the names of the persons deceased between 23 June 1943 and 31 March 1944, with dates

[501] H. Kori, drawing J.Nr. 9239 "*Anbau einer Kohlenfeuerung am ölbeheizten Krematoriumsofen*" dated 15 February 1944. ÖDMM, Archiv, N 17, Nr. 6.

[502] *Rapport over de sterfte in het Kamp Westerbork in het tijdvak van 15 Juli 1942 tot 12 April 1945* [Report on the mortality at camp Westerbork over the period from 15 July 1942 through 12 April 1945]. ROD, C[64] 514, p. 1

of birth and death and consecutive entry numbers (277 to 510) corresponding to the number on the urn used;[503]

- numerous cremation lists giving the number of corpses cremated, the duration of each cremation, and the total coke consumption (cf. Documents 257f.).

There is also a "name list of Jewish persons who died in the concentration camps of Westerbork and Buchenwald and were buried in Dutch cemeteries," drawn up by the Dutch Red Cross, giving an alphabetical list of the Jews who died at Westerbork, complete with their dates of birth, of death and of cremation, as well as the urn number.[504]

As the cremations were carried out in the order of the entries, these documents allow us to personalize the cremation lists by linking each number with the corresponding name list. For the first three months the lists have many gaps. Hence we can only identify the day of a cremation and the number of cremations carried out. The day with the highest activity of 17 cremations was 14 May 1943. The first list we have covers 27 April 1943, followed by the list for 10 May after a gap of four operating days.[505]

The lists of individual cremations are listed in the Appendix, although without the names. I have not considered the small number of lists for 1943 in which there are only five cremations or fewer (with one exception to be explained later) and those for 1944, a year with very few cremations. The list shows:

– the number of cremations
– the consecutive entry numbers
– the sex of the deceased
– the age of the deceased
– the date of birth of the deceased
– the date of death of the deceased
– the beginning and the end of the cremation
– the duration of the cremation.

In order to allow the proper interpretation of the data presented, we must give some further explanations.

Cremations were not carried out every day, but only when a sufficient number of corpses had been collected in the morgue. This was done to save fuel.

In the Westerbork camp, there was a very high infant mortality, with peaks of 25% in May and June of 1943 and even 40% in August.[506] It concerned for the most part babies who were a few months and at times only a few days old and who were normally incinerated by placing two small corpses into the muffle, or at times one infant and an adult corpse.

A few small corpses were introduced between two consecutive cremations of adults in such a way that their cremation overlapped the final phase of the preceding corpse and the initial phase of the following corpse.

---

[503] ROD, C[64] 292.
[504] ROD, C[64] 314.
[505] Although there are 13 days between 27 Apr. & 10 May, the crematory operated only on four of these days.
[506] Rapport… *op. cit.* (note 502), p. 2.

In the cases of double cremations, entries concerning the corpse of the infant are marked with an ×. In Document 258 this is the case for the seventh and the eighth cremation (a 90-year-old woman and a baby girl 2 months of age) and for the eleventh and twelfth cremation (a 46-year-old man cremated together with a child of 10 months).

Even though the cremations generally followed strictly the consecutive order of the morgue registrations, there are some gross anomalies which lead us to believe that the order was inverted in these cases. For example, the seventh cremation on 26 May 1943 lasting 25 minutes cannot possibly have referred to a man of 72, but obviously concerned the case of a child of two months listed as number nine. Similarly, the third and the fifth cremation on 4 June must be inverted, as it is difficult to see how the cremation of a 78-year-old woman should have taken 35 minutes, whereas that of an 18-month-old child extended over one whole hour.

A similar switch must also be assumed for the fourth and fifth cremations on 11 June where the cremation of the corpse of a one-year-old child is said to have taken all of 55 minutes and that of an 81-year-old man only 35 minutes.

Also, the first and third cremations on 18 October 1943 (duration 20 minutes), referring respectively to a man of 45 and a woman of 59, must obviously take the place of the second and fourth cremations of a child aged one month and another child aged 2 months.

After these cases have been corrected accordingly, we can interpret the tables in the Appendix in a statistical manner.

8.4.1. Adults Cremated Individually

There are altogether 128 individually cremated adults. In the table below I have listed the number of corpses cremated in the order of the duration of the cremations. The average duration of one of these 128 cremations was 50 minutes:

Duration [min]	# of corpses	Duration [min]	# of corpses
30	6	65	3
35	5	70	2
40	19	75	2
45	24	80	3
50	21	90	2
55	15	95	1
60	25	*Total:*	128

8.4.2. Children Cremated Individually

As explained above, children's corpses were, as a rule, cremated together with another child or an adult. There are only seven individual cremations of children, as listed in the table below, together with the respective ages of the children:

Duration [min]	# of corpses	Ages
20	2	2 months
	1	1 day
30	1	5 months
35	2	18 months
		12 months
40	2	1 month
		2 months
Total:	*7*	

8.4.3. Infant Double Cremations

The lists mention seven cremations of this type, four of which, however, are obviously abnormal. Let us first consider the regular cases:

Duration [min]	# of corpses	Ages
20	2	2 months
		1 day
30	3	1 month
		5 months
		3 months
40	2	3 years
		2 years

The other four cases show an obviously abnormal behavior:

Duration [min]	# of corpses	Ages
45	2	8 months
		10 months
50	2	2 months
		1 day
70	2	17 months
		4 years
75	2	8 months
		14 months

When comparing these entries with those in the table above, one can see that these cremations should have taken 20 or 30 minutes. Nothing justifies such long durations, unless we assume errors in the entries of the dates of birth or that each pair of corpses consisted of one adult and one child. The latter hypothesis seems to be the most reasonable explanation, which we will therefore adopt in this case.

8.4.4. Mixed Double Cremations

There are 56 corpses to be considered here, or 28 pairs. The average age of the adult was 70 years, that of the children about 1 year.

Duration [min]	# of corpses	# of cremations	Total min
40	2	1	40
45	16	8	360
50	8	4	200
55	4	2	110
60	14	7	420
70	4	2	140
75	4	2	150
80	2	1	80
105	2	1	105
Totals:	*56*	*28*	*1605*
Average:	*1605 min ÷ 28 = 57.32 min*		

8.4.5. Staggered Cremations

There are four instances of cremations in the course of which an additional corpse was introduced before the cremation of the preceding one had ended. We shall consider the cases one by one.

a) 10 May 1943

Cremation order	Time	# of corpses	Age
Second	09:15 – 10:10	1	65 years
Third	09:50 – 10:30	1	27 months
Fourth	10:10 – 11:00	1	69 years

The corpse of a child 27 months old was introduced into the furnace 35 minutes after the introduction of the corpse of a 65 year-old man; the cremation lasted 40 minutes and overlapped the cremation of the latter corpse for the first 20 minutes; for the remaining 20 minutes it overlapped the cremation of the corpse of a 69 year-old woman, introduced at 10:10 AM.

b) 26 May 1943

Cremation order	Time	# of corpses	Age
Seventh	13:15 – 13:40	1	2 months
Eighth	13:30 – 15:30	1	4 years
Ninth	13:30 – 15:30	1	72 years

The cremation of the corpse of a child of 2 months took 25 minutes; 10 minutes before it ended, two corpses were introduced simultaneously into the furnace, the corpse of a woman aged 72 and that of a child of four. The cremation took two hours altogether.

c) 1st September 1943

Cremation order	Time	# of corpses	Age
Fourth	10:40 – 11:35	1	50 years
Fifth	11:00 – 11:35	1	1 day

At 10:40 AM, the body of a 50-year-old woman was introduced into the furnace; 20 minutes later, the corpse of a baby who had died at birth was added. Both cremations were over by 11:35, the cremation of the woman lasted 55 minutes, that of the baby 35 minutes.

d) 22 June 1943

Cremation order	Time	# of corpses	Age
Third	10:20 – 11:20	1	81 years
Fourth	10:20 – 10:50	1	14 months
Fifth	10:55 – 11:35	1	84 years

At 10:20 AM, the corpse of an 81-year-old woman was introduced into the furnace, together with the body of a girl aged 14 months; 35 minutes later another corpse was added, the cremation of which ended at 11:35 AM. Hence the bodies of two adults and one infant were cremated within 75 minutes. This would be an exceptional case for two reasons, both on account of the short overall duration of the cremation and because in the available documents no other case involving the concurrent or staggered cremation of two adults can be found.

If we are not dealing with a mistake in the log entries, this would be a most unusual event; on both accounts, we may discard this case.

The *only* case of a concurrent cremation of two adult corpses *apparently* took place on 1st July 1943, the day on which the eighth and ninth corpses were introduced into the furnace at the same time, *i.e.* 1:30 PM; according to the *Betriebsbuch* of the crematorium, the cremation concerned a man of 73 and a young man of 20. However, in the cremation list for that day, the ninth corpse is marked with an × and was therefore the corpse of a child. This is borne out by the fact that the other two corpses marked in the same manner – the fifth and the eleventh – do concern the corpse of a one-year-old child and that of a child 20 months old.

In the Westerbork crematorium, the end of the cremation corresponded to the moment when the corpse residues went into the ash compartment and the muffle was thus ready for a fresh corpse. As we have seen, the average duration of cremations involving individual adults was 50 minutes. This confirms basically the value derived from Kessler's experiments, except for the fact that Kessler's value referred to the average duration of the cremation process up to the maximum point of the main cremation; hence, the average value for the Westerbork cremations is a little lower. This difference may have been caused by various factors, such as the average type of corpse or the structure of the muffle grate.

In the 600 cremations carried out in the crematorium of the Père-Lachaise cemetery in Paris between 1889 and 1893 (cf. tables pp. 96f.) provide us with the following data: the cremation of a child 9 years old or less took some 39 minutes on average, cremations of children 10 and over and of adults took some 61 minutes.

8.5. Conclusions

From an analysis of the data given above, we may draw the following conclusions:

1) The *minimum* duration of the main combustion of a corpse introduced without coffin into the muffle is approximately half an hour under optimum conditions, *i.e.* when the cremation chamber is constantly maintained at a temperature of at least 850°C; at lower temperatures, the process takes longer.
2) The *minimum* duration of the cremations carried out in the Gusen furnace over the period mentioned was 40 minutes on average with the furnace in thermal equilibrium[507] and in continuous operation.

   This duration is valid for the Gusen furnace. It cannot be applied directly to the Auschwitz double-muffle furnace, to which the Topf letter of 14 July 1941 refers explicitly. In support of this, we may cite the following facts:

   - The Gusen furnace had a refractory grate of three transverse bars, placed about 30 cm from each other, as well as a longitudinal bar in the center; thus, the plane of the grate had eight openings some 30 cm × 25 cm in size, whereas the grate of the Auschwitz furnaces consisted of five transverse bars (*Schamotte-Roststeine*) placed 20 cm from each other (or even of bars with an opening of hardly 5 cm). This means that the grate of the Gusen furnace allowed larger corpse remnants to drop into the ash chamber. Hence the muffle emptied itself more rapidly, with the main combustion finishing not in the muffle but in the ash chamber below.
   - Although the Auschwitz crematorium possessed a forced-draft system of the same type as the Gusen furnace, the latter served only two muffles, whereas the Auschwitz device served six. Hence, when all the three furnaces were in operation, each one was allotted only a third of the draft available for a single furnace. Therefore, under forced-draft conditions the Auschwitz furnaces could not reach the performance of the Gusen furnace. In the summer of 1942 this draft enhancer was even completely removed at Auschwitz when the chimney of the crematorium was rebuilt (cf. Chapter 6.1.).

3) The duration of the cremations at Westerbork was 50 minutes, which is in rough agreement with Kessler's experiments.
4) On account of the greater amount of heat available in the Kori furnace at Westerbork with its grate 0.8 m × 0.6 m and a coke throughput rate of some 58 kg/hr[508] – as compared to the grate of 0.5 m ×0.5 m and a coke throughput of some 30 kg/hr for the Auschwitz double-muffle furnaces – and also taking into consideration the Topf letter of 1st November 1940 mentioned above, one may assume an average duration of one hour for cremations of normal corpses in the Topf furnaces at Auschwitz-Birkenau.

This duration – which includes the time needed for the introduction of a corpse into the muffle, some three minutes (cf. Chapter 9.3. below) and the time for

[507] Thermal equilibrium is the state of the furnace where the furnace brickwork no longer absorbs any additional heat to reach the operating temperature.
[508] H. Kori drawing J.Nr. 9239.

cleaning the muffle after the cremation[509] – was confirmed by two Topf engineers during their interrogation by the Soviet counter-espionage service (SMERSH). On 5 March 1946, the Soviet interrogator Schatanowski asked Prüfer:[510]

> *"How many corpses could be cremated at Auschwitz in one crematorium in one hour?"*

The Topf engineer replied:

> *"In a crematorium of five furnaces or fifteen openings* [muffles] *fifteen corpses were cremated in one hour."*

This amounts to the cremation of one corpse in one muffle in one hour. The previous day, the Topf engineer Karl Schultze, who was thoroughly familiar with the triple-muffle furnaces because he had designed their blowers, had stated:[511]

> *"In each of two crematoria there were five furnaces and three corpses were introduced from time to time into each furnace, i.e. there were three openings* [muffles] *in one furnace. In one hour, fifteen corpses could be burned in a crematorium with five furnaces."*

Hence, Schultze as well confirmed a cremation capacity of one corpse per muffle in one hour.

We still have to explain why the Topf letter of 14 July 1941 speaks of a duration of 33-40 minutes per cremation.

The answer lies in the forced draft for the furnace obtained by means of the forced-draft device (*Saugzuganlage*). That the duration of a cremation can actually be reduced in this manner is supported by experiments carried out in 1939 with a Topf furnace, albeit a gas-heated model, in the Gera crematorium. The engineer Heinrich Stenger says in this respect (Stenger 1939, pp. 17f.):

> *"In the course of one shift, up to 8 incinerations are carried out. If needed, the incineration times may be shortened by switching on a suction device, thus allowing more than 8 incinerations. It has yet to be ascertained, however, whether it is more advantageous to accept longer incineration times in order to maintain the service life of the furnace rather than reduce the service life by pushing its throughput by means a suction device."*

In coke-fired furnaces the effect of a forced draft was even greater.[512]

The data given in the Topf letter of 14 July 1941 were probably based on the practical experiments using the Gusen furnace, rather than the furnaces at Auschwitz, and the maximum capacity of 30 corpses in 10 hours (or 40 minutes per cremation) can be considered to be the maximum capacity obtainable under forced-draft operation; the capacity of 36 corpses in 10 hours (or 33 minutes per cremation) may represent the theoretical limit of the installation, attainable only for a short period of time and under optimum conditions.

Taking into account that the cremations of children under 9 in the Père-Lachaise crematorium took 39 minutes on average, we may also be dealing with somewhat inflated figures as a sales pitch.

As far as the Central Construction Office letter of 28 June 1943 is concerned (Document 248) and Prüfer's memo of 8 September 1942 (Document 249), we

---

[509] This procedure is mentioned by Fritz Sander in his letter of 14 September 1942; cf. Chapter 7.4.1.
[510] Interrogation of K. Prüfer on 5 March 1946. FSBRS, N-19262, pp. 33f.
[511] Interrogation of K. Schultze on 4 March 1946. FSBRS, N-19262, p. 52.
[512] Cf. Section I, Chapter. 2.2.4.

see right away that the cremation capacity mentioned for individual cremations is technically impossible. When we look at Prüfer's memo of 8 September 1942, we must remember that at that time the furnaces with three and eight muffles had not yet been built at Auschwitz and that the figures stated for the cremation capacities were not based on experience but rather on mere expectations.

It is true that the first triple-muffle furnace had already been completed at *KL* Buchenwald on 23 August 1942, but between 23 August and 8 September the average mortality amounted to some 10 deaths per day.[513] Therefore the cremation capacity of (800÷5 furnaces=) 160 corpses per day in a triple-muffle furnace could in any case not be based on operational results achieved with the furnace but was simply an extrapolation. Furthermore, the memo in question presents inexplicable contradictions with other documents as well as with the facts.

One such contradiction is the fact that the cremation capacities of the individual plants listed in the memo are in extreme and random disagreement with those given in the third document mentioned above, *i.e.* the Central Construction Office letter of 28 June 1943. In the last document, as we have seen, the six muffles of Crematorium I are listed with a daily capacity of 340 corpses, the five triple-muffle furnaces at Crematoria II and III with 1,440 corpses, and the 8-muffle furnaces at Crematoria IV and V with 768 corpses per day.

Prüfer's memo instead gives the six muffles of Crematorium I a daily capacity of 250 corpses (73.5% of the above figure), the five triple-muffle furnaces at Crematoria II and III one of 800 corpses (55.5%) and the eight muffles of Crematoria IV and V a capacity of likewise 800 corpses (104.1%).

Prüfer's memo contains yet another, even more-mysterious contradiction: it attributes to the eight muffles of the future Crematoria IV and V the same capacity of 800 corpses per day as to the 15 muffles of the future Crematorium II. It follows that the 8-muffle furnace would have had a cremation capacity almost twice that of the five triple-muffle furnaces: (800÷8=) 100 corpses per muffle and day against (800÷15=) 53. This is completely out of line with reality, because by its very design the 8-muffle furnace had an even lower efficiency than the triple-muffle furnace (cf. Mattogno 2010, pp. 360-363 for a more details).

We have yet to deal with the question whether and within what limits the Topf furnaces at Auschwitz-Birkenau allowed collective cremations (for example, of three corpses in one muffle within 45 minutes), in which case the capacities given in the letter would have a foundation in reality. This problem will be analyzed in the next chapter.

[513] At Buchenwald, 335 detainees died between 3 and 30 August, and 203 detainees between 31 August and 27 September; Internationales Lagerkomitee Buchenwald 1949, p. 85.

9. The Cremation Capacity of the Furnaces in the Crematoria at Auschwitz-Birkenau

The duration of the cremation process is an important factor for judging the capacity of such installations, but it is not the only one. There are two more factors which matter in this case: the duration of the "duty cycle" of the furnace as well as its load. It is easy to see that the overall cremation capacity rises with the length of time the furnace operates over the span of a day and with the number of corpses loaded into each muffle.

In this chapter we will deal primarily with these technical problems and determine the maximum theoretical capacity of the furnaces at Auschwitz-Birkenau. Such an analysis would, however, be incomplete without a simultaneous treatment of the question regarding the normal cremation capacity of these furnaces, which may be summarized by the following question: What was the capacity for which the Birkenau furnaces were *designed*?[514] This is a historical question which concerns the genesis, the function, and the purpose of the Birkenau crematoria.

9.1. Continuous Operation of the Furnaces

In line with all solid-fuel (and fixed-grate) combustion plants, the operation of coke-fired cremation furnaces depended on the capacity of the hearth grate which inevitably decreases with time (since last cleaning) because of the formation of slag. For this reason, the Topf instructions for the operation of double- and triple-muffle furnaces specify (cf. Documents 210 & 227):

> *"Each night, the gasifier grate must be freed from the coke slag and the ash must be removed."*

Let us take a closer look at the problem.

9.1.1. The Formation of Slag

In a contemporary technical article on the subject of (boiler) grates, it is stated (Schulze-Manitius 1935, p. 89):

> *"Any fuel, even washed coal, carries incombustible substances along into the hearth, which will liquefy if the temperature is high enough, flow through the fuel layers and solidify again underneath the grate under the effect of the cooling provoked by the combustion air. This slag must be removed because it obstructs the feed of combustion air."*

The formation of slag in gasifier hearths was an inevitable phenomenon, because the melting temperature of the slag, while varying between 1000 and 1500°C depending on the type of coal, was usually 1,100 to 1,200°C (ter Linden 1935, p. 14), whereas the hearth temperature was around 1,500°C (H. Keller 1928, p. 3). The fossil coal from Upper Silesia used at Auschwitz had a melting temperature of 1,200 to 1,300°C (see Chapter 9.1.).

[514] This question does not arise for the history of Crematorium I at Auschwitz.

In order to gain an appreciation of the amount of slag forming on the grate, one may refer to Kessler's experiments of 5 January 1927 which, for a load of 436 kg of coke, yielded some 21 kg of (4.8 %) of "incombustible" material in the form of slag.

If we apply this percentage to the Topf triple-muffle furnace, the same amount of slag would have been produced in each of the two gasifiers over an operation of 18 hours with normal corpses.

9.1.2. Slag Removal

The slag was removed from the grate's surface by means of two tools: a poker, or straight rod, for breaking off the slag, and a scraper for pulling out the slag fragments (cf. Document 259 and Photos 366f.). This method of cleaning obviously required that the grate was clear (and the gasifier hence not in operation), because the work was carried out from both above and below.

The grates of the triple-muffle furnaces consisted of twelve square steel bars (*Vierkanteisen*) measuring 40 mm × 40 mm × 630 mm, and of two transverse supporting bars (*Auflager-Eisen*) 40 mm × 40 mm × 740 millimeters. As the bars were imbedded in the brick walls of the gasifiers, the grate dimensions were 600 mm × 500 mm. The steel bars were arranged in such a way as to form a central slot some 20 mm wide and ten lateral slots some 10 mm wide each (cf. Photos 167, 174 and 177). Above the grate, the brickwork had a half-circular shape, the center of which was about 10 cm above the grate.

The hearth doors (*Feuertüren*) were set at floor level; the grate was some 20 cm above floor level. Once the fire on the hearth had gone out, the attendant opened the ash-chamber door, removed any embers with the scraper, broke off the layer of slag with the poker, possibly using a curved rod to free the slots from below, and scraped out the residues with the scraper.

The down-time depended not only on the duration of the cleaning operation as such, but also on the time needed for cooling the furnace down and restarting it later.

In the letter of 23 October 1941 written by Hans Kori to *SS-Sturmbannführer* Lenzer at *KGL* Lublin, the production of hot water – heated by means of the exhaust gas from the five-muffle furnace Kori had built for the crematorium – for 50 showers in continuous operation was based on a daily operating time of 20 hours.[515] As Kori in this case was aiming for maximum production, it is clear that he was taking a daily down-time of four hours for the furnaces into consideration, and this down-time could have no reason other than the cleaning of the grates. We may thus assume that the continuous operating period of the furnaces was 20 hours per day under normal conditions.

This obviously does not mean that the furnaces could not operate continuously for a longer span of time than 20 hours, but that 20 hours was a duration which ensured their optimum performance; beyond this value, the efficiency of the grates gradually diminished, and eventually operation stopped altogether. Greater amounts of slag would have caused considerable difficulties and longer down-

[515] APMM, sygn. VI-9a, vol. 1.

times for their removal. The best way of running the furnaces was therefore to operate them continuously but with a daily interval for cleaning the grates.

9.2. Concurrent Cremation of Several Corpses

For an assessment of the performance of the Topf furnaces, we must examine whether, and if so to what extent, it would have been possible to raise the cremation capacity by increasing the load by introducing two or more corpses at once into one muffle.

In crematoria for civilian use this was prohibited by law; at the Westerbork crematorium it was done only in a limited number of cases by placing the corpse of a small child next to an adult corpse. At the Terezín crematorium with its four oil-fired furnaces (see Chapter 11.4.), the simultaneous presence of two corpses in one muffle was normal, but they were introduced in a staggered manner. Such a procedure required a furnace design totally different from that of the Topf furnaces in concentration camps. The performance of the Terezín crematorium therefore cannot be used as a reference point for the problem we are considering here. This question will be discussed at greater length in Chapters 11.5f.

9.2.1. Experiments with Animal-Carcass-Incineration Furnaces

From a merely technical point of view, what comes closest to the concurrent combustion of several corpses in one muffle is the operation of furnaces for the destruction of animal carcasses. Although such a comparison may appear disrespectful,[516] data collected with such furnaces provide reliable reference points for the cremation of corpses as well – from a pure technical point of view.

Document 260 provides us with the operational results for eight carcass destruction furnaces built by the Kori Co. as already described in Chapter 10 of Section I. On the basis of this document I have established the data given in Table 4 below.

Table 4: Features of Animal-Carcass-Incineration Furnaces

Type	Load	Coal used	Cremation Time	$\frac{\text{kg Coal}}{\text{kg Load}}$	$\frac{\text{Time}}{\text{kg Load}}$	$\frac{\text{kg Load}}{\text{min}}$
1a	250 kg	110 kg	5 hr	0.440	72 sec	0.83
1b	310 kg	130 kg	6 hr	0.419	70 sec	0.86
2a	370 kg	150 kg	7 hr	0.405	68 sec	0.88
2b	450 kg	170 kg	8 hr	0.377	64 sec	0.94
3a	540 kg	200 kg	9.5 hr	0.370	63 sec	0.95
3b	650 kg	225 kg	10.5 hr	0.346	58 sec	1.03
4a	750 kg	265 kg	12 hr	0.353	58 sec	1.04
4b	900 kg	300 kg	13.5 hr	0.333	54 sec	1.11

[516] Although what happens in real life is at times even more disrespectful. For example, the city of Genoa has been authorized to send to the municipal refuse incineration station the residues of exhumations and of remains from mausolea at the Staglione Cemetery with the instruction that the "operation of the plant must be carried out in keeping with the legal norms for the elimination of refuse." *Bollettino*... 1992. Regulation no. 22, item f, of the Italian region of Liguria, decreed on 22 February 1997, defines as solid urban refuse "refuse stemming from exhumations and remains from mausolea, as well as other refuse stemming from cemetery activity […]." Regione Liguria 1998.

The preheating of the furnace up to thermal equilibrium (steady state) requires both time and fuel and may be calculated in the following way (for furnace Model 1a):

– Mass of the brickwork: 950 kg
– Hourly coke feed: 110÷5 = 22 kg
– Hearth efficiency (acc. to Heepke): 0.75
– Lower heating value of hard coal: 7,500 kcal/kg
– Coal required for heating the brickwork from 20°C to 800°C:

$$\frac{950\ \text{kg} \cdot 0.21\ \text{kcal kg}^{-1}\ \text{°C}^{-1} \cdot (800\text{°C} - 20\text{°C})}{7{,}500\ \text{kcal kg}^{-1} \cdot 0.75} \approx 28\ \text{kg} \qquad [110]$$

– Hard coal consumption other than for preheating of furnace: (110 – 28) = 82, or (82÷250 =) 0.328 kg for 1 kg of organic substance.
– Assuming that the first 28 kg coal were used to preheat the furnace without any cremations taking place, this results in a maximum preheating time of (28 kg ÷ 22 kg/hr) ≈ 1.27 hr, yielding a minimum net cremation time of (5 – 1.27) some 3.73 hours, which in turn yields a maximum cremation speed of (250 kg ÷ 3.73 hr ÷ 60 min/hr) ≈ 1.12 kg/min.

Applying this method to the other furnace models as well, we obtain the following data, where the last column gives the surface area of the combustion chamber:

Table 5: Corrected Features of Animal-Carcass-Incineration Furnaces

Type	Load	Coal used	Cremation time	$\frac{\text{kg Coal}}{\text{kg Load}}$	$\frac{\text{kg Load}}{\text{min}}$	Chamber Size
1a	250 kg	110 kg	5 hr	0.328	1.12	0.68 m²
1b	310 kg	130 kg	6 hr	0.325	1.12	0.90 m²
2a	370 kg	150 kg	7 hr	0.310	1.15	1.11 m²
2b	450 kg	170 kg	8 hr	0.295	1.20	1.38 m²
3a	540 kg	200 kg	9.5 hr	0.290	1.22	1.65 m²
3b	650 kg	225 kg	10.5 hr	0.275	1.30	1.97 m²
4a	750 kg	265 kg	12 hr	0.280	1.31	2.29 m²
4b	900 kg	300 kg	13.5 hr	0.268	1.39	2.67 m²

These data are useful as reference points for the subject of this section as well, because they deal with practical cases were several carcasses or parts thereof were incinerated in the same combustion chamber.

Furnace Model 2b had a combustion chamber with a floor area of 1.38 m², practically equal to that of one of Topf's triple-muffles (1.4 m²); in this device, the cremation of several corpses of a total weight equal to the maximum load (450 kg or 326 kg/m²) proceeded at a rate of 1 kg in 50 sec. If we apply this rate to a corpse of 70 kg, we obtain (70 kg × 50 sec/kg ÷ 60 sec/min) ≈ 58 minutes, which is more or less the same time as for an individual cremation in the Topf furnace (60 minutes).

In the furnace with the highest throughput, Model 4b, the cremation of a corpse of 70 kg would have required (70 kg × 43 sec/kg ÷ 60 sec/min=) 50 minutes.

We may thus conclude that raising the thermal design limits of the Topf furnaces for an overloading of the muffles would not have led to any gain in productivity. Quite to the contrary: the maximum cremation capacity of the Topf furnaces resulted from the introduction of a *single* normal corpse into the muffle, in line with the design parameters.

9.2.2. The Experience of the Westerbork and Gusen Crematoria

The practical experience gathered for cremations carried out at Westerbork and Gusen fully bears out the above conclusion.

As we have seen, cremations of two adult corpses together were never undertaken at the Westerbork crematorium, except in one rather dubious case, which carries no weight on account of its conditions. The only kind of double cremations at that location involved the concurrent incineration of one adult corpse grouped with the corpse of a small child, and it is clear that these cremations which go against of the ethics and esthetics of civil crematoria were motivated only by reasons of technical convenience.

But then, if it had been technically convenient to cremate two or more adult corpses simultaneously, why did the attendants of the crematorium never proceed that way? The answer is contained in the fact that during occasional cremations of one small child together with one adult corpse it had been observed that the small corpses had a significant effect on the cremation process, extending its average duration by 14% (from 50 to 57 minutes) beyond the average cremation time of single adult corpses. This effect shows in its tendency that two normal adult corpses loaded concurrently would basically have doubled the duration of the cremation.

This is in agreement with the cremations carried out in the crematorium of the Père-Lachaise cemetery mentioned above. In fact, the time needed for the cremation of children under 9 years of age was around 39 minutes, whereas it took some 61 minutes to incinerate children or adolescents aged 10 or over – a rise of 56%. Thus, the concurrent cremation of several corpses in one muffle would have tended to lengthen the time needed in proportion to their weight.

As far as the Gusen furnace is concerned, we possess, for the period of its continuous operation (30 October through 12 November 1941), the actual number of corpses cremated (677), the actual consumption of coal (20,700 kg) for these cremations, and the minimum duration of the cremations (221 hours and 30 minutes, or 13,290 minutes). At that time, all the conditions favoring multiple cremations in one muffle existed at Gusen, viz.:

- The furnace had been inactive between 16 and 25 October because of repair work, which meant that the corpses of detainees who had died in the meantime were piling up in the morgue and it was most urgent to dispose of them.
- The furnace was restarted under the supervision of a specialist, the Topf technician August Willing, who stayed at the crematorium until 9 November.[517]

The basic data set out above can refer only to two possible scenarios:

[517] Topf, *Bescheinigung über besondere Berechnung geleisteter Tagelohn-Arbeiten for Bauleitung der Waffen-SS und Polizei Gusen*, 12 October – 9 November 1941. BAK, NS 4/Ma 54.

1. Either only single cremations were carried out or multiple cremations. In the first case, we would have 677 cremations in 13,290 minutes in two muffles, *i.e.*, in rounded figures, 338 cremations in 13,290 minutes in one muffle, hence some 40 minutes for one cremation in one muffle.
2. In the second case, assuming that two corpses were loaded jointly into each muffle in each case, 338 such double cremations would have taken place in the two muffles and lasted 13,290 minutes altogether, *i.e.* 169 double cremations in a single muffle over 13,290 minutes, the equivalent of a double cremation lasting 80 minutes in a single muffle. The same reasoning is valid for the coke consumption.

Thus, if the above data refer to double cremations, the duration of the cremation of each such load would have required 80 minutes and the capacity of the furnace would not have been affected.

9.2.3. Documents on Multiple Cremations

On 4 February 1944, Hans Kori sent the following letter to the Waffen-SS and Police PoW camp at Lublin Majdanek:[518]

> *"Re: Crematorium*
>
> *In addition to our report of today's date concerning the operation of the incineration furnaces at Konz.-Lager Lublin, we wish to inform you that, in the case of the operation of stationary crematoria, the fuel requirements can be reduced to a very low consumption, if the observation of the operation is carried out properly, because the load to be incinerated contributes to fuel savings on account of its good combustibility, if the temperature of the crematorium is around 700°C.*
>
> *For the fuel supply for a given heating period one may assume that for preheating the furnace 50 kg of coke are required, in addition to 25 kg of coke for each incineration. For 10 incinerations in one day, this leads to a total consumption of some 300 kg. It is of no importance whether coke is used exclusively or a mixture of coke and hard coal is used. In the latter case, one would operate with a mixture of 150 kg* [of coal] *and 150 kg* [of coke]. *An equal amount of 300 kg for one day would also allow 20 incinerations to be handled easily, if one abandons individual introductions."*

The coke consumption stated for one cremation – 25 kg – confirms with satisfactory accuracy the consumption at Gusen. The fact that the fuel requirements were calculated for 10 cremations in each muffle (or a total of 50 cremations per day) means that the duration of one cremation was at least one hour (2 hours of preheating plus 10 hours of cremation = one operating day of 12 hours).

The reference to abandoning "individual introductions" (*Einzeleinführungen*) alludes to the simultaneous introduction of two corpses into one muffle, which would bring about fuel savings of 50%, *i.e.* ([300–50]÷20=) 12.5 kg of coke for each corpse. Yet the man responsible for this crematorium, *SS-Hauptscharführer* Erich Mussfeldt, declared with respect to the new crematorium at Majdanek during the Cracow trial of the Auschwitz camp garrison:[519]

---

[518] APMM, sygn. VI-9a, vol. 1, p. 27; cf. Document 261.

[519] APMO, ZO, sygn. D-pr-20/61a, p. 76: "*Do jednej retorty wkładano tylko jedne zwłoki, spalenie ich trwało około 1 godziny*."

> *"Only one corpse was introduced into each muffle, its cremation lasted one hour."*

This duration, as we have seen, is confirmed by numerous sources and documents and is, therefore, reliable.

Also, one cannot imagine that Hans Kori would have made a statement which was in direct disagreement with the performance of his own furnaces for the cremation of animal carcasses.

To the above letter a report of the same date was attached on the subject of the crematoria. In it Kori explained the reasons for some problems encountered in the operation of the furnaces:

> *"But if, on opening the hearth doors, a bright flame juts forth from the slots of the smoke dampers, this is caused by the pressure of false air. It is merely necessary to fill the unnecessarily wide air gaps next to the damper plates in order to prevent both cold air from entering the furnace and the appearance of such flames."*

This inconvenience was due to the fact that it had not been technically possible to manufacture refractory dampers which could be hermetically closed – a gap of 45 mm remained through which cold air entered into the smoke duct. Another problem concerned the temperature of the muffle:

> *"If, as was noted during the trial runs, the temperature in the forward portion of the incineration chamber, i.e. directly behind the introduction door, is not high enough for a rapid incineration of the material placed at this point, this, too, is caused primarily to the leakage of false air* [into the muffle]*."*

According to Kori, this inconvenience would also disappear with the elimination of the gaps mentioned above.[520]

We should underline the fact that, if a temperature of 700°C in the front part of the muffle could not be maintained simply because false air entered the smoke duct, the introduction of two normal corpses into the muffle would have brought about an even greater temperature drop during the evaporation phase, with a significant degradation of the performance of the cremations.

If it took one hour and 25 kg of coke to cremate a single corpse, an unchanged consumption in the case of two corpses would indicate that such a double-cremation would also have lasted only one hour, but this is in disagreement with the practical results discussed above.

The hypothetical statement contained in the above letter is thus completely discredited by the facts.

The document in question is the typewritten copy ("*odpis*") of a (probably likewise) typewritten German copy ("*Abschrift*") prepared at the request of the Polish-communist prosecutor Jan Grzybowski at an unknown point in time. Neither the original nor even the German copy has been published, and one must therefore look at the Polish copy with great suspicion.

There is also a Topf document on the subject of the concurrent introduction of several corpses into a muffle, the letter of Fritz Sander of 14 September 1942 already mentioned (Chapter 7.4.1.):

---

[520] Letter from Hans Kori to *Kommandantur* of *KL* Lublin dated 4 February 1944. APMM, VI-9a, vol.1, pp. 25f.

> *"As a makeshift solution, one has tried to use a series of furnaces or muffles and by loading them with more corpses, but this does not solve the basic problem, i.e. the drawbacks of the muffle system. These drawbacks of the muffle furnace, which cannot be solved even by assembling multiple-muffle furnaces (triple- or 8-muffle furnaces) and loading more corpses into the individual muffles, are in my judgment the following:"*

Unfortunately, only parts of the letter are known, but it is certain that it contained a detailed critique of the muffle furnace system which actually begins on the first page by naming two deficiencies: discontinuous operation – which necessitated loading and cleaning of the muffle for each cremation ("Each muffle, at regular intervals, must be loaded, cleaned, then loaded again and cleaned again, and this goes on for the [whole] duration of the operation of the furnace") which resulted in a cooling of the muffle with wear on the muffle walls and a higher fuel demand. Besides, there was the enormous problem of introducing several corpses into the muffle at the same time. In the case of three adult corpses, a concurrent introduction into the muffle was an outright impossibility for lack of space (cf. Mattogno 2010, pp. 285f., 378-381).

Sander's critique was followed, no doubt, by the description of other drawbacks. In any case, it is certain that, "if the cremation did not proceed quickly enough to ensure the elimination of a great number of corpses at a desirably high rate" even by "loading more corpses into the individual muffles," such multiple cremations did not produce appreciable improvements with respect to the duration of cremations.

9.2.4. Thermal Inadequacy during Water Evaporation

The essential condition for good cremation performance is that the muffle temperature never drops below 600°C, because below that temperature the corpses merely carbonize, but are no longer cremated.

Let us look at the heat phenomena associated with a triple-muffle furnace in the normal case of the cremation of a single adult corpse in each muffle and in the hypothetical case of two corpses per muffle.

Single Adult Corpse

A body of 70 kg contains, on average, some 45.5 kg of water. Hence the energy needed to heat, vaporize and superheat this water from 10°C to 600°C for three corpses is (cf. p. 119):[521]

$$3 \cdot 45.5\ \text{kg} \cdot [633\ \text{kcal kg}^{-1} + 0.487\ \text{kcal kg}^{-1}\text{°C}^{-1}(600\text{°C} - 100\text{°C})] \approx 119{,}600\ \text{kcal} \quad [111]$$

The evaporation process, as determined experimentally, required about one half hour. The coke throughput rate for the triple-muffle furnace was 70 kg/hr (two hearths with a throughput rate of 35 kg/hr each), hence the theoretical heat available in half an hour was 6,470 kcal/kg × 35 kg = 226,450 kcal.

[521] On average 0.487 between 100°C and 600°C; see www.engineeringtoolbox.com/water-vapor-d_979.html

The heat actually available was much less, because much of the heat produced in the gasifiers was lost. In the evaporation phase, the most important heat losses were those by radiation and by conduction, which amounted to about 62,500 kcal/hr at 800°C and which we may assume to be around 46,900 kcal/hr at 600°C, or 23,450 kcal in half an hour. This corresponds to (23,450/226,450 × 100 =) 10.3%. The sensible heat of the exhaust gases at 600°C can be calculated to be 31.3%. The unburnt gases contributed 4%, and the incombustibles on the hearth about 3.1 percent to the total loss.

The efficiency of the furnace was therefore (100 – [10.3 + 31.3 + 4 + 3.1] =) 51.3%. Hence the effective yield of the coke was (6,470 × 0.513) ≈ 3,320 kcal, and the available heat was (35 kg × 3,320 kcal/kg =) 116,200 kcal. To maintain the furnace at 600°C, a heat supply of (116,200 – 119,600 =) 3,400 kcal would therefore have had to be provided by the radiation from the muffle walls where it was readily available in this phase of the process.

Two Adult Corpses

Let us now examine the second case. All values go up by a factor of two with respect to the previous case. The water content of the corpses would be 273 kg, and the heat of vaporization at 600°C about 239,200 kilocalories.

Available heat remained constant at 116,200 kcal in 30 minutes, hence the heat deficit is (116,200–239,200=) 123,000 kcal or 41,000 kcal per muffle. Would the radiation from the muffle walls have been enough to make up for this deficit? It is difficult to establish precisely the heat supply to the corpse from the radiating muffle, both for reasons of geometry and because of the progressive cooling of the muffle wall.

The problem was treated in the 1930s in a specific article by Professor Schläpfer, one of the most eminent specialists in the field of cremation at the time, and the article provides us with a reliable estimate of the heat radiated from the muffle walls onto a corpse at various wall temperatures. Schläpfer gives a diagram, from which we can draw the data given in the first three rows of the following table (Schläpfer 1938, p. 153; cf. Mattogno 2010, Document 47, p. 727):[522]

Temperature of muffle walls	Heat radiated onto the corpse (per Schläpfer)
800 °C	1,400 kcal/min
700 °C	930 kcal/min
600 °C	600 kcal/min
500 °C	360 kcal/min

In the case of radiation towards a hypothetical load of two corpses in one muffle, the geometry obviously changes. Most importantly, the surface/volume ratio of such a load would be less favorable than for a single corpse, because the two corpses would cover each other partly. But even aside from this consideration,

[522] Radiation heat transfer is proportional to the fourth power of the temperature difference, cf. http://www.engineeringtoolbox.com/radiation-heat-transfer-d_431.html.

the heat required to evaporate and superheat the water contained in two corpses, ca. 79,700 kcal, would become available only over a period of (79,700 kcal ÷ 600 kcal/min =) some 130 minutes at a constant temperature of 600°C. However, the wall temperature of the muffle would not stay constant for such a long time but would drop rather significantly. Hence the thermal conditions would soon become very unfavorable, because, as we can see from Schläpfer's diagram, the radiation heat flow drops rapidly with decreasing surface temperatures. At 500°C the heat transfer would be cut to a mere 60% of the value at 600°C.

The engineer Hans Kori, speaking about a similar problem, noted (Kori 1924, p. 117):

> *"If the internal wall of the cremation chamber has a surface area of about 4 m² with a specific gravity of 2.1, a layer 5 cm in thickness weighs about 420 kg. Specific heat of refractory is about 0.2* [kcal kg^{-1} $°C^{-1}$]*; if this layer were to give up its heat in a sufficiently rapid and complete manner, with a temperature drop from 1000 to 800°C, its heat contribution would be only 200 × 0.2 × 420 = 16,800 kilocalories. Actually, not even this is possible, because the wall does not release the stored heat as fast as the* [surface] *temperature drops."*

In the triple-muffle Topf furnace, the weight of the radiating brickwork of one muffle was about (0.15 m thick × 5 m² surface × 2,000 kg/m³ density =) 1,500 kg. In order to supply the heat lost by the evaporation of the water from two corpses, each muffle would have had to contribute 79,700 kcal, which would mean that the average wall temperature of the muffles would have had to drop by (79,700 kcal ÷ 0.2 kcal kg^{-1} $°C^{-1}$ ÷ 1,500 kg =) about 265°C. Hence, if the muffle temperature had been at the required 800°C during the introduction of the corpses, it would have dropped down to some 535°C during the evaporation phase, slowing the evaporation process drastically.

Of course, the massive heat loss of the muffle walls during the evaporation of the corpse water would have had to be compensated for later on. In order to reestablish the thermal conditions for subsequent cremations, a period of reheating would therefore have been required. The heat supplied to each muffle in one minute was:[523]

$$\frac{3{,}320\ \text{kcal/kg} \cdot 70\ \text{kg/hr}}{3 \cdot 60\text{min/hr}} = 1{,}291\ \text{kcal/min} \qquad [112]$$

Hence 79,700 kcal ÷ 1,291 kcal/min ≈ 62 minutes or one hour would have been needed to get the muffles back into thermal shape for the next load.

I have simplified here the evaporation process which is more complex in reality, because other factors come into play, but these factors apply in the same way both to individual and to multiple cremations; therefore, the enormous difference of the order of magnitude of the heat involved in each case remains valid as calculated and demonstrated.

The Topf design of the triple- and 8-muffle furnaces was also inadequate for multiple cremations not only for the reasons of thermodynamics set out above. In addition, the introduction of two or three corpses into a muffle would have caused

[523] 3,320 kcal/kg: effective heating value of coke; 70 kg/hr: coke consumption of the two gasifiers; 3: number of muffles.

an obstruction of the gasifier gas flow through the three openings which connected the lateral muffles to the central muffle in the triple-muffle furnace or those linking the inner to the outer muffles in the 8-muffle furnace. Corpses placed on the refractory grate of the central muffle in the triple-muffle furnace or on that of the lateral muffles of the 8-muffle furnace would have, moreover, plugged the slots between the grate bars and eventually kept the combustion gases from reaching the flue ducts. This would have led to a decrease in the draft of the chimney and that of the gasifier with a corresponding decrease in the heat supply to the muffle.

Furthermore, the introduction of several corpses into a single muffle would have reduced the free muffle volume. As a result, the dwell time of the generator gas flowing through the muffle would have been reduced to the point where they would have partially burned in the smoke duct rather than in the muffle, resulting in a lower heat transfer to the corpse and the muffle walls, resulting in even lower temperatures during the evaporation phase, and potentially causing heat damage to the flue ducts.

All this proves that the triple- and 8-muffle furnace were conceived for the cremation of single corpses in each muffle and that the introduction of two or more corpses into a muffle would inevitably have extended the duration of the cremation considerably more than by the simple factor contributed by the number of corpses introduced, *i.e.* considerably more than twice as long for two corpses.

9.2.5. Thermal Overload during Main Combustion

The concurrent cremation of several normal corpses in one muffle brings into focus another insurmountable thermal problem: the increased thermal load on the combustion chambers (muffle and ash chamber) during the main combustion phase of the corpses after their water had evaporated.

The refractory walls of a combustion chamber may be damaged by the slag and molten ash, and the temperature must therefore be kept below the melting point of the slag and the ash, which, as we have seen, normally lies between 1100 and 1200°C. If such a temperature is reached, encrustations and adhering particles will form on the grates and the walls as well as along the flue ducts. Such fouling will affect the geometry of the furnace and result in a lowered performance.

The problem is of particular importance in the design of solid-fuel hearths for boilers.[524] The specific thermal loads used for the design of coal-fired combustion plants vary greatly, depending on the combustion system used, the type of fuel, and the type of combustion chamber. In practical design work, the thermal loads permitted for powdered-coal firing, over a very wide range of sizes, is between 100,000 and 200,000 kcal m^{-3} hr^{-1}. Thermal loads of gas-fired installations are normally the following:

[524] Cf. in this respect ter Linden 1935, who gives a detailed calculation of the hearth walls and discusses various systems for cooling them.

For lean gases	150,000 kcal m^{-3} hr^{-1}
For methane	140,000 kcal m^{-3} hr^{-1}
	170,000 kcal m^{-3} hr^{-1}
For rich gases	220,000 kcal m^{-3} hr^{-1}
	300,000 kcal m^{-3} hr^{-1}

For steam generators with an average output of 2,500 kg hr^{-1}, one may use specific thermal loads of 150,000 kcal m^{-3} hr^{-1} for the combustion chambers (all data from Fornasini 1960, pp. 225, 232f.).

For urban-refuse incinerators "the volume of the combustion chamber, including the volume of a possible post-combustion chamber, must be such that the specific thermal load does not exceed a value of 630,000 kJ m^{-3} hr^{-1} (150,000 kcal m^{-3} hr^{-1}) in normal continuous operation" (*Manuale*... 1990, p. E740). We may hence base ourselves, for the triple-muffle furnace, on a maximum thermal load of 150,000 kcal m^{-3} hr^{-1} or 225,000 kcal hr^{-1} for the combustion chamber (muffle and ash chamber).[525]

Theoretically, for each one of the outer muffles, we have a heat supply of (23.5 kg/hr × 6,470 kcal/kg) ≈ 152,050 kcal/hr from the coke combustion plus 146,100 kcal/hr from the combustion of the corpse, for a total of 298,150 kcal/hr. Actually, however, part of the heat of the coke is lost with the unburnt materials (6.8% ≈ 9,900 kcal/hr), another loss is brought about by the heat lost through radiation and conduction (calculated to be ≈ 22,500 kcal/hr for each of the two outer muffles), and finally part of the available heat is taken up by the evaporation of the corpse water (≈46,300 kcal/hr). Adding the various other losses entering into the heat balance – some 28,000 kcal/hr – we see that the actual heat supplied does not exceed (298,150 – 9,900 – 22,500 – 46,300 – 28,000 =) 191,450 kcal/hr, or ≈ 127,600 kcal m^{-3} hr^{-1}.

The effective heat produced by the corpse is (146,100 – 46,300 – 11,400 – 9,900 =) 78,500 kcal, that produced by the coke is (191,450 – 78,500 =) 112,950 kcal.

Even if we assume that the heat of the corpse is produced entirely during the last half-hour, the maximum heat generation would be ([78,500×2] + [112,950÷2]) ≈ 213,500 kcal per hour and per combustion chamber, or (211,850÷1.5) ≈ 142,300 kcal m^{-3} hr^{-1}, which confirms that the maximum heat load was around 150,000 kcal $m^{-3}hr^{-1}$.

On the basis of what has been stated above, we can see that the simultaneous cremation of two normal corpses in each one of the two lateral muffles would, in any case, have required twice as much fuel and considerably more than twice the time. *If*, hypothetically speaking, the cremation of two corpses had taken place within only one hour, with a main combustion phase of one half-hour, then the maximum amount of heat so generated during the main combustion phase would have been (141,200×2 =) 282,400 kcal m^{-3} hr^{-1}, or nearly twice the permissible thermal load. This would have inevitably damaged the furnaces in the long run.

[525] The volume of the combustion chamber was ≈ 1.5 m^3.

9.3. Soviet and Polish Technical Investigations

After the occupation of the concentration camps in Eastern Europe, the Soviets set up a number of "Commissions of Inquiry," which produced, *i.a.*, technical reports on the crematoria furnaces at such locations. I will present the full translation of the investigations concerning the furnaces at Majdanek and Sachsenhausen. A detailed description of the furnaces will follow in Chapter 11.2.5/6. The report on Majdanek was written in August of 1944, the one on Sachsenhausen in June of 1945, and the one on Stutthof in May of 1945.

9.3.1. The Soviet Report on the Kori Cremation Furnaces at *KL* Lublin-Majdanek

"Productivity of the cremation furnaces.

The cremation capacity of the cremation furnaces depends on:

1) the temperature of the cremation chamber

2) the time needed for loading

3) the amount of corpses loaded

4) the cremation time of a single load

1. The temperature in the cremation chamber

The cremation chamber, lined with standard refractory,[526] *was designed for a temperature of 1300-1400°C. On inspection, the blocks of the cremation furnaces showed: in all cremation chambers, the standard brickwork presented noticeable fusion, and the standard bricks of the grate bars* [of the hearth] *showed intensive fusion of the ash and a change*[527] *of the silica. The cast-iron dampers of the horizontal* [smoke] *collection duct are deformed in their lower part on account of fusion.*

The fusion of the standard refractory of the cremation chambers and the changes in the silica demonstrate that the temperature of the cremation chamber was higher than 1500°C. The deformation and fusion of the cast-iron dampers demonstrate that the temperature of the off-gases was around 1200°C.

2. The time needed to load the corpses into a chamber.

Loading of corpses into the cremation chamber could be carried out from only one side of the block of cremation furnaces. At the moment of inspection of the block of cremation furnaces, some corpses with their limbs cut off and heavily damaged by fire were encountered on the loading side of the cremation chambers, which proves a preliminary piling up of corpses in the space in front of the furnaces to speed up the loading [operation].

The iron stretchers in front of the furnaces were used only to load the corpses into the cremation chambers, which is confirmed by the presence of rails and rollers in front of each furnace.

On account of the high temperature of the furnaces, loading of the corpses may have been carried out in the following manner:

---

[526] *Dinasovo*, literally: in accordance with DIN norms (DIN = *Deutsches Institut für Normung*, German Institute for Standardization. It is a word coined by the Soviet experts on the basis of the abbreviation DIN.

[527] *Pererogdenie modifikatsii,* litterally "denaturation of the [silica] modification."

a) the corpses were laid out on the iron stretcher placed on the rails and the rollers;

b) the doors of the cremation chamber were opened;

c) the corpses on the stretcher were pushed via the rollers toward the [grate] *bars and then placed on the* [grate] *bars of the cremation chamber by means of a rod.*

All the operations for loading the furnaces outlined above, with a pile of 'treated'[528] *corpses in front of each cremation chamber, could be executed within 2 to 3 minutes.*

3. The quantity of corpses loaded into one cremation furnace.

The presence, at the moment of the inspection, of a large amount of bone ash in the cremation chamber, in the space below the bars of the hearth and on the bars of the hearth [used] *for heating the furnaces, as well as that of a pile of corpses with their limbs cut off and in front of the line of furnaces, demonstrates the simultaneous combustion of several corpses in each furnace. In practice, two complete corpses or four corpses with their limbs cut off could be loaded into each furnace.*

4. The time needed for the cremation of a single load of corpses

In order to establish the time needed for the complete cremation of the corpses, we will take as a base for calculation the cremation of one corpse in one furnace. We will assume:

a) a human body contains 66% of water, 1.1% of carbohydrates, 27.3% of fat and protein, and 5.6% of ash;

b) on a weight basis, assuming the weight of an emaciated corpse to be 50 kg [we have] *33 kg of water, 0.6 kg of carbohydrates, 13.65 kg of fat and protein and 2.8 kg of ash;*

c) the organic part, essentially fat and protein, is made up roughly by carbon and hydrogen in a ratio of 4:1, i.e. 80% carbon and 20% hydrogen, leaving aside the oxygen content of the carbohydrates as well as the sulfur and nitrogen in the organic portions because of their insignificant weight.

Therefore, a body contains 11.2 kg of carbon and 2.8 kg of hydrogen.

In the course of the combustion of the corpse, 11.2 kg of carbon will produce 41 kg of carbonic [acid] *anhydride, 2.8 kg of hydrogen and 25 kg of water (vapor).*

For the combustion of 11.2 kg of carbon, a theoretical amount of 29.5 kg of oxygen is required, and for 2.8 kg of hydrogen 22.3 kg of oxygen. Hence, a total amount of 51.8 kg of oxygen is required.

Assuming the combustion of the corpse to be carried out with an excess-air [ratio] *= 1.3, a total of 67.4 kg of oxygen would be needed.*

Such an amount is associated with 225.9 kg of nitrogen in the air.

The composition by weight of the combustion products generated during the cremation is as follows:

water vapor	*58.2 kg*
carbonic anhydride	*41.6 kg*
oxygen	*15.6 kg*
nitrogen	*225.9 kg*

[528] *I.e.* with their limbs cut off.

or, in volumetric terms

water vapor	*72.4 m³*
carbonic anhydride	*21.2 m³*
oxygen	*10.9 m³*
nitrogen	*180.9 m³*

In total, the cremation of one corpse produces 285 m³ of combustion products.

Under normal conditions, we assume an exit temperature for the cremation products leaving the chimney of 400°C. At that temperature, the volume of smoke from one corpse is about 685 m³.

On the basis of the attached graph which shows the cremation time required in various cremation furnaces as a function of temperature, [we have] *a cremation time for one corpse in a furnace with standard lining, with a temperature of the cremation chamber of 1400°C, of not more than 20 minutes.*

Assuming, for the smoke in the smoke channel – without a forced draft – a velocity of 3 m/sec and an operation of both furnaces at the same time, the cross-sectional area of the lower part of the smoke duct is 0.36 m², which is in agreement with the cross-sectional area of the smoke duct of the cremation furnaces inspected in the concentration camp of the city of Lublin, without taking into account the two powerful ventilators present with a capacity of 168 m³ per minute.

The simultaneous operation of the two ventilators guaranteed a considerably more rapid progress of the cremation and allowed to maintain a temperature in the cremation chamber [not] *lower than 1500°C at full load.*

Therefore, taking into account the attached graph for the determination of the cremation time, we conclude that the cremation of the corpses did not take longer than 10-12 minutes.

Our calculation is also confirmed by the fact that with a [forced] *suction of the fumes the furnace operated in an abnormal manner because of the absence of temperature differences, as we can see from a letter dated 8 January 1943 by the H. Kori Co. and addressed to* Hauptamt *CIII of the* Reichsführer *SS and Chief of the German Police in connection with the crematorium of the concentration camp at the city of Lublin. In this letter, it is recommended to install large devices for the production of hot water in order to ensure proper control of the smoke temperature.*

On the basis of the above calculations, we see that:

a) the temperature of the cremation chambers was maintained at 1500°C;

b) cleaning of the lower container and loading the furnace with corpses did not take more than 3 minutes;

c) four 'treated' corpses including their cut off limbs could be loaded simultaneously into one furnace;

d) the time needed to cremate one load was less than 12 minutes.

Hence, for an operation of the cremation furnaces over 24 hours, their cremation capacity in 24 hours was

$$\frac{24 \times 60 \times 4 \times 5}{15} = 1{,}920 \text{ corpses.} \qquad [113]$$

The president of the commission of experts
Architectural Engineer Krauze
Members:
Engineer, major, instructor Teljaner,
Engineer, major, instructor,
candidate in technical science Grigor'ev."[529]

9.3.2. The Soviet Report on the Kori Cremation Furnaces at *KL* Sachsenhausen

"Capacity of the cremation furnaces.
The cremation capacity of cremation furnaces depends:
1. on the temperature of the cremation chamber,
2. on the time needed for loading the furnace,
3. on the number of corpses loaded into the furnace
4. on the duration of the cremation of a single load.

1. The temperature of the cremation chamber.

The cremation chambers were lined with standard refractory bricks and were designed for a temperature of 1400-1450°C. Inspection of the block of the cremation furnaces in the crematorium showed that in all cremation chambers the standard [refractory] *brickwork did not show considerable fusion and that the standard* [refractory] *bricks of the bar grate* [of the hearth] *showed minor fusion of the ash and a very small alteration of the silica. All this goes to show that the temperature in the furnaces of the stationary crematorium did not exceed 1200-1300°C.*

The furnaces of the mobile crematoria worked with forced draft. Inspection of these furnaces revealed that in all cremation chambers the standard [refractory] *brickwork showed minor fusion and slag with a surface covering of inorganic salts, and that the standard* [refractory] *bricks of the* [hearth] *grate showed profound fusion of the ash and an alteration of the silica.*

All of this demonstrates that the temperature of the cremation chamber was not maintained below 1400°C.

2. The time needed for loading one [cremation] *chamber with the corpses.*

Loading of the corpses into the cremation chamber could be effected only from one side of the aligned row of furnaces, in the following sequence:

a) the corpses were placed on an iron stretcher;

b) the doors of the cremation chamber were opened and the gate was raised;[530]

c) the corpses on the stretchers were pushed via a series of rollers into the cremation chamber and were arranged on the standard bars by means of an iron rod;

d) the gate was lowered and the doors were closed.

---

[529] GARF, 7021-107-9, pp. 245-249. The original text of the report is published in the book by J. Graf und C. Mattogno *KL Majdanek. Eine historische und technische Studie*. Castle Hill Publishers, Hastings 1998, p. 286.

[530] The refractory closure of the muffle (*Schamotteabsperrplatte*); cf. Chapter 11.

The execution of all loading operations of the furnaces as described above did not require more than 5 minutes.

3. The number of corpses loaded.

Within 5 minutes it was possible to load 4-6 corpses into the cremation chamber of the furnace, depending on their sizes, according to the sketch attached:

(6) Sketch showing the maximum
(5) (4) manner of loading of a cremation
(3) (2) (1) chamber

4. The time needed for the cremation of a single furnace load.

In order to determine the time needed for the complete cremation of the corpses, we will base ourselves on the indicative graph for the determination of the cremation times in various cremation furnaces as a function of temperature, on file.

From the graph, we can see that the cremation of a single load of corpses in the furnaces lined with standard [refractory] *bricks, for a temperature of 1200°C in the cremation chamber, was about one hour. At a temperature of 1400°C it was half of that, i.e. about 30 minutes.*

C. Calculation of the cross-sectional area of the chimney ducts for the purpose of control.

For the verification of the [cross-sectional area] *of the smoke ducts for the off-gases of the combustion products we will assume:*

a) a human body contains 66% of water, 1.1% of carbohydrates, 27.3% of fat and protein and 5.6% of ash;

b) on a weight basis, assuming the weight of an emaciated corpse to be 50 kg [we have] *33 kg of water, 0.6 kg of carbohydrates, 13.65 kg of fat and protein and 2.8 kg of ash;*

c) assuming that the organic part, essentially fat and protein, is made up roughly by carbon and hydrogen at a ratio of 4:1, i.e. 80% carbon and 20% hydrogen, leaving aside the oxygen content of the carbohydrates, as well as the sulfur and nitrogen in the organic portions because of their insignificant weight.

Therefore, a body contains 11.2 kg of carbon and 2.8 kg of hydrogen.

In the course of the combustion of the corpse, 11.2 kg of carbon will produce 41 kg of carbonic [acid] *anhydride, 2.8 kg of hydrogen and 25 kg of water (vapor).*

For the combustion of 11.2 kg of carbon a theoretical amount of 29.5 kg of oxygen is required, and for 2.8 kg of hydrogen 22.3 kg of oxygen. Hence, a total amount of 51.8 kg of oxygen is required.

Assuming the combustion of the corpse to be carried out with an excess-air [ratio] *= 1.3, a total of 67.4 kg of oxygen would be needed.*

Such an amount is associated with 225.9 kg of nitrogen in the air.

The composition by weight of the combustion products generated during the cremation is as follows:

water vapor	*58.2 kg*
carbonic anhydride	*41.6 kg*
oxygen	*16.6 kg*
nitrogen	*225.9 kg*

or, in volumetric terms

water vapor *72.4 m³*
carbonic anhydride *21.2 m³*
oxygen *10.9 m³*
nitrogen *180.8 m³*

In total, the cremation of one corpse produces 285 m³ of combustion products.

For one furnace, assuming a single load of 6 corpses, we have 285 × 6 = 1,710 m³ of combustion products.

Furthermore, the cremation of 6 corpses requires 60 kg of coke – or, in the mobile furnaces, 42 kg of oil.

During the combustion of coke, 790 m³ of combustion products are formed, if we assume an excess-air [ratio] *= 1.3.*

Thus, for one furnace:

1,710 + 790 = 2,500 m³ of combustion products,

for two furnaces: 2,500 × 2 = 5,000 m³/hr.

If we assume a combustion temperature at the entrance of the chimney ducts of 1000°C and a smoke flow rate of 3 m/sec, the lower cross-section of the chimney duct is

$$\frac{5{,}000/273 + 1/273 \times 1{,}000}{3{,}600 \times 3} = \frac{23{,}000}{3{,}600 \times 3} = 2.1\ m^2. \qquad [114]$$

This corresponds to an effective cross-sectional area of half of a chimney duct – 2.0 m² – and ensures the simultaneous cremation of 12 corpses in one hour or 24-25 corpses in 4 furnaces.

If the stationary furnaces were in continuous operation, the crematorium could cremate 4 × 6 × 24 = 576 corpses per day.

In continuous operation of the mobile furnaces [as well]*, one could thus cremate*

$$\frac{3 \times 6 \times 60 \times 24}{30} = 864\ \text{corpses per day.} \qquad [115]$$

The experts: *Engineer, Major Teljaner*
Engineer, Major Grogor'ev."[531]

9.3.3. The Soviet Report on the Kori Cremation Furnaces at *KL* Stutthof

The Soviet report on the Kori furnaces at *KL* Stutthof is part of a more extensive report on the general situation in this camp, dated 14 May 1945, from which we have selected the pertinent passages:[532]

"The internal volume of a cremation furnace is 0.5 × 0.5 × 3.2 = 0.96 m³. Considering the extreme state of meagerness of the corpses which caused one corpse to occupy, on average, a space of 0.25 × 0.2 × 1.56 = 0.8 m³, the furnace could contain 0.96 ÷ 0.8 = 12 corpses. Running it at full capacity, one could therefore lodge 12 corpses in the furnace, introduced lengthwise in two layers.

[531] GARF, 7021-104-3, pp. 26-31.
[532] "Minutes of the technical report on the SS concentration camp at Stutthof," 14 May 1945. GARF, 7021-106-216, pp. 5-6.

The design of the furnace allowed it to reach 900 – 1,000°C with coke firing, and at those temperatures the cremation process took 56-60 minutes. […]

In the concentration camp, there were three cremation furnaces. Starting from the assumption that, as stated, 12 corpses could be introduced at one time, that the cremation process lasted 50 minutes and that 10 minutes were needed to load the furnace, we find a total cremation capacity of

$$\frac{24}{1} \times 12 \times 3 = 864 \text{ corpses in 24 hours.} \quad [116]$$

If the temperature is lower, i.e. 450-500°C, the cremation process naturally takes twice as long, or one hour and forty minutes, and we would thus have a capacity of

$$\frac{24}{2} \times 12 \times 3 = 432 \text{ corpses."} \quad [117]$$

9.3.4. Discussion of the Soviet Reports on the Kori Furnaces

The reports assume that the cremation capacity depended on four factors:

1. the temperature of the cremation chamber;
2. the time needed for loading the furnace;
3. the number of corpses loaded into one cremation chamber;
4. the duration of the cremation of one load of corpses.

As these factors are mutually dependent, we must examine them together.

The Soviet experts claim that the coke-fired furnaces at Majdanek normally operated at a temperature of 1,500°C; those at the Sachsenhausen crematorium at 1,200-1,300°C (for the 4 coke-fired furnaces) or at 1,400°C (for the 2 oil-fired furnaces). These statements are technically unsound. On this subject, the engineer Richard Kessler noted (Kessler 1930, p. 136):

> *"Introduction temperatures of 1,200-1,500°C, as they often appear in reports on the operation of crematoria (in the journal* Die Flamme *a temperature as high as 2,000°C was reported) are probably estimated values which, however, were never measured. At such temperatures, both the refractory and the bones would melt and adhere to each other. At the Dessau trials, the most suitable temperatures were found to be between 850 and 900°C."*

As far as the Majdanek furnaces are concerned, I have already noted that initially, in the front portion of the cremation chamber, it was not possible to maintain a temperature even as low as 700°C because of the entry of false air into the flue duct through a gap of 45 mm. A "normal" operation at a temperature of 1,500°C has no factual basis, nor technical possibility. Furthermore, the refractory wall of these furnaces showed completely negligible traces of melting (cf. Chapter 11.2.6.). Hence the statements of the Soviet experts have no foundation in reality.

The Soviet experts have derived the duration of the cremations from a self-concocted "indicative diagram for the determination of the combustion time of corpses in various cremation furnaces as a function of temperature" (Document 262), which has the "time in minutes" as its ordinate and as its abscissa the "temperature in °C." This diagram starts at a muffle temperature of 800°C and goes

up to a temperature of 1,500°C. The relationship between temperature and duration of cremation is as follows:

800°C:	120 min.	1. (Klingenstierna furnace)
900°C:	105 min.	
1,000°C:	90 min.	2. (Siemens furnace)
1,100°C:	75 min.	
1,200°C:	60 min.	3. (Schneider furnace)
1,300°C:	45 min.	
1,400°C:	30 min.	
1,500°C:	15 min.	

We do not know the sources from which these specifications were drawn, but it is certain that, for temperatures in excess of 1,000°C, these data are completely untrustworthy.

The graph in question assigns to the Klingenstierna furnace a duration of 120 minutes for a temperature of 800°C, as against 90 minutes at 1,000°C for the Siemens model and finally 50 minutes at 1,200°C for the Schneider furnace. As I have explained in Chapter 3 of Section I of this study, the three above devices all operated on the principle of an indirect cremation employing hot air: the regenerators or recuperators, after having been heated to 1,000°C, were fed atmospheric air which entered the muffle at the same temperature and then caused the combustion of the corpse. According to Architect Beutinger, the duration of a cremation was 90 minutes for the Siemens furnace at Gotha operating at 900°C, 60-90 minutes for the Klingenstierna furnaces operating at 1,000°C, and 45-90 minutes for the Schneider furnaces which reached 1,000°C as well (see table p. 96).

According to a report of the Stuttgart city building administration, covering 48 cremations carried out between 20 July and 15 September 1909 in a Wilhelm Ruppmann furnace, the maximum temperature attained in the cremation chamber was 1,120°C (Nagel 1922, p. 37).

In the cremation experiments carried out by the engineer Richard Kessler at the Dessau crematorium between 1 November 1926 and 12 January 1927 using a Beck furnace (an improved version of the Klingenstierna model), the highest temperature reached in the cremation chamber was 1,100°C, but this maximum was attained only for a few moments during the combustion of the coffin (cf. Document 48).

In the analysis proffered in Chapters 5f. of Section I, I referred to various cremation diagrams for operation with coke, gas, and electricity which all show that the temperature of the muffle never reached a point above 1,100°C.

In the three diagrams known to me describing the operation of the electrical Topf furnaces at Erfurt (Documents 142, 146 & 148) the highest temperature reached momentarily was around 1,120°C.

It is thus a fact that, in the furnaces for civilian use referred to by the Soviet experts, cremation chamber temperatures higher than 1,100°C had not been established; effective temperatures of 1,500°C occurred only on the hearth grates (H. Keller 1929, p. 3).

It follows that the Soviet diagram, to the extent that it covers temperatures higher than 1,000°C, is based on an unacceptable extrapolation. This is confirmed by the experiments carried out in England in the 1970s which I discussed in Chapter 6 of Section I: in the graph illustrating the time-temperature relationship (Document 87), the temperature describes a wave-like curve: the minimum time – 61 minutes – occurs at a temperature of 800°C; as the temperature rises up to 1,000°C, the time increases as well: 65 minutes at 900°C, and 67 minutes at 1,000°C. Then it starts decreasing again, reaching 65.5 minutes at 1,100°C. At higher temperatures, unreached by experiments, Dr. Jones surmises that the duration should diminish further and should go below the thermal barrier at some threshold temperature. If one wanted to reduce the cremation time in this manner for example to 20 or 15 minutes, it would be necessary to design a furnace operating at around 2,000°C (see pp. 104f.).

The Soviet experts made another illicit extrapolation with respect to the furnace load. As the cremation of several corpses simultaneously in the same cremation chamber was prohibited for civil cremations, no experimental data exist in this regard. Hence the Soviet diagram necessarily rests on data for individual cremations. The Soviet experts therefore illicitly assign data valid for individual cremations to loads of two to twelve corpses in one cremation chamber. Loading twelve corpses into one muffle is merely an arithmetical maneuver in order to artificially raise the throughput of the furnaces. In this way, the three Stutthof furnaces were attributed a performance identical to the 6 furnaces at Sachsenhausen!

However, in the preceding section we have seen that increasing the load in a cremation chamber inevitably leads to a longer duration of the incineration and that, for a furnace designed for individual cremations, this increase in time is such that no practical advantage can be gained from such a procedure.

The coke consumption assumed by the Soviet experts – 60 kg for six emaciated corpses of 50 kg each – is mere conjecture without any technical basis. Let us recall the fact that in the Model 1b Kori furnace, the incineration of 310 kg of organic substance – the equivalent of six corpses of some 51 kg each – necessitated, at steady-state conditions, a supply of some 130 kg of solid fuel, the equivalent of 140 kg of coke altogether, or 23 kg per corpse.

On the subject of the loading of corpses at the Lublin crematorium, the Soviet experts are really allowing their imagination to run wild: the claim that, in front of the furnaces, they had found corpses without legs and without arms, "heavily damaged by fire" (*mnogo obgorebshich*), does not prove that the limbs of these corpses were cut off before being loaded into the furnace, it rather demonstrates that the last cremations were not carried out to the end, and when the carbonized corpses were later pulled out, they no longer had any arms or legs simply because the limbs burned faster than the trunks.

The Soviet experts' assertions are technically unsound also with respect to the discharge gases and the cross-sectional area of the chimney at the Lublin crematorium.

First of all the experts misread Kori's letter of 8 January 1943.[533] The document merely states that the two forced-draft devices were necessary because of the cooling of the off-gas (caused by its passage through the two recuperator chambers where they transferred part of their heat to the water heating pipes). In the summer months this could have reduced the chimney draft to an excessive degree, something which should be quite obvious.

The calculation of the cross-section of the two smoke ducts – the experts give only the result – is wrong, first of all because of the erroneous assumption that cremation proceeded with an excess-air ratio of 1.3. This is only half of what is actually needed. Furthermore, the result of the computation itself is wrong. As we can see from the Soviet experts' report on the furnaces at the Sachsenhausen camp, the calculation of the chimney section carried out by the experts was based on the following formula (cf. page 41):

$$q = \frac{V\,(1 + \alpha t)}{3{,}600\ \text{sec/hr} \cdot v} \qquad [118]$$

with q = cross-sectional area of chimney
V = volume of off-gas in Nm^3 per hr
$\alpha = {}^{1}/_{273}\ °C^{-1}$
t = temperature of the off-gas in the chimney, °C
v = velocity of the off-gas in the chimney in m/sec.

Assuming a load of four corpses in each muffle, a duration of the cremation of 12 minutes, a generation of 285 m^3 off-gas per corpse, an off-gas temperature in the chimney of 400°C, and a gas velocity of 3 m/sec as assumed by the Soviets (see p. 326), we obtain for the required cross-section of one chimney duct collecting the gasses of 2.5 muffles (there were two ducts for five muffles):

$$S = \frac{285\ Nm^3/hr \cdot 4\ \text{corpses/muffle} \cdot 2.5\ \text{muffles/duct}\ (1 + \alpha \cdot 400°C)}{3{,}600\ \text{sec/hr} \cdot 3\ \text{m/sec}} \cdot \frac{60\ \text{min/hr}}{12\ \text{min/corpse}}$$

$$= 3.25\ m^2. \qquad [119]$$

In other words, the calculated hourly generation of 35,100 m^3 of off-gas would have required a cross-sectional area of 3.25 m^2 for each of the two chimney ducts, or nine times the actual dimension (with the actual cross-section, the gas velocity would have had to amount to 27 m/sec, or 60 mph – a true storm!). But in their computation the Soviet experts did not even consider the gas stemming from the combustion of the coke – as if the corpses underwent a process of auto-combustion!

In conclusion we may say that, as no cremation furnace actually operated at average temperatures higher than 1,000°C, and as any loading of several copses into one muffle would at least have multiplied the time taken in proportion to the number of corpses loaded, the diagram produced by the Soviet experts is without any technical foundation.

In fact, the Kori furnaces at Sachsenhausen, Majdanek and Stutthof, if we assume an average operating temperature of 800°C and a duration of 50 minutes

[533] GARF, 7021-107-9, p. 250; document published in Graf/Mattogno 2012, p. 313.

for a single cremation (as in the Kori furnaces at Westerbork), had cremation capacities of 144, 115, and 58 corpses in 24 hours, respectively.

This means that the Soviet experts, by using a technical sleight of hand, multiplied the actual cremation capacities by a factor of five for Sachsenhausen, a factor of thirteen for Majdanek, and a factor of ten for Stutthof! What should be stressed here, though, is that not even the Soviet experts ventured so far as to attribute to the actual cremation temperature a duration of less than 60 minutes for the cremation process: even to the highest temperature, 1100°C, occurring only for a few moments, they assigned a substantial duration of 75 minutes.

9.3.5. The Soviet and Polish Reports on the Topf Cremation Furnaces at Auschwitz-Birkenau

In February of 1945, the Soviet commission of inquiry investigating Auschwitz entrusted the engineers Dawidowski, Dolinskij, Lavruschin and Schuer with the task of giving an expert opinion on the subject of the cremation furnaces at that camp. The experts, however, limited themselves to furnishing the following very sparse data without any technical explanation:[534]

Crematorium I

- 3-5 corpses were loaded simultaneously into each muffle;
- cremation took 90 minutes;
- the number of corpses cremated amounted to 300-350 per day.

Crematoria II/III

- 3-5 corpses were loaded together into each muffle;
- the cremation of which took 20-30 minutes;
- at full capacity, 6,000 corpses per day could be cremated in the 30 muffles of the two crematoria.

Crematoria IV/V

- 3 to 5 corpses were loaded into each muffle;
- the cremation took 30-40 minutes;
- at full capacity, 3,000 corpses per day could be cremated in the 16 furnaces of these crematoria.

On 26 September 1946, the engineer Roman Dawidowski, an expert witness with the court conducting the Rudolf Höss trial, drew up a long opinion on the crematoria at Auschwitz-Birkenau.[535] Dawidowski was a mechanical engineer in the field of heat and combustion technology, but his opinion shows only a very rudimentary knowledge with respect to cremation furnaces. His documentation on the civilian crematoria in Germany consists of an excerpt of the "Law on Cremation" of 15 May 1934 (p. 13-16) and of three drawings of cremation furnaces of the Siemens type (p. 16) – similar to those published here (Document 21) – as well

[534] "Akt 14 February – 8 March 1945. City of Oswiecim." GARF,7021-108-14, pp. 2-7.
[535] AGK, NTN, 93, pp. 1-57; subsequent page numbers from there.

as of the Didier (p. 17) and Gebrüder Beck furnaces (p. 18), identical to those published here (Documents 59f.) and stemming from the same source.

On the subject of the Auschwitz-Birkenau furnaces, Dawidowski merely reiterated the statements made in the report of the Soviet experts mentioned above without any further explanation:

Crematorium I

> *"The cremation of a load in 4 muffles took about one half-hour, therefore, in continuous operation over 14 hours per day, the cremation capacity of Crematorium I in its original state* [with two furnaces] *was more than 200 corpses per day.* […] *After this enlargement* [*i.e.*, after adding the third furnace]*, the cremation capacity of Crematorium I rose to some 350 corpses per day."* (pp. 24f.)

Crematoria II/III

> *"On average, five corpses were loaded into each muffle at one time. Cremation of such a load took 25-30 minutes. The 30 muffles of the two Crematoria II and III could cremate 350 corpses per hour. In the expert's opinion, for a continuous operation in two shifts of 12 hours per day and setting aside 3 hours of inactivity per day for the extraction of the slag from the gasifiers and for other minor work, with the unavoidable interruptions of continuous operation, the average number of corpses actually cremated in the two crematoria in 24 hours was 5,000 corpses. This figure agrees with the testimonies of the eye-witnesses Tauber and Jankowski."* (p. 47)

Crematoria IV/V

> *"In these crematoria, too, 3-5 corpses were loaded into each muffle. Cremation of such a load took about 30 minutes. In the expert's opinion, the two Crematoria IV and V, at full capacity with 2 shifts of 12 hours, considering stoppages for the removal of slag from the gasifiers, unforeseen incidents, bottle-necks etc., could cremate 3,000 corpses per day on average. This figure is in agreement with the depositions of eye-witnesses."* (p. 48)

In order to attain such performances – if we follow the Soviet diagram discussed above – the furnaces at Crematorium I would have had to be operated at 1,000°C, those at Crematoria III and IV at more than 1,400°C, and those at Crematoria IV and V at more than 1,300°C. Yet only the first temperature mentioned is in any way acceptable. As I have already stated, Topf's operating instructions for the triple-muffle furnaces recommended not to exceed a temperature of 1,000°C in the muffles. Even Dawidowski himself, during the fourteenth session of the Höss trial, declared explicitly that[536]

> *"the cremation process for corpses is very difficult, requiring a precise temperature of 1,000°C; if the temperature is higher, the ash does not remain loose but attaches itself to the slag* [forming] *a compact mass. If the temperature is less than 1,000°C, the muscles will not burn…."*

A duration of the cremation process of 25-30 minutes is without any technical foundation as well, while the simultaneous cremation of three to five corpses in

[536] AGK, NTN, 111, p. 1572.

each muffle would at least have multiplied the duration of the process by a factor of 3 to 5.

Just like the Soviet expert opinions, Dawidowski's did not have a scientific character, but a political one, as it was to back up the wild exaggerations of the witnesses. The cremation capacities averred by the expert were not the result of an investigation, but of its afactual premise.

Summarizing our findings, we see that the practical performance of the double-muffle Topf furnace at Gusen and of the Kori furnace at Westerbork, the practical experience with the Kori furnaces for the destruction of animal remains, the thermal load on the muffles as well as, indirectly, the findings of the Soviet and Polish experts, concur to demonstrate that in the Topf furnaces at Auschwitz-Birkenau a good and efficient cremation (with respect to time and fuel consumption) of several corpses in one muffle was technically impossible and any cremation of several corpses in one muffle would not have boosted the cremation performance of the furnaces in any way. As a matter of fact, it most likely would have reduced the performance, in particular for more than two corpses per muffle.

9.3.6. The Presence of Child Corpses

For completeness's sake we must also consider the possibility that there were children and lean adults among the corpses. The number of Jewish children and adolescents deported to Auschwitz has been estimated at about 216,300 (Kubica 1999, p. 349) out of 1,095,000 deported (Piper 1993, p. 200), which amounts to 19.75%, or about 1 in 5. The percentage, however, is calculated in relation to those presumed murdered – about 607,800 (Mattogno 2010, p. 535) – and corresponds to about every third deportee. The average weight of children up to the age of 16 is about 35 kg (Graf/Kues/Mattogno 2010, pp. 130-133), so the average weight of two adults and one child is [(70+70+35)÷3=] 58 kg. In the Westerbork crematorium the cremation of an adult corpse alone and that of an adult and a child corpse together lasted on average [(50+57)÷3=] 35 minutes. Considering, however, that an average cremation of an adult corpse lasted 60 minutes in the Topf furnaces (not 50) and that the age of the children ranged from one day to 16 years (and not merely from one day to one year), it is evident that the average cremation at Auschwitz lasted well over 35 minutes. Reasoning by analogy with the furnaces for the destruction of animal carcasses, we can assume that the simultaneous cremation of an average adult of 70 kg and an average child of 35 kg in one muffle lasted [(70+35) kg × (50 sec/kg ÷ 60 sec/min) =] 87.5 minutes, and that the average duration of the cremation of the bodies of two adults and one child lasted (175 kg × $^{5}/_{6}$ min/kg ≈) 146 minutes, or on average 48.6 minutes per body. This duration appears credible given the fact that, as mentioned above, in the Paris crematorium of Père-Lachaise the average duration of the cremation of the bodies of children up to 9 years was about 39 minutes. Therefore, the presence of children among the cremated corpses would have enhanced the capacity of the cremation furnaces only marginally by some 20%, yet even that would not even get close to the capacities claimed in the letter by the Central Construction Office of 28 June 1943 and in Prüfer's memo of 8 September 1942.

9.4. Maximum Theoretical Cremation Capacity

Our final task is to present the general conclusions concerning the performance of the Topf furnaces at Auschwitz-Birkenau.

Assuming an average operating time of the furnaces of 20 hours per day and an average cremation time of 60 min per normal corpse, resulting in 20 cremations per day and muffle, the maximum cremation capacities of these devices were as follows:

Table 6: Maximum Daily Cremation Capacity*

Crematorium	# of muffles	# of cremations
I	6	120
II	15	300
III	15	300
IV	8	160
V	8	160
	Total	*1,040*

* assuming 1hr cremation time per corpse and 20hr/day operation

9.5. Normal Cremation Capacity

The cremation capacities as given in the preceding subchapter are purely theoretical, as they do not take into account one crucial element: according to the *Aktenvermerk* of 17 March 1943 (cf. Document 264), which will be analyzed in Chapter 10, the normal activity of the crematoria was set at 12 hours per day, which took into account the inevitable wear of the equipment. The normal cremation capacities thus correspond to 60% of the above values, or:

Table 7: Normal Daily Cremation Capacity*

Crematorium	# of muffles	# of cremations
I	6	72
II	15	180
III	15	180
IV	8	96
V	8	96
I to V	*52*	*624*
II to V	*46*	*552*

* assuming 1hr cremation time per corpse and 12hr/day operation

The last row shows the total after deducting Crematorium I, which was replaced by the new Crematoria II to V.[537]

Was this an excessive capacity? To answer this question, we must go more deeply into the history and the function of the Birkenau crematoria. The "new crematorium" with its five triple-muffle furnaces (the future Crematorium II) was

[537] In this context we also ought to consider the concept of reserve furnaces; for example, at the new Lublin crematorium, the central furnace (one out of five) was specifically labelled "*Reserveofen*." Cf. Chapter 11.2.6. Assuming that every fifth furnace served as a reserve, this would further reduce the capacity to 552×0.8 = 442 corpses in 12 hours.

designed for a camp with 125,000 Soviet prisoners of war. Thus a detainee-to-muffle ratio of (125,000÷15 =) 8,333 was assumed. The explanatory report (*Erläuterungsbericht*) of 30 October 1941 set forth that each muffle was to take up two corpses, thus enabling the cremation of 60 corpses in one hour or two corpses in one muffle every 30 minutes (see p. 265).

For a daily operating period of 12 hours, the daily cremation capacity would thus have been (60×12=) 720 corpses. Actually though, as we have noted in Chapter 7, the type of triple-muffle furnace that was eventually built did not correspond to the technical characteristics of the devices described in the *Aktenvermerk*. Hence the above capacity did not correspond to the later reality, all the more so as even the cremation of a single corpse in one muffle within 30 minutes (on average) would have been technically impossible.

This remark, however, does not touch in any way the intentions of the Auschwitz SS who, for a crematorium built without any criminal aim, counted on a normal cremation capacity of (720×30=) 21,600 deaths per month, or a mortality of (21,600÷125,000×100≈) 17.3% of the total camp strength per month. This high level of mortality had occurred in October of 1941.[538] The above computation is presented only as a concrete point of reference.

Obviously, as we shall see presently, the camp administration did not expect to see a loss as high as 21,600 detainees per month throughout the year; the camp command – in line with the initial estimates – merely wanted to be able to cope with emergency situations of a daily mortality of up to 720 detainees for short periods of time.

The origins of the other three crematoria at Birkenau had two causes: the outbreak of typhus and the plans for the enlargement of the camp (see Mattogno 2008). The August of 1942 was the month during which the typhus epidemic took on horrifying proportions. This was also the month during which the decision was taken to build the other three crematoria.

In the course of the month, a total of 8,354 detainees (6,829 men and 1,525 women) died, 269 per day on average.[539] Over the first 19 days of the month of August, 4,113 deaths were registered in the men's camp alone. Between 10 and 19 August, 2,824 detainees would die, 282 per day on average, with high points of 390 deaths per day on the 18th, 324 on the 13th, and 301 on the 11th.[540] Considering the fact that mortality was 49 per day in the women's camp, it is not overly adventurous to say that in August of 1942 the daily death rate exceeded 300 per day, with high points above 400 cases.

This catastrophic scenario unfolded at a time when high-flying plans for the Birkenau camp were being mulled over. As early as June of 1942, the *WVHA* planned to raise the PoW camp strength to 150,000 detainees,[541] and in August this figures had reached 200,000 detainees.[542] Of course, the planned installation

[538] Between 7 and 31 October 1941, 2,128 detainees died; the average strength for that month was 12,500 detainees, which yields a mortality rate of about 17%.
[539] PRO, HW 1/929 xc 11768.
[540] *Stärkebuch*, analysis by Jan Sehn. AGK, NTN 92, pp. 82f.
[541] Radiomessage from Kammler to Bischoff dated 22 June 1942. GARF, 7021-108-32, p. 32.
[542] Letter by Bischoff to Kammler dated 27 August 1942. GARF, 7021-108-32, p. 41.

of appropriate hygienic and sanitary facilities as well as disinfestation plants would help to suppress another violent outbreak of such an epidemic, but how could one be sure?

The decision to build more crematoria practically imposed itself, along with the choice of a sufficient number of muffles for the new installations, or in practical terms their cremation capacity. It was influenced by the two facts mentioned above: the excessive mortality among the detainees, and the plans for an enlargement of the Birkenau camp, which would have brought about an enormous increase in the camp strength.

Available statistics allow us to say that in August 1942 the detainee mortality reached a level of 29.8% of the average camp strength in the men's camp (some 22,925 detainees), hitting highs of 37.9% of the average strength of 23,142 detainees between the 10th and the 19th of that month.[543]

If then – for the men's camp alone with an average strength of 23,000 – there were 6,829 deaths equivalent to a temporary rate of 37.9% of the camp strength, what would or could happen with a camp strength of 150,000 or 200,000 detainees?

At that level, the effective cremation capacity of 624 corpses per day (of 12 operating hours) or some 19,000 in one month would have corresponded to a mortality of 12.5% for a camp strength of 150,000 and no more than 9.4% for a strength of 200,000 detainees; in other words only one third or one quarter, respectively, of the relative levels reached in August of 1942.

These considerations help us in understanding the problems which affected the SS's choice for a suitable capacity for the new crematoria. Fortunately, a Central Construction Office document of 10 July 1942 furnishes us with the criteria of that decision: On 15 June 1942 the Construction Office of the Stutthof camp sent to a request to the Central Construction Office at Auschwitz regarding information concerning the installation of a crematorium. On 10 July Bischoff answered with the following letter (63):[544]

> *"In the attachment, we are sending you the plans for a crematorium for 30,000 detainees. The plant consists of 5 triple-muffle cremation furnaces. According to information supplied by Topf & Söhne Co. of Erfurt, a cremation takes about one half-hour.*
>
> *The basement has been raised because the ground-water level at the construction site is high. Concerning technical installation, we refer you to Topf & Söhne Co. of Erfurt."*

The duration of half an hour for one cremation was nothing but an extrapolation on Topf's part, because at that moment no triple-muffle furnace had yet been built. What is important in this letter, however, is the ratio of muffles to detainees established by the Central Construction Office, viz. (30,000÷15=) one muffle for 2,000 detainees.

This clearly shows that the Central Construction Office did, in fact, not trust the data of the explanatory note of 30 October 1941 (which Topf had provided), because on the basis of such data, and assuming an operation of 12 hours per day,

---

[543] *Stärkebuch*, analysis by Jan Sehn. AGK, NTN 92, pp.82-83.

[544] Letter from Bischoff to *Bauleitung* of Stutthof dated 10 July 1942. RGVA, 502-1-272, p. 168.

the crematorium would have been able to handle (720×30=) 21,600 corpses per month or [(21,600÷30,000)×100] = 72% of the camp strength for which it was designed.

In practical terms, the Central Construction Office approved an enormous reduction of the new crematorium's capacity when it set the effective cremation capacity to be sufficient no longer for 125,000 inmates, as stated in the explanatory report, but rather for 30,000 inmates, or at (30,000÷125,000×100=) 24%; *i.e.* in numerical terms, at (720×0.24≈) 173 cremations per day.

On the basis of the ratio of muffles to detainees set by the Central Construction Office, the 46 muffles of the four crematoria at Birkenau were sufficient for (46×2,000=) 92,000 detainees. This computation by the Central Construction Office formed the basis for the later decision to build the other three crematoria and constituted the criterion for the choice of the number of muffles.

The increase of the camp strength to a level of 200,000 detainees was mere conjecture and turned out to be increasingly illusory over the following months. The layout of the PoW camp of 15 August 1942 (Pressac 1989, p. 203), though based on a population of 200,000 detainees, showed only two crematoria (the future Crematoria II and III) or a ratio of muffles to detainees of (30÷200,000=) 1:6,666. The drawing of 22 September 1942 (*ibid.*, p. 209), still showing merely the two crematoria just mentioned, was elaborated for a strength of only 140,000 detainees or a ratio of (140,000÷30=) one muffle for 4,667 detainees.

The final drawing of 6 October 1942,[545] including all four crematoria for an unchanged camp strength of 140,000 detainees, yielded a new ratio of (140,000÷46=) 1 muffle for 3,043 detainees. Taking into account the slow progress of the construction of the camp, the strength of 140,000 remained purely theoretical;[546] it was reached only as late as August 1944 under the enormous overload caused by the deported Hungarian Jews.[547]

Considering the fact that the projected strength for the Birkenau camp stood at 140,000 detainees and the normal strength of the Auschwitz camp amounted to 10,010 in November of 1942,[548] *i.e.* a total of 150,000 detainees, we may say, based on the Central Construction Office calculations, that the crematoria eventually installed were most inadequate for the aimed-at increase of the camp strength, which would indeed have necessitated (150,000÷2,000=) 75 muffles as compared to the 46 eventually built.

The conclusion of the matters discussed above is that the Birkenau crematoria were conceived only on the basis of registered detainees, without any criminal intent, and were to allow for possible future emergency situations with considerable peaks in mortality, in line with the experience gathered in August of 1942. They reflected an effective cremation capacity of only 50% of the theoretical one and an average operating time of 12 hours per day.

---

[545] VHA, OT 31(2)/8.

[546] It is known that *Bauabschnitt* III was never finished.

[547] According to information gathered by the Polish resistance movement, the camp strength of the Auschwitz-Birkenau camp was 135,168 detainees in August of 1944 (Czech 1989, p. 860).

[548] *Normale Block-Belegstärke im K.L.Auschwitz*. 3 November 1942. RGVA, 502-1-272, p.56.

Although the projected strength of the Birkenau camp was 140,000, the four crematoria – which were really designed for a strength of only 92,000 – were not used to the full for two reasons: first of all, the actual strength stood nearly always below this limit.[549] Secondly, the actual construction of the camp with all the projected sanitary, hygienic, and medical installations, led to a considerable drop in mortality. After the 1942 typhus epidemic, such a drop occurred as early as April of 1943, and over that year the mortality dropped steadily, reaching a low of 2.3% in October 1942 (Langbein 1965, vol. 1, pp. 100f.).

9.6. Discussion of the *Zentralbauleitung* Letter of 28 June 1943

At the end of the preceding chapter we left in suspension the technical examination of the cremation capacity as indicated in the Central Construction Office letter of 28 June 1943. Now, having ruled out – in terms of economy and duration – the efficient simultaneous cremation of multiple corpses in one muffle in the Auschwitz-Birkenau furnaces, we can state with certainty that such a capacity is technically impossible.

This judgment is strengthened further by the fact that, as we shall see in Chapter 10, the minimum theoretical fuel requirement of a Topf triple-muffle or 8-muffle furnace for the type of corpse which demanded the lowest amount of fuel was 16 and 12 kg of coke per corpse, respectively. In view of the fact that the furnaces of Crematoria II and III of Birkenau could burn 8,400 kg of coke in 24 hours and those of Crematoria IV and V 3,360 kg, if the Crematoria II and III did have a capacity of 1,440 corpses in 24 hours, coke consumption per corpse would have been a mere (8,400÷1,440=) 5.83 kg; for Crematoria IV and V, a capacity of 768 corpses in 24 hours would have meant a specific consumption of only (3,600÷768=) 4.37 kg of coke, but such figures would be only about one third of the minimum theoretical requirements.

The capacity indicated in the letter of 28 June 1943 is, therefore, technically impossible to attain. How can we explain this dilemma?

Jean-Claude Pressac has shown correctly[550] that the cremation capacity given in the document, as far as Crematoria II-V are concerned, is closely linked arithmetically to the capacity mentioned in the previously mentioned explanatory report of 30 October 1941 (Document 211), *i.e.* 2 corpses in one half-hour in one muffle or 4 corpses per hour per muffle which corresponds precisely to

$4 \times 15 \times 24 = 1{,}440$ corpses in 24 hours in Crematoria II-III

$4 \times 8 \times 24 = 768$ corpses in 24 hours in Crematoria IV-V.

However, there is no direct relationship between the five triple-muffle furnaces mentioned in that report and the furnaces that would eventually be installed in Crematoria II and III at Birkenau. In October of 1941, the triple-muffle Topf furnace was still on the drawing boards, and the only basic principle was that it would consist of three muffles which were linked in one way or another. The

[549] In 1943, the maximum camp strength was 88,251 detainees (1st December). *Übersicht über den Häftlingseinsatz im K.L. Auschwitz. Dezember 1943*. APMO, D-AuI-3a/370, p. 438 e 448.

[550] Pressac 1989, p. 244.

reference which appears in the explanatory report of 30 October 1941 therefore concerned an elusive project in Kurt Prüfer's mind, different from what was later realized, in the same way as the project described in the "quotation for the delivery of two triple-muffle cremation furnaces" of 12 February 1942 (Document 228), in which the triple-muffle furnace still had a single gasifier situated behind the central muffle.

The link between the cremation capacity of the triple-muffle furnaces in the explanatory report of 30 October 1941 and the letter of 28 June 1943 was thus purely formal. But what was the basis for such a link? The document in question allows us to formulate a plausible answer. The document, in fact, presents certain anomalies, the most important ones of which are the presence of an element which should not be there and the absence of one which should.

The letter of 28 June 1943 refers to the "completion of Crematorium III." A report about the completion of a construction site (or building) was an official document sent to the *WVHA* in compliance with a specific order by Kammler of 6 April 1943.[551] What was required in this case was the notification of the completion of a construction project and a report about the respective hand-over negotiation (*Übergabeverhandlung*).

For this reason, the "list of construction projects already handed over to the camp administration,"[552] drawn up by Bischoff in accordance with Kammler's directives, contains, *i.a.*, the registration number of the letter by which the hand-over negotiation for the four Birkenau crematoria had been reported to the camp command of the Auschwitz camp, and the order and registration number of the letter of notification to the head of Office Group C at the *WVHA*.

Now, even though the report about the hand-over negotiation of Crematorium III was drawn up on 24 June 1943[553] and passed on to the *Kommandantur* probably on the same day[554] and even though the garrison administration had taken over Crematorium III officially on 25 June,[555] the letter of 28 June does not address this state of the matter at all, and that is what should be there but is not.

The notification of completion was a purely formal act simply conveying the fact that a construction project had been finished, but it never gives any technical details of the project, which means that the indication of a cremation capacity in the letter of 28 June 1943 makes no sense, bureaucratically speaking, and this is the element which should not be there.

What is even odder is the fact that this notification of completion is only about Crematorium III, but the letter mentions the cremation capacity of *all* crematoria. One would have to surmise that Bischoff must have been requested explicitly to supply such information to Kammler. But in that case, bureaucratic practice would have required that he reply by a specific letter mentioning, in the line *Bezug*

---

[551] Letter from Kammler "to all building inspectorates and building sections" (*an sämtliche Bauinspektionen und Baugruppen*) dated 6 April 1943. WAPL, *Zentralbauleitung*, 54, p. 68.
[552] APMO, 30/25, p.14.
[553] RGVA, 502-2-54, p. 84.
[554] Bischoff's letter of transmittal erroneously has the date of 23 June 1943. RGVA, 502-2-54, p. 21.
[555] APMO, 30/25, p.14.

(reference) the registration number and the date of Kammler's letter. Instead, the letter of 28 June 1943 merely states *Bezug: ohne* (reference: none).

The letter shows two more anomalies. First of all, the use of the word *Personen* (persons) as the cremation units. This term is somewhat odd, as one would rather expect the term "corpses" (*Leichen*) or at least "detainees" (*Häftlinge*). Furthermore, in the letter in question, the cremation capacity is given for a continuous operation of 24 hours per day, but – as we have explained in Chapter 9.1. – this was not feasible with coke-fired furnaces. It is not by accident that the file memo of 17 March 1943 has a "daily operation" of 12 hours.

It is highly unlikely that Bischoff, in a formal official document, would have made so many gross mistakes.

Another strange thing worth noting is that the letter in question is a unique document, unrelated to others: no other document exists which mentions or in any way refers to cremation capacities. The matter is even more mysterious, as it is an official document addressed to the Head of Office Group C of the *WVHA*, *SS-Brigadeführer und Generalmajor der Waffen-SS* Kammler. Office C/III handled technical matters and encompassed four main departments, among which we have one for civil engineering (C/III/1) and one for mechanical and electrical engineering (C/III/3) which also included a subsection for heating and ventilation (C/III/3a).[556]

Since the cremation capacity mentioned in this letter was technically impossible, how can we believe that the engineers of Office C/III, in the face of such obviously erroneous statements, would not have asked Bischoff for more information? Bischoff would have had to answer, and a correspondence would have ensued of which there is, however, not the slightest trace.

The most obvious conclusion we may draw from the remarks made above is that the author of this letter was completely unfamiliar with the technical question of the capacity of the cremation furnaces, and not very familiar with the bureaucratic practices valid here either, something which certainly does not apply to Bischoff and makes us rather think of someone from another branch of the Central Construction Office[557] and with a still-limited knowledge of the procedures followed in this office, possibly *SS-Sturmmann* Nestripke whose initials appear in the registration number of the document.

The author of the letter, being inexperienced, left out the mandatory report about the hand-over negotiation and added to the notification of completion, on his own initiative, the unrequested reference to a capacity of the crematoria, based on the explanatory report of 30 October 1941, because he might have thought that for bureaucratic reasons – as Pressac has pointed out – the furnace capacities had to correspond to the 1941 explanatory report.[558] We would then not be dealing

[556] RGVA, 502-1-4, p. 28.

[557] In January of 1943, the *Zentralbauleitung* at Auschwitz comprised 14 departments (*Sachgebiete*) and was divided into 5 *Bauleitungen*. Cf. C. Mattogno 2005.

[558] However, the cremation capacity attributed to Crematorium I had no relationship either with the above document or with reality and it is very difficult to say where the figure came from.

with an intentional "exaggeration" aimed at a mystification of unattainable performances (as Pressac believed) but with a simple case of incompetence within bureaucratic procedures.

How far this might be true is demonstrated by Bischoff's letter to the Construction Office of the Stutthof camp of 10 July 1942, which we have discussed above. It is obvious that Bischoff could not reasonably have recommended an installation with an actual capacity of 1,440 corpses in 24 hours for a mere 30,000 detainees, because this would have corresponded to a capacity of (1,440×30=) 43,200 corpses per month, *i.e.* 13,200 more than the number of detainees concerned.

Hence, Bischoff would have been fully aware of the erroneous character of the cremation capacity given in the letter of 28 June 1943, which is yet another confirmation of the utter strangeness of this document.

We have yet to look at one more point: was the letter of 28 June 1943 ever sent to the *WVHA*? As we have already pointed out, this would have undoubtedly led to an exchange of letters, of which there is neither a trace in the Central Construction Office archives nor in the records of the Pohl trial (Pohl was the head of the *WVHA*).

The fact that the letter bears no signature could mean that Bischoff, noticing the double error it contained, refused to sign it and had it retyped in a corrected version mentioning the hand-over negotiation and omitting the capacity of the furnaces. There are instances of documents thrown out and retyped correctly with the registration number unchanged, for example the file memo of 13 September 1943, of which we have one version full of mistakes corrected by hand[559] and a retyped and corrected version signed by Kirschnek and Bischoff.[560] The fact that no copy of the corrected version exists in the Moscow Central Construction Office archives may of course have been caused by the selection of the documents as practiced by the Soviets.

9.7. The Auschwitz-Birkenau Crematoria in the General Operation of the Camp

In the preceding section we investigated the question of the design and construction of the Birkenau crematoria. To round out our treatment, we have yet to look into the importance which the camp administration attributed to them.

The documents tell us not only that the Auschwitz-Birkenau crematoria never played a major role in the history of the camp, but that they did not even enjoy the same degree of attention which the Central Construction Office devoted to a much more prosaic combustion plant: the district heating plant (*Fernheizwerk*), BW 161. We will limit ourselves to a few significant aspects.

On 27 June 1942, Friedrich Boos, the contractor for this installation, informed the Central Construction Office that the firm Walther & Co. Dampfkesselwerk at Cologne, which he had contacted, required the following data for an offer concerning the steam boilers it manufactured:

[559] APMO, BW 30/25, pp. 11-12.
[560] RGVA, 502-1-26, pp.144-146.

1) type of fuel
2) moisture content of the fuel
3) ash content of the fuel
4) volatiles in the fuel
5) granularity of the fuel
6) melting point of the slag from the fuel
7) softening point of the slag
8) analysis of the feed water.

The project required 45-50 tons of coal daily![561]

As the district heating plant was to use hard coal from Upper Silesia, the Central Construction Office forwarded the questions to the Mining and Metallurgical Association of Upper Silesia,[562] and received the following information:

	Nut-coal, Type III / IV	Ground coal
Size	10/20 mm, 20/30 mm	0 – 10 mm
Humidity	8 – 12%	10 – 14%
ash	7 – 10%	10 – 15%
volatiles	35 – 40%	33 – 38%.
Ash melting point: in general 1,200-1,300°C.[563]		

To assess the suitability of various types of coal, specific combustion experiments were carried out.[564] For the district heating plant, 4 "Holland" type boilers were to be installed with a heating-surface area of 150 m² and a total consumption of hard coal of about 400-500 kg/h, depending on size,[565] but probably only three boilers were eventually installed, because on 13 October 1944 the Central Construction Office ordered from Friedrich Boos "3 pcs. suction and fly-ash-removal devices" for 3 "Holland boilers" with a heating surface of 150 m² at a price of 21,909.50 RM each.[566]

The chimney to which these devices were to be connected had a height of 22.2 m and three ducts 0.70 by 0.70 m each.[567]

Boos's proposal for the suction enhancers took into account all pertaining physical data. For the *Saugzuganlage Type H 13* serving a boiler of 150m² heating surface, the proposal specified:

– gas volume: 13,500 m³/hr
– volumetric flow rate of the gases: 3.75 m³/hr
– gas temperature: 310°C

[561] Letter from F. Boos to *Zentralbauleitung* dated 27 June 1942. RGVA, 502-1-138, pp. 513-513a.
[562] Letter from *Zentralbauleitung* "*an den Oberschlesischen Berg- und Hüttenmännischen Verein*" with its seat at Kattowitz, dated 14 July 1942. RGVA, 502-1-138, p. 508.
[563] Letter from Oberschlesisches Steinkohlen-Syndikat G.m.b.H. to Zentralbauleitung dated 20 July 1942.
[564] Letter from F. Boos "*an die Vereinigten Kesselwerke Aktiengesellschaft Düsseldorf*" dated 24 May 1943 on the subject of "fuel trial at the home for the handicapped at Beuthen on 5 and 6 May 1943" "*Brennstoffversuch im Krüppelheim in Beuthen am 5. und 6.5.43*." RGVA, 502-1-138, pp. 126-126a.
[565] *Lieferungsumfang* without a date but originating from the first half of 1943. RGVA, 502-1-138, pp. 119-121.
[566] Letter from F. Boos to *Zentralbauleitung* dated 27 October 1944. RGVA, 502-1-138, p.5.
[567] *Zentralbauleitung*, *Kosten-Berechnung über den Neubau eines Schornsteines* (cost estimate for the new construction of a chimney) for BW 161. 1943. RGVA, 502-1-139, p. 7.

– density of the gas: 0.62 kg/m³
– static pressure at blower exit: 40 mm water column
– margin of 10% as requested: 4 mm water column
– margin for flow resistance: 55 mm water column
– difference in static pressure: 99 mm water column
– power requirement for blower: 10 hp
– speed of blower: 1,435 rpm.[568]

In the documentation concerning the Birkenau crematoria there is no instance of comparable diligence.

10. Heat Balance of the Topf Furnaces at Auschwitz-Birkenau

10.1. Remarks on the Method Used

In Chapter 8.3 we analyzed the list of cremations carried out in the crematorium at the Gusen concentration camp, which possessed a coal-fired Topf double-muffle furnace. Among other things, this list contains the consumption of coke for each cycle of cremations. This allows us to calculate the average coke consumption for each corpse. As these consumptions represent data obtained under actual conditions of operation, they constitute a valuable point of departure for the calculation of the overall heat balance of the Topf furnaces at Auschwitz-Birkenau.

These data will be used to arrive at reliable results, to the greatest extent possible, by means of the method employed by engineer Heepke as described in Chapter 7 of Section I, but with the considerable advantage – in the case of the Gusen furnaces – that we know in advance what the actual result of the heat balance should be. Without this knowledge, such a heat balance might be in agreement with furnaces for civilian use, but not for those erected in the concentration camps, whose main feature was their greater economy as compared to the civilian furnaces, both in terms of price and consumption.

The Topf furnace at Gusen was similar in design to the Topf double-muffle furnace at Auschwitz, although it showed an operational difference which had a certain bearing on the heat balance: in the Gusen furnace, on account of a different structure of the muffle grate and the availability of a draft enhancer which brought about a higher heat availability, the average duration of a cremation was around 40 minutes; thus, the average temperature of this furnace was higher than that of the Auschwitz-Birkenau furnaces for which we have calculated an average duration of 60 minutes for the cremation of one normal corpse.

The operating temperature of the Auschwitz furnaces being 800°C, as imposed by the applicable operating instructions and in line with civilian furnaces, we may assume an average temperature of 850°C for the Gusen furnace. Since we have no operational data about the off-gas temperature of the Auschwitz-

[568] Letter from F. Boos to *Zentralbauleitung* dated 24 May 1943. RGVA, 502-1-138, pp. 218-218a.

Birkenau furnaces, we must use the highest values encountered in civilian furnaces, because the furnaces in the concentration camps had no recuperator and would thus necessarily have a higher off-gas temperature than civilian furnaces.

Operational data for the Berlin *Gerichtsstraße* crematorium tell us that it operated with an off-gas temperature of 700°C at the flue-gas damper, for an excess-air ratio three times the volume of the theoretical combustion air (Tilly 1926b, p. 190). The four gas-fired Volckmann-Ludwig furnaces, built in 1932 by the H.R. Heinicke Co. at the Hamburg-Ohlsdorf crematorium, functioned with an average temperature of 800-900°C; the flue-gas temperature, measured directly behind the damper, was normally at 600°C lower (Manskopf 1933, p. 775). These furnaces did not have a recuperator, which means that the flue-gas discharge was comparable to the Topf furnaces at Auschwitz-Birkenau.

Consistent with these documents, one may also assign to the Topf furnaces an off-gas temperature some 100°C lower than that of the furnace itself, hence 750°C for the Gusen furnace and 700°C for the furnaces at Auschwitz-Birkenau.[569]

For comparison, we also present two other series of coke consumption figures, obtained in actual operational, viz. those for the Kori furnace at Westerbork (Chapter 8.4) and the Kori furnaces for slaughterhouses already analyzed in Chapter 9.2.1.

10.2. Technical Data

Following German contemporary literature, we will subsequently use the abbreviations used in the pertinent literature for the following physical properties:

V_{sch} = *Verlust durch Schornstein*, chimney losses (sensible heat of the flue gases; see Eq. 65, p. 115)
V_a = *Verlust durch Asche*, ash losses (incombustibles of the hearth; see Eq. 75, p. 116)
V_{un} = *Verlust Unverbranntes*, losses due to unburnt gases (see Eq. 74, p. 116)
R_g = *Rachgasgewicht*, weight of discharge gases (see Eq. 69, p. 116)
η = *Wirkungsgrad*, efficiency
ηH_u = *Wirkungsgrad, unterer Heizwert*, lower heating value as a function of efficiency (see Eq. 82, p. 117)
V_{ls} = *Verlust durch Leitung/Strahlung*, loss through conduction and radiation (see Eq. 80, p. 117)

[569] The irreversible damage to the chimney of Crematorium I and to the flue ducts of Crematorium II (cf. Chapter 6) confirm the high flue gas temperatures. The replacement of the refractory lining of the chimney's inner walls was carried out when the temprature of the smoke exceeded 500°C (Colombo 1926, p. 400). The new chimney for Crematorium I was lined with bricks having a Seger value of 26/28, which withstood temperatures up to 1,200-1,300°C (RGVA, 502-1-318, p. 1).

10.2.1. Basic Data on Coke

a. The chemical composition of the coke most-likely used was:[570]

C	78.84%
H	0.51%
O	1.00%
S	0.91%
water	8.21%
Ash	10.53%
	100.00%

b. Theoretical combustion air (see Eq. 3, p. 23):

$$8.93 \times 0.7884 + 26.79\ (0.0051 - 0.01/8) + 3.35 \times 0.0091 = 7.17\ m^3/kg \quad [120]$$

c. Theoretical smoke volume (dry, see Eq. 7, p. 23):

$$8.93 \times 0.7884 + 21.17\ (0.0051 - 0.01/8) + 3.35 \times 0.0091 = 7.15\ m^3/kg \quad [121]$$

d. CO_2 content (see Eq. 21, p. 29):

$$0.7884 \times 1.867 = 1.472\ m^3/kg;\ 1.472 \times 100 \div 7.17 = 20.50\% \quad [122]$$

e. Lower heating value (see Eq. 1, p. 22):

$$8{,}100 \times 0.7884 + 28{,}700\ (0.0051 - 0.01/8) + 2{,}210 \times 0.0091 - 600 \times 0.0821$$

$$\approx 6{,}470\ kcal/kg. \quad [123]$$

10.2.2. Basic Furnace Data

1. Auschwitz Double-Muffle Furnace

Dimensions

– surface area: 32 m²
– surface area of gasifiers: 7 m²
– surface area of furnace body: 25 m²
– weight of refractory brickwork: 10,000 kg
– average brickwork composition:

	thickness [cm]	λ (800°)
refractory bricks:	15	0.73
thermal insulation:	7	0.13
ordinary bricks:	20	0.45
total:	42	–

with λ = thermal conductivity [kcal m^{-1} $°C^{-1}$ hr^{-1}]

– average smoke temperature: 700°C
– load: 2 corpses
– average duration of a cremation: 60 min
– heat loss by radiation and conduction:

[570] According to the chemical analysis given by Heepke; cf. Section I, Chapter 7.

Doors	**Dimensions [m]**	**Surface area [m²]**
2 vaulted muffle doors (*Einführungstüren*)	0.60 × 0.60	0.64
2 hearth doors (*Feuertüren*)	0.28 × 0.35	0.20
2 ash-chamber doors (*Ascheentnahmetüren*)	0.28 × 0.35	0.20
2 gasifier closures (*Generatorfüllschachtverschlüsse*)	0.27 × 0.34	0.18
6 combustion-air-channel closures (*Luftkanalverschlüsse*), four in furnace body, two in gasifier	0.108 × 0.126	0.08
total surface area		1.30
Muffle doors		
thickness	0.10	
packing mass thickness (*Stampfmasse*)	0.08	
packing mass surface area		~ 0.32 m²
surface area of solid metal		~ 0.32 m²
surface area of frames (solid metal)		~ 0.23 m²
total surface area of solid metal		~ 0.55 m²

Muffle-Door Losses

Following eq. 54 (p. 113) and using a thermal conductivity of 40 kcal m^{-1} $°C^{-1}$ hr^{-1} for the 0.02 m of cast iron, we calculate the thermal transmittance K for the muffle doors:

$$K = \frac{1}{\frac{1}{7} + \frac{0.08}{0.73} + \frac{0.02}{40} + \frac{1}{7}} \approx 2.6 \text{ kcal m}^{-2} \text{ °C}^{-1} \text{ hr}^{-1} \quad [124]$$

Other-Door Losses (hearths, ash chambers and gasifiers)

– total thickness: 0.080 m
– thickness of packing mass: 0.065 m
– thickness of cast iron: 0.150 m
– total surface area: 0.580 m²

$$K = \frac{1}{\frac{1}{7} + \frac{0.065}{0.73} + \frac{0.015}{40} + \frac{1}{7}} \approx 2.7 \text{ kcal m}^{-2} \text{ °C}^{-1} \text{ hr}^{-1} \quad [125]$$

Brickwork Losses

$$K = \frac{1}{\frac{1}{7} + \frac{0.15}{0.73} + \frac{0.07}{0.13} + \frac{0.20}{0.45} + \frac{1}{7}} \approx 0.68 \text{ kcal m}^{-2} \text{ °C}^{-1} \text{ hr}^{-1} \quad [126]$$

Losses by Conduction and Radiation (V_{ls})

i) Furnace body:
   a) Muffle doors:
      V_{ls} (tamping mass) = 0.32 m² · 2.6 kcal m^{-2} °C^{-1} hr^{-1} · (800°C – 20°C)
      = 649 kcal/hr
      V_{ls} (solid metal) = 0.55 m² · 40 kcal m^{-2} °C^{-1} hr^{-1} · (800°C – 20°C)
      = 17,160 kcal/hr
   b) Ash-chamber doors:
      V_{ls} = 0.20 m² · 2.7 kcal m^{-2} °C^{-1} hr^{-1} · (800°C – 20°C) = 421 kcal/hr
   c) Combustion-air-channel closures:
      V_{ls} = 4 · (0.108 m · 0.126 m) · 40 kcal m^{-2} °C^{-1} hr^{-1} · (800°C – 20°C)
      = 1,698 kcal/hr
   d) Brickwork (surface area of furnace body minus aggregate door surface a) to c)):
      V_{ls} = (25 –1.1) m² · 0.68 kcal m^{-2} °C^{-1} hr^{-1} · (800°C – 20°C)
      = 12,677 kcal/hr

ii) Gasifiers:
   a) Doors (hearths and gasifiers):
      V_{ls} = 0.38 m² · 2.7 kcal m^{-2} °C^{-1} hr^{-1} · (1000°C – 20°C) = 1,005 kcal/hr
   b) Combustion-air-channel closures:
      V_{ls} = 2 · (0.108 m · 0.126 m) · 40 kcal m^{-2} °C^{-1} hr^{-1} · (1000°C – 20°C)
      = 1,066 kcal/hr
   c) Brickwork (surface area of gasifiers minus doors a) & b)):
      V_{ls} = (7 – 0.39) m² · 0.68 kcal m^{-2} °C^{-1} hr^{-1} · (1000°C – 20°C)
      = 4,405 kcal/hr

iii) Total losses:

649+17,160+421+1,698+12,677+1,005+1,066+4,405 ≈ 39,000 kcal/hr [127]

2. Gusen Double-Muffle Furnace

– surface area: 28 m²
– surface area of gasifiers: 16 m²
– surface area of furnace body: 12 m²

Losses by Conduction and Radiation (V_{ls})

i) Furnace body:
   a) Muffle doors:
      V_{ls} (caulking mass) = 0.32 m² · 2.6 kcal m^{-2} °C^{-1} hr^{-1} · (850°C – 20°C)
      = 690 kcal/hr
      V_{ls} (solid metal) = 0.55 m² · 40 kcal m^{-2} °C^{-1} hr^{-1} · (850°C – 20°C)
      = 18,260 kcal/hr
   b) Ash-chamber doors:
      V_{ls} = 0.20 m² · 2.7 kcal m^{-2} °C^{-1} hr^{-1} · (850°C – 20°C) = 448 kcal/hr
   c) Combustion-air-channel closures:
      V_{ls} = 0.054 m² · 40 kcal m^{-2} °C^{-1} hr^{-1} · (850°C – 20°C) = 1,793 kcal/hr

d) Brickwork:
V_{ls} = (12–1.1) m² · 0.68 kcal m^{-2} °C^{-1} hr^{-1} · (850°C–20°C) = 6,152 kcal/hr

ii) Gasifiers:

a) Doors (of hearths and gasifiers):
V_{ls} = 0.38 m² · 2.7 kcal m^{-2} °C^{-1} hr^{-1} · (1,150°C – 20°C) = 1,159 kcal/hr

b) Combustion-air-channel closures.
V_{ls} = 0.027 m² · 40 kcal m^{-2} °C^{-1} hr^{-1} · (1,150°C – 20°C) = 1,220 kcal/hr

c) Brickwork:
V_{ls} = (16–0.4) m² · 0.68 kcal m^{-2} °C^{-1} hr^{-1} · (1,150°C–20°C) = 11,987 kcal/hr

iii) Total losses:

690+18,260+448+1,793+6,152+1,159+1,220+11,987 ≈ 41,709 kcal/hr [128]

3. Auschwitz Triple-Muffle Furnace

Dimensions

– surface area: 43 m²
– surface area of gasifiers: 10 m²
– surface area of furnace body: 33 m²
– weight of refractory brickwork: 10,400 kg
– average brickwork composition:

	thickness [cm]	λ (800°)
refractory bricks:	15	0.73
thermal insulation:	7	0.13
ordinary bricks:	20	0.45
total:	42	

with λ = thermal conductivity [kcal m^{-1} °C^{-1} hr^{-1}]

– average off-gas temperature: 700°C
– load: 3 corpses
– average duration of cremation: 60 min
– heat loss by radiation and conduction:

Doors	**Dimensions [m]**	**Surface area [m²]**
3 muffle doors (*Einführungstüren*)	0.65 × 0.65	1.13
2 hearth doors (*Feuertüren*)	0.28 × 0.35	0.20
3 ash-chamber doors (*Ascheentnahmetüren*)	0.28 × 0.35	0.30
2 gasifier-feed-shaft closures (*Generatorfüllschacht-verschlüsse*)	0.27 × 0.34	0.18
8 combustion-air-channel closures (*Luftkanalverschlüsse*)	0.108 × 0.126	0.11
total surface area		1.92

Muffle Doors		
thickness	0.10	
packing mass thickness (*Stampfmasse*)	0.08	
caulking mass surface area		≈ 0.565
surface area of solid metal		≈ 0.565
surface area of frames		≈ 0.460
total surface area of solid metal		≈ 1.025

Door and Brickwork Losses

Due to identity in their features, these coefficients are the same as for the Auschwitz Topf double-muffle furnaces (see there).

Losses by Conduction and Radiation (V_{ls})

i) Furnace body:
   a) Muffle doors:
      V_{ls} (packing mass) = 0.565 m² · 2.6 kcal m^{-2} $°C^{-1}$ hr^{-1} · (800°C – 20°C)
      = 1,146 kcal/hr
      V_{ls} (solid metal) = 1.025 m² · 40 kcal m^{-2} $°C^{-1}$ hr^{-1} · (800°C – 20°C)
      = 31,980 kcal/hr
   b) Ash-chamber doors:
      V_{ls} = 0.30 m² · 2.7 kcal m^{-2} $°C^{-1}$ hr^{-1} · (800°C – 20°C) = 631 kcal/hr
   c) Combustion-air-channel closures:
      V_{ls} = 0.08 · 40 kcal m^{-2} $°C^{-1}$ hr^{-1} · (800°C – 20°C) = 2,496 kcal/hr
   d) Brickwork:
      V_{ls} = (33 – 2.1) m² · 0.68 kcal m^{-2} $°C^{-1}$ hr^{-1} · (800°C – 20°C)
      = 16,389 kcal/hr
ii) Gasifiers:
   a) Doors (hearths and gasifiers):
      V_{ls} = 0.38 m² · 2.7 kcal m^{-2} $°C^{-1}$ hr^{-1} · (1000°C – 20°C) = 1,005 kcal/hr
   b) Combustion-air-channel closures:
      V_{ls} = 0.03 · 40 kcal m^{-2} $°C^{-1}$ hr^{-1} · (1000°C – 20°C) = 1,176 kcal/hr
   c) Brickwork, identical with double-muffle furnace:
      V_{ls} = (10 – 0.4) m² · 0.68 kcal m^{-2} $°C^{-1}$ hr^{-1} · (1000°C – 20°C)
      = 6,397 kcal/hr
iii) Total losses:

1,146+31,980+631+2,496+16,389+1,005+1,176+6,397

≈ 61,220 kcal/hr [129]

Heat loss from the central muffle:

i) Furnace body:
   a) Muffle door: one door, of three total, hence a third of the total value:
      V_{ls} (muffle door) = $\frac{1{,}146 \text{ kcal/hr} + 31{,}980 \text{ kcal/hr}}{3}$ = 11,042 kcal/hr

b) Ash chamber doors: one of three total, hence a third as well:
V_{ls} (ash door) $= \frac{631 \text{ kcal/hr}}{3} \approx 210$ kcal/hr

c) Combustion air channel closures: two out of a total of eight:
V_{ls} (air channel lids) $= \frac{2{,}496 \text{ kcal/hr} \cdot 2}{8} \approx 624$ kcal/hr

d) Brickwork: roughly 8 m² out of a total of 30.9m²:
V_{ls} (brickwork) $= \frac{16{,}389 \text{ kcal/hr} \cdot 8}{30.9} \approx 4243$ kcal/hr

iii) Total losses:

(11,042 + 210 + 624 + 4,243) kcal/hr ≈ 16,120 kcal/hr [130]

Heat loss from both lateral muffles:

61,220 kcal/hr – 16,120 kcal/hr ≈ 45,100 kcal/hr [131]

10.2.3. Basic Data on Corpses

1. Normal Corpse

Weight: 70 kg; chemical composition:[571]

Compound	Weight	Proteins	Fats
C	13.2846 kg	6.6402 kg	6.6444 kg
H	1.8060 kg	0.8694 kg	0.9366 kg
O	3.8178 kg	2.9988 kg	0.8190 kg
S	0.1512 kg	0.1512 kg	0.0000 kg
N	1.9404 kg	1.9404 kg	0.0000 kg
water	45.5000 kg		
ash	3.5000 kg		
Total:	*70.0000 kg*	*12.6000 kg*	*8.4000 kg*

Using the pertinent equation as indicated, we obtain the following values:

QUANTITY	VALUE	EQUATION
theoretical combustion air:	155 m³	3, p. 23
theoretical dry-smoke volume:	149 m³	7, p. 23
theoretical moist-smoke volume:	226 m³	11, p. 24
water vapor:	77 m³	9, p. 24
upper heating value:	146,100 kcal	105, p. 121

2. Lean Corpse

The influence of the combustibility of a corpse on the amount of fuel required for a cremation (as well as on its duration) has been demonstrated repeatedly. An important observation was made by the engineer Hans Keller, who said:[572]

[571] Cf. Section I, Chapter 1, § 2.
[572] cf. Section I, Chapter 5.

> *"Corpses which burn easily will generate up to 16, even 17% of carbonic anhydride; for corpses which burn with difficulty, this values goes down to a level of 4 percent."*

Experimental data collected in Germany in the 1930s show that 65% of all corpses burn normally, 25% poorly and 10% burn with difficulty (Jakobskötter 1941, p. 587). Speaking of the electric furnace at Biel in Switzerland, H. Keller says in this connection (H. Keller 1935c, p. 3):

> *"The great majority by far* [of the corpses] *will burn within two hours for an initial temperature of 700°C. Cases for which the cremation is complete within an hour and a half are very rare. A little more common are cases in which the corpse does not burn easily and cremation requires up to five hours."*

The bodies of detainees who died in the concentration camps, in Auschwitz-Birkenau in particular, belonged to the category of corpses which burned poorly or with difficulty, because the highest mortality struck detainees whose body had been weakened by hunger or deprivation. Extreme cases of this nature were described as "*Muselmänner*" [Moslems] in the camp jargon. For our purposes, we will assume a corpse of this type, with a weight loss of 30 kg – from 70 down to 40[573] – and a proportional loss of its proteins of 50% (3.5 kg) and 60% of its body fat (1.8 kg), as compared to a normal corpse, which means that it would have the following composition:

Chemical composition:

Water:	31.2 kg
Proteins:	3.5 kg
Fat:	1.8 kg
Incombustibles (Ash):	3.5 kg
Total:	40.0 kg

The combustible portions of the corpse are (3.5 + 1.8 =) 5.3 kg and have the following chemical composition:

$C = 3.5 \cdot 0.527 + 1.8 \cdot 0.7910 =$	3.27 kg
$H = 3.5 \cdot 0.069 + 1.8 \cdot 0.1115 =$	0.44 kg
$O = 3.5 \cdot 0.238 + 1.8 \cdot 0.0975 =$	1.01 kg
$N = 3.5 \cdot 0.154 =$	0.54 kg
$S = 3.5 \cdot 0.012 =$	0.04 kg
Total	5.30 kg

The upper heating value of the combustible substances amounts to (see the caloric values for fat and protein in Eq. 16, p. 28):

$$\text{u.h.v.} = 3.5 \text{ kg} \cdot 5{,}422 \text{ kcal/kg} + 1.8 \text{ kg} \cdot 9{,}257 \text{ kcal/kg} \approx 35{,}600 \text{ kcal} \qquad [132]$$

The theoretical volume of combustion air is (see Eq. 3, p. 23):

$$8.93 \cdot 3.27 + 26.77 \cdot (0.44 - 1.01/8) + 3.35 \cdot 0.04 = 38 \text{ m}^3 \qquad [133]$$

[573] A weight-loss of 35-40% is normally fatal (McPhee/Papadakis/Tierney 2008, p. 1085). Here, we are looking at a lethal weight-loss as high as 42.8%.

3. Average Corpse

For the sake of completeness, we will also consider an intermediate case between the two extremes of a normal and an emaciated corpse, *i.e.* a corpse with a loss of 25% of its proteins and 30% of its fats as compared to a normal corpse and which would thus have following composition:

Water:	39.6 kg
Proteins:	7.3 kg
Fat:	4.6 kg
Incombustibles (Ash):	3.5 kg
Total:	55.0 kg

This amounts to a loss of 15 kg or half the weight loss assigned to an emaciated body.

The combustible substances of such a body amount to 11.9 kg, with the following chemical composition:

$C = 7.3 \cdot 0.527 + 4.6 \cdot 0.7910 =$	7.49 kg
$H = 7.3 \cdot 0.069 + 4.6 \cdot 0.1115 =$	1.01 kg
$O = 7.3 \cdot 0.238 + 4.6 \cdot 0.0975 =$	2.19 kg
$N = 7.3 \cdot 0.154 =$	1.12 kg
$S = 7.3 \cdot 0.012 =$	0.09 kg
Total	11.90 kg

The upper heating value is:

$$\text{u.h.v.} = 7.3 \cdot 5{,}422 + 4.6 \cdot 9{,}257 \approx 82{,}200 \text{ kcal} \qquad [134]$$

The theoretical amount of combustion air is (Eq. 3, p. 23):

$$8.93 \cdot 7.49 + 26.77\,(1.01 - 2.19/8) + 3.35 \cdot 0.09 \approx 87 \text{ m}^3 \qquad [135]$$

10.3. Heat Balance of Double-Muffle Furnace at Gusen

A total of 677 corpses were burned at the Gusen crematorium with an average specific consumption of 30.6 kg of coke per corpse. I summarize the results of these operations in the following table for the 13 pertinent cremation series:

Table 8: Coke Consumption of the Gusen Crematory

CREMATION SERIES	START OF SERIES	TOTAL COKE CONSUMPTION	CORPSES	KG COKE PER CORPSE
1	31/10/1941	2,100 kg	63	33.3 kg
2	01/11/1941	1,260 kg	38	33.1 kg
3	02/11/1941	1,260 kg	42	30.0 kg
4	03/11/1941	1,140 kg	42	27.1 kg
5	04/11/1941	1,380 kg	49	28.1 kg
6	05/11/1941	1,320 kg	45	29.3 kg
7	06/11/1941	2,040 kg	57	35.7 kg
8	07/11/1941	2,700 kg	94	28.7 kg
9	08/11/1941	2,100 kg	72	29.1 kg
10	09/11/1941	1,140 kg	34	33.5 kg
11	10/11/1941	840 kg	30	28.0 kg
12	11/11/1941	1,920 kg	58	33.1 kg
13	12/11/1941	1,500 kg	53	28.3 kg
Total	–	*20,700 kg*	*677*	*30.6 kg*

Subsequently the heat balance is calculated for the three types of corpses mentioned before. I use the following abbreviation for the respective quantitates:

– W = *Wärme*, heat.
– W_2 = heat of vaporization of the corpse water and its heating up to flue gas temperature (750°C; see Eq. 94, p. 119[574]).
– W_{2a} = heat required for heating up to flue gas temperature the water vapor formed by combustion of the hydrogen contained in the dry substance of the body. Equation as before, but here a factor 9 is applied because water (18 g/mol) has nine times the mass of the hydrogen contained in it (2 g/mol).
– W_3 = heat used for heating of ash to operating temperature (850°C; see Eq. 50, p. 112).
– W_7 = upper heating value of the corpse, explained in each instance below.

Physical units are given only for the first case for brevity's sake.

Two Lean Corpses:

W_2: $2 \cdot 31.2\ \text{kg} \cdot [633\ \text{kcal kg}^{-1} + 0.50\ \text{kcal kg}^{-1}\ °\text{C}^{-1} \cdot (750°\text{C} - 100°\text{C})] =$ 59,779 kcal

W_{2a}: $2 \cdot 0.44\ \text{kg} \cdot 9 \cdot 0.50\ \text{kcal kg}^{-1}\ °\text{C}^{-1} \cdot (750°\text{C} - 100°\text{C}) =$ 2,574 kcal

W_3: $2 \cdot 0.2\ \text{kcal kg}^{-1}\ °\text{C}^{-1} \cdot 3.5\ \text{kg} \cdot (850°\text{C} - 20°\text{C}) =$ 1,162 kcal

W_7 (see Eq. 132, p. 354): 71,200 kcal

[574] The average heat capacity of steam between 100°C and 750°C is roughly 0.50 kcal kg^{-1} °C^{-1}, see www.engineeringtoolbox.com/water-vapor-d_979.html

Two Average Corpses:

W_2: $2 \cdot 39.6 \cdot [633 + 0.5 \cdot (750 – 100)] =$	75,874 kcal
W_{2a}: $2 \cdot 1.01 \cdot 9 \cdot 0.5 \cdot (750 – 100) =$	5,909 kcal
W_3: $2 \cdot 0.2 \cdot 3.5 \cdot (850 – 20) =$	1,162 kcal
W_7 (see Eq. 134, p. 355):	164,400 kcal

Two Normal Corpses:

W_2: $2 \cdot 45.5 \cdot [633 + 0.5 \cdot (750 – 100)] =$	87,178 kcal
W_{2a}: $2 \cdot 1.806 \cdot 9 \cdot 0.5 \cdot (750 – 100) =$	10,565 kcal
W_3: $2 \cdot 0.2 \cdot 3.5 \cdot (850 – 20) =$	1,162 kcal
W_7 (see Eq. 105, p. 121):	292,200 kcal

Heat Losses from the Furnace:

I have here used the abbreviations and equations as indicated at the beginning of Chapter 10.2.

$$V_{sch} = \left(0.23 \cdot \frac{78.84}{0.536 \cdot 13.7} + 0.0048 \cdot (9 \cdot 0.51 + 8.21)\right) \cdot (750–20) \cdot \frac{100}{6{,}470}$$

$$\approx 39.4\%$$

$$V_a = 49.5 \cdot \frac{2.8 \cdot 8{,}100}{61 \cdot 6{,}470} \approx 2.8\%$$

$$R_g = \frac{0.01 \cdot 78.84}{0.536 \cdot \frac{13.7 + 0.5 + 0.3}{100}} \approx 10.1 \text{ kg}$$

$$V_{un} = \frac{10.1\,(3{,}050 \cdot 0.5 + 2{,}580 \cdot 0{,}4)}{6{,}470} \approx 4\%$$

This results in an efficiency of:

$$\eta = 100 – (39.4 + 2.8 + 4) = 53.8\%$$

and thus a coke efficiency of:

$$\eta H_u = 6{,}470 \cdot 0.538 \approx 3{,}480 \text{ kcal/kg}$$

Heat Balance for an Average Corpse

As the average consumption of the furnace is known (30.6 kg per corpse, or 61.2 kg for two of them), we will develop the heat balance as an equation in which the unknown stands for the heat needed to heat the combustion air for the corpse and to compensate for the other heat losses not treated by Heepke which, so far, we had not taken into account because they have no effect on the heat balance as such, but only on the volume of the combustion air and hence on that of the off-gas:

$$30.6 \text{ kg} \cdot 2 \cdot 3{,}480 \text{ kcal/kg} \approx 213{,}000 \text{ kcal} \qquad [136]$$

$$x + W_2 + W_{2a} + W_3 + V_{ls} - W_7 = 213{,}000 \text{ kcal} \quad [137]$$

$$x + 75{,}874 + 5{,}909 + 1{,}162 + 27{,}806^{575} - 164{,}400 = 213{,}000 \text{ kcal}$$

$$x = 266{,}649 \text{ kcal}$$

And hence, vice versa, the heat balance for one average corpse is as follows:

$$\frac{x + W_2 + W_{2a} + W_3 + V_{ls} - W_7}{2 \cdot \eta H_u} =$$

$$\frac{266{,}649 + 75{,}874 + 5{,}909 + 1{,}162 + 27{,}806 - 164{,}400}{2 \cdot 3{,}480} = 30.6 \text{ kg of coke} \quad [138]$$

10.4. Heat Balance of Double-Muffle Furnace at Auschwitz

10.4.1. Heat Losses for the Corpses

Two Lean Corpses

W_2: $2 \cdot 31.2 \cdot [633 + 0.49 \cdot (700 - 100)] =$	57,845 kcal
W_{2a}: $2 \cdot 0.44 \cdot 9 \cdot 0.49 \cdot (700 - 100) =$	2,328 kcal
W_3: $2 \cdot 0.2 \cdot 3.5 \cdot (800 - 20) =$	1,092 kcal
W_7:	71,200 kcal

Two Average Corpses

W_2: $2 \cdot 39.6 \cdot [633 + 0.49 \cdot (700 - 100)] =$	73,418 kcal
W_{2a}: $2 \cdot 1.01 \cdot 9 \cdot 0.49 \cdot (700 - 100) =$	5,345 kcal
W_3: $2 \cdot 0.2 \cdot 3.5 \cdot (800 - 20) =$	1,092 kcal
W_7:	164,400 kcal

Two Normal Corpses

W_2: $2 \cdot 45.5 \cdot [633 + 0.49 \cdot (700 - 100)] =$	84,357 kcal
W_{2a}: $2 \cdot 1.806 \cdot 9 \cdot 0.49 \cdot (700 - 100) =$	9,557 kcal
W_3: $2 \cdot 0.2 \cdot 3.5 \cdot (800 - 20) =$	1,092 kcal
W_7:	292,200 kcal

10.4.2. Heat Losses from the Furnace

$$V_{sch} = \left(0.32 \cdot \frac{78.84}{0.536 \cdot 13.7} + 0.0048 \cdot (9 \cdot 0.51 + 8.21)\right) \cdot (700 - 20)] \cdot \frac{100}{6{,}470}$$

$$\approx 36.7\%$$

$$V_a = 49.5 \cdot \frac{2.8 \cdot 8{,}100}{56 \cdot 6{,}470} \approx 3.1\%$$

$$V_{un} = 4\%$$

[575] The total heat loss by radiation and conduction over 40 minutes is: 41,709 kcal/hr × (40min÷60min/hr) = 27,806 kcal; see Eq. 128. p. 351.

$$\eta = 100 - (36.7 + 3.1 + 4) = 56.2\%$$

$$\eta H_u = 0.562 \cdot 6{,}470 \approx 3{,}640 \text{ kcal/kg.}$$

Heat Balance for an Average Corpse

For the double-muffle furnace at Auschwitz, the heat loss associated with the combustion air of the corpses is lower than that for the Gusen furnace, because for Auschwitz we have assumed a somewhat lower exhaust gas temperature of 700°C, thus resulting in an energy requirement of:[576]

$$\frac{266{,}649 \cdot 0.328\,(700 - 20)}{0.329 \cdot (750 - 20)} \approx 247{,}630 \text{ kcal} \qquad [139]$$

This corresponds to the heat needed for some 1,123 m³ of air to be brought to a temperature of 700°C. The coke required for the cremation of an average corpse is therefore:

$$\frac{x + W_2 + W_{2a} + W_3 + V_{ls} - W_7}{2 \cdot \eta H_u} =$$

$$\frac{247{,}630 + 73{,}418 + 5{,}345 + 1{,}092 + 39{,}000^{577} - 164{,}400}{2 \cdot 3{,}640} \approx 27.8 \text{ kg} \qquad [140]$$

Heat Balance for Lean and Normal Corpses

Before we proceed to lean and normal corpses, some further remarks on the Gusen cremation statistics are due.

In Table 8 I list the cremations in the Gusen crematory with their respective coke consumption. Listing the same data sorted by increasing average coke consumption per corpses yields the following table:

Table 9: Ranked Gusen Coke Consumption for Cremations

coke/corpse [kg]	no. of corpses	coke/corpse [kg]	no. of corpses
27.1	42	30.0	42
28.0	30	33.1	38
28.1	49	33.1	58
28.3	53	33.3	63
28.7	94	33.5	34
29.1	72	35.7	57
29.3	45		

The differences in consumption are too large to be attributable simply to the furnace itself. They are no doubt due to differences in the types of corpses cremated. This is confirmed by the observation that the amount of coke used per corpse is not inversely correlated to the number of cremations, as one would expect. For example, on 3 Nov.[578] we have 42 cremations with an average consumption of

[576] The factors 0.328/0.329 are a minute correction for the changed heat capacity of the exhaust gases at the lower temperature per Recknagel-Sprenge, p. 47.

[577] See Eq. 127, p. 350, assuming a cremation took an hour, see Chapter 8.5.

[578] For reasons of convenience, I use the date corresponding to the beginning of the series.

27.1 kg of coke per corpse, yet on the next day we have, for a total of 49 cremations (7 more than the days before), an *increase* to 28.1 kilograms. The following day, the average consumption for 45 cremations rises still further to 29.3 kg and hits a maximum value of 35.7 kg on 6 Nov. for 57 corpses. On 10 Nov. we have 33.5 kg/corpse for 34 corpses, yet the following day (11 Nov.) the average coke consumption *sinks* to 28 kg, although the number of cremations has also gone down to 30. The next day (Nov. 12) sees a drastic increase in coke consumption per corpse to 33.1 kg in spite of an almost doubling of the number of cremations from 30 to 58.

These differences in the specific consumption cannot be attributed to the handling of the furnace either, because up to 9 November the cremations were carried out under the supervision of Topf Technician August Willing.[579] Thus, a higher or lower consumption depends essentially on the type of corpse predominantly cremated.

The average coke consumption as a function of the type of corpse cremated can be split into two main groups:

Between 27.1 and 30.0 kg: 427 corpses, or 63%
Between 33.1 and 35.7 kg: 250 corpses or 37%.

It is easy to see that one may attribute to the first group primarily the corpses of an average to normal type, while those of an average to lean type would fall into the second category.

On a weighted-average basis, the former group has an average consumption of 28.6 kg per corpse, the latter one of 33.8 kilograms. The consumption of coke for the average corpse thus becomes [(33.8 + 28.6): 2=] 31.2 kg, essentially the same figure as the average specific consumption of 30.6 kilograms.

On the basis of these data, one can calculate the heat balance for each one of these groups to a fair degree of approximation:

Heat Balance of the First Group (Normal Corpses)

$$28.6\ \text{kg} \cdot 2 \cdot 3{,}480\ \text{kcal/kg} \approx 199{,}100\ \text{kcal} \qquad [141]$$

$$x + W_2 + W_{2a} + W_3 + V_{ls} - W_7 = 199{,}100\ \text{kcal}$$

Using the data as listed on p. 357 we obtain:

$$x + 87{,}178 + 10{,}565 + 1{,}162 + 27{,}806 - 292{,}200 = 199{,}100\ \text{kcal} \qquad [142]$$

$$x = 364{,}589\ \text{kcal}$$

This results in an energy requirement of:

$$\frac{364{,}589 \cdot 0.328 \cdot (700 - 20)}{0.329 \cdot (750 - 20)} \approx 338{,}600\ \text{kcal} \qquad [143]$$

and by using the values for the Auschwitz furnace (p. 358) thus a coke requirement of:

[579] Topf, "Bescheinigung über besondere Berechnung geleisteter Tagelohn-Arbeiten for Bauleitung der Waffen-SS und Polizei Gusen," 12 October – 9 November 1941. BAK, NS 4/Ma 54.

$$\frac{338{,}600 + 84{,}357 + 9{,}557 + 1{,}092 + 39{,}000 - 292{,}200}{2 \cdot 3{,}640} \approx 24.8 \text{ kg.} \quad [144]$$

Heat Balance of the Second Group (Lean Corpses)

$$33.8 \text{ kg} \cdot 2 \cdot 3{,}480 \text{ kcal/kg} \approx 235{,}200 \text{ kcal} \quad [145]$$

$$x + 59{,}779 + 2{,}574 + 1{,}162 + 27{,}806 - 71{,}200 = 235{,}200 \quad [146]$$

$$x = 215{,}079$$

$$\frac{215{,}079 \cdot 0.328 \cdot (700 - 20)}{0.329 \cdot (750 - 20)} \approx 199{,}740 \text{ kcal} \quad [147]$$

and thus a coke requirement of:

$$\frac{199{,}740 + 57{,}845 + 2{,}328 + 1{,}092 + 39{,}000 - 71{,}200}{2 \cdot 3{,}640} \approx 31.4 \text{ kg.} \quad [148]$$

As the two groups comprise average-to-normal and lean-to-average corpses respectively, coke consumption for one normal corpse is somewhat less than 24.8 kg and that of a lean corpse somewhat higher than 31.4 kilograms.

In the Kori furnaces for the destruction of animal remains, lowest consumption was 0.268 kg of *hard coal* for 1 kg of organic substance, thus the minimum *coke* consumption for a normal corpse should be:

$$\frac{70 \text{ kg} \cdot 0.268 \text{ kg coal/kg} \cdot 7{,}500 \text{ kcal/kg hard coal}}{6{,}470 \text{ kcal/kg coke}} = 21.7 \text{ kg} \quad [149]$$

We may therefore assume the average value of about [(24.8 + 21.7) ÷ 2 =] 23.3 kg of coke for one normal corpse. Consumption of coke for the cremation of one lean corpse is thus [27.8 + (27.8 – 23.3) =] 32.3 kg, because the value for an average corpse is 27.8 kg and that of a normal corpse is 23.3 kilograms per corpse. Based on these values, the heat balance is as follows:

Heat balance for a normal corpse:

The energy stemming from the fuel is:

$$23.3 \text{ kg} \cdot 2 \cdot 3{,}640 \text{ kcal/kg} \approx 169{,}600 \text{ kcal} \quad [150]$$

The total energy requirement x is hence:

$$x + 84{,}357 + 9{,}557 + 1{,}092 + 39{,}000 - 292{,}200 = 169{,}600 \text{ kcal} \quad [151]$$

$$x \approx 327{,}800 \text{ kcal}$$

Heat balance for a lean corpse:

Again, the energy stemming from the coal is:

$$32.3 \text{ kg} \cdot 2 \cdot 3{,}640 \text{ kcal/kg} \approx 235{,}150 \text{ kcal} \quad [152]$$

and hence the total energy requirement x:

$$x + 57{,}845 + 2{,}328 + 1{,}092 + 39{,}000 - 71{,}200 = 235{,}150 \text{ kcal} \quad [153]$$

$$x \approx 206{,}100 \text{ kcal}$$

Summarizing, then, we have the following coke consumptions for the Auschwitz type Topf double-muffle furnace:

Table 10: Coke Consumption of the Auschwitz Double-Muffle Furnaces

Type of corpse	coke/corpse
Normal	23.3 kg
Average	27.8 kg
Lean	32.3 kg

10.5. Remarks on the Heat Balance

If the heat loss covered by the unknown "x" were entirely assignable to the combustion air, the following values would be valid for the three cases under consideration:

Table 11: Combustion-Air Requirement for the Cremation of Various Types of Corpses

CORPSE	x [kcal]	TOTAL AIR[580]	THEORETICAL AIR VOLUME[581]	EXCESS-AIR FACTOR
Normal	327,800	1,970 Nm³	644 Nm³	3.06
Average	247,630	1,708 Nm³	572 Nm³	2.99
Lean	206,100	1,627 Nm³	540 Nm³	3.01

As we can see, the excess-air ratio would be the same as for civilian crematoria, which appears too high; actually, there are heat losses not taken into account by Heepke in his calculation which we will now assess here, together with the combustion air:

1. heat loss due to incombustibles of the corpse;
2. heat loss due to heating of the dry matter of the corpse up to muffle temperature;
3. heat loss due to heating of coke up to its ignition temperature;
4. heat loss due to the heat absorbed in the muffle by the corpse introduction device.

These heat losses may be calculated with sufficient accuracy in the following manner:

---

[580] Equation used for normal corpses, e.g.: [327,800 kcal/0.328kcal°C^{-1}m^{-3} (700°C – 20°C)] + 23.3 kg · 2[corpses] · 1. 5[Excess-Air Coefficient, see p. 111] · 7.17 Nm³/kg ≈ 1,970 m³.

[581] Total theoretical air volume = volume needed for the corpse + volume needed for the fuel (coke); for corpse: Eq. 3, p. 23, with corpse data from Chapter 10.2.3, resulting in: 155 Nm³ (normal), 87 Nm³ (average) and 38 Nm³ (lean) (see Chapter 10.2.3).
For coke: Eq. 120, p. 348 (A_{tv} = 7.17 Nm³/kg), with coke consumption following Table 10, resulting in: 167 Nm³ (normal), 199 Nm³ (average) and 232 Nm³ (lean).
Hence for two muffles/corpses in the double-muffle furnace: normal: 2 (155+167) Nm³ = 644 Nm³; average: 2 (87+199) Nm³ = 572 Nm³; lean: 2 (38+232) = 540 Nm³

1. The heat loss through incombustibles of the corpse may be taken to be of the same order of magnitude as those of the coke (7% of the upper heating value of the corpse),[582] which gives us (Gusen furnace; see Chapter 10.3):

   normal: 292,200 kcal · 0.07 ≈ 20,450 kcal [154]
   average: 164,400 kcal · 0.07 ≈ 11,500 kcal
   lean: 71,200 kcal · 0.07 ≈ 5,000 kcal

2. H. Keller based his calculations on a value of the specific heat of 1 kcal kg^{-1} $°C^{-1}$, as applies to water (H. Keller 1929, p. 3), which appears to be too high, however (see H. Keller's own remark to that effect quoted on p. 107 and marked with "[sic]"). Assuming a specific heat of 0.8, we get for the various types of corpse's combustible dry matter (see Chapter 10.2.3.3):

   normal: 2 · 21.0 kg · 0.8 kcal kg^{-1} $°C^{-1}$ · (850°C – 20°C)≈ 27,900 kcal [155]
   average: 2 · 11.9 kg · 0.8 kcal kg^{-1} $°C^{-1}$ · (850°C – 20°C)≈ 15,800 kcal
   lean: 2 · 5.3 kg · 0.8 kcal kg^{-1} $°C^{-1}$ · (850°C – 20°C) ≈ 7,000 kcal

3. As the heating value of coke is not something obtained by precise calorimetric measurements, but the result of a theoretical calculation, the coke will absorb, up to the ignition temperature,[583] a certain amount of heat[584] which, in our case, is:

   normal: 2 · 25.6 kg · 0.24 kcal kg^{-1} $°C^{-1}$ · (700–20)°C ≈ 8,400 kcal [156]
   average: 2 · 30.6 kg · 0.24 kcal kg^{-1} $°C^{-1}$ · (700–20)°C ≈ 10,000 kcal
   lean: 2 · 35.5 kg · 0.24 kcal kg^{-1} $°C^{-1}$ · (700–20)°C ≈ 11,600 kcal

4. In the Gusen furnace, as in those at Birkenau, the corpse was introduced by means of a metal stretcher as described in Chapter 7, which weighed about 50 kilograms. As the device went into the muffle for the equivalent of 75% of its weight and stayed there for several minutes, we may assume, taking into account the low thickness of the metal parts, that this portion heated up to about 300°C,[585] hence this heat loss, independent of the kind of corpse, is:

   2 · 0.7 · (50 kg) · 0.11 kcal kg^{-1} $°C^{-1}$ · (300°C – 20°C) ≈ 2,300 kcal [157]

---

[582] "The experiments done by Debette show that the heat loss due to incomplete combustion is around 2% when the smoke is perfectly clear, but may reach 10% when the smoke is black and dense." Bordoni 1918, p.39.

[583] The ignition temperature of coal is around 700°C.

[584] "We must remember that on introduction the coal is cold and must be heated to ignition temperature by withdrawing heat from the hearth; if all of the coal is added at once, the heat so withdrawn may even perturb the combustion of the coal already burning." Cantagalli 1940, p. 111. As an internet search reveals, the heat capacity of coke varies with the type of coal, the degree of coking, and significantly with the temperature. The value used here (0.24 kcal kg^{-1} $°C^{-1}$) is an average. The Gusen coke consumption for normal and lean corpses was taken from Table 10 mulitplied by a factor 1.1 resulting from the average coke consumption in the Gusen furnaces (30.6 kg/corpse) being 10% higher than that calculated for the Auschwitz furnaces (27.8 kg).

[585] Heat radiation to the underside of the stretcher, a surface area of some 0.5 m^2 resting on the grate bars of the muffle, was the equivalent of about 650 kcal/min or 1,300 kcal within 2 minutes, which would have resulted in heating the stretcher to about 300°C. For the heat capacity of iron see www.engineeringtoolbox.com/specific-heat-metals-d_152.html.

Assuming a duration of an hour for the cremation, the total value of these heat losses is therefore roughly:

normal: 20,450 + 27,900 + 8,400 + 2,300 ≈ 59,000 kcal/hr [158]
average: 11,500 + 15,800 + 10,000 + 2,300 ≈ 39,600 kcal/hr
lean: 5,000 + 7,000 + 11,600 + 2,300 ≈ 25,900 kcal/hr

In percent of the unknown value x in the heat balance of the Gusen furnace (Eqs. 142, 137, 146) this is:

normal: 59,000 ÷ 364,589 = 16.18% [159]
average: 39,600 ÷ 266,649 = 14.85%
lean: 25,900 ÷ 215,079 = 12.04%

As the above figures are approximations, we assume rounded figures when calculating the heat loss due to the combustion air:

normal: 364,600 – 59,000 = 305,600 kcal/hr [160]
average: 266,600 – 40,000 = 226,600 kcal/hr
lean: 215,100 – 26,000 = 189,100 kcal/hr

This amount of heat is needed to heat the following amount of air from 20 to 750°C:

normal: 305,600 kcal ÷ 0.329 kcal°C^{-1}m^{-3} · 730°C = 1,272.4 Nm³ [161]
average: 226,600 kcal ÷ 0.329 kcal°C^{-1}m^{-3} · 730°C = 943.5 Nm³
lean: 189,100 kcal ÷ 0.329 kcal°C^{-1}m^{-3} · 730°C = 787.4 Nm³

In the Topf double-muffle furnace at Auschwitz the heat needed to raise this volume of air to 700°C amounts to:

normal: 1272.4 Nm³ · 0.328 kcal°C^{-1}Nm^{-3} · 680°C ≈ 283,800 kcal [162]
average: 943.5 Nm³ · 0.328 kcal°C^{-1}Nm^{-3} · 680°C ≈ 210,400 kcal
lean: 787.4 Nm³ · 0.328 kcal°C^{-1}Nm^{-3} · 680°C ≈ 175,600 kcal

Expressed in percent of the x values listed in Table 11:

normal: 283,800/327,800 ≈ 86.6% [163]
average: 210,400/247,630 ≈ 85.0%
lean: 175,600/206,100 ≈ 85.2%

We may therefore conclude that the total volume of combustion air for the Topf double-muffle furnace at Auschwitz was:

normal: 1272.4 Nm³ + 2 · 23.3 kg · 7.17 Nm³/kg · 1.5[586] = 1,774 Nm³ [164]
average: 943.5 Nm³ + 2 · 27.8 kg · 7.17 Nm³/kg · 1.5 = 1,541 Nm³
lean: 787.4 Nm³ + 2 · 32.3 kg · 7.17 Nm³/kg · 1.5 = 1,482 Nm³

The excess-air ratio was therefore:[587]

[586] Excess-Air Coefficient, see p. 111.
[587] For the theoretical combustion volume per average corpse of 87 m³ see p. 355.

$$\frac{1{,}542\ \text{m}^3}{2[\text{corpses}] \cdot 87\ \text{m}^3/\text{corpse} + 2[\text{corpses}] \cdot 27.8\ \text{kg} \cdot 7.17\ \text{Nm}^3/\text{kg}} \approx 2.7 \qquad [165]$$

The initial table must therefore be corrected as follows:

Table 12: Corrected Total Combustion Air Need for Various Corpses

TYPE OF CORPSE	TOTAL AIR	THEORETICAL AIR VOLUME	EXCESS-AIR FACTOR
Normal	1,774 m³	644 m³	2.75
Average	1,541 m³	572 m³	2.69
Lean	1,482 m³	540 m³	2.74

10.6. Heat Balance for the Topf Triple-Muffle Furnace

The triple-muffle furnace consists of a furnace with two muffles to which a central muffle has been added. The two outer muffles operate as in a double-muffle furnace but discharge their off-gases into the central muffle. As the furnace operates with a rather high excess-air ratio, the off-gas contains a certain amount of oxygen which could be used for the combustion of the corpse in the central muffle, thus bringing about a certain saving in coke consumption. The following table gives the volume of air which passed on into the central muffle from the outer ones (available air):

Table 13: as Table 12, plus Available Uncombusted Air for Central Muffle

TYPE OF CORPSE	TOTAL AIR	THEORETICAL AIR VOLUME	EXCESS-AIR RATIO	AVAILABLE AIR
Normal	1,774 m³	644 m³	2.75	1,130 m³
Average	1,541 m³	572 m³	2.69	969 m³
Lean	1,482 m³	540 m³	2.74	942 m³

In the case of a normal corpse, for example, 1,130 Nm³ of uncombusted air enters the central muffle, whereas the combustion air of the corpse and the coke for each of the outer muffles amounts to only (1,774÷2 =) 887 Nm³ of air.

However, the amount of coke consumed by the two outer muffles could not be less than in the double-muffle furnace; rather, it has to be slightly more, as they have greater heat losses by radiation and conduction (see Eq. 127, p. 350, compared to Eq. 131, p. 353). For example, the cremation of a normal corpse in the outer muffles requires this much coke:

$$23.3\ \text{kg} + \frac{45{,}100\ \text{kcal/hr} - 39{,}000\ \text{kcal/hr}}{2 \cdot 3{,}640\ \text{kcal/kg}} \approx 24.1\ \text{kg} \qquad [166]$$

Furthermore, in the central muffle, there are various other sources of air:

- Air which enters the muffle during the introduction of the body.
- False air entering through the cracks around the doors and closures.
- Air coming from the blower (*Druckluftgebläse*) which could not be individually controlled and thus fed air simultaneously into all three muffles.

On the other hand, a possible overheating of the central muffle does not affect the overall heat balance in a significant manner, because, while the central muffle

heats up essentially by radiation, the two outer muffles heat up mainly by conduction. Thus, even if the central muffle had been 200°C hotter than the lateral muffles (1000°C instead of 800°C), the heat loss through conduction (V_l) would be minor:

$$V_l = \frac{\lambda \cdot F \cdot \Delta T}{d} \qquad [167]$$

With the heat conductivity of refractory brick $\lambda = 0.73$ (see Chapter 10.2.2.1), the internal contact surface $F = (2 \cdot 2m \cdot 0.3\ m =)$[588] $2\ m^2$, the thickness of that material $d = 0.25$ m, and the assumed temperature difference ΔT of 200°C, we obtain:

$$\frac{0.73\ \text{kcal}\ m^{-1}\ °C^{-1}\ hr^{-1} \cdot 2\ m^2 \cdot 200°C}{0.25\ m} \approx 1{,}170\ \text{kcal/hr}$$

to the outer muffles while, at the same time, leading to a drastic drop in furnace efficiency due to the high temperature of the exhaust gases[589] and a correspondingly drastic increase in coke consumption.

Other factors also have a negative effect on the heat balance:

- As will be explained in the following section, the dwell time of the off-gases in the muffle is insufficient for a complete combustion of the unburnt gases, which means that the gases generated by the gasification of the corpse either burns in the flue ducts or leaves the chimney unburnt in the form of smoke.
- Furnace management was effected by means of a single flue-gas damper for the three muffles. The combustion of the corpses thus cannot not be controlled individually for each muffle, and thus leads to an increase in the unburnt gases.

From the above it can clearly be seen that the combustion air is not proportional to what is available in the double-muffle furnace. Hence one cannot calculate a heat balance along the same lines. However, knowing, as we do, that consumption of coke for three corpses could not be less than what can be observed for the two outer muffles, we are able to calculate a minimum theoretical limit for the consumption.

We know that the heat loss of heat by radiation and conduction of the triple-muffle furnace is 61,220 kcal/hr and that of the central muffle is 16,120 kcal/hr [Eqs. 129 & 130, p. 352]. Theoretically, the triple-muffle furnace behaves like a double-muffle furnace with the central muffle inserted, hence resulting in an additional heat loss of 16,120 kcal/hr. The triple-muffle furnace's theoretical minimum consumption of coke is therefore equal to that of the double-muffle furnace plus that of the central muffle. We therefore add to the double-muffle furnace's coke consumption that caused by the heat loss of the triple-muffle furnace, and apply this to three instead of just two corpses:

[588] 2 muffle walls, 2 m long, 0.3 m high from the muffle grate to the beginning of the vaulted muffle ceiling.

[589] For a smoke temperature of 900°C, the efficiency would be around 45%.

Normal Corpse

$$\left(23.3 + \frac{16{,}120 \text{ kcal/hr}}{2 \cdot 3{,}640 \text{ kcal/kg}}\right) \cdot \tfrac{2}{3} \approx 17 \text{ kg per corpse.} \quad [168]$$

Average Corpse

$$\left(27.8 + \frac{16{,}120 \text{ kcal/hr}}{2 \cdot 3{,}640 \text{ kcal/kg}}\right) \cdot \tfrac{2}{3} \approx 20 \text{ kg per corpse.} \quad [169]$$

Lean Corpse

$$\left(32.3 + \frac{16{,}120}{2 \cdot 3{,}640 \text{ kcal/kg}}\right) \cdot \tfrac{2}{3} \approx 23 \text{ kg per corpse.} \quad [170]$$

The amount of coke for lean corpses corresponds well to the maximum hourly coke throughput rate of the two gasifiers, split up for the three muffles:

$$\frac{2 \cdot 35 \text{ kg/hr}}{3 \text{ lean corpses}} = 23.3 \text{ kg per hour and corpse} \quad [171]$$

As previously explained, the above calculation of the coke consumption is the theoretical *minimum*. In practice, if the hourly coke consumption was 70 kg, and if the cremation lasted one hour on average, 23.3 kg of coke was also the real consumption for the cremation of a normal corpse. In this case the excess heat (since by hypothesis the furnace was in thermal equilibrium and did not absorb additional heat) was lost in the fireplace and through the chimney.

In practice only the cremation of a normal corpse lasted one hour, though. We know from experience that the cremation of lean corpses lasted longer, as much as 1.5 hours or more. As a result, the *actual* coke consumption during the cremation of lean corpses was closer to (1.5 hr · 23.3 kg ≈) 35 kg or even higher in the triple-muffle furnaces.

We clearly have reached here the limits of our extrapolations, but we may assume that additional heat losses due to excess air in the central muffle are minor compared to the contribution of the two lateral muffles.

Hence, for simplicity's sake I abstain from listing any concrete contribution to the excess air by the central muffle in the following table, and indicate only that it would be greater than zero. We thus obtain for the triple-muffle furnace the following *minimum* excess-air ratios:

Table 14: Combustion-Air Availability in Auschwitz Triple-Muffle Furnace

TYPE OF CORPSE	AIR LATERAL MUFFLE	THEORETICAL AIR	CENTRAL MUFFLE AIR	EXCESS-AIR RATIO
Normal	1,774 m³	810 m³	> 0 m³	> 2.19
Average	1,541 m³	671 m³	> 0 m³	> 2.30
Lean	1,482 m³	588 m³	> 0 m³	> 2.52

In the letter Kurt Prüfer wrote on 15 November 1942 to the owners of the Topf firm, Ludwig and Ernst-Wolfgang Topf, he stated that the triple-muffle furnaces

designed by him, which had been set up in the Buchenwald crematorium, had shown a performance one third higher than what he had expected.[590] The cause of this decrease in coke consumption can only be what we have set out above. As Prüfer had based himself on a grate throughput rate of 70 kg of coke per hour for the two gasifiers under natural draft, a reduction of one third corresponds to 46.6 kg of coke per hour, or 15.5 kg of coke for each muffle. In view of the fact that a cremation lasted one hour as well, this consumption also refers to one cremation in one muffle and is thus close to what we have calculated for a normal corpse.

10.7. Heat Balance for the Topf 8-Muffle Furnace

The 8-muffle furnace consisted of 4 pairs of independent muffles, but the two muffles of each pair were connected. Because in this case, too, the combustion products of the first muffle passed on through the second one, what I said above for the triple-muffle furnace applies here as well: the off-gas from the first muffle contained an amount of oxygen theoretically high enough for the combustion of the corpse in the second muffle, as shown in the table below:

Table 15: Combustion-Air Data for Auschwitz 8-Muffle Furnace

TYPE OF CORPSE	TOTAL AIR*	THEORETICAL AIR*	AVAILABLE AIR
normal	887 m³	– 322 m³ =	565 m³
average	771 m³	– 286 m³ =	485 m³
lean	741 m³	– 270 m³ =	471 m³

* Half of values of Table 12, p. 365

In this case as well, a possible overheating of the second muffle could not affect, in a relevant manner, the overall heat balance, because the coke consumption could not be less than for the first muffle. We will therefore assume also for this furnace a minimum theoretical consumption corresponding to half of that for the double-muffle furnace:

Normal corpse:	23.5/2 = 11.75 kg	rounded to 12 kg
Average corpse:	28.0/2 = 14.00 kg	
Lean corpse:	32.5/2 = 16.25 kg	rounded to 16 kg

Table 16: General summary of the coke consumption

TYPE OF CORPSE	DOUBLE-MUFFLE	TRIPLE-MUFFLE	8-MUFFLE
normal	23.3 kg	≥17 kg	≥12 kg
average	27.8 kg	≥20 kg	≥14 kg
lean	32.3 kg	≥24 kg	≥16 kg

10.8. Observations Concerning the Consumption of the Triple-Muffle and 8-Muffle Furnaces

The *Aktenvermerk* (file memo) of 17 March 1943, written by the civilian employee Jährling and established "according to data supplied by Topf & Söhne"[591]

[590] APMO, BW 30/46, p.18.
[591] APMO, BW 30/7/34, p. 54. Cf. Document 264.

contains an estimate of the coke consumption of the four Birkenau crematoria. This document requires some explanations.

The heading "*10 Feuerungen = 350 kg /stdl.*" (10 hearths = 350 kg/hr) means that the 5 triple-muffle furnaces located in each of the Crematoria II and III had a total of 10 gasifier hearths, 2 per furnace, each with a grate throughput rate of 35 kg/hr of coke, just as the 8-muffle furnaces of Crematoria IV and V had 4 hearths each, each one with a throughput of 35 kg of coke per hour.

The reduction of coke consumption by 1/3 "*bei Dauerbetrieb*" (in continuous operation) is based on the fact that, in this case, consumption was considerably lower than what was needed in discontinuous use.

The letter by Topf giving the data mentioned by Jährling has been lost, but it is improbable that it contained a calculation similar to the one presented by the Central Construction Office employee. The computation, although basically correct, is, in fact, somewhat misleading, as it refers to the grate throughput rather than to the number of corpses cremated, which would have been more pertinent and more useful in practice, as was the case in the diagram giving coke consumptions as a function of the number of cremations in civil crematoria which was presented in Section I (cf. Document 90).

In line with such a diagram, applicable only to *a few* civilian furnaces, Topf would surely have referred to a reduction of coke consumption with an increasing number of corpses cremated and an increasing frequency of cremations, as was shown in actual operation for the Gusen furnaces.

Between 26 September and 15 October 1941, over a total span of 20 days, 193 corpses were cremated in the Gusen furnaces on 10 days of operation. On average, cremations took place every other day, with 19 corpses cremated during each cycle and a consumption of 47.5 kg of coke per corpse.

Between 26 and 30 October, over a span of 5 days, 129 corpses were cremated in the Gusen furnaces. Cremations took place each day, with 26 corpses being cremated daily on average, leading to a coke consumption of 37.2 kg per corpse.

Between 31 October and 12 November, a span of 13 days, 677 corpses were cremated in the Gusen furnaces. Cremations took place each day, for an average number of 52 corpses cremated daily and a consumption of 30.6 kg of coke per corpse.

Thus, moving from a discontinuous operation (cremations every other day) and relatively few cremations (19 per day) [592] to a continuous operation (daily cremations) with many cremations (52 per day), specific coke consumption dropped from 47.5 to 30.6 kg, *i.e.* [(30.6÷47.5) · 100 =] 64.42%, for a saving in coke of a little more than one third.[593] In practice, if the cremation of 20 corpses required (20 · 47.5 =) 950 kg of coke in the first case, only (950 · 0.6442 =) 612 kg – or (30.6 · 20 =) 612 kg – were needed in the third case. The difference of 950 – 612 = 338 kg was taken up by the heat required for firing up the furnace.

---

[592] The reader should remember that the furnace had two muffles and 19 cremations per day thus corresponded to about 10 loads per muffle.

[593] For an intermediate case of daily, but not very numerous cremations, coke saving would have been about 1/6.

In the same way, in the file memo of 17 March 1943, the reduction in coke consumption of one third in 12 hours of operation – from 4,200 to 2,800 kg – can only mean that the difference of 1,400 kg was used for heating the 5 furnaces,[594] and the remainder of 2,800 kg concerned the cremations themselves. This does not mean, however, that the normal grate throughput rate would drop by one third in continuous operation.

We must remember that the gasifiers could not be controlled like a gas burner, which can easily be turned on and off in line with the cremation demand at hand. The coke on the grates burned continuously for the whole duration of the cremations. This can be seen very clearly in Document 47, in which the line "D" shows the hearth draft, curve "C" the chimney draft and the figures for "G" indicate the degree and duration of the opening of the combustion air inlets of the gasifier.

After the preheating phase, when the furnace has reached its operating temperature, the curve of the hearth draft, logically, follows the curve of the chimney draft; the one maintaining itself, with minor fluctuations, around 10 mm of water column, the other, in a similar manner, around 5 mm. In line with the brief periods during which the gasifier door is open, the chimney draft then touches a level of 15 mm, that of the hearth, 10 mm of water column. In the long span of time in between, when this door stays shut, the chimney normally has a draft of 10 and the hearth of 5 mm water column. This demonstrates that the normal combustion rate of the hearth is about 33.3 kg of coke[595] per hour all through the cremation, without major differences between preheating and cremating periods.

As I explained in Chapter 8.3, the normal grate throughput rate of 120 kg h^{-1} m^{-2} could be increased by increasing the draft by means of a draft enhancer, but it could not be lowered to a significant degree. It follows that, although the triple-muffle and the 8-muffle furnaces theoretically had an average coke requirement of [(16+19+22)÷3 =] 19 and [(12+14+16)÷3 =] 14 kg of coke per hour respectively, actual consumption in continuous operation was as follows:

Table 17: Actual Coke Consumption of Triple- and 8-Muffle Furnace

	GRATE THROUGHPUT RATE OF HEARTHS	COKE PER HOUR, MUFFLE & CORPSE
Triple-muffle furnace	70 kg/hr	23.3 kg
8-muffle furnace	140 kg/hr	17.5 kg

If, for greater coke economy, one had wanted to slow down the combustion on the hearths, it would have been necessary to reduce the chimney draft, but that would have affected the cremation as well and lengthened it, which would, in turn, have led to an increase in the consumption of coke per cremation in proportion to the increasing duration of the cremation.

[594] By this, we mean preheating all of the furnace brickwork to a steady state.

[595] This is obtained by dividing the coke consumption (457 kg) by the total operating time of the furnace (13 hours and 42 minutes).

10.9. A Comparison with the Westerbork and the Kori Slaughterhouse Furnaces

Thanks to its design, the Westerbork Kori furnace showed a better performance than the Topf furnaces. As there were many corpses of children among the corpses cremated, it is not possible to deduce with certainty the amount of coke needed for each corpse. If we base ourselves on the cremations listed in Chapter 8.4. for which the coke consumption is documented, we find a total weight of 3,170 kg of coke for 163 cremated corpses, 43 of them children who can be considered the equivalent in weight of 6 adult corpses.

The minimum consumption is shown for 7 June 1943, 150 kg of coke for 13 corpses, among them two babies of 2 and 10 months respectively. Such a low value can only be explained by assuming the use of a light-weight coffin of raw boards, such as the one shown in Photo 362.

This does not affect the heat balance of the Topf furnaces, however, as the latter is based on the effective consumptions of the Topf furnace at Gusen.

On the other hand, the Kori furnaces for slaughterhouses agree rather well with the data on the Gusen Topf furnace and with those for the double-muffle furnace at Auschwitz, not only as far as consumption is concerned, but also with respect to duration of the cremations, as we can gather from the table below in which the results for different models of Kori furnaces refer to an equivalent corpse of about 70 kilograms (see Chapter 9.2.1.):

TABLE 18: Kori slaughterhouse-furnace performance data for an average 70 kg corpse

FURNACE TYPE	COAL CONSUMPTION	DURATION OF CREMATION
1a	≈ 23.0 kg	≈ 63 min
1b	≈ 22.7 kg	≈ 62 min
2a	≈ 21.7 kg	≈ 60 min
2b	≈ 20.6 kg	≈ 58 min
3a	≈ 20.3 kg	≈ 57 min
3b	≈ 19.2 kg	≈ 54 min
4a	≈ 19.6 kg	≈ 52 min
4b	≈ 18.8 kg	≈ 50 min

The consumption figures refer to hard coal which has a higher heating value than coke (7,500 kcal/kg on average). For coke, they would have to be increased by 3-3.7 kg in each case. Thus, the equivalent consumption of coke would become about 26.7 kg for a Type 1a model, or 21.8 kg for a Type 4b furnace.

10.10. Some Thermal Aspects of the Triple-Muffle Furnace

In Chapter 2 the fact was mentioned that the first electrically heated Topf furnace set up in the Erfurt crematorium immediately presented a problem in that smoke formed during the cremations. An investigation of this phenomenon resulted in the following assessment (Weiss 1934, pp. 454f.):

"The smoke was not due to the fact that the carbon particles could not burn completely because of a lack of oxygen. The muffle had been designed to the lowest possible dimensions for avoiding waste of heat during preheating, and the carbon particles therefore had to burn in the flue ducts. On account of the very strong enhanced draft of 12-24 mm of water column, the flue gas velocity was high, and the dwell time of the particles in the flue ducts was thus too short.

This residence time was insufficient to allow the particles to burn out completely; instead, immediately on entering the flue ducts they cooled down far enough to stop combustion. This strong cooling of the fumes was favored further by other factors. First of all, because of the high velocity in the narrow tubes of the preheater, the combustion air was insufficiently preheated, which meant that, from the very beginning, high flame temperatures could not be assured for such a high excess air ratio.

Secondly, because of the strong draft, the furnace drew in large amounts of false air through the cracks around the closures and on account of other defects of caulking which caused further cooling of the fumes. Thirdly, during the decomposition of the body, large amounts of water vapor were generated which absorbed from the fumes the necessary heat of vaporization and cooled them still more. Thus, the oil vapors generated at the same time could no longer burn. Measurement of the discharge gas temperatures proved conclusively that the flames, at best, were extinguished even before entering the flue duct."

This phenomenon had already been observed by the engineer H. Keller who had noted, in connection with the Ruppmann gasifier at the Biel crematorium (H. Keller 1928, pp. 27f.):

"When combustible gases are generated by these processes, such as light or heavy hydrocarbons as they are called in the language of chemical engineering, they are immediately sucked up by the chimney and, for the most part, can no longer burn in the cremation chamber or the post-combustion chamber, but instead move on into the recuperator. If this part is hot enough, [the hydrocarbons] *will ignite, and combustion will take place here.*

The lighter hydrocarbons will certainly finish their combustion in the post-combustion chamber, but for the heavier ones, present in larger quantities, at times even the recuperator is insufficient, and they will escape from the chimney into the atmosphere in the form of smoke."

To make matters clearer, we have to take a closer look at the thermal phenomena encountered here.

The intensity in space of a combustion, expressed as kcal per m^3 and h, is essentially a function of the amount of fuel burnt per hour, and the maximum intensity is controlled by the rate of combustion which can be defined as the volumetric velocity of the spread of the flame per unit area; therefore, the combustion time must always be equal to or less than the residence time of the fuel in the cremation chamber. If this condition is not fulfilled, the flame will move out of the cremation chamber, provided, of course, that conditions for a combustion can be found there (Salvi, p. 217).

Thus, if the flow rate of a combustible gas mixture in a combustion chamber is higher than its ignition rate, the mixture will not ignite in the cremation chamber but will ignite outside of it, if conditions there are favorable or it will leave the installation unburnt if conditions are unfavorable.

In order to prevent any such emission into the atmosphere, modern cremation equipment has a post-combustion chamber for the fumes.[596]

As an example, we may look at incinerators for urban waste. The operating temperature for such furnaces must be between 900 and 1000°C, with an optimum value around 950°C. The slag and the ash have softening points between 1050 and 110°C; if such a temperature is reached and maintained for a sufficiently long time, deposits and incrustations will form on the grates, on the walls of the cremation chamber and along the flue ducts affecting the geometry of the installation and lowering its combustion performance.

The combustion products must remain in the post-combustion chamber for at least two seconds; the latter must be equipped with an auxiliary combustion device with automatic control in order to ensure that a minimum temperature of 950°C is maintained (Colombo, p. E740f.).

During the decomposition of a corpse in the combustion chamber, combustible gases such as carbon monoxide or light and heavy hydrocarbons will form, in addition to volatile carbon particles. The maximum ignition rate of most hydrocarbons in air under atmospheric conditions varies between 25 and 100 cm/sec, or, volumetrically, between 0.25 and 1 m³/sec (*Enciclopedia della Scienza*... 1963, vol. III. pp. 365f.). In normal practice, however, higher values will be used. This is true not only for incinerators, but also for crematoria. For the most recent, electrically heated cremation furnaces built by the Brown Boveri AG Co., a dwell time of 1.3 to 2.3 seconds in the post-combustion channels is applied, with preheating to 800°C (see Section I, Chapter 11). For the Therm-Tec Models SQC 300 and 400 furnaces (Sherwood, Oregon, USA), this dwell time is 1.5 seconds (see Document 109a).[597]

Hence, for the minimum dwell time of the gases generated during the decomposition of the body, we may assume 1.3 seconds.

The experiments carried out by the engineer H. Keller on the electrically heated furnace at Biel are an excellent example to illustrate this problem of heat engineering.

During the cremation of a corpse weighing 110 kg on 26 September 1940, a maximum generation rate of 3,570 m³ of gas per hour at a temperature of 380°C was observed 50 minutes after introduction of the corpse into the furnace (cf. Document 54). This rate corresponds to:

$$3{,}570\ \text{m}^3/\text{hr} \cdot \frac{273°\text{C}}{380°\text{C} + 273°\text{C}} = 1{,}492\ \text{Nm}^3/\text{hr} \qquad [172]$$

At 800°C this corresponds to a volumetric rate in the muffle of:

---

[596] Even the refuse-incineration furnace installed at the cemetery of Frankfurt/Main in Germany at the end of the 1930s had a post-combustion chamber for the fumes, located above the combustion chamber. Heinemann 1940, pp. 189f.

[597] http://thermtec.com/sites/default/files/pdf-library/SQC-400 SPECS.pdf; .../SQC-300 SPECS_0.pdf

$$1{,}492\ \text{Nm}^3/\text{hr} \cdot \frac{800°\text{C} + 273°\text{C}}{273°\text{C}} = 5{,}864\ \text{m}^3/\text{hr} \qquad [173]$$

or

$$\frac{5{,}864\ \text{m}^3/\text{hr}}{3{,}600\ \text{sec/h}} = 1.63\ \text{m}^3/\text{sec.} \qquad [174]$$

The cremation chamber of the furnace in question, including the space below the grate, had a volume of some 2.5 m³, hence the average residence time of the fumes in the cremation chamber was 2.5÷1.63 = 1.53 seconds.

If we apply the same reasoning to the Topf double-muffle furnace, we obtain, for one muffle with one normal corpse and a cremation time of 60 minutes, 1,774÷2 = 887 Nm³ of dry fumes, which at 800°C becomes

$$887\ \text{Nm}^3/\text{hr} \cdot \frac{800°\text{C} + 273°\text{C}}{273°\text{C}} = 3{,}486\ \text{m}^3/\text{hr} \qquad [175]$$

or on average

$$\frac{3{,}486\ \text{m}^3/\text{hr}}{3{,}600\ \text{sec/hr}} = 0.97\ \text{m}^3/\text{sec.} \qquad [176]$$

This yields an average dwell time of:

$$\frac{1.4\ \text{m}^3}{0.97\ \text{m}^3/\text{sec}} = 1.44\ \text{seconds} \qquad [177]$$

This is the average time for the passage of the combustible gases through the cremation chamber.[598] This issue points out a serious flaw in the design of the Topf triple-muffle furnace.

We have seen in the preceding section that Engineer Prüfer, when designing the triple-muffle furnace, did not realize the advantage in heat consumption brought about by the passage of the fumes from the two lateral muffles into the central one; but the fact that he gave to this muffle exactly the same dimensions as he had used for the outer muffles shows, moreover, that he had not noticed a serious drawback of his design, directly related to the advantage it had:

The gas volume which passed through the central muffle was more than twice that going through one muffle of the double-muffle furnace. As we have seen, the dwell time for such a muffle already touched the limit of the combustion time of these gases; therefore, if one wanted to maintain in the central muffle a dwell time equal to that applying to the double-muffle furnace, it would have been necessary to at least double the volume of the central muffle.

Prüfer, however, had not realized that such a bottleneck existed. If he had wanted to obtain a complete combustion of all the gases in the central muffle, he would have had to reduce the main combustion rate of the corpse in that muffle by half. Taking the calculated *minimum* total air flowing through the central muffle during the cremation of a lean and a normal corpses (see Table 14, p. 367), these 1,482 m³ and 1,774 m³ Nm³/hr of dry fumes, respectively, became at 800°C:

[598] The varying intensity of smoke generation during a cremation could be compensated by a possible staggering of cremations.

$$\text{Normal: } 1{,}744\ \text{Nm}^3/\text{hr} \cdot \frac{800°\text{C} + 273°\text{C}}{273°\text{C}} = 6{,}855\ \text{m}^3/\text{hr} \quad [178]$$

$$\text{Lean: } 1{,}482\ \text{Nm}^3/\text{hr} \cdot \frac{800°\text{C} + 273°\text{C}}{273°\text{C}} = 5{,}825\ \text{m}^3/\text{hr}$$

This is equivalent to:

$$\text{Normal: } \frac{6{,}855\ \text{m}^3/\text{hr}}{3{,}600\ \text{sec/hr}} = 1.90\ \text{m}^3/\text{s} \quad [179]$$

$$\text{Lean: } \frac{5{,}825\ \text{m}^3/\text{hr}}{3{,}600\ \text{sec/hr}} = 1.62\ \text{m}^3/\text{s}$$

This led to an average residence time in the central muffle of:

$$\text{Normal: } \frac{1.5\ \text{m}^3}{1.9\ \text{m}^3/\text{sec}} = 0.79\ \text{seconds} \quad [180]$$

$$\text{Lean: } \frac{1.5\ \text{m}^3}{1.62\ \text{m}^3/\text{sec}} = 0.93\ \text{seconds}$$

This means that the heavier hydrocarbons which formed during the decomposition of the corpse located in the central muffle did not have enough time to burn out completely and left the muffle unburnt. If the temperature in the flue duct was lower than the ignition temperature of these gases, smoke would be generated. But if the temperature was high enough, the off-gas could burn out in the duct, potentially damaging it, as in fact happened at the end of March 1943.

10.11. On Claims of Flaming Chimneys

The question of flaming chimneys which some witnesses claim to have observed is directly linked to the matters dealt with in the preceding section: could the combustion of unburnt gases move from the flue ducts to the atmosphere and thus give rise to the appearance of flaming chimneys? Let us first look at this question in connection with Crematoria II and III.

A calculation based on the actual conditions in these crematoria shows that the phenomenon could not occur, even under the most favorable conditions, *i.e.* in the case of three normal corpses in the pair of furnaces having the shortest flue duct, without taking the volume of the cremation chamber into account. The third and fourth furnaces of these crematoria had flue ducts of a cross-sectional area of 0.42 m² (0.6 m × 0.7 m) and a respective length of some 6.5 and 10.5 m. Both opened into the duct of the central forced draft device, which had a length of 2 m and a cross-section of 0.8 m × 1.2 m, which itself opened into the central duct of the chimney. The latter was 15.46 m high and had a section of 0.8 m × 1.2 meters.

Hence, the average section of the shortest duct is:

$$\frac{6.5\ \text{m} \cdot 0.42\ \text{m}^2 + \dfrac{17.5\ \text{m} \cdot 0.96\ \text{m}^2}{2}}{24\ \text{m}} = 0.46\ \text{m}^2 \quad [181]$$

In this calculation, we have divided by two the cross-sectional area of the duct common to the forced-draft device and the chimney duct, because the gas volume

doubled on account of the gas coming from the fourth furnace; we have also given the chimney an approximate height of 15.5 meters, so that the overall length of the flue duct plus the chimney duct is 24 meters.

Three normal corpses and the necessary amount of coke will generate 1,774 Nm^3 of dry fumes and 231 Nm^3 of water vapor,[599] for a total of 2,005 Nm^3 of moist gas, which, at 700°C had a volume of about:

$$2{,}005\ Nm^3 \cdot \frac{700°C + 273°C}{273°C} = 7{,}146\ m^3 \qquad [182]$$

If that gas is discharged over a time span of one hour, the average gas velocity thus becomes:

$$\frac{7{,}146\ m^3/hr}{0.46\ m^2 \cdot 3{,}600\ sec/hr} \approx 4.3\ m/sec \qquad [183]$$

Hence the dwell time of the gas within the discharge ducts is:

$$\frac{24\ m}{4.3\ m/sec} = 5.5\ seconds \qquad [184]$$

This time is more than sufficient for the combustion of any unburnt gases, all the more so as we have not considered the volume of the three cremation chambers of the furnace.

In order to verify experimentally the validity of this calculation, the author has carried out a number of experiments involving the combustion of animal fats in a field furnace which gave rise to the phenomenon of a flaming chimney.

The field furnace had two grates, the lower one for wood (the hearth), and the upper one for the fat.

Photo 368 shows the result of an experiment carried out on 21 October 1994.

On the upper grate of the field furnace, the author placed an aluminum tray (33 cm × 25 cm × 5 cm) containing 400 grams of lard (pork fat). Then he lit the wood piled up on the lower grate, partly blocking the door of the combustion chamber with a block of tuff.

After melting, the lard started to boil, and the vapors caught fire immediately. The flames were visible a few centimeters above the surface of boiling fat, with the latter remaining clearly visible. In the most intensive phase of combustion, the flames shot out of the chimney to a height of one and a half meters from its outlet and more than two meters above the tray with the boiling fat. Combustion took about 5 minutes.

The explanation of the phenomenon is as follows: the volumetric velocity of the gases which developed from the decomposition of the fat was higher than their combustion velocity, *i.e.* their residence time in the combustion chamber was lower than the time needed for their complete combustion, which then took place outside the combustion chamber and even outside of the chimney.

In order to verify this explanation, the author then carried out two more combustion experiment with animal fat:

[599] Cf. § 6. For a simplification of the calculations, we assume the dry fumes to be the equivalent of the combustion air.

1. Combustion Chamber with a Short Chimney (10 January 1995).

The experiment was carried out in a field furnace of tuff blocks with two grates, the lower one for wood as fuel, the upper one for the fat. The combustion chamber measured about 0.05 m³, and possessed a chimney 0.54 m high with a cross-sectional area of 0.27 m × 0.27 m, set at a level of 10 cm above the upper grate. The author placed an aluminum tray (17 cm × 22 cm) containing 200 grams of lard on this grate. He then loaded the lower grate with wood and lit it. After a few minutes, the boiling fat caught fire and tall flames shot out of the chimney up to a level of 70 cm from its base (Photo 369). Combustion of the fat took 3 minutes and was most intensive for about 2 minutes and 45 seconds.

2. Combustion Chamber with a Long Chimney (10 January 1995).

The author then removed one layer of tuff blocks from the chimney and placed there an ordinary stove pipe of a length of 2.10 m and a cross-section of 40 cm × 20 cm, thus obtaining a total volume of some 0.2 m³ for the combustion chamber. He then placed on the upper grate an aluminum tray identical to the one used in the preceding experiment, but containing 300 grams of lard. He then loaded the hearth grate with wood and lit it, whereupon the fat again caught fire rapidly, but this time without any flames or isolated flame jets shooting out of the chimney (Photo 370). Combustion of the fat took 3 minutes and 45 seconds, including 3 minutes and 30 seconds of intensive combustion.

3. Conclusions

The two experiments were carried out under similar conditions, except, of course, for the presence of the stove pipe in the second case. In spite of the fact that in this latter experiment more fat was used, no flames appeared above the chimney, because the gases which developed during the decomposition of the fat had at their disposal a combustion chamber four times as large and were thus able to burn out completely within the chimney.

As we are dealing here with physico-chemical phenomena, the results are applicable *mutatis mutandis* to the Birkenau crematoria.

4. Crematoria II and III

Volume of shortest flue duct (including chimney duct):

$$0.46\ m^2 \cdot 24\ m = 11.04\ m^3 \approx 11\ m^3 \qquad [185]$$

Combustion chamber:

$$1.5\ m^3 \cdot 3 = 4.5\ m^3 \qquad [186]$$

Total volume:

$$(11\ m^3 + 4.5\ m^3) = 15.5\ m^3 \qquad [187]$$

a) For the First Experiment:

During the first experiment we had 0.2 kg of fat in a total combustion volume of 0.05 m³ burning within 3 minutes, which amounts to 4 kg of fat burning within an hour in this volume, and to 80 kg of fat per hour and m³.

Hence, the appearance of flames out of the chimneys of Crematoria II & III would have required at least the combustion of

$$80\ \text{kg/hr/m}^3 \cdot 15.5\ \text{m}^3 = \text{some } 1{,}240\ \text{kg of fat per hour} \qquad [188]$$

b) For the second experiment:

During the second experiment we had 0.3 kg of fat in a total combustion volume of 0.2 m³ burning within 4 minutes, which amounts to 4.5 kg of fat burning within an hour in this volume, and to 22.5 kg of fat per hour and m³.

In this case, no appearance of any flames out of the chimneys of Crematoria II & III would have occurred in case of the combustion of

$$22.5\ \text{kg/hr/m}^3 \cdot 15.5 \approx 350\ \text{kg of fat per hour.} \qquad [189]$$

Hence, when burning some 350 kg of fat per hour in the three muffles of the furnace mentioned, no flames would have formed above the chimney.

We are speaking here of *pure fat*, which means that from the cremation of three corpses in one hour in the three muffles of the furnace mentioned, it would not have been possible to cause the appearance of flames above the chimney. Actually, the fat content of a body of 70 kg is about 25 kg, and 350 kg would thus have corresponded to the fat content of 42 corpses, or 14 per muffle and hour.

We are not taking into account here the protein content of the corpses, because proteins have a considerably lower combustion rate than the fats.

5. Crematoria IV and V

Crematoria IV and V had two chimneys each. Each chimney was linked to a group of four muffles. The total volume available to the combustion gases (combustion chamber, flue duct, chimney duct) was about 18 m³. In line with the preceding calculation, we would have:

a) For the First Experiment:

80 kg of fat per 1 m³ of the combustion chamber in one hour means for Crematoria IV & V:

$$80\ \text{kg/hr/m}^3 \cdot 18\ \text{m}^3 = 1{,}440\ \text{kg of fat per hour for four muffles} \qquad [190]$$

Appearance of flames would be possible if some 1,440 kg of fat or more were burned in one hour.

b) For the second experiment:

22.5 kg of fat per 1 m³ of the combustion chamber in one hour means for Crematoria IV & V:

$$22.5\ \text{kg/hr/m}^3 \cdot 18 = 405\ \text{kg of fat per hour for four muffles} \qquad [191]$$

Flames would therefore not even have appeared above the chimney, if over 100 kg of pure fat were burned in *each* of the four muffles in one hour, corresponding to the fat content of 12 corpses per muffle and hour.

6. Final Remarks

The above calculations are based on a time of one hour, but it is obvious that the combustion of *all* of the fat contained in the corpses would have taken much less time than one hour. We must however take into account that the combustion of the corpse fat did not take place continuously, unlike the combustion in the above experiments; outer and inner fat would liquefy, gasify and burn in line with the processes of vaporization and combustion, therefore the combustion of all of the fat contained in a corpse required less than 1 hour, but at least 30 minutes.

This does not affect the results, however, as for Crematoria II and III the upper limit for visible flames above the chimney would still be 175 kg of fat in 30 minutes, as opposed to 25 kg actually burned; for Crematoria IV and V, the figures would be 202.5 kg of fat in 30 minutes against some 34 kg actually available.

What we have tried to show here does not mean that flames visible above the chimneys were altogether impossible, but that this was impossible in *direct* relation to a cremation, *i.e.* as a function of corpses being cremated. It was, on the other hand, possible in an *indirect* relation with the cremation, namely in connection with the coke on the furnace grates.

It is known that the incomplete combustion of carbonaceous fuel will generate carbon particles which will adhere to the walls of the chimney ducts in the form of soot. Under favorable conditions (a sufficiently thick layer of soot and a temperature high enough), the soot will ignite and lead to the phenomenon of a flaming chimney.

Before World War Two, when wood and coal were used almost exclusively for domestic heating, this phenomenon was so widespread that on occasion it was caused intentionally to be studied from a scientific point of view. Experiments of this kind were, for example, carried out in a chimney duct of a nearly abandoned four-story building in Berlin in early 1933 (Kristen 1933, pp. 83-85). The temperature diagram for this experiment (Document 265) shows that 95 minutes after the ignition of the soot on the ground floor, at a level of 1 m above the chimney base, the temperature in the chimney duct reached 1060°C.

This is not really surprising, because soot is essentially carbon which has an ignition temperature of 700°C.

Obviously, the phenomenon would not be continuous, but occur only on occasion when, after a certain time, the soot layer has once again become thick enough.

11. The Cremation Furnaces Built by Other German Companies: Kori, Ignis-Hüttenbau and Didier

11.1. Historical Remarks Concerning the H. Kori Co. of Berlin

Topf's most active competitor in the field of cremation furnaces for the German concentration camps was the Hans Kori Co. located in Berlin. The historical review of Kori's cremation furnaces presented below, besides being of a certain value as far as the technical history of this technology is concerned, is also a useful means for assessing the technical status of the Topf furnaces.

Founded in 1887, the Kori Co. specialized in the design and construction of furnaces for the disposal of animal residue (*Tierleichen-Verbrennungsöfen*). The first such device was built in 1892 at the Nuremberg municipal slaughterhouse.

By 1901, the company had become so well known that the medical association of the Prussian province of Brandenburg, headed by Dr. Weyl, turned to Kori for solving the sanitary problems which had arisen in connection of an outbreak of the plague in that province (cf. p. 143).

In 1905, Kori could already boast of having built 55 furnaces for the disposal of animal carcasses, a figure which would rise to 160 over the nine years to come (Kori 1924, p. 115).

I have described the main models of this type of equipment manufactured by Kori at that time in Chapter 10 of Section I (cf. Documents 98-100). Later on, the firm branched out into the field of combustion plants for all types of refuse. In 1927, Kori sold some 3,500 such units (Documents 266-268).

Although Hans Kori had made an important contribution to the cremation of human corpses in Germany when he managed to get the Prussian Ministry of the Interior to change the law on cremations of 14 September 1911 by the decree of 24 October 1924 (cf. pp. 59f.), his own company went into the market segment of cremation furnaces rather late, at a time when the German market was solidly dominated by four companies: Richard Schneider/Didier of Stettin, Gebrüder Beck of Offenbach, J.A. Topf & Söhne of Erfurt, and the Wilhelm Ruppmann company of Stuttgart. While the former two were in clear decline, Topf experienced a steep rise in sales.

Kori managed to break into the market, albeit with some difficulty, and installed five furnaces during its first five years of activity: two furnaces at the crematorium of Hagen in Westphalia in 1926, one at the Weissenfels crematorium in 1927 and two furnaces at the crematorium of Schwerin in 1930.[600] In the early 1930s, Topf was the leader in the field, while Kori came in last, after Gebrüder Beck, Schneider-Didier and Ruppmann (Hellwig 1931a, p. 370).

[600] Verband… 1928, p. 82; *Einäscherungsofen System "Kori" im Krematorium der Stadt Hagen/Westf.* (document 269); *Einäscherungsofen System "Kori" im Krematorium der Hauptstadt Schwerin* (document 270), company brochures from the 1930s, APMM, sygn. VI-9a, vol. 1.

11.2. The Coke-Fired Kori Cremation Furnaces for the Concentration Camps

The H. Kori Co. came into its own after the outbreak of the Second World War when the SS decided to set up crematoria in the concentration camps. The firm succeeded in placing its products at many locations, such as Bergen-Belsen, Blechhammer, Dachau, Dora-Mittelbau, Ebensee, Flossenbürg, Gross-Rosen, Lublin-Majdanek, Mauthausen, Natzweiler-Struthof, Neuengamme, Ravensbrück, Sachsenhausen, Stutthof, Trzebinia, Vught, and Westerbork.

11.2.1. The Furnace at the Mauthausen Crematorium

The coke-fired Kori furnace at *KL* Mauthausen, which went into operation on 4 May 1940 (Photo 247), is probably the first furnace designed by Kori for concentration camps.

The furnace is set on a brick platform with its right side placed against the wall of the furnace hall (Photo 236). The front part has the typical double-leaf muffle closure.

The muffle had a grate consisting of three transverse bars and one longitudinal bar in the center, like the grate of the Topf furnace at Dachau (Photo 239); on the inner left sidewall are three rectangular apertures connected to a channel for the combustion air feed. In the front part of the furnace, this channel bent downward by 90°, then again by 90°, and let out below the left edge of the muffle door, where it had a butterfly valve (Photos 236f.). A similar valve was also located below the right edge of the muffle door (Photo 236), but the muffle wall on the right had no openings (Photo 242). This air inlet was probably used to supply combustion air to the flue duct for the post-combustion of the unburnt gases.

The ash chamber (Photo 243) was located below the grate and had its door in the front part of the furnace (Photo 236). The gasifier was located in the rear portion of the furnace. The door of the gasifier's loading shaft and the hearth door below it are on the left side of the furnace (Photo 245).

The hearth grate consisted of 14 bars and 2 transverse supporting bars. The loading shaft of the gasifier has an oblique grate of bars at its end, suitable for wood use (Photo 246). No service devices are located in the rear wall of the furnace.

The gas discharge system consisted of an opening in the vault of the muffle, toward the front, and of a horizontal flue duct, which could be closed by a metal damper (Photo 238).

The corpse-introduction device consisted of a stretcher, guide rollers and the necessary support and blocking frame. We shall come back to this point when we describe the cremation furnaces at Dachau.

Similar furnaces were set up in the crematoria at *KL* Flossenbürg (Photo 335) and *KL* Ebensee (Photo 336).

11.2.2. The "*Reform-Einäscherungsofen*"

The next model of the Kori furnaces was an improved version, as it is also expressed in its designation (*Reform-Einäscherungsofen*).

A Kori letter of 18 May 1943, addressed to Office CIII of the *WVHA* contains the following description as part of an offer for this type of furnace (Document 271):[601]

"Re: Cremation furnaces

In pursuance of the conversation we had with you concerning the supply of a cremation device of a simplified nature, we propose our coal-fired 'Reform' cremation furnaces which so far have shown very good results in actual operation. For the project in question, we propose two cremation furnaces, but we suggest ascertaining, in a further discussion, whether these two furnaces will be sufficient for the task. It is also necessary to clarify the positioning of these furnaces, because the manufacture of the fittings and of the anchoring structure depends on this question.

If at all possible, these furnaces must be placed into a closed building and connected to a chimney which may exist at the site. If such a building has already been identified, we beg you to send us a drawing to allow us to propose to you a suitable positioning. From the enclosed drawing, you can gather the space needed for the furnaces with their control station and stoking station.

Drawing J.Nr. 8998 shows the placement of two furnaces, whereas drawing J. Nr. 9080 shows the Lublin arrangement with five cremation furnaces and two built-in recuperators.

Concerning the purchase prices for two crematoria [furnaces]*, we offer the following:*

1) 2 'Reform' cremation furnaces of latest design with vaulted coffin chamber and horizontal floor of the ash chamber, including all fittings, doors for introduction, operation and cleaning, air valves, accessories for the main furnace, post-combustion grate, complete anchoring structure consisting of strong, angled and U-shaped iron bars connected to the anchoring rods, all building materials and normal and specially shaped refractory bricks of first quality, bricks for the front and rear walls, mortar and cement for brickwork as well as the complete installation by one of our technicians for combustion devices, including all necessary helpers, each for 4,500 Reichsmarks.

If the second furnace is installed together with the first, the price of the second furnace would be reduced to 4,050 Reichsmarks.

This amount, however, does not include loading and shipment costs free on site, nor the travelling cost and expenses for our technician and the daily allowance. We will invoice these expenses separately in a particular list.

Our offer likewise excludes secondary construction work on site, such as earthwork, construction of the building for the furnaces as well as the flue ducts to the chimney and the chimney itself.

For the introduction of the corpses into the combustion chamber we offer furthermore:

[601] Letter from H. Kori dated 18 May 1943 to Engineer Waller, at *Amt* C III of *SS-WVHA*. KfSD, 660/41.

1) 2 cremation carts, concave, with rollers and handles, each at RM 160.- RM 320.-
2) stands with rollers for placement of the introduction cart, each at RM 75.- RM 150.-
RM 470.-

We guarantee the efficiency of the cremation furnaces supplied, as well as their stability and the supply of the best materials and first-rate labor.

The shipment of the cast-iron fitting and the anchoring parts, as well as the specially shaped refractory bricks, can take place at short notice, provided Wehrmacht freight papers are placed at our disposal.

For the shipment of the metal parts of the furnaces we need 1,460 kg per furnace, i.e. 2,920 kg for two furnaces. We enclose the forms for the iron requirements for these parts.

Awaiting your further decisions we salute you
Heil Hitler!

Enclosures: 3 drawings – J.Nr.8998, J.Nr.9122, J.Nr.9080 –
Forms for iron requirements."

The *Reform-Einäscherungsofen* was essentially characterized by a positioning of the gasifier on the side of the furnace, a secondary hearth next to it, and an upward flue gas discharge through the muffle vault. Kori adapted this type to the requirements at the various crematoria, and supplied single furnaces or assembled two, four, or five furnaces in a single brick structure.

The three drawings attached to the above letter are preserved in the Belgrade archives of the State commission for crimes of the occupiers and their collaborators. Our request for the supply of photocopies received no reply. The drawings which we show here (Documents 272f. & 277) are photocopies of photos supplied by the above Commission to the Soviets for use at the Nuremberg trial.[602]

Drawing J.Nr. 8988 (Document 272) is a layout for the crematorium of the New Construction Office at *KL* Neuengamme, with two furnaces connected to the chimney via a common flue.

Drawing J.Nr. 9122 is the design, on the basis of which the furnaces in the new crematorium at Dachau were built ("*Baracke X*", Photo 248). These furnaces were structurally the same as those in the Sachsenhausen crematorium – of which there exist some drawings prepared by the Soviets at a later date – but differed from the latter in the design of the flue gas discharge system. The Soviet drawings and a visit to the site allow us to describe with sufficient accuracy the structure and operation of the *Reform-Einäscherungsöfen* in the various crematoria. The numbers given subsequently in rounded parentheses preceded by the letters "*no.*" refer to the numbers contained in Documents 274-276.

11.2.3. The Furnaces in the Dachau Crematorium

The four furnaces are arranged as shown on drawing J.Nr. 9122 (Document 273 and Photo 249). The two central furnaces have a common wall, but their muffles are not directly interconnected. This pair of furnaces is identical to the

[602] GARF, 7445-2-125, pp. 89-91.

one installed at the Stutthof crematorium, from which it differs in secondary aspects which we will discuss later. In its front portion, the furnace is designed like the Mauthausen furnace and similar to the one installed at the Sachsenhausen camp.

It presents the typical double-leaf introduction door (*Einführungstür*) with the characteristic round openings for viewing and combustion-air feed (65 mm in diameter; Photos 250f.; see *no. 1* in the drawing of the Sachsenhausen furnace. Documents 274f.; all subsequent numbers refer to these documents). Below it is the ash-chamber door (*Ascheentnahmetür*; *no. 4*) with the rosette-shaped combustion-air inlets (*Luftrosetten*; *no. 5*; Photo 251). These rosettes close the two combustion-air channels (*Luftkanäle*; *no. 6*) set into both side walls of the muffle, to which the three rectangular apertures (Photos 253f.; *no. 7*) connect.

The muffle itself (*Einäscherungskammer*; *no. 8*) is 2.20 m long, 0.65 m high and 0.80 m wide. The muffle grate (*Schamotterost*; Photo 268; *no. 9*) consists of 24 transverse refractory T-bars with a semicircular section, coupled in such a way as to form a flat grate on top and the vault of the ash chamber below, as we can see in Photos 313f.

The gasifier (*Generator*; *no. 11*) is located in the rear portion of the furnace. The gasifier loading door with its two leaves (*Generatorfüllschachtverschluss*; Photo 261; *no. 13*) and the ash-chamber door below (*Feuertür*; *no. 14*; Photo 262) with its air-inlet rosette are positioned on one side wall of the furnace (Photo 257). This rosette (*Luftrosette*; *n. 15*) closes the combustion-air-feed channel (*Luftkanal*; *no. 16*) which lets out above the hearth grate (*Luftöffnung*; *no. 17*).

The grate of the main hearth (*Hauptfeuerung*) consists of eleven double bars (Photos 263f.) and measures some 80 by 40 cm (*Planrost*; *no. 12*). The grate throughput rate is around 38 kg of coke per hour.

Next to the gasifier is an auxiliary hearth equipped sporting the ash chamber door with an air inlet rosette at the bottom and a single-leaf loading door on top (Photo 260; *nos. 18f.*) connected to the post-combustion chamber (ash chamber) via a suitable opening (*no. 20*). We will discuss the connection system of the gasifier and auxiliary hearth to the muffle and post-combustion chamber in the section devoted to the furnaces at Stutthof.

The gases coming from the gasifier enter the muffle and the ash chamber from the rear portion of the furnace (Photo 268), strike the corpse from above and below, and enter the vertical smoke duct, which is located above the forward portion of the muffle (*Rauchkanal*; *n. 21*). The gas-discharge system is shown very clearly in the vertical section of the furnace in drawing J.Nr. 9122 (Document 273, "*Schnitt* c-d", upper right): the muffle vault, in its front part, has an opening for the gas discharge leading into a smoke duct, which runs above the muffle within the brickwork of that part of the furnace (Photo 257) and then drops down, first vertically then at an angle, past the gasifier within the rear brickwork of the furnace. It finally runs below the floor of the furnace hall and continues horizontally toward the chimney. At the rear of the furnace is a manhole for cleaning the smoke conduit (Photo 259). Below its door, underneath the floor, is the flue-gas damper (*Rauchkanalschieber*) which moves vertically by means of a metal cable (*Drahtseil*) and rollers (*Rollen*) mounted on the upper portion of the brickwork

(Photo 259). The flue-gas channels (*Rauchkanal*) set below the floor of Furnaces 1-2 and 3-4 converge as two conduits which lead, respectively, to the right and left chimney channels, each one of the latter having an internal cross-section of 0.60 m × 0.60 m.

The corpse-introduction system consists of introduction stretchers (*Tragbahren*; Photos 249 & 253f.; *no. 28*) like those used for the Topf and Kori furnaces at Mauthausen, which moves on two rollers (*Rollen*; Photos 252 & 267; *no. 30*) set on a metal stand whose horizontal elements are welded to the frame of the muffle door (Photo 250) with the vertical ones set into the floor (Photo 251). The corpse would be placed on the cart, the side bars of which with their rollers allowed its easy introduction into the muffle.

The particularity of the Kori system was an ingenious system for blocking the corpse in the muffle. This device consisted of a refractory blocking plate (*Schamotteabsperrplatte*) running vertically, like a guillotine, along two guide rails set into the furnace brickwork behind the muffle door (*no. 3*). In the lower part, this vane has an opening with a metal frame in the shape of the vertical section of the stretcher with a convex upper edge (Photo 266).

The vane normally sat in a wrought-iron housing located above the front part of the muffle; it was moved by a metal cable and two pulleys with counterweights (*Gegengewicht*; Photos 255f.). The metal cable ended in a crank. When the vane was not utilized, it sat in its metal frame, and the crank was held back by means of a hook set into the wall near the muffle door (Photo 265); when it had to be used, after the corpse had been introduced into the muffle, the cable was unhooked and the vane (up in Photos 253 and 267) was lowered down to the muffle floor (Photos 265f.). The function of the vane was to retain the corpse in the muffle when the cart was withdrawn.

11.2.4. The Furnaces at the Stutthof Crematorium

The Stutthof crematorium was destroyed, probably by the SS prior to the arrival of the Soviets. The chimney collapsed completely, but the cremation furnaces remained almost untouched. Photo 270 shows the two coke-fired furnaces as found by the Soviets at their occupation of the camp. At present, the furnaces are located in a building set up after the war (Photo 271). The furnaces are structurally identical to the middle pair of furnaces at the Dachau crematorium, differing from the latter merely by the absence of blocking vanes for the corpse and by a different arrangement of the two pairs of rosette valves of the air inlet (next to the muffle doors, instead of being located next to the ash-chamber doors). The refractory brickwork of the muffle shows serious signs of wear (Photos 272 and 274).

For these furnaces we were able to take photos of the connection system between the two hearths and the muffles and ash chambers. Photo 276 shows the two hearths of the furnace on the right, the main hearth to the right with the single-leaf door of the ash chamber below, and the double-leaf door of the muffle above. The secondary hearth is on the left, with its ash-chamber door below and the hearth door above. Photo 277 shows the remains of the hearth grate.

Photo 278 shows the upper portion of the gasifier chamber, which is connected to the ash chamber (lower chamber) and to the muffle (upper chamber). The two chambers are set apart from the refractory grate of the muffle, which appears near the center of the photo, to the left. The upper part of the gasifier chamber ends at the level of the refractory grate of the muffle. Photo 279 shows the muffle as seen from the gasifier chamber outlet. In the upper foreground, in front of the introduction door, one can see the opening of the vertical conduit for the discharge gases. On the right-hand side wall two of the rectangular inlets of the combustion-air feed are visible.

The two auxiliary hearths, one for each furnace, are connected to the respective ash chambers. Photo 280 shows the hearth of the furnace on the left; the upper door is missing. On the inside one can see a broken grate bar, held by a supporting bar. In Photo 281, showing the end of the grate bar in the foreground, one can see the opposite wall of the post-combustion chamber (ash chamber), where we can just perceive, in the lower portion on the right, a part of the ash chamber floor. Photo 282 shows the post-combustion chamber seen from the right side of the hearth opening. The white section appearing in the left-hand corner of the photo is the dislodged extremity of the grate bar.

The grate of the auxiliary hearth is positioned at the floor level of the post-combustion chamber. It supplied extra heat to the muffle from below through the refractory bars of the muffle grate and also served as a post-combustion grate for those parts of the corpse which had dropped down from the muffle through the bars mentioned. Photo 283 shows the inside of the (destroyed) auxiliary hearth of the furnace on the right. In the foreground, one can see the opposite wall of the post-combustion chamber with a section of the vault formed by the refractory grate bars. The post-combustion chamber stretches to the right and left of the hearth. Its right-hand portion, seen in Photo 284, is the final portion and is connected to the gasifier chamber.

The outlet of the opening of the auxiliary hearth appears clearly in Photo 273, which shows the ash/post-combustion chamber of the left-hand furnace. The opening is located at the far end of the floor of the chamber, with the end of the hearth grate bar sticking out at an angle (Photos 280-282). On the left, in the background, one notices the gasifier chamber with the vault formed above by the refractory grate bars of the muffle grate. Photo 275 shows the ash/post-combustion chamber of the right-hand furnace.

11.2.5. The Furnaces of the Crematorium at Sachsenhausen

The four furnaces of the Sachsenhausen crematorium (Document 274) were built along the same lines as the Dachau furnaces, but – as we have mentioned above – were equipped with a different layout for the discharge gas. They were grouped together as a single unit 12.46 m long and 2.66 m high (Document 274. A & B). Document 275 shows the horizontal and vertical sections of Furnaces 1 to 3. The gas-discharge system, schematically illustrated in Document 275 (top) and 275a, consisted of a vertical flue channel (*no. 21*) with a right-angle bend

above the muffle (*no. 22*) which connected it to another horizontal channel perpendicular to it (*no. 24*) and running within the brickwork above the unit (*no. 25*).

Furnaces 1 through 3 were equipped with a refractory damper set just ahead of the outlet of this channel (*nos. 20a, b, c*); the damper of Furnace 4 was instead placed in the transverse channel, ahead of Furnace 3 (*no. 20d*). This channel was split in two by a central wall (*nos. 24a & b*): the conduit on the left discharged the fumes coming from Furnaces 1 and 2, the conduit on the right those of Furnaces 3 and 4. Both channels, via a right-angle bend, fed into two ducts (*nos. 26a & b*), which each ended up in one of the two chimney ducts (*nos. 28a & b*) of the chimney (*no. 29*). Only the foundations of these furnaces are left (Photo 337).

11.2.6. The Furnaces of the New Crematorium at Lublin-Majdanek

The crematorium at *KL* Lublin-Majdanek were set on fire by the SS before they left the camp, but the furnaces and the chimney remained intact. The present crematorium building (Photo 285) is a post-war reconstruction.[603] Photo 286 shows the furnaces, open to the sky, as they stood at the time of the camp's occupation by the Red Army.

The five furnaces of the Lublin-Majdanek crematorium (Photo 287) were assembled into a single brick structure, in conformity with the original drawing J.Nr. 9080 (Document 277), so as to constitute a single cremation plant with five furnaces. A Kori letter of 23 October 1941, addressed to *SS-Sturmbannführer* Lenzer, describes the unit as follows:[604]

> *"Our drawing, sheet 2 (J.Nr. 9079), shows the solution of the space issue for a total of 5 cremation furnaces, with furnace number 5, in the center, having been conceived as a reserve furnace. Thus, for normal operation, only furnaces 1-4 have been conceived, and these* [furnaces] *have a common recuperator placed between the two furnaces for utilizing the combustion gases. Each group, constituted by two furnaces with a recuperator, therefore occupies a floor space of 4.80 by 3.00 meters. The introduction doors are in the front portion and below* [them] *there is the access door for the removal of the ashes. At the other side, i.e. in the rear portion of the furnace, we have the hearths, operation of which is effected together from the service or stoking post.*
>
> *At this point, the floor is 0.40 m lower than the floor of the hall, with stone steps placed on the right and left sides of the furnaces. These steps at once also compensate for the difference in height. Above the furnaces is the common flue duct, provided with a by-pass for each one of the 2* [lateral] *cremation furnaces, allowing to feed the gases either directly into the chimney or through the recuperator in order to make use of the discharge gases. The chimney for one group of furnaces will be built with an open passage 60 by 60 cm and a height of 8-10 meters.*
>
> *In order to be independent of atmospheric conditions which affect the draft of the chimney, a forced-draft device in suction will be installed ahead of the chimney. It will likewise have a by-pass for the off-gas to enable an operation with*

[603] On the crematoria at *KL* Lublin-Majdanek cf.: Graf/Mattogno 2012, pp. 95-116.

[604] Letter from Kori Co. to *SS-Sturmbannführer* Lenzer dated 23 October 1941. APMM, sygn. VI-9a, vol. 1.

natural draft as well, if conditions are normal. The flue-gas duct itself which connects the furnaces to the chimney is located below the floor of the hall, as shown by the dotted lines, and can be controlled by means of a flue-gas damper."

The structure of the plant is illustrated by several technical drawings prepared in August of 1944 by the Polish-Soviet expert commission which investigated it after the occupation of the camp (Documents 278-283, individual portions being indicated, as before, by "*no*...").

The five-muffle cremation plant of *KL* Lublin-Majdanek consisted of two pairs of muffles, one pair on each side, (Document 279, *B, Ofen 1-4 and 2-3*) plus one central furnace (*Ofen 5*). Between the two pairs of the lateral muffles were two recuperators (*Heizkammer*). Photos 288-294 show, successively, the muffles and the recuperators, starting from the left-most muffle (number 1).

The design of the individual furnaces shows some modifications with respect to those at Dachau and Sachsenhausen. In the front part, we have the typical double-leaf introduction door (*Einführungstür*), 0.55 m × 0.65 m in size, with the usual round openings for inspection and air feed (Photo 290; *no. 1*).

This door leads into a cremation chamber 0.77 m wide and 0.67 m high (Photos 295-301; *no. 2*), whose floor is made up by a refractory grate (*Schamotterost*) consisting of nine pairs of standard transverse bars (photo 296; *no. 3*). The effective volume of the muffle is 2.17 cubic meters. The ash chamber (*Aschenraum*) is located below the refractory grate (Photos 313f.; *no. 4*) with a post-combustion grate (*Ausglührost*) in its front part (photos 303f.; *no. 5*). At the front, the ash chamber is closed by two doors (Photo 288): the upper one (*Ascheentnahmetür 1*), located immediately below the muffle door (Photo 303; *no. 6*), permitted raking, by means of a special tool, the corpse residues which had fallen through the interstices of the refractory grate onto the post-combustion grate, where they would burn out completely; the lower one (*Ascheentnahmetür 2*), located below the former (Photo 304; *no. 7*), was used to remove the ashes of the corpse itself. This door had a rosette vane for feeding air to the post-combustion grate. On the sides of the upper door were two rosette vanes (*Luftrosetten*; Photo 294; *no. 8*) which closed off the two channels feeding combustion air to the muffle (*Lufteintritt*; *no. 9*). These channels (*Luftkanäle*) ran horizontally through the furnace brickwork, then turned upward at a right angle (*no. 10*), bending once again into the horizontal at the level of the muffle, and now ran parallel to it (*no. 11*), feeding air to the muffle through four openings, 8 cm × 8 cm, two on each side (Photos 297-301; *no. 12*).

The gasifier (*Generator*; *no. 13*) was located in the rear portion of the furnace; the hearth (*Feuerung*) consisted of a flat grate (*Planrost*; *no. 14*) 0.68 m × 0.63 m or 0.43 m². The coke throughput rate under natural draft was around 50 kg/hr of coke. The double-leaf loading door of the gasifier (*Generatorfüllschachtverschluss*; Photo 305; *no. 15*) was located in the rear part of the furnace, as was the single-leaf door of the hearth (*Feuertür*; Photo 305; *no. 16*). The gasifier-loading door closed a vaulted opening located in the rear part of the furnace ahead of the refractory grate, as can be seen from Photos 313f. The grate is also visible from the side of the muffle door (Photos 295 and 301).

The loading shaft of the gasifier had a flame arrestor at its upper end, located just below the start of the refractory grate (clearly visible on Photo 313). Beyond the flame arrestor the shaft opened up to the vaulted plane of the gasifier neck linking the gasifier to the muffle in such a way that the combustion products leaving the neck could strike the refractory grate – and the corpse resting upon it – both from above and below.

The refractory lining of the furnace had a thickness of 12 cm (*Schamottemauerwerk*; *no. 17*). The gas-discharge system was similar to that of the furnaces at *KL* Sachsenhausen except that the muffle, via a vertical conduit (Photo 302; *no. 18*), was linked directly to the horizontal flue duct (*Rauchkanal*; *no. 19*) in the brickwork of the unit (*no. 20*). The latter duct had two manholes for cleaning at either end (*Reinigungstüren*; Photos 309f.; *no. 21*). This duct contained six refractory dampers (*Rauchkanalschieber*; *nos. 22a-f*), 0.60 m× 0.45 m in size.

Dampers *a* and *b* controlled the flue gas flow from Furnaces 1 and 2, respectively. Dampers *c* and *d* belonged to Furnace 5, the central furnace, and allowed the discharge of the flue gas to the right or to the left of both sections. Dampers *e* and *f* controlled the flow from Furnaces 3 and 4. The dampers were actuated by counterweights moved by metal cables and pulleys suspended from the ceiling beams. The counterweights ran in two metal rings mounted on the brickwork next to the rosette vanes for the air, as shown in Photo 289.

Between furnaces 1-2 and 3-4 two recuperators were located (*Heizkammer*; *no. 23*) consisting of two chambers. Each of the chambers contained a heating coil for the production of hot water (*Heizschlange*; *no. 24*). The coils had an outer area of 15 m² and were linked to two horizontal tubes installed outside of the chambers, in the rear part of the furnace, through eight vertical tubes of a lower diameter (Photos 305-308; *no. 25*). Below the second tube was an inspection door (*no. 26*). The two tubes were connected to two boilers located above the recuperator chambers in a manner shown in drawing J.Nr. 9080 (*Schnitt c-f*, upper right). Such a heat-recovery system for producing hot water had been used by Kori for several decades.[605]

Document 284 shows the design of such a unit for a single recuperator chamber. When all four furnaces were in operation, they could make use of a heating surface of 30 m², with an hourly capacity of 300,000 kilocalories. This was sufficient for 50 shower heads and could accommodate, over an operating period of 20 hours per day, some 5,000 to 6,000 persons in six shifts per hour for an effective showering time of five minutes.[604]

The discharge gases from Furnace 1 & 2 (or 5) and 3 & 4 (or 5) passed through the recuperator downward (Document 284, 284a), heating the coil and thus producing hot water, and then flowed into two underground flue ducts (*Rauchkanäle*; *no. 27*) with a cross-section of 0.70 m × 0.75 m, which led to two draft enhancers in suction (*Saugzuganlagen*; *no. 28*). These devices consisted of a vertical branch (*no. 29*) and an angled branch (*no. 29a*) with a horizontal damper permitting to

[605] Cf. Document 266, illustration at the bottom left, which is a "*Verbrennungsanlage mit angeschlossener Warmwasserbereitung*" – incineration device with connected warm-water generation. Cf. also Kori drawing J.Nr. 7181 "*Warmwasserbereitung zum Verbrennungs-Ofen für die Charité Berlin*" of April 1932. APMM, sygn. VI-9a, vol. 1.

shut off the device; they had a blower (*Gebläse*; *no. 30*) with its motor (*no. 31*). The two blowers were each linked to one of the two chimney ducts (*Züge*; *no. 32*) into which the chimney was split (*Schornstein*; *no. 33*). Document 283 shows the flue-gas course for the gases from Furnaces 3 & 4.

The corpse-introduction system consisted of the introduction stretcher with rollers and their support (photo 288), but had no corpse blocking plate.

An explanatory sign in five languages, now shown in the former furnace hall of the crematorium (Photo 317), states:

> *"The crematorium was built in the autumn of 1943. It was heated by coke. The bodies were cremated at a temperature of 700°C. The daily yield was about 1000 bodies."*

This alleged capacity exceeds the actual capacity by a factor of seven.

Contrary to what was asserted by the experts of the Soviet investigative commission, the brickwork of the muffles shows only minor traces of melting of the refractory parts (Photos 297-301); they appear, moreover, only in the vault of the gasifiers. The negligible character of these traces becomes obvious when compared with the obvious appearance of fusion in the gasifier walls of the double-muffle furnace at Gusen (cf. Photo 5), which had been exposed to temperatures of 1200-1300°C.

Another two *Reform-Einäscherungsöfen* were set up in the crematorium of *KL* Ravensbrück (Photo 338).

11.3. The Oil-Fired Kori Cremation Furnaces for the Concentration Camps

The structure and the operation of the mobile oil-fired Kori cremation furnaces are well described in a reconstruction on the part of the Cracow "Technical Institute for Heat and Fuel" of the Cracow Mining Academy concerning the furnace at Trzebinia[606] (Photos 330f.), an Auschwitz subcamp. In all probability, the original Kori documents (Document 285)[607] were used for this purpose.

Furnaces of this type were set up at Stutthof (Photos 328f.), Lublin-Majdanek (Photos 318-327), Gross-Rosen (Photos 332-334), Blechhammer (another Auschwitz subcamp; Photo 331a), Bergen-Belsen (Photo 339), Dora-Mittelbau (Photo 340), Natzweiler-Struthof (Photo 341), Neuengamme (two furnaces; Photo 342), Sachsenhausen (two furnaces; Photo 343) and at Vught in Holland (Photo 344).

The subsequently given numbers in round parentheses preceded by "*no.*" refer to Document 285a.

The furnace was shaped like a muffle, and on the sides lined with wrought-iron plates (Photo 318; *no. 10*). At the front, we have the typical double-leaf door (*no. 5*) with the ash chamber door below (*no. 6*) and the two rosette-type air vanes (*no. 7*) next to it for the air-feed to the muffle as in the coke-fired models (Photo

[606] "Aussenlager Trzebinia" was located near the Trzebionka hamlet, and therefore it is at times referred to by that name.

[607] *Obozowe krematorium w Trzebionce* (crematorium of the Trzebionka camp). APMO, no. Neg. 6671.

319). The two air channels set inside in the side walls of the muffle were connected to the muffle by three square openings (photo 320; *no. 2*[608]). The muffle (Photo 320; *no. 1*), above the grate, was 1.95 m long, 0.60 m high, and 0.70 m wide.

In the rear portion of the muffle was the jet of the main burner (Photo 320; *no. 21*). The muffle grate consisted of twenty refractory bars arranged in two rows and connected in the center (Photo 322; *no. 3*). Below the grate was the post-combustion chamber (ash chamber; *no. 4*) which had the jet of the secondary burner at its far end (Photo 323; *no. 22*). Above the furnace, on the left side, we have the blower (*no. 14*; only the support rack left in Photos 325, 327) with its electric motor (*no. 15*), which fed combustion air to the two burners located at the far end of the furnace (Photo 327; *no. 19*: main burner*; no. 20*: secondary burner) via a system of pipes (*no. 17*).

Next to the blower, on the right side of the furnace, was the oil tank (*no. 16*), clearly seen on the Stutthof furnace (Photo 329), from which the fuel was fed to the burners through smaller pipes (*no. 18*). On the lower right-hand side of the furnace was an inspection port for the secondary burner (*n. 8*) and above it, a rosette vane for combustion air feed to the post-combustion chamber (Photo 326; *no. 7*). The off-gases left the muffle through an opening located in its vault (*no. 11*), in the forward portion of the furnace (Photo 321), and through a short flue duct of wrought iron which rose above the furnace as a small square wrought-iron chimney duct (Photos 324-326) which in turn had a conical wrought-iron shroud bolted onto it (Photos 330f.; *no. 12*) – not present on other furnaces. The shroud was surmounted by the chimney proper, a wrought-iron tube (*no. 13*) as on the Gross-Rosen furnace (Photo 332). The introduction system consisted of a stand (*no. 24*) with rollers (*no. 25*), as for the coke-fired furnaces.

The cremation furnace installed at *KL* Gross-Rosen (Photo 332), which started operating as early as June of 1941,[609] differed from the other types by the absence of a refractory grate of the muffle, instead of which it had a stretcher in the form of a concave metal grate. The stretcher moved along a metal guide on either side by means of four rollers, likewise made of metal (Photos 333f.), in such a way as to be able to move up to the door of the muffle where the corpse would be introduced.

During the cremation process, the stretcher remained inside the muffle. At present, the furnace is shown without its refractory lining, which was removed at an unknown point in time (Photo 334).

Document 285 (labeled by me in Document 285a) also shows a schematic drawing of a burner (*no. 25*), manufactured by the Kubitz Co. in Berlin. It consisted of: a jet injecting the combustible mixture (oil sprayed by compressed air; *no. 26*), the combustion-air ducting with its damper (*Luftklappe*; *no. 27*), a control lever (*Regulierhebel*; *no. 28*), the oil-feed tubing (*no. 29*) and its control valve (*Regulierventil*; *no. 30*).

---

[608] In the Polish drawing only two openings are shown.

[609] Letter from the head of administration of the Gross-Rosen camp to *Reichsführer*-SS – Inspekteur der Konz.-Lager-Verwaltung-Oranienburg, dated 24 June 1941 on: "ash urns." APMGS, sygn. 2593/DP. Cf. Chapter 12.

According to professor Dawidowski, the main burner had a feed rate – depending on the control setting – of 4, 6, 9.5, and 13 kg of oil per hour. The secondary burner operated at 1.5, 2.5, and 3.8 kg/hr of oil. Dawidowski's statement, however, that the furnace operated at a temperature of 1,500 to 1,800°C is absolutely unfounded.[610]

Document 286 contains the operating instructions for this type of furnace:[611]

"Operating instructions for the incineration.

Lighting the burners:

A. If the furnace is still warm and the control setting of the burners has not been changed from the previous utilization, no change is necessary, if the fuel is similar.

Lighting is carried out in the following order:

1.) Turn on ventilator

2.) Close damper for burner air

3.) Open on-off valve for oil

4.) Introduce burning wick

5.) Open air damper

As soon as lighting has taken place, close air damper slowly until flame no longer spurts but burns in a stable manner without generation of smoke. If lighting does not take place right away, turn control valve to the left about one quarter turn with the vertical control lever, then, when burner lights up, turn it slowly to the right again. When the furnace has warmed, try feeding more air by opening the air damper. After 5 minutes, open the air rosette on the furnace by about 3 centimeters.

B. If the furnace is cold, or if the control setting of the burners has been changed, control of the burners must be done as follows:

1.) Raise cross stroke by about one half

2.) Turn on blower

3.) Close air feed to burner

4.) Set control lever to an upright position

5.) Open upper control valve by about 2 turns, lower control valve by about one and one-half turns

6.) Introduce burning wick

7.) Open oil on-off valve

8.) Close air damper completely.

If lighting does not take place immediately, open control valve a little more. A few minutes after lighting, close it until flame burns well. If flame smokes, raise cross stroke a little toward 'closed' position. Once the burner has been in operation for a few minutes, the control lever must be turned all the way to the right. If the flame burns well, link control lever to control valve.

If needed, control once more by raising if smoke forms in case of large-scale production [cremation]. *If flame goes off and on again intermittently (sputtering), there is too much air. In that case, close air damper until flame burns steadily.*

---

[610] AGK, NTN, 145, p. 8, report by Jan Sehn about the Trzebionka camp dated 8 August 1945. This report contains the drawing *Obozowe krematorium w Trzebionce* and various photographs of the ruins of the cremation furnace.

[611] "Betriebsvorschrift für die Einäscherung." ROD, C[64]392.

When the furnace has warmed up, the air vane may be opened. After 5 minutes, open air rosette vane of furnace air by about 3 centimeters."

11.4. The Oil-Fired Cremation Furnaces Built by Ignis-Hüttenbau A.G. at the Terezín Crematorium

In the course of 1942, at Terezín, then called Theresienstadt, a crematorium was built for the local ghetto. On 10 October 1941, during a meeting on the subject of establishing the ghetto, the governing proposal had already been defined in the following terms:[612]

"The Jews must not, in any case, be buried, but it is instead necessary to carry out a local cremation within the ghetto on the smallest scale possible, not accessible to the public."

On the construction of the crematorium, a detailed cost estimate exists which was made on 2 April 1942 by the firm Ignis-Hüttenbau A.G. of Teplitz-Schönau, now Teplice in the Czech Republic, most parts of which at the time belonged to the German protectorate of Bohemia and Moravia.

I will translate here merely the part which concerns the cremation devices:[613]

"On the basis of the order attached, as well as on drawing no. 10986, we offer you a gas or oil-fired cremation furnace as follows:

Our supply includes:

a) the supply of all bricks and insulating materials for a weight of 18,000 kilograms;

b) the supply of the complete anchoring system of the furnace made of steel, as well as the cast-iron doors, the door panels[614] *and various parts of the furnace, with the iron damper and its handling device, as well as the supply of an introduction cart, with its rail, a hand-winch including the cable for the handling of the furnace door, for a weight of about 3,000 kilograms;*

c) the supply of a blower for the combustion air with an output of about 8 m³ per minute, 400 mm water column, including a motor of about 2 hp, as well as the supply of an exhaust device for removing the flue gases with an output of 60 m³ per minute, including the supply of the ducting and smaller tubing[615] *for the furnace, as well as the fittings for the air control valves for a weight of about 950 kilograms:*

d) the oil or gas burners with their controls, for a weight of about 50 kilograms;

e) the instrument panel about 800 by 800 mm in size, including temperature indicator, switch, and two thermocouples, as well as dynamometer, for a weight of about 60 kilograms;

f) the complete construction of the furnace as well as the mounting of the metal parts by our technicians.

---

612 "*Notizen aus der Besprechung am 10.10.41 über die Lösung der Judenfrage*," German text in Kryl 1983, p. 41.

613 Letter and cost estimate from Ignis-Hüttenbau A.G. of Teplitz-Schönau dated 2 April 1942 "*An die Zentralstelle für jüdische Auswanderer, z.Hd. des Kommandos der Waffen-SS in Theresienstadt*" concerning "*Errichtung eines Krematoriums in Theresienstadt*." PT, A 7-856.

614 *I.e.* the doors of the muffle itself.

615 Read "*Leitungen*" instead of a meaningless "*Leistungen*" in the German original.

On the basis of the above conditions, the price of a complete oil-fired furnace, complete with oil tank 600 mm in diameter and 900 mm high and its preheater, electrical heating cartridge and fittings, excluding shipment, excluding loading, with assistants supplied, without wood supply for drying the furnace, with start-up and schooling of operators, amounts to 15,200 Reichsmarks.

The price of the furnace does not include the flue-gas conduit up to the chimney, nor lighting and water for the construction, but includes the supply of all scaffolding.

The weight needed for the supply [of metal] *for the gas-fired furnace is 4,600 kg of iron materials.*

For the consumption of gas, we attach sheet 1741.

The consumption of gas thus depends essentially on the number of corpses.

Delivery.

Delivery time for the oil-fired furnace is presently – for a case of maximum urgency – about 8-10 weeks after receipt of the iron.

Guarantee.

As shown on sheet 1741, consumption of oil or gas depends on the number of cremations. In the case of continuous operation, day and night, the furnace can carry out 15-20 cremations in 24 hours, and for the number of cremations mentioned, oil or gas consumption is minimal and thus insignificant.

In the case of an uninterrupted operation and with 250 cremations per year, oil consumption is about 5 kg per cremation, if cremations are carried out every 10 days.

Normal duration of a cremation is 1-1.5 hours, preheating time of the furnace from a cold state is around 3 hours, from a warm state around 1 hour.

The furnace in this specific case has been chosen to have the simplest possible structure, and no effort has been made to present a particularly beautiful construction or cladding. It does, however, fulfill completely all conditions regarding its construction or its appearance."

On account of a rapid increase in the mortality registered at the Theresienstadt ghetto – from 256 deaths in April of 1942 to 2,327 in May and 3,941 in June (Terezínská Iniziativa 1995, vol. I, p. 33) – the crematorium was eventually equipped with four furnaces of the type described in the cost estimate.

The furnaces, each one 1.60 m high (front), 1.90 m wide and 3.40 m long, were set up in the four corners of the furnace hall and formed two pairs of mirror images as shown in Photos 345, 345a.

In the front portion of the furnaces was the muffle door with its two leaves (100 cm × 90 cm) which was at the level of the pavement to allow manipulation of the low cart for the introduction of the coffin (Photo 346). Behind this door was a refractory closure (*Türplatte*) which ran vertically along two guide bars set into the furnace brickwork and which allowed closing the mouth of the muffle completely (Photos 346 and 359). The muffle was 100 cm high, 90 cm wide and 2.60 m long.

The rear portion of the furnaces (Photo 348) was sunk into a shaft with its floor at a lower level, reached by a series of five steps. It contained, counting from

above: the oil burner, the inlet for the removal of the cremation residues, the door of the post-combustion chamber, and the door of the ash compartment.

Two metal tubes came together in the burner, one for the fuel (smaller section), and the other for the combustion air (larger section). Each pair of furnaces had an oil tank set on a metal stand attached to the upper portion of the right-hand wall of the crematorium, as shown in Photo 345. From each tank, a tube went down along the wall and then branched out into two tubes: one continued along the wall and went to the furnace nearest the wall, the other ran horizontally through the furnace hall up to the opposite wall and fed the furnace located there. Both tubes, before reaching their respective burner, passed through an oil preheater located on a stand between the furnace and the wall (Photo 349).

The combustion air tube passed below the floor and went to a blower set into the service pit along the wall flanking the furnace (cf. Photos 356 and 358). Reemerging from the pavement, this tube ran vertically along the rear wall of the furnace, then turned at a right angle and ran horizontally along the upper part of the furnace, made another right-angled turn and ran down vertically. From both vertical portions which ran along the two edges of the furnace, eight parallel pipes of smaller diameter left towards the outside and one towards the inside (cf. Photo 348).

The sixteen outer tubes, each with a valve for control of the air-flow, bent at a right angle and ran along the sidewall of the furnace (Photo 347). Each tube went through the brickwork of the furnace, at a certain distance from the others, and was connected to a jet in the muffle. The two inner tubes went through the brickwork at the rear of the furnace and emerged from the rear wall of the furnace as two lateral jets located between the burner and the door for the removal of the cremation residues. This air-feed system was copied from the Volckmann-Ludwig furnace, as was the elliptical vault of the muffle (cf. Photo 352) and the muffle floor which was not a grate but a solid-refractory plate (Photo 353).

In the front part of the furnace, this floor came up to the introduction door; at the rear, on the other hand, it ended in front of the door for the removal of the combustion ash in a kind of deep step, and the resulting space constituted the post-combustion chamber. The floor of this chamber, in turn, ended in something like a step, ahead of the rear wall of the furnace, thus creating the space of the ash chamber itself. The ash chamber held a movable sheet-metal box (Photos 351 and 355).

The corpse-introduction device consisted of a metal cart running on rails (Photo 361). The muffle door was moved by a hand winch with metal cable, counterweight and pulley (Photo 360). The corpses were burned in a lightweight coffin of rough wooden boards (Photos 361a, 362).

The crematorium had two chimneys whose smoke ducts were placed, one in front of the other, along the side walls of the furnace hall. They were enclosed in two brick structures jutting out in the manner shown in Photo 345a. Each chimney had its forced-draft device consisting of a blower in suction with an output of 60 m^3 of smoke per minute, set up at its base. The device positioned at the base of the chimney on the left (adjacent to the main door of the crematorium) served the first pair of furnaces (the pair situated near the main entrance), while the device

at the base of the chimney on the right was connected to the second pair (the one near the rear door of the crematorium).

According to the supplier, if the furnace was operated properly, each furnace would have permitted 15 to 20 cremations in 24 hours. However, the crematorium personnel had devised an operating procedure which, while being illegal, allowed reaching a maximum performance with a minimum of fuel consumption. This practice was made possible by the unusual length of the muffle and ran as follows:

After preheating, the first corpse would be introduced into the furnace. The coffin was placed in the front part of the muffle where it was struck by the combustion air coming from the eight air-jets located there and burned rapidly. At that time, drying of the corpse began. When, after something like 30 to 35 minutes, the desiccation process had reached an advanced stage or had come to an end, the desiccated and dismembered corpse would be pulled into the rear portion of the furnace close to the burner by means of a 4-m-long rake (clearly showing in Photo 349) introduced from the opening at the far end of the furnace, and the main combustion phase took place in that area of the furnace.

Here, the corpse was directly exposed to the adjustable flame of the burner and to the combustion air coming from the ten air jets located there. When the main combustion was complete, the corpse residues were raked, through the ash-removal door of the post-combustion chamber, into the ash chamber where they cooled down.

Operating in this manner continuously, there were two corpses in the furnace at any time, one in the drying phase, and the other in the combustion phase. Hence the duration of the cremation generally coincided with the time taken by the desiccation of a corpse.

From the point of view of heat management, the heat generated by the combustion of the corpse in the rear part of the muffle was partly used for the desiccation of the corpse in the forward section, with the combustion of the coffin contributing its heat to a considerable degree. This reduced fuel consumption even further.

The operating results of the Terezín furnace demonstrate the great efficiency of such a procedure. In Appendix 1.2 I present a statistical analysis of a part of the list of cremations for this crematorium. This analysis is based on a sample of 717 cremations carried out between 3 October and 15 November 1943 on 41 operating days. In addition to the table showing the summary of my results (Table 1, App. 2), I also present 11 tables with all original documents (cf. Documents 289f.), except for the names of the persons cremated for whom I only mention the sex. For reasons of space, the tables refer only to days on which at least 24 cremations were carried out. Document 289 shows the manner in which the lists of cremations in the Terezín crematorium were kept.

The minimum average duration of cremations on any single day was about 32 minutes in Furnace no. III (9 November 1943, with 23 cremations) and 31 minutes in Furnace no. IV (on 10 October 1943, with 17 cremations). The average duration of a cremation was about 36 minutes for both furnaces.[616]

[616] I have left out the data concerning Furnace II because only 22 cremations took place there.

For the 682 cremations where the duration is indicated,[617] a total of 491, or some 72%, took 35 minutes or less, 148 cases, or about 22%, took between 35+ and 45 minutes, 42 lasted between 45+ and 60 minutes, and one cremation took longer than 60 minutes, as shown in the following table:[618]

Table 19: Duration of Cremations at the Terezín Crematorium

DURATION [MIN]	MALES	FEMALES	DURATION [MIN]	MALES	FEMALES
15	1	0	45	26	16
25	3	5	50	12	26
30	59	114	55	1	0
35	146	163	60	2	1
40	57	49	70	1	0
			Total	308	374

The average duration of a cremation of a female corpse was around 35 minutes, that of a male corpse 36½ minutes. Each furnace, hence, was in a position to cremate normally 40 corpses in 24 hours, with highs of around 45 to 46 corpses.

In order to save fuel, cremations were carried out in a single furnace which, in this manner, would always stay warm. After a certain number of cremations, another furnace would be used, and so on, in a cycle of operations.

Crematorium personnel normally worked two shifts, one from 6 AM to 1 PM, the other from 1 PM to 8 PM (cf. Document 290).

Over the 41 days of activity analyzed here, Furnace no. II was used twice (22 cremations), Furnace no. III 17 times (298 cremations), Furnace no. IV 22 times (397 cremations). Overall, there were nine series with up to ten cremations, 16 series involving between 11 and 20 cremations, 16 series of more than 20 cremations, up to a maximum of 27.

11.5. The Didier Cremation Furnaces for Concentration Camps

The Berlin company Didier-Werke AG likewise built cremation furnaces for the concentration camps. A letter from this company addressed to a certain Boriwoje Palitsch in Belgrade on 25 August 1943 contains the following offer (Document 287):[619]

> *"Re: Cremation unit for SS at Belgrade.*
>
> *With reference to the visit of your esteemed son and to the meeting our section manager Storl had with him, we take note of the fact that the SS unit at Belgrade intends to build a cremation plant for a rather large concentration camp and that you have been requested to design and build the plant, together with an architect stationed there.*
>
> *As you have no experience with furnace construction, you would like to obtain the necessary drawings.*

[617] At times, the documents give only the hour of the beginning of the last cremation but not that of its completion.

[618] Two cremations, on 7 October 1943, had an exceptionally long duration (one and a quarter hours and three and a quarter hours) because of a failure in the electric power supply.

[619] Letter from Didier-Werke AG to Boriwoje Palitsch dated 25 August 1943. Document URSS-64.

We declare to be ready to execute the drawing of the furnace with its anchoring system and the drawings of the fittings limited to this particular case exclusively.

The corresponding costs would be 600 RM,

payable one half with the confirmation of the order and one half on notification that the drawings have been completed.

In the design of the furnace, we have paid particular attention to the fact that the inner structure can be built with normal refractory bricks, avoiding the use of bricks of special shape, in order to enable a rapid erection of the unit. The metal parts will be designed with this point in mind as well.

For the introduction of the corpses into the furnace, we propose a simple fork made of tubing, running on two rollers.

The furnaces will each have a cremation chamber only 600 mm wide and 450 mm high, because coffins are not intended to be used.

For the transportation of the corpses from the holding location to the furnaces we recommend using a transfer cart and will provide you with a sketch also giving the dimensions for this device.

The chimney necessary for the operation of the furnaces must have an open cross-sectional area 500 by 500 mm and must be built to a height of 14-16 meters. If, for special reasons, such a chimney cannot be built, it will be necessary to install a draft enhancer in suction between the furnace and the chimney.

As the furnaces operate at elevated temperatures, the wall of the combustion chamber must not be too thin in order to avoid too great a heat loss by radiation. For this reason, the furnaces must have an outside width of about 2,000 millimeters. For the same reason, we have suitably altered the building project which has been supplied to us and send you a sketch no. 0913, on which we have indicated the minimum dimensions needed.

In order to enable you to draw up a preliminary estimate as soon as possible, please note that the requirements for one furnace are:

- *1,100 kg of vault bricks, Seger Cone no. 33*
- *5,500 kg of normal bricks*
- *1,000 kg of fireclay mortar*
- *5,000 kg of ordinary bricks for the outer brickwork of the furnace*
- *100 kg of lime*
- *3.6 m³ of sand*
- *2 m³ of argillaceous earth*

For the steel parts:

- *500 kg for the fittings*
- *60 kg for the anchor bars*
- *85 kg for the framework of the muffle door with counterweights and pulleys for the cable*
- *40 kg for the framework of the flue-duct dampers with counterweights and pulleys for the cable*
- *25 kg for the 2 air inlets*
- *200 kg each for the hearth doors, slag-removal and ash-removal doors*[620]
- *25 kg for the tools*

[620] This weight is too high by comparison and obviously in error.

– 10 kg for the 2 ash boxes
– 160 kg for the cast-iron bars of the grate
– 60 kg for the supporting bars of the grate.

One must add the same quantities for the second furnace and the building material for the flue duct and the chimney. The flue duct as well as the lower part of the chimney up to a height of 3-4 m must be lined with refractory bricks. For this purpose, however, a lower grade may be used.

The hearth of the furnaces will be designed in such a way that besides coke, coal or wood may be used as well.

Respectfully yours
Didier-Werke A.G."

Drawing no. 0913 (Document 288),[621] prepared by Didier-Werke on 23 August 1943, shows two cremation furnaces 2,000 mm × 2,000 mm × 2,800 (length) mm with introduction doors running vertically and manipulated by means of a metal cable and two pulleys, suspended from the ceiling, and balanced by a counter-weight next to the furnace. The furnaces are connected to a chimney with an internal open cross-sectional area of 500 mm × 500 mm and a height of 16 meters.

11.6. Comparison of the Designs by Kori, Ignis-Hüttenbau, Didier, and Topf

The coke-fired Kori furnaces are more massive than the multi-muffle Topf furnaces. A single Kori furnace has, in fact, a volume more or less the same as a double-muffle Topf furnace. One must assume that the refractory brickwork of the furnace was heavier as well. A comparison with the Didier furnace – with its refractory brickwork of 7,600 kg – shows in any case that the Topf furnaces with two (three) and four muffles had a very light-weight refractory brickwork: some 10,000 kg for the double-muffle furnace and some 12,000 kg for the four-muffle furnace. This led to a greater heat loss by radiation and a shorter service life of these Topf furnaces.

The Kori furnaces, furthermore, had a much more advantageous arrangement of the gasifier and the flue duct as far as heat economy is concerned, but the Topf furnaces with three of eight muffles had a lower fuel consumption.

Another very positive feature of the multi-muffle Topf furnaces was their decidedly more competitive price: While a single Kori furnace, without extras, would cost 4,500 RM in 1943, a triple-muffle Topf furnace, without extras, sold for 6,378 RM in 1941, or 2,126 RM per muffle; an eight-muffle furnace, in 1941, was priced at only 13,800 RM, including the introduction device, or barely 1,725 RM for one muffle.

Kori had offered to reduce the price from 4,500 to 4,050 RM for the second furnace if two furnaces were built side by side, thus having a common central wall, like the two central furnaces at the Dachau crematorium or the two furnaces at Stutthof. An even larger price reduction was offered if several furnaces were grouped in a single brick structure, like the furnace with four muffles at *KL* Sachsenhausen or the five-muffle furnace at Lublin-Majdanek. But it seems that they

[621] GARF, 7445-2-125, p. 92.

never went so far as to design a furnace with several interlinked muffles such as the Topf furnaces with two, three or eight muffles.

In my opinion, Kori felt that their design was more profitable, even though the Topf multi-muffle furnaces were not protected by any patents. Actually, their designer, Engineer Kurt Prüfer, had simply taken over and adapted an idea which had been around since the end of the preceding century with respect to collective crematoria (cf. Section I, Chapter 10).

The Ignis-Hüttenbau furnaces set up at the Terezín crematorium cannot be compared directly to the Topf furnaces, because of their different design and on account of the fuel used. As we have explained above, these furnaces were much more like civilian furnaces, especially in the case of the Volckmann-Ludwig types, than like furnaces designed for concentration camps. For that reason, the operating performances of these furnaces are unique. Cremations such as those performed normally at the Terezín crematorium could not have been reproduced in any of the furnaces built by Topf, Kori or Didier.

Even though the operating instructions for the double- and triple-muffle Topf furnaces allowed for the simultaneous presence of two corpses in one furnace, they were in separate chambers and in different stages of cremation: One corpse was in the final phase of post-combustion in the ash chamber, while the other, located in the muffle, was in the early stages of the drying phase. For that reason, the time for which the two cremations overlapped was actually the period of post-combustion (some 20 minutes), and the average duration of the cremation process was therefore the time needed to reach the high-point of the main combustion in the muffle (about 1 hour).

As against this, the management of the Ignis-Hüttenbau furnaces allowed the simultaneous presence of two corpses in the same chamber (muffle), the first one in the combustion phase and the second one in the desiccation phase. Hence the time for which the two overlapped was the total time needed for the combustion and the post-combustion, and the actual cremation time thus corresponded to the duration of the desiccation.

It is obvious that such a mode of operation was impossible in Topf furnaces, because the muffle was too short to allow placing two corpses, one behind the other, and because the grate operated vertically: the muffle was free for the introduction of a fresh corpse only when the remains of the previous corpse had dropped into the ash chamber through the openings in the grate, which occurred only after the high point of the main combustion. The floor of the Ignis-Hüttenbau furnaces, thanks to its unusual length, operated in a horizontal fashion instead.

To carry out such a procedure in a furnace with a grate operating vertically it would have been necessary to use a device such as the one designed by Martin Klettner. Here, the muffle no longer is a cremation chamber, but a drying chamber, whereas the post-combustion chamber becomes the combustion chamber as such. The muffle grate consists of two supporting bars for the coffin, set some 40 cm apart, and 65 and 50 cm from the start of the inclined plane on either side.

The inventor proposes that the corpse, once the coffin has burned, will first of all dry out and fall apart in the muffle in such a manner that its combustible parts, still having an appreciable mass, fall into the combustion chamber where they

will then burn actively. If, at that point, another corpse is introduced into the muffle, the furnace will contain two corpses concurrently, one in the drying phase and one in the combustion phase, exactly as in the crematorium at Terezín, and that explains the extremely short duration of cremations undertaken in the Martin Klettner furnace (cf. Document 137).

The results of the operation of the Terezín crematorium indirectly confirm our conclusions concerning the cremation of several corpses in one muffle (cf. Chapter 9.2.), because they demonstrate that the simultaneous cremation of two corpses in one furnace (with a staggered way of introduction), while being possible, required a design and a heating system different from what was used for the Topf furnaces, in which such an operation would not have been technically feasible.

12. The Topf Furnaces and Legislation on Cremations in Greater Germany at the Outset of World War II

When, in Greater Germany, the first concentration camps were set up, the SS did not even have the slightest notion of the high level of mortality which would strike these camps in later years and, for that reason, they never worried about cremating, within the camps, the corpses of any detainees who died there. Initially they simply let civilian crematoria take care of these matters, and only when, against all expectations, mortality began to get out of hand, they decided to build crematoria within the camps themselves.

Originally, the Buchenwald camp used the state crematorium at Weimar for this purpose.[622] Between 5 September 1938 and 3 May 1940, the corpses of detainees who had died at the Mauthausen camp were sent to the municipal crematorium at Steyr.[623] At least until December of 1941, the Wewelsburg camp relied on the Bielefeld crematorium (cf. Document 86), while the PoW/labor camp at Gross-Rosen used the Liegnitz municipal crematorium.[624] Even the Auschwitz camp, in its early days, sent its deceased to the civilian crematorium of Gleiwitz (today Gliwice; Piper 1994, p. 158).

When the first crematoria began to be set up in concentration camps later on, they were subject to strict regulations, perfectly complying with current legislation applying to civil crematoria. In this respect, Himmler's "Decree concerning the execution of cremations in the Sachsenhausen concentration camp," promulgated on 28 February 1940, is of particular importance, hence I will present the translation of the entire text:[625]

"Copy.

---

[622] NO-4353. Letter from *Bauleitung* of *KL* Buchenwald to *SS-Gruppenführer* Eicke dated 18 June 1938.
[623] ÖD MM, Archiv, 7, 4.
[624] Czuj/Kempisty 1977, pp. 106-119. During that time, the corpses of 3,591 detainees from that camp were incinerated at the Liegnitz crematorium (p. 113). The article is based on the *Einäscherungslisten* (incineration lists) of this crematorium.
[625] "Erlass über die Durchführung von Einäscherungen im Krematorium des Konzentrationslagers Sachsenhausen." BAK, NS 3/425.

The Reichsführer SS and
Head of the German police
Berlin, 28 February 1940
IV – 509/40g

Decree concerning the execution of incinerations in the Sachsenhausen concentration camp.

I. General principles

(1) The detainees deceased in the camp will, in principle, be incinerated in the local [i.e. in the camp] *crematorium.*

Only in exceptional cases and with the approval of the Head of the Security Police and the Security Service may the corpse be handed over to relatives for burial.

At times (e.g. in times of war) when the handing over of corpses to relatives for the purpose of transfer to the country of origin is prohibited, all deceased detainees will be incinerated in the camp crematorium.

II. Official certificate by the camp physician, autopsy, release by public prosecutor.

(1) After each case of death, the camp physician must establish an official certificate on the cause of death.

(2) In cases of violent death (e.g. an accident causing immediate death or death after a longer period of illness, suicide, death by shooting during an escape) the camp physician, together with another SS physician, must carry out an autopsy of the corpse and establish, in the usual manner, a detailed report on the results of the autopsy.

(3) An SS-Führer, appointed by the camp commander, must be present at the autopsy and countersign the report. The SS-Führer appointed to participate in the autopsy must be appointed in advance, for a considerable period and for all cases which may occur.

(4) Furthermore, in cases of violent death, the competent public prosecutor must be informed immediately. The camp commander may issue the incineration order (IV,4) only after the receipt of the release notice from the public prosecutor.

III. Notification of relatives.

(1) In all cases of death, the camp commander must immediately notify the relatives of the deceased detainee by telegraph, if the address of the relatives is known at the camp.

(2) If the address is not known, the camp will get in touch as quickly as possible with the (directing) office of the State Police which ordered the internment of the deceased. The (directing) offices of the State Police are charged to forward the notification without delay.

(3) If (e.g. during the war) it is not possible to hand the corpse as such over to the relatives, they must be informed in the notification that the deceased will be incinerated. At the same time, they must be informed – unless particular reasons forbid this – that, at their request – to be expressed telegraphically within 24 hours – they will be given the possibility, up to a certain point in time, to view the detainee in the camp one last time.

(4) The permissible time span given to the relatives for a possible last visit of the deceased must be set in such a way that the relatives have enough time to travel to the camp. As a rule, the time span must not exceed 3 days.

IV. Operating rules for the crematorium at the Sachsenhausen camp.

1. Responsible head.

(1) The camp commander is responsible for the management of the crematorium and for the execution of the incineration in accordance with the rules.

(2) He must designate a crematorium head immediately responsible and subordinated to him. The latter may receive orders only from the camp commander. If the orders of the camp commander violate the dispositions of this decree, he must so inform the camp commander.

If necessary, a decision from the Inspector of the Concentration Camps must be requested.

For fundamental questions, the decision of the Head of the Security Police and the Security Service must be requested.

2. Keeping of the list

(1) The camp commander must maintain a special death register of the deceased detainees to be incinerated. In this list, each deceased detainee must be assigned a consecutive registration number. Furthermore, the list must mention his [family] *name and first name, ID number, place and date of birth, last residence, profession, brief mention of reasons of internment, date and cause of death.*

(2) This registration number must appear on the other documents (official medical certificate, autopsy report, incineration order of camp commander).

3. Corpse handling

(1) The corpses must be taken to the morgue of the crematorium and be arranged there in such a way as to be able to be possibly viewed there by the relatives.

(2) The corpses must be lodged in wooden coffins. The coffins must not have any incombustible metallic decorations, handles etc., and must be of a size and a kind so as not to provoke difficulties for the subsequent incineration. No pitch may be used for filling out any joints.

(3) At the head of the coffin must be attached a metal tag with the embossed or imprinted number of the death register (cf. 2).

(4) Any objects of value still present (e.g. rings) must be removed from the corpse and handed over to the relatives together with other things left [by the dead person]*, against receipt.*

(5) Special legal dispositions apply for the treatment of detainees who may have died of an infectious disease. Any measures necessary in such cases (e.g. the prohibition of opening the coffin and possibly the prohibition of visits by relatives) must be decided by the camp physician.

4. Incineration

(1) The incineration may take place only after [issuance of] *the order of the camp commander. The camp commander may give this order only after an official medical death certificate and/or possibly an autopsy report have been issued and after the relatives have viewed the deceased or after the permissible time span for such a visit has elapsed, as the case may be.*

(2) The camp commander must give the incineration order in writing, and this order, together with the official medical death certificate or autopsy report, and with the release notice by the public prosecutor in the case of violent death, and possibly with the police dispositions on the part of the camp physician (which may exclude the visit by the relatives) must be transmitted to the head of the crematorium.

(3) The head of the crematorium may undertake the incineration only after these documents have been received.

(4) The incineration must take place not later than 24 hours after the incineration order has been issued. If this time limit cannot be maintained, the head of the crematorium must request an extension and give the reason for the delay.

(5) In one incineration chamber only one corpse may be incinerated at one time.

(6) Before the introduction of the corpse, the incineration furnace must be heated until the walls of the [cremation] *chamber are glowing, so that the incineration process may take place without further or supplemental heating. Only in exceptional cases may additional heat be provided during the incineration process.*

(7) During the incineration process, care must be taken so that, if at all possible, no smoke escapes from the chimney.

(8) The observation of the incineration itself is not permitted either to the relatives or to any third persons, but only to the employees of the crematorium. In special cases, the camp commander may personally issue permission to individual persons to view the process, if such permission is required for special reasons.

(9) After the end of an incineration, the incineration chamber must be thoroughly cleaned.

5. Treatment of the ashes

(1) After the incineration, the ashes must be removed from the furnace, cooled, freed by means of magnets from any metallic parts and then collected together with the identification tag in a strong and durable container, air and water tight, and then closed. The ashes of each corpse must be collected in a separate ash container. The lid of the container must be made of durable material as well. A durable metal tag attached to the container must contain the following data:

1) Incineration sequence number agreeing with the incineration register (cf. no. 6) and with the numerical tag [placed at the head of the coffin],

2) Last name and first name

3) Date and place of birth

4) Date of death

5) Day of cremation.

(2) The containers are to be in conformity with DIN standard 3198 'Ash capsules for urns' set by the German Institute for Standardization in Berlin.

6. Register of incinerations

(1) For the incinerations performed, a register must be kept by the personnel containing the same data as the corresponding list of deaths concerning the corpses taken to the crematorium kept by the command in accordance with item 2.). Here, however, mention must also be made of the day of the incineration and

of the administration of the cemetery to which the ashes have been sent. The register must be closed at the end of each calendar year and must be checked against the book kept by the administration.[626] *This counter-check and the agreement must be certified in the closing note.*

7. Interment of the ashes.

(1) The ashes, if at all possible, must not be interred in the camp cemetery or in the municipal cemetery of Sachsenhausen, but shall – if no particular reasons speak against it in the case in question – in principle be sent to the place of residence of the relatives to allow them [i.e. the ashes] *to be interred in the local cemetery.*

(2) Before shipping the ashes of a prominent detainee, the decision of the Head of the Security Police and the Security Service must be awaited.

(3) In case the interment of the urns in the local cemetery of the relatives presents any difficulties, the relatives must be requested to indicate the cemetery to which the ash container is to be sent.

(4) The ashes must not remain in the possession of the relatives, even temporarily. Therefore, they or their appointees must not be given custody of the container, not even for interment at some other location. The ashes must rather be sent to the administration of the cemetery where interment is to take place.

(5) If no relatives of the deceased exist, it should be verified if the interment of the ashes in the cemetery of the last place of residence does not present any difficulty. If interment is possible there, the ashes are to be sent to the administration of that cemetery.

In all cases where the shipment to the administration of the cemetery at the last place of residence is not advisable, the ashes must be transferred to one of the cemeteries of Greater Berlin after notification to the municipal administration of the Reich capital Berlin. In doing so, care must be taken to the effect that the urns are distributed evenly throughout all cemeteries concerned in the Greater Berlin area.

(6) Shipment of the ashes is to be made, in principle, at the expenses of the relatives.

(7) If the relatives are not in a position to bear such expenses, it is necessary to request reimbursement of the costs by the competent local aid association. Incineration fees must not be debited to the relatives.

8. Final report.

(1) After the execution of the incineration and shipment of the ashes, the head of the crematorium must transmit to the camp commander a final report.

(2) The official medical certificates, the reports on the autopsy, the release notice from the public prosecutor and similar documents sent together with the incineration order must remain in the crematorium office.

V. Exceptions

(1) In individual cases, the Reichsführer-SS *and Head of the German Police may order deviations from the above dispositions.*

---

626 The word *Verwaltung* (administration) is struck out and replaced by the handwritten entry *Polit. Abteilung* (Political Department).

VI. Control.

(1) Once a year ordinary scheduled inspection and once a year an unannounced inspection of the crematorium service must take place. The performance of these inspections is under the authority of the Inspector of Concentration Camps then in charge. A report on the individual inspections and their results must be presented to the Reichsführer-SS. *A copy of this report must be sent to the Head of the Security Police and the Security Service.*

Signed: Himmler

[Office stamp]

Authenticated: [signed] *Schmidt, chancellery employee*

Certified copy: [illegible signature] *SS-Untersturmführer."*

There is reason to believe that, at least within Greater Germany, such regulations remained in force up to the end of the war.

On 17 October 1942, *SS-Obersturmbannführer* Liebehenschel, head of Office Group D at the *WVHA* ,sent to all commanders of concentration camps a circular entitled "Advice to relatives of detainees deceased in concentration camps" in which he stated with reference to Himmler's above-mentioned decree:[627]

"Several camp commanders have requested to prohibit viewing of the corpses by relatives during the summer months for hygienic reasons. After consultations with the RSHA, you are informed that a change in the RFSS-decree is not possible at the moment."

Fritz Sander's patent application of 26 October 1942 tells us that the "Law on cremations" of 15 May 1934 and the "Operating regulations for cremation equipment" of 5 November 1935 as well as the "Decree concerning the application of the law on cremations" of 10 August 1938 were still in force in the Reich at that moment. On 13 March 1942, these laws were extended to the *Reichsgau* Sudetenland (Roland 1940, p. 62).

The official form concerning the transfer of the body to the head of the crematorium of a concentration camp also refers to the "Law on cremations" of 15 May 1934. In line with the rules regarding civilian incinerations, the regulations concerning the transfer stipulate that "the incineration of the corpse must be carried out within 24 hours." At Stutthof concentration camp this practice has been confirmed up to December of 1944 (cf. Document 292). This type of form was also in use at Auschwitz.[628]

The head of the crematorium had to keep a register in which were recorded the number of the funeral service, the last and first name of the deceased, the file number, the type of the detainee, his date of birth, his origin (town and county), the date of death, the number of the death certificate of the public registrar's office in charge of the place where the death had occurred – at the detainee hospital or elsewhere – the cause of death, the cremation date, the cemetery to which the urn was sent for burial, and any possible criminal record of the deceased:[629]

"The corpse will be incinerated in the state crematorium. There are no objections to a shipment of the urn provided that a certificate of the administration of

[627] NO-1510.
[628] Reproduced in Blumental 1946, vol. I, pp. 106f.; cf. Document 293.
[629] AMS, I-VD-1; cf. Document 295.

the local cemetery is issued to the effect that a regular interment will be carried out. Such a certificate is to be sent as soon as possible to the crematorium of Stutthof concentration camp near Danzig. The urn will be shipped free of charge. The death certificate is attached. You may request an official death certificate from the registrar's office of Stutthof concentration camp near Danzig. The personal belongings will be shipped presently.

The camp commander"

Shipment of urns is also documented for the Mauthausen camp, at least until March of 1942 (Document 296). At the Buchenwald Museum, a number of urns of various shapes are still preserved in a showcase (Photos 364f.). Urns of a simpler type are also kept in a pavilion of the Mauthausen Museum (Photo 363).

The use of urns for the ashes of incinerated detainees was mandatory as early as 1941. On 24 June, the head of the administration of the Gross-Rosen camp sent to the Inspectorate of the Concentration Camps, which had its seat at Oranienburg north of Berlin, a request for "1,000 pcs. ash urns" to "preserve in an orderly fashion the corpse ash resulting" from the incinerations.[630]

In the reply, dated 27 June, the Inspectorate of the Concentration Camps advised that the purchase of ash urns was centralized with the company "Grosskopf, Ludwig & Co. of Ilmenau in Thuringia," to which the Gross-Rosen administration was to address their request for urns (as per DIN standard 3198).[631] The letter asking for shipment of "1000 pcs. ash urns" was sent by this office on 11 July 1941.[632]

Initially, the Sachsenhausen legal requirements were applied also at Auschwitz. One of the first letters Topf sent to the New Construction Office opened with the following words (Document 297):

"For the start-up of the crematorium, you furthermore require ash urns, an imprinting device for the urn lids, and fireclay markers."

For the immediate needs of the crematorium, Topf offered the supply of 500 ash urns DIN standard, of black sheet metal with a sheet metal lid of the same color for the price of RM 675; 500 fireclay markers numbered 1 to 500, priced RM 65, and an imprinting device at 150 Reichsmarks.[633]

The numbered fireclay markers identified the ashes of the incinerated corpse. This manner of operation indicates a procedure in accordance with the applicable legal norms. The creation of a room for the urns (*Urnenraum*) within Crematorium I is already mentioned in the New Construction Office letter of 21 January 1941;[634] it was implemented by partitioning off a section of the morgue.[635]

---

630 Letter from head of administration of the Gross-Rosen camp to *Reichsführer*-SS – *Inspekteur der Konz.-Lager*-Oranienburg dated 24 June 1941. APMGR, sygn. 2593/DP.

631 Letter from *Leiter der Verwaltung der Inspektion K.L.* at *Verwaltung des Konz.-Lagers Gross-Rosen* dated 27 June 1941. APMGR, sygn. 2594/DP. The price was RM 95 for 100 pieces, with a 2% discount for payment within 30 days.

632 Letter from *Leiter der Verwaltung des Konz.-Lagers Gross-Rosen* to Grosskopf, Ludwig u. Co. Ilmenau/Th. dated 11 July 1941. APMGR, sygn. 2595/DP.

633 RGVA, 502-1-327, pp. 226-227.

634 RGVA, 502-1-327, pp. 185-185a.

635 Topf drawing D 57999 of 30.11.1940 (RGVA, 502-1-312, p.134) and *Zentralbauleitung* drawing no.1241 of 10 April 1942 (RGVA, 502-1-146, p. 21). The room for the urns (*Urnen*) appears on this drawing for the first time. Cf. Documents 204 and 206.

On 29 April, the Political Department of the camp, which had authority over the crematorium, sent the following request to the New Construction Office (Document 298):[636]

> *"In line with the dispositions of the Inspector of Concentration Camps, approved by* RSHA*, the ashes of the deceased detainees must be held in one of the buildings* [of the camp]*. For that reason, the camp commander has ordered that a room in the attic of the infirmary building be used for that purpose. In order for the urns to be collected in that room in an orderly fashion, appropriate shelves must be provided together with some other minor modifications. A specialist is requested for the inspection of the room and for the necessary preparations."*

Jean-Claude Pressac shows the photo of an urn from the Auschwitz crematorium which contains the ashes of Karl Witalski who died on 28 March 1941 and was cremated on 2 April (Pressac 1989, p. 133). These data are imprinted on the lid of the urn, which is of the same type as those shown in Photo 7 of Document PS 2430, which depicts an urn depository without indication of its location (*IMT*, vol. XXX, p. 429). For Auschwitz, the use of urns is documented until November of 1941. From the few documents to have survived, we can gather that the Political Department of the camp requested from the carpentry workshop of the New Construction Office the fabrication of hundreds of "cases" and "boxes" for urns.[637] The latest known request, dated 27 November 1941, refers to 50 "urn-shipment boxes"[638] (Documents 299f.).

The cases or boxes for the urns were used as packing cases for the shipment of urns to the cemetery of the place of residence of the relatives or to some other cemetery, in keeping with Section 4, Paragraph 7 of Himmler's decree of 28 February 1940, after telegraphic notification by the camp commander of the death of the detainees, as per Section 3, Sub-Section 1 of this decree.[639]

In some cases, shipment of urns was prohibited by the SS authorities for reasons of public order.

On 28 May 1941, the *Befehlshaber der Sicherheitspolizei und des SD* in the Government General informed the camp commander at Auschwitz that he had submitted to the *RSHA*, on 21 April, a proposal concerning the "shipment of ash urns of deceased persons." The proposal contained, *i.a.*, the following procedure:[640]

> *"Shipment of urns to the Government General will no longer be effected; instead, the relatives will be informed immediately that an interment of the urns has taken place at the urn cemetery."*

This measure was intended to prevent the urns from being turned into objects of anti-German propaganda, as the head of Office Group D of the *WVHA* makes

---

[636] RGVA, 502-1-314, p. 1.

[637] Up to 27 November 1941: 575.

[638] *SS-Neubauleitung*, *Arbeitskarte. Auftrag Nr. 1009* of 27.11.1941 and *Werkstättenauftrag Nr. 212. Beleg-Nr. 1009* of 27.11.1941. RGVA, 502-2-1, pp. 34-34a & 31-31a. The work was carried put between 28 November and 13 December. For the other orders, cf.: RGVA, 502-2-1, pp. 28, 29, 41, 45-48.

[639] Cf. telegram of 19 January 1942 announcing the death of detainee Aleksander Glodek, deceased two days earlier, in: Staatliches Museum Auschwitz 1995, vol. 1, p. 132 of Appendix of documents.

[640] AGK, NTN, 94, p. 166.

clear in a circular to the commanders of all concentration camps dated 12 September 1942. In this letter, which concerns the "Shipment of urns of detainees who died in the concentration camps," *SS-Obersturmbannführer* Liebehenschel noted that urns with the ashes of Czechs or Jews sent back to the Protectorate of Bohemia and Moravia had provided centerpieces for demonstrations, processions, etc. For that reason, he prohibited, with immediate effect, the shipment of such urns to the Protectorate, adding:[641]

> *"The urns will be preserved in the concentration camps. In case of doubt concerning the preservation of the urns, oral instructions are to be requested from this office."*

Aside from the system of completely direct incineration which, in actual operation, was also frequently practiced in civil crematoria, we can say that the Topf furnaces for concentration camps were designed and built in accordance with the ethical and legal norms applicable at the time. In fact, in the cost estimates for the double- and triple-muffle furnaces, carts or devices for the introduction of coffins into the muffle were specifically mentioned, which means that cremation with a coffin was provided for.[642]

This is confirmed by the operating instructions of these furnaces (Documents 210 and 227), which specified the start-up of the blower immediately after the introduction of the corpse into the muffle and maintaining it for some 20 minutes. This practice is completely consistent with corpses introduced into the muffle in coffins, because the rapid and intensive combustion of the coffin required large amounts of air,[643] whereas it is wasteful for a cremation without a coffin, because feeding large amounts of air into the muffle during the vaporization phase of the corpse water – a period during which a considerable amount of heat was drained from the furnace – would only have impeded the cremation process.

The coffins used were probably similar to those used in the Terezín crematorium (cf. Photo 362).

We may also deduce from Topf's operating instructions that the double- and triple-muffle furnaces were designed to cremate a single corpse at a time and to ensured, if the instructions were correctly applied, a separation of the ashes of the corpses cremated.

We must, therefore, accept as a fact that, with regards to the design of their furnaces, the Topf company and Engineer Prüfer in particular took into account the usual requirements of reverence and respect.

---

641 NO-1510.

642 Even the metal stretcher of simplified design which succeeded these devices was called *Sargeinführtrage*, stretcher for coffin introduction.

643 For this reason the first electric furnace built by Topf at Erfurt was equipped with a blower having a capacity of 1,000 m³/hr for a pressure of 200 mm of water column. Jakobskötter 1941, p. 580.

Appendices

1. Tables

1) List of Cremations at the Westerbork Crematorium

Date format: dd/mm/yyyy

Table I: 27 April 1943

#	No.	Sex	Age	Date of Birth	Date of Death	Start	End	Duration
1	119	F	60	16/05/1883	23/04/1943	09:30	10:10	40 min
2	120	F	87	14/03/1856	23/04/1943	10:10	10:50	40 min
3	121	M	65	22/05/1878	23/04/1943	10:50	11:50	60 min
4	122	M	59	24/07/1884	23/04/1943	11:50	12:50	60 min
5	123	M	56	27/03/1887	24/04/1943	12:50	14:10	80 min
6	124	M	9	17/04/1934	26/04/1943	14:10	15:00	50 min
7	125	F	93	02/10/1850	24/04/1943	15:00	15:40	40 min
8	126	F	65	22/01/1878	24/04/1943	15:40	16:20	40 min
9	127	F	70	03/04/1873	25/04/1943	16:20	17:00	40 min
10	128	F	80	26/06/1863	25/04/1943	17:00	17:50	50 min
11	129	F	5 m	14/11/1942	22/04/1943	17:50	18:20	30 min

Table II: 10 May 1943

#	No.	Sex	Age	Date of Birth	Date of Death	Start	End	Duration
1	162	F	92	17/08/1851	7/05/1943	08:30	09:15	45 min
2	163	M	65	22/02/1878	7/05/1943	09:15	10:10	55 min
3	164	M	3	21/10/1940	8/05/1943	09:50	10:30	40 min
4	165	F	69	02/11/1874	8/05/1943	10:10	11:00	50 min
5	166	M	86	18/02/1857	9/05/1943	11:00	12:15	75 min
6	167	M	8 m	11/09/1942	8/05/1943	12:15	13:00	45 min
7	168	M	10 m	26/07/1942	8/05/1943	12:15	13:00	45 min
8	169	M	80	16/10/1863	9/05/1943	13:15	14:15	60 min

Table III: 26 May 1943

#	No.	Sex	Age	Date of Birth	Date of Death	Start	End	Duration
1	211	F	78	17/11/1865	21/05/1943	08:20	09:00	40 min
2	212	M	62	13/09/1881	21/05/1943	09:00	09:50	50 min
3	213	F	72	10/09/1871	24/05/1943	09:50	10:35	45 min
4	214	F	89	26/03/1854	24/05/1943	10:35	11:30	55 min
5	215	M	73	7/06/1870	24/05/1943	11:30	12:20	50 min
6	216	F	74	12/04/1869	24/05/1943	12:20	13:10	50 min
7	217	F	72	2/02/1871	24/05/1943	13:15	13:40	25 min
8	218	F	4	26/01/1939	26/05/1943	13:30	15:30	120 min
9	219	M	2 m	19/03/1943	26/05/1943	13:30	15:30	120 min

Table IV: 4 June 1943

#	No.	Sex	Age	Date of Birth	Date of Death	Start	End	Duration
1	230	M	58	19/02/1885	31/05/1943	08:30	09:15	45 min
2	231	M	80	23/09/1863	31/05/1943	09:15	10:10	55 min
3	232	F	78	15/06/1865	01/06/1943	10:10	10:45	35 min
4	233	F	54	30/03/1889	01/06/1943	10:45	11:30	45 min
5	234	F	18 m	02/12/1941	01/06/1943	11:30	12:30	60 min
6	235	F	60	16/05/1883	02/06/1943	12:30	13:30	60 min

Table V: 7 June 1943

#	No.	Sex	Age	Date of Birth	Date of Death	Start	End	Duration
1	236	F	55	25/07/1888	01/06/1943	08:20	09:10	50 min
2	237	F	59	05/06/1884	01/06/1943	09:10	10:00	50 min
3	238	M	62	29/03/1881	02/06/1943	10:00	10:45	45 min
4	239	F	83	30/05/1860	03/06/1943	10:45	11:30	45 min
5	240	M	75	01/04/1868	04/06/1943	11:30	12:10	40 min
6	241	F	49	06/09/1894	06/06/1943	12:10	12:50	40 min
7	242	F	90	08/01/1853	06/06/1943	12:50	13:35	45 min
8	243	F	2 m	30/04/1943	05/06/1943	12:50	13:35	45 min
9	244	M	63	01/05/1880	06/06/1943	13:35	14:35	60 min
10	245	F	77	29/12/1866	06/06/1943	14:35	15:25	50 min
11	246	M	46	12/09/1897	06/06/1943	15:25	16:25	60 min
12	247	M	10 m	29/08/1942	07/06/1943	15:25	16:25	60 min
13	248	F	89	10/12/1854	06/06/1943	16:25	17:00	35 min

Table VI: 11 June 1943

#	No.	Sex	Age	Date of Birth	Date of Death	Start	End	Duration
1	249	F	66	20/01/1877	7/06/1943	08:30	09:20	50 min
2	250	F	50	16/03/1893	9/06/1943	09:20	10:15	55 min
3	251	F	32 m	8/10/1940	8/06/1943	09:20	10:15	55 min
4	252	F	1	19/06/1942	9/06/1943	10:15	11:10	55 min
5	253	M	81	17/09/1862	11/06/1943	11:10	11:45	35 min
6	254	F	86	31/08/1857	11/06/1943	11:45	13:00	75 min

Table VII: 15 June 1943

#	No.	Sex	Age	Date of Birth	Date of Death	Start	End	Duration
1	255	F	76	7/07/1867	12/06/1943	8:20	8:55	35 min
2	256	F	67	30/11/1876	11/06/1943	8:55	9:40	45 min
3	257	F	15 m	30/03/1942	12/06/1943	8:55	9:40	45 min
4	258	F	77	18/02/1866	12/06/1943	9:40	10:40	60 min
5	259	F	76	11/07/1867	13/06/1943	10:40	11:25	45 min
6	260	F	19 m	12/11/1941	12/06/1943	10:40	11:25	45 min
7	261	M	75	27/09/1868	14/06/1943	11:25	13:10	105 min
8	262	M	11 m	24/07/1942	14/06/1943	11:30	13:10	100 min

Table VIII: 18 June 1943

#	No.	Sex	Age	Date of Birth	Date of Death	Start	End	Duration
1	268	F	75	23/12/1868	17/06/1943	08:30	09:20	50 min
2	264	F	72	25/03/1871	16/06/1943	09:20	10:05	45 min
3	265	M	58	24/03/1885	17/06/1943	10:05	10:55	50 min
4	266	F	64	24/04/1879	17/06/1943	10:55	12:00	65 min
5	267	M	84	27/06/1859	18/06/1943	12:00	12:50	50 min
6	269	M	17 m	11/01/1942	17/06/1943	12:50	14:00	70 min
7	270	M	4	9/07/1939	16/06/1943	12:50	14:00	70 min

Table IX: 22 June 1943

#	No.	Sex	Age	Date of Birth	Date of Death	Start	End	Duration
1	271	M	60	19/10/1883	21/06/1943	08:30	09:20	50 min
2	272	M	71	24/12/1872	20/06/1943	09:20	10:20	60 min
3	273	F	81	18/03/1862	18/06/1943	10:20	11:20	60 min
4	274	F	14 m	1/04/1942	19/06/1943	10:20	10:50	30 min
5	275	M	84	28/06/1859	21/06/1943	10:55	11:35	40 min
6	276	M	83	13/11/1860	20/06/1943	11:35	13:10	95 min

Table X: 25 June 1943

#	No.	Sex	Age	Date of Birth	Date of Death	Start	End	Duration
1	277	M	88	10/02/1855	23/06/1943	08:30	09:25	55 min
2	278	F	80	14/03/1863	23/06/1943	09:25	10:30	65 min
3	279	F	82	5/04/1861	23/06/1843	10:30	11:30	60 min
4	280	F	4 d	19/06/1943	23/06/1943	10:30	11:30	60 min
5	281	M	70	27/01/1873	23/06/1943	11:30	12:45	75 min
6	282	M	4 m	20/02/1943	25/06/1943	11:30	12:45	75 min
7	283	F	8 m	25/10/1942	24/06/1943	12:45	14:00	75 min
8	284	M	14 m	21/04/1942	25/06/1943	12:45	14:00	75 min

Table XI: 28 June 1943

#	No.	Sex	Age	Date of Birth	Date of Death	Start	End	Duration
1	285	M	63	7/01/1880	25/06/1943	08:30	09:15	45 min
2	286	M	62	23/05/1881	26/06/1943	09:15	10:15	60 min
3	287	F	80	28/01/1863	26/06/1943	10:15	11:10	55 min
4	288	F	74	18/05/1869	26/06/1943	11:10	12:10	60 min
5	289	M	1 m	6/05/1943	26/06/1943	11:10	12:10	60 min
6	290	M	67	21/05/1876	27/06/1943	12:10	13:10	60 min
7	291	F	19 m	24/11/1941	27/06/1943	12:10	13:10	60 min
8	292	F	72	10/07/1871	26/06/1943	13:10	14:00	50 min
9	293	F	15 m	7/03/1942	28/06/1943	13:10	14:00	50 min
10	294	F	85	28/04/1858	27/06/1943	14:00	15:00	60 min
11	295	F	18 m	21/12/1941	27/06/1943	14:00	15:00	60 min

Table XII: 1 July 1943

#	No.	Sex	Age	Date of Birth	Date of Death	Start	End	Duration
1	296	F	84	19/01/1859	28/06/1943	08:30	09:05	35 min
2	297	M	70	20/12/1873	29/06/1943	09:05	10:00	55 min
3	298	F	53	12/03/1890	28/06/1943	10:00	10:55	55 min
4	299	M	57	30/11/1886	29/06/1943	10:55	11:45	50 min
5	300	M	1	2/06/1942	30/06/1943	10:55	11:45	50 min
6	301	F	65	4/12/1878	29/06/1943	11:45	12:45	60 min
7	302	F	52	15/08/1891	30/06/1943	12:45	13:30	45 min
8	303	M	73	23/03/1870	30/06/1943	13:30	14:25	55 min
9	304	M	20	9/02/1923	30/06/1943	13:30	14:25	55 min
10	305	M	89	24/09/1854	30/06/1943	14:25	15:10	45 min
11	306	F	20 m	4/10/1940	30/06/1943	14:25	15:10	45 min
12	307	F	61	25/09/1882	1/07/1943	15:10	16:00	50 min

Table XIII: 7 July 1943

#	No.	Sex	Age	Date of Birth	Date of Death	Start	End	Duration
1	308	M	43	9/07/1900	5/07/1943	08:15	09:15	60 min
2	309	M	46	24/03/1897	5/07/1943	09:15	10:15	60 min
3	310	M	82	26/09/1861	2/07/1943	10:15	11:10	55 min
4	311	F	79	26/01/1864	1/07/1943	11:10	12:00	50 min
5	312	M	37	28/11/1906	1/07/1943	12:00	12:45	45 min
6	313	F	10 m	17/09/1942	1/07/1943	12:00	12:45	45 min
7	314	M	75	23/01/1868	6/07/1943	12:45	13:30	45 min
8	315	F	45	1/10/1898	6/07/1943	13:30	14:15	45 min
9	316	F	1 d	6/07/1943	6/07/1943	13:30	14:15	45 min
10	317	M	56	3/12/1887	6/07/1943	14:15	16:45	150 min
11	318	M	2 m	12/05/1943	6/07/1943	15:10	16:45	95 min

Table XIV: 12 July 1943

#	No.	Sex	Age	Date of Birth	Date of Death	Start	End	Duration
1	319	F	66	12/10/1877	7/07/1943	08:15	09:00	45 min
2	320	F	82	6/12/1861	7/07/1943	09:00	09:40	40 min
3	321	F	80	17/01/1863	8/07/1943	09:40	10:30	50 min
4	322	M	53	5/06/1890	7/07/1943	10:30	11:15	45 min
5	323	F	65	5/07/1878	8/07/1943	11:15	11:55	40 min
6	324	M	61	26/07/1882	10/07/1943	11:55	12:50	55 min
7	325	F	8 m	15/11/1942	11/07/1943	11:55	12:50	55 min
8	326	M	82	31/03/1861	9/07/1943	12:50	13:35	45 min
9	327	F	80	28/10/1863	9/07/1943	13:35	14:30	55 min

Table XV: 16 July 1943

#	No.	Sex	Age	Date of Birth	Date of Death	Start	End	Duration
1	328	M	69	29/06/1874	12/07/1943	10:30	11:30	60 min
2	329	M	91	29/10/1852	13/07/1943	11:30	12:30	60 min
3	330	M	10 d	5/07/1943	15/07/1943	11:30	12:30	60 min
4	331	M	80	10/05/1863	16/07/1943	12:30	13:30	60 min
5	332	M	15 m	24/04/1942	14/07/1943	12:30	13:30	60 min
6	333	F	61	14/05/1882	16/07/1943	13:30	14:50	80 min
7	334	M	18 m	30/01/1942	16/07/1943	13:30	14:50	80 min
8	335	M	90	3/11/1853	16/07/1943	15:00	16:20	80 min

Table XVI: 22 July 1943

#	No.	Sex	Age	Date of Birth	Date of Death	Start	End	Duration
1	336	F	27	7/07/1916	21/07/1943	08:15	09:15	60 min
2	337	M	78	5/05/1865	21/07/1943	09:15	10:00	45 min
3	338	M	63	17/04/1880	18/07/1943	10:00	10:45	45 min
4	339	M	14 m	27/05/1942	21/07/1943	10:00	10:45	45 min
5	340	M	83	17/11/1860	19/07/1943	10:45	11:25	40 min
6	341	F	3 m	21/04/1943	18/07/1943	10:45	11:25	40 min
7	342	M	44	1/08/1899	20/07/1943	11:25	12:20	55 min
8	343	F	70	13/10/1873	19/07/1943	12:20	13:00	40 min
9	344	F	87	7/11/1856	19/07/1943	13:00	14:00	60 min
10	345	M	70	6/08/1873	22/07/1943	14:30	16:00	90 min

Table XVII: 28 July 1943

#	No.	Sex	Age	Date of Birth	Date of Death	Start	End	Duration
1	346	F	81	12/08/1862	23/07/1943	08:30	09:05	35 min
2	347	M	78	10/03/1865	25/07/1943	09:05	10:05	60 min
3	348	M	67	5/08/1876	25/07/1943	10:05	11:10	65 min
4	349	M	46	12/06/1897	25/07/1943	11:10	12:30	80 min
5	350	F	74	25/03/1869	25/07/1943	12:30	13:15	45 min
6	351	M	66	26/02/1877	28/07/1943	13:15	14:45	90 min

Table XVIII: 2 August 1943

#	No.	Sex	Age	Date of Birth	Date of Death	Start	End	Duration
1	352	M	70	29/01/1873	29/07/1943	09:30	10:30	60 min
2	353	F	67	13/12/1876	30/07/1943	10:30	11:15	45 min
3	354	F	86	11/04/1857	1/08/1943	11:15	12:00	45 min
4	355	F	81	27/08/1862	1/08/1943	12:00	12:45	45 min
5	356	F	71	20/07/1872	2/08/1943	12:45	13:55	70 min

Table XIX: 9 August 1943

#	No.	Sex	Age	Date of Birth	Date of Death	Start	End	Duration
1	358	M	22	26/05/1921	7/08/1943	03:05	04:00	55 min
2	359	M	5 m	5/03/1943	6/08/1943	04:00	04:30	30 min
3	360	M	3 m	21/05/1943	7/08/1943	04:00	04:30	30 min
4	361	M	1 m	16/07/1943	6/08/1943	04:00	04:30	30 min
5	362	F	1 m	11/07/1943	6/08/1943	04:50	/	/

Table XX: 16 August 1943

#	No.	Sex	Age	Date of Birth	Date of Death	Start	End	Duration
1	363	F	78	15/01/1865	13/08/1943	09:00	09:55	55 min
2	364	M	75	3/10/1868	14/08/1943	09:55	10:45	50 min
3	365	F	34 m	30/10/1940	12/08/1943	09:55	10:45	50 min
4	366	M	26	11/03/1917	15/08/1943	10:45	11:35	50 min
5	367	M	61	15/05/1882	15/08/1943	11:35	12:15	40 min
6	368	M	84	16/05/1859	14/08/1943	12:20	13:30	70 min
7	369	M	2	23/08/1941	16/08/1943	12:20	13:30	70 min

Table XXI: 20 August 1943

#	No.	Sex	Age	Date of Birth	Date of Death	Start	End	Duration
1	370	F	59	24/09/1884	19/08/1943	10:00	11:00	60 min
2	371	M	53	31/12/1890	18/08/1943	11:00	11:40	40 min
3	372	M	3	19/08/1940	17/08/1943	11:40	12:20	40 min
4	373	M	2	31/08/1941	18/08/1943	11:40	12:20	40 min

Table XXII: 23 August 1943

#	No.	Sex	Age	Date of Birth	Date of Death	Start	End	Duration
1	374	M	71	14/02/1872	21/08/1943	14:15	15:05	50 min
2	375	M	68	7/07/1875	22/08/1943	15:05	16:00	55 min
3	376	M	2 m	26/06/1943	21/08/1943	16:00	16:20	20 min
4	377	?	1 d	21/08/1943	21/08/1943	16:00	16:20	20 min
5	378	F	66	7/02/1877	23/08/1943	16:20	16:55	35 min

Table XXIII: 1 September 1943

#	No.	Sex	Age	Date of Birth	Date of Death	Start	End	Duration
1	382	F	78	3/04/1865	30/08/1943	08:30	09:10	40 min
2	383	M	16	2/08/1927	31/08/1943	09:10	09:50	40 min
3	384	M	16	14/06/1927	31/08/1943	09:50	10:35	45 min
4	385	F	50	22/06/1893	28/08/1943	10:40	11:35	55 min
5	386	F	1 d	31/08/1943	31/08/1943	11:00	11:35	35 min
6	387	F	42	20/07/1901	30/08/1943	11:35	12:15	40 min
7	388	M	82	27/11/1861	31/08/1943	12:20	13:20	60 min
8	389	F	71	25/06/1872	31/08/1943	13:20	14:00	40 min
9	390	M	79	25/12/1864	31/08/1943	14:05	15:05	60 min

Table XXIV: 13 September 1943

#	No.	Sex	Age	Date of Birth	Date of Death	Start	End	Duration
1	394	F	54	30/06/1889	9/09/1943	08:30	09:20	50 min
2	395	M	58	6/11/1885	8/09/1943	09:20	10:05	45 min
3	396	M	54	1/07/1889	10/09/1943	10:10	11:00	50 min
4	397	F	63	29/07/1880	13/09/1943	11:00	11:40	40 min
5	398	M	2 m	6/07/1943	12/09/1943	11:40	12:30	50 min
6	399	?	1 d	10/09/1943	10/09/1943	11:40	12:30	50 min

Table XXV: 4 October 1943

#	No.	Sex	Age	Date of Birth	Date of Death	Start	End	Duration
1	409	M	86	21/06/1857	29/09/1943	09:00	09:30	30 min
2	410	M	31	19/02/1912	1/10/1943	09:30	10:30	60 min
3	411	M	70	20/01/1873	2/10/1943	10:30	11:20	50 min
4	412	M	77	6/12/1866	4/10/1943	11:20	12:20	60 min

Table XXVI: 13 October 1943

#	No.	Sex	Age	Date of Birth	Date of Death	Start	End	Duration
1	416	F	35	23/12/1908	9/10/1943	08:30	09:00	30 min
2	417	M	58	10/04/1885	10/10/1943	09:00	10:10	70 min
3	418	F	66	7/03/1877	9/10/1943	10:10	10:40	30 min
4	419	M	65	12/09/1878	13/10/1943	10:40	11:50	70 min
5	420	M	2 m	26/08/1943	13/10/1943	10:45	11:50	65 min

Table XXVII: 18 October 1943

#	No.	Sex	Age	Date of Birth	Date of Death	Start	End	Duration
1	421	M	45	26/02/1898	17/10/1943	03:00	03:20	20 min
2	422	F	13 m	7/09/1942	17/10/1943	03:20	04:00	40 min
3	423	F	59	10/10/1884	18/10/1943	04:00	04:20	20 min
4	424	F	2 m	26/08/1943	14/10/1943	04:20	05:00	40 min

Table XXVIII: 22 October 1943

#	No.	Sex	Age	Date of Birth	Date of Death	Start	End	Duration
1	425	F	88	27/4/1855	19/10/1943	08:30	09:00	30 min
2	426	M	69	22/1/1874	19/10/1943	09:00	10:00	60 min
3	427	M	43	23/2/1900	19/10/1943	10:00	11:00	60 min
4	428	F	73	6/6/1870	20/10/1943	11:00	11:45	45 min
5	429	M	62	28/2/1881	20/10/1943	11:45	12:30	45 min
6	430	M	72	9/4/1871	21/10/1943	12:30	13:00	30 min
7	431	M	84	2/5/1859	22/10/1943	13:00	/	/

Table XXIX: 3 November 1943

#	No.	Sex	Age	Date of Birth	Date of Death	Start	End	Duration
1	437	M	58	18/02/1885	31/10/1943	08:35	09:15	40 min
2	438	M	77	20/05/1866	29/10/1943	09:15	10:15	60 min
3	439	M	62	10/07/1881	2/11/1943	10:15	10:50	45 min
4	440	F	79	27/12/1864	31/10/1943	10:50	11:35	45 min
5	441	F	78	27/07/1865	1/11/1943	11:35	12:05	30 min
6	442	F	76	1/06/1867	2/11/1943	12:05	13:00	55 min
7	443	F	25	24/04/1918	1/11/1943	13:00	14:00	60 min

2) List of Cremations at the Terezín Crematorium

A) Summary Data

Table I: Summary of Cremations

Date dd/mm/yyyy	Furnace no.	#	Sex		Average Duration [min]	Coffin numbers
			M	F		
3/10/1943	IV	22	10	12	34	19527-19548
4/10/1943	IV	24	12	12	35	19549-19572
5/10/1943	IV	24	12	12	35	19573-19596
6/10/1943	IV	24	12	12	35	19597-19620
7/10/1943	IV	10	5	5	61	19621-19630
8/10/1943	IV	20	10	10	35	19631-19650
10/10/1943	IV	17	6	11	31	19651-19667
11/10/1943	IV	25	9	16	32	19668-19692
12/10/1943	IV	25	11	14	32	19693-19717
13/10/1943	IV	24	15	9	33	19718-19741
14/10/1943	IV	7	4	3	50	19742-19748
15/10/1943	IV	6	3	3	38	19749-19754
16/10/1943	IV	14	6	8	36	19755-19768
17/10/1943	IV	24	12	12	34	19769-19792
18/10/1943	IV	24	10	14	35	19793-19816
19/10/1943	IV	24	10	14	35	19817-19840
20/10/1943	IV	24	10	14	34	19841-19864

Date dd/mm/yyyy	Furnace no.	#	Sex M	Sex F	Average Duration [min]	Coffin numbers
21/10/1943	IV	10	6	4	37	19865-19874
22/10/1943	IV	16	8	8	40	19875-19890
23/10/1943	IV	10	4	6	36	19891-19900
24/10/1943	IV	17	7	10	42	19901-19929
24/10/1943	II	14	6	8	42	19907-19931
25/10/1943	II	8	6	2	45	19932-19939
25/10/1943	III	11	3	8	37	19940-19950
26/10/1943	III	18	6	12	43	19951-19968
27/10/1943	III	20	6	14	39	19969-19988
28/10/1943	III	12	6	6	35	19989-20000
29/10/1943	III	18	9	9	39	20001-20018
31/10/1943	III	6	3	3	42	20019-20023
1/11/1943	III	16	6	10	37	20024-20039
2/11/1943	III	17	4	13	37	20040-20056
3/11/1943	III	7	1	6	35	20057-20063
4/11/1943	III	17	9	8	36	20064-20080
5/11/1943	III	17	12	5	38	20081-20097
6/11/1943	III	23	14	9	34	20098-20120
8/11/1943	III	22	11	11	33	20121-20142
9/11/1943	III	23	10	13	32	20143-20165
10/11/1943	III	22	11	11	33	20166-20187
12/11/1943	III	10	3	7	41	20188-20197
13/11/1943	III	18	12	6	39	20198-20215
15/11/1943	III	27	12	15	35	20216-20242
	Total	717	332	385		

B) List of Cremations at the Crematorium at Terezín

Containing at least 24 consecutive cremations.

Table II: 4 October 1943 – Furnace no. IV

#	Start (time)	End (time)	Duration [min]	Sex	Coffin number
1	06:00	06:50	50	F	19549
2	06:50	07:30	40	M	19550
3	07:30	08:05	35	M	19551
4	08:05	08:40	35	F	19552
5	08:40	09:15	35	M	19553
6	09:15	09:50	35	F	19554
7	09:50	10:25	35	F	19555
8	10:25	11:00	35	F	19556
9	11:00	11:35	35	M	19557
10	11:35	12:05	30	F	19558
11	12:05	12:35	30	M	19559
12	12:35	13:00	25	F	19560
13	13:00	13:35	35	F	19561
14	13:35	14:10	35	M	19562
15	14:10	14:45	35	F	19563
16	14:45	15:20	35	M	19564
17	15:20	15:55	35	M	19565

#	Start (time)	End (time)	Duration [min]	Sex	Coffin number
18	15:55	16:30	35	M	19566
19	16:30	17:05	35	F	19567
20	17:05	17:40	35	M	19568
21	17:40	18:15	35	M	19569
22	18:15	18:50	35	F	19570
23	18:50	19:25	35	M	19571
24	19:25	/	/	F	19572
	Average Duration ≈35 min				

Table III: 5 October 1943 – Furnace no. IV

#	Start (time)	End (time)	Duration [min]	Sex	Coffin number
1	06:00	06:50	50	F	19573
2	06:50	07:30	40	F	19574
3	07:30	08:05	35	M	19575
4	08:05	08:35	30	F	19576
5	08:35	09:10	35	M	19577
6	09:10	09:40	30	F	19578
7	09:40	10:15	35	M	19579
8	10:15	10:45	30	F	19580
9	10:45	11:15	30	M	19581
10	11:15	11:45	30	F	19582
11	11:45	12:15	30	M	19583
12	12:15	13:00	45	F	19584
13	13:00	13:35	35	F	19585
14	13:35	14:10	35	M	19586
15	14:10	14:45	35	F	19587
16	14:45	15:20	35	M	19588
17	15:20	15:55	35	M	19589
18	15:55	16:30	35	M	19590
19	16:30	17:05	35	F	19591
20	17:05	17:40	35	M	19592
21	17:40	18:15	35	F	19593
22	18:15	18:50	35	M	19594
23	18:50	19:25	35	M	19595
24	19:25	/	/	F	19596
	Average Duration ≈35 min				

Table IV: 6 October 1943 – Furnace no. IV

#	Start (time)	End (time)	Duration [min]	Sex	Coffin number
1	06:30	07:05	35	F	19597
2	07:05	07:45	40	M	19598
3	07:45	08:15	30	F	19599
4	08:15	08:45	30	F	19600
5	08:45	09:15	30	F	10601
6	09:15	09:40	25	F	19602
7	09:40	10:10	30	F	19603
8	10:10	10:35	25	F	19604
9	10:35	11:20	45	M	19605
10	11:20	11:45	25	F	19606
11	11:45	12:15	30	F	19607

#	Start (time)	End (time)	Duration [min]	Sex	Coffin number
12	12:15	12:50	35	M	19608
13	12:50	13:30	40	F	19609
14	13:30	14:10	40	M	19610
15	14:10	14:45	35	F	19611
16	14:45	15:20	35	F	19612
17	15:20	15:55	35	M	19613
18	15:55	16:30	35	F	19614
19	16:30	17:05	35	M	19615
20	17:05	17:40	35	F	19616
21	17:40	18:15	35	M	19617
22	18:15	18:50	35	M	19618
23	18:50	19:25	35	M	19619
24	19:25	/	/	M	19620
	Average Duration ≈34 min				

Table V: 11 October 1943 – Furnace no. IV

#	Start (time)	End (time)	Duration [min]	Sex	Coffin number
1	06:00	06:30	30	F	19668
2	06:30	07:00	30	F	19669
3	07:00	07:30	30	F	19670
4	07:30	08:05	35	M	19671
5	08:05	08:40	35	F	19672
6	08:40	09:15	35	M	19674
7	09:15	09:50	35	F	19675
8	09:50	10:25	35	M	19675
9	10:25	11:00	35	F	19676
10	11:00	11:35	35	M	19677
11	11:35	12:10	35	F	19678
12	12:10	12:45	35	F	19679
13	12:45	13:00	15	M	19680
14	13:00	13:35	35	F	19681
15	13:35	14:10	35	F	19682
16	14:10	14:45	35	F	19683
17	14:45	15:20	35	M	19684
18	15:20	15:55	35	F	19685
19	15:55	16:30	35	M	19686
20	16:30	17:00	30	F	19687
21	17:00	17:30	30	M	19688
22	17:30	18:00	30	F	19689
23	18:00	18:30	30	F	19690
24	18:30	19:00	30	F	19691
25	19:00	19:30	30	M	19692
	Average Duration ≈32 min				

Table VI: 12 October 1943 – Furnace no. IV

#	Start (time)	End (time)	Duration [min]	Sex	Coffin number
1	06:00	06:30	30	F	19693
2	06:30	07:00	30	F	19694
3	07:00	07:30	30	F	19695
4	07:30	08:00	30	M	19696

#	Start (time)	End (time)	Duration [min]	Sex	Coffin number
5	08:00	08:30	30	M	19697
6	08:30	09:00	30	F	19698
7	09:00	09:30	30	F	19699
8	09:30	10:00	30	M	19700
9	10:00	10:30	30	F	19701
10	10:30	11:00	30	M	19702
11	11:00	11:55	55	M	19703
12	11:55	12:30	35	F	19704
13	12:30	13:00	30	M	19705
14	13:00	13:35	35	F	19706
15	13:35	14:10	35	F	19707
16	14:10	14:40	30	F	19708
17	14:40	15:15	35	M	19709
18	15:15	15:45	30	F	19710
19	15:45	16:20	35	M	19711
20	16:20	16:50	30	F	19712
21	16:50	17:25	35	M	19713
22	17:25	17:55	30	F	19714
23	17:55	18:30	35	M	19715
24	18:30	19:00	30	F	19716
25	19:00	/	/	M	19717
	Average Duration ≈32 min				

Table VII: 13 October 1943 – Furnace no. IV

#	Start (time)	End (time)	Duration [min]	Sex	Coffin number
1	06:00	06:30	30	F	19718
2	06:30	07:05	35	M	19719
3	07:05	07:35	30	F	19720
4	07:35	08:10	35	M	19721
5	08:10	08:40	30	F	19722
6	08:40	09:15	35	M	19723
7	09:15	09:45	30	F	19724
8	09:45	10:20	35	M	19725
9	10:20	10:50	30	F	19726
10	10:50	11:25	35	M	19727
11	11:25	12:00	35	M	19728
12	12:00	12:40	40	M	19729
13	13:00	13:35	35	M	19730
14	13:35	14:10	35	F	19731
15	14:10	14:40	30	M	19732
16	14:40	15:10	30	M	19733
17	15:10	15:40	30	M	19734
18	15:40	16:15	35	F	19735
19	16:15	16:50	35	M	19736
20	16:50	17:20	30	M	19737
21	17:20	17:50	30	M	19738
22	17:50	18:25	35	M	19739
23	18:25	19:00	35	F	19740
24	19:00	/	/	F	19741
	Average Duration ≈33 min				

Table VIII: 17 October 1943 – Furnace no. IV

#	Start (time)	End (time)	Duration [min]	Sex	Coffin number
1	06:15	06:45	30	F	19769
2	06:45	07:20	35	M	19770
3	07:20	08:00	40	M	19771
4	08:00	08:30	30	F	19772
5	08:30	09:00	30	M	19773
6	09:00	09:30	30	F	19774
7	09:30	10:00	30	F	19775
8	10:00	10:40	40	M	19776
9	10:40	11:10	30	F	19777
10	11:10	11:40	30	M	19778
11	11:40	12:10	30	F	19779
12	12:10	12:45	35	M	19780
13	12:45	13:20	35	F	19781
14	13:20	13:55	35	F	19782
15	13:55	14:30	35	F	19783
16	14:30	15:05	35	M	19784
17	15:05	15:40	35	F	19785
18	15:40	16:15	35	M	19786
19	16:15	16:50	35	F	19787
20	16:50	17:25	35	M	19788
21	17:25	18:00	35	M	19789
22	18:00	18:35	35	F	19790
23	18:35	19:10	35	M	19791
24	19:10	/	/	M	19792
	Average Duration ≈34 min				

Table IX: 18 October 1943 – Furnace no. IV

#	Start (time)	End (time)	Duration [min]	Sex	Coffin number
1	06:00	06:50	50	F	19793
2	06:50	07:30	40	F	19794
3	07:30	08:05	35	M	19795
4	08:05	08:40	35	F	19796
5	08:40	09:15	35	M	19797
6	09:15	09:50	35	F	19798
7	09:50	10:25	35	F	19799
8	10:25	11:00	35	F	19800
9	11:00	11:30	30	F	19801
10	11:30	12:00	30	M	19802
11	12:00	12:30	30	F	19803
12	12:30	13:00	30	M	19804
13	13:00	13:35	35	F	19805
14	13:35	14:10	35	M	19806
15	14:10	14:45	35	F	19807
16	14:45	15:20	35	M	19808
17	15:20	15:55	35	F	19809
18	15:55	16:30	35	M	19810
19	16:30	17:05	35	F	19811
20	17:05	17:40	35	M	19812
21	17:40	18:15	35	F	19813

#	Start (time)	End (time)	Duration [min]	Sex	Coffin number
22	18:15	18:50	35	M	19814
23	18:50	19:25	35	F	19815
24	19:25	/	/	M	19816
	Average Duration ≈35 min				

Table X: 19 October 1943 – Furnace no. IV

#	Start (time)	End (time)	Duration [min]	Sex	Coffin number
1	06:00	06:45	45	M	19817
2	06:45	07:20	35	M	19818
3	07:20	07:50	30	M	19819
4	07:50	08:25	35	F	19820
5	08:25	09:00	35	M	19821
6	09:00	09:30	30	F	19822
7	09:30	10:05	35	M	19823
8	10:05	10:35	30	F	19824
9	10:35	11:10	35	M	19825
10	11:10	11:45	35	F	19826
11	11:45	12:20	35	F	19827
12	12:20	13:00	40	M	19828
13	13:00	13:25	35	M	19829
14	13:35	14:10	35	F	19830
15	14:10	14:45	35	F	19831
16	14:45	15:20	35	F	19832
17	15:20	15:55	35	M	19833
18	15:55	16:30	35	F	19834
19	16:30	17:05	35	F	19835
20	17:05	17:40	35	F	19836
21	17:40	18:15	35	M	19837
22	18:15	18:50	35	F	19838
23	18:50	19:25	35	F	19839
24	19:25	/	/	F	19840
	Average Duration ≈35 min				

Table XI: 20 October 1943 – Furnace no. IV

#	Start (time)	End (time)	Duration [min]	Sex	Coffin number
1	06:00	06:35	35	F	19841
2	06:35	07:10	35	F	19842
3	07:10	07:45	35	F	19843
4	07:45	08:20	35	M	19844
5	08:20	08:55	35	F	19845
6	08:55	09:30	35	M	19846
7	09:30	10:00	30	F	19847
8	10:00	10:35	35	F	19848
9	10:35	11:20	35	M	19849
10	11:20	12:00	40	M	19850
11	12:00	12:35	35	M	19851
12	12:35	13:00	25	F	19852
13	13:00	13:35	35	F	19853
14	13:35	14:10	35	F	19854
15	14:10	14:45	35	M	19855

#	Start (time)	End (time)	Duration [min]	Sex	Coffin number
16	14:45	15:20	35	F	19856
17	15:20	15:55	35	F	19857
18	15:55	16:30	35	M	19858
19	16:30	17:05	35	F	19859
20	17:05	17:40	35	F	19860
21	17:40	18:15	35	M	19861
22	18:15	18:50	35	F	19862
23	18:50	19:25	35	M	19863
24	19:25	/	/	M	19864
	Average Duration ≈34 min				

Table XII: 15 November 1943 – Furnace no. III

#	Start (time)	End (time)	Duration [min]	Sex	Coffin number
1	04:30	05:10	40	F	20216
2	05:10	05:40	30	F	20217
3	05:40	06:15	35	F	20218
4	06:15	06:45	30	M	20219
5	06:45	07:15	30	F	20220
6	07:15	07:45	30	F	20221
7	07:45	08:15	30	F	20222
8	08:15	08:45	30	M	20223
9	08:45	09:15	30	M	20224
10	09:15	09:45	30	F	20225
11	09:45	10:15	30	M	20226
12	10:15	10:45	30	F	20227
13	10:45	11:15	30	M	20228
14	11:15	11:40	25	M	20229
15	11:40	12:10	30	F	20230
16	12:10	12:35	25	M	20231
17	12:35	(13:10)	35	F	20232
18	12:30	13:10	40	M	20233
19	13:10	13:50	40	F	20234
20	13:50	14:30	40	M	20235
21	14:30	15:10	40	F	20236
22	15:10	15:50	40	M	20237
23	15:50	16:30	40	F	20238
24	16:30	17:10	40	M	20239
25	17:10	17:50	40	F	20240
26	17:50	18:30	40	M	20241
27	18:30	/	/	F	20242
	Average Duration ≈35 min				

3) Summary of the Topf Company's Activities at Auschwitz-Birkenau

The Topf Company's area of activities was not strictly limited to crematoria, as outlined in Section II of this study. It extended into two other important areas: ventilation systems and disinfestations with hot air. The table below lists almost all deliveries ever made, and projects carried out, by Topf at the Auschwitz-Birkenau camp. These activities yielded a turnover of more than 240,000 Reichsmarks to this Erfurt firm. Where data are unknown, the respective cell was left blank. Date format is dd/mm/yyyy.

Invoice Date	Order No.	Amount RM	Date of Cost Estimate	Object	Building*
27/08/1940		10,679	17/4/1940	Furnace no. 1	K I
	40 D 945	146	9/10/1940 (A)	– 11 muffle-grate bars – 200 kg of compressed Monolite	K I
	40 D 1090	7,753	13/11/1940	furnace no. 2	K I
?/01/1941	41 D 38	300			K I
15/01/1941	41 D 73	444		sending a technician	K I
	41 D 112	180		2 gasifier doors	K I
	41 D 291	300			K I
05/08/1941	41 D 719				K I
16/12/1941	41 D 1980	7,518.10	25/9/1941	Furnace no. 3	K I
	41 D 2434/2	71		repair work – 27/11 to 4/12/1941; 18 to 26/12/1941	K I
06/06/1942		251.50		installation work	K I
12/11/1942	42 D 1447	355.62		sending a technician	K II
20/11/1942	41 D 2435	1045.50		sending a technician for the foundation of K IV	K IV
27/01/1943	41 D 2249	51,237	4/11/1941	5 triple-muffle furnaces	KII
22/02/1943	42 D 243	7,820		ventilation system	K II
22/02/1943	42 D 243/1	921.60		Messing – installation of forced-draft blowers	K II
22/02/1943	42 D 1454	112		Koch – installation work from 18 to 21/1/1943	
23/03/1943	42 D 1422/3	3,258		– 4 ash chamber doors – 8,700 kg of rock wool – 4 gasifier grates	K IV & V
23/03/1943	43 D 145/1	908		*Demag-Elektrozug* (provisional freight elevator)	K II
28/04/1943	42 D 1454	1,128		installation work 1-28/4/1943	
05/04/1943	41 D 2435	27,632.30		2 eight-muffle furnaces	K IV & V
24/05/1943		522		three-phase engine	
27/05/1943	42 D 1454/1	53,702	30/9/1942	5 triple-muffle furnaces	K III
27/05/1943	42 D 1520	7,820		ventilation system	K III
27/05/1943	41 D 2249 & 42 D 243	916		Messing	
27/05/1943		40.60		steel types (*Stahltypen*)	
27/05/1943	41 D 314/15	1,884		ventilation system	K I
11/06/1943	43 D 219	1,070		Warm-air-supply duct (*Warmluftzuführung*)	K II
16/06/1943		1,348		extension (*Erweiterung*)	K II & III

16/06/1943		842		work in the crematorium	
30/06/1943	42 D 243/1	1,583		Messing – installation work 1 through 30/4/1943	
30/06/1943		1,255		sending a technician	
15/07/1943		968		housing for blowers	K II & III
23/08/1943	43 D 150	5,791	5/2/1943	waste incinerator (*Müll-Verbrennungsofen*)	K III
23/08/1943		365		installation & travel expenses	K III
19/10/1943	43 D 204/1	39,192	5/2/1943	disinfestation facility (*Entwesungsanlage*)	Z**
23/10/1943		1,503.50		installation work	
28/10/1943		365		installation work	
23/12/1943	43 D 775	2,524		ventilation system	K IV & V
16/03/1944		46		6 rod thermometers	Z**
25/03/1944	43 D 145/3	18,760		2 electric freight elevators	BW 14
		242,755.72			

* K = crematorium. ** Z = *Zentralsauna*

4) Patents (and Patent Applications) by J.A. Topf & Söhne

Patents on cremation furnaces are in italics.[644]

Ref. No.	Country	Pat. No.	Object
/	Germany	324252	*Sargeeinführvorrichtung für Verbrennungsöfen mit heb- und senkbarem Fahrgestell für den Sargträger*
/	Germany	493042	*Vorrichtung zum Nachverbrennen der Rückstände in Leichenverbrennungsöfen*
28/2	Germany	494136	Ausfahrbarer Schlackenrost für mit Unterwind betriebene Feuerungen
34/2	Germany	561643	*Feuerbestattungsofen mit drehbaren Rosten*
31/12	Germany	576135	Düsenplattenrost
32/9	Germany	587149	Verfahren u. Ofen zur Zurückgewinnung von Blei und Kupferdraht aus Kabeln
37/2	Germany	592658	Saugdüse
35/1	Germany	608462	Wendeschraube f. mech. Wendeapparate
29/5	Germany	612193	Verfahren z. gliechzeitigen Weichen und Ankeimen von Malz
32/3	Germany	621449	Luft- Zu- u. -Abführungs-Vorrichtung an drehbaren Trockentrommel m. Geschlossenem Aussenmantel
34/1	Germany	633197	Kegelförmige Absperrvorrichtung
38/1	Germany	638582	*Einäscherungsofen*
35/2	Germany	651506	Belüftungs-Einrichtung für staubförmige oder staubhaltige Massengüter
36/2	Germany	659405	*Beschickungseinrichtung für Einäscherungsöfen*
38/4	Germany	695325	Mehrhorden-Malzdarre
38/4	Germany	718946	Mehrhorden-Malzdarre
41/11	Germany	721513	Gutbehälterauslauf für Saugförderanlagen in Speichern mit Mehreren Gutbehältern

[644] Thüringische Verwaltungsstelle – Kreisstelle Erfurt, Erfurt, Hindenburgstrasse. Patente der Firma J.A. Topf & Söhne, Erfurt, 20 November 1945. SE, 5/411 A 172. The list was completed with the results of our research.

Ref. No.	Country	Pat. No.	Object
41/7	Germany	724940	Verfahren und Vorrichtung zur selbsttätigen Belüftung von Getreideweichen mit mehreren Weichge- fässen
41/4	Germany	724941	Vorrichtung zur selbsttätigen Regelung der Arbeitsvorgänge von Kasten-Keimtrommeln
41/8	Germany	728405	Kuppelvorrichtung für Kasten-Keimtrommeln
41/6	Germany	728529	Vorrichtung zum selbständigen Regeln des Bewegungsvorganges von Malzwendern, insbesondere von Keimkästen
41/12	Germany	733328	Vorrichtung zum Pressen und Imprägnieren von Malzkeimen oder anderen landwirtschaftlichen Abfallstoffen
/	Germania	patent appl.	*Kontinuierlich arbeitender Leichen-Verbrennungsofen für Massenbetrieb*
/	Germania	patent appl.	Luftgekühlte Rostplatten für Vorschubroste
42/5	Germania	756205	Rückmelde- oder Sicherheitsschalter
/	Germania	861731	*Verfahren und Vorrichtung zur Verbrennung von Leichen, Kadavern und Teilen davon*
25/6	USA	1596977	Kastentrommel
30/17	France	710023	Keimkasten mit fahrbarem Wender
25/8	Switzerland	65465	Kastentrommel
41/18	Switzerland	216678	Mehrhorden-Malzdarre

5) Patent Applications by Department "DE" of J.A. Topf & Söhne

Date format: dd/mm/yyyy.[645]

Ref. No.	Protocol No.	Object	Request Date
D 39/1	T 52 739 V/24 f	Mechanischer Stufenrost m. Wasserlaufkühlung	25/08/1939
D 39/2	T 52 961 V/24 f	Rotbelag zu mechaniscehn Stufenrosten	21/10/1939
D 39/3	T 53 166 V/24 d	*Einäscherungsofen mit Doppelmuffel*	06/12/1939
D 41/4	T 56 022 V/24 f	Mechanischer Vorschubrost mit gekrümmten Rostplattenträgern	05/08/1941
D 41/5	T 56 340/V 24 f	Mechanischer Zonen-Vorschub-Rost	15/10/1941
D 42/3	T 58 240/V 24 d	*Kontinuerlich arbeitender Leichen-Verbrennungsofen für Massenbetrieb*	05/11/1942
D 42/4	T 58 282/V24 f	Luftgekühlte Rostplatten für mechanische Vorschubroste	16/11/1942
D 42/6	T 58 411 /V82 a	Querstromtrockner für körnige Brennstoffe u. ande- re Schüttgüter mit vor- u. nachgeschalteten-Mahlgang	17/12/1942
D 42/7	T 58 449 III/30 c	Mühle für Brennstoffe u. andere Schüttgüter	17/12/1942
D 43/1	T 58 825 V/24 i	Schornstein und Entlüftungsaufsatz	10/3/1943
D 44/1	/	Verfahren zur mechanischen Längs- und Querschürung des Brennstoffbettes bei mechanischen-Schürrosten	10/3/1944

- Description of patents sent to the patent office of the German Reich:
  - *Hochleistungsofen mit Aschendrehrost D.R.P. angem.*, 1934.
  - *Elektrisch betriebener Topf-Einäscherungsofen D.R.P. angem.*, 1935.

[645] J.A. Topf & Söhne, Erfurt, *Z. Zeitlaufende Patentanmeldungen "D"*, 20 November 1945. Source: www.topfundsoehne.de/media_de/

2. Glossary

Abfall-Vernichtungs-Ofen	waste incinerator
Abgase	exhaust/smoke/flue gas
Abgaskanäle	exhaust/flue gas channels
Abgasventilator	exhaust fan
Absperrschieber	closing slider/damper
Absperrventil	closing valve
Achtmuffel-Einäscherungsofen	eight-muffle cremation furnace
Anker	anchor irons/rods, drawing rods
Armaturen	fittings, displays
Asche-Urne, Ascheurne	ash urn
Ascheabkühlkammer	ash-cooling chamber
Ascheausbrennkammer	ash post-combustion chamber
Aschebehälter	ash container
Aschedrehrost	tiltable ash grate
Ascheentnahmerost	ash-removal grate
Ascheentnahmetür	ash-removal door
Aschekapsel	ash capsule, urn
Aschekasten	ash container
Aschenaufnahmebehälter	ash container
Aschenraum	ash chamber
Aschenschräge	ash slope
Aschentransportvorrichtung	ash-transport device
Auflager-Eisen	supporting iron bars (transverse)
Ausbrennraum	chamber to complete combustion
Ausglührost	post-combustion grate
äusseres Ziegelmauerwerk	external brick masonry
Befestigungs-Eisen	holding iron bar
Beharrungszustand	steady state
Beheizung	heating
Beladung	loading
Belastung	load, strain
Beschickungseinrichtung	loading device
Beschriftungs-Apparat	labeling device
Betriebsvorschrift	operating instruction
Brenner	burner
Brennereinstellung	burner adjustment
Brennkammer	cremation chamber
Brennstoff	fuel
Brennstofflager	fuel storage
Brennstoffverbrauch	fuel consumption
Brikett	briquette
D.R.P. (Deutsches Reichspatentamt)	patent office of the German Reich
Dauerbetrieb	continuous operation
DIN (Deutsche Industrie-Norm; Deutsches Institut für Normung)	German industrial standard; since 1975: German Institute for Standardization
direkte Einäscherung	direct cremation
Doppelmuffel Einäscherungsofen	double-muffle cremation furnace
Drahtseil	wire cable

drehbare Asche-Sammelplatte	tiltable ash-collection grate
Drehklappe	rotary vane
Drehrost	tiltable grate
Drehrostplatte	tiltable grate panel
Drehscheibe	rotatable platform
Dreimuffel-Einäscherungsofen	triple-muffle cremation furnace
Druckluftleitung	compressed-air conduits
Dunsthaube	fume (extractor) hood
Einäscherung	cremation
Einäscherungsanlage	cremation facility
Einäscherungskammer	cremation chamber
Einäscherungsofen	cremation furnace
Einäscherungsraum	cremation room/hall
Einäscherungsverfahren	cremation method
Einführrollen	introduction rollers
Einführtrage	introduction stretcher
Einführtür	introduction door
Einführungsschieber	introduction
Einführungstür	introduction door
Einführungswanne	introduction tub
Einmuffel-Einäscherungsofen	single-muffle cremation furnace
Entaschung	ash removal
Entwesungsofen	disinfestation furnace
Essengas	flue gas
Essenkanal	flue channel
Etageofen	multi-story furnace
Exhaustor	exhauster, extraction fan
fahrbarer Ofen	mobile furnace
Fahrgestell	chassis
Falschluft	unwanted air
Feldofen	field furnace
feuerbeständig	fire-resistant
Feuerbestattung	cremation
Feuerbestattungsofen	cremation furnace
Feuerbestattungsanlage	cremation facility
Feuerbrücke	flame arrestor
feuerfest	fire-proof
Feuertür	fire door/hearth door
Feuerung	firing/firebox
Flachbettofen	flatbed furnace
Flugaschefreie-Verbrennungsgase	combustion gases free of fly ash
Flugasche	fly ash
Flugaschen-Entstaubungsanlage	fly-ash-removal device
Formstein	cinder block
Frischluftventilator	fresh-air fan
Fuchs	flue
Fuchseinsteigeschachtverschluss	lid of flue access shaft
Führungsrollen	guide rollers
Füllschachtverschluss	closure of loading shaft
Gasabzug	gas/smoke/exhaust duct
gasbeheizt	gas-fired
Gaserzeuger	gas generator/gasifier
Gasfeuerung	gas-fired system
Gaskanal	gas channel

Gaskoks	gas coke
Gebläse	fan, blower
Gegengewicht	counter weight
Generator	generator/gasifier
Generatorfüllschacht	generator-/gasifier-loading shaft
Generatorfüllschachtverschluss	closure of generator-/gasifier-loading shaft
Generatorfülltür	door of generator-/gasifier-loading shaft
Generatorgase	generator gas, producer gas
Generatorhals	generator/gasifier neck
Generatorschacht	generator/gasifier shaft
geruchlos	odorless
Gewölbe	vault
Gleis zur Beschickung der Öfen	rails for loading the furnaces
Gleis zur Kokszufuhr	rails for coke delivery
Gleittür	sliding door
halbindirekte Einäscherung	semi-indirect cremation
Halbwölber	semi-wedge bricks
Handwinde	hand crank
Hauptbrenner	main burner
Hauptbrennraum	main combustion chamber
Hauptfeuerung	main hearth
Hauptkanalschieber	main-channel/duct/flue damper
Hauptverbrennung	main combustion
Heisslufteinäscherungsofen	hot air cremation furnace
Heizfläche	heating surface
Heizgase	heating gases
Heizkammer	heating chamber, of recuperator
Heizschlange	heating coil
Heizspirale	heating coil, heating element
Heizspule	heating coil
Heizung	heating
Heizversuch	heating experiment
Hochheizung	heating/firing up
Holzfeuerung	wood-fired system
Hüttenkoks	foundry coke
indirekte Einäscherung	indirect cremation
Isolierabsperrschieber	insulating damper
Isoliermörtel	insulation mortar
Isolierstein	insulation brick
Isolierung	insulation
Kamineinband	chimney framing
Kaminfeuer	chimney fire
Keilstein	wedge brick
Kieselgurmörtel	diatomaceous-earth mortar
Kieselgurstein	diatomaceous-earth stone
Klemme	clamp
Kohlenbeschickungsvorrichtung	coal-loading device
Kohlensäuregehalt	CO_2 content
Kohlentransportwagen	coal transportation cart
Koks	coke
koksbeheizt	coke-fired
Koksfeuerung	coke-fired system
Koksofen	coke furnace
Kratze	scraper

Kremation	cremation
Kremationsofen	cremation furnace
Krematorium	crematorium
Laufrolle	guide roller/wheel
Laufschiene	guide rail
Leicheneinäscherungsofen	corpse-cremation furnace
Leicheneinführungs-Vorrichtung	corpse-introduction device
Leichenhalle	corpse hall, morgue, mortuary
Leichenkeller	corpse basement, underground morgue
Leichenraum	corpse room, morgue
Leichentrage	corpse stretcher
Leichenverbrennung	corpse cremation
Leichenverbrennungsofen	corpse-cremation furnace
Leistung	power, performance
Lockfeuer	pilot flame
Luftabschlussklappe	air shutter
Luftabschlussschieber	airclosing slider/damper
Luftaustrittdüsen	air-exhaust nozzle
Luftdüsen	air nozzle
Lufteintritt	air-feed opening
Lufterhitzer	air heater
Lufterhitzrohr	air-heating pipe
Luftgas	air gas
Luftkammer	air chamber
Luftkanal	air channel
Luftkanalverschluss	closure for air channel
Luftklappe	air shutter
Luftrosette	air rosette
Luftschieber	air damper
Luftüberschuss	air excess
Luftverteiler	air manifold
Luftzuführung	air supply
Luftzutritt	air access (hole)
Mauerwerksmantel	outer brickwork
mm WS (Wassersäule)	mm water column (pressure)
Monolit	Monolite
Motor-Raum	engine room
Muffel	muffle
Muffelabsperrschieber	sliding muffle closure
Muffelgewölbe	muffle vault
Müllverbrennungsofen	waste incinerator
Müllverbrennungsraum	waste incinerator room
Nachbrennkammer	post-combustion chamber
Nachbrennraum	post-combustion chamber
Nachglühraum	post-combustion chamber
Nachverbrennungskanäle	post-combustion channels
Nachverbrennung	post-combustion
Nachverbrennungsrost	post-combustion grate
Nebenbrenner	auxiliary burner
Normalstein	standard brick
Normalverbrennung	standard combustion
Notkrematorium	makeshift crematorium
Oberluft	upper air supply
Ofenanlage	furnace facility

Ofengruppe	furnace group
Ofenmantel	furnace
Ofenschieber	furnace damper
offene Verbrennungskammer	open combustion chamber
offene Verbrennungsstätte	open cremation site
ölbeheizt	oil-/naphtha-fired
Ölbrenner	oil/naphtha burner
Ölfeuerung	oil/naphtha firing
Ölvorwärmer	oil/naphtha pre-heating
Patentanmeldung	patent application
Patentanspruch	patent claim
Patenterteilung	patent issuance
Patentschrift	patent specification
Pfanne	pan
Planrost	flat grate
Planroststäbe	flat-grate bars
primäre Luft	primary air supply
Probeeinäscherung	cremation experiment
Prunktür	decorative door
Rauchabzug	smoke duct
Rauchgasabzug	smoke-gas duct
Rauchgasausnutzung	exploitation of smoke gas (heat)
Rauchgase	smoke/exhaust/discharge gases
Rauchgasnachbrennkammer	smoke-gas post-combustion chamber
Rauchgasventilator	smoke-gas fan
Rauchkanal	smoke duct/flue
Rauchkanalschieber	smoke-duct damper
Rauchkanalschieberrahmen	frame of flue damper
rauchlos	smokeless
Rauchverbrennung	smoke combustion
Reform-Einäscherungsofen	improved cremation furnace
Regenerator	regenerator
Regulierhebel	control lever
Regulierventil	control valve
Reichspatentamt	Reich's Patent Office
Reinigungstür	cleaning door
Rekuperation	recuperation
Rekuperator	recuperator
Reserveofen	back-up furnace
Ring-Einäscherungsofen	ring cremation furnace
Ring-Ofen	ring furnace
Rohrgabel	tube yoke
Rohrleitung	piping
Rollenbock	roller block/pulley support
Rost-Auflager	grate support
Rostauflagerbalken	beam for grate support
Rückstände	remnants, remains
Rundeisenanker	round iron anchors
Sarg	coffin
Sargbrückenstein	coffin-support stone
Sargeinführtrage	coffin-introduction stretcher
Sargeinführungsvorrichtung	coffin-introduction device
Sargeeinführungswagen	coffin-introduction cart
Saugzug-Anlage	forced-draft device

Saugzug-Gebläse	forced-draft blower
Schacht	shaft
Schamotte	refractory clay, fireclay
Schamotteabsperrplatte	refractory damper
Schamotteausmauerung	refractory lining
Schamottefutter	refractory lining
schamottegefüttert	lined with refractory clay
Schamottemarken	refractory tags
Schamottemauerwerk	refractory masonry
Schamottemörtel	refractory mortar
Schamotterost	refractory grate
Schamotteroststeine	refractory grate bars
Schau-Öffnung	inspection opening
Schauloch	inspection hole
Schauluke	inspection port
Schieberplatte	damper plate
Schlacke	slag, cinder
Schlackenwolle	slag wool
Schlangensystem	coil system
Schornstein	chimney, smokestack
Schornsteinmantel	outer chimney masonry
Schornsteinrohr	chimney pipe
Schrägrost	slanted/sloping grate
Schrägroststäbe	slanted/sloping grate bars
Schürgeräte	poker
Schürstange	poking bar
Schwadenabsaugung	fume extraction
Seilkausche	rope thimble
Seilrolle	cable pulley
Seitenluft	lateral air (supply)
sekundäre Luft	secondary air
SK (Segerkegel)	Seger cone
Sohle	bottom, floor
Spannschraube	clamping/tension screw
Spiralenrekuperator	coil recuperator
Stampfmasse	caulking/packing mass/mix
Steigeisen	climbing/step iron
Stundenleistung	hourly performance
T-Eisen	T-iron
termisches Gleichgewicht	thermal equilibrium
Tierleichen-Verbrennungsöfen	animal-carcass-incineration furnace
Trage	stretcher
Trockenheizung	heat drying
Trocknung	drying out, desiccation
Türplatte	(refractory) door plate
U-Eisen	U-iron
Umführungsrauchkanal	flue/smoke duct
Umleitung der Kohlenoxydgase	diversion of CO gases
Urne	urn
Urnenkasten	urn case
Urnenkisten	urn box
Urnenraum	urn room
Ventilator	ventilator, fan
Verankerung	anchoring, bracing

Verankerungs-Eisen	anchoring/bracing (iron) bar
Verbrennung	combustion
Verbrennungsgase	combustion gases
Verbrennungsgegenstand	combustion object
Verbrennungsraum	combustion chamber
Versandkasten	shipping box
Verschiebwagen	relocation cart
Vierkanteisen	square iron
Vierkantstäbe	rectangular bars
Vorheizung	preheating
Vorwärmer	preheater
Wärmebelastung	thermal load/stress
Wärmebilanz	heat/thermal balance
Wärmespeicher	heat accumulator/reservoir
Wasserbehälter	water container
Wassergas	water gas
Windleitung	blast pipe
Winkeleisen	angle iron
Wirkungsgrad	efficiency (rate/factor)
Wölbstein	arch brick
Zentner	50 kg
Zug	chimney duct or draft
Zugmesser	draft gauge
Zugstärke	draft strength/intensity
Zugverstärkungs-Anlage	Draft-improvement device

3. Symbols

Not included are chemical (element) symbols.

α = heat transfer coefficient (*Wärmeübergangszahl*, in kcal m^{-2} $°C^{-1}$ h^{-1}))
= $^{1}/_{273}$ $°C^{-1}$
γ = specific density
η = efficiency factor (*Wirkungsgrad*)
λ = thermal conductivity (*Wärmeleitzahl*; in kcal m^{-1} $°C^{-1}$ h^{-1})
σ = radiation ratio (*Austrahlungsverhältnis*)
A = ashes (*Aschen*)
B = fuel (*Brennstoff*)
BTU = British Thermal Unit (1 BTU = 0.252 Kcal)
c_p = specific heat (*spezifische Wärme*)
c_{pm} = average specific heat (*mittlere spezifische Wärme*)
F = surface, area (*Fläche*)
G = weight (*Gewicht*)
H_o = u.h.v., upper heating value (*oberer Heizwert*)
hp = horsepower
H_u = l.h.v., lower heating value (*unterer Heizwert*)
H_{ua} = lower heating value of ashes (*Unterer Heizwert Asche*)
i = heat, enthalpy (thermal contents)
K = thermal transmittance (*Wärmedurchgangszahl*)
L = air (*Luft*)
m = Excess-air ratio (*Luftverhältnis*)
q = cross-sectional area of chimney (*Querschnitt*)
PS = horse power (*Pferdestärke*)
R = smoke gas (*Rauchgase*)
R_g = weight of smoke gas (*Rauchgase Gewicht*)
R_v = heat loss via smoke gas (*Rauchgase Verlust*)
U = uncombusted (*Unverbranntes*)
V = heat loss (*Verlust*)
V_a = heat loss via ashes and slag (*Verlust Asche*)
V_{ls} = heat loss via masonry by conduction and radiation (*Verlust Leitung-Strahlung*)
V_{sch} = heat loss via chimney (*Verlust Schornstein*)
V_{un} = heat loss via uncombusted gas (*Verlust unverbrannt*)
W = heat (*Wärme*) / water (*Wasser*)
WS = water column (*Wassersäule*): 1 mm WS = 1 kg/m²
Z = time (*Zeit*)

4. Abbreviations of Archive Names

AGK	Archiwum Głównej Komisji Badania Zbrodni Przeciwko Narodowi Polskiemu Instytutu Pamieci Narodowej (Archive of the Central Commission for the Investigation of Crimes against the Polish People, National Memorial) Warsaw
AKfSD	Archiv des Kuratoriums für Sühnemal KZ Dachau (Archive of the Foundation for Atonement at KZ Dachau)
AMS	Archiwum Muzeum Stutthof (Archive of the Museum at Stutthof)
APMGR	Archiwum Panstwowego Muzeum Gross-Rosen (Archive of National Museum of Gross-Rosen), Wałbzrych
APMM	Archiwum Panstwowego Muzeum na Majdanku (Archive of National Museum at Majdanek)
APMO	Archiwum Panstwowego Muzeum w Oswiecimiu (Archive of National Museum at Auschwitz)
BAK	Bundesarchiv Koblenz
DPA	Deutsches Patentamt, Berlin
GARF	Gosudarstvenni Archiv Rossiskoi Federatsii (National Archive of the Russian Federation), Moscow
IMT	Trial of the Major War Criminals before the International Military Tribunal, published in Nuremberg 1947
KfSD	Kuratorium für Sühnemal KZ Dachau
ÖDMM	Öffentliches Denkmal und Museum Mauthausen
PRO	Public Record Office, London
PT	Památník Terezín (Terezín/Theresienstadt Monument)
ROD	Rijksinstituut voor Oorlogsdocumentatie (National Institute for War Documentation), Amsterdam
SB	Sennefriedhof Bielefeld
SE	Stadtarchiv Erfurt
SW	Staatsarchiv Weimar
RGVA	Tsentr Chranenjia Istoriko-dokumental'nich Kollektsii (Center of Preservation of the Historico-Documentary Collection), Moscow
VHA	Vojensky Historicky Archiv (Archive of Military History), Prague
WAPL	Wojewódzkie Archiwum Panstwowe w Lublinie (National Provincial Archive, Lublin)

5. Bibliography

5.1. Alphabetical Listing

"60 Jahre Feuerbestattung in Deutschland (Eine statistische Skizze)," in: *Die Feuerbestattung*, 12. Jg., 1940, Nr. 1, pp. 8f.

"60 Jahre Feuerbestattung in Europa," in: *Phoenix. Zeitschrift des Vereines der Freunde der Feuerbestattung Die Flamme in Wien*, 50. Jg., Nr. 1, 1937, pp. 6-9.

"Amtliches. Bau und Betrieb von Krematorien," in: *Die Wärmewirtschaft*, 2. Jg., Nr. 7, 1925, pp. 107f.

"Amtliches. Betr. Ofenanlage in Krematorien," in: *Die Wärmewirtschaft*, 4. Jg. Nr. 3, 1927, p. 51.

Arbeitsgemeinschaft für Brennstoffersparnis, e.V., Berlin, "Bau und Betrieb von Krematorien. Gutachten," in: *Die Wärmewirtschaft*, 1. Jg., 1924, Nr. 8, pp. 119f.

Arbeitsgemeinschaft für Brennstoffersparnis, e.V., Berlin, "Bau und Betrieb von Krematorien," *Die Wärmewirtschaft*, 2. Jg., 1925, no. 6, pp. 89-91.

Arbeitsgemeinschaft für Brennstoffersparnis, e.V., Berlin, "Bau und Betrieb von Krematorien. Erwiderung auf den Einspruch des Verbandes der Preussischen Feuerbestattungsvereine vom 9. Oktober 1925 gegen den Erlass des Herrn Ministers des Innern II T 2015 – vom 24. Oktober 1924," in: *Die Wärmewirtschaft*, 3. Jg., 1926a, Nr. 1, pp. 9-12.

Arbeitsgemeinschaft für Brennstoffersparnis, e.V., Berlin. "Zur Frage der Krematorienbeheizung in Preussen," in: *Die Wärmewirtschaft*, 3. Jg., 1926b, Nr. 6, pp. 95f.

Arbeitsgemeinschaft für Brennstoffersparnis, e.V., Berlin. "Zur Frage der Krematorienbeheizung in Preussen," in: *Die Wärmewirtschaft*, 3. Jg., 1926c, Nr. 7, pp. 105f.

Arbeitsgemeinschaft für Brennstoffersparnis e.V., Berlin, "Mitteilungen," in: *Die Wärmewirtschaft*, 4. Jg., Nr. 3, 1927, pp. 47f.

Assmann, Aleida, Frank Hiddemann, Eckhard Schwarzenberger (eds.), *Firma Topf & Söhne – Hersteller der Öfen für Auschwitz. Ein Fabrikgelände als Erinnerungsort?*, Campus Verlag, Frankfurt-New York, 2002.

"Aus der nichtdeutschen Bewegung. Pardubitz," in: *Blätter für wahlfreie Feuerbestattung und verwandte Gebiete*, Vienna, XXVIII Jg., Nr. 4, 1915.

"Aus der nichtdeutschen Bewegung. Zsolna," in: *Blätter für wahlfreie Feuerbestattung und verwandte Gebiete*, Vienna, XXVIII Jg., Nr. 2.

Barrier, M., Salomon, G., "La crémation des cadavres sur les champs de bataille," in: *Revue d'hygiène et de police sanitaire*, no. 37, 1915, pp. 545-588.

BBC Brown Boveri Elektro-Kremationsöfen.

Beugless, John D., "Cremation as a Safeguard against Epidemics," in: *Public Health Papers and Reports*, 10, 1884, pp. 140-144.

Beutinger, E., *Handbuch der Feuerbestattung*. Carl Scholze Verlag, Leipzig 1911.

Blumental, Nachman, *Dokumenty i materiały*. Wydawnictwa Centralnej Żydowskiej Komisji Historycznej w Polsce, Łódz 1946, 2 volumes.

Boegl, *Deutschland Städtebau. Erfurt.* Bearbeitet im Auftrage des Magistrats Erfurt. "Dari" Deutscher Architektur- und Industrie-Verlag, Berlin-Halensee 1922.

Bohnert, Michael, Thomas Rost, Stefan Pollak, "The Degree of Destruction of Human Bodies in Relation to the Duration of the Fire," in: *Forensic Science International*, 95, 1998, pp. 11–21.

Bollettino Ufficiale della Regione Liguria, parte II, no. 15 of 8 April 1992.

Bordoni, Ugo, *Tecnologia del calore. Collana Trattato generale teorico pratico dell'arte dell'ingegnere civile, industriale ed architetto*. Casa Editrice dottor Francesco Vallardi, Milan 1918.

Brockhaus der Naturwissenschaften und der Technik. F.A. Brockhaus, Wiesbaden 1958.

Bundesrepublik Deutschland. Deutsches Patentamt. Patentschrift Nr. 861731. Klasse 24d. Gruppe 1. Ausgegeben am 5. Januar 1953. Martin Klettner, Recklinghausen, ist als Erfinder genannt worden. J.A. Topf & Söhne, Wiesbaden. *Verfahren und Vorrichtung zur Verbrennung von Leichen, Kadavern und Teilen davon*. Patentiert im Gebiet der Bundesrepublik Deutschland vom 24. Juni 1950 ab.

Cantagalli, Alberto, *Nozioni teorico-pratiche per i conduttori di caldaie e generatori di vapore*. G. Lavagnolo Editore, Turin 1940.

Cobb, John Storer, *A Quarter Century of Cremation in North America*. Boston, Knight and Millet, 1901, pp. 123-154.

Coletti, Francesco, *Memoria sulla incinerazione dei cadaveri*, Padova, 1857.

Coletti, Francesco, "L'incenerimento dei cadaveri sul campo di battaglia," con una "Nota di G. Polli," in: *Annali di chimica applicata alla medicina cioè alla farmacia, alla tossicologia, all'igiene, alla fisiologia, alla patologia e alla terapeutica*. Serie 3, vol. 51, fascicolo 3, settembre 1870, pp. 160-167.

Colombo, G., *Manuale dell'ingegnere civile e industriale*, Hoepli, Milan 1916 and 1926.

"Crémation," in: *Revue d'hygiène et de police sanitaire*, no. 11, 1889, pp. 788-792.

"Crémation," in: *Revue générale d'administration*, vol. I, January-April 1892, pp. 395-400.

"Cremation. Progress of Cremation," *The British Medical Journal*, 6 February 1909, pp. 349ff.

Creteur, M., "La pratique de la crémation des cadavres sur les champs de bataille de Sédan en 1871," in: *Revue d'hygiène et de police sanitaire*, no. 37, 1915, pp. 558-563.

Czech, Danuta, *Kalendarium der Ereignisse im Konzentrationslager Auschwitz-Birkenau 1939-1945*. Rowohlt Verlag, Reinbek bei Hamburg 1989.

Czuj, Tadeusz, Kempisty, Czesław, "Spopielanie zwlok wieznów obozu Gross-Rosen w komunalnym krematorium Legnity w latach 1940-1943," in: *Biuletyn Głównej Komisji Badania Zbrodni Hitlerowskich w Polsce*, XXVII, 1977.

"Das Hanauer Krematorium," in: *Zentralblatt für Feuerbestattung*, 2. Jg., Nr. 4, 1930, p. 62.

"Das Krematorium zu Hirschberg in Preussisch-Schlesien," in: *Phoenix. Blätter für wahlfreie Feuerbestattung und verwandte Gebiete*, Vienna, XXVIII. Jg., Nr. 10, 1915, pp. 296-298.

Davies, Douglas J., Lewis H. Mates (eds.), *Encyclopedia of Cremation*, Ashgate, London 2005.

de Cristoforis, Malachia, *Etude pratique sur la crémation moderne*. Imprimerie Treves Frères, Milan 1890.

DeHaan, J.D., S.J. Campbell, S. Nurbakhsh, "Combustion of fat and its implications for the consumption of human bodies in fires," in: *Science & Justice*, 39 (1), 1999.

de Pietra Santa, Prosper, *La crémation des morts en France et à l'étranger*. Librairie J.-B. Baillière et fils, Paris 1874.

de Pietra Santa, Prosper, "Chronique de la crémation," in: *Journal d'hygiène*, no. 590, 12 janvier 1888a, pp. 13-16 ; no. 592, 26 janvier 1888b, pp. 37-39 ; no. 593, 2 février 1888c, pp. 49-51.

de Pietra Santa, Prosper, *Modern Cremation*. Publication de la Société Française d'Hygiène. Au bureau de la Société. Paris 1889.

de Pietra Santa, Prosper, de Nansouty, "La crémation," in: *Le génie civil*, 1881, no. 8, pp. 169-172; no. 9, pp. 193-195; no. 10, pp. 229-231; no. 11, pp. 256-258; no. 12, pp. 281-283, 15 February-15 April 1881.

Dechambre, A., "La crémation des morts sur les champs de bataille," in: *Gazette hebdomadaire de médecine et de chirurgie*, série 2, vol. 7, 29 juillet 1870a, pp. 465f.

Dechambre, A., "Encore la crémation des morts," in: *Gazette hebdomadaire de médecine et de chirurgie*, série 2, vol. 7, 1er septembre 1870b, pp. 545f.

Deutsches Reich. Reichspatentamt. Patentschrift Nr. 324252. Klasse 24d. Gruppe 1. Ausgegeben am 24. August 1920. J.A. Topf & Söhne in Erfurt. *Sargeinführvorrichtung für Verbrennungsöfen mit heb- und senkbarem Fahrgestell für Sargträger*. Patentiert im Deutschen Reiche vom 24. April 1915 ab.

Deutsches Reich. Reichpatentamt. Patentschrift Nr. 331628. Klasse 24d. Gruppe 1. Ausgegeben am 11. Januar 1921. Adolf Marsch in Gera, Reuss. *Schachtofen zur gleichzeitigen Einäscherung einer grösser Anzahl von Menschenleichen oder Tierkadavern*. Patentiert im Deutschen Reiche vom 30. September 1915 ab.

Deutsches Reich. Reichspatentamt. Patentschrift Nr. 493042. Klasse 24d. Gruppe 1. Ausgegeben am 5. März 1930a. J.A. Topf & Söhne in Erfurt. *Vorrichtung zum Nachverbrennen der Rückstände in Leichenverbrennungsöfen*. Patentiert im Deutschen Reiche vom 24. März 1929 ab.

Deutsches Reich. Reichspatentamt. Patentschrift Nr. 494136. Klasse 24f. Gruppe 10. Ausgegeben am 19. März 1930b. J.A. Topf & Söhne in Erfurt. *Ausfahrbarer Schlackenrost für mit Unterwind betriebene Feuerungen*. Patentiert im Deutschen Reiche vom 22. August 1928 ab.

Deutsches Reich. Reichspatentamt. Patentschrift Nr. 506627. Klasse 24d. Gruppe 1. Ausgegeben am 6. September 1930c. Tag der Bekanntmachung über Erteilung des Patents: 28. August 1930. Dipl.-Ing. Hans Volckmann und Dipl.-Ing. Karl Ludwig in Hamburg. *Verfahren und Vorrichtung zur Einäscherung*.

Deutsches Reich. Reichspatentamt. Patentschrift Nr. 561643. Klasse 24d. Gruppe 1. Ausgegeben am 17. Oktober 1932 (Viktor Quehl in Gera). Umgeschrieben auf: J.A. Topf & Söhne, Erfurt. 17.5.1934. *Feuerbestattungsofen mit drehbaren Rosten*. Patentiert im Deutschen Reiche vom 15. April 1931 ab.

Deutsches Reich. Reichspatentamt. Patentschrift Nr. 576135. Klasse 24f. Gruppe 12 02 1560. Ausgegeben am 20 Mai 1933a. J.A. Topf & Söhne in Erfurt. *Düsenplattenrost*. Patentiert im Deutschen Reiche vom 27. August 1931 ab. See Document 157.

Deutsches Reich. Reichspatentamt. Patentschrift Nr. 587149. Klasse 24f. Gruppe 1202. Ausgegeben am 31. Oktober 1933b. J.A. Topf & Söhne in Erfurt. *Verfahren und Ofen zur Zurückgewinnung von Blei und Kupferdraht aus Kabeln*. Patentiert im Deutschen Reiche vom 29. September 1932 ab.

Deutsches Reich. Reichspatentamt. Patentschrift Nr. 638582. Klasse 24d. Gruppe 1. Ausgegeben am 19. November 1936. (Wilhelm Basse in Hamburg). Umgeschrieben auf: J.A. Topf & Söhne, Erfurt. 27.11.1937. *Einäscherungsofen*. Patentiert im Deutschen Reiche vom 20.Novembre 1936 ab.

Deutsches Reich. Reichspatentamt. Patentschrift Nr. 659405. Klasse 24d. Gruppe 1. Ausgegeben am 4. Mai 1938a. Hans Geerhardt in Erfurt ist als Erfinder benannt worden. J.A. Topf & Söhne in Erfurt. *Beschickungseinrichtung für Einäscherungsöfen*. Patentiert im Deutschen Reiche vom 20. November 1936 ab.

Deutsches Reich. Reichspatentamt. Patentschrift Nr. 669645. Klasse 24d. Gruppe 1. Ausgegeben am 31. Dezember 1938b. Firma Wilhelm Ruppmann in Stuttgart. Tag der Bekanntmachung über die Erteilung des Patents: 8. Dezember 1938. *Leichenverbrennungsofen*. Patentiert im Deutschen Reiche vom 23. Juni 1936 ab.

Deutsches Reichs-Adressbuch für Industrie, Gewerbe Handel. Buch II: Adressen-Verzeichnis. Ausgabe 1940. Druck: Buch- und Tiefdruck Gesellschaft m.b.h., Berlin.

"Deutschlands neueste Feuerehrungshalle in Lauscha," in: *Zentralblatt für Feuerbestattung*, 7. Jg., Nr. 1, 1935, p. 10.

"Die deutschen Krematorien im Jahre 1938," in: *Die Feuerbestattung*, 12. Jg., 1940, p. 13.

Die Feuerbestattung, 16. Jg., 1944, p. 17.

"Die Feuerhallen der Ostmark," in: *Phoenix. Blätter für wahlfreie Feuerbestattung und verwandte Gebiete*, Vienna, 50. Jg., 1939, p. 7.

Die Grossunternehmen im Deutschen Reich. Band 7: Handbuch der Ges. m.b.H. mit einem Kapital ab RM 500 000 einschl. der Kom.-Ges., Off. Handels-Ges. und Einzelfirmen der gleichen Grössenordnung. 1941. Verlag Hoppenstedt & Co., Berlin C 2.

"Die Hirschberger Feuerhalle," in: *Phoenix. Blätter für wahlfreie Feuerbestattung und verwandte Gebiete*, Vienna, XXIX. Jg., Nr. 4, 1916, pp. 97-104.

Długoborski, Wacław, Franciszek Piper (eds.), *Auschwitz 1940-1945. Studien zur Geschichte des Konzentrations- und Vernichtungslagers* Auschwitz, Verlag des Staatlichen Museums Auschwitz-Birkenau. Oświęcim, 1999.
Dönitz, W., "Technik der Leichenverbrennung in Japan," in: *Deutsche Medicinische Wochenschrift*, II, 31, 1876, pp. 377-379.
du Mesnil, O., "L'exposition et le congrès d'hygiène et de sauvetage de Bruxelles en 1876," in: *Annales d'hygiène publique et de médecine légale*, 1877, série 2, no. 47, pp. 42-58.
du Mesnil, O., "Le monument crématoire du cimetière de l'est. La crémation à Paris," in: *Annales d'hygiène publique et de médecine légale*, 1888, série 3, no. 19, pp. 77-81.
Duroux, Charles, *Essai sur l'assainissement des champs de bataille*. Thèse pour le doctorat en médecine. Typographie A.Viollet, Paris 1878.
Eassie, William, *Cremation of the Dead.* London, 1875.
"Einäscherungen im Grossdeutschland," in: *Phoenix. Blätter für wahlfreie Feuerbestattung und verwandte Gebiete*, Vienna, 12. Jg., 1940 pp. 20 & 29.
"Einführung der Feuerbestattung in Mexico," in: *Blätter für wahlfreie Feuerbestattung und verwandte Gebiete*, Vienna, XXI. Jg., Nr. 1, 1908, p. 10.
"Eingabe vom 20. Februar 1902 wegen Verbrennung von Pestleichen." An den Deutschen Reichstag, Addendum II.
Einwohnerbuch der Stadt Erfurt 1931/32. Bearbeitet und herausgegeben von Gebr. Richters Verlagsanstalt, Erfurt, unter Mitarbeit der Behörde und Gemeinden.
"Elektrisch betriebener Topf-Einäscherungsofen. D.R.P. angem.," in: *Zentralblatt für Feuerbestattung*, 7. Jg., Nr. 6, 1935, pp. 88-90.
Enciclopedia Curcio di Scienza e Tecnica. Armando Curcio Editore, Rome 1973.
Enciclopedia della Scienza e della Tecnica. Mondadori, Milan 1963.
Enciclopedia Italiana, entry "cremazione," vol. XI, Rome 1949, p. 825.
Equipements de crémation Tabo.
Etzbach, Hugo, *Der technische Vorgang bei einer Feuerbestattung*. Druck Johannes Friese, Cologne 1935.
Faber, Heinrich, *Ein neues Krematorium für Wien/Die letzte Wohnung*. Diplomarbeit 1981. Technische Universität Wien.
Feischner, "Die Einäscherungsöfen mit Gasfeuerung im Krematorium Berlin-Treptow," in: *Technische Monatsblätter für Gasverwendung*, 6. Jg., Heft 2, 1930/31, p. 22.
Ferbeck & Vincent, Fours de crémation Modulaires, type C 411.
"Feuerbestattung auf dem Schlachtfelde," in: *Blätter für wahlfreie Feuerbestattung und verwandte Gebiete*, Vienna, XXVII. Jg., Nr. 12, 1914.
"Feuerbestattung im Kriege," in: *Blätter für wahlfreie Feuerbestattung und verwandte Gebiete*, Vienna, XXVII. Jg., Nr. 12, 1914.
Fichtl, "Wärmewirtschaft in Krematorien," in: *Die Wärme – Zeitschrift für Dampfkessel und Maschinenbetrieb*, 17. Jg., Nr. 34, 1924, pp. 394-397.
Fischer, Norbert, *Vom Gottesacker zum Krematorium – Eine Sozialgeschichte der Friedhöfe in Deutschland seit dem 18. Jahrhundert*. Cologne, Weimar, Vienna, 1996.
Fleck, H., "Beitrag zur Beantwortung der Frage von Leichenverbrennung," in: *Zeitschrift für Epidemiologie*, I, 1874, pp. 161-169.
Forest Products Laboratory (ed.), *Wood Handbook: Wood as an Engineering Material*, U.S. Department of Agriculture, Madison, WI, 2010; www.fpl.fs.fed.us/documnts/fplgtr/fplgtr190/chapter_04.pdf.
Fornasini, Giulio, *Generatori di vapore*. Briano Editore, Genoa 1960.
Freygang, Paul, "Leichenverbrennung," in: Otto Lueger, *Lexikon der gesamten Technik und ihrer Hilfswissenschaften*. Deutsche Verlags-Anstalt, Stuttgart and Leipzig, vol. 6, 1908, pp. 120-127.
Freygang, Paul, "Leichenverbrennung," in: Otto Lueger, *Lexikon der gesamten Technik und ihrer Hilfswissenschaften*. Ergänzungsband zur zweiten Auflage. Deutsche Verlags-Anstalt, Stuttgart and Leipzig, vol. 9, 1914, pp. 475-480.

Fröhlich, H., "Zur Gesundheitspflege auf den Schlachtfeldern," in: *Deutsche Militärärztliche Zeitschrift*, Nr. 1-4, Januar-April 1872, pp. 39-116.
Gauss Ernst (ed.), *Grundlagen zur Zeitgeschichte. Ein Handbuch über strittige Fragen des 20. Jahrhunderts*. Grabert-Verlag, Tübingen 1994.
Gauss, Ernst (ed.), *Dissecting the Holocaust. The Growing Critique of "Truth" and "Memory,"* Theses & Dissertations Press, Capshaw, AL, 2000.
Georgius, "Neuere Leichenverbrennungstechnik," in: *Gesundheits-Ingenieur*, 46. Jg., Heft 5, 1923, pp. 555-559.
Gesetz über die Feuerbestattung. Vom 15. Mai 1934. Reichsgesetzblatt, Jg. 1934, Teil I, pp. 380-381.
Giua, Michele, Clara Giua-Lollini, *Dizionario di chimica generale e industriale*. Unione Tipografico-Editrice Torinese, Turin 1948.
Goppelsroeder, Friedrich, *Ueber Feuerbestattung*. Druck und Verlag von Wenz u. Peters, Mühlhausen i. Els. 1890.
Graf, Jürgen, Thomas Kues, Carlo Mattogno, *Sobibór. Holocaust Propaganda and Reality*. The Barnes Review, Washington, D.C.,2010.
Graf, Jürgen, Carlo Mattogno, *Concentration Camp Majdanek.* 3rd edition, The Barnes Review, Washington, DC, 2012.
Grimm, Jacob, *Über das Verbrennen der Leichen. Eine in der Akademie der Wissenschaften am 29. November 1849 von Jacob Grimm gehaltne Vorlesung*, Berlin. Gedrückt in der Druckerei der Akademie der Wissenschaften, 1850.
Grober, "Zur Feuerbestattung im Kriege," in: *Deutsche medizinische Wochenschrift*, 24 September 1914, p. 1781.
Großdeutscher Verband der Feuerbestattungsvereine e.V., *Richtlinien für den Bau und Betrieb von Öfen zur Einäscherung menschlicher Leichen*, Verlag des Grossdeutschen Verbandes der Feuerbestattungsvereine e.V, Berlin 1937.
Große Brockhaus, Der, 1930, entry "Krematorium" (pp. 581f.) & "Feuerbestattung" (pp. 187f.).
Grüder, Fritz, "Die neue Flammbestattung auf dem Friedhof in Berlin-Wilmersdorf," in: *Zentralblatt der Bauverwaltung*, 42. Jg., Nr. 75, 16 September 1922, pp. 449-451.
Guilbert, Edward A., "Cremation or earth burial, which?" in: *Public Health Papers and Reports*, 21, 1895, pp. 201-216.
Gutman, Yisrael, Michael Berenbaum (eds.), *Anatomy of the Auschwitz Death Camp*. Indiana University Press, Bloomington and Indianapolis 1994.
Gutsche, Willibald (ed.), *Geschichte der Stadt Erfurt*. Hermann Böhlaus Nachfolger, Weimar 1986.
Heinicke Feuerungs- und Schornsteinbau, *H.R. Heinicke Einäscherungsofen*, undated commercial brochure.
Heepke, Wilhelm, *Die Kadaververnichtungsanlagen*. Verlag von Carl Marhold, Halle a. S. 1905a.
Heepke, Wilhelm, *Die Leichenverbrennungs-Anstalten (die Krematorien).* Verlag von Carl Marhold. Halle a. S. 1905b.
Heepke, Wilhelm, "Die neuzeitlichen Leicheneinäscherungsöfen mit Koksfeuerung, deren Wärmebilanz und Brennstoffverbrauch," in: *Feuerungstechnik*, XXI. Jg., Heft 8. pp. 109-111; Heft 9, pp. 123-128, 1933.
Heil, Karl, *Die Feuerbestattungs-Literatur*. Selbstverlag der Feuerbestattungsvereine Deutscher Sprache. Königsberg Pr. 1930.
Heinemann, Ferdinand, "Ein neuer Verbrennungsofen für Friedhofsabraum," in: *Gesundheits-Ingenieur*, 63. Jg., Heft 16, 1940, pp. 189f.
Helbig, Erwin, "Die deutschen Krematorien im Jahre 1939," in: *Die Feuerbestattung*, 12. Jg., 1940, Nr. 3, pp. 28-31.
Heldwein, Johannes, *Die Geschichte der Feuerbestattung und deutsche Krematorien*. Franzmathes Verlag, Frankfurt am Main 1931.

Hellwig, Friedrich, "Vom Bau und Betrieb der Krematorien," in: *Gesundheits-Ingenieur*, 54. Jg., 1931a, Heft 24, pp. 369-374; Heft 25, pp. 395-399.
Hellwig, Friedrich, "Entgegnung zu vorstehenden Ausführungen," in: *Gesundheits-Ingenieur*, 54. Jg., Heft 41, 1931b.
Hellwig, Friedrich, "Vom Bau und Betrieb der Krematorien," in: *Zentralblatt für Feuerbestattung*, 4. Jg., Nr. 1, 1932a, pp. 8-14.
Hellwig, Friedrich, "Vom Sarg zur Urne," in: *Zentralblatt für Feuerbestattung*, 4. Jg., 1932b, pp. 37-43.
Henzi, R., "Die Zürcher Einäscherungsöfen mit Gasfeuerung," in: *Schweiz. Verein von Gas- und Wasserfachmännern*," XIV. Jg., Nr. 3, 1934, pp. 63-66.
Houzeau, M., "Note sur la crémation des corps," in: *Précis analytique des travaux de l'Académie des Sciences, Belles-Lettres et Arts de Rouen pendant l'année 1880-1881*. Rouen, Imprimerie d'Espérance Cagniard, 1882, pp. 135-141.
Huber, Walter, *Die Feuerbestattung ein Postulat kultureller Entwicklung und das St. Galler Krematorium*. Selbstverlag des Verfassers, St. Gallen 1903.
"*Hütte" des Ingenieurs Taschenbuch*. Verlag von Wilhelm Ernst und Sohn, Berlin, vol I: 1931; vol. IV: 1938.
Ichok, G., "La crémation," in: *Revue d'hygiène et de médecine préventive*, no. 52, 1930, pp. 41-53.
Ichok, G., "L'action sanitaire à l'étranger. La crémation à l'étranger," in: *Revue d'hygiène et de médecine préventive*, no. 53, 1931, pp. 677-691.
Industrial Equipment & Engineering Co. Ener-Tek II Cremator.
Internationales Lagerkomitee Buchenwald (ed.), *Konzentrationslager Buchenwald. Bericht des internationalen Lagerkomitees Buchenwald*. Thüringer Volksverlag, Weimar, undated (but 1949).
Jakobskötter, Rudolf, "Die Entwicklung der elektrischen Einäscherung bis zu dem neuen elektrisch beheizten Heisslufteinäscherungsofen in Erfurt," in: *Gesundheits-Ingenieur*, 64. Jg., Nr. 43, 1941, 579-587.
Jeanson, "Die elektrische Einäscherung in Theorie und Praxis," in: *Zentralblatt für Feuerbestattung*, 7. Jg., Nr. 8, 1935, pp. 118-122.
Jones, E.W., "Factors Which Affect the Process of Cremation. Third Session." Extract from the Cremation Society of Great Britain's *Annual Cremation Conference Report*, 1975, pp. 77-87.
Jordan, H., H. Deringer, "Wärmeverbrauch des mit Gas und mit Elektrizität geheizten Krematoriumsofens," in: *Die Feuerbestattung*, VII. Jg., Nr. 1, 1936, p. 16.
Kaiserliches Patentamt. Patentschrift Nr. 218581. Klasse 24d. Ausgegeben den 8. Februar 1910. Max J. Kergel in Beuthen, O.-S. *Leichenverbrennungsofen mit Rekuperator*. Patentiert im Deutschen Reiche vom 4. Oktober 1908 ab.
Kaiserliches Patentamt. Patentschrift Nr. 244887. Klasse 24d. Ausgegeben den 20. März 1912. Lawson Henry Giddings in Pasadena, Calif. *Elektrischer Leichenverbrennungsofen*. Patentiert im Deutschen Reiche vom 11. April 1911 ab.
Kaiserliches Patentamt. Patentschrift Nr. 257576. Klasse 24d. Ausgegeben den 13. März 1913a. Gebr. Körting Aktiengesellschaft in Linden b. Hannover. *Leichenverbrennungsofen mit Ölfeuerung*. Patentiert im Deutschen Reiche vom 30. Juni 1911 ab.
Kaiserliches Patentamt. Patentschrift Nr. 258066. Klasse 24d. Ausgegeben den 28. März 1913b. Friedrich Siemens in Berlin. *Leicheneinäscherungsofen mit Regeneratoren und einem Gaserzeuger*. Patentiert im Deutschen Reiche vom 18. August 1911 ab.
Kaiserliches Patentamt. Patentschrift Nr. 263725. Klasse 24d. Ausgegeben den 6. September 1913c. Bunzlauer Werke Lengerdorff & Comp. in Bunzlau i. Schles. *Verfahren und Vorrichtung zur Einäscherung von Leichen mit Verbrennungsgasen und Lufterhitzer mit einer Wärmequelle*. Patentiert im Deutschen Reiche vom 6. Juli 1911 ab.
Kaiserliches Patentamt. Patentschrift Nr. 279830. Klasse 24d. Ausgegeben den 29. Oktober 1914. Wilhelm Buess in Hannover. *Leichenverbrennungsofen mit Öl- oder Gasfeuerung*

mit einem unter dem schräg abfallenden Verbrennungsraum liegenden Aschenaufnahmebehälter. Patentiert im Deutschen Reiche vom 22. August 1913 ab.

Kaiserliches Patentamt. Patentschrift Nr. 284163. Klasse 24d. Ausgegeben den 12. März 1915. Wilhelm Sauerland in Dresden. *Einäscherungsofen mit an der einen Stirnseite mit dem Verbrennungsraum verbundenem Gaserzeuger und einem Regenerator.* Patentiert im Deutschen Reiche vom 19. Dezember 1912 ab.

Kämper, Hermann, "Der Umbau der Leichenverbrennungsöfen und die Einrichtung von Leichenkühlräumen auf dem Hauptfriedhof der Stadt Dortmund," in: *Gesundheits-Ingenieur*, 64. Jg., Heft 12, 1941.

Keller, G., *Die Elektrizität im Dienste der Feuerbestattung.* Aktiengesellschaft Brown, Boveri & Cie, Baden (Schweiz). Sonderabdruck aus den Brown Boveri Mitteilungen A.G., Nr. 6/7 1942.

Keller, Hans, *Mitteilungen über Versuche am Ofen des Krematoriums in Biel*. Bieler Feuerbestattungs-Genossenschaft in Biel. Jahresbericht pro 1927/28, Biel 1928.

Keller, Hans, "Versuche an einem Feuerbestattungsofen." Sonderabdruck aus der Zeitschrift *Archiv für Wärmewirtschaft und Dampfkesselwesen*, 10. Jg., 1929, Heft 6, pp. 1-3.

Keller, Hans, *Der elektrische Einäscherungsofen im Krematorium Biel.* Bieler Feuerbestattungs-Genossenschaft in Biel. Jahresbericht pro 1933. Biel 1934.

Keller, Hans, "Die Einäscherungsofen mit elektrischer Aufheizung im Krematorium in Biel," in: *Zentralblatt für Feuerbestattung*, 7. Jg., Nr. 5, 1935a, pp. 65-70.

Keller, Hans, "Wärmeverbrauch des mit Gas und mit Elektrizität geheizten Krematoriumsofens," in: *Zentralblatt für Feuerbestattung*, 7. Jg., Nr. 12, 1935b, p. 176.

Keller, Hans, *Der elektrifizierte Ofen im Krematorium Biel*. Graphische Anstalt Schühler A.G., Biel 1935c.

Keller, Hans, *Mitteilungen über den Betrieb des Krematoriums Biel von 1927 bis 1945*. BFG Bieler Feuerbestattungs-Genossenschaft in Biel, Jahresbericht pro 1945a.

Keller, Hans, *Ursache der Rauchbildung bei der Kremation*. Bieler Feuerbestattungs-Genossenschaft in Biel. Jahresbericht pro 1944. Biel 1945b.

Kessler, Richard, "Rationelle Wärmewirtschaft in den Krematorien nach Massgabe der Versuche im Dessauer Krematorium," in: *Die Wärmewirtschaft*, 4. Jg., 1927, Heft 8, pp. 134-140; Heft 9, pp. 148-159; Heft 10, pp. 165-169; Heft 11, pp. 177-181.

Kessler, Richard, "Rationelle Wärme-Wirtschaft in Krematorien unter besonderer Berücksichtigung der Leuchtgasfeuerung," in: Verband… 1930, pp. 133-143.

Kessler, Richard, "Der neue Einäscherungsofen System Volckmann-Ludwig," in: *Zentralblatt für Feuerbestattung*, 3. Jg., Nr. 3, 1931a, pp. 34-40.

Kessler, Richard, "Entwicklung und Zukunftswege der Einäscherungstechnik," in: *Zentralblatt für Feuerbestattung*, 3. Jg., Nr. 6, 1931b, pp. 83-89.

Kessler, Richard, *Richtlinien für den Bau von Öfen zur Einäscherung menschlicher Leichen. Neue Fortschritte im Einäscherungsofenbau*. Veröffentlichungen des Grossdeutschen Verbandes der Feuerbestattungsvereine Nr. 5, Königsberg 1932.

Kessler, Richard, "Die wärmewirtschaftliche Ausnutzung der Abgase bei Einäscherungsöfen," in: *Zentralblatt für Feuerbestattung*, 5. Jg., Nr. 2, 1933a, pp. 21-26.

Kessler, Richard, "Richtlinien für den Bau von Öfen zur Einäscherung menschlicher Leichen aufgestellt vom Grossdeutschen Verbande der Feuerbestattungsvereine," in: *Zentralblatt für Feuerbestattung*, 5. Jg., Nr. 6, 1933b, pp. 87-93.

Klatte, Günther, "Krematoriumsöfen mit Gasfeuerung," in: *Industriegas*, Heft 3, 1931, pp. 63-66.

Kogon, Eugen, *Der SS-Staat. Das System der deutschen Konzentrationslager*. Verlag Karl Alber, Munich 1946.

"Köln erhält ein Krematorium," in: *Zentralblatt für Feuerbestattung*, 7. Jg., Nr. 2, 1935, p. 27.

Kommunistischen Partei Deutschlands (ed.), *Das war Buchenwald! Ein Tatsachenbericht*. Verlag für Wissenschaft und Literatur, Leipzig, undated.

Kori, Hans, "Bau und Betrieb von Krematorien. Neue Wege und Ziele," in; *Die Wärmewirtschaft*, 1. Jg., Nr. 8, 1924, pp. 115-119.
Kori, Hans, GmbH. Berlin, *Einäscherungsofen System "Kori"* (Publicity leaflet from the late 1920s).
Kori, Hans, GmbH., Berlin, *Verbrennungsöfen für Abfälle aller Art* (leaflet from the 1930s).
Kraupner, Hans, "Neuere Erkenntnisse und Erfahrungen beim Betrieb von Einäscherungsöfen." reprint from: *Städtehygiene* 8/1970, Uelzen.
Kraupner, Hans, Franz Puls, "Die chemische Vorgänge bei einer Einäscherung," reprint from: *Städtehygiene* 8/1970, Uelzen.
Kremationsöfen, System Ruppmann Typ 070/3.
"Krematorium Forst (Lausitz)," in: *Zentralblatt für Feuerbestattung*, 2. Jg., Nr. 4, 1930, p. 60.
Kristen, "Ausbrennversuche an Schornsteinen," in: *Wärmewirtschaftliche Nachrichten für Hausbau, Haushalt und* Kleingewerbe, 6. Jg., 7 Heft, 1933, pp. 83-85.
Kryl, Miroslaw, "Deportacja wiezniów terezinskiego getta do obozu koncentracyjnego na Majdanku w 1942 roku," in: *Zeszyty Majdanka*, vol. XI, 1983.
Kubica, Helena, "Kinder und Jugendliche im KL Auschwitz," in: Długoborski/Piper 1999, vol. II.
Küchenmeister, Friedrich, *Ueber Leichenverbrennung*. Vortrag gehalten am 8. April 1874 zum Besten des Neustädter Gymnasial-Stipendienfonds. Verlag von Ferdinand Enke, Erlangen 1874.
Küchenmeister, Friedrich, *Die Feuerbestattung. Unter allen zur Zeit ausführbaren Bestattungsarten die beste Sanitätspolizei des Bodens und der sicherste Cordon gegen Epidemien*. Verlag von Ferdinand Enke, Stuttgart 1875.
"La crémation," in: *La Science Illustrée*, vol. V, année 1890, premier semestre, no. 118, pp. 209f.
"La crémation à Paris. Son état actuel," in: *L'année scientifique et industrielle*, année 34 (1890), Paris, 1891, pp. 419-422.
"La crémation au Japon," in: *Nice-médical*, anno 7, no. 6, mars 1883, p. 94.
"La crémation au Japon," in: *Annales d'hygiène publique et de médecine légale*, 1900, série 3, no. 43, pp. 380f.
"La crémation des morts à Paris," in: *La Science Illustrée*, vol. I, année 1888, premier semestre, p. 111.
"La crémation des morts et l'édifice crématoire du Père-Lachaise," in: *La Science Illustrée*, vol. I, année 1888, premier semestre, pp. 12-14.
"La prima cremazione in Milano," in: *Annali universali di medicina e chirurgia*. Series 1, vol. 235, fascicolo 703, January 1876, pp. 90-93.
"La seconda cremazione a Milano," in: *Annali universali di medicina e chirurgia*. Series 1, vol. 235, fascicolo 706, April 1876, pp. 290-292.
Lacassagne, A., P. Dubuisson, "Crémation," in: *Dictionnaire encyclopédique des sciences médicales*, vol. 23, CRE-CRU, Paris, 1874, pp. 5-91.
Langbein, Hermann, *Der Auschwitz-Prozess. Eine Dokumentation*. Europa Verlag, Vienna, Frankfurt, Zürich 1965, 2 volumes.
Lange, M., H. Schutkowski, S. Hummel, B. Herrmann, "A bibliography on cremation." *Pact* (*Journal of the European Study Group on Physical, Chemical, Biological and Mathematical Techniques Applied to Archeology*), 19, 1987.
Lanyi, "Ueber die Verbrennung der Leichen am Schlachtfelde," in: *Allgemeine Militärärztliche Zeitung*, 12 April 1874, pp. 91-95.
Lebrasseur, M., "Tirage naturel et tirage mécanique des appareils thermiques," in: *Gesundheits-Ingenieur*, 45. Jg., Heft 5, 1922 (review), pp. 56f.
Leuchter, Fred A., *An Engineering Report on the Alleged Execution Gas Chambers at Auschwitz, Birkenau and Majdanek, Poland*, Fred A. Leuchter, Associates, Boston, MA, April 1988.

Löffler, Rudolf, "Die wichtigen Verbrennungs-Oxydationsvorgänge," in: *Die Volks-Feuerbestattung*, 1. Jg., Nr. 7/8, 1926, pp. 3f.
Lohmann, W., *Gesetz, betreffend die Feuerbestattung, vom 14. September 1911 nebst Ausführungsanweisung vom 29. September 1911.* J. Guttentag Verlagsbuchhaltung, Berlin 1912.
Łukaszkiewicz, Zdzislaw, "Obóz koncentracyjny i zaglady Majdanek," in: *Biuletyn Głównej Komisji Badania Zbrodni Niemieckich w Polsce*, 1948.
Maccone, Luigi, *Storia documentata della cremazione presso i popoli antichi ed i moderni con speciale riferimento alla igiene*. Istituto Italiano d'Arti Grafiche, Bergamo 1932.
Manskopf, H., "Gas als Brennstoff für Einäscherungsöfen," in: *Das Gas- und Wasserfach*, 76. Jg., Nr. 42, 1933, pp. 772-775.
Manuale dell'ingegnere Nuovo Colombo. Hoepli, Milan 1990.
Marcuse, O., *Die wichtigsten Bestimmungen der deutschen Landesgesetze über Feuerbestattung nebst dem Entwurf eines Reichsgesetzes*, in: *V. Jahrbuch des Verbandes der Feuerbestattungs-Vereine Deutscher Sprache.* Königsberg i. Pr. 1930.
Marmier, Fernand*, Utilité de la crémation des cadavres à la suite des grandes batailles et épidémies*. Thèse pour le doctorat en médecine. A. Parent, Imprimeur de la Faculté de médecine, Paris 1876.
Marsch, Adolf, "Masseneinäscherung von Kriegerleichen im Felde als Schutz gegen Seuchengefahr und später fühlbar werdende Verkehrshindernisse," in: *Phoenix. Blätter für wahlfreie Feuerbestattung und verwandte Gebiete*, Vienna, XXX. Jg., Nr. 2, 1917, pp. 35ff.
Mattogno, Carlo, *Special Treatement at Auschwitz. Origin and Meaning of a Term*, Theses & Dissertations Press, Chicago 2004.
Mattogno, Carlo, *The Central Construction Office of the Waffen-SS and Police Auschwitz.* Theses & Dissertations Press, Chicago 2005.
Mattogno, Carlo, *Genesi e funzioni del campo di Birkenau*, 2008, http://vho.org/aaargh/fran/livres8/CMGeneralplanOst.pdf
Mattogno, Carlo, *Le camere a gas di Auschwitz. Studio storico-tecnico sugli "indizi criminali" di Jean-Claude Pressac e sulla "convergenza di prove" di Robert Jan van Pelt*. Effepi, Genoa 2009.
Mattogno, Carlo, *Auschwitz: The Case for Sanity*, The Barnes Review, Washington, DC, 2010; 2nd ed.: *The Real Case for Auschwitz*, Castle Hill Publishers, Uckfield 2015.
Mattogno, Carlo, "Auschwitz: The End of a Legend," in: G. Rudolf (ed.), *Auschwitz: Plain Facts—A Response to Jean-Claude Pressac*, 2nd ed., The Barnes Review, Washington, D.C., 2011, pp. 117-190.
McPhee, S., M. Papadakis, L. Tierney, *Current Medical Diagnosis and Treatment*, vol. 47, McGraw-Hill Professional, New York 2008
Meyers Grosses Konversations-Lexicon, 6th ed., 1905, entry "Leichenverbrennung," pp. 362-364.
Meyers Handbuch über die Technik. Bibliographisches Institut, Mannheim 1964.
Meyers Lexikon, 7th ed., 1926, entry "Feuerbestattung," pp. 644-646.
Müller, Rudolph, "Ueber Leichenverbrennung." Reprint from: *Medizinische Jahrbücher*, Vienna, vol. 199, 1883, issue 1, pp. 73-82; Italian translation: "Sulla cremazione die cadaveri," in: *Annali universali di medicina e chirurgia*, vol. 268, 1° semestre 1884, Milan, Fratelli Rechiedei Editori, 1884, pp. 177-228.
Nagel, Robert, *Wege und Ziele der modernen Feuerbestattung*. Verlag Wilhelm Ruppmann, Stuttgart 1922.
Nagel, Robert, *Die Vorzüge der Feuerbestattung*. Selbstverlag des Verfassers, Vienna 1931.
Nyiszli, Miklos, *Im Jenseits der Menschlichkeit. Ein Gerichtsmediziner in Auschwitz*. Dietz Verlag, Berlin 1992.
Olshausen, O., "Die Leichenverbrennung in Japan," in: *Zeitschrift für Ethnologie*, 40. Jg., 1908, pp. 100-106.

Ortloff, *Hermann, Gleichberechtigung der Feuer- und Erdbestattung. Anhang: Das Verbrennungssystem Rich. Schneider, vorm. Dresden, jetzt Berlin*. Felix Dietrich, Leipzig 1907.
Pallester, Paul, *Mitteilungen über die Feuerbestattung in Japan*. Verlag des Vereines der Freunde der Feuerbestattung "Die Flamme" in Wien. Vienna 1912.
Pauly, Max, *Die Feuerbestattung*. Verlagsbuchhandlung von J.J. Weber, Leipzig 1904.
Pein, Théodore, *Essai sur l'hygiène des camps de bataille*. Paris, Librairie JB. Baillière et Fils, 1873.
Peters, A., "Winke für den Betrieb von Einäscherungsanlagen," in: *Zentralblatt für Feuerbestattung*, 2. Jg., Nr. 4, 1930, pp. 56-58.
Peters, A., H. Tilly, "Die Wirtschaftlichkeit von Anlagen zur Einäscherung menschlicher Leichen," in: *Die Wärmewirtschaft*, 3. Jg., Nr. 11, 1926, pp. 176-178.
Phoenix. Blätter für wahlfreie Feuerbestattung und verwandte Gebiete, Vienna 1913, no. 1, p. 32.
Phoenix. Blätter für wahlfreie Feuerbestattung und verwandte Gebiete, Vienna 1938, no. 2, p. 18.
Pierini, Ferdinando, *La conduzione dei generatori di vapore*. A.N.C.C., Rome 1977.
Pini, Gaetano, "Sulla cremazione dei cadaveri," in: *Annali di chimica applicata alla medicina cioè alla farmacia, alla tossicologia, all'igiene, alla fisiologia, alla patologia e alla terapeutica*. Series 1, vol. 226, no. 678, December 1873, pp. 529-550.
Pini, Gaetano, *La crémation en Italie et à l'étranger de 1774 jusqu'à nos jours*. Ulrich Hoepli Editeur Libraire, Milan 1885.
Piper, Franciszek, "Das Nebenlager Blechhammer," in: *Hefte von Auschwitz*, Wydawnicstwo Panstwowego Muzeum w Oswiecimiu, 10, 1967.
Piper, Franciszek, *Die Zahl der Opfer von Auschwitz*. Verlag des Staatlichen Museums in Oświęcim, 1993.
Piper, Franciszek, "Gas Chambers and Crematoria," in: Gutman/Berenbaum 1994.
Polli, Giovanni, "La cremazione del cadavere del cav. Alberto Keller," in: *Annali di chimica applicata alla medicina cioè alla farmacia, alla tossicologia, all'igiene, alla fisiologia, alla patologia e alla terapeutica*. Serie 3, vol. 62, January 1876a, pp. 5-14.
Polli, Giovanni, "Cremazione Pozzi," in: *Annali di chimica applicata alla medicina cioè alla farmacia, alla tossicologia, all'igiene, alla fisiologia, alla patologia e alla terapeutica*. Serie 3, vol. 62, no. 4, April 1876b, pp. 248-250.
Polli, Giovanni, "Terza cremazione di un cadavere umano in Milano," in: *Annali di chimica applicata alla medicina cioè alla farmacia, alla tossicologia, all'igiene, alla fisiologia, alla patologia e alla terapeutica*. Serie 3, vol. 64, no. 3, March 1877, pp. 191f.
Préfecture du Département de la Seine. Direction des Affaires Municipales. *Note sur la crémation à Paris au 1er novembre 1893.*
Pressac, Jean-Claude, *The Struthof Album: Study of the Gassing at Natzweiler-Struthof of 86 Jews Whose Bodies Were to Constitute a Collection of Skeletons*. The Beate Klarsfeld Foundation. New York 1985.
Pressac, Jean-Claude, *Auschwitz: Technique and Operation of the Gas Chambers*. The Beate Klarsfeld Foundation. New York 1989.
Pressac, Jean-Claude, *Les crématoires d'Auschwitz. La machinerie du meurtre de masse*. CNRS Editions, Paris 1993.
Pressac, Jean-Claude, *Le macchine dello sterminio. Auschwitz 1941-1945*. Feltrinelli, Milan 1994.
Probst, C.O., Chairman, M.D., "Report of the Committee on the Disposal of the Dead," in: *Public Health Papers and Reports*, 21, 1895, pp. 177-191.
"Progress of the cremation," *The British Medical Journal*, 5 March 1910, pp. 579ff.
Prüfer, Kurt, "'Ein neues Einäscherungsverfahren.' Eine Entgegnung," in: *Die Flamme*, Berlin, 48. Jg., 1931a, pp. 5f.
Prüfer, Kurt, "Ein neues Einäscherungsverfahren," in: *Die Urne*, 4. Jg., Nr. 3, March 1931b, pp. 27-29.

Quehl, Viktor, "Feuerbestattung und Einäscherungsöfen," in: *Gesundheits-Ingenieur*, 59. Jg., Nr. 38, 1936 pp. 559-561.
Reber, B., "Un crématoire du temps de la révolution française," in: *Société de crémation de Genève*, Bulletin VIII, Geneva, Imprimerie Centrale, 1908.
Recknagel-Sprenger, *Taschenbuch für Heizung, Lüftung und Klimatechnik*. R. Oldenbourg, Munich 1959.
Regione Liguria. Dipartimento ambiente e territorio. Servizio Gestione ciclorifiuti. Genoa, 29 December 1998.
Reichenwallner, Balduin, *Tod und Bestattung*. Katakomben-Verlag/ Balduin Reichenwallner, Munich 1926.
Reimann, W., *Aufklärungen über die Feuerbestattung*. Selbstverlag des Herausgebers, Berlin 1925.
Repky, "Der Umbau koksgefeuerter Kremationsöfen auf Leuchtgasbeheizung," in: *Gesundheits-Ingenieur*, 55. Jg., Nr. 42, 1932, pp. 506-509.
Richardson, Aubrey, *The Law of Cremation*. Reeves & Turner, London, 1893.
Rochard, Jules, "La crémation," in: *Revue des Deux Mondes*, année LX, vol. XCVIII, 1890, pp. 916-944
Roland, Hans, "Zur Einführung des Reichsgesetzes über die Feuerbestattung," in: *Die Feuerbestattung*, 12. Jg., Nr. 3, 1940, p. 62.
Rolants, M.E., "État actuel de la crémation des cadavres," in: *Revue d'hygiène et de police sanitaire*, no. 32, 1910, pp. 1109-1126.
Roth, Wilhelm, "Desinfektionsarbeiten auf Schlachtfeldern," in: Roth, Lex, *Handbuch der Militärgesundheitspflege*, 1872, pp. 548-558.
Rudolf, Germar (ed.), *Dissecting the Holocaust. The Growing Critique of "Truth" and "Memory,"* 2nd ed., Theses & Dissertations Press, Chicago 2003.
Ruppmann, Wilhelm, *Der Feuerbestattungsofen System Ruppmann* (leaflet, 1910).
Salomon, Georges, "État actuel de la crémation en France," in: *Revue d'hygiène et de police sanitaire*, no. 15, 1893, pp. 520-535.
Salvi, Giuliano, *La combustione. Teoria e applicazioni*. Tamburini Editore, Milan 1972.
Sausse, "Gasgefeuerte Einäscherungsöfen," in: *Technische Monatsblätter für Gasverwendung*, 6. Jg., Heft 2, 1930/31, pp. 21-23.
Schetter, Gebhard, Burk, Henning, *Das Krematorium Dresden. Ein Beispiel für umweltgerechte Einäscherung unter betriebswirtschaftlichen Gesichtspunkten*. Friedhofskultur, year 96, October 2006 (PDF).
Schirm, E., "Feuerbestattungsöfen ohne Zusatzfeuerung," in: *V.D.I. Zeitschrift*, 76. Jg., Heft 4, 1932.
Schläpfer, Paul, *Über den Bau und Betrieb von Kremationsöfen*. Separatabdruck aus dem Jahresbericht des Verbandes Schweizer. Feuerbestattungsvereine, Zürich 1937.
Schläpfer, Paul, "Betrachtungen über den Betrieb von Einäscherungsöfen," in: *Schweiz. Verein von Gas- und Wasserfachmännern Monatsbulletin*, XVIII. Jg., Nr. 7, 1938, pp. 147-160.
Schnabel, Raimund, *Macht ohne Moral. Eine Dokumentation über die SS*. Röderberg-Verlag, Frankfurt/Main 1957.
Schnitzer, Joseph, *Die Religions-psychologische Grundlage der Feuerbestattung*. Selbstverlag der Genossenschaft Luzerner Feuerbestattung, Munich 1933.
Schuchhardt, Carl, "Die Anfänge der Leichenverbrennung," in: *Sitzungsberichte der Preussischen Akademie der Wissenschaften*. Philosophisch-Historische Klasse, 1920, pp. 499-521.
Schultz-Schultzenstein, "Luftverpestung im Felde und deren Verhütung," in: *Allgemeine Militärärztliche Zeitung*, Nr. 46, 1870, pp. 364-367.
Schulze-Manitius, Hans, "Moderne Feuerungsroste," in: *Feuerungstechnik*, XXIII Jg., Heft 8, 1935, pp. 86-90.
Schumacher, Fritz, *Die Feuerbestattung*. J.M. Gebhardt's Verlag, Leipzig 1939.

Siedek, Egon, "Die Einäscherung von Leichen auf elektrischem Wege," in: *Phoenix. Blätter für fakultative Feuerbestattung und verwandte Gebiete*, Vienna, XXII. Jg., Nr. 10, 1909, p. 429.

Sircar, Robin, *Untersuchung der Emissionen aus Einäscherungsanlagen und der Einsatzmöglichkeiten von Barrierenentladungen*. Doctoral thesis presented at Martin-Luther Universität Halle-Wittenberg on 28 June 2002.

Staatliches Museum Auschwitz (ed.), *Sterbebücher von Auschwitz*. K.G. Saur. Munich 1995, 3 volumes.

Stadtvorstand Gotha (ed.), *Gedenkschrift zum 50-jähr. Bestehen des Krematoriums in Gotha*, Gotha 1928.

"Statistisches. Europäische Länder mit den Verhältniszahlen der Einäscherungen zu den Gestorbenen im Jahre 1938," in: *Die Feuerbestattung*, 11. Jg., 1939.

Stenger, Heinrich, "Ergebnisse mit einem gasbeheizten Einäscherungsofen neuer Bauart," in: *Gesundheits-Ingenieur*, 62. Jg., Nr. 2, 1939, pp. 17f.

Storl, Richard, "Ein neuer, den Richtlinien Kesslers entsprechender Einäscherungsofen," in: *Zentralblatt für Feuerbestattung*, 6. Jg., Nr. 5, 1934, pp. 72-75.

Storl, Richard, "Die technische Einrichtungen neuzeitlicher Krematorien," in: *Die Feuerbestattung*, 11. Jg., Nr. 1, 1939.

Stort, "Der menschliche Körper als Heizstoff," in: *Die Umschau in Wissenschaft und Technik*, Heft 26, 1931, pp. 513f.

"Tabelle der europäischen Länder mit den Verhältniszahlen der Einäscherungen zu den Gestorbenen in den Jahren 1939 bis 1942," in: *Die Feuerbestattung*, 16. Jg., Nr. 2, 1944, p. 17.

Tatzl, Johann, *Krematorium und Friedhofsgestaltung für den Stadtfriedhof Bruck an der Mur*. Diplomarbeit WS 1984-85. Technische Universität Graz.

"Technical aspects of cremation," *The British Medical Journal*, 23 February 1946, p. 286.

ter Linden, A.J., "Feuerräume und Feuerraumwände," in: *Feuerungstechnik*, XXIII, Jg., Heft 2, 1935, pp. 14-20.

Terezínská Iniziativa (ed.), *Terezínská Pamětní Kniha*, Terezínská Iniciativa Melantrich, 1995.

The John Crerar Library, *A List of Books, Pamphlets and Articles on Cremation.* Including the Cremation Association of America Collection. Printed by order of the Board of Directors, Chicago 1918.

"The progress of the cremation," *The British Medical Journal*, 25 April 1914, pp. 926ff.

Thompson, Henry, *Cremation. The Treatment of the Body after Death*. Smith, Elder, & Co., London, 1884.

Thompson, Henry, "Observations on cremation and death registration," in: *The British Medical Journal*, 25 March 1889a.

Thompson, Henry, *Die moderne Leichenverbrennung*. Fischer's Medicinische Buchhandlung H. Kornfelds, Berlin 1889b.

Tilly, H., "Versuch einer rechnungsmässigen Erfassung der Vorgänge bei der Einäscherung menschlicher Leichen," in: *Die Wärmewirtschaft*, 3. Jg., Nr. 8, 1926a, pp. 134-136.

Tilly, H., "Luftüberschuss und Brennstoffverbrauch bei der Einäscherung menschlicher Leichen," in: *Die Wärmewirtschaft*, 3. Jg., Nr. 12, 1926b, pp. 190f.

Tilly, H., "Ueber die Wirtschaftlichkeit von Anlagen zur Einäscherung menschlicher Leichen," in: *Die Wärmewirtschaft*, 3. Jg., Nr. 9, 1926c, pp. 143-145.

Tilly, H., "Über die Einäscherung menschlicher Leichen," in: *Die Wärmewirtschaft*, 4. Jg., Nr. 2, 1927, pp. 19-25.

Topf, J.A., & Söhne, Erfurt, *Öfen für Krematorien System Topf* (leaflet of 1926).

Topf, J.A., & Söhne, Erfurt, *Topf Abfall-Vernichtungs-Ofen* (leaflet of 1940).

Topf, J.A., & Söhne, Erfurt. Patentanmeldung. 26.10.1942a. "Kontinuierlich arbeitender Leichen-Verbrennungsofen für Massenbetrieb."

Topf, J.A., & Söhne, Erfurt. Patentanmeldung. 16.11.1942b. "Luftgekühlte Rostplatten für mechanische Vorschubroste."

Trusen, J.P., *Die Leichenverbrennung als die geeignetste Art der Todtenbestattung oder Darstellung der verschiedenen Arten und Gebräuche der Todtenbestattung*. Verlag von Wilhelm Gotti, Korn, Breslau 1855.
Vallin, E., "Une séance de crémation à Milan," in: *Revue d'hygiène et de police sanitaire*, no. 2, 1880, pp. 854-865.
van Pelt, Robert Jan, *The Case for Auschwitz. Evidence from the Irving Trial*, Indiana University Press. Bloomington and Indianapolis, 2002.
Verband der Feuerbestattungs-Vereine Deutscher Sprache, *II. Jahrbuch*, Vereinsbuchdruckerei, Pyrmont 1912.
Verband der Feuerbestattungs-Vereine Deutscher Sprache, *III. Jahrbuch*, Druck von Carl Wull, Heilbronn a. N. 1913.
Verband der Feuerbestattungs-Vereine Deutscher Sprache, *IV. Jahrbuch*, Königsberg i. Pr. 1928a.
Verband der Feuerbestattungs-Vereine Deutscher Sprache (ed.), *Verfahren und Vorrichtung zur Einäscherung*. Patentiert im Deutschen Reiche vom 30. Oktober 1928b ab.
Verband der Feuerbestattungs-Vereine Deutscher Sprache, *V. Jahrbuch*, Königsberg i. Pr. 1930.
Verein für Feuerbestattung Berlin (ed.), *Eine moderne Feuerbestattung erläutert an einem dem Verein für Feuerbestattung in Berlin gehörigen Modell eines Krematoriums*. Berlin 1897.
"Verordnung zur Durchführung des Feuerbestattungsgesetzes vom 10. August 1938." *Reichsgesetzblatt*, Jg. 1938, Teil I, pp. 1000f.
Volckmann, Hans, "Ein neues Einäscherungsverfahren," in: *Zentralblatt für Feuerbestattung*, 2. Jg., Nr. 5, 1930, pp. 65-68.
Volckmann, Hans, "Der neue Einäscherungsofen System Volckmann-Ludwig," in: *Zentralblatt für Feuerbestattung*, 3. Jg., Nr. 4, 1931, pp. 56-59.
Volckmann, Hans, "Das Volckmann-Ludwig-Verfahren und die Kesslerschen Richtlinien," in: *Zentralblatt für Feuerbestattung*, 6. Jg., Nr. 8, 1934, pp. 122-127.
Volckmann, H., K. Ludwig, "Erwiderung auf den diesbezüglichen Aufsatz von Mag. Oberbaurat F. Hellwig in Heft 25 vom 20. Juli 1931," in: *Gesundheits-Ingenieur*, 54. Jg., Nr. 41, 1931, p. 616.
von Engerth, Karl, *Fortschritte der Feuerbestattung in Deutschland. Vortrag, gehalten in der Hauptversammlung des Vereines der Feuerbestattung "Die Flamme" in Wien am 19. Februar 1892.* Verlag von Moritz Perles, Vienna 1892.
von Engerth, Karl, *Die Feuerbestattung*. Im Selbstverlage des Verfassers, Vienna 1897.
Vorstand des Vereines für Feuerbestattung zu Frankfurt a. M., "Elektro-Krematorien," in: *Phoenix. Blätter für fakultative Feuerbestattung und verwandte Gebiete*, Vienna, XXIII. Jg., Nr. 10, 1910, pp. 399-401.
Wegmann-Ercolani, *Ueber Leichenverbrennung als rationellste Bestattungsart.* Cäsar Schmidt, Zürich 1874.
Weigt, K., *Almanach der Feuerbestattung*. Selbstverlag des Verfassers, Hanover 1909.
Weinisch, Theodor, *Die Feuerbestattung im Lichte der Statistik*. Buchdruckerei J. Bollmann, Zinsdorf 1929.
Weiss, Konrad, "Der erste deutsche elektrisch beheizte Einäscherungsofen im Krematorium Erfurt," in: *Gesundheits-Ingenieur*, 57. Jg., Nr. 37, 15 September 1934, pp. 453-457.
Weiss, Konrad, "Die Entwicklung des elektrisch beheizten Einäscherungsofen im Krematorium Erfurt," in: *Gesundheits-Ingenieur*, 60. Jg., Nr. 11, 1937, pp. 159-162.
Widmann, Max, *Die Feuerbestattung. Ein Wort der Aufklärung*. Im Auftrag der schweizer. Feuerbestattungsvereine verfasst. Burgdorf 1938.
Wolfer, H., "Der neue 'Volckmann-Ludwig'-Einäscherungsofen im Stuttgarter Krematorium," in: *Gesundheits-Ingenieur*, 55. Jg., 1932a, Nr. 13, pp. 151-154, 1932b, Nr. 14, pp. 162-165.

5.2. Subject Listing

5.2.1. Modern Cremation

5.2.1.1. Bibliographies on Modern Cremation

Cobb, John Storer, *A Quarter Century of Cremation in North America*. Boston, Knight and Millet, 1901, pp. 123-154.

"Essai d'une bibliographie des ouvrages, brochures et journaux se rapportant à la crémation, aux usages funèbres, aux cimetières, etc. chez les differents peuples anciens et modernes," in: de Cristophoris 1890, pp. 163-200.

Heil, Karl, *Die Feuerbestattungs-Literatur*. Selbstverlag der Feuerbestattungsvereine Deutscher Sprache. Königsberg Pr. 1930.

Lange, M., H. Schutkowski, S. Hummel, B. Herrmann, "A bibliography on cremation." *Pact* (*Journal of the European Study Group on Physical, Chemical, Biological and Mathematical Techniques Applied to Archeology*), 19, 1987.

Müller, Rudolph, "Ueber Leichenverbrennung." Reprint from: *Medizinische Jahrbücher*, Vienna, vol. 199, 1883, issue 1, pp. 73-82; Italian translation: "Sulla cremazione die cadaveri," in: *Annali universali di medicina e chirurgia*, vol. 268, 1° semestre 1884, Milan, Fratelli Rechiedei Editori, 1884, pp. 177-228.

The John Crerar Library, *A List of Books, Pamphlets and Articles on Cremation.* Including the Cremation Association of America Collection. Printed by order of the Board of Directors, Chicago 1918.

5.2.1.2. History of Modern Cremation

Beutinger, E., *Handbuch der Feuerbestattung*. Carl Scholze Verlag, Leipzig 1911.

Coletti, Francesco, *Memoria sulla incinerazione dei cadaveri*, Padova, 1857.

"Crémation," in: *Revue d'hygiène et de police sanitaire*, no. 11, 1889, pp. 788-792.

"Crémation," in: *Revue générale d'administration*, vol. I, January-April 1892, pp. 395-400.

de Cristoforis, Malachia, *Etude pratique sur la crémation moderne*. Imprimerie Treves Frères, Milan 1890.

de Pietra Santa, Prosper, *La crémation des morts en France et à l'étranger*. Librairie J.-B. Baillière et fils, Paris 1874.

de Pietra Santa, Prosper, "Chronique de la crémation," in: *Journal d'hygiène*, no. 590, 12 janvier 1888a, pp. 13-16 ; no. 592, 26 janvier 1888b, pp. 37-39 ; no. 593, 2 février 1888c, pp. 49-51.

de Pietra Santa, Prosper, *Modern Cremation*. Publication de la Société Française d'Hygiène. Au bureau de la Société. Paris 1889.

de Pietra Santa, Prosper, de Nansouty, "La crémation," in: *Le génie civil*, 1881, no. 8, pp. 169-172; no. 9, pp. 193-195; no. 10, pp. 229-231; no. 11, pp. 256-258; no. 12, pp. 281-283, 15 February-15 April 1881.

du Mesnil, O., "L'exposition et le congrès d'hygiène et de sauvetage de Bruxelles en 1876," in: *Annales d'hygiène publique et de médecine légale*, 1877, série 2, no. 47, pp. 42-58.

du Mesnil, O., "Le monument crématoire du cimetière de l'est. La crémation à Paris," in: *Annales d'hygiène publique et de médecine légale*, 1888, série 3, no. 19, pp. 77-81.

Eassie, William, *Cremation of the Dead*. London, 1875.

Enciclopedia Italiana, entry "cremazione," vol. XI, Rome 1949, p. 825.

Davies, Douglas J., Lewis H. Mates (eds.), *Encyclopedia of Cremation*, Ashgate, London 2005.

Faber, Heinrich, *Ein neues Krematorium für Wien/Die letzte Wohnung*. Diplomarbeit 1981. Technische Universität Wien, Vienna.

Fischer, Norbert, *Vom Gottesacker zum Krematorium – Eine Sozialgeschichte der Friedhöfe in Deutschland seit dem 18. Jahrhundert*. Cologne, Weimar, Vienna, 1996.

Goppelsroeder, Friedrich, *Ueber Feuerbestattung*. Druck und Verlag von Wenz u. Peters, Mühlhausen i. Els. 1890.
Grimm, Jacob, *Über das Verbrennen der Leichen. Eine in der Akademie der Wissenschaften am 29. November 1849 von Jacob Grimm gehaltne Vorlesung*, Berlin. Gedrückt in der Druckerei der Akademie der Wissenschaften, 1850.
Große Brockhaus, Der, 1930, entry "Krematorium" (pp. 581f.) & "Feuerbestattung" (pp. 187f.).
Guilbert, Edward A., "Cremation or earth burial, which?" in: *Public Health Papers and Reports*, 21, 1895, pp. 201-216.
Heldwein, Johannes, *Die Geschichte der Feuerbestattung und deutsche Krematorien*. Franzmathes Verlag, Frankfurt am Main 1931.
Houzeau, M., "Note sur la crémation des corps," in: *Précis analytique des travaux de l'Académie des Sciences, Belles-Lettres et Arts de Rouen pendant l'année 1880-1881*. Rouen, Imprimerie d'Espérance Cagniard, 1882, pp. 135-141.
Huber, Walter, *Die Feuerbestattung ein Postulat kultureller Entwicklung und das St. Galler Krematorium*. Selbstverlag des Verfassers, St. Gallen 1903.
Küchenmeister, Friedrich, *Ueber Leichenverbrennung*. Vortrag gehalten am 8. April 1874 zum Besten des Neustädter Gymnasial-Stipendienfonds. Verlag von Ferdinand Enke, Erlangen 1874.
Küchenmeister, Friedrich, *Die Feuerbestattung. Unter allen zur Zeit ausführbaren Bestattungsarten die beste Sanitätspolizei des Bodens und der sicherste Cordon gegen Epidemien*. Verlag von Ferdinand Enke, Stuttgart 1875.
Lacassagne, A., P. Dubuisson, "Crémation," in: *Dictionnaire encyclopédique des sciences médicales*, vol. 23, CRE-CRU, Paris, 1874, pp. 5-91.
"La crémation," in: *La Science Illustrée*, vol. V, année 1890, premier semestre, no. 118, pp. 209f.
"La crémation à Paris. Son état actuel," in: *L'année scientifique et industrielle*, année 34 (1890), Paris, 1891, pp. 419.
"La crémation des morts à Paris," in: *La Science Illustrée*, vol. I, année 1888, premier semestre, p. 111.
"La crémation des morts et l'édifice crématoire du Père-Lachaise," in: *La Science Illustrée*, vol. I, année 1888, premier semestre, pp. 12-14.
422.
"La prima cremazione in Milano," in: *Annali universali di medicina e chirurgia*. Series 1, vol. 235, fascicolo 703, January 1876, pp. 90-93.
"La seconda cremazione a Milano," in: *Annali universali di medicina e chirurgia*. Series 1, vol. 235, fascicolo 706, April 1876, pp. 290-292.
Maccone, Luigi, *Storia documentata della cremazione presso i popoli antichi ed i moderni con speciale riferimento alla igiene*. Istituto Italiano d'Arti Grafiche, Bergamo 1932.
Meyers Grosses Konversations-Lexicon, 6th ed., 1905, entry "Leichenverbrennung," pp. 362-364.
Meyers Lexikon, 7th ed., 1926, entry "Feuerbestattung," pp. 644-646.
Müller, Rudolph, "Ueber Leichenverbrennung." Reprint from: *Medizinische Jahrbücher*, Vienna, vol. 199, 1883, issue 1, pp. 73-82; Italian translation: "Sulla cremazione die cadaveri," in: *Annali universali di medicina e chirurgia*, vol. 268, 1° semestre 1884, Milan, Fratelli Rechiedei Editori, 1884, pp. 177-228.
Nagel, Robert, *Wege und Ziele der modernen Feuerbestattung*. Verlag Wilhelm Ruppmann, Stuttgart 1922.
Nagel, Robert, *Die Vorzüge der Feuerbestattung*. Selbstverlag des Verfassers, Vienna 1931.
Ortloff, Hermann, *Gleichberechtigung der Feuer- und Erdbestattung. Anhang: Das Verbrennungssystem Rich. Schneider, vorm. Dresden, jetzt Berlin*. Felix Dietrich, Leipzig 1907.
Pauly, Max, *Die Feuerbestattung*. Verlagsbuchhandlung von J.J. Weber, Leipzig 1904.
Phoenix. Blätter für wahlfreie Feuerbestattung und verwandte Gebiete, Vienna 1913, no. 1, p. 32.

Pini, Gaetano, "Sulla cremazione dei cadaveri," in: *Annali di chimica applicata alla medicina cioè alla farmacia, alla tossicologia, all'igiene, alla fisiologia, alla patologia e alla terapeutica*. Series 1, vol. 226, no. 678, December 1873, pp. 529-550.

Pini, Gaetano, *La crémation en Italie et à l'étranger de 1774 jusqu'à nos jours*. Ulrich Hoepli Editeur Libraire, Milan 1885.

Polli, Giovanni, "La cremazione del cadavere del cav. Alberto Keller," in: *Annali di chimica applicata alla medicina cioè alla farmacia, alla tossicologia, all'igiene, alla fisiologia, alla patologia e alla terapeutica.* Serie 3, vol. 62, January 1876a, pp. 5-14.

Polli, Giovanni, "Cremazione Pozzi," in: *Annali di chimica applicata alla medicina cioè alla farmacia, alla tossicologia, all'igiene, alla fisiologia, alla patologia e alla terapeutica.* Serie 3, vol. 62, no. 4, April 1876b, pp. 248-250.

Polli, Giovanni, "Terza cremazione di un cadavere umano in Milano," in: *Annali di chimica applicata alla medicina cioè alla farmacia, alla tossicologia, all'igiene, alla fisiologia, alla patologia e alla terapeutica.* Serie 3, vol. 64, no. 3, March 1877, pp. 191f.

Probst, C.O., Chairman, M.D., "Report of the Committee on the Disposal of the Dead," in: *Public Health Papers and Reports*, 21, 1895, pp. 177-191.

Préfecture du Département de la Seine. Direction des Affaires Municipales. *Note sur la crémation à Paris au 1er novembre 1893.*

Reber, B., "Un crématoire du temps de la révolution française," in: *Société de crémation de Genève*, Bulletin VIII, Geneva, Imprimerie Centrale, 1908.

Reimann, W., *Aufklärungen über die Feuerbestattung*. Selbstverlag des Herausgebers, Berlin 1925.

Rochard, Jules, "La crémation," in: *Revue des Deux Mondes*, année LX, vol. XCVIII, 1890, pp. 916-944

Rolants, M.E., "État actuel de la crémation des cadavres," in: *Revue d'hygiène et de police sanitaire*, no. 32, 1910, pp. 1109-1126.

Salomon, Georges, "État actuel de la crémation en France," in: *Revue d'hygiène et de police sanitaire*, no. 15, 1893, pp. 520-535.

Schnitzer, Joseph, *Die Religions-psychologische Grundlage der Feuerbestattung*. Selbstverlag der Genossenschaft Luzerner Feuerbestattung, Munich 1933.

Schuchhardt, Carl, "Die Anfänge der Leichenverbrennung," in: *Sitzungsberichte der Preussischen Akademie der Wissenschaften*. Philosophisch-Historische Klasse, 1920, pp. 499-521.

Schumacher, Fritz, *Die Feuerbestattung*. J.M. Gebhardt's Verlag, Leipzig 1939.

Sircar, Robin, *Untersuchung der Emissionen aus Einäscherungsanlagen und der Einsatzmöglichkeiten von Barrierenentladungen*. Doctoral thesis presented at Martin-Luther Universität Halle-Wittenberg on 28 June 2002.

Stadtvorstand Gotha (ed.), *Gedenkschrift zum 50-jähr. Bestehen des Krematoriums in Gotha*, Gotha 1928.

Tatzl, Johann, *Krematorium und Friedhofsgestaltung für den Stadtfriedhof Bruck an der Mur*. Diplomarbeit WS 1984-85. Technische Universität Graz.

Thompson, Henry, *Cremation. The Treatment of the Body after Death*. Smith, Elder, & Co., London, 1884.

Thompson, Henry, "Observations on cremation and death registration," in: *The British Medical Journal*, 25 March 1889a.

Thompson, Henry, *Die moderne Leichenverbrennung*. Fischer's Medicinische Buchhandlung H. Kornfelds, Berlin 1889b.

Trusen, J.P., *Die Leichenverbrennung als die geeignetste Art der Todtenbestattung oder Darstellung der verschiedenen Arten und Gebräuche der Todtenbestattung*. Verlag von Wilhelm Gotti, Korn, Breslau 1855.

Vallin, E., "Une séance de crémation à Milan," in: *Revue d'hygiène et de police sanitaire*, no. 2, 1880, pp. 854-865.

Verband der Feuerbestattungs-Vereine Deutscher Sprache, *II. Jahrbuch*, Vereinsbuchdruckerei, Pyrmont 1912.

Verband der Feuerbestattungs-Vereine Deutscher Sprache, *III. Jahrbuch*, Druck von Carl Wull, Heilbronn a. N. 1913.
Verband der Feuerbestattungs-Vereine Deutscher Sprache, *IV. Jahrbuch*, Königsberg i. Pr. 1928a.
Verband der Feuerbestattungs-Vereine Deutscher Sprache, *V. Jahrbuch*, Königsberg i. Pr. 1930.
Verein für Feuerbestattung Berlin (ed.), *Eine moderne Feuerbestattung erläutert an einem dem Verein für Feuerbestattung in Berlin gehörigen Modell eines Krematoriums*. Berlin 1897.
von Engerth, Karl, *Fortschritte der Feuerbestattung in Deutschland. Vortrag, gehalten in der Hauptversammlung des Vereines der Feuerbestattung "Die Flamme" in Wien am 19. Februar 1892.* Verlag von Moritz Perles, Vienna 1892.
von Engerth, Karl, *Die Feuerbestattung*. Im Selbstverlage des Verfassers, Vienna 1897.
Wegmann-Ercolani, *Ueber Leichenverbrennung als rationellste Bestattungsart.* Cäsar Schmidt, Zürich 1874.
Weigt, K., *Almanach der Feuerbestattung*. Selbstverlag des Verfassers, Hanover 1909.
Widmann, Max, *Die Feuerbestattung. Ein Wort der Aufklärung*. Im Auftrag der schweizer. Feuerbestattungsvereine verfasst. Burgdorf 1938.

5.2.1.3. Legislation on Cremations

"Amtliches. Bau und Betrieb von Krematorien," in: *Die Wärmewirtschaft*, 2. Jg., Nr. 7, 1925, pp. 107f.
"Amtliches. Betr. Ofenanlage in Krematorien," in: *Die Wärmewirtschaft*, 4. Jg. Nr. 3, 1927, p. 51.
Gesetz über die Feuerbestattung. Vom 15. Mai 1934. Reichsgesetzblatt, Jg. 1934, Teil I, pp. 380-381.
Lohmann, W., *Gesetz, betreffend die Feuerbestattung, vom 14. September 1911 nebst Ausführungsanweisung vom 29. September 1911.* J. Guttentag Verlagsbuchhaltung, Berlin 1912.
Marcuse, O., *Die wichtigsten Bestimmungen der deutschen Landesgesetze über Feuerbestattung nebst dem Entwurf eines Reichsgesetzes*, in: *V. Jahrbuch des Verbandes der Feuerbestattungs-Vereine Deutscher Sprache.* Königsberg i. Pr. 1930.
Richardson, Aubrey, *The Law of Cremation*. Reeves & Turner, London, 1893.
Roland, Hans, "Zur Einführung des Reichsgesetzes über die Feuerbestattung," in: *Die Feuerbestattung*, 12. Jg., Nr. 3, 1940, p. 62.
"Verordnung zur Durchführung des Feuerbestattungsgesetzes vom 10. August 1938." *Reichsgesetzblatt*, Jg. 1938, Teil I, pp. 1000f.

5.2.1.4. Statistics on Cremations in Germany and Elsewhere

"60 Jahre Feuerbestattung in Deutschland (Eine statistische Skizze)," in: *Die Feuerbestattung*, 12. Jg., 1940, Nr. 1, pp. 8f.
"60 Jahre Feuerbestattung in Europa," in: *Phoenix. Zeitschrift des Vereines der Freunde der Feuerbestattung Die Flamme in Wien*, 50. Jg., Nr. 1, 1937, pp. 6-9.
"Cremation. Progress of Cremation," *The British Medical Journal*, 6 February 1909, pp. 349ff.
"Die deutschen Krematorien im Jahre 1938," in: *Die Feuerbestattung*, 12. Jg., 1940, p. 13.
"Die Feuerhallen der Ostmark," in: *Phoenix. Blätter für wahlfreie Feuerbestattung und verwandte Gebiete*, Vienna, 50. Jg., 1939, p. 7.
"Einäscherungen im Grossdeutschland," in: *Phoenix. Blätter für wahlfreie Feuerbestattung und verwandte Gebiete*, Vienna, 12. Jg., 1940 pp. 20 & 29.
Helbig, Erwin, "Die deutschen Krematorien im Jahre 1939," in: *Die Feuerbestattung*, 12. Jg., 1940, Nr. 3, pp. 28-31.

Ichok, G., "La crémation," in: *Revue d'hygiène et de médecine préventive*, no. 52, 1930, pp. 41-53.
Ichok, G., "L'action sanitaire à l'étranger. La crémation à l'étranger," in: *Revue d'hygiène et de médecine préventive*, no. 53, 1931, pp. 677-691.
"Progress of the cremation," *The British Medical Journal*, 5 March 1910, pp. 579ff.
"Statistisches. Europäische Länder mit den Verhältniszahlen der Einäscherungen zu den Gestorbenen im Jahre 1938," in: *Die Feuerbestattung*, 11. Jg., 1939.
"Tabelle der europäischen Länder mit den Verhältniszahlen der Einäscherungen zu den Gestorbenen in den Jahren 1939 bis 1942," in: *Die Feuerbestattung*, 16. Jg., Nr. 2, 1944, p. 17.
"The progress of the cremation," *The British Medical Journal*, 25 April 1914, pp. 926ff.
Weinisch, Theodor, *Die Feuerbestattung im Lichte der Statistik*. Buchdruckerei J. Bollmann, Zinsdorf 1929.

5.2.1.5. Germany's Debate on the Process of Cremation

Arbeitsgemeinschaft für Brennstoffersparnis, e.V., Berlin, "Bau und Betrieb von Krematorien. Gutachten," in: *Die Wärmewirtschaft*, 1. Jg., 1924, Nr. 8, pp. 119f.
Arbeitsgemeinschaft für Brennstoffersparnis, e.V., Berlin, "Bau und Betrieb von Krematorien," *Die Wärmewirtschaft*, 2. Jg., 1925, no. 6, pp. 89-91.
Arbeitsgemeinschaft für Brennstoffersparnis, e.V., Berlin, "Bau und Betrieb von Krematorien. Erwiderung auf den Einspruch des Verbandes der Preussischen Feuerbestattungsvereine vom 9. Oktober 1925 gegen den Erlass des Herrn Ministers des Innern II T 2015 – vom 24. Oktober 1924," in: *Die Wärmewirtschaft*, 3. Jg., 1926a, Nr. 1, pp. 9-12.
Arbeitsgemeinschaft für Brennstoffersparnis, e.V., Berlin. "Zur Frage der Krematorienbeheizung in Preussen," in: *Die Wärmewirtschaft*, 3. Jg., 1926b, Nr. 6, pp. 95f.
Arbeitsgemeinschaft für Brennstoffersparnis, e.V., Berlin. "Zur Frage der Krematorienbeheizung in Preussen," in: *Die Wärmewirtschaft*, 3. Jg., 1926c, Nr. 7, pp. 105f.
Arbeitsgemeinschaft für Brennstoffersparnis e.V., Berlin, "Mitteilungen," in: *Die Wärmewirtschaft*, 4. Jg., Nr. 3, 1927, pp. 47f.
Hellwig, Friedrich, "Vom Bau und Betrieb der Krematorien," in: *Gesundheits-Ingenieur*, 54. Jg., 1931a, Heft 24, pp. 369-374; Heft 25, pp. 395-399.
Hellwig, Friedrich, "Entgegnung zu vorstehenden Ausführungen," in: *Gesundheits-Ingenieur*, 54. Jg., Heft 41, 1931b.
Volckmann, H., K. Ludwig, "Erwiderung auf den diesbezüglichen Aufsatz von Mag. Oberbaurat F. Hellwig in Heft 25 vom 20. Juli 1931," in: *Gesundheits-Ingenieur*, 54. Jg., Nr. 41, 1931, p. 616.

5.2.1.6. Cremation Technology

5.2.1.6.1. General Theoretical and Construction Principles of Cremation

DeHaan, J.D., S.J. Campbell, S. Nurbakhsh, "Combustion of fat and its implications for the consumption of human bodies in fires," in: *Science & Justice*, 39 (1), 1999.
Fleck, H., "Beitrag zur Beantwortung der Frage von Leichenverbrennung," in: *Zeitschrift für Epidemiologie*, I, 1874, pp. 161-169.
Freygang, Paul, "Leichenverbrennung," in: Otto Lueger, *Lexikon der gesamten Technik und ihrer Hilfswissenschaften*. Deutsche Verlags-Anstalt, Stuttgart and Leipzig, vol. 6, 1908, pp. 120-127.
Freygang, Paul, "Leichenverbrennung," in: Otto Lueger, *Lexikon der gesamten Technik und ihrer Hilfswissenschaften*. Ergänzungsband zur zweiten Auflage. Deutsche Verlags-Anstalt, Stuttgart and Leipzig, vol. 9, 1914, pp. 475-480.

Georgius, "Neuere Leichenverbrennungstechnik," in: *Gesundheits-Ingenieur*, 46. Jg., Heft 5, 1923, pp. 555-559.
Großdeutscher Verband der Feuerbestattungsvereine e.V., *Richtlinien für den Bau und Betrieb von Öfen zur Einäscherung menschlicher Leichen*, Verlag des Grossdeutschen Verbandes der Feuerbestattungsvereine e.V, Berlin 1937.
Grüder, Fritz, "Die neue Flammbestattung auf dem Friedhof in Berlin-Wilmersdorf," in: *Zentralblatt der Bauverwaltung*, 42. Jg., Nr. 75, 16 September 1922, pp. 449-451.
Heepke, Wilhelm, *Die Leichenverbrennungs-Anstalten (die Krematorien).* Verlag von Carl Marhold. Halle a. S. 1905b.
Hellwig, Friedrich, "Vom Bau und Betrieb der Krematorien," in: *Gesundheits-Ingenieur*, 54. Jg., 1931a, Heft 24, pp. 369-374; Heft 25, pp. 395-399.
Hellwig, Friedrich, "Vom Bau und Betrieb der Krematorien," in: *Zentralblatt für Feuerbestattung*, 4. Jg., Nr. 1, 1932a, pp. 8-14.
Hellwig, Friedrich, "Vom Sarg zur Urne," in: *Zentralblatt für Feuerbestattung*, 4. Jg., 1932b, pp. 37-43.
Kämper, Hermann, "Der Umbau der Leichenverbrennungsöfen und die Einrichtung von Leichenkühlräumen auf dem Hauptfriedhof der Stadt Dortmund," in: *Gesundheits-Ingenieur*, 64. Jg., Heft 12, 1941.
Keller, Hans, *Mitteilungen über den Betrieb des Krematoriums Biel von 1927 bis 1945*. BFG Bieler Feuerbestattungs-Genossenschaft in Biel, Jahresbericht pro 1945a.
Kessler, Richard, "Entwicklung und Zukunftswege der Einäscherungstechnik," in: *Zentralblatt für Feuerbestattung*, 3. Jg., Nr. 6, 1931b, pp. 83-89.
Kessler, Richard, *Richtlinien für den Bau von Öfen zur Einäscherung menschlicher Leichen. Neue Fortschritte im Einäscherungsofenbau*. Veröffentlichungen des Grossdeutschen Verbandes der Feuerbestattungsvereine Nr. 5, Königsberg 1932.
Kessler, Richard, "Die wärmewirtschaftliche Ausnutzung der Abgase bei Einäscherungsöfen," in: *Zentralblatt für Feuerbestattung*, 5. Jg., Nr. 2, 1933a, pp. 21-26.
Kessler, Richard, "Richtlinien für den Bau von Öfen zur Einäscherung menschlicher Leichen aufgestellt vom Grossdeutschen Verbande der Feuerbestattungsvereine," in: *Zentralblatt für Feuerbestattung*, 5. Jg., Nr. 6, 1933b, pp. 87-93.
Kori, Hans, "Bau und Betrieb von Krematorien. Neue Wege und Ziele," in; *Die Wärmewirtschaft*, 1. Jg., Nr. 8, 1924, pp. 115-119.
Kori, Hans, GmbH. Berlin, *Einäscherungsofen System "Kori"* (Publicity leaflet from the late 1920s).
Kraupner, Hans, "Neuere Erkenntnisse und Erfahrungen beim Betrieb von Einäscherungsöfen." reprint from: *Städtehygiene* 8/1970, Uelzen.
Kraupner, Hans, Franz Puls, "Die chemische Vorgänge bei einer Einäscherung," reprint from: *Städtehygiene* 8/1970, Uelzen.
Kristen, "Ausbrennversuche an Schornsteinen," in: *Wärmewirtschaftliche Nachrichten für Hausbau, Haushalt und* Kleingewerbe, 6. Jg., 7 Heft, 1933, pp. 83-85.
Lebrasseur, M., "Tirage naturel et tirage mécanique des appareils thermiques," in: *Gesundheits-Ingenieur*, 45. Jg., Heft 5, 1922 (review), pp. 56f.
Löffler, Rudolf, "Die wichtigen Verbrennungs-Oxydationsvorgänge," in: *Die Volks-Feuerbestattung*, 1. Jg., Nr. 7/8, 1926, pp. 3f.
Peters, A., "Winke für den Betrieb von Einäscherungsanlagen," in: *Zentralblatt für Feuerbestattung*, 2. Jg., Nr. 4, 1930, pp. 56-58.
Quehl, Viktor, "Feuerbestattung und Einäscherungsöfen," in: *Gesundheits-Ingenieur*, 59. Jg., Nr. 38, 1936 pp. 559-561.
Ruppmann, Wilhelm, *Der Feuerbestattungsofen System Ruppmann* (leaflet, 1910).
Schetter, Gebhard, Burk, Henning, *Das Krematorium Dresden. Ein Beispiel für umweltgerechte Einäscherung unter betriebswirtschaftlichen Gesichtspunkten*. Friedhofskultur, year 96, October 2006 (PDF).
Schläpfer, Paul, *Über den Bau und Betrieb von Kremationsöfen*. Separatabdruck aus dem Jahresbericht des Verbandes Schweizer. Feuerbestattungsvereine, Zürich 1937.

Schläpfer, Paul, "Betrachtungen über den Betrieb von Einäscherungsöfen," in: *Schweiz. Verein von Gas- und Wasserfachmännern Monatsbulletin*, XVIII. Jg., Nr. 7, 1938, pp. 147-160.
Schulze-Manitius, Hans, "Moderne Feuerungsroste," in: *Feuerungstechnik*, XXIII Jg., Heft 8, 1935, pp. 86-90.
Storl, Richard, "Ein neuer, den Richtlinien Kesslers entsprechender Einäscherungsofen," in: *Zentralblatt für Feuerbestattung*, 6. Jg., Nr. 5, 1934, pp. 72-75.
Storl, Richard, "Die technische Einrichtungen neuzeitlicher Krematorien," in: *Die Feuerbestattung*, 11. Jg., Nr. 1, 1939.
"Technical aspects of cremation," *The British Medical Journal*, 23 February 1946, p. 286.
ter Linden, A.J., "Feuerräume und Feuerraumwände," in: *Feuerungstechnik*, XXIII, Jg., Heft 2, 1935, pp. 14-20.

5.2.1.6.2. Thermal Balance of Coke-Fired Cremation Furnaces

Fichtl, "Wärmewirtschaft in Krematorien," in: *Die Wärme – Zeitschrift für Dampfkessel und Maschinenbetrieb*, 17. Jg., Nr. 34, 1924, pp. 394-397.
Heepke, Wilhelm, "Die neuzeitlichen Leicheneinäscherungsöfen mit Koksfeuerung, deren Wärmebilanz und Brennstoffverbrauch," in: *Feuerungstechnik*, XXI. Jg., Heft 8. pp. 109-111; Heft 9, pp. 123-128, 1933.
Peters, A., H. Tilly, "Die Wirtschaftlichkeit von Anlagen zur Einäscherung menschlicher Leichen," in: *Die Wärmewirtschaft*, 3. Jg., Nr. 11, 1926, pp. 176-178.
Tilly, H., "Versuch einer rechnungsmässigen Erfassung der Vorgänge bei der Einäscherung menschlicher Leichen," in: *Die Wärmewirtschaft*, 3. Jg., Nr. 8, 1926a, pp. 134-136.
Tilly, H., "Luftüberschuss und Brennstoffverbrauch bei der Einäscherung menschlicher Leichen," in: *Die Wärmewirtschaft*, 3. Jg., Nr. 12, 1926b, pp. 190f.
Tilly, H., "Ueber die Wirtschaftlichkeit von Anlagen zur Einäscherung menschlicher Leichen," in: *Die Wärmewirtschaft*, 3. Jg., Nr. 9, 1926c, pp. 143-145.
Tilly, H., "Über die Einäscherung menschlicher Leichen," in: *Die Wärmewirtschaft*, 4. Jg., Nr. 2, 1927, pp. 19-25.

5.2.1.6.3. Scientific Cremation Experiments

Bohnert, Michael, Thomas Rost, Stefan Pollak, "The Degree of Destruction of Human Bodies in Relation to the Duration of the Fire," in: *Forensic Science International*, 95, 1998, pp. 11–21.
du Mesnil, O., "Le monument crématoire du cimetière de l'est. La crémation à Paris," in: *Annales d'hygiène publique et de médecine légale*, 1888, série 3, no. 19, pp. 77-81.
Jones, E.W., "Factors Which Affect the Process of Cremation. Third Session." Extract from the Cremation Society of Great Britain's *Annual Cremation Conference Report*, 1975, pp. 77-87.
Keller, Hans, *Mitteilungen über Versuche am Ofen des Krematoriums in Biel*. Bieler Feuerbestattungs-Genossenschaft in Biel. Jahresbericht pro 1927/28, Biel 1928.
Keller, Hans, "Versuche an einem Feuerbestattungsofen." Sonderabdruck aus der Zeitschrift *Archiv für Wärmewirtschaft und Dampfkesselwesen*, 10. Jg., 1929, Heft 6, pp. 1-3.
Keller, Hans, *Ursache der Rauchbildung bei der Kremation*. Bieler Feuerbestattungs-Genossenschaft in Biel. Jahresbericht pro 1944. Biel 1945b.
Kessler, Richard, "Rationelle Wärmewirtschaft in den Krematorien nach Massgabe der Versuche im Dessauer Krematorium," in: *Die Wärmewirtschaft*, 4. Jg., 1927, Heft 8, pp. 134-140; Heft 9, pp. 148-159; Heft 10, pp. 165-169; Heft 11, pp. 177-181.
Kessler, Richard, "Rationelle Wärme-Wirtschaft in Krematorien unter besonderer Berücksichtigung der Leuchtgasfeuerung," in: Verband… 1930, pp. 133-143.

5.2.1.6.4. Gas-Fired Cremation Furnaces

Feischner, "Die Einäscherungsöfen mit Gasfeuerung im Krematorium Berlin-Treptow," in: *Technische Monatsblätter für Gasverwendung*, 6. Jg., Heft 2, 1930/31, p. 22.
Henzi, R., "Die Zürcher Einäscherungsöfen mit Gasfeuerung," in: *Schweiz. Verein von Gas- und Wasserfachmännern*," XIV. Jg., Nr. 3, 1934, pp. 63-66.
Klatte, Günther, "Krematoriumsöfen mit Gasfeuerung," in: *Industriegas*, Heft 3, 1931, pp. 63-66.
Manskopf, H., "Gas als Brennstoff für Einäscherungsöfen," in: *Das Gas- und Wasserfach*, 76. Jg., Nr. 42, 1933, pp. 772-775.
Repky, "Der Umbau koksgefeuerter Kremationsöfen auf Leuchtgasbeheizung," in: *Gesundheits-Ingenieur*, 55. Jg., Nr. 42, 1932, pp. 506-509.
Sausse, "Gasgefeuerte Einäscherungsöfen," in: *Technische Monatsblätter für Gasverwendung*, 6. Jg., Heft 2, 1930/31, pp. 21-23.

5.2.1.6.5. The Volckmann-Ludwig Furnace

Deutsches Reich. Reichspatentamt. Patentschrift Nr. 506627. Klasse 24d. Gruppe 1. Ausgegeben am 6. September 1930c. Tag der Bekanntmachung über Erteilung des Patents: 28. August 1930. Dipl.-Ing. Hans Volckmann und Dipl.-Ing. Karl Ludwig in Hamburg. *Verfahren und Vorrichtung zur Einäscherung*.
Kessler, Richard, "Der neue Einäscherungsofen System Volckmann-Ludwig," in: *Zentralblatt für Feuerbestattung*, 3. Jg., Nr. 3, 1931a, pp. 34-40.
Prüfer, Kurt, "'Ein neues Einäscherungsverfahren.' Eine Entgegnung," in: *Die Flamme*, Berlin, 48. Jg., 1931a, pp. 5f.
Prüfer, Kurt, "Ein neues Einäscherungsverfahren," in: *Die Urne*, 4. Jg., Nr. 3, March 1931b, pp. 27-29.
Schirm, E., "Feuerbestattungsöfen ohne Zusatzfeuerung," in: *V.D.I. Zeitschrift*, 76. Jg., Heft 4, 1932.
Stort, "Der menschliche Körper als Heizstoff," in: *Die Umschau in Wissenschaft und Technik*, Heft 26, 1931, pp. 513f.
Volckmann, Hans, "Ein neues Einäscherungsverfahren," in: *Zentralblatt für Feuerbestattung*, 2. Jg., Nr. 5, 1930, pp. 65-68.
Volckmann, Hans, "Der neue Einäscherungsofen System Volckmann-Ludwig," in: *Zentralblatt für Feuerbestattung*, 3. Jg., Nr. 4, 1931, pp. 56-59.
Volckmann, Hans, "Das Volckmann-Ludwig-Verfahren und die Kesslerschen Richtlinien," in: *Zentralblatt für Feuerbestattung*, 6. Jg., Nr. 8, 1934, pp. 122-127.
Volckmann, H., K. Ludwig, "Erwiderung auf den diesbezüglichen Aufsatz von Mag. Oberbaurat F. Hellwig in Heft 25 vom 20. Juli 1931," in: *Gesundheits-Ingenieur*, 54. Jg., Nr. 41, 1931, p. 616.
Wolfer, H., "Der neue 'Volckmann-Ludwig'-Einäscherungsofen im Stuttgarter Krematorium," in: *Gesundheits-Ingenieur*, 55. Jg., 1932a, Nr. 13, pp. 151-154, 1932b, Nr. 14, pp. 162-165.

5.2.1.6.6. Electric Cremation Furnaces

Jeanson, "Die elektrische Einäscherung in Theorie und Praxis," in: *Zentralblatt für Feuerbestattung*, 7. Jg., Nr. 8, 1935, pp. 118-122.
Keller, G., *Die Elektrizität im Dienste der Feuerbestattung*. Aktiengesellschaft Brown, Boveri & Cie, Baden (Schweiz). Sonderabdruck aus den Brown Boveri Mitteilungen A.G., Nr. 6/7 1942.
Keller, Hans, *Der elektrische Einäscherungsofen im Krematorium Biel.* Bieler Feuerbestattungs-Genossenschaft in Biel. Jahresbericht pro 1933. Biel 1934.
Keller, Hans, "Die Einäscherungsofen mit elektrischer Aufheizung im Krematorium in Biel," in: *Zentralblatt für Feuerbestattung*, 7. Jg., Nr. 5, 1935a, pp. 65-70.

Keller, Hans, *Der elektrifizierte Ofen im Krematorium Biel*. Graphische Anstalt Schühler A.G., Biel 1935c.

Phoenix. Blätter für wahlfreie Feuerbestattung und verwandte Gebiete, Vienna 1938, no. 2, p. 18.

Siedek, Egon, "Die Einäscherung von Leichen auf elektrischem Wege," in: *Phoenix. Blätter für fakultative Feuerbestattung und verwandte Gebiete*, Vienna, XXII. Jg., Nr. 10, 1909, p. 429.

Vorstand des Vereines für Feuerbestattung zu Frankfurt a. M., "Elektro-Krematorien," in: *Phoenix. Blätter für fakultative Feuerbestattung und verwandte Gebiete*, Vienna, XXIII. Jg., Nr. 10, 1910, pp. 399-401.

5.2.1.6.7. Energy Consumption of Gas-Fired and Electric Furnaces

Keller, Hans, "Wärmeverbrauch des mit Gas und mit Elektrizität geheizten Krematoriumsofens," in: *Zentralblatt für Feuerbestattung*, 7. Jg., Nr. 12, 1935b, p. 176.

Jordan, H., H. Deringer, "Wärmeverbrauch des mit Gas und mit Elektrizität geheizten Krematoriumsofens," in: *Die Feuerbestattung*, VII. Jg., Nr. 1, 1936, p. 16.

5.2.1.6.8. Cremation Technology in Japan

Dönitz, W., "Technik der Leichenverbrennung in Japan," in: *Deutsche Medicinische Wochenschrift*, II, 31, 1876, pp. 377-379.

"La crémation au Japon," in: *Nice-médical*, anno 7, no. 6, mars 1883, p. 94.

"La crémation au Japon," in: *Annales d'hygiène publique et de médecine légale*, 1900, série 3, no. 43, pp. 380f.

Olshausen, O., "Die Leichenverbrennung in Japan," in: *Zeitschrift für Ethnologie*, 40. Jg., 1908, pp. 100-106.

Pallester, Paul, *Mitteilungen über die Feuerbestattung in Japan*. Verlag des Vereines der Freunde der Feuerbestattung "Die Flamme" in Wien. Vienna 1912.

5.2.1.7. Patents

Bundesrepublik Deutschland. Deutsches Patentamt. Patentschrift Nr. 861731. Klasse 24d. Gruppe 1. Ausgegeben am 5. Januar 1953. Martin Klettner, Recklinghausen, ist als Erfinder genannt worden. J.A. Topf & Söhne, Wiesbaden. *Verfahren und Vorrichtung zur Verbrennung von Leichen, Kadavern und Teilen davon*. Patentiert im Gebiet der Bundesrepublik Deutschland vom 24. Juni 1950 ab.

Deutsches Reich. Reichspatentamt. Patentschrift Nr. 324252. Klasse 24d. Gruppe 1. Ausgegeben am 24. August 1920. J.A. Topf & Söhne in Erfurt. *Sargeinführvorrichtung für Verbrennungsöfen mit heb- und senkbarem Fahrgestell für Sargträger*. Patentiert im Deutschen Reiche vom 24. April 1915 ab.

Deutsches Reich. Reichpatentamt. Patentschrift Nr. 331628. Klasse 24d. Gruppe 1. Ausgegeben am 11. Januar 1921. Adolf Marsch in Gera, Reuss. *Schachtofen zur gleichzeitigen Einäscherung einer grösser Anzahl von Menschenleichen oder Tierkadavern*. Patentiert im Deutschen Reiche vom 30. September 1915 ab.

Deutsches Reich. Reichspatentamt. Patentschrift Nr. 493042. Klasse 24d. Gruppe 1. Ausgegeben am 5. März 1930a. J.A. Topf & Söhne in Erfurt. *Vorrichtung zum Nachverbrennen der Rückstände in Leichenverbrennungsöfen*. Patentiert im Deutschen Reiche vom 24. März 1929 ab.

Deutsches Reich. Reichspatentamt. Patentschrift Nr. 494136. Klasse 24f. Gruppe 10. Ausgegeben am 19. März 1930b. J.A. Topf & Söhne in Erfurt. *Ausfahrbarer Schlackenrost für mit Unterwind betriebene Feuerungen*. Patentiert im Deutschen Reiche vom 22. August 1928 ab.

Deutsches Reich. Reichspatentamt. Patentschrift Nr. 561643. Klasse 24d. Gruppe 1. Ausgegeben am 17. Oktober 1932 (Viktor Quehl in Gera). Umgeschrieben auf: J.A. Topf &

Söhne, Erfurt. 17.5.1934. *Feuerbestattungsofen mit drehbaren Rosten*. Patentiert im Deutschen Reiche vom 15. April 1931 ab.
Deutsches Reich. Reichspatentamt. Patentschrift Nr. 576135. Klasse 24f. Gruppe 12 02 1560. Ausgegeben am 20 Mai 1933a. J.A. Topf & Söhne in Erfurt. *Düsenplattenrost*. Patentiert im Deutschen Reiche vom 27. August 1931 ab. See Document 157.
Deutsches Reich. Reichspatentamt. Patentschrift Nr. 638582. Klasse 24d. Gruppe 1. Ausgegeben am 19. November 1936. (Wilhelm Basse in Hamburg). Umgeschrieben auf: J.A. Topf & Söhne, Erfurt. 27.11.1937. *Einäscherungsofen*. Patentiert im Deutschen Reiche vom 20.Novembre 1936 ab.
Deutsches Reich. Reichspatentamt. Patentschrift Nr. 659405. Klasse 24d. Gruppe 1. Ausgegeben am 4. Mai 1938a. Hans Geerhardt in Erfurt ist als Erfinder benannt worden. J.A. Topf & Söhne in Erfurt. *Beschickungseinrichtung für Einäscherungsöfen*. Patentiert im Deutschen Reiche vom 20. November 1936 ab.
Deutsches Reich. Reichspatentamt. Patentschrift Nr. 669645. Klasse 24d. Gruppe 1. Ausgegeben am 31. Dezember 1938b. Firma Wilhelm Ruppmann in Stuttgart. Tag der Bekanntmachung über die Erteilung des Patents: 8. Dezember 1938. *Leichenverbrennungsofen*. Patentiert im Deutschen Reiche vom 23. Juni 1936 ab.
Kaiserliches Patentamt. Patentschrift Nr. 218581. Klasse 24d. Ausgegeben den 8. Februar 1910. Max J. Kergel in Beuthen, O.-S. *Leichenverbrennungsofen mit Rekuperator*. Patentiert im Deutschen Reiche vom 4. Oktober 1908 ab.
Kaiserliches Patentamt. Patentschrift Nr. 244887. Klasse 24d. Ausgegeben den 20. März 1912. Lawson Henry Giddings in Pasadena, Calif. *Elektrischer Leichenverbrennungsofen*. Patentiert im Deutschen Reiche vom 11. April 1911 ab.
Kaiserliches Patentamt. Patentschrift Nr. 257576. Klasse 24d. Ausgegeben den 13. März 1913a. Gebr. Körting Aktiengesellschaft in Linden b. Hannover. *Leichenverbrennungsofen mit Ölfeuerung*. Patentiert im Deutschen Reiche vom 30. Juni 1911 ab.
Kaiserliches Patentamt. Patentschrift Nr. 258066. Klasse 24d. Ausgegeben den 28. März 1913b. Friedrich Siemens in Berlin. *Leicheneinäscherungsofen mit Regeneratoren und einem Gaserzeuger*. Patentiert im Deutschen Reiche vom 18. August 1911 ab.
Kaiserliches Patentamt. Patentschrift Nr. 263725. Klasse 24d. Ausgegeben den 6. September 1913c. Bunzlauer Werke Lengerdorff & Comp. in Bunzlau i. Schles. *Verfahren und Vorrichtung zur Einäscherung von Leichen mit Verbrennungsgasen und Lufterhitzer mit einer Wärmequelle*. Patentiert im Deutschen Reiche vom 6. Juli 1911 ab.
Kaiserliches Patentamt. Patentschrift Nr. 279830. Klasse 24d. Ausgegeben den 29. Oktober 1914. Wilhelm Buess in Hannover. *Leichenverbrennungsofen mit Öl- oder Gasfeuerung mit einem unter dem schräg abfallenden Verbrennungsraum liegenden Aschenaufnahmebehälter*. Patentiert im Deutschen Reiche vom 22. August 1913 ab.
Kaiserliches Patentamt. Patentschrift Nr. 284163. Klasse 24d. Ausgegeben den 12. März 1915. Wilhelm Sauerland in Dresden. *Einäscherungsofen mit an der einen Stirnseite mit dem Verbrennungsraum verbundenem Gaserzeuger und einem Regenerator.* Patentiert im Deutschen Reiche vom 19. Dezember 1912 ab.
Topf, J.A., & Söhne, Erfurt. Patentanmeldung. 26.10.1942a. "Kontinuierlich arbeitender Leichen-Verbrennungsofen für Massenbetrieb."
Topf, J.A., & Söhne, Erfurt. Patentanmeldung. 16.11.1942b. "Luftgekühlte Rostplatten für mechanische Vorschubroste."

5.2.1.8. Mass Cremations (Epidemics and Battle Fields)

"Aus der nichtdeutschen Bewegung. Pardubitz," in: *Blätter für wahlfreie Feuerbestattung und verwandte Gebiete*, Vienna, XXVIII Jg., Nr. 4, 1915.
"Aus der nichtdeutschen Bewegung. Zsolna," in: *Blätter für wahlfreie Feuerbestattung und verwandte Gebiete*, Vienna, XXVIII Jg., Nr. 2.
Barrier, M., Salomon, G., "La crémation des cadavres sur les champs de bataille," in: *Revue d'hygiène et de police sanitaire*, no. 37, 1915, pp. 545-588.

Beugless, John D., "Cremation as a Safeguard against Epidemics," in: *Public Health Papers and Reports*, 10, 1884, pp. 140-144.

Bundesrepublik Deutschland. Deutsches Patentamt. Patentschrift Nr. 861731. Klasse 24d. Gruppe 1. Ausgegeben am 5. Januar 1953. Martin Klettner, Recklinghausen, ist als Erfinder genannt worden. J.A. Topf & Söhne, Wiesbaden. *Verfahren und Vorrichtung zur Verbrennung von Leichen, Kadavern und Teilen davon*. Patentiert im Gebiet der Bundesrepublik Deutschland vom 24. Juni 1950 ab.

Coletti, Francesco, "L'incenerimento dei cadaveri sul campo di battaglia," con una "Nota di G. Polli," in: *Annali di chimica applicata alla medicina cioè alla farmacia, alla tossicologia, all'igiene, alla fisiologia, alla patologia e alla terapeutica*. Serie 3, vol. 51, fascicolo 3, settembre 1870, pp. 160-167.

Creteur, M., "La pratique de la crémation des cadavres sur les champs de bataille de Sédan en 1871," in: *Revue d'hygiène et de police sanitaire*, no. 37, 1915, pp. 558-563.

Deutsches Reich. Reichpatentamt. Patentschrift Nr. 331628. Klasse 24d. Gruppe 1. Ausgegeben am 11. Januar 1921. Adolf Marsch in Gera, Reuss. *Schachtofen zur gleichzeitigen Einäscherung einer grösser Anzahl von Menschenleichen oder Tierkadavern*. Patentiert im Deutschen Reiche vom 30. September 1915 ab.

Dechambre, A., "La crémation des morts sur les champs de bataille," in: *Gazette hebdomadaire de médecine et de chirurgie*, série 2, vol. 7, 29 juillet 1870a, pp. 465f.

Dechambre, A., "Encore la crémation des morts," in: *Gazette hebdomadaire de médecine et de chirurgie*, série 2, vol. 7, 1er septembre 1870b, pp. 545f.

Duroux, Charles, *Essai sur l'assainissement des champs de bataille*. Thèse pour le doctorat en médecine. Typographie A.Viollet, Paris 1878.

"Einführung der Feuerbestattung in Mexico," in: *Blätter für wahlfreie Feuerbestattung und verwandte Gebiete*, Vienna, XXI. Jg., Nr. 1, 1908, p. 10.

"Eingabe vom 20. Februar 1902 wegen Verbrennung von Pestleichen." An den Deutschen Reichstag, Addendum II.

"Feuerbestattung auf dem Schlachtfelde," in: *Blätter für wahlfreie Feuerbestattung und verwandte Gebiete*, Vienna, XXVII. Jg., Nr. 12, 1914.

"Feuerbestattung im Kriege," in: *Blätter für wahlfreie Feuerbestattung und verwandte Gebiete*, Vienna, XXVII. Jg., Nr. 12, 1914.

Fröhlich, H., "Zur Gesundheitspflege auf den Schlachtfeldern," in: *Deutsche Militärärztliche Zeitschrift*, Nr. 1-4, Januar-April 1872, pp. 39-116.

Grober, "Zur Feuerbestattung im Kriege," in: *Deutsche medizinische Wochenschrift*, 24 September 1914, p. 1781.

Lanyi, "Ueber die Verbrennung der Leichen am Schlachtfelde," in: *Allgemeine Militärärztliche Zeitung*, 12 April 1874, pp. 91-95.

Marmier, Fernand*, Utilité de la crémation des cadavres à la suite des grandes batailles et épidémies*. Thèse pour le doctorat en médecine. A. Parent, Imprimeur de la Faculté de médecine, Paris 1876.

Marsch, Adolf, "Masseneinäscherung von Kriegerleichen im Felde als Schutz gegen Seuchengefahr und später fühlbar werdende Verkehrshindernisse," in: *Phoenix. Blätter für wahlfreie Feuerbestattung und verwandte Gebiete*, Vienna, XXX. Jg., Nr. 2, 1917, pp. 35ff.

Pein, Théodore, *Essai sur l'hygiène des camps de bataille*. Paris, Librairie JB. Baillière et Fils, 1873.

Roth, Wilhelm, "Desinfektionsarbeiten auf Schlachtfeldern," in: Roth, Lex, *Handbuch der Militärgesundheitspflege*, 1872, pp. 548-558.

Schultz-Schultzenstein, "Luftverpestung im Felde und deren Verhütung," in: *Allgemeine Militärärztliche Zeitung*, Nr. 46, 1870, pp. 364-367.

Topf, J.A., & Söhne, Erfurt. Patentanmeldung. 26.10.1942a. "Kontinuierlich arbeitender Leichen-Verbrennungsofen für Massenbetrieb."

5.2.1.9. Waste and Carcass Incinerators

Bollettino Ufficiale della Regione Liguria, parte II, no. 15 of 8 April 1992.
Heepke, Wilhelm, *Die Kadaververnichtungsanlagen*. Verlag von Carl Marhold, Halle a. S. 1905a.
Heinemann, Ferdinand, "Ein neuer Verbrennungsofen für Friedhofsabraum," in: *Gesundheits-Ingenieur*, 63. Jg., Heft 16, 1940, pp. 189f.
Kori, Hans, GmbH., Berlin, *Verbrennungsöfen für Abfälle aller Art* (leaflet from the 1930s).
Regione Liguria. Dipartimento ambiente e territorio. Servizio Gestione ciclorifiuti. Genoa, 29 December 1998.
Topf, J.A., & Söhne, Erfurt, *Topf Abfall-Vernichtungs-Ofen* (leaflet of 1940).

5.2.1.10. Company Brochures

BBC Brown Boveri Elektro-Kremationsöfen.
Equipements de crémation Tabo.
Ferbeck & Vincent, Fours de crémation Modulaires, type C 411.
Heinicke Feuerungs- und Schornsteinbau, *H.R. Heinicke Einäscherungsofen*, undated commercial brochure.
Industrial Equipment & Engineering Co. Ener-Tek II Cremator.
Kremationsöfen, System Ruppmann Typ 070/3.
Topf, J.A., & Söhne, Erfurt, *Öfen für Krematorien System Topf* (leaflet of 1926).
Topf, J.A., & Söhne, Erfurt, *Topf Abfall-Vernichtungs-Ofen* (leaflet of 1940).

5.2.1.11. Manuals, Dictionaries and Encyclopedias

Bordoni, Ugo, *Tecnologia del calore. Collana Trattato generale teorico pratico dell'arte dell'ingegnere civile, industriale ed architetto*. Casa Editrice dottor Francesco Vallardi, Milan 1918.
Brockhaus der Naturwissenschaften und der Technik. F.A. Brockhaus, Wiesbaden 1958.
Cantagalli, Alberto, *Nozioni teorico-pratiche per i conduttori di caldaie e generatori di vapore*. G. Lavagnolo Editore, Turin 1940.
Colombo, G., *Manuale dell'ingegnere civile e industriale*, Hoepli, Milan 1916 and 1926.
Enciclopedia Curcio di Scienza e Tecnica. Armando Curcio Editore, Rome 1973.
Enciclopedia della Scienza e della Tecnica. Mondadori, Milan 1963.
Enciclopedia Italiana, Rome 1949.
Forest Products Laboratory (ed.), *Wood Handbook: Wood as an Engineering Material*, U.S. Department of Agriculture, Madison, WI, 2010; www.fpl.fs.fed.us/documnts/fplgtr/fplgtr190/chapter_04.pdf.
Fornasini, Giulio, *Generatori di vapore*. Briano Editore, Genoa 1960.
Giua, Michele, Clara Giua-Lollini, *Dizionario di chimica generale e industriale*. Unione Tipografico-Editrice Torinese, Turin 1948.
Große Brockhaus, Der, 1930.
"*Hütte" des Ingenieurs Taschenbuch*. Verlag von Wilhelm Ernst und Sohn, Berlin, vol I: 1931; vol. IV: 1938.
Manuale dell'ingegnere Nuovo Colombo. Hoepli, Milan 1990.
McPhee, S., M. Papadakis, L. Tierney, *Current Medical Diagnosis and Treatment*, vol. 47, McGraw-Hill Professional, New York 2008
Meyers Grosses Konversations-Lexicon, 6th ed., 1905.
Meyers Handbuch über die Technik. Bibliographisches Institut, Mannheim 1964.
Meyers Lexikon, 7th ed., 1926.
Pierini, Ferdinando, *La conduzione dei generatori di vapore*. A.N.C.C., Rome 1977.
Recknagel-Sprenger, *Taschenbuch für Heizung, Lüftung und Klimatechnik*. R. Oldenbourg, Munich 1959.
Salvi, Giuliano, *La combustione. Teoria e applicazioni*. Tamburini Editore, Milan 1972.

5.2.2. Topf & Söhne, Erfurt

5.2.2.1. General Company Information

Boegl, *Deutschland Städtebau. Erfurt.* Bearbeitet im Auftrage des Magistrats Erfurt. "Dari" Deutscher Architektur- und Industrie-Verlag, Berlin-Halensee 1922.

Deutsches Reichs-Adressbuch für Industrie, Gewerbe Handel. Buch II: Adressen-Verzeichnis. Ausgabe 1940. Druck: Buch- und Tiefdruck Gesellschaft m.b.h., Berlin.

Die Grossunternehmen im Deutschen Reich. Band 7: Handbuch der Ges. m.b.H. mit einem Kapital ab RM 500 000 einschl. der Kom.-Ges., Off. Handels-Ges. und Einzelfirmen der gleichen Grössenordnung. 1941. Verlag Hoppenstedt & Co., Berlin C 2.

Einwohnerbuch der Stadt Erfurt 1931/32. Bearbeitet und herausgegeben von Gebr. Richters Verlagsanstalt, Erfurt, unter Mitarbeit der Behörde und Gemeinden.

Assmann, Aleida, Frank Hiddemann, Eckhard Schwarzenberger (eds.), *Firma Topf & Söhne – Hersteller der Öfen für Auschwitz. Ein Fabrikgelände als Erinnerungsort?*, Campus Verlag, Frankfurt-New York, 2002.

Gutsche, Willibald (ed.), *Geschichte der Stadt Erfurt*. Hermann Böhlaus Nachfolger, Weimar 1986.

5.2.2.2. The Topf Cremation Furnaces

"Elektrisch betriebener Topf-Einäscherungsofen. D.R.P. angem.," in: *Zentralblatt für Feuerbestattung*, 7. Jg., Nr. 6, 1935, pp. 88-90.

Etzbach, Hugo, *Der technische Vorgang bei einer Feuerbestattung*. Druck Johannes Friese, Cologne 1935.

Jakobskötter, Rudolf, "Die Entwicklung der elektrischen Einäscherung bis zu dem neuen elektrisch beheizten Heisslufteinäscherungsofen in Erfurt," in: *Gesundheits-Ingenieur*, 64. Jg., Nr. 43, 1941, 579-587.

Reichenwallner, Balduin, *Tod und Bestattung*. Katakomben-Verlag/ Balduin Reichenwallner, Munich 1926.

Stenger, Heinrich, "Ergebnisse mit einem gasbeheizten Einäscherungsofen neuer Bauart," in: *Gesundheits-Ingenieur*, 62. Jg., Nr. 2, 1939, pp. 17f.

Topf, J.A., & Söhne, Erfurt, *Öfen für Krematorien System Topf* (leaflet of 1926).

Weiss, Konrad, "Der erste deutsche elektrisch beheizte Einäscherungsofen im Krematorium Erfurt," in: *Gesundheits-Ingenieur*, 57. Jg., Nr. 37, 15 September 1934, pp. 453-457.

Weiss, Konrad, "Die Entwicklung des elektrisch beheizten Einäscherungsofen im Krematorium Erfurt," in: *Gesundheits-Ingenieur*, 60. Jg., Nr. 11, 1937, pp. 159-162.

5.2.2.3. Crematoria with Topf Furnaces

"Das Hanauer Krematorium," in: *Zentralblatt für Feuerbestattung*, 2. Jg., Nr. 4, 1930, p. 62.

"Das Krematorium zu Hirschberg in Preussisch-Schlesien," in: *Phoenix. Blätter für wahlfreie Feuerbestattung und verwandte Gebiete*, Vienna, XXVIII. Jg., Nr. 10, 1915, pp. 296-298.

"Deutschlands neueste Feuerehrungshalle in Lauscha," in: *Zentralblatt für Feuerbestattung*, 7. Jg., Nr. 1, 1935, p. 10.

"Die Hirschberger Feuerhalle," in: *Phoenix. Blätter für wahlfreie Feuerbestattung und verwandte Gebiete*, Vienna, XXIX. Jg., Nr. 4, 1916, pp. 97-104.

"Köln erhält ein Krematorium," in: *Zentralblatt für Feuerbestattung*, 7. Jg., Nr. 2, 1935, p. 27.

"Krematorium Forst (Lausitz)," in: *Zentralblatt für Feuerbestattung*, 2. Jg., Nr. 4, 1930, p. 60.

5.2.2.4. Topf Patents and Patent Applications

See the general patent listing above and Appendix 1.4.

5.2.3. Holocaust History

Blumental, Nachman, *Dokumenty i materiały*. Wydawnictwa Centralnej Żydowskiej Komisji Historycznej w Polsce, Łódz 1946, 2 volumes.

Czech, Danuta, *Kalendarium der Ereignisse im Konzentrationslager Auschwitz-Birkenau 1939-1945*. Rowohlt Verlag, Reinbek bei Hamburg 1989.

Czuj, Tadeusz, Kempisty, Czesław, "Spopielanie zwlok wieznów obozu Gross-Rosen w komunalnym krematorium Legnity w latach 1940-1943," in: *Biuletyn Głównej Komisji Badania Zbrodni Hitlerowskich w Polsce*, XXVII, 1977.

Długoborski, Wacław, Franciszek Piper (eds.), *Auschwitz 1940-1945. Studien zur Geschichte des Konzentrations- und Vernichtungslagers* Auschwitz, Verlag des Staatlichen Museums Auschwitz-Birkenau. Oświęcim, 1999.

Gauss Ernst (ed.), *Grundlagen zur Zeitgeschichte. Ein Handbuch über strittige Fragen des 20. Jahrhunderts*. Grabert-Verlag, Tübingen 1994.

Gauss, Ernst (ed.), *Dissecting the Holocaust. The Growing Critique of "Truth" and "Memory*," Theses & Dissertations Press, Capshaw, AL, 2000.

Graf, Jürgen, Thomas Kues, Carlo Mattogno, *Sobibór. Holocaust Propaganda and Reality*. The Barnes Review, Washington, D.C., 2010.

Graf, Jürgen, Carlo Mattogno, *Concentration Camp Majdanek.* 3rd edition, The Barnes Review, Washington, D.C., 2012.

Gutman, Yisrael, Michael Berenbaum (eds.), *Anatomy of the Auschwitz Death Camp*. Indiana University Press, Bloomington and Indianapolis 1994.

Internationales Lagerkomitee Buchenwald (ed.), *Konzentrationslager Buchenwald. Bericht des internationalen Lagerkomitees Buchenwald*. Thüringer Volksverlag, Weimar, undated (but 1949).

Kogon, Eugen, *Der SS-Staat. Das System der deutschen Konzentrationslager*. Verlag Karl Alber, Munich 1946.

Kommunistischen Partei Deutschlands (ed.), *Das war Buchenwald! Ein Tatsachenbericht*. Verlag für Wissenschaft und Literatur, Leipzig, undated.

Kryl, Miroslaw, "Deportacja wiezniów terezinskiego getta do obozu koncentracyjnego na Majdanku w 1942 roku," in: *Zeszyty Majdanka*, vol. XI, 1983.

Kubica, Helena, "Kinder und Jugendliche im KL Auschwitz," in: Długoborski/Piper 1999, vol. II.

Langbein, Hermann, *Der Auschwitz-Prozess. Eine Dokumentation*. Europa Verlag, Vienna, Frankfurt, Zürich 1965, 2 volumes.

Leuchter, Fred A., *An Engineering Report on the Alleged Execution Gas Chambers at Auschwitz, Birkenau and Majdanek, Poland*, Fred A. Leuchter, Associates, Boston, MA, April 1988.

Łukaszkiewicz, Zdzislaw, "Obóz koncentracyjny i zaglady Majdanek," in: *Biuletyn Głównej Komisji Badania Zbrodni Niemieckich w Polsce*, 1948.

Mattogno, Carlo, *Special Treatement at Auschwitz. Origin and Meaning of a Term*, Theses & Dissertations Press, Chicago 2004.

Mattogno, Carlo, *The Central Construction Office of the Waffen-SS and Police Auschwitz.* Theses & Dissertations Press, Chicago 2005.

Mattogno, Carlo, *Genesi e funzioni del campo di Birkenau*, 2008, http://vho.org/aaargh/fran/livres8/CMGeneralplanOst.pdf

Mattogno, Carlo, *Le camere a gas di Auschwitz. Studio storico-tecnico sugli "indizi criminali" di Jean-Claude Pressac e sulla "convergenza di prove" di Robert Jan van Pelt*. Effepi, Genoa 2009.

Mattogno, Carlo, *Auschwitz: The Case for Sanity*, The Barnes Review, Washington, DC, 2010; 2nd ed.: *The Real Case for Auschwitz*, Castle Hill Publishers, Uckfield 2015.

Mattogno, Carlo, "Auschwitz: The End of a Legend," in: G. Rudolf (ed.), *Auschwitz: Plain Facts—A Response to Jean-Claude Pressac*, 2nd ed., The Barnes Review, Washington, D.C., 2011, pp. 117-190.

Nyiszli, Miklos, *Im Jenseits der Menschlichkeit. Ein Gerichtsmediziner in Auschwitz*. Dietz Verlag, Berlin 1992.
Piper, Franciszek, "Das Nebenlager Blechhammer," in: *Hefte von Auschwitz*, Wydawnicstwo Panstwowego Muzeum w Oswiecimiu, 10, 1967.
Piper, Franciszek, *Die Zahl der Opfer von Auschwitz*. Verlag des Staatlichen Museums in Oświęcim, 1993.
Piper, Franciszek, "Gas Chambers and Crematoria," in: Gutman/Berenbaum 1994.
Pressac, Jean-Claude, *The Struthof Album: Study of the Gassing at Natzweiler-Struthof of 86 Jews Whose Bodies Were to Constitute a Collection of Skeletons*. The Beate Klarsfeld Foundation. New York 1985.
Pressac, Jean-Claude, *Auschwitz: Technique and Operation of the Gas Chambers*. The Beate Klarsfeld Foundation. New York 1989.
Pressac, Jean-Claude, *Les crématoires d'Auschwitz. La machinerie du meurtre de masse*. CNRS Editions, Paris 1993.
Pressac, Jean-Claude, *Le macchine dello sterminio. Auschwitz 1941-1945*. Feltrinelli, Milan 1994.
Rudolf, Germar (ed.), *Dissecting the Holocaust. The Growing Critique of "Truth" and "Memory,"* 2nd ed., Theses & Dissertations Press, Chicago 2003.
Schnabel, Raimund, *Macht ohne Moral. Eine Dokumentation über die SS*. Röderberg-Verlag, Frankfurt/Main 1957.
Staatliches Museum Auschwitz (ed.), *Sterbebücher von Auschwitz*. K.G. Saur. Munich 1995, 3 volumes.
Terezínská Iniziativa (ed.), *Terezínská Pamětní Kniha*, Terezínská Iniciativa Melantrich, 1995.
van Pelt, Robert Jan, *The Case for Auschwitz. Evidence from the Irving Trial*, Indiana University Press. Bloomington and Indianapolis, 2002.

6. Indices

6.1. Names

This index contains only names of individuals of importance in the context if the present study which appear in the main text, not in footnotes. In SMALL CAPS: designers, manufacturers and patent holders of crematoria and cremation systems; in *italics*: executives and employees of the company J.A. Topf & Söhne, Erfurt.

— A —

ASEA BROWN BOVERI: 152

— B —

BASSE, WILHELM: 186
BECK, GEBRÜDER: 38, 49, 51, 61, 73f., 94, 98f., 100f., 132f., 161, 163, 295-297, 331, 335, 380
Bertani, Agostino: 44
Beutinger, Emil: 39-42, 331
Bischoff, Karl, *SS-Hauptsturmführer*: 218, 221-232, 235-243, 289, 293, 339, 342-344
Bode, military doctor: 140
Boos, Friedrich, Comp.: 344f.
BOURRY: 52
BROWN BOVERI & CIE: 71, 91f., 101f., 373
Brück, August, *Kapo*: 237f.
BRUNETTI, Lodovico: 45
BUESS, WILHELM: 57
BUNZLAUER WERKE LENGERSDORFF & Co.: 56

— C —

CADET, A.: 46
Castiglioni, Pietro: 44
Coletti, Francesco: 44
Collmener Schamottewerke GmbH, Comp.: 213, 218
CONLEY: 53
Créteur, Louis, chemist: 139-141

— D —

D'Arrest, military doctor: 140
DAVIES: 52
Dawidowski, Roman, Polish expert: 334-336, 392
Deana, Franco, engineer: 11
Dejaco, Walter, *SS-Untersturmführer*: 228, 232
DIDIER (STETTIN): 61, 74, 86, 161f., 335, 380, see also SCHNEIDER-DIDIER and STETTINER SCHAMOTTEFABRIK
DIDIER WERKE: 198, 397, 399f.
Dolinskij, Soviet expert: 334
Dorovius, E., engineer: 49
DOWSON & MASON: 104
Du Jardin, G.: 44

— E —

Eicke, Theodor, *SS-Gruppenführer*: 208
Eirenschmalz, Franz, *SS-Standartenführer*: 227
EMCH & CO.: 87, 90, 100
ENER-TEK: 153
ENGLE SANITARY & CREMATION CO. DES MOINES: 52
Erdmann, Paul: 291, 293
Ertl, Fritz, *SS-Untersturmführer*: 233

— F —

FEIST, GEORG: 145, 149
FERBECK & VINCENT: 153
FICHET: 46, 51, 96f.
Fichtl, engineer: 106
Fleck, Dr. H.: 28, 48
Freygang, Paul: 97
Fröhlich, H.: 140

— G —

GEBRÜDER BECK: see BECK, GEBRÜDER; see also KLINGENSTIERNA-BECK
GIDDINGS, LAWSON HENRY: 58
GORINI, PAOLO: 45-48, 149
Grabner, Maximilian, *SS-Untersturmführer*: 220, 228
Graf, Jürgen: 12
Granata, Russell: 12
Grigor'ev, Soviet expert: 327
Grimm, Jakob: 44
GROSSKOPF, LUDWIG & CO.: 407
GUZZI, PALAMEDE: 47

— H —

Hartmann & Braun, Comp.: 85
Heepke, Wilhelm, engineer: 26f., 40f., 49, 74, 111, 119-122, 301, 315, 346, 357, 362
HEINICKE, H.R.: 74, 78, 81f., 151, 167, 347
HELLER, LUDWIG: 166
Hellwig, Friedrich, engineer: 79f., 90, 106
Henzi, R.: 87f.
Himmler, Heinrich: 15, 236, 401, 406, 408
Holik (Holick), Martin,: 233, 245, 247
Höss, Rudolf, *SS-Obersturmbannführer*: 238, 289, 334f.
Huta Hoch- und Tiefbau A.G., Comp.: 232, 234, 250

— I —

IGNIS-HÜTTENBAU A.G.: 15f., 295, 380, 393, 400
INDUSTRIAL EQUIPMENT & ENGINEERING CO.: 153

— J —

Jährling, Rudolf: 237f., 240, 249, 368f.
Jakobskötter, Rudolf, engineer: 183
Janisch, Josef, *SS-Untersturmführer*: 233, 244
Jones, E.W.: 14, 104, 303, 332
Jothann, Werner, *SS-Obersturmführer*: 246

— K —

Kammler, Hans, *SS-Brigadeführer*: 222, 224, 227, 229, 236f., 293f., 342f.
Keller, Alberto: 45
Keller, G.: 92f.
Keller, Hans, engineer: 69-73, 91-93, 106, 353f., 363, 372f.
KERGEL, MAX J.: 56, 169
Kessler, Richard, engineer: 14, 38, 61f., 66-73, 79, 92-95, 98, 105f., 122, 128, 163, 166, 295-300, 308f., 313, 330f.
Kirschnek, Hans, *SS-Unterscharführer*: 226, 233, 236-242, 344
KLETTNER, MARTIN: 31, 94, 178, 193, 400f.
KLINGENSTIERNA: 38, 49, 96, 105, 111, 132, 331
KLINGENSTIERNA-BECK: 50f., 132
Knös, R.: 51, 169
Koch, Wilhelm: 216, 219f., 233, 235, 241, 245, 247, 425
Koehler, Robert, Comp.: 222-227, 233f., 239-245
Kogon, Eugen: *209*
KOPP, G.: 46
KORI, HANS: 15f., 59f., 74, 132f., 143, 150, 163, 198, 275, 288, 295, 303, 309, 313f., 317f., 321, 324-336, 347, 361, 371, 380-390, 399f.
KÖRTING AG: 57
Kraupner, Hans, engineer: 29
Krauze, Soviet expert: 327
Kubitz, Comp.: 391
KUBORN & JACQUES: 47
Küchenmeister, Friedrich: 44, 48, 141

— L —

LAGÉNARDIÈRE: 46
Lante, military doctor: 139f.
Lavruschin, Soviet expert: 334
Lebrasseur, M., Prof.: 40
Leisse, J.F.B., Comp.: 166
Lenzer, *SS-Sturmbannführer*: 313, 387
Leonard, L.G.A.: 298
Liebehenschel, Arthur, *SS-Obersturmbannführer*: 237, 245, 406, 409
Locatelli, Anna Pozzi: *45*
Lubitz, Heinz, *SS-Unterscharführer*: 225
LUDWIG, KARL, engineer: 77, 82, 163, 166

— M —

Maccone, Luigi: 139, 148
MARSCH, ADOLF: 146-149, 288
Mehr (Mähr), Albert: 218f.
Messing, Heinrich: 239, 425f.
Möckel, Karl Ernst, *SS-Obersturmbannführer*: 228
Moleschott, Jakob, Prof.: 44
Morawa, Mieczysław, *Kapo*: 238
Mühling, Paul: 61
Mulka, Robert, *SS-Hauptsturmführer*: 226
MULLER & FICHET: see Fichet
Mussfeldt, Erich, *SS-Hauptscharführer*: 317

— N —

Nagel, Robert: 97

— P —

Palitsch, Boriwoje: 397
Peters, A.: 61, 73
Pini, Gaetano: 45, 143
Plützsch, Comp.: 219f., 244
POLLI, GIOVANNI: 45
POLLI-CLERICETTI: 45, 52
Pollok, Josef, *SS-Oberscharführer*: 222, 225
Pressac, Jean-Claude: 11f., 159, 266, 295, 341, 343f., 408
PROMETHEUS: 53
Prüfer, Kurt: 14, 79, 163, 166, 215, 229-247, 252, 265, 279, 287, 289, 292f., 310f., 336, 342, 367f., 374, 400, 409

— Q —

QUEHL, VIKTOR: 175, 185

— R —

Reclam, Karl, Prof.: 44
REY: 47, 145
Richter, Hermann, Prof.: 44
Roth, Wilhelm: 48, 140f.
ROTHENBACH & CO.: 53
RUPPMANN, WILHELM: 33, 42f., 50f., 69, 74, 86, 96f., 132f., 154f., 161, 163, 331, 372, 380

— S —

Sander, Fritz: 166f., 175, 192, 286, 288-293, 318f., 406
SAUERLAND, WILHELM: 54
Schlachter, August, *SS-Untersturmführer*: 214-219
Schläpfer, Paul, Prof.: 28f., 66, 89f., 97, 105f., 320f.
Schnabel, Reimund: 290
SCHNEIDER, RICHARD: 36, 50, 95f., 105, 132f., 145, 161, 331, 380, see also SCHNEIDER-DIDIER
SCHNEIDER-DIDIER: 163, 380
Schuer, Soviet expert: 334
Schuler, Otto, Comp.: 236
Schultze, Karl: 14, 238f., 310
Schumacher, Fritz: 176
Seidler, Fritz August, *SS-Obersturmführer*: 212
SIEMENS, FRIEDRICH: 38, 44, 48f., 55, 59, 96, 105, 132, 142, 289, 331, 334
Siemens-Halske, Comp.: 85
SIMON & BOURRY: 52
Stenger, Heinrich: 310

STETTINER SCHAMOTTEFABRIK A.G.: 61, 74, 132f., 162
Swiszczowski, Stefan: 221, 224

— T —

TABO: 153, 298
Teljaner, Soviet expert: 327, 329
Thilenius, D.: 44
Tilly, H., engineer: 61, 108, 110
TOISUL & FRADET: 61, 96f., 132
TOPF & SÖHNE: passim
Topf, Ernst Wolfgang: 231, 265, 367
Topf, Johann Andreas, founder of Topf: 159
Topf, Julius: 159
Topf, Ludwig: 159, 231, 232, 265, 367
Trusen, J.P.: 44

— V —

VENINI, GIUSEPPE: 47f.
VOLCKMANN, HANS: 77-82, 163, 166
VOLCKMANN-LUDWIG: 69, 74, 80-82, 86, 94f., 101, 151, 163, 166f., 175, 180, 183, 347, 395, 400

— W —

W. MÜLLER. CO.: 74f., 97
Walther & Co. Dampfkesselwerk, Comp.: 344
Wassner, *SS-Unterscharführer*: 299
Weiss, Konrad: 181, 183
Weyl, Th.: 143, 380
Willing, August: 203, 316, 360
Wirths, Eduard, *SS-Hauptsturmführer*: 238
Wirtz, *SS-Sturmbannführer*: 229
Wolfer, H.: 81, 85f.

— Z —

Zuntz, Prof.: 108

6.2. Concentration Camps

Auschwitz: passim
Bergen-Belsen: 381, 390
Birkenau: passim
Blechhammer: 381, 390
Buchenwald: 12, 16, 200, 207-210, 232f., 237f., 265f., 269, 273, 279, 288, 304, 311, 368, 401, 407
Dachau: 12f., 16, 74f., 97, 203-208, 275, 381, 383, 385f., 388, 399
Dora-Mittelbau: 381, 390
Ebensee: 381
Flossenbürg: 381
Gross-Rosen: 16f., 265, 381, 390f., 401, 407
Gusen: 12-17, 203-207, 260, 285, 295, 299-303, 309f., 316f., 336, 346f., 350, 355f., 359, 363f., 369, 371, 390
Lublin-Majdanek: 14, 17, 250, 295, 317, 324, 330, 333f., 381, 387-390, 399
Majdanek: see Lublin-Majdanek
Mauthausen: 12, 16, 199f., 203, 205, 233, 251-253, 257f., 261, 266, 276, 285, 292, 294f., 381, 384f., 401, 407
Natzweiler-Struthof: 381, 390
Neuengamme: 381, 383, 390
Ravensbrück: 381, 390
Sachsenhausen: 14f., 208, 295, 324, 327, 330-334, 381-390, 399-407
Struthof: see Natzweiler-Struthof
Stutthof: 14-17, 295, 324, 329, 332-334, 339, 344, 381, 384f., 390f., 399, 406f.
Terezín (ghetto): 12-16, 295, 314, 393-397, 400f., 409, 417f.
Theresienstadt (ghetto): see Terezín (ghetto)
Trawniki: 250
Trzebinia (Trzebionka): 381, 390
Vught: 381, 390
Westerbork: 14f., 295, 303f., 308f., 314, 316, 334, 336, 347, 371, 381, 411
Wewelsburg: 102f., 401

6.3. Crematorium Locations (Civilian)

— A —

Aarau: 98
Albstadt-Ebingen: 152
Altenburg: 134
Apolda: 133
Arnstadt i.Th.: 133, 172
Augsburg: 133
Aussig: 134

— B —

Baden-Baden: 132
Baltimore: 52
Baltimore, MD: 136
Berlin-Gerichtsstrasse: 132, 162, 347
Berlin-Treptow: 61, 80, 132
Berlin-Wilmersdorf: 86, 110, 119, 122, 133, 162
Bern: 93
Bernburg: 133
Biel (Bienne): 33, 38, 42f., 69, 71, 91-93, 98, 101f., 163, 354, 372f.
Bielefeld: 102f., 134, 401
Birmingham: 137
Bochum: *168*
Boston: 52
Boston, MA: 136
Bradford: 137
Brandenburg: 133
Braunschweig: 133

Bremen: 132
Bremerhaven: 134
Breslau: 133, *168*
Brussels: 166f.
Brüx: 134
Buffalo, NY: 136

— C —
Celle: 134, *168*
Chemnitz: 132, *168*
Chicago, IL: 136
Cincinnati, OH: 136
Coburg: 132
Cologne: 134
Croydon: 91
Cuxhaven: 134

— D —
Danzig: 133
Darlington: 137
Darmstadt: 133
Davenport: 52
Davenport. IA: 136
Davos: 98
Dessau: 52, 61, 80, 98-100, 106, 132, 295, 330f.
Detroit, MI: 136
Döbeln: 134
Dortmund: 110, 133, 161f., 167, *168*, 178
Dresden: 44, 132, 155, 167f.
Duisburg: 134
Düsseldorf: 134

— E —
Eisenach: 132
Eisfeld: 133
Eisleben: 134
Erfurt: 91, 133, 160-168, 171, 173, 179-181, 331, 371
Essen: 91, 134, *168*
Esslingen: 132

— F —
Flensburg: 134
Forst: 134
Frankfurt a.M.: 132
Frankfurt a.O.: 134
Freiberg i.S.: 133
Freiburg i.Br.: 132, 160
Fresh Pond Island, NY: 136
Friedberg i. Hes.: 133
Fürstenberg: 134

— G —
Gera: 132, 167, 310
Gießen: 133, 172
Glasgow: 137
Gleiwitz: 134, 401
Göppingen: 132
Görlitz: 132, 167
Gotha: 38, 45, 49, 105, 111, 131f., 331
Graz: 134
Greifswald: 132
Grünberg i.Schl.: 133, 162, 171
Guben: 133, 171

— H —
Hagen i.W.: 132, 162, 380
Hall: 137
Halle: *168*
Halle a.d.S.: 133, 174
Hamburg: 50, 79-83, 94f., 132, 163-166, 183
Hamburg-Ohlsdorf: 78, 80, 95, 151, 347
Hamburg-Öjendorf: 151
Hanau: 134
Hanover: 133, 167, *168*, 174
Harrogate: 91
Heidelberg: 49, 132
Heilbronn: 132
Hildburghausen: 133
Hirschberg: *168*
Hirschberg i.Schl.: 133, 160, 175
Höchst a.M.: 133, 171
Hof: 134
Hull: 103f.

— I —
Ilmenau: 133, 171, 174

— J —
Jena: 49, 52, 132

— K —
Karlsbad: 134
Karlsruhe: 132
Kassel: 133
Kiel: 133, *168*
Kolberg: 134
Königsberg i.Pr.: 133
Konstanz: 133
Krefeld: 133

— L —
Lagensalza: 133
Lahr: 131, 134, *168*
Lancaster, PA: 52, 136
Landau: 134
Lauscha: 134, 167
Leeds: 137
Leicester: 137
Leipzig: 132, *168*
Liegnitz: 133, 150, 401
Lindau: 134
Linz: 134
Liverpool: 137
London Golders Green: 137
Los Angeles, CA: 136
Lübeck: 132
Lucerne: 98
Ludwigsburg: 133
Lugano: 98

— M —
Magdeburg: 133, 171
Mainz: 49, 132
Manchester: 52, 137
Mannheim: 132
Meiningen: 132
Meissen: 134
Milan: 45
Moscow-Donskoji: 137, 171f.
Mühlhausen: 134
Munich: 132, 167

— N —
Naumburg: 134
Neuchâtel: 98
Nordhausen: 133
Nuremberg: 132, 150, 380

— O —
Offenbach a.M.: 49, 132
Olten: 98
Oppeln: *168*
Osnabrück: 134

— P —
Paris (Père-Lachaise): 46, 48, 51, 96, 137, 308, 310, 316, 336
Pforzheim: 133
Philadelphia: 52
Philadelphia, PA: 136
Pittsburgh: 52
Pittsburgh, PA: 136
Plauen i.V.: 133
Pössneck: 132
Potsdam: 134

— Q —
Quedlinburg: 133

— R —
Reichenbach: 134
Reichenberg: 134
Reutlingen: 132, *168*
Riolo: 46
Rostock: 133, *168*
Rudolstadt i.Th.: 133, 167
Ruislip: 103
Rüti: 98

— S —
Saalfeld: 133
Saarbrücken: 134
Salzburg: 134
San Francisco, CA: 136
Schaffhausen: 98
Schneidemühl: 134
Schwenningen: 133
Schwerin: 134, 380
Selb i.B.: 133
Semil: 91
Sheffield: 137
Solothurn: 98
Sondershausen: 134
Sonneberg i.Th.: 132
St. Gallen: 93, 98, 101, 152
St. Louis, MO: 136
Stettin: 133
Steyr: 134, 401
Stuttgart: 81f., 94, 97, 101, 132, 163, *168*, 331
Suhl: 133, 171, 175
Swinburne Island, NY: 136

— T —
Tilsit: 132
Tokyo: 138
Troy, NY: 136
Tuttlingen: 133, 152

— U —
Uford: 137
Ulm: 132

— V —
Vienna: 134

— W —
Washington: 46, 136
Washington, D.C.: 44
Waterville: 136
Weimar: 132, 173, 208, 401
Weissenfels a.S.: 133, 380
Wetzlar: 134
Wiesbaden: 132, *168*, 178
Wilhelmshaven: 133, 172
Working: 137

— Z —
Zittau: 132
Zürich: 87-89, 100, 105, 152
Zwickau: 132

HOLOCAUST HANDBOOKS

This ambitious, growing series addresses various angles of the "Holocaust" of the WWII era. Most of them are based on decades of research from archives all over the world. They are heavily footnoted and referenced. In contrast to most other works on this issue, the tomes of this series approach its topic with profound academic scrutiny and a critical attitude. Any Holocaust researcher ignoring this series will remain oblivious to some of the most important research in the field. These books are designed to both convince the common reader as well as academics. The following books have appeared so far and are available from The Barnes Review and CODOH/Castle Hill Publishers:

SECTION ONE:
General Overviews of the Holocaust

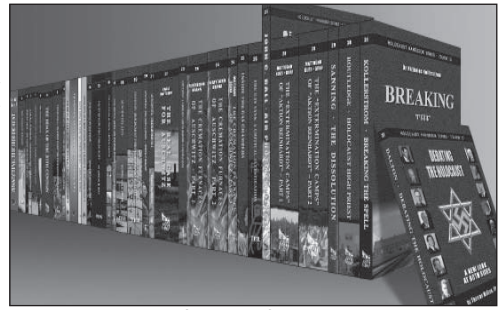

Pictured above are all of the scientific studies that comprise the series *Holocaust Handbooks* published thus far. More volumes and new editions are constantly in the works.

The First Holocaust. Jewish Fundraising Campaigns With Holocaust Claims During and After World War One. By Don Heddesheimer. This

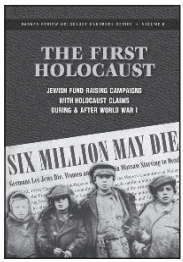

compact but substantive study documents propaganda spread prior to, during and after the FIRST World War that claimed East European Jewry was on the brink of annihilation. The magic number of suffering and dying Jews was 6 million back then as well. The book details how these Jewish fundraising operations in America raised vast sums in the name of feeding suffering Polish and Russian Jews but actually funneled much of the money to Zionist and Communist groups. Second edition, 142 pages, b&w illustrations, bibliography, index. (#6)

Lectures on the Holocaust. Controversial Issues Cross Examined. By Germar Rudolf. Between

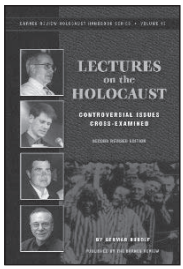

1992 and 2005 German scholar Germar Rudolf lectured to various audiences about the Holocaust in the light of new findings. Rudolf's sometimes astounding facts and arguments fell on fertile soil among his listeners, as they were presented in a very sensitive and scholarly way. This book is the literary version of Rudolf's lectures, enriched with the most recent findings of historiography. Rudolf introduces the most important arguments for his findings, and his audience reacts with supportive, skeptical and also hostile questions. We believe this book is the best introduction into this taboo topic. Second edition, 500 pages, b&w illustrations, bibliography, index.(#15)

Breaking the Spell: The Holocaust, Myth & Reality. By Nicholas Kollerstrom. In 1941, British Intelligence analysts cracked the German "Enigma" code. Hence, in 1942 and 1943, encrypted radio communications between German concentration camps and the Berlin headquarters were decrypted. The intercepted data refutes, the orthodox "Holocaust" narrative. It reveals that the Germans were desperate to reduce the death rate in their labor camps, which was caused by catastrophic typhus epidemics. Dr. Kollerstrom, a science historian, has taken these intercepts and a wide array of mostly unchallenged corroborating evidence to show that "witness statements" supporting the human gas chamber narrative clearly clash with the available scientific data. Kollerstrom concludes that the history of the Nazi "Holocaust" has been written by the victors with ulterior motives. It is distorted, exaggerated and largely wrong. With a foreword by Prof. Dr. James Fetzer. 256 pages, b&w illustrations, bibliography, index. (#31)

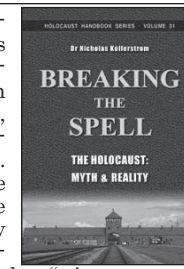

Debating the Holocaust. A New Look at Both Sides. By Thomas Dalton. Mainstream historians insist that there cannot be, may not be a debate about the Holocaust. But ignoring it does not make this controversy go away. Traditional scholars admit that there was neither a budget, a plan, nor an order for the Holocaust; that the key camps have all but vanished, and so have any human remains; that material and unequivocal documentary evidence is absent; and that there are serious problems with survivor testimonies. Dalton juxtaposes the traditional

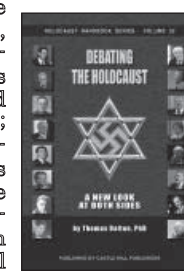

All books are 6"×9" paperbacks unless otherwise stated. Library discounts are available for the whole set and all subsequent volumes.

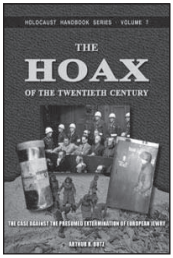

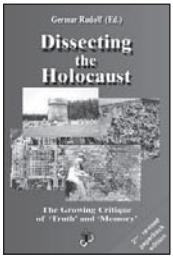

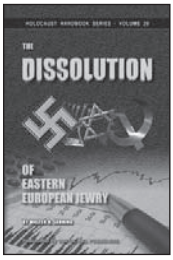

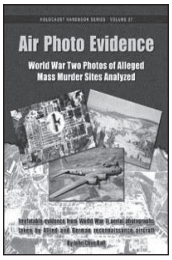

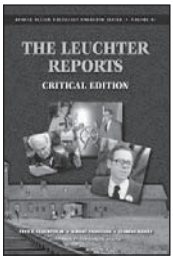

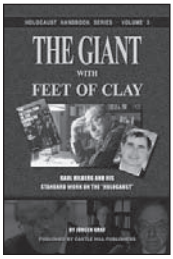

Holocaust narrative with revisionist challenges and then analyzes the mainstream's responses to them. He reveals the weaknesses of both sides, while declaring revisionism the winner of the current state of the debate. 2nd, revised and expanded edition, ca. 300 pages, b&w illustrations, bibliography, index. (Summer 2015; #32)

The Hoax of the Twentieth Century. The Case against the Presumed Extermination of European Jewry. By Arthur R. Butz. The first writer to analyze the entire Holocaust complex in a precise scientific manner. This book exhibits the overwhelming force of arguments accumulated by the mid-1970s. It continues to be a major historical reference work, frequently cited by prominent personalities. This edition has numerous supplements with new information gathered over the last 35 years. Fourth edition, 524 pages, b&w illustrations, bibliography, index. (#7)

Dissecting the Holocaust. The Growing Critique of 'Truth' and 'Memory.' Edited by Germar Rudolf. *Dissecting the Holocaust* applies state-of-the-art scientific technique and classic methods of detection to investigate the alleged murder of millions of Jews by Germans during World War II. In 22 contributions—each of some 30 pages—the 17 authors dissect generally accepted paradigms of the "Holocaust." It reads as exciting as a crime novel: so many lies, forgeries and deceptions by politicians, historians and scientists are proven. This is the intellectual adventure of the 21st century. Be part of it! Second revised edition. 616 pages, b&w illustrations, bibliography, index. (#1)

The Dissolution of Eastern European Jewry. By Walter N. Sanning. Six Million Jews died in the Holocaust. Sanning did not take that number at face value, but thoroughly explored European population developments and shifts mainly caused by emigration as well as deportations and evacuations conducted by both Nazis and the Soviets, among other things. The book is based mainly on Jewish, Zionist and mainstream sources. It concludes that a sizeable share of the Jews found missing during local censuses after the Second World War, which were so far counted as "Holocaust victims," had either emigrated (mainly to Israel or the U.S.) or had been deported by Stalin to Siberian labor camps. 2nd, corrected edition, foreword by A.R. Butz, epilogue by Germar Rudolf containing important updates; ca. 220 pages, b&w illustrations, bibliography (#29).

Air Photo Evidence: World War Two Photos of Alleged Mass Murder Sites Analyzed. By John C. Ball. During World War Two both German and Allied reconnaissance aircraft took countless air photos of places of tactical and strategic interest in Europe. These photos are prime evidence for the investigation of the Holocaust. Air photos of locations like Auschwitz, Majdanek, Treblinka, Babi Yar etc. permit an insight into what did or did not happen there. John Ball has unearthed many pertinent photos and has thoroughly analyzed them. This book is full of air photo reproductions and schematic drawings explaining them. According to the author, these images refute many of the atrocity claims made by witnesses in connection with events in the German sphere of influence. 3rd revised and expanded edition. Edited by Germar Rudolf; with a contribution by Carlo Mattogno. 168 pages, 8.5"×11", b&w illustrations, bibliography, index (#27).

The Leuchter Reports: Critical Edition. By Fred Leuchter, Robert Faurisson and Germar Rudolf. Between 1988 and 1991, U.S. expert on execution technologies Fred Leuchter wrote four detailed reports addressing whether the Third Reich operated homicidal gas chambers. The first report on Auschwitz and Majdanek became world famous. Based on chemical analyses and various technical arguments, Leuchter concluded that the locations investigated "could not have then been, or now be, utilized or seriously considered to function as execution gas chambers." 3rd edition, 242 pages, b&w illustrations. (#16)

The Giant with Feet of Clay: Raul Hilberg and His Standard Work on the "Holocaust." By Jürgen Graf. Raul Hilberg's major work *The Destruction of European Jewry* is an orthodox standard work on the Holocaust. But what evidence does Hilberg provide to back his thesis that there was a German plan to exterminate Jews, carried out mainly in gas chambers? Jürgen Graf applies the methods of critical analysis to Hilberg's evidence and examines the results in light of modern historiography. The results of Graf's critical analysis are devastating for Hilberg. 2nd, corrected edition, 139 pages, b&w illustrations, bibliography, index. (#3)

Jewish Emigration from the Third Reich. By Ingrid Weckert. Current historical writings about the Third Reich claim state it was difficult for Jews to flee from Nazi persecution. The truth is that Jewish emigration was welcomed by the German authorities. Emigra-

tion was not some kind of wild flight, but rather a lawfully determined and regulated matter. Weckert's booklet elucidates the emigration process in law and policy. She shows that German and Jewish authorities worked closely together. Jews interested in emigrating received detailed advice and offers of help from both sides. 72 pages, index. (#12) (cover shows new reprint edition in preparation)

Inside the Gas Chambers: The Extermination of Mainstream Holocaust Historiography. By Carlo Mattogno. Neither increased media propaganda or political pressure nor judicial persecution can stifle revisionism. Hence, in early 2011, the Holocaust Orthodoxy published a 400 pp. book (in German) claiming to refute "revisionist propaganda," trying again to prove "once and for all" that there were homicidal gas chambers at the camps of Dachau, Natzweiler, Sachsenhausen, Mauthausen, Ravensbrück, Neuengamme, Stutthof… you name them. Mattogno shows with his detailed analysis of this work of propaganda that mainstream Holocaust hagiography is beating around the bush rather than addressing revisionist research results. He exposes their myths, distortions and lies. 268 pages, b&w illustrations, bibliography. (#25)

SECTION TWO:
Books on Specific Camps

Treblinka: Extermination Camp or Transit Camp? By Carlo Mattogno and Jürgen Graf. It is alleged that at Treblinka in East Poland between 700,000 and 3,000,000 persons were murdered in 1942 and 1943. The weapons used were said to have been stationary and/or mobile gas chambers, fast-acting or slow-acting poison gas, unslaked lime, superheated steam, electricity, diesel exhaust fumes etc. Holocaust historians alleged that bodies were piled as high as multi-storied buildings and burned without a trace, using little or no fuel at all. Graf and Mattogno have now analyzed the origins, logic and technical feasibility of the official version of Treblinka. On the basis of numerous documents they reveal Treblinka's true identity as a mere transit camp. 365 pages, b&w illustrations, bibliography, index. (#8)

Belzec in Propaganda, Testimonies, Archeological Research and History. By Carlo Mattogno. Witnesses report that between 600,000 and 3 million Jews were murdered in the Belzec camp, located in Poland. Various murder weapons are claimed to have been used: diesel gas; unslaked lime in trains; high voltage; vacuum chambers; etc. The corpses were incinerated on huge pyres without leaving a trace. For those who know the stories about Treblinka this sounds familiar. Thus the author has restricted this study to the aspects which are new compared to Treblinka. In contrast to Treblinka, forensic drillings and excavations were performed at Belzec, the results of which are critically reviewed. 138 pages, b&w illustrations, bibliography, index. (#9)

Sobibor: Holocaust Propaganda and Reality. By Jürgen Graf, Thomas Kues and Carlo Mattogno. Between 25,000 and 2 million Jews are said to have been killed in gas chambers in the Sobibór camp in Poland. The corpses were allegedly buried in mass graves and later incinerated on pyres. This book investigates these claims and shows that they are based on the selective use of contradictory eyewitness testimony. Archeological surveys of the camp in 2000-2001 are analyzed, with fatal results for the extermination camp hypothesis. The book also documents the general National Socialist policy toward Jews, which never included a genocidal "final solution." 434 pages, b&w illustrations, bibliography, index. (#19)

The "Extermination Camps" of "Aktion Reinhardt". By Jürgen Graf, Thomas Kues and Carlo Mattogno. In late 2011, several members of the exterminationist *Holocaust Controversies* blog published a study which claims to refute three of our authors' monographs on the camps Belzec, Sobibor and Treblinka (see previous three entries). This tome is their point-by-point response, which makes "mincemeat" out of the bloggers' attempt at refutation. It requires familiarity with the above-mentioned books and constitutes a comprehensive update and expansion of their themes. 2nd edition, two volumes, total of 1396 pages, illustrations, bibliography. (#28)

Chelmno: A Camp in History & Propaganda. By Carlo Mattogno. The world's premier holocaust scholar focuses his microscope on the death camp located in Poland. It was at Chelmno that huge masses of prisoners—as many as 1.3 million—were allegedly rounded up and killed. His book challenges the conventional wisdom of what went on inside Chelmno. Eyewitness statements, forensics reports, coroners' reports, excavations, crematoria, building plans, U.S. reports, German documents, evacuation efforts, mobile gas vans for homicidal purposes—all

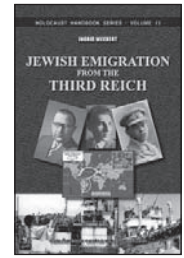

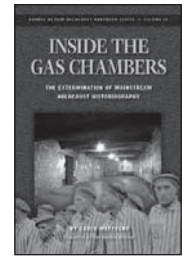

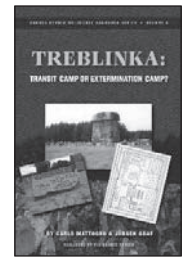

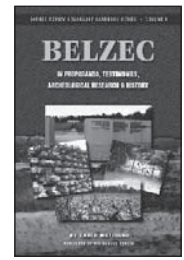

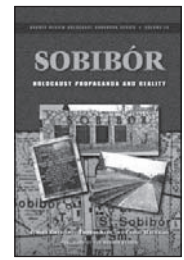

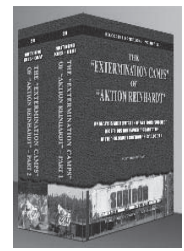

are discussed. 191 pages, indexed, illustrated, bibliography. (#23)

The Gas Vans: A Critical Investigation. (A perfect companion to the Chelmno book.) By Santiago Alvarez and Pierre Marais. It is alleged that the Nazis used mobile gas chambers to exterminate 700,000 people. Up until 2011, no thorough monograph had appeared on the topic. Santiago Alvarez has remedied the situation. Are witness statements reliable? Are documents genuine? Where are the murder weapons? Could they have operated as claimed? Where are the corpses? Alvarez has scrutinized all known wartime documents, photos and witness statements on this topic, and has examined the claims made by the mainstream. 390 pages, b&w illustrations, bibliography, index. (#26)

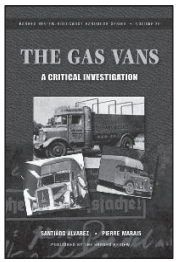

Concentration Camp Majdanek. A Historical and Technical Study. By Carlo Mattogno and Jürgen Graf. Little research had been directed toward Concentration Camp Majdanek in central Poland, even though it is claimed that up to a million Jews were murdered there. The only information available is discredited Polish Communist propaganda. This glaring research gap has finally been filled. After exhaustive research of primary sources, Mattogno and Graf created a monumental study which expertly dissects and repudiates the myth of homicidal gas chambers at Majdanek. They also critically investigated the legend of mass executions of Jews in tank trenches ("Operation Harvest Festival") and prove them groundless. The authors' investigations lead to unambiguous conclusions about the camp which are radically different from the official theses. Again they have produced a standard and methodical investigative work, which authentic historiography cannot ignore. Third edition, 350 pages, b&w illustrations, bibliography, index. (#5)

Concentration Camp Stutthof and Its Function in National Socialist Jewish Policy. By Carlo Mattogno and Jürgen Graf. The Stutthof camp in Prussia has never before been scientifically investigated by traditional historians, who claim nonetheless that Stutthof served as a 'makeshift' extermination camp in 1944. Based mainly on archival resources, this study thoroughly debunks this view and shows that Stutthof was in fact a center for the organization of German forced labor toward the end of World War II. Third edition, 171 pages, b&w illustrations, bibliography, index. (#4)

SECTION THREE: Auschwitz Studies

The Real Case of Auschwitz: Robert van Pelt's Evidence from the Irving Trial Critically Reviewed. By Carlo Mattogno. Prof. Robert van Pelt is considered one of the best mainstream experts on Auschwitz and has been called upon several times in holocaust court cases. His work is cited by many to prove the holocaust happened as mainstream scholars insist. This book is a scholarly response to Prof. van Pelt—and Jean-Claude Pressac. It shows that their studies are heavily flawed. This is a book of prime political and scholarly importance to those looking for the truth about Auschwitz. 2nd edition, 758 pages, b&w illustrations, glossary, bibliography, index. (#22)

Auschwitz: Plain Facts—A Response to Jean-Claude Pressac. Edited by Germar Rudolf. French pharmacist Jean-Claude Pressac tried to refute recent findings with their own technical methods. For this he was praised by the mainstream, and they proclaimed victory over the "revisionists." In Auschwitz: Plain Facts, Pressac's works and claims are debunked. 197 pages, b&w illustrations, bibliography, index. (#14)

The Rudolf Report. Expert Report on Chemical and Technical Aspects of the 'Gas Chambers' of Auschwitz. By Germar Rudolf and Dr. Wolfgang Lambrecht. In 1988, execution expert Fred Leuchter investigated the gas chambers of Auschwitz and Majdanek and concluded that they could not have worked as claimed. Ever since, Leuchter's work has been attacked. In 1993, Germar Rudolf published a thorough forensic study about the "gas chambers" of Auschwitz. His report irons out the deficiencies of "The Leuchter Report." Second edition, 457 pages, b&w illustrations, bibliography, index. (#2)

Auschwitz Lies: Legends, Lies and Prejudices on the Holocaust. By Carlo Mattogno and Germar Rudolf. The fallacious research and alleged "refutation"of Revisionist scholars by French biochemist G. Wellers, Polish Prof. J. Markiewicz, chemist Dr. Richard Green, Profs. Zimmerman, M. Shermer and A. Grobman, as well as researchers Keren, McCarthy and

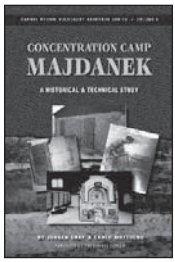

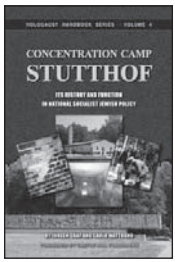

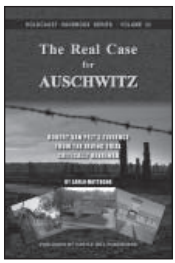

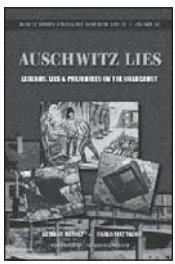

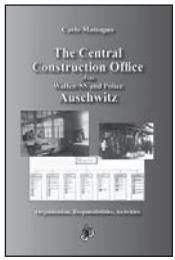

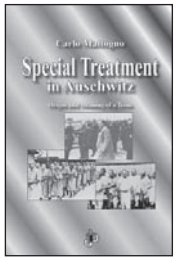

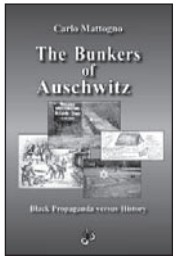

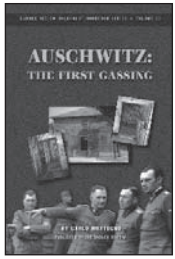

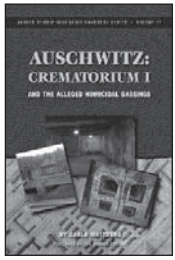

Mazal, are exposed for what they are: blatant and easily exposed political lies created to ostracize dissident historians. In this book, facts beat propaganda once again. Second edition, 398 pages, b&w illustrations, index. (#18)

Auschwitz: The Central Construction Office. By Carlo Mattogno. Based upon mostly unpublished German wartime documents, this study describes the history, organization, tasks and procedures of the Central Construction Office of the Waffen-SS and Auschwitz Police. Despite a huge public interest in the camp, next to nothing was really known about this office, which was responsible for the planning and construction of the Auschwitz camp complex, including the crematories which are said to have contained the "gas chambers." 182 pages, b&w illustrations, glossary. (#13)

Garrison and Headquarters Orders of the Auschwitz Camp. By C. Mattogno. A large number of all the orders ever issued by the various commanders of the infamous Auschwitz camp have been preserved. They reveal the true nature of the camp with all its daily events. There is not a trace in these orders pointing at anything sinister going on in this camp. Quite to the contrary, many orders are in clear and insurmountable contradiction to claims that prisoners were mass murdered. This is a selection of the most pertinent of these orders together with comments putting them into their proper historical context. (Scheduled for early 2016; #34)

Special Treatment in Auschwitz: Origin and Meaning of a Term. By Carlo Mattogno. When appearing in German wartime documents, terms like "special treatment," "special action," and others have been interpreted as code words for mass murder. But that is not always true. This study focuses on documents about Auschwitz, showing that, while "special" had many different meanings, not a single one meant "execution." Hence the practice of deciphering an alleged "code language" by assigning homicidal meaning to harmless documents – a key component of mainstream historiography – is untenable. 151 pages, b&w illustrations, bibliography, index. (#10)

Health Care at Auschwitz. By Carlo Mattogno. In extension of the above study on *Special Treatment in Auschwitz*, this study proves the extent to which the German authorities at Auschwitz tried to provide appropriate health care for the inmates. This is frequently described as special measures to improve the inmates' health and thus ability to work in Germany's armaments industry. This, after all, was the only thing the Auschwitz authorities were really interested in due to orders from the highest levels of the German government. (Scheduled for early 2016; #33)

The Bunkers of Auschwitz: Black Propaganda vs. History. By Carlo Mattogno. The bunkers at Auschwitz are claimed to have been the first homicidal gas chambers at Auschwitz specifically equipped for this purpose. With the help of original German wartime files as well as revealing air photos taken by Allied reconnaissance aircraft in 1944, this study shows that these homicidal "bunkers" never existed, how the rumors about them evolved as black propaganda created by resistance groups in the camp, and how this propaganda was transformed into a false reality. 264 pages, illustrations, bibliography, index. (#11)

Auschwitz: The First Gassing—Rumor and Reality. By Carlo Mattogno. The first gassing in Auschwitz is claimed to have occurred on Sept. 3, 1941, in a basement room. The accounts reporting it are the archetypes for all later gassing accounts. This study analyzes all available sources about this alleged event. It shows that these sources contradict each other in location, date, preparations, victims etc, rendering it impossible to extract a consistent story. Original wartime documents inflict a final blow to this legend and prove without a shadow of a doubt that this legendary event never happened. Second edition, 168 pages, b&w illust., bibliography, index. (#20)

Auschwitz: Crematorium I and the Alleged Homicidal Gassings. By Carlo Mattogno. The morgue of Crematorium I in Auschwitz is said to be the first homicidal gas chamber there. This study investigates all statements by witnesses and analyzes hundreds of wartime documents to accurately write a history of that building. Mattogno proves that its morgue was never a homicidal gas chamber, nor could it have worked as such. 138 pages, b&w illustrations, bibliography, index. (#21)

Auschwitz: Open Air Incinerations. By Carlo Mattogno. Hundreds of thousands of corpses of murder victims are claimed to have been incinerated in deep ditches in the Auschwitz concentration camp. This book examines the many testimonies regarding these incinerations and establishes whether

these claims were even possible. Using aerial photographs, physical evidence and wartime documents, the author shows that these claims are fiction. A must read. 132 pages, b&w illustrations, bibliography, index. (#17)

The Cremation Furnaces of Auschwitz. By Carlo Mattogno & Franco Deana. An exhaustive technical study of the history and technology of cremation in general and of the cremation furnaces of Auschwitz in particular. On a sound and thoroughly documented base of technical literature, extant wartime documents and material traces, Mattogno and Deana can establish the true nature and capacity of the Auschwitz cremation furnaces. They show that these devices were cheaper versions than what was usually produced, and that their capacity to cremate corpses was lower than normal, too. Hence this study reveals that the Auschwitz cremation furnaces were not monstrous super ovens but rather inferior make-shift devices. 3 vols., 1192 pp., b&w and color illustrations, bibliography, index, glossary. (#24)

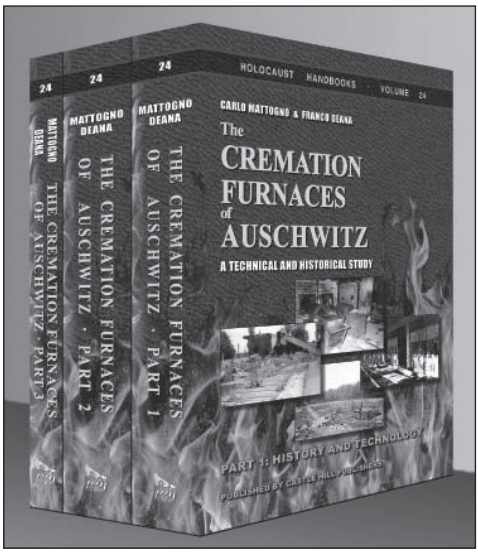

SECTION FOUR
Witness Critique

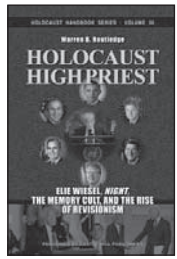

Holocaust High Priest: Elie Wiesel, Night, the Memory Cult, and the Rise of Revisionism. By Warren B. Routledge. The first unauthorized biography of Wiesel exposes both his personal deceits and the whole myth of "the six million." It shows how Zionist control has allowed Wiesel and his fellow extremists to force leaders of many nations, the U.N. and even popes to genuflect before Wiesel as symbolic acts of subordination to World Jewry, while at the same time forcing school children to submit to Holocaust brainwashing. 468 pages, b&w illust., bibliography, index. (#30)

Auschwitz: Confessions and Testimonies. By Jürgen Graf. The traditional narrative of what transpired at the infamous Auschwitz camp during WWII rests almost exclusively on witness testimony from former inmates as well as erstwhile camp officials. This study critically scrutinizes the 40 most important of these witness statements by checking them for internal coherence, and by comparing them with one another as well as with other evidence such as wartime documents, air photos, forensic research results, and material traces. The result is devastating for the traditional narrative. (Scheduled for summer 2016; #36)

Commandant of Auschwitz: Rudolf Höss, His Torture and His Forced Confessions. By Rudolf Höss & Carlo Mattogno. When Rudolf Höss was in charge at Auschwitz, the mass extermination of Jews in gas chambers is said to have been launched and carried out. He confessed this in numerous postwar depositions. Hence Höss's testimony is the most convincing of all. But what traditional sources usually do not reveal is that Höss was severely tortured to coerce him to "confess," and that his various statements are not only contradictory but also full of historically and physically impossible, even absurd claims. This study expertly analyzes Höss's various confessions and lays them all open for everyone to see the ugly truth. (Scheduled for summer 2016: #35)

An Auschwitz Doctor's Eyewitness Account: The Tall Tales of Dr. Mengele's Assistant Analyzed. By Miklos Nyiszli & Carlo Mattogno. Nyiszli, a Hungarian Jew who studied medicine in Germany before the war, ended up at Auschwitz in 1944 as Dr. Mengele's assistant. After the war he wrote an account of what he claimed to have experienced. To this day some traditional historians take his accounts seriously, while others accept that it is a grotesque collection of lies and exaggerations. This study analyzes Nyiszli's novel and skillfully separates truth from fabulous fabrication. (Scheduled for spring 2016; #37)

Further Projects

Further studies we propose to publish would scrutinize eyewitness accounts from, *e.g.*, Filip Müller, Rudolf Vrba, Henryk Tauber, Yankiel Wiernik, Richard Glazar. Scholars interested in taking on any of these or other witnesses, please get in touch using the contact form at www.codoh.com/contact-us

Books by and from Castle Hill Publishers

Below please find some of the books published or distributed by Castle Hill Publishers in the United Kingdom. For our current and complete range of products visit our web store at shop.codoh.com.

Wilhelm Stäglich, *Auschwitz: A Judge Looks at the Evidence*

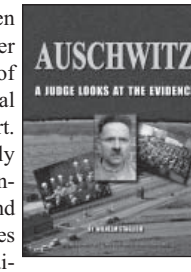

Auschwitz is the epicenter of the Holocaust, where more people are said to have been murdered than anywhere else. At this detention camp the industrialized Nazi mass murder is said to have reached its demonic pinnacle. This narrative is based on a wide range of evidence, the most important of which was presented during two trials: the International Military Tribunal of 1945/46, and the German Auschwitz Trial of 1963-1965 in Frankfurt. The late Wilhelm Stäglich, until the mid-1970s a German judge, has so far been the only *legal* expert to critically analyze this evidence. His research reveals the incredibly scandalous way in which the Allied victors and later the German judicial authorities bent and broke the law in order to come to politically foregone conclusions. Stäglich also exposes the shockingly superficial way in which historians are dealing with the many incongruities and discrepancies of the historical record. Second, corrected and slightly revised edition with a new preface and epilogue.

422 pp., 6“×9“, pb, ill.

P. Angel, J. Tiffany: *Fountain of Fairytales: A Scholarly Romp Through the Old Testament*

Some say the Old Testament is a collection of valuable parables with no basis in historical fact, while others have made a living of trying to prove that it is an accurate history of early man. *Fountain of Fairytales* takes us on a whirlwind tour of the Old Testament, telling us which stories are pure balderdash and which may have some basis in real archeology and authentic history. And also which tales seem to have been borrowed from other primary cultural sources including the Egyptians. If you want proof the entire Bible is a faithful transcription of the word of God – straight from mouth to Jewish scribe’s pen – read no further, for this book is more of a light-hearted yet scholarly tour of the Old Testament, not a dense religio-historical treatise. If you’re ready for a tour of the Old Testament like none other, get a copy of *Fountain of Fairytales.*

178 pp. pb, 5.5”×8.5”

Abdallah Melaouhi, *Rudolf Hess. His Betrayal and Murder*

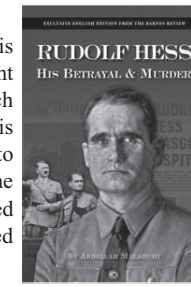

In May 1941, Rudolf Hess, Hitler’s right-hand man, flew to England to make peace. His plane crashed, and he was made a prisoner of the Allies and kept in solitary confinement nearly the rest of his life. What truths about the war did Hess possess that were of such danger? The author worked as a male nurse caring for Rudolf Hess from 1982 until his death in 1987 at the Allied Prison in Berlin. Minutes after the murder he was called to the prison. Ask by the author what had happened, an unknown U.S. soldier replied: “The pig is finished; you won’t have to work a night shift any longer.” What he experienced there, minutely described in this book, proves beyond doubt that Mr. Hess was strangled to death by his Anglo-Saxon captors.

300 pp. pb, 6”×9”, ill.

Curtis B. Dall, *FDR: My Exploited Father-in-Law*

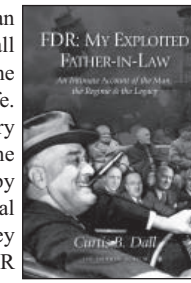

The author was FDR’s son-in-law and spent much time in the White House. He had an insider’s view of who came to see FDR and Eleanor and how often. Dall also was a Wall Street banker and knew the tricks and tactics the financial predators use to deceive the public. The book is loaded with personal anecdotes of the people Dall met during his life. This included such notables as Franklin and Eleanor Roosevelt, Bernard Baruch, Henry Morgenthau Jr., Harry Dexter White, the Warburgs, Rothschilds, and more. Dall views the stock market crash of October 1929 as “the calculated shearing of the public triggered by the sudden shortage of call money in the New York money market.” He views the Federal Reserve and their globalist cheerleaders as being against the interests of Americans. They plan and execute the wars that line their pockets and ravage the world. Dall portrays FDR as a man who began his career as an optimistic ladder-climber and ended up as one of the most manipulated presidents in U.S. history. Reprint with a foreword by Willis A. Carto.

298 pp., 5.5“×8.5“, pb

For prices and availability see www.shop.codoh.com or write to: CHP, PO Box 243, Uckfield, TN22 9AW, UK

Herbert L. Brown, ***The Devil's Handiwork.*** *A Victim's View of "Allied" War Crimes*

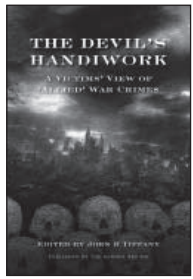

An amazing compilation of war crimes committed by the "good guys" against the "bad guys." Many of the events covered in this book are to this day censored or twisted in mainstream history books. Chapters cover: Death camps in the Civil War; concentration camps in the Boer War; The Dresden Massacre – the worst war crime in history; the Ukrainian terror famine; the gruesome harvest in Eastern Europe; the myth of the 6 million; Operation Keelhaul; the Nuremberg Trials; the Katyn Forest Massacre; the Stuttgart Atrocity; bastardizing the Germans after WWII; the use of the atom bomb; Cuba betrayed; the Invasion of Lebanon; the policy of de-Nazification; the Malmedy Trial; the Dachau Trial; the Vinnytsia genocide; crimes during the occupation of Germany; FDR's Great Sedition Trial; the Morgenthau Plan; the propaganda of the Writers War Board; myths of civilian bombings; the Lend-Lease fiasco; truth about Auschwitz; Pearl Harbor; the Soviet genocide across Europe; much more.

275 pp., 5.5"×8.5", pb

Ralph Grandinetti, ***Final Solution.*** *Germany's Madagascar Resettlement Plan*

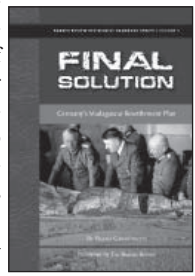

Everyone "knows" the Germans had a "final solution" for their so-called "Jewish Problem." But Adolf Hitler's final solution did not involve homicidal gas chambers and blazing crematory ovens. Instead, Hitler's final solution offered Jewish leaders the island of Madagascar, back then a French colony. In a meeting with Vichy French Prime Minister Pierre Laval, Laval agreed to turn Madagascar into a new Jewish homeland where, ultimately, all of Europe's 4,000,000 Jews might be settled. This new Madagascar was to be governed by a joint German-French board with representation granted to any government cooperating. What a paradise Madagascar could have become, but instead Zionists insisted on occupying the "Holy Land," where they knew strife and conflict awaited them. What was the Madagascar Plan, and why did it fail? Which world leaders supported it – and which did not? Why was the plan eventually abandoned?

108 pp., 5.5"×8.5", pb

John Tiffany, ***A Short History of the Balfour Declaration***

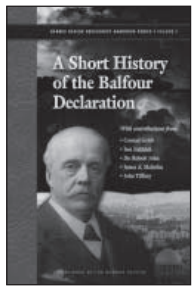

Few have heard of the Balfour Declaration, the history of which is known primarily to students of global affairs. What general knowledge there is surrounding its origins is usually limited to dry accounts in diplomatic histories. But here is a case where truth is stranger than fiction. The issuance of the Balfour Declaration set the stage for American entry into World War I and thereby laid the groundwork for World War II and the many consequential global convulsions that followed. And, ultimately, of course, it's the foundation of the tension in the Middle East today that points toward further war and destruction. Here is the secret history of the Balfour Declaration, laid out in no uncertain terms and devoid of euphemism and political correctness. Those who have any serious desire to understand the sources of world conflict need this precise and candid analysis – the facts – about the behind-the-scenes machinations that brought the Balfour Declaration into being – and why.

118 pp., 5.5"×8.5", pb

Germar Rudolf: ***Resistance is Obligatory!***

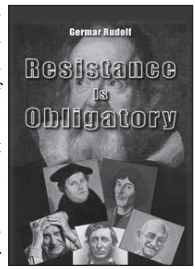

In 2005 Rudolf, a peaceful dissident and publisher of revisionist literature, was kidnapped by the U.S. government and deported to Germany. There the local lackey regime staged a show trial against him for his historical writings. Rudolf was not permitted to defend his historical opinions, as the German penal law prohibits this. Yet he defended himself anyway: 7 days long Rudolf held a speech in the court room, during which he proved systematically that only the revisionists are scholarly in their attitude, whereas the Holocaust orthodoxy is merely pseudo-scientific. He then explained in detail why it is everyone's obligation to resist, without violence, a government which throws peaceful dissident into dungeons. When Rudolf tried to publish his public defence speech as a book from his prison cell, the public prosecutor initiated a new criminal investigation against him. After his probation time ended in 2011, he dared publish this speech anyway…

376 pp., 6"×9", pb, colour ill.

For prices and availability see www.shop.codoh.com or write to: CHP, PO Box 243, Uckfield, TN22 9AW, UK

HOLOCAUST HANDBOOKS · VOLUME 24

CARLO MATTOGNO & FRANCO DEANA

The CREMATION FURNACES of AUSCHWITZ

A TECHNICAL AND HISTORICAL STUDY

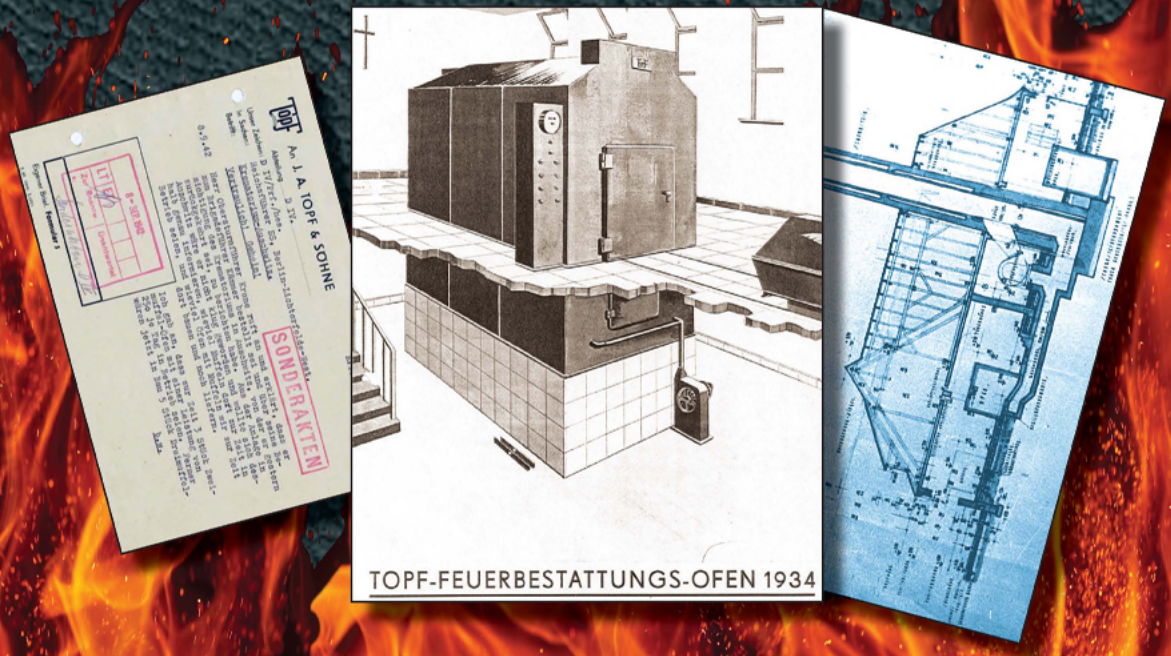

PART 2: DOCUMENTS

PUBLISHED BY CASTLE HILL PUBLISHERS

The Cremation Furnaces of Auschwitz, Part 2

The Cremation Furnaces
of
Auschwitz

A Technical and Historical Study

Part 2: Documents

By Carlo Mattogno

With Contributions by Dr.-Ing Franco Deana

Castle Hill Publishers
P.O. Box 243, Uckfield, TN22 9AW, UK
July 2015

HOLOCAUST HANDBOOKS, vol. 24:
Carlo Mattogno:
The Cremation Furnaces of Auschwitz: A Technical and Historical Study.
Part 2: Documents
With Contributions by Dr.-Ing Franco Deana
Uckfield, East Sussex: CASTLE HILL PUBLISHERS
PO Box 243, Uckfield, TN22 9AW, UK
July 2015
Originally published in Italian in 2011 as *I forni crematori di Auschwitz: Studio storico-tecnico*, by Effepi, Genoa. Translated from the Italian by Henry Gardner and Germar Rudolf

ISSN: 1529-7748
Part 1: History and Technology
ISBN10: 1-59148-091-4
ISBN13: 978-1-59148-091-4
Part 2: Documents
ISBN10: 1-59148-092-2
ISBN13: 978-1-59148-092-1
Part 3: Photographs
ISBN10: 1-59148-093-0
ISBN13: 978-1-59148-093-8

Published by CASTLE HILL PUBLISHERS
Manufactured in the United States of America and in the UK

© by Carlo Mattogno 2015

Distribution: Castle Hill Publishers, PO Box 243
Uckfield, TN22 9AW, UK

Set in Times New Roman

Cover Illustrations: left: file memo by Engineer Kurt Prüfer of the Topf Company regarding the capacity of the Auschwitz cremation furnaces (Document 249); center: promotional brochure by the Topf Company for its electric and gas-fired cremation furnace (Document 140); right: blueprint (cross section) for a new crematorium at the Auschwitz camp (the later Crematorium II at Birkenau; Document 224).

Contents

Part 1: History and Technology (separate book)

Preface

Section I: Modern Cremation

1. The Cremation
   - 1.1. General Principles of Combustion Technology
   - 1.2. The Chemical Processes during Cremations
   - 1.3. The Cremation Process
2. Cremation Technology of Coke-Fired Furnaces
   - 2.1. Structure and Operation
   - 2.2. General Theoretical and Structural Principles
3. Origin and Development of Modern Cremation Furnaces
4. Cremation Experiments in Germany in the 1920s
5. Technical Developments of Cremation Furnaces in Germany in the 1930s
   - 5.1. Furnaces with Coke-Fed Gasifiers
   - 5.2. Furnaces Heated with City Gas
   - 5.3. Electrically Fired Furnaces
6. The Duration of the Cremation Process
   - 6.1. Cremation Furnace with a Coke-Fed Gasifier
   - 6.2. Cremation Furnace with Briquette-Fed Gasifier
   - 6.3. Cremation Furnace Heated with Gas
   - 6.4. Cremation Furnace Fired Electrically
7. Heat Balance of a Coke-Fed Cremation Furnace
8. Legal, Ethical and Professional Standards for Cremations in Germany
9. Cremation Statistics
   - 9.1. Statistics for Germany (1878-1939)
   - 9.2. Statistics of Other Countries
10. Mass Cremation for Hygienic and Sanitary Purposes
11. Notes on Present-Day Cremation Furnaces

Section II: J.A. Topf & Söhne

1. Historical Notes on Topf & Söhne
2. The Topf Cremation Furnaces for Civilian Use
   - 2.1. The Cremation Furnace with a Coke-Fed Gasifier
   - 2.2. The Gas-Fired Cremation Furnace
   - 2.3. The Cremation Furnace with Electrical Heating.
3. The Topf Patents of the 1920s and 1930s
4. Topf Waste Incinerators
5. Topf Cremation Furnaces for Concentration Camps
   - 5.1. The Coke-Fired Cremation Furnace with One Muffle
   - 5.2. The Oil-Fired Mobile Cremation Furnace with Two Muffles
   - 5.3. The Coke- or Oil-Fired Cremation Furnace with Two Muffles
   - 5.4. The Coke-Fired Cremation Furnace with Two Muffles Placed Opposite Each Other

6. The Topf Co. and the Construction of the Cremation Furnaces at Auschwitz-Birkenau
   6.1. The Furnaces of Crematorium I at Auschwitz
   6.2. The Furnaces of Crematoria II and III at Birkenau
   6.3. The Furnaces of Crematoria IV and V at Birkenau
7. Structure and Operation of the Topf Cremation Furnaces at Auschwitz-Birkenau
   7.1. The Coke-Fired Double-muffle Cremation Furnace Auschwitz Type
   7.2. The Coke-Fired Triple-Muffle Furnace
   7.3. The Coke-Fired Topf 8-Muffle Cremation Furnace
   7.4. The Plans for Mass Cremations at Auschwitz Birkenau
8. The Duration of the Cremation Process in the Topf Furnaces at Auschwitz-Birkenau
   8.1. The Documents
   8.2. Richard Kessler's Cremation Experiments
   8.3. The List of Cremations in the Gusen Crematorium
   8.4. The List of Cremations at the Westerbork Crematorium
   8.5. Conclusions
9. The Cremation Capacity of the Furnaces in the Crematoria at Auschwitz-Birkenau
   9.1. Continuous Operation of the Furnaces
   9.2. Concurrent Cremation of Several Corpses
   9.3. Soviet and Polish Technical Investigations
   9.4. Maximum Theoretical Cremation Capacity
   9.5. Normal Cremation Capacity
   9.6. Discussion of the *Zentralbauleitung* Letter of 28 June 1943
   9.7. The Auschwitz-Birkenau Crematoria in the General Operation of the Camp
10. Heat Balance of the Topf Furnaces at Auschwitz-Birkenau
   10.1. Remarks on the Method Used
   10.2. Technical Data
   10.3. Heat Balance of Double-Muffle Furnace at Gusen
   10.4. Heat Balance of Double-Muffle Furnace at Auschwitz
   10.5. Remarks on the Heat Balance
   10.6. Heat Balance for the Topf Triple-Muffle Furnace
   10.7. Heat Balance for the Topf 8-Muffle Furnace
   10.8. Observations Concerning the Consumption of the Triple-Muffle and 8-Muffle Furnaces
   10.9. A Comparison with the Westerbork and the Kori Slaughterhouse Furnaces
   10.10. Some Thermal Aspects of the Triple-Muffle Furnace
   10.11. On Claims of Flaming Chimneys
11. The Cremation Furnaces Built by Other German Companies: Kori, Ignis-Hüttenbau and Didier
   11.1. Historical Remarks Concerning the H. Kori Co. of Berlin
   11.2. The Coke-Fired Kori Cremation Furnaces for the Concentration Camps
   11.3. The Oil-Fired Kori Cremation Furnaces for the Concentration Camps
   11.4. The Oil-Fired Cremation Furnaces Built by Ignis-Hüttenbau A.G. at the Terezín Crematorium
   11.5. The Didier Cremation Furnaces for Concentration Camps
   11.6. Comparison of the Designs by Kori, Ignis-Hüttenbau, Didier, and Topf

12. The Topf Furnaces and Legislation on Cremations in Greater Germany at the Outset of World War II

Appendices

1. Tables
2. Glossary
3. Symbols
4. Abbreviations of Archive Names
5. Bibliography
   - 5.1. Alphabetical Listing
   - 5.2. Subject Listing
6. Indices
   - 6.1. Names
   - 6.2. Concentration Camps
   - 6.3. Crematorium Locations (Civilian)

Part 2: Documents (this book)

page

List of Documents 9

I. Civilian Cremation Furnaces 31

II. TOPF, Civilian Activities 150

III. TOPF, Correspondence with the SS 262

Part 3: Photographs (separate book)

I. Photographs 1-35: Gusen

II. Photographs 36-50: Dachau

III. Photographs 51-85: Mauthausen

IV. Photographs 86-110: Auschwitz Main Camp

V. Photographs 111-215: Buchenwald

VI. Photographs 216-235: Auschwitz-Birkenau

VII. Photographs 236-332: Kori Cremation Furnaces

VIII. Photographs 335-344: Kori Furnaces in Other Camps

IX. Photographs 345-362: Terezín

X. Photographs 363-365: Urns

XI. Photographs 366-367: Stoking Tools

XII. Photographs 368-370: Cremation Experiments

XIII. Color Documents from Part 2

List of Documents

page

I. Civilian Cremation Furnaces 31

Document 1: W. RUPPMANN coke-fired cremation furnace at Biel (1911). 31

Document 2: W. RUPPMANN coke-fired cremation furnace at Biel (1911). Fig. 3: vertical section V-V; Fig. 4: section along the post-combustion chamber. Source: as Doc. 1, p. 22. 32

Document 3: Standard dimensions of the cremation chamber and the coffin. Source: W. Heepke, Die Leichenverbrennungs-Anstalten (Die Krematorien). Verlag von Carl Marhold. Halle a.S., 1905, p. 59. 33

Document 4: A 1799 project for a French crematorium. Source: B. Reber, Un crématoire du temps de la Révolution française, in: Société de crémation de Genève. Bulletin VIII. Geneva, Imprimerie Centrale, 1908, p. 29. 34

Document 5: A 1799 project for a French crematorium. Source: as Doc. 4. 34

Document 6: POLLI gas-fired cremation furnace. Source: Wegmann-Ercolani, Ueber Leichenverbrennung als rationellste Bestattungsart. Cäsar Schmidt, Zurich, 1874, illustration outside of text. 35

Document 7: Fig. 4: POLLI-CLERICETTI gas-fired cremation furnace in a fancy urn shape. Source: M. De Cristoforis, Etude pratique sur la crémation. Imprimerie Treves Frères, Milan, 1890, p. 68. 35

Document 8: Figs. 8 & 9: CADET cremation furnace. Source: as Doc. 7, p. 77. 36

Document 9: Fig. 10: MULLER-FICHET coke-fired cremation furnace. Source: as Doc. 7, p. 79. 36

Document 10a & b: Figs. 11 & 12: LAGÉNARDIÈRE cremation furnace. Source: as Doc. 7, p. 80. 37

Document 11a through c: Gorini direct-combustion cremation furnace. Fig. 13: vertical section; Fig. 14: horizontal section; Fig. 15: chimney damper. Source: as Doc. 7, pp. 83f. 37

Document 12: GORINI direct-combustion cremation furnace, inaugurated on 15 December 1887 at the crematorium of the Père-Lachaise cemetery in Paris. Source: "La crémation des morts et l'édifice crématoire du Père-Lachaise", in: La Science Illustrée, vol. I, année 1888, premier sémestre, p. 13. 38

Document 13: VENINI coke-fired cremation furnace. Source: G. Pini, La crémation en Italie et à l'étranger de 1774 jusqu'à nos jours. Ulrich Hoepli Editeur Libraire, Milan, 1885, illustration outside of text. 38

Document 14: REY direct-combustion cremation furnace. Source: as Doc. 7, p. 100. 39

Document 15, 15a (below): KUBORN-JACQUES mobile cremation furnace. Source: as Doc. 13, p. 140. 39

Document 16: GUZZI coke-fired cremation furnace. Source: as Doc. 7, p. 104. 40

page

Document 17: SPASCIANI-MESMER coke-fired cremation furnace. Longitudinal section. Source: as Doc. 7, p. 106. 40

Document 18: TOISUL-FRADET coke-fired cremation furnace. Fig. 89: vertical section; Fig. 90: longitudinal section a-b; Fig. 91: horizontal section. Source: as Doc. 17b, p. 101 43

Document 19: TOISUL-FRADET coke-fired cremation furnace. Source: Préfecture du Département de la Seine. Direction des Affaires Municipales. Note sur la crémation à Paris au 1er novembre 1893, drawing outside text. 44

Document 20: SIEMENS experimental coke-fired cremation furnace. Source: F. Küchenmeister, Die Feuerbestattung. Verlag von Ferdinand Enke, Stuttgart, 1875, illustration outside text. 44

Document 21: SIEMENS coke-fired cremation furnace at the Gotha crematorium (1878). Source: as Doc. 17b, p. 104. 45

Document 22: SIEMENS coke-fired cremation furnace at the Gotha crematorium (1878). Source: William Eassie, Cremation of the Dead. London, 1875, drawing outside text. 46

Document 23: Vertical section of the Gotha crematorium showing the funeral hall and the cremation furnace. Source: William Eassie, Cremation of the Dead. London, 1875, drawing outside text 47

Document 24: KLINGENSTIERNA coke-fired cremation furnace, original model. Source: as Doc. 7, p. 114 48

Document 25: GEBRÜDER BECK-DOROVIUS coke-fired cremation furnace. Source: K. Weigt, Almanach der Feuerbestattung. self-published, Hannover, 1909, p. 46. 49

Document 26: Klingenstierna-Beck coke-fired cremation furnace. Fig. 95: longitudinal section; Fig. 96: vertical section; Fig. 97: horizontal section at the height of the hearth; Fig. 98: horizontal section at the height of the cremation chamber. Source: as Doc. 17b, p. 108. 50

Document 27: R. SCHNEIDER coke-fired cremation furnace. Source: F. Schumacher, Die Feuerbestattung. J. M. Gebhardt's Verlag, Leipzig, 1939, p. 23 51

Document 28: W. RUPPMANN coke-fired cremation furnace. Fig. 100: longitudinal section; Fig. 101: horizontal section at the height of the cremation chamber. Source: as Doc. 17b, p. 114. 52

Document 29: KNÖS coke-fired cremation furnace. Longitudinal section. Source: as Doc. 17b, p. 118 54

Document 30: Fichet cremation furnace, inaugurated on 19 January 1891 at the crematorium of the Père-Lachaise cemetery in Paris. Source: as Doc. 19, drawing outside text. 56

Document 31: TOISUL-FRADET gas-fired cremation furnace. Fig. 107: horizontal section at the height of the cremation chamber; Fig. 108: longitudinal section. Source: as Doc. 17b, p. 123. 57

Document 32: ROTHENBACH & CO. naphtha-fired cremation furnace (Swiss patent no. 86533). Fig. 1: longitudinal section; Fig. 2: vertical section.

page

Source: Georgius, "Neuere Leichenverbrennungstechnik," in: Gesundheits-Ingenieur, 46. Jg., 1923, Heft 5, p. 56. 58

Document 33: PROMETHEUS experimental electric cremation furnace. Source: Phoenix. Blätter für wahlfreie Feuerbestattung und verwandte Gebiete, Vienna, 1910, Nr. 10, p. 399. 59

Document 34: CONLEY electric cremation furnace (U.S. patent no. 988862, 1911). Source: as Doc. 32, p. 57..... 60

Document 35: "Cremation furnace with a regenerator and a gas generator connected at the front to the combustion chamber." Patent W. SAUERLAND, no. 284163, of 12 March 1915. Fig. 1: longitudinal section; Fig. 2: vertical section; Fig. 3: horizontal section. 61

Document 36: "Cremation furnace for corpses with regenerator and gas generator" (Leicheneinäscherungsofen mit Regeneratoren und einem Gaserzeuger). Patent F. SIEMENS, no. 258066, of 18 August 1911. Fig. 1: longitudinal section; Fig. 2: vertical section along the cremation chamber; Fig. 3: vertical section along the hearth. 62

Document 37: "Cremation furnace for corpses with regenerator recuperator" (Leichenverbrennungsofen mit Rekuperator). Patent M.J. KERGEL, no. 218581, of 4 October 1908. Fig. 1: longitudinal section; Fig. 2: horizontal section A-A along the cremation chamber. 63

Document 38: "Procedure and device for the cremation of corpses with combustion gases and heated air with a heat source" (Verfahren und Vorrichtung zur Einäscherung von Leichen mit Verbrennungsgasen und erhizter Luft mit einer Wärmequelle). Patent of BUNZLAUER WERKE LENGERSDORFF & COMP., no. 263725, of 6 September 1913. Fig. 1: vertical section..... 65

Document 39: "Naphtha-fired Cremation furnace for corpses" (Leichenverbrennungsofen mit Ölfeuerung). Patent GEBRÜDER KÖRTING AKTIENGESELLSCHAFT in Linden, no. 257576, of 30 June 1911..... 68

Document 40: "Naphtha- or gas-fired cremation furnace for corpses with an ash receptacle beneath the slanted cremation chamber" (Leichenverbrennungsofen mit Öl- oder Gasfeuerung mit einem unter dem schräg abfallenden Verbrennungsraum liegenden Aschenaufnahmebehälter). Patent W. BUESS, no. 279830, of 22 August 1913. Fig. 1: longitudinal section. 69

Document 41: "Electric cremation furnace for corpses" (Elektrischer Leichenverbrennungsofen). Patent L.H.GIDDINGS, no. 244887, of 11 April 1911. 71

Document 42: GEBRÜDER BECK coke- or gas-fired cremation furnace at the Dessau crematorium: thermotechnical improvement to closures by engineer R. Kessler (1926). Source: R. Kessler, "Rationelle Wärmewirtschaft in den Krematorien nach Massgabe der Versuche im Dessauer Krematorium," in: Die Wärmewirtschaft, 1927, no. 8, p. 136; original air flap; Fig. 2: improved air flap; Fig. 3: original introduction damper; Fig. 4: improved damper; Fig. 5 (see Doc. 43, top left):

page

original damper of the smoke conduit; Fig. 6 (Doc. 43, top right): improved damper. 72

Document 43: as above. Operational furnace instruments. Fig. 7: control levers of the shutters and doors; Fig. 10: thermotechnical devices for controling the combustion. Source: as Doc. 42, p. 137. 73

Document 44: as above. Fig. 8: rear parts of the gas burners; Fig. 9: Gauges for CO and CO_2, and for draft and gas pressure. Source: as Doc. 42, p. 138. 74

Document 45: as above. Fig. 11: control lever; Fig. 12: Instruments' Position; Fig. 13: electric switch board of the air compressor. Source: as Doc. 42, p. 139. 75

Document 46: as above. A: longitudinal section; B: rear view; C: location of the sensors. Source: as Doc. 42, no. 9, p. 149. 76

Document 47: as above. Cremation experiment with coke, conducted on 5 January 1927 by Engineer R. Kessler. Diagram of furnace condition. Source: as Doc. 42, no. 9, p. 154. 78

Document 48: as Doc. 47. Temperature diagram. Source: as Doc. 42, no. 9, p. 155. 80

Document 49: as above. Cremation experiment with briquet, conducted on 12 January 1927 by engineer R. Kessler. Diagram of furnace condition. Source: as Doc. 42, no. 9, p. 156. 81

Document 50: as Doc. 49. Temperature diagram. Source: as Doc. 42, no. 9, p. 157. 82

Document 51: as above. Cremation experiment with gas, conducted on 1 November 1926 by engineer R. Kessler. Diagram of furnace condition. Source: as Doc. 42, no. 9, p. 150. 83

Document 52: as Doc. 51. Temperature diagram. Source: as Doc. 42, no. 9, p. 151. 84

Document 53: Cremation furnace of the crematorium at Biel as used by engineer H. Keller for his cremation experiments in 1927. Fig. 1: longitudinal section A-B; Fig. 2: vertical section C-D; Fig. 3: horizontal section E-F; Fig. 4: horizontal section G-H. Source: H. Keller, "Versuche an einem Feuerbestattungsofen," special reprint from the journal Archiv für Wärmewirtschaft und Dampfkesselwesen, 1929, no. 6, p. 1. 85

Document 54: Diagram of cremation experiments conducted by Engineer H. Keller in the electric BROWN, BOVERI & CO. furnace at the Biel crematorium on 2 October 1940. Hourly smoke volume expelled by the exhaust fan during the cremation; first data set. Source: H. Keller, "Ursache der Rauchbildung bei der Kremation," in: Bieler Feuerbestattungs-Genossenschaft in Biel, Jahresbericht pro 1944. Biel, 1945, illustration outside text. 86

Document 55: as Doc. 54, second data set. 87

Document 56: as above, experiments of 25 January 1943. Hourly smoke volume expelled by the exhaust fan during the cremation. Source: as

page
Doc. 54. 88
Document 57: as above, experiments of 2 and 6 January 1943. Smoke-gas analysis during the cremation. Source: as Doc. 54. 89
Document 58: as above, experiments of January 1943. Temperature diagram. Source: as Doc. 54. 90
Document 59: perfected BECK coke-fired cremation furnace (early 1930s). Fig. 1: longitudinal section; Fig. 2: vertical section; Fig. 3: horizontal section at the height of the cremation-chamber grate. Source: W. Heepke, "Die neuzeitlichen Leicheneinäscherungsöfen mit Koksfeuerung, deren Wärmebilanz und Brennstoffverbrauch," in: Feuerungstechnik, XXI. Jg., 15 August 1933, no. 9, p. 124. 91
Document 60: perfected DIDIER coke-fired cremation furnace (early 1930s). Fig. 1: longitudinal section; Fig. 2: vertical section; Fig. 3: horizontal section at the height of the cremation-chamber grate. Source: as Doc. 59, p. 125. 92
Document 61: "Procedure and device for cremation" (Verfahren und Vorrichtung zur Einäscherung). Patent H. VOLCKMANN and L. LUDWIG, no. 506627, of 30 October 1928. Fig. 1: longitudinal section along the cremation chamber; Fig. 2: horizontal section along the cremation chamber. 93
Document 62: VOLCKMANN-LUDWIG gas-fired cremation furnaces at the Hamburg crematorium (prototype). Source: R. Kessler, "Der neue Einäscherungsofen System Volckmann-Ludwig," in: Zentralblatt für Feuerbestattung, 1931, no. 3, p. 34. 94
Document 63: VOLCKMANN-LUDWIG gas-fired cremation furnaces: design of combustion air intake. Source: Stort, "Der menschliche Körper als Heizstoff," in: Die Umschau in Wissenschaft und Technik, 1931, no. 26, p. 513. 94
Document 64: as above (standard model). Fig. 1: longitudinal section; Fig. 2: vertical section. Source: as Doc. 27, p. 24. 95
Document 65: as above. Longitudinal section. Source: H. Manskopf, "Gas als Brennstoff für Einäscherungsöfen," in: Das Gas- und Wasserfach, 1933, no. 42, p. 773. 95
Document 66: as above, device at the Stuttgart crematorium (1931). Fig. 1: longitudinal section g-h; Fig. 2: vertical section c-d; Fig. 3: horizontal section a-b; Fig. 4: vertical section e-f. Source: H. Wolfer, "Der neue 'Volckmann-Ludwig'-Einäscherungsofen im Stuttgarter Krematorium," in: Gesundheits-Ingenieur, 1932, no. 13, p. 151. 96
Document 67: "Corpse cremation furnace" (Leichenverbrennungsofen). Patent W. RUPPMANN, no. 669645, of 23 June 1936. Fig. 1: vertical section (cremation chamber and combustion air intake system); Fig. 2: longitudinal section (cremation chamber and construction system of the grate). 97
Document 68: E. EMCH & CO. gas-fired cremation furnace at the Zurich crematorium (1932). Vertical and longitudinal sections (cremation

page

chamber and recuperator). Source: R. Henzi, "Die Zürcher Einäscherungsöfen mit Gasfeuerung," in: Schweiz. Verein von Gas- und Wasserfachmännern, Zurich, March 1934, no. 3, p. 64. 98

Document 69: E. EMCH & CO. gas-fired cremation furnace at the Zurich crematorium (1935). Vertical and longitudinal sections (cremation chamber and recuperator). Source: P. Schläpfer, "Betrachtungen über den Betrieb von Einäscherungsöfen," in: Schweiz. Verein von Gas- und Wasserfachmännern, Zurich, July 1938, no. 7, p. 150. 99

Document 70 & 71: Fig. 9: Diagram of 5 cremations conducted on 30 November 1932 in Furnace II at the Zurich crematorium. "Variation of CO_2 content, muffle temperature and combustion-gas temperature in the flue of Furnaces II during 5 cremations." Fig. 10: Diagram of 8 cremations conducted on 27 February1936 in Furnace III at the Zurich crematorium. "Variation of CO_2 content, muffle temperature and combustion-gas temperature in the flue of Furnces III during 8 cremations." Source: as Doc. 69, p. 156. 100

Document 72: Fig. 11: "Flue-gas losses in kcal/minute and in % of the amount of heat concurrently added by combustion as a function of the CO_2 contents of the combustion gas". Source: as Doc. 69, p. 156. 101

Document 73: Thermal balance of Furnaces II and III at the Zurich crematorium. "Variation of the caloric needs per cremation as a function of the number of cremations per day". Source: as Doc. 69, p. 157. 102

Document 74: E. EMCH & CO. electric cremation furnace (1930). Vertical section. Source: F. Hellwig, "Vom Bau und Betrieb der Krematorien," in: Gesundheits-Ingenieur, 1931, no. 25, p. 397. 103

Document 75: Fig. A: vertical section of the old W. RUPPMANN coke-fired cremation furnace at Biel; Fig. B: vertical section of the BROWN, BOVERI & CO experimental electric cremation furnace. Source: H. Keller, "Der elektrische Einäscherungsofen im Krematorium Biel," in: Bieler Feuerbestattungs-Genossenschaft in Biel, Jahresbericht pro 1933. Biel, 1934, p. 5. 104

Document 76: A (bottom): horizontal section of the old W. RUPPMANN coke-fired cremation furnace at Biel; B (top): horizontal section of the BROWN, BOVERI & CO experimental electric cremation furnace. Source: as Doc. 75. 105

Document 77: BROWN, BOVERI & CO electric cremation furnace (standard model). "Schematic representation of an electric cremation furnace with related recuperator, fresh air and flue gas fan." G. Keller, "Die Elektrizität im Dienste der Feuerbestattung," Aktiengesellschaft Brown, Boveri & Cie, Baden (Switzerland); special reprint of Brown Boveri Mitteilungen, no. 6/7, 1942, p. 3. 106

Document 78: Temperature diagram of 3 cremations in a coke-fired cremation furnace. Source: as Doc. 59, no. 8, p. 110. 107

Documents 79 & 80: Top: temperature diagram of 5 cremations conducted on 26 October 1933 in furnace III (E. EMCH & CO.) at the Zurich

page

crematorium. Bottom: temperature diagram of 7 cremations conducted on 27 October 1933. Source: as Doc. 68, p. 66. 108

Documents 81 & 82: Fig. 6: Temperature diagram of 5 cremations conducted on 23 October 1931 in the VOLCKMANN-LUDWIG gas-fired cremation furnace at the Stuttgart crematorium. Fig. 7: Temperature diagram of 5 cremations conducted on 30 October 1931 in the same furnace. Source: as Doc. 66, no. 14, p. 163. 109

Document 83: Temperature diagram of a cremation conducted on 24 April 1934 in the BROWN, BOVERI & CO. electric cremation furnace at the Biel crematorium. Source: as Doc. 75, p. 13. 110

Document 84: Temperature diagram of 2 cremations conducted on 19 April 1934 in the same furnace as above. Source: ibid., p. 14 111

Document 85: Fig. 2 (left): Temperature diagram of a metallic coil recuperator; Fig. 3 (right): Temperature diagram of 4 cremations conducted in 1942 in the BROWN, BOVERI & CO. eletric cremation furnace at the St. Gallen crematorium. Source: as Doc. 77, p. 4. 111

Document 86-1a: List of cremations at the Bielefeld crematorium (5-23 December 1941). Source: Sennefriedhof Bielefeld. 112

Document 87: Duration of a cremation as a function of the temperature in a modern gas-fired cremation furnace. Source: E.W. Jones, "Factors which affect the process of cremation." Extract from the Cremation Society of Great Britain's Annual Cremation Conference Report, 1975, p. 88. 118

Document 88: Fig. 6: Behavior of wall temperature in a badly insulated muffle at various points of heating it up. Source: as Doc. 69, p. 154. 119

Document 89: Fig. 7: Behavior of wall temperature in a well-insulated muffle at various points of heating it up. Source: as Doc. 69, p. 155..... 120

Document 90: Coke consumption per cremation for several consecutive cremations. Source: P. Schläpfer, "Ueber den Bau und den Betrieb von Kremationsöfen." Special reprint from the Jahresbericht des Verbandes Schweizer. Feuerbestattungsvereine, Zurich, 1937, p. 36. 121

Document 91: Article by engineer Wilhelm Heepke, "Die neuzeitlichen Leicheneinäscherungsöfen mit Koksfeuerung, deren Wärmebilanz und Brennstoffverbrauch", in: Feuerungstechnik, XXI. Jg., 15 August 1933, no. 8, pp. 123-128. 122

Document 92: "Ordinance for the implementation of the Cremation Act" of 10 August 1938. Source: Reichsgesetzblatt, Jahrgang 1938, Teil I, pp. 1000f. 128

Document 93: Field cremation furnace, system FRIEDRICH SIEMENS. Source: as Doc. 20, illustration outside text. 130

Document 94: Feist apparatus for mass cremations. Source: as Doc. 7, p. 126. .. 131

Document 95: ADOLF MARSCH shaft cremation furnace for mass cremations; vertical setion. Source: "Masseneinäscherung von Kriegerleichen im Felde als Schutz gegen Seuchengefahr und später fühlbar werdende Verkehrhindernisse," Phoenix. Blätter für wahlfreie Feuerbestattung

page
und verwandte Gebiete, Vienna, XXX. Jg., 1917, Nr. 2, columns 39f. 131
Document 96: "Shaft furnace for the simultaneous cremation of a larger number of human corpses or animal carcasses" (Schachtofen zur gleichzeitigen Einäscherung einer grösseren Anzahl von Menschenleichen oder Tierkadavern). Patent ADOLF MARSCH, no. 331628, of 30 September 1915. Fig. 1: vertical section; Fig. 4: a load of 9 cadavers; Fig. 5: loading grate. 133
Document 97: FEIST furnace for mass cremations (standard model). Source: W. Heepke, "Die Kadaver-Vernichtungsanlagen," Verlag von Carl Marhold, Halle a.S., 1905, p. 46. 135
Document 98: H. KORI cremation furnace for incinerating animal carcasses and slaughterhouse refuse. Source: as Doc. 97, p. 39. 135
Document 99: H. KORI cremation furnace for incinerating animal carcasses and slaughterhouse refuse at Liegnitz. Source: as Doc. 97, p. 41. 136
Document 100: H. KORI cremation furnace for incinerating animal carcasses and slaughterhouse refuse for combined operation (connected to the flue of a boiler system). Source: as Doc. 97, p. 44..... 136
Document 101: H.R. HEINICKE cremation gas-fired furnace system VOLCKMANN-LUDWIG. Longitudinal section. Source: Heinicke Feuerungs- und Schornsteinbau, H.R. Heinicke Einäscherungsofen, undated commercial brochure. 137
Document 102: ASEA BROWN BOVERI electric cremation furnace, operating principle. Documents 102-104b were kindly provided by that company.... 138
Document 103: ASEA BROWN BOVERI electric cremation furnace, model RK1-S. 139
Document 104a: Cremation hall equipped with two ASEA BROWN BOVERI electric cremation furnaces. 142
Document 105: FERBECK-VINCENT gas-fired cremation furnace, model C411. Source: Fours de crémation. Modulaires, type C 411. Undated promotional brochure kindly provided by that company. 144
Document 106: TABO gas-fired cremation furnace. Source: Equipements de crémation Tabo. Undated advertising brochure kindly provided by that company. 145
Document 107: ENER-TEK II gas-fired cremation furnace. Source: Fred A. Leuchter, An engineering report on the alleged execution gas chambers at Auschwitz, Birkenau and Majdanek Poland, Fred A. Leuchter, Associates, Boston, MA, April 5, 1988, p. 122..... 146
Document 108: Multi-storey furnace (Etagenofen, left) and flat-bed furnace (Flachbettofen, left) with market share in Germany (73.9% versus 26.1%). Source: R. Sircar, "Untersuchung der Emissionen aus Einäscherungsanlagen und der Einsatzmöglichkeiten von Barrierenentladungen," PhD thesis, University of Martin-Luther, Halle-Wittenberg, 28 June 2002, p. 14. 147
Document 109: RUPPMANN cremation furnace (without smoke filter). Source: G. Schetter, H. Burk, "Das Krematorium Dresden. Ein Beispiel für

page

umweltgerechte Einäscherung unter betriebswirtschaftlichen Gesichtspunkten," Friedhofskultur, Jg. 96, October 2006, in PDF, p. 5. 148

II. TOPF, Civilian Activities 150

Document 110: The founders of the company J.A. Topf & Söhne: J.A. Topf and his sons Julius and Ludwig. Source: Stadtarchiv Erfurt, 5/411 A-76. .. 150

Document 111: Description of the Topf company's activities. Source: Deutschlands Städtebau: Erfurt, Bearbeitet im Auftrage des Magistrats von Stadtbaurat Boegl, Erfurt. "Dari", Deutscher Architektur- und Industrie-Verlag. Berlin-Halensee, 1922. 151

Document 112: The German crematoria as of 1927. Source: IV. Jahrbuch des Verbandes der Feuerbestattungs-Vereine Deutscher Sprache 1928. Herausgegeben zum 22. Verbandstage am 4. bis 8. Juli in Bremen vom Verbandsvorstande. Königsberg Pr., 1928, pp. 82-87. 152

Document 113: "Cremation furnaces for crematoria, System Topf."Advertisement of the first decade of the 20th century. Source: III. Jahrbuch des Verbandes der Feuerbestattungs-Vereine Deutscher Sprache. Druck von Carl Wull, Heilbronn a. N., 1913, p. 175. 157

Document 114: "Topf cremation furnaces." Advertisement from the early 1930s. Source: R. Nagel, Die Vorzüge der Feuerbestattung. self-published, Vienna, 1931, p. 27. 157

Document 115: "Topf cremation furnaces." Advertisement from the early 1930s. Source: V. Jahrbuch des Verbandes der Feuerbestattungs-Vereine Deutscher Sprache. Königsberg Pr. 1930. 158

Document 116: "Mechanical cremation furnaces for operation with electricity, gas and coke". Advertisement from the mid-1930s. Source: www.topfundsoehne.de 158

Document 117: Advertisements by various companies active in the cremation sector at the beginning of the 20th century. Source: II. Jahrbuch des Verbandes der Feuerbestattungs-Vereine Deutscher Sprache. Vereinsbuchdruckerei, Pyrmont 1912, p. 147. 159

Document 118: "Cremation Furnaces System Ruppmann." Advertisement from the first decade of the 20th century. Source: as Doc. 113, p. 176. 159

Document 119: "The Cremation Furnace System Ruppmann." Advertising brochure published around 1918. 160

Document 120: "Cremation Furnace System Ruppmann." Advertisement from the early 1930s. Source: as Doc. 114, p. 28. 162

Document 121: "Cremation Facilities System Ruppmann." Advertisement from the early 1930s. Source: as Doc.114, p. 29. 162

Document 122: "Cremation devices" by GEBRÜDER BECK and "Cremation Furnaces System RICHARD SCHNEIDER." Advertisement from the early 20th century. Source: as Doc. 117, p. 146. 163

Document 123: "Cremation Devices" by GEBRÜDER BECK. Advertisement from the early 20th century. Source: as Doc. 113, p. 172. 163

Document 124: "Cremation Furnaces System RICHARD SCHNEIDER."

page
Advertisement from the early 20th century. Source: as Doc. 113, p. 173... 164
Document 125: "Cremation furnaces as well as all industrial furnaces" by Danubia A.G. Advertisement from the early 1930s. Source: as Doc. 114, p. 30..... 164
Document 126: Cremation Furnaces System JULIUS SCHMALZ. Advertisements from the early 1930s. Source: as Doc. 114, p. 31..... 165
Document 127: Cremation Furnaces System FRANZ CARL W. GAAB. Advertisement from the early 20th century. Source: as Doc. 113, p. 174... 165
Document 128: Photo of the Topf engineer Kurt Prüfer probably dating to the 1930s. Source: www.topfundsoehne.de 165
Document 129: "A Novel Cremation Procedure". Article by Kurt Prüfer. Source: Die Urne, 4. Jg., Nr. 3, March 1931, pp. 27-29..... 166
Document 130: "Topf around the world" during the 1930s. Source: www.topfundsoehne.de..... 168
Document 131: Technical departments of the Topf company during the 1940s. Source: Stadtarchiv Erfurt, 5/411 A 174. 169
Document 132: General structure of the Topf company during the 1940s. Source: Stadtarchiv Erfurt, E, 5/411 A 163. 174
Document 133: TOPF coke-fired cremation furnace (early 1920s). Source: B. Reichenwallner, Tod und Bestattung. Katakomben-Verlag/B. Reichenwallner, Munich, 1926, p. 27. 187
Document 134: "Furnaces for Crematoria System TOPF". Promotional brochure of 1926. 188
Document 135: TOPF gas-fired cremation furnace, Model 1934. Source: H. Etzbach, Der technische Vorgang bei einer Feuerbestattung. Johannes Friese, Cologne, 1935, p. 4. 194
Document 136: "Gas-fired Cremation Furnace System J.A. TOPF & SÖHNE"; new model. Source: F. Schumacher, Die Feuerbestattung. J.M. Gebhardt's Verlag, Leipzig, 1929, p. 26. 195
Document 137: Letter from the municipal administration of Wiesbaden to the Topf company of 19 December 1949 regarding improvement work done by chief engineer Klettner. Document kindly submitted by J.M. Boisdefeu. 196
Document 138: Letter from the Topf company of 6 April 1948 to the city commandant's office, First Lieutenant Proskurin, Stadtarchiv Erfurt, 5/411 A 100..... 197
Document 139: TOPF electric cremation furnace as installed at the Erfurt crematorium in 1933. Fig. 2: longitudinal section. Fig. 6: sketch of the combustion air channels. Source: K. Weiss, "Der erste deutsche elektrisch beheizte Einäscherungsofen im Krematorium Erfurt," in: Gesundheits-Ingenieur, 57. Jg., Nr. 37, 1934, pp. 453, 455. 198
Document 140: First TOPF electric- and gas-fired cremation furnace of 1934. Source: Stadtarchiv Erfurt, 4/411 A 97. 199
Document 141: as above. 200

page

Document 142: Temperature diagram for cremations conducted on 17 and 18 April 1934 in the first TOPF electric cremation furnace at the Erfurt crematorium. Source: as Doc. 139, p. 456. 201

Document 143: Second TOPF electric cremation furnace at the Erfurt crematorium of 1936. Fig. 1: longitudinal section. Fig. 2: vertical section. Fig. 3: horizontal section c-d. Fig. 4: horizontal section e-f. Source: K. Weiss, "Die Entwicklung des elektrisch beheizten Einäscherungsofens im Krematorium Erfurt," in: Gesundheits-Ingenieur, 60. Jg., Nr. 11, 1937, p. 159. 202

Document 144: as above, longitudinal section. Source: R. Jakobskötter, "Die Entwicklung der elektrischen Einäscherung bis zu dem neuen elektrisch beheizten Heissluft-Einäscherungsofen in Erfurt," in: Gesundheits-Ingenieur, 64. Jg., Nr. 43, 1941, p. 581. 203

Document 145: as above, vertical section. Source: as Doc. 144, p. 582. 204

Document 146: Temperature curves of two cremations conducted in the second TOPF electric cremation furnace at the Erfurt crematorium (1936 or 1937). Source: as Doc. 143, p. 160. a: first cremation; c: second cremation. The other curves indicate the temperature of the combustion air and that of the spent gases. 205

Document 147: Vertical section of the second (and third) TOPF electric cremation furnace at the Erfurt crematorium. Source: as Doc. 144, p. 583. 205

Document 148: Diagrams of three cremations conducted in the third TOPF electric cremation furnace at the Erfurt crematorium of 1939. Source: as Doc. 144, p. 586. 206

Document 149: TOPF electric cremation furnace. Standard model of the late 1930s. Source: as Doc. 144, p. 587. 207

Document 150: Patent J.A. Topf & Söhne in Erfurt, no. 324252. "Device for the introduction of the coffin for cremation furnaces with support cart that can be raised and lowered." 24 April 1915. Source: Deutsches Patentamt. 208

Document 151: Patent J.A. Topf & Söhne in Erfurt, no. 493042. "Device for post-combustion of residues in corpse-cremation furnaces." 13 February 1930. Source: Deutsches Patentamt. 212

Document 152: Patent Viktor Quehl in Gera, no. 561643, transferred to J.A. Topf & Söhne on 17 May 1934. "Cremation furnace with tiltable grates." Source: Deutsches Patentamt. 215

Document 153: Patent Wilhelm Basse in Hamburg, no. 638582, transferred to J.A. Topf & Söhne on 27 November 1937. "Incineration furnace." Source: Deutsches Patentamt. 218

Document 154: Patent J.A. Topf & Söhne in Erfurt, no. 659405. "Loading device for incineration furnaces." 7 April 1938. Source: Deutsches Patentamt. 222

Document 155: J.A. Topf & Söhne in Erfurt, patent application for "Continually operating corpse-combustion furnace for large-scale

page
operation." 4 November 1942. Source: Deutsches Patentamt. 225
Document 156: Patent J.A. Topf & Söhne in Erfurt, no. 494136. "Retractable slag-grate for hearths with air feed from below." 6 March 1930. Source: Deutsches Patentamt. 233
Document 157: Patent J.A. Topf & Söhne in Erfurt, no. 576135. "Plate-grate with nozzles." 20. April 1933. Source: Deutsches Patentamt. 236
Document 158: Patent J.A. Topf & Söhne in Erfurt, no. 587149. "Process and furnace for the recovery of lead and pieces of wires from cables." 12. October 1933. Source: Deutsches Patentamt. 239
Document 159: Patent application J.A. Topf & Söhne in Erfurt of 16. November 1942. "Air-cooled grate plate for mechanical push grate." Source: Deutsches Patentamt. 243
Document 160: Patent J.A. Topf & Söhne, Wiesbaden, no. 861731. "Process and device for the combustion of corpses, carrion, or parts thereof." 24 June 1950. Source: Deutsches Patentamt. 249
Document 161: Maschinenfabrik J.A. Topf & Söhne, Erfurt, "Topf Waste Incinerator." Promotional brochure of 1940. Source: RGVA, 502-1-327, pp. 161-164a. 254
Document 162: TOPF gas-, naphtha- or coke-fired waste incinerator, model AV. Source: www.topfundsoehne.de. 261
III. TOPF, Correspondence with the SS 262
Document 163a: J.A. Topf & Söhne drawing no. D 58173 of 6 January 1941 coke-fired "single muffle cremation furnace" for the SS New Construction Office of the Concentration Camp Mauthausen. Longitudinal vertical section; Source: BAK, NS 4/Ma 54. Numbers added by the author. See text of Part 1 for details. 262
Document 164: "Cost estimate," by J.A. Topf & Söhne of 6 January 1941 for the SS New Construction Office of Mauthausen Concentration Camp regarding a single- or double-muffle coke-fired cremation furnace. Source: Bundesarchiv Koblenz, NS 4/Ma 54. 264
Document 165: Mobile cremation furnace system Topf." Source: www.topfundsoehne.de. 269
Document 166: TOPF naphtha-fired mobile cremation furnace. Source: www.topfundsoehne.de. 270
Document 167: TOPF naphtha-fired mobile double-muffle cremation furnace. Source: www.topfundsoehne.de. 270
Document 168: Bill of lading of 12 December 1940 to the SS New Construction Office of Concentration Camp Mauthausen about the parts for a TOPF naphtha-fired mobile double-muffle cremation furnace. Source: Bundesarchiv Koblenz, NS 4/Ma 54. 271
Document 169: Invoice by J.A. Topf & Söhne of 5 February 1941 for the delivery of one TOPF naphtha-fired mobile double-muffle cremation furnace to the SS New Construction Office of Concentration Camp Mauthausen. (Rechnung Nr. D 41/107). Source: Bundesarchiv Koblenz, NS 4/Ma 54. 273

page

Document 170: Forced-draft chimney with centrifugal fan. Source: A. Cantagalli, Nozioni teorico-pratiche per i conduttori di caldaie e generatori di vapore. G. Lavagnolo Editore, Turin 1940, p. 90. 275
Document 171: "Cost estimate" by J.A. Topf & Söhne of 21 December 1939 for the SS New Construction Office of the Buchenwald Concentration Camp regarding a coke- or naphtha-fired double-muffle cremation furnace. Document NO-4448. 276
Document 172: Drawing by J.A. Topf & Söhne D 56570 of 21 December 1939 "Naphtha-fired double-muffle cremation furnace" for the Buchenwald Concentration Camp. Document NO-4444. 280
Document 173: Crematorium of the Buchenwald Concentration Camp (December 1939). Document NO-4444. 283
Document 174: Drawing of the crematorium at Buchenwald (January 1940). Document NO-4445. 284
Document 175: Crematorium at the Płaszów camp. Number and date illegible. Source: www.topfundsoehne.de. 285
Document 176: Report by SS-Oberscharführer Pollok of 30 May 1942 on the damage to the chimney of Crematorium I at Auschwitz Main Camp. Source: RGVA, 502-1-312, p. 64. 286
Document 177: Static calculations for the new chimney for Crematorium I at Auschwitz performed by R. Koehler on 20 June 1942. Source: RGVA, 502-1-316, pp. 44-46a. 287
Document 178 (top and bottom): Document 178: Drawing by R. Koehler of the new chimney for Crematorium I at Auschwitz for the Central Constrcution Office. 20 June 1942. Source: RGVA, 502-2-23, p. 17. 291
Document 179: Drawing by R. Koehler of the flue ducts to the new chimney for Crematorium I at Auschwitz for the Central Construction Office. 11 August 1942. Source: RGVA, 502-2-23, p. 18. 292
Document 180: Summary of labor performed during the construction of the new chimney for Crematorium I at Auschwitz Main Camp (Schornstein-Krematorium BW. 11). 7 December 1942. Source: RGVA, 502-1-318, p. 5. 293
Document 181: Report by SS-Oberscharführer Pollok to the head of the Central Construction Office of 6 July 1942 on the danger of collapse of the old chimney of Crematorium I at Auschwitz. Source: RGVA, 502-1-312, p. 31 294
Document 182: Letter from the head of the Central Construction Office to the camp commander of 13 August 1942 about the damaging of the new chimney of Crematorium I at Auschwitz. Source: RGVA, 502-1-312, p. 27. 295
Document 183: Letter from the head of the Central Construction Office to the head of the garrison administration of 16 July 1943 regarding the suspension of activities at Crematorium I at Auschwitz. Source: RGVA, 502-1-324, p. 1. 296
Document 184: Drawing of the Birkenau camp. October 1941. (Location

page

sketch of construction objects BW 21 e 22 "Einfriedigung", fences). Source: RGVA, 502-1-235, p. 13..... 297

Document 185: Section enlargement of the "Lay-out plan of the PoW camp at Auschwitz, Upper Silesia, plan no. 885," drafted by SS-WVHA on 5 January 1942. Source: RGVA, 502-2-95, p. 7. 298

Document 186: Order confirmation by J.A. Topf & Söhne to the SS Construction Office at Auschwitz of 4 November 1941 regarding 5 coke-fired triple-muffle cremation furnaces for Crematorium II at Birkenau with auxiliary equipment and a waste incinerator. Source: RGVA, 502-1-313, pp. 81-83. 299

Document 187: "File memo" by SS-Untersturmführer Ertl of 21 August 1942. Source: RGVA, 502-1-313, pp. 159f. 302

Document 188: Final account to J.A. Topf & Söhne of November 1943 regarding the construction of 5 triple-muffle cremation furnaces for Crematorium II at Birkenau. Source: RGVA, 502-2-26, pp. 226-228. 304

Document 189: Final account to J.A. Topf & Söhne of November 1943 regarding the construction of 5 triple-muffle cremation furnaces for Crematorium III at Birkenau. Source: RGVA, 502-2-26, pp. 211-213..... 308

Document 190: Copy of a letter from the SS business manager at the Higher SS- and Police Leader's office of the Government General of 16 August 1943 regarding TOPF cremation furnaces ordered for Mogilev (one and a half 8-muffle furnaces). Source: WAPL, Central Construction Office, 268, p. 132..... 312

Document 191: Letter from the Head of Constructions of the Trawniki Camp to the Central Construction Office of the Lublin Concentration Camp of 2 September 1943 regarding the Topf furnaces of the Mogilev contract. Source: WAPL, Central Construction Office, 268, p. 147..... 313

Document 192: First list of day wages of the Huta company for initial work performed at the construction site of Crematorium IV from 23 September to 3 October 1942. Source: RGVA, 502-2-54, p. 45..... 314

Document 193: "Cost estimate" by J.A. Topf & Söhne of 13 November 1940 regarding the second TOPF coke-fired double-muffle cremation furnace for Crematorium I at Auschwitz. Source: RGVA, 502-1-327, pp. 168-172. 315

Document 194: "Cost estimate" by J.A. Topf & Söhne of 1 November 1940 regarding a TOPF coke-fired double-muffle cremation furnace for the SS New Construction Office of Concentration Camp Mauthausen. Source: Bundesarchiv Koblenz, NS 4/Ma 54..... 318

Document 195: "Cost estimate" by J.A. Topf & Söhne of 30 April 1941 regarding a TOPF coke-fired double-muffle cremation furnace for the SS New Construction Office of Concentration Camp Mauthausen. Source: Bundesarchiv Koblenz, NS 4/Ma 54..... 321

Document 196: "Cost estimate" by J.A. Topf & Söhne of 31 October 1941 regarding a TOPF coke-fired double-muffle cremation furnace for the Concentration Camp Mauthausen. Source: Bundesarchiv Koblenz, NS

page
4/Ma 54. 324
Document 197: Bill of lading by J.A. Topf & Söhne to the SS New Construction Office Auschwitz of 17 January 1941 regarding the parts of the second TOPF coke-fired double-muffle cremation furnace for Crematorium I at Auschwitz. Source: RGVA, 502-1-327, pp. 201-203. 327
Document 198: "Cost estimate" by J.A. Topf & Söhne of 25 September 1941 regarding the third TOPF coke-fired double-muffle cremation furnace for Crematorium I at Auschwitz. Source: RGVA, 502-2-23, pp. 264-267. 330
Document 199: Bill of lading by J.A. Topf & Söhne to the SS New Construction Office Auschwitz of 21 October 1941 regarding the parts of the third TOPF coke-fired double-muffle cremation furnace for Crematorium I at Auschwitz. Source: RGVA, 502-1-312, pp. 104-105. 333
Document 200: "Final invoice" of J.A. Topf & Söhne back-dated to 16 December 1941 regarding the third TOPF coke-fired double-muffle cremation furnace for Crematorium I at Auschwitz. Source: RGVA, 502-2-23, pp. 261-261a. 335
Document 201: Bill of lading by J.A. Topf & Söhne to SS Construction Office Gusen of 12 January 1943 regarding the parts for a TOPF coke-fired double-muffle cremation furnace. Source: Bundesarchiv Koblenz, NS 4/Ma 54. 337
Document 202: Drawing by J.A. Topf & Söhne no. D 57253 "Coke-fired cremation furnace and foundation plan," 10 June 1940. Drawing of the first furnace for Crematorium I at Auschwitz. Source: Bundesarchiv Koblenz, NS 4/Ma 54. 340
Document 203: "List of materials for a TOPF double-muffle cremation furnace" for the SS New Construction Office of the Gusen camp on 23 January 1943. Source: Bundesarchiv Koblenz, NS 4/Ma 54. 345
Document 204: Drawing by J.A. Topf & Söhne no. D 57999 of Crematorium I at Auschwitz. 30 November 1940. Source: RGVA, 502-1-312, p. 135. ... 346
Document 205: Drawing by J.A. Topf & Söhne no. D 59042 "Installation of a cremation facility for Concentration Camp Auschwitz." 25 September 1941. Drawing relating to the third cremation furnace of Crematorium I at Auschwitz. Source: APMO, negative no. 20818/1. 347
Document 206: Drawing by Central Construction Office no. 1241 "Inventory plan of building no. 47a, construction object 11. Crematorium." 10 April 1942. RGVA, 502-2-146, p. 21. 349
Document 207: Drawing by Central Construction Office no. 1434 of 3 July 1942 regarding the new chimney: "Construction of a new chimney at Crematorium B.W. 11 at Auschwitz Concentration Camp." Redo of drawing no. 1241. Source: J.C. Pressac, Les crématoires d'Auschwitz. La machinerie du meurtre de masse. CNSR Editions, Paris 1993, document 8. 353
Document 208: Bill of lading by J.A. Topf & Söhne to the SS Construction Office of the Gusen camp of 24 February 1943 regarding square bars

page
for the gasifier grate. Source: Bundesarchiv Koblenz, NS 4/Ma 54. 356
Document 209: J.A. Topf & Söhne, "Operating instructions for the 'Topf' forced-draft device." 26 September 1941. Source: APMO, BW 11/1, p. 2. 357
Document 210: J.A. Topf & Söhne, "Operating instructions for the Topf coke-fired double-muffle cremation furnace." 26 September 1941. Source: APMO, BW 11/1, p. 3. 358
Document 211: Page 5 of the "Explanatory report for the preliminary draft of the new construction of the PoW camp of the Waffen-SS Auschwitz, Upper Silesia" of 30 October 1941. Source: RGVA, 502-1-233, p. 20. 359
Document 212: Page 6 of the "Cost estimate for the preliminary draft of the new construction of the PoW camp of the Waffen-SS Auschwitz, Upper Silesia" of 30 October 1941. Source: RGVA, 502-1-233, p. 27. 360
Document 213: "Bill of lading" by J.A. Topf & Söhne to the Central Construction Office at Auschwitz of 16 April 1942 regarding "Parts of TOPF triple-muffle furnaces" for Crematorium II at Birkenau. RGVA, 502-1-313, pp. 167-170..... 361
Document 214: "Bill of lading" by J.A. Topf & Söhne to the Central Construction Office at Auschwitz of 18 June 1942 regading "Parts of 5 TOPF triple-muffle furnaces" for Crematorium II at Birkenau. Source: RGVA, 502-1-313, pp. 165f. 365
Document 215: "Final invoice" of J.A. Topf & Söhne of 27 January 1943 regarding 5 triple-muffle furnaces (and the waste incinerator) of Crematorium II at Birkenau. Source: RGVA, 502-2-26, pp. 230-230a. 367
Document 216: "Final invoice" of J.A. Topf & Söhne of 27 May 1943 regarding 5 triple-muffle furnaces of Crematorium III at Birkenau. Source: RGVA, 502-2-26, pp. 215-215a..... 369
Documents 217 (top) & 217a (bottom): Topf coke-fired triple-muffle cremation furnace. Top: Vertical section. Bottom: Longitudinal section of a lateral muffle. Labeled by Carlo Mattogno based on the drawing by J.A. Topf & Söhne no. D 57253..... 371
Document 218: as above, horizontal section..... 372
Documents 219 (top) & 220 (bottom): as above, horizontal section. Top: vertical section, design of the combustion gas ducts. Bottom: as above, Bottom: Longitudinal section of the side muffle..... 373
Document 221: Project of the new crematorium at Auschwitz (future Crematorium II/III at Birkenau). Drawing 933 by the Central Construction Office of 19 January 1942. Source: APMO, negative no. 20957. 374
Document 222: Project of the new crematorium at Auschwitz (future Crematorium II/III at Birkenau). Drawing 933 by the Central Construction Office of 19 January 1942. Source: APMO, negative no. 20818/4. 375
Document 223: as above, horizontal section. Layout of the smoke ducts and the chimney. Source: APMO, negative no. 520. 377

page

Document 224: as above, vertical section through the chimney. Drawing 933 by the Central Construction Office of 19 January 1942. Labelled by the author. Source: APMO, negative no. 518. 378

Document 225a (top): Compare the TOPF waste incinerator MV (see Doc. 161) with Document 255b (bottom): the cremation furnace for large-scale operation invented by Fritz Sander (see also Doc. 155). 379

Document 226: Invoice of Topf no. 1314 of 23 August 1943 for the Central Construction Office at Auschwitz regarding the waste incinerator of Crematorium III. Source: RGVA, 502-1-327, pp. 13-13a. 380

Document 227: "Operating instruzctions for the TOPF coke-fired triple-muffle cremation furnace." Source: M. Nyiszli, Im Jenseits der Menschlichkeit. Ein Gerichtsmediziner in Auschwitz. Dietz Verlag, Berlin 1992, p. 33. 382

Document 228: "Cost estimate" by J.A. Topf & Söhne for the Central Construction Office at Auschwitz of 12 February 1942 regarding a simplified TOPF coke-fired triple-muffle cremation furnace. Source: APMO,BW 30/34, pp. 27,32,29 (sic). 383

Document 229: Simplified TOPF coke-fired triple-muffle cremation furnace. Horizontal section. Labeled by Carlo Mattogno. 386

Document 230: "Cost estimate" for a Topf wood-fired eight-muffle cremation furnace of the Mogilev contract of 16 November 1942. Source: RGVA, 502-1-313, pp. 72-76. 388

Document 231: "Bill of lading" by J.A. Topf & Söhne to the Central Construction Office at Auschwitz of 8 September 1942 regarding two eight-muffle cremation furnaces. Source: RGVA, 502-1-313, pp. 143-143a. 391

Document 232: "Final invoice" no. 380 by Topf of 5 April 1943 regarding the delivery of two eight-muffle cremation furnaces. Source: RGVA, 502-1-314, pp. 29-29a. 393

Document 233: "Final invoicee" no. 322 by Topf of 12 July 1944 back-dated to 23 April 1943 regarding cast-iron doors, insulation material and gasifier grades. Source: RGVA, 502-1-327, p. 22. 394

Document 234: Project Crematorium IV/V at Birkenau. Drawing no. 1678 (r) by the Central Construction Office of 14 August 1942. Source: APMO, negative no. 20946/6. 395

Document 235: Project Crematorium IV/V at Birkenau. Drawing no. 2036 by the Central Construction Office of 11 January 1943. Source: APMO, negative no. 6234. 396

Document 236: Project Crematorium IV/V at Birkenau. Drawing no. 2036(p) by the Central Construction Office of 11 January 1943. Source: APMO, negative no. 20818/10. 398

Document 237: Anchoring parts for one Topf eight-muffle furnaces from the Mogilev contract. List compiled by J.A. Topf & Söhne on 4 September 1942. Source: RGVA, 502-1-313, p. 141. 399

Document 238: Author's sketch of the TOPF coke-fired eight-muffle furnaces

page

of Crematori IV and V at Birkenau. Arrangement of the furances (Ofen), gasifiers (Generator) and smoke ducts. 400

Document 239: as above. Horizontal section. 400

Document 240: as above. Longitudinal section through the pair of external muffles. Based on drawing D no. 58173 by J.A. Topf & Söhne. Numbers by the author. See text of Part 1 for details. 401

Document 241: Composite photograph based on the TOPF double-muffle cremation furnace at the Gusen camp illustrating the structure of the Topf eight-muffle furnace. 401

Document 242: Letter from Engineer Fritz Sander of J.A. Topf & Söhne from 14 September 1942. Source: www.topfundsoehne.de. 402

Document 243: Letter from the head of the Central Construction Office Bischoff to the camp commander Höss of 12 February 1943 regarding "Crematorium VI". APMO, BW 30/34, p. 80. 403

Document 244: "Ringofen" (ring furnace) for the sintering of bricks. Source: "Hütte" des Ingenieurs Taschenbuch, Berlin, 1938, vol. IV, p. 740. 404

Document 245: Last page of a cost estimate by J.A. Topf & Söhne of 1 April 1943 for the Central Construction Office at Auschwitz regarding a "cremation furnace". Source: R. Schnabel, Macht ohne Moral. Eine Dokumentation über die SS. Röderberg-Verlag, Frankfurt/Main, 1957, p. 351. 405

Document 246: Letter from J.A. Topf & Söhne to the SS New Construction Office of the Mauthausen Concentration Camp of 1 November 1940 regarding a cost estimate for a TOPF coke-fired double-muffle cremation furnace. Source: Bundesarchiv Koblenz, NS 4/Ma 54. 406

Document 247: Letter from J.A. Topf & Söhne to the SS New Construction Office of Mauthausen Concentration Camp of 9 July 1941. Source: SW, LK 4651. 408

Document 248: Letter from Bischoff to Kammler of 28 June 1943. Source: RGVA, 502-1-314, p. 14a. 409

Document 249: File memo by Kurt Prüfer of 8 September 1942. Source: http://veritas3.holocaust-history.org/auschwitz/topf/. 411

Document 250: Summary table of data derived from cremation experiments conducted by engineer R. Kessler on 5 January 1927 at the Dessau crematorium (coke-fired). 412

Document 251: Graph of the mean muffle temperature in the course of cremation experiments conducted by Engineer R. Kessler on 5 January 1927 at the Dessau crematorium (coke-fired). 412

Document 252: Summary of the cremation process in a modern cremation furnace. Source: Douglas J. Davies, Lewis H. Mates (eds.), Encyclopedia of Cremation, Ashgate, London, 2005, p. 133. 413

Document 253: Condition of a corpse after thirty minuts of cremation. Source: Michael Bohnert, Thomas Rost, Stefan Pollak, "The degree of destruction of human bodies in relation to the duration of the fire," in: Forensic Science International, 95, 1998, p. 15. 414

page

Document 254: as above, after forty minutes. Color reproductions of these photos can be found at the end of Part 3 of this study. 414
Document 255: List of cremations at the Gusen crematorium between 26 September and 12 November 1941. Source: ÖDMM, Archiv, B 12/31. 415
Document 256: Explanatory table of the data contained in the list of cremations at the Gusen crematorium (Document 255). 416
Document 257: List of cremations conducted at the Westerbork crematorium between 4 June and 1 July 1943. Source: ROD, C[64]392 417
Document 258: as above, cremations on 7 June 1943. Source: ROD, C[64]392..... 418
Document 259: Stoking tools. Source: A. Cantagalli, Nozioni teorico-pratiche per i conduttori di caldaie e generatori di vapore. G. Lavagnolo Editore, Turin 1940, p. 110. 419
Document 260: Operational results for eight carcass-destruction furnaces built by the Kori Co. Source: W. Heepke, Die Kadaververnichtungs-Anlagen. Verlag von Carl Marhold. Halle a. S. 1905, p. 43..... 419
Document 261: Letter from Hans Kori to the headquarters of the Lublin camp of 4 February 1944. Source: APMM, sygn. VI-9a, vol. 1, p. 27. 420
Document 262: "Guidance graph for determining the cremation time of corpses in various crematoria as a function of temperature" as prepared by the Soviet Commission of Inquiry about the Lublin-Majdanek camp. Source: GARF, 7021-107-9, p. 247..... 421
Document 263: Letter from the Central Construction Office at Auschwitz to the Bauleitung at Stutthof of 10 July 1942. Source: RGVA, 502-1-272, p. 168. 422
Document 264: "File memo" by Jährling of 17 March 1943. Source: APMO, BW 30/7/34, p. 54. 423
Document 265: Experiment to burn out a chimney. Temperature graph. Source: Kristen, "Ausbrennversuche an Schornsteinen," in: Wärmewirtschaftliche Nachrichten für Hausbau, Haushalt und Kleingewerbe, 6. Jg., Nr. 7, April 1933, p. 84..... 424
Document 266: Promotional brochure by the H. Kori company, Berlin 1927, regarding incinerators for waste and all kinds of refuse. Source: APMM, sygn. VI-9a, vol. 1. 425
Document 267: Promotional brochure by the H. Kori company, Berlin 1927, regarding incinerators for all kinds of refuse. Source: APMM, sygn. VI-9a, vol. 1. 427
Document 268: Promotional brochure by the H. Kori company, Berlin 1937. Source: APMM, sygn. VI-9a, vol. 1. 429
Document 269: "Cremation Furnace System 'Kori' at the crematorium of the city of Hagen/Westfalia." Brochure of 1927. Source: APMM, sygn. VI-9a, vol. 1. 430
Document 270: "Cremation Furnace System 'Kori' at the crematorium of the capital city of Schwerin." Brochure of 1927. Source: APMM, sygn. VI-9a, vol. 1. 431

page

Document 271: Letter from the H. KORI company to Engineer Waller at Office CIII of SS WVHA dated 18 May 1943. Source: KfSD, 660/41..... 433

Document 272: Draft of crematorium at Neuengamme Concentration Camp. Drawing no. 8998 by KORI of 6 February 1941. Source: GARF, 7445-2-125, p. 90..... 435

Document 273: Draft for cremation furnaces the Dachau Concentration Camp. Drawing no. 9122 by KORI of 12 May 1942. Source: GARF, 7445-3-125, p. 91. 436

Document 274: Drawing of the cremation furnaces for the Sachsenhausen Concentration Camp prepared by the Soviet Commission of Inquiry in June 1945. Source: GARF, 7021-104-3, p. 5. A: top view of the ovens; B: front view; C: lateral view (right side of the fourth furnace)..... 437

Document 275: Sketch of the cremation furnaces at Sachsenhausen Concentration Camp, prepared by the Soviet Commission of Inquiry in June 1945. Source: GARF, 7021-104-3, p. 6. A: longitudinal vertical section of the furnaces; B: horizontal section. Labeled by the author..... 438

Document 276a: Sketch of H. KORI coke-fired double-muffle cremation furnace at the Stutthof Concentration Camp; front view. Soviet drawing of 1945. GARF, 7021-106-4, p. 26. 440

Document 277: "Cremation facility for the Lublin PoW camp." Kori drawing no. 9080 of 31 March 1942. Source: GARF, 7445-2-125, p. 89. 441

Document 278: Sketch of the crematorium at the Lublin Concentration Camp. Longitudinal section with front view of the furnaces. Drawing by the Polish-Soviet Commission of Inquiry of August 1944. Source: GARF, 7021-107-9, p. 252. 442

Document 279: Sketch of the cremation furnaces at the Lublin Concentration Camp. Drawing by the Polish-Soviet Commission of Inquiry of August 1944. Source: GARF, 7021-107-9, p. 254. Labeled by the author..... 443

Document 280: Sections through one of the cremation furnaces at the Lublin Concentration Camp. Drawing by the Polish-Soviet Commission of Inquiry of August 1944. Source: GARF, 7021-107-9, p. 254. 280/2. Labeled by the author..... 444

Document 281: Floor plan of the crematorium at Lublin Concentration Camp showing the flue ducts. Drawing by the Polish-Soviet Commission of Inquiry of August 1944. Source: GARF, 7021-107-9, p. 252. 281/2. Labeled by the author..... 445

Document 282: Crematorim at the Lublin Concentration Camp, longitudinal section showing the flue ducts. Drawing by the Polish-Soviet Commission of Inquiry of August 1944. Source: GARF, 7021-107-9, p. 252. Labeled by the author..... 446

Document 283: as above, angular perspective. Source: GARF, 7021-107-9, p. 255. 447

Document 284: KORI furnace at the Lublin Concentration Camp: sketch of the water heating device. Source: Z. Łukaszkiewicz, "Obóz koncentracyjny i zagłady Majdanek," in: Biuletyn Głównej Komisji

page
Badania Zbrodni Niemieckich w Polsce, 1948, pp. 80f. 448
Document 285: KORI naphtha-fired cremation furnace in the crematorium at Trzebinia Concentration Camp. Drawing by the Institute of Heat and Fuel Technology at the Mining Academy of Cracow. Source: APMO, negative no. 6671. 449
Document 286: "Operating instruction for cremations" for the naphtha-fired KORI furnace. Source: ROD, C[64]392. 451
Document 287: Letter from Didier-Werke AG to Boriwoje Palitsch of 25 August 1943. Document URSS-64. 452
Document 288: "Cremation facility for the Belgrade SS." Drawing by Didier-Werke no. 0.913 of 23 August 1943. Source: GARF, 7445-2-125, p. 92. 454
Document 289: List of names of corpses cremated at the Terezín crematorium on 11 October 1943. Source: PT, A 1194, p. 33. 455
Document 290: Numerical summary of cremations conducted at the Terezín crematorium on 11 October 1943. Source: PT, A 1 194, p. 32. 456
Document 291: Registry no. 6 of the Terezín crematorium, spanning from 1 July to 15 November 1943. Source: PT, A 1194, p. 1. 457
Document 292: Official form for the cremation of an inmate's corpse. Stutthof Concentration Camp, 6 December 1944. Source: AMS, I-IIIC-2. 458
Document 293: Official form for the cremation of an inmate's corpse. Auschwitz Concentration Camp. Source: N. Blumental, Dokumenty i Materiały, Lodz, 1946, vol. I, pp. 106f. 460
Document 294: Registry of the crematorium at Stutthof Concentration Camp, March 1944 (extract). Source: AMS, I-II-9. 461
Document 295: Official form informing family members of a deceased inmate about the death and cremation of their relative. Source: AMS, I-VD-1. 461
Document 296: "Shipment of urn" by Mauthausen Concentration Camp. 7 October 1941. Source: ÖDMM, 3 12/49. 462
Document 297: Letter from Topf to the SS New Construction Office at Auschwitz of 3 June 1940 offering urns, an imprinting device for the urn lids, and fireclay markers. Source: RGVA, 502-1-327, pp. 226f. 463
Document 298: Letter from the Head of the Political Department of Auschwitz Concentration Camp to the camp's SS New Construction Office of 29 April 1941 about storing urns with the ashes of deceased inmates. Source: RGVA, 502-1-314, p. 1. 465
Document 299: Political Department of the Auschwitz Concentration Camp. Order of 100 urn boxes from the SS New Construction Office's carpentry workshop of 6 January 1941. Source: RGVA, 502-2-1, p. 29. 465
Document 300: "Labor time card" of 27 November 1941 on the manufacture of 50 shipping boxes for urns. Source: RGVA, 502-2-1, p. 34. 467

I. Civilian Cremation Furnaces

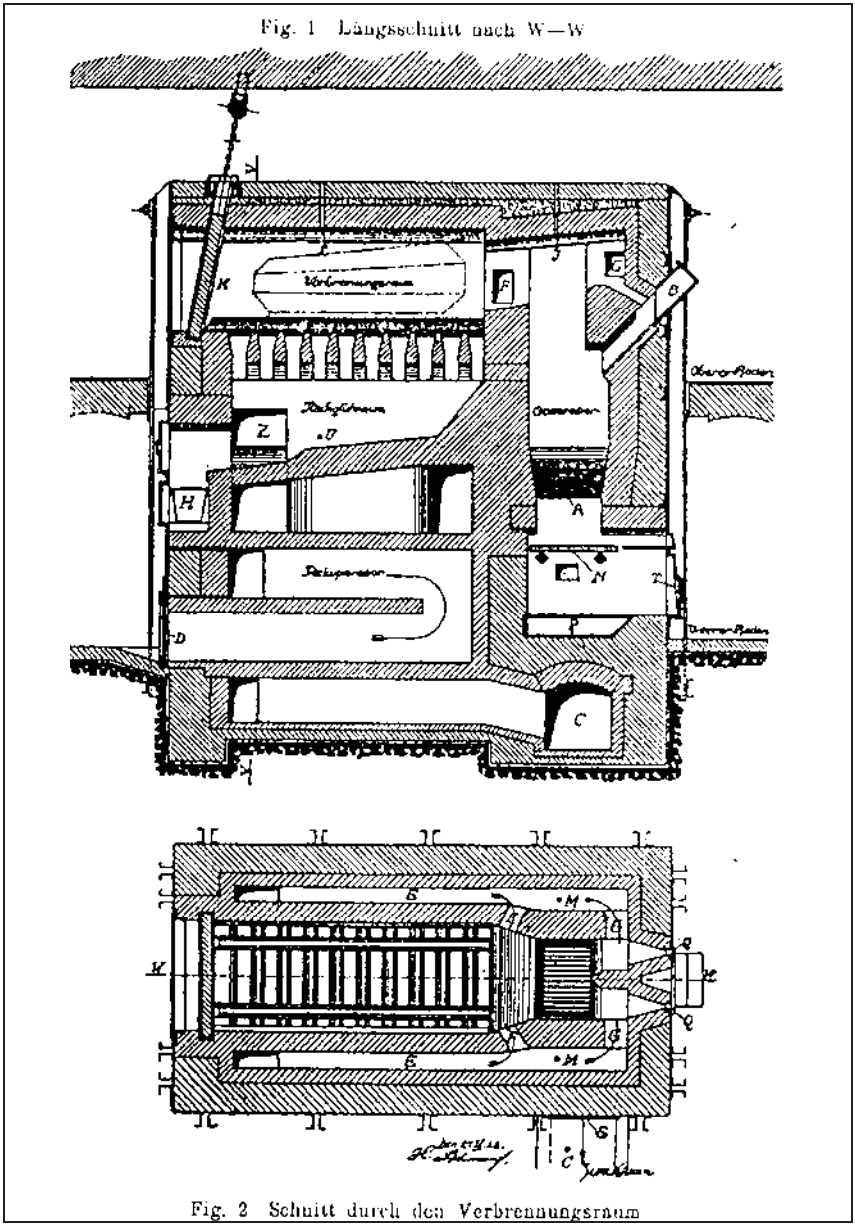

Document 1: W. RUPPMANN coke-fired cremation furnace at Biel (1911). Fig. 1: vertical section W-W; Fig. 2: horizontal section W-W. Source: H. Keller, Mitteilungen über Versuche am Ofen des Krematoriums in Biel. *Bieler Feuerbestattungs-Genossenschaft in Biel (Schweiz). Jahres-Bericht 1927/28. Biel, 1928, p. 21.*

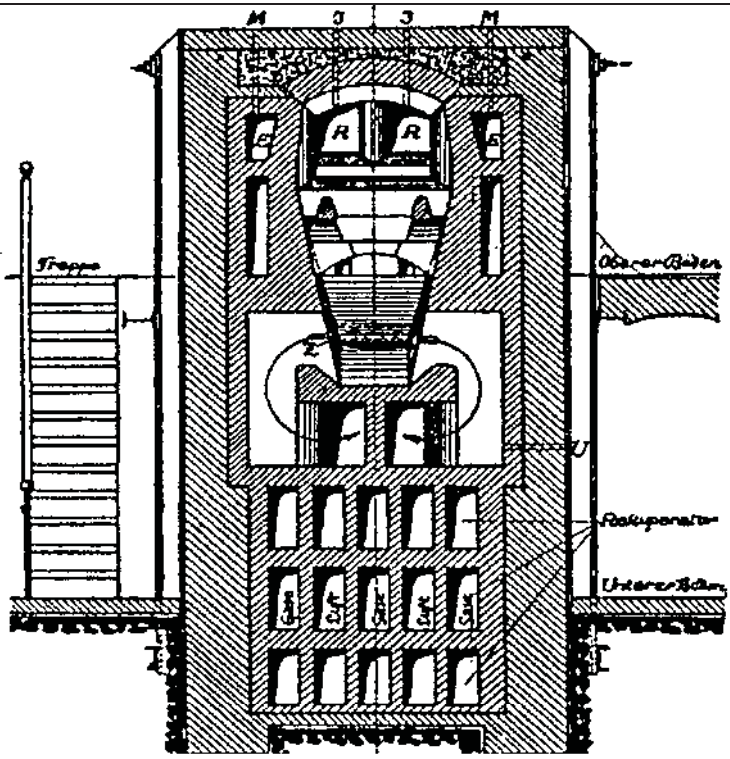

Fig. 3 Querschnitt nach V—V

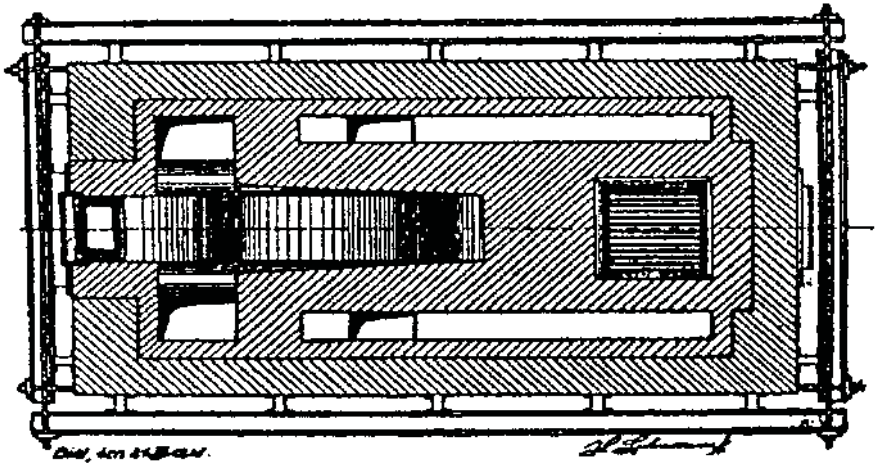

Fig. 4 Schnitt durch den Nachglühraum

Document 2: W. RUPPMANN coke-fired cremation furnace at Biel (1911). Fig. 3: vertical section V-V; Fig. 4: section along the post-combustion chamber. Source: as Doc. 1, p. 22.

— 59 —

Der Sarg ist zu bemessen (Abb. 12)
mit einer äusseren maximalen Breite von 750 mm
„ „ „ „ Höhe „ 720 „
„ „ „ „ Länge „ 2250 „

Verschiedene Krematorien-Verwaltungen bestimmen sogar nur:
die äussere maximale Höhe zu 700 und 650 mm und
„ „ „ Länge „ 2000 mm,
welche Maße aber als zu knapp anzusehen sind.
Man kann Holz- und Metallsärge verwenden.

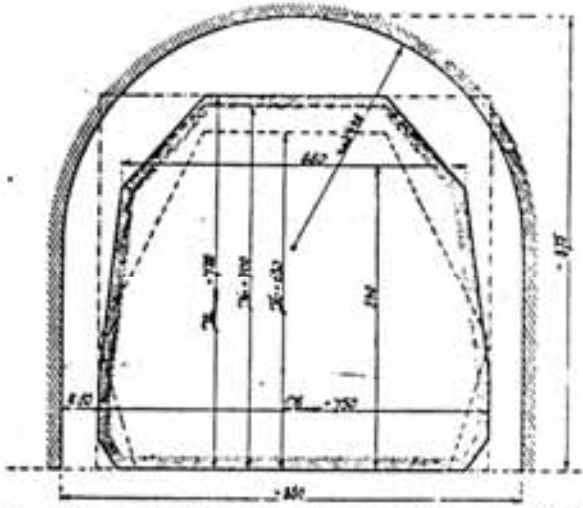

Abb. 12. Sarg- und Verbrennungskammerprofile; grösste Sarglänge 2250 mm, mittlere Kammerlänge 2500 mm.

Zur Erleichterung des Verbrennungsprozesses soll der Holzsarg aus leichtem Holz wie von Tanne oder Pappel hergestellt werden. Die Stärke der Holzbretter kann betragen:
höchstens 18 mm für den Unterteil und
„ 15 „ „ „ Deckel.

Zum Zusammenfügen der Bretter sind keine Nägel, sondern Holzpflöcke von ebensolchem weichen Holze zu verwenden; auch sind Metallbeschläge fortzulassen.

Metallsärge sollen aus 1 mm starkem Zinkblech verfertigt werden. Um während des Transportes Deformationen

Document 3: Standard dimensions of the cremation chamber and the coffin. Source: W. Heepke, Die Leichenverbrennungs-Anstalten (Die Krematorien). *Verlag von Carl Marhold. Halle a.S., 1905, p. 59.*

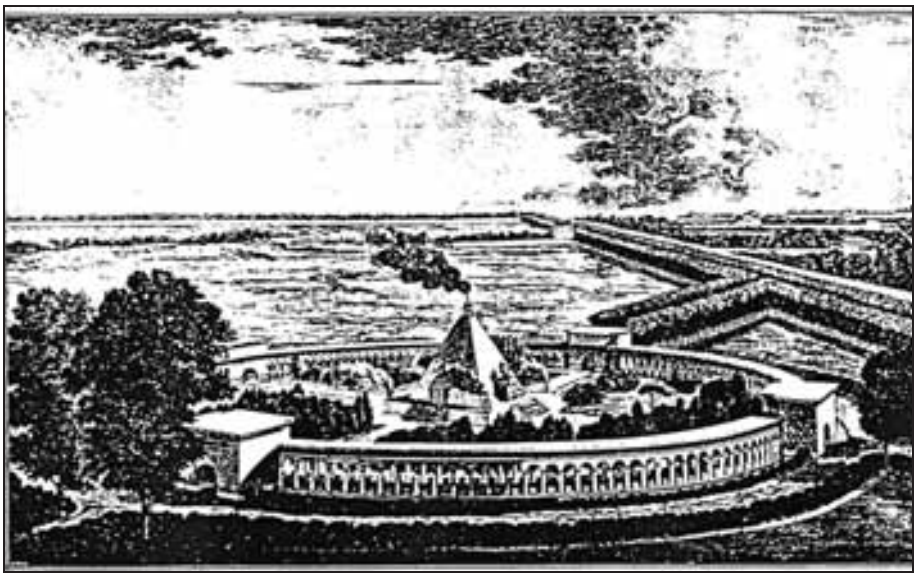

Document 4: A 1799 project for a French crematorium. Source: B. Reber, Un crématoire du temps de la Révolution française*, in: Société de crémation de Genève. Bulletin VIII. Geneva, Imprimerie Centrale, 1908, p. 29.*

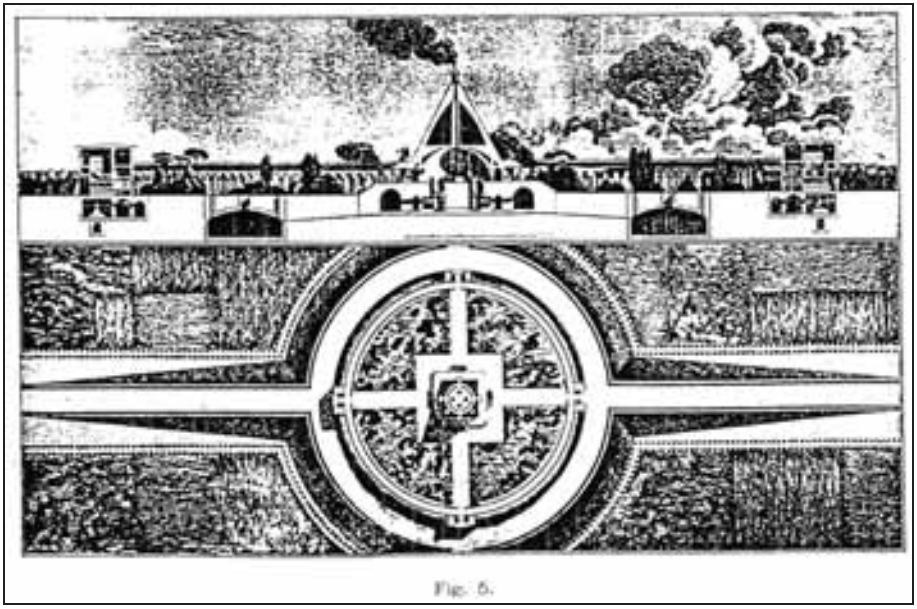

Document 5: A 1799 project for a French crematorium. Source: as Doc. 4.

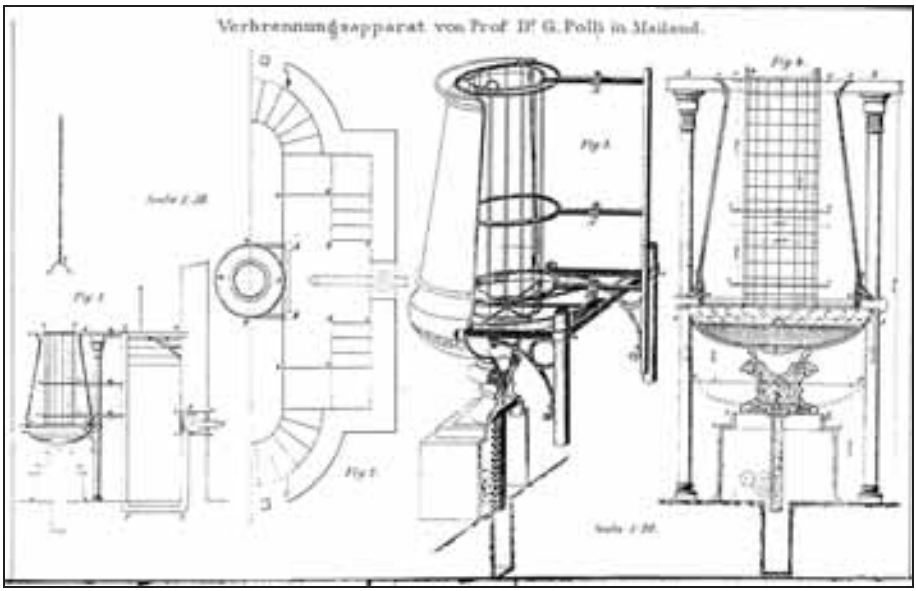

Document 6: POLLI gas-fired cremation furnace. Source: Wegmann-Ercolani, Ueber Leichenverbrennung als rationellste Bestattungsart*. Cäsar Schmidt, Zurich, 1874, illustration outside of text.*

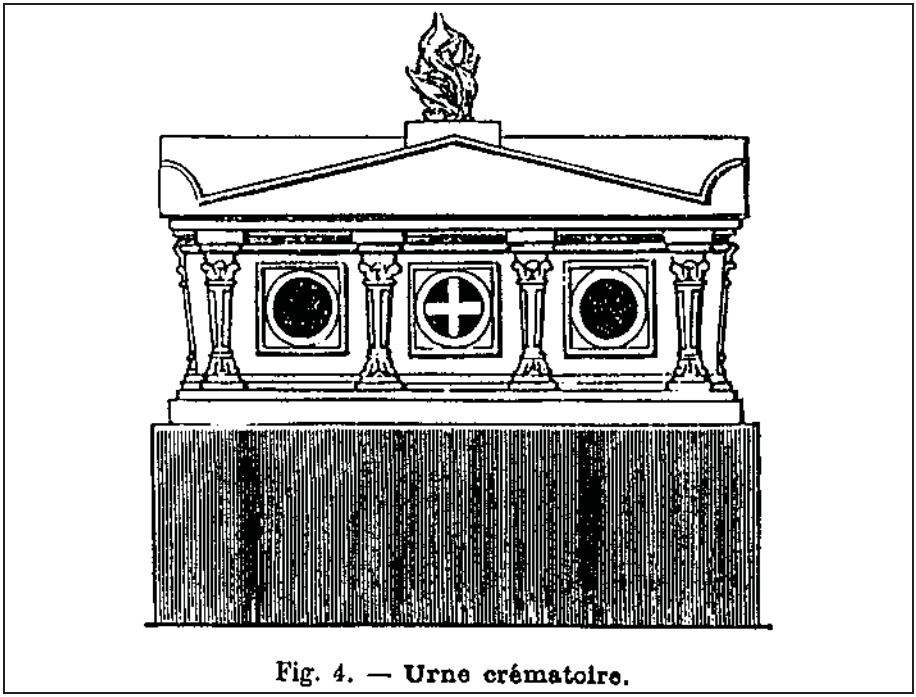

Fig. 4. — Urne crématoire.

Document 7: Fig. 4: POLLI-CLERICETTI gas-fired cremation furnace in a fancy urn shape. Source: M. De Cristoforis, Etude pratique sur la crémation*. Imprimerie Treves Frères, Milan, 1890, p. 68.*

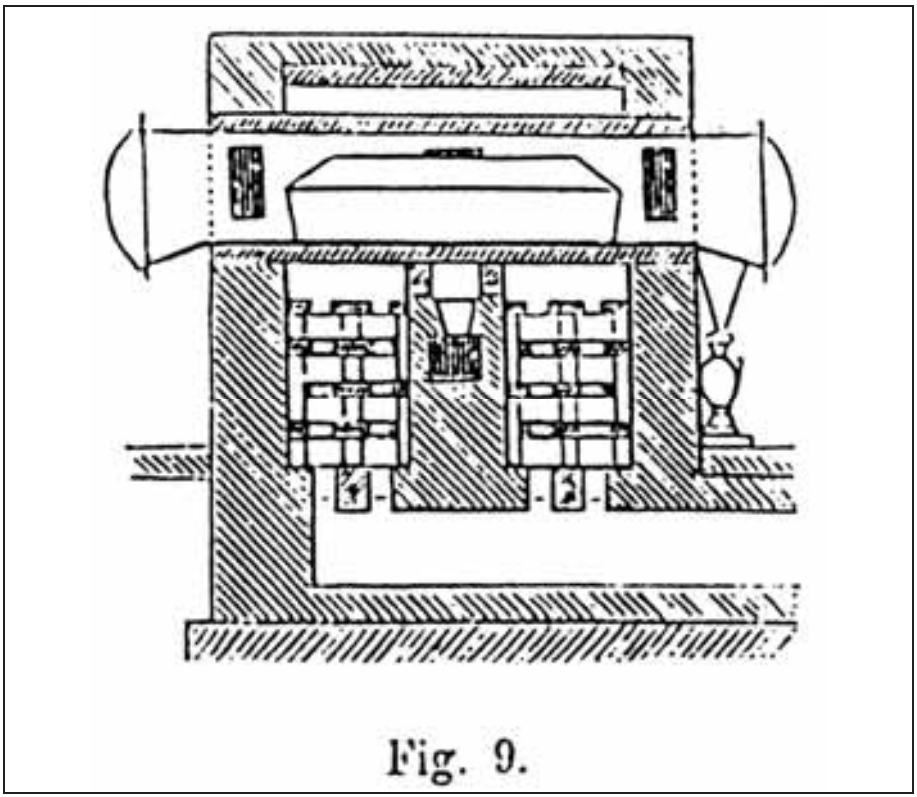

Fig. 9.

Document 8: Figs. 8 & 9: CADET cremation furnace. Source: as Doc. 7, p. 77.

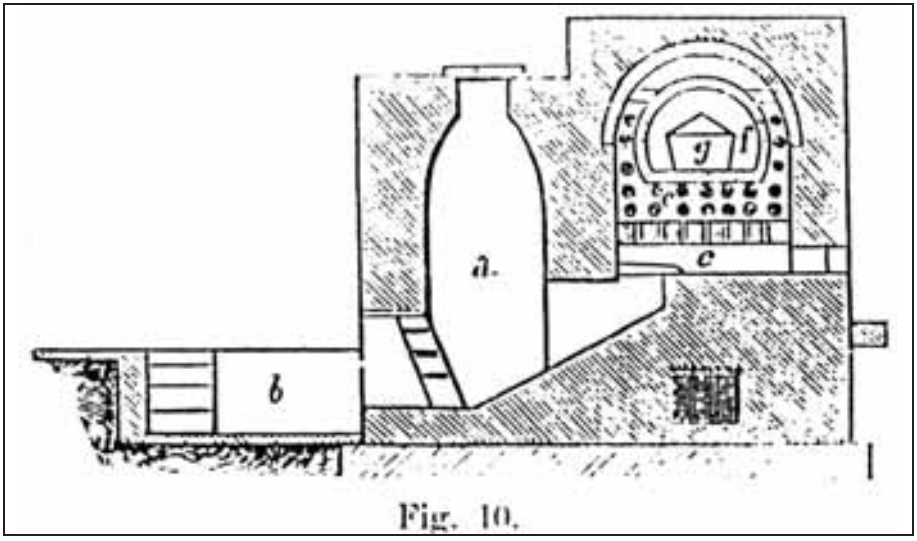

Fig. 10.

Document 9: Fig. 10: MULLER-FICHET coke-fired cremation furnace. Source: as Doc. 7, p. 79.

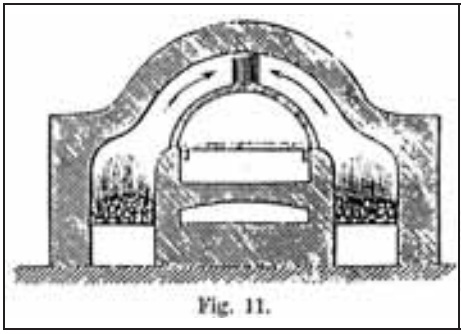

Fig. 11.

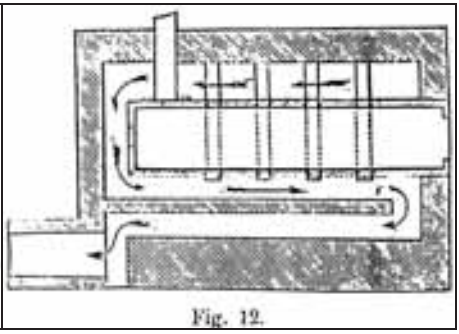

Fig. 12.

Document 10a & b: Figs. 11 & 12: LAGÉNARDIÈRE cremation furnace. Source: as Doc. 7, p. 80.

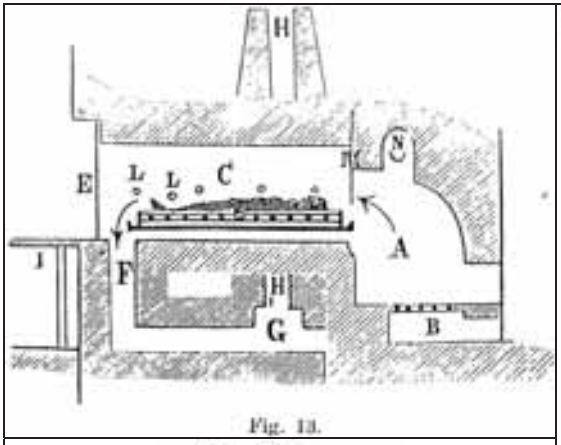

Fig. 13.

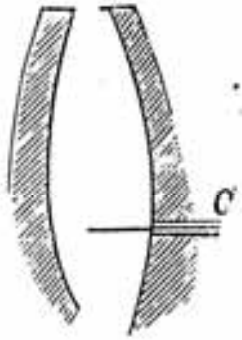

Fig. 15.

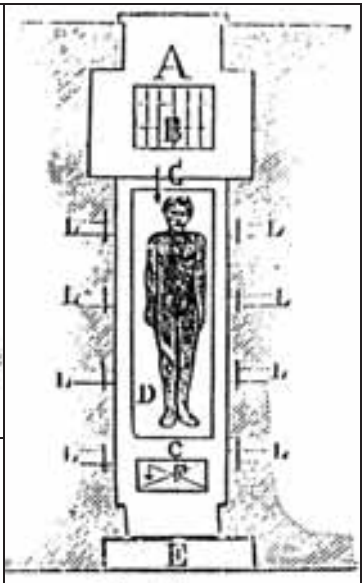

Fig. 14.

Document 11a through c: Gorini direct-combustion cremation furnace. Fig. 13: vertical section; Fig. 14: horizontal section; Fig. 15: chimney damper. Source: as Doc. 7, pp. 83f.

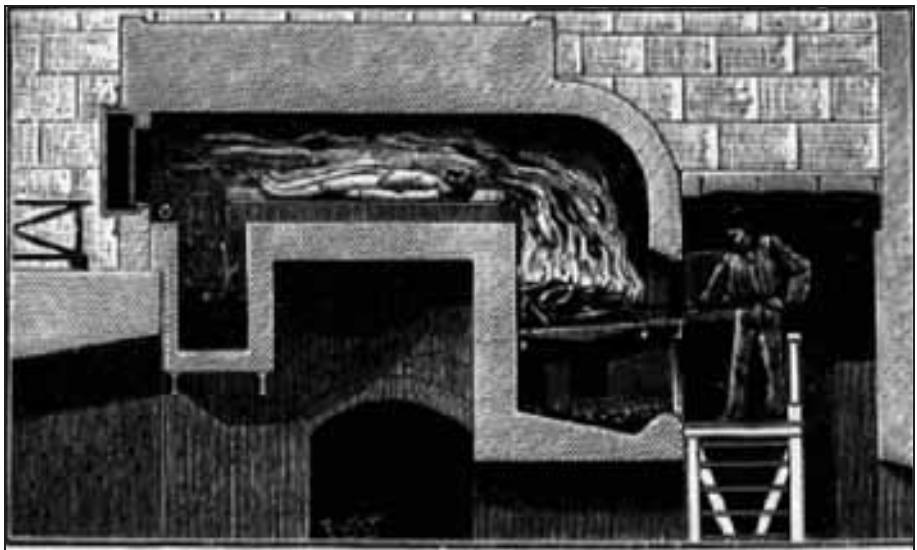

Document 12: GORINI direct-combustion cremation furnace, inaugurated on 15 December 1887 at the crematorium of the Père-Lachaise cemetery in Paris. Source: "La crémation des morts et l'édifice crématoire du Père-Lachaise", in: La Science Illustrée*, vol. I, année 1888, premier sémestre, p. 13.*

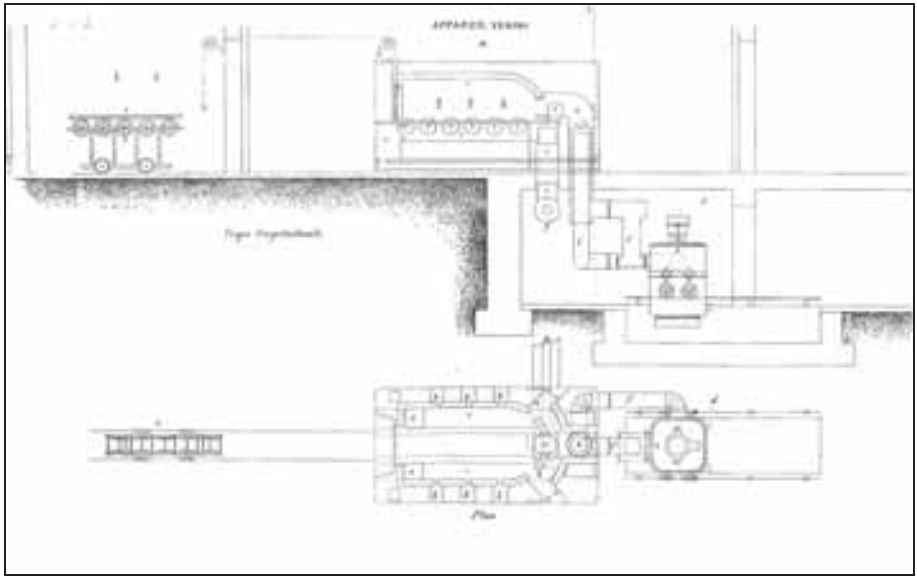

Document 13: VENINI coke-fired cremation furnace. Source: G. Pini, La crémation en Italie et à l'étranger de 1774 jusqu'à nos jours. *Ulrich Hoepli Editeur Libraire, Milan, 1885, illustration outside of text.*

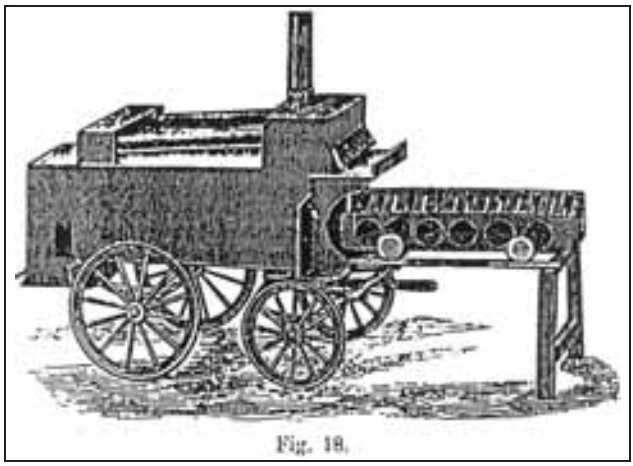

Document 14: REY direct-combustion cremation furnace. Source: as Doc. 7, p. 100.

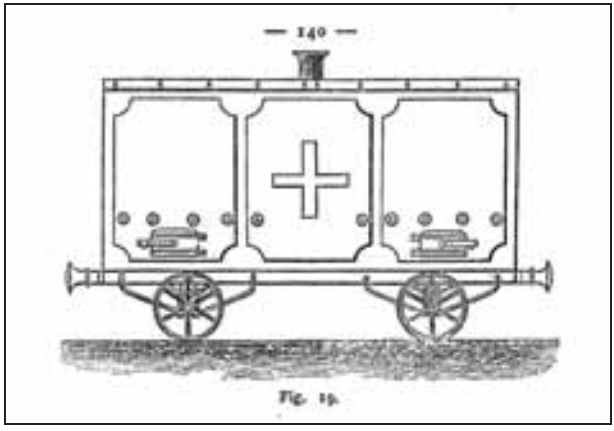

Document 15, 15a (below): KUBORN-JACQUES mobile cremation furnace. Source: as Doc. 13, p. 140.

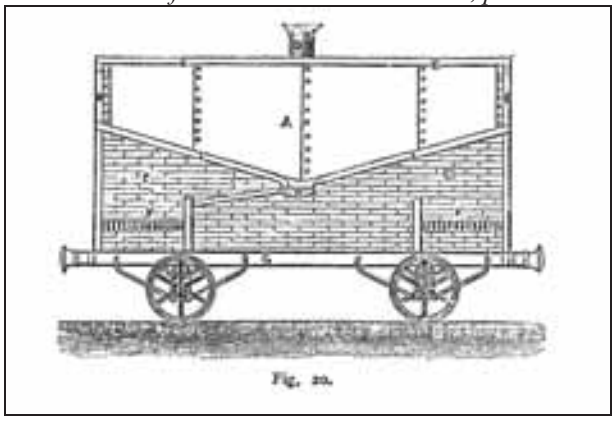

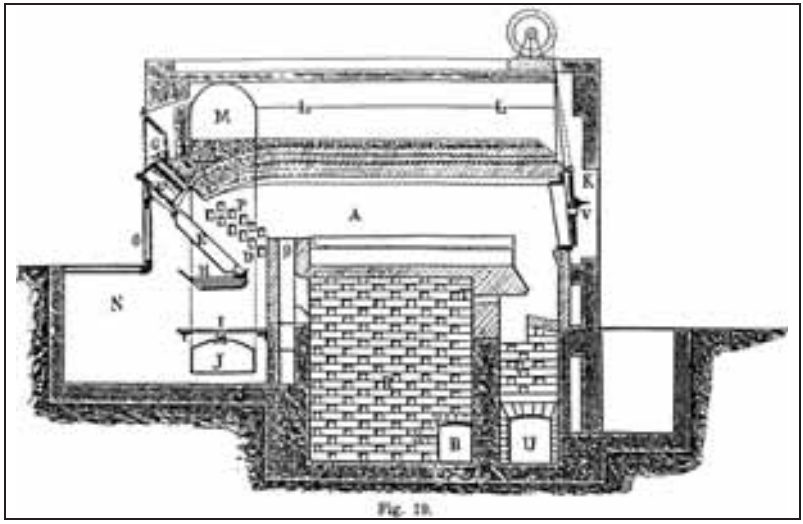

Document 16: GUZZI coke-fired cremation furnace. Source: as Doc. 7, p. 104.

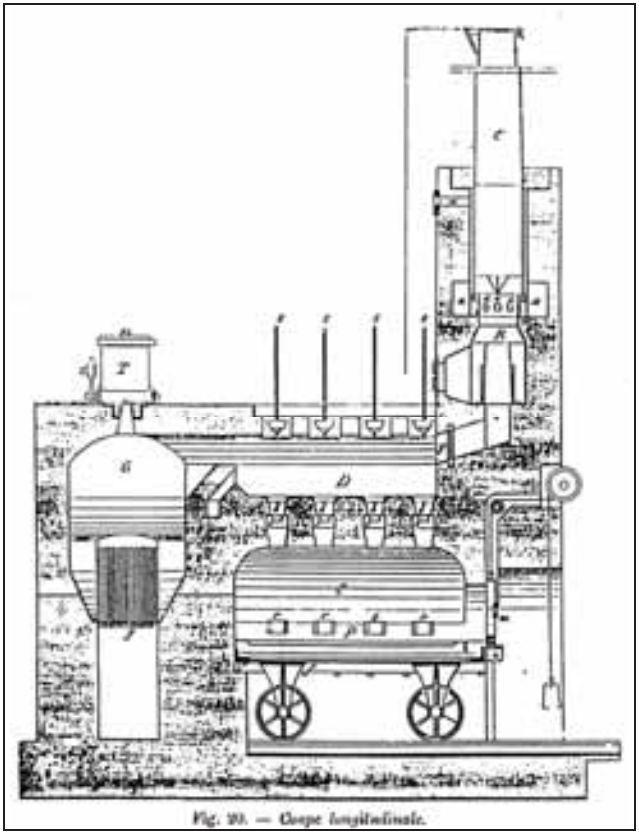

Document 17: SPASCIANI-MESMER coke-fired cremation furnace. Longitudinal section. Source: as Doc. 7, p. 106.

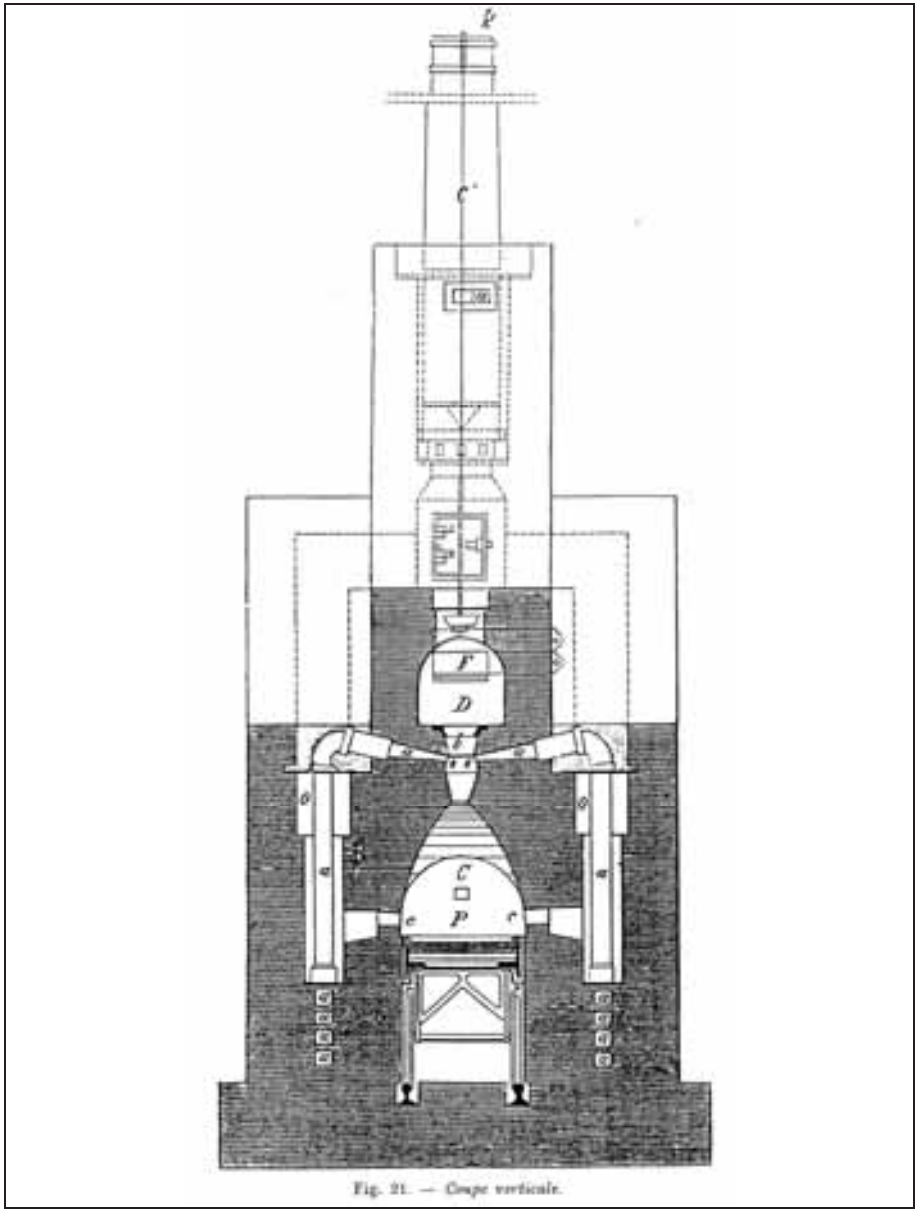

Fig. 21. — Coupe verticale.

Document 17a: SPASCIANI-MESMER coke-fired cremation furnace. Vertical section. Source: as Doc. 7, p. 107.

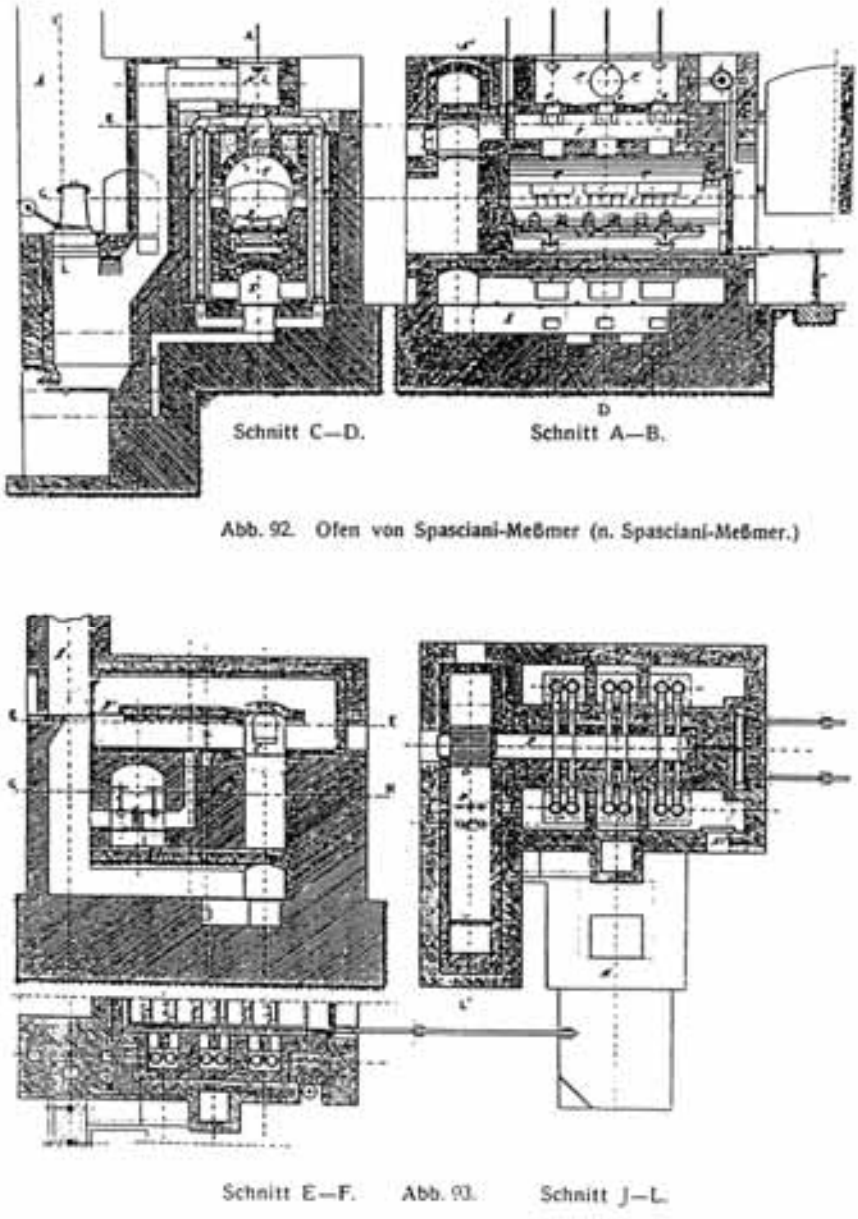

Document 17b: SPASCIANI-MESMER coke-fired cremation furnace. Fig. 1: section C-D; Fig. 2: section A-B; Fig. 3: section E-F; Fig. 4: section J-L. Source: E. Beutinger, Handbuch der Feuerbestattung. *Carl Scholtze Verlag, Leipzig, 1911, p. 102.*

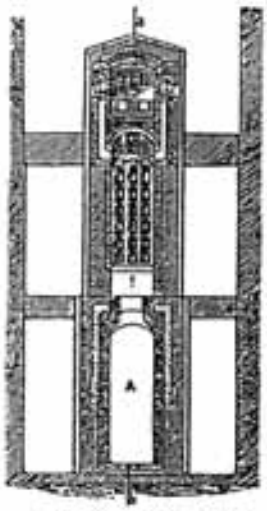

Abb. 89. Querschnitt.
Ofen von Toisul-Fradet, Paris

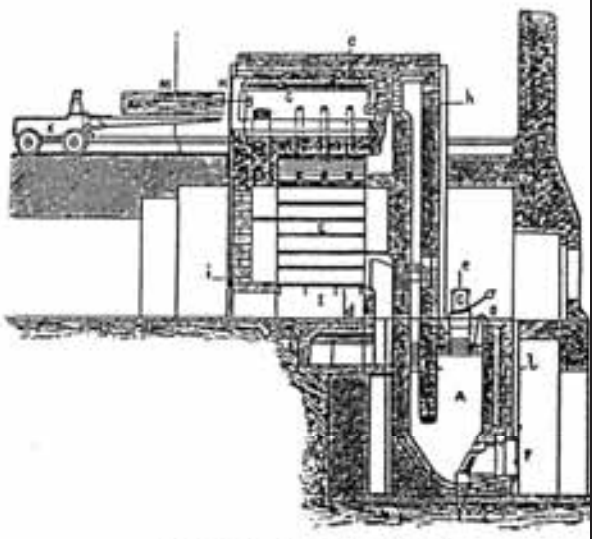

Abb. 90. Längenschnitt a—b.

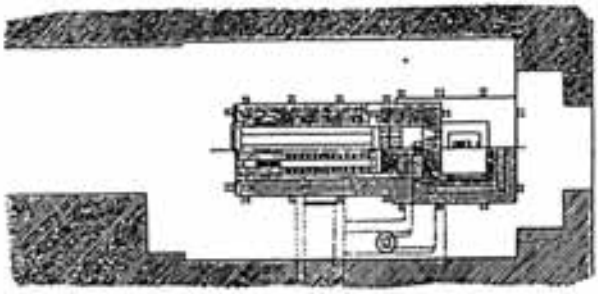

Abb. 91. Horizontalschnitt g h i j k l.

Document 18: TOISUL-FRADET coke-fired cremation furnace. Fig. 89: vertical section; Fig. 90: longitudinal section a-b; Fig. 91: horizontal section. Source: as Doc. 17b, p. 101.

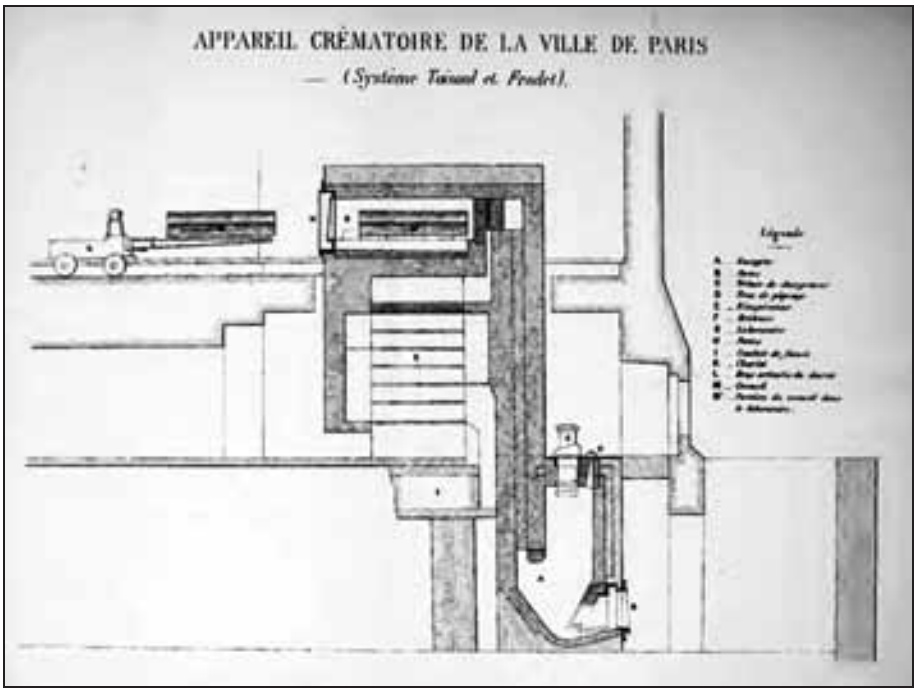

Document 19: TOISUL-FRADET coke-fired cremation furnace. Source: Préfecture du Département de la Seine. Direction des Affaires Municipales. Note sur la crémation à Paris au 1er novembre 1893*, drawing outside text.*

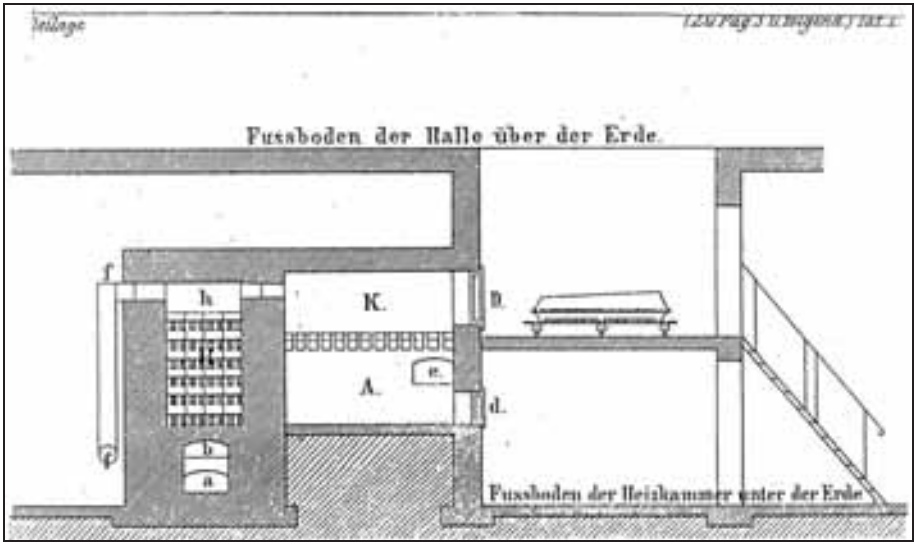

Document 20: SIEMENS experimental coke-fired cremation furnace. Source: F. Küchenmeister, Die Feuerbestattung*. Verlag von Ferdinand Enke, Stuttgart, 1875, illustration outside text.*

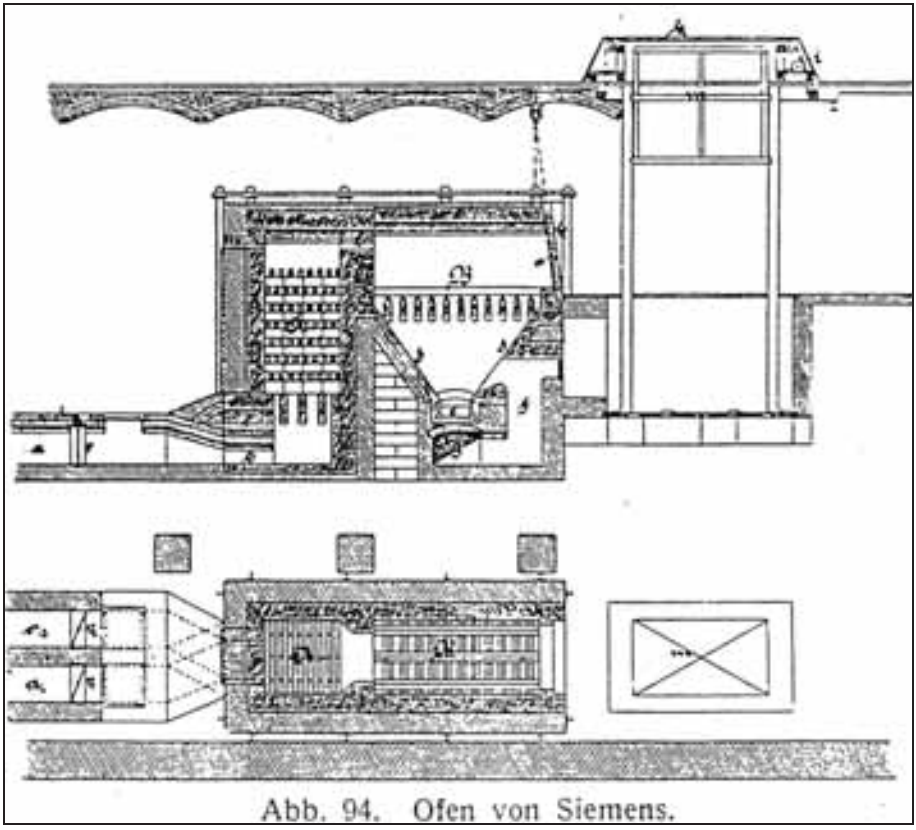

Document 21: SIEMENS coke-fired cremation furnace at the Gotha crematorium (1878). Source: as Doc. 17b, p. 104.

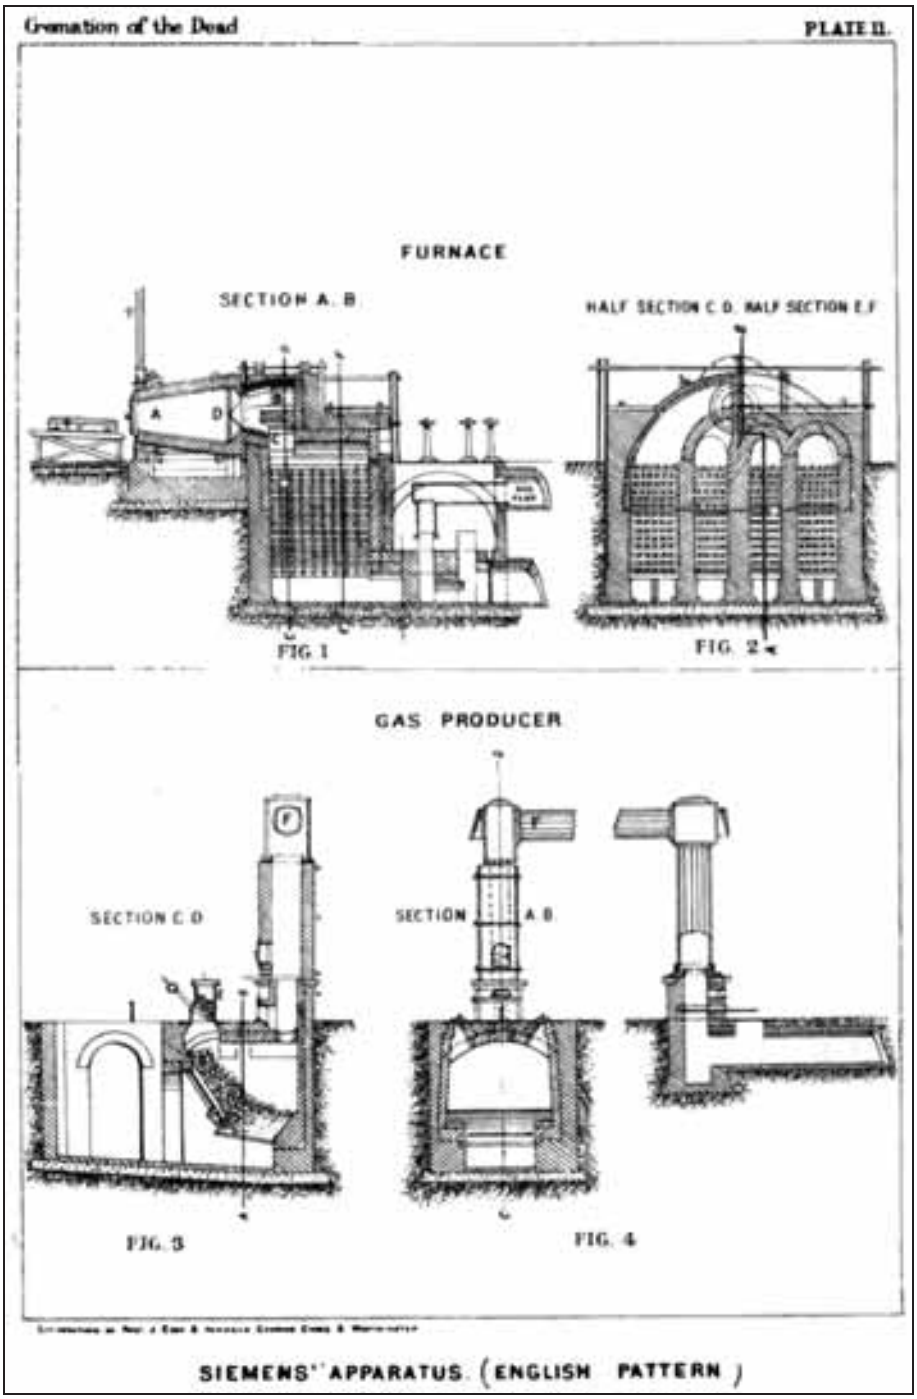

Document 22: SIEMENS coke-fired cremation furnace at the Gotha crematorium (1878). Source: William Eassie, Cremation of the Dead. *London, 1875, drawing outside text.*

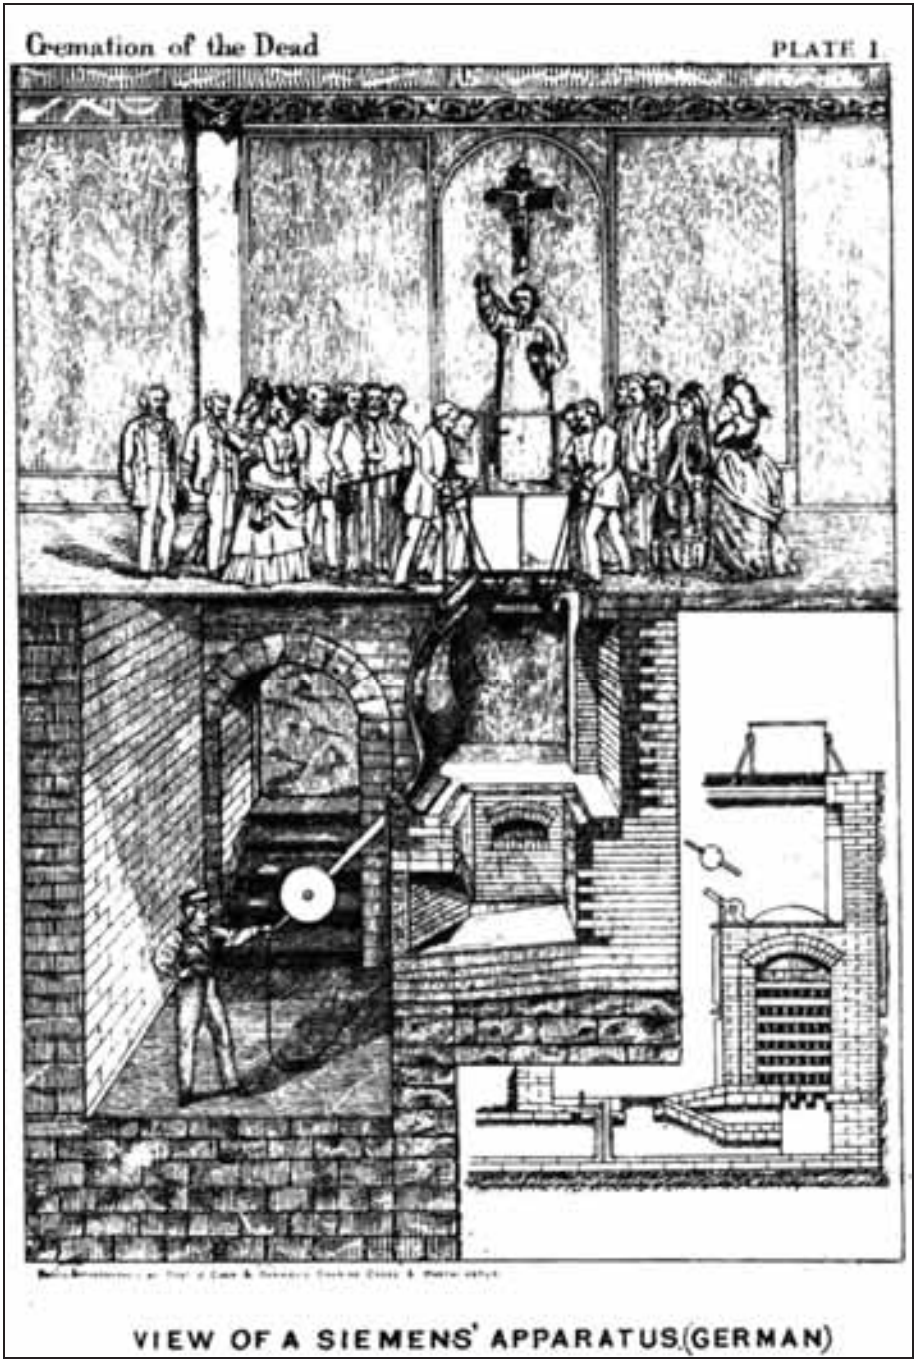

Document 23: Vertical section of the Gotha crematorium showing the funeral hall and the cremation furnace. Source: William Eassie, Cremation of the Dead. *London, 1875, drawing outside text.*

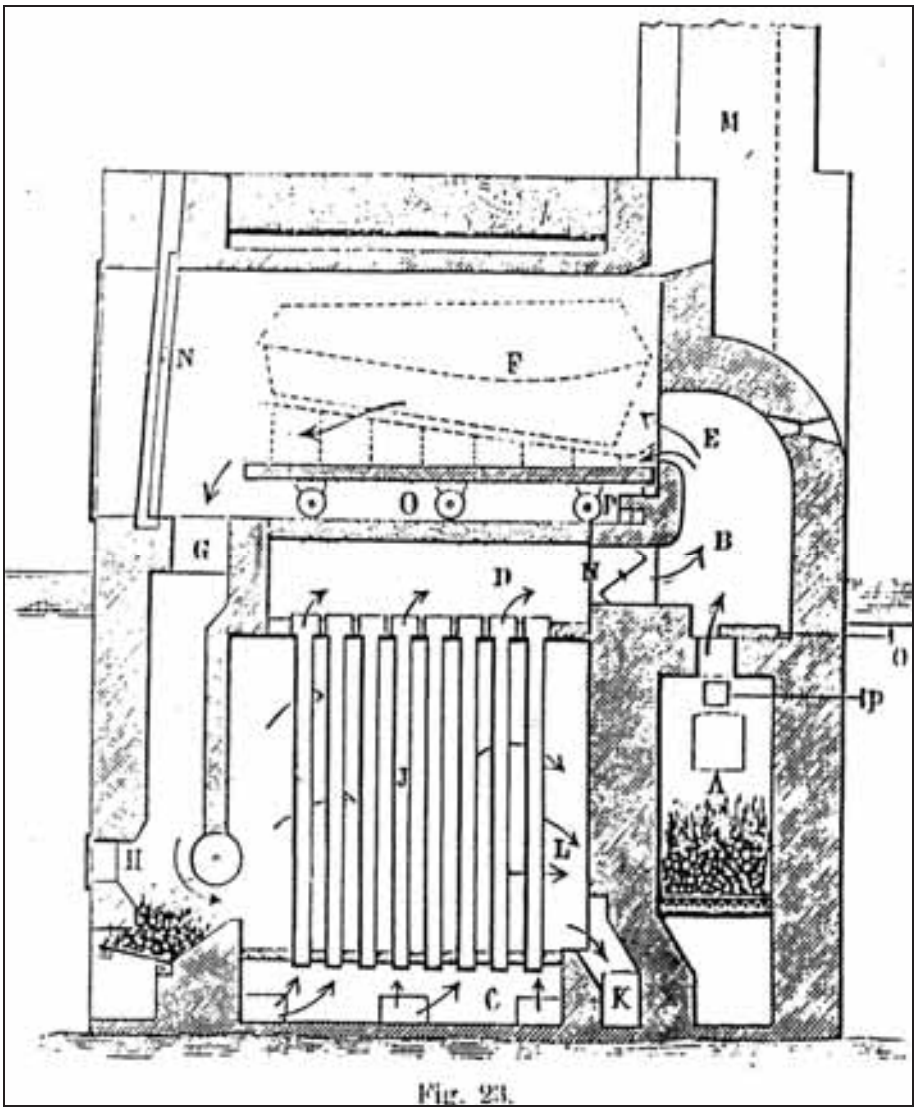

Document 24: KLINGENSTIERNA coke-fired cremation furnace, original model. Source: as Doc. 7, p. 114.

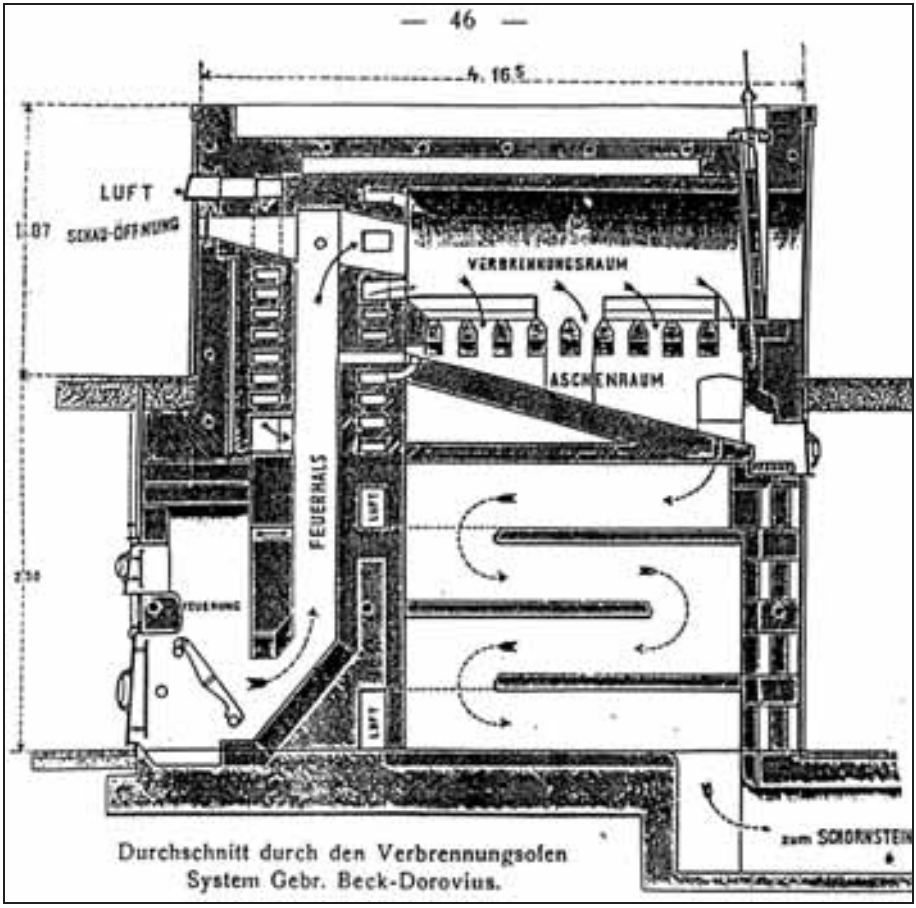

Document 25: GEBRÜDER BECK-DOROVIUS coke-fired cremation furnace. Source: K. Weigt, Almanach der Feuerbestattung*. self-published, Hannover, 1909, p. 46.*

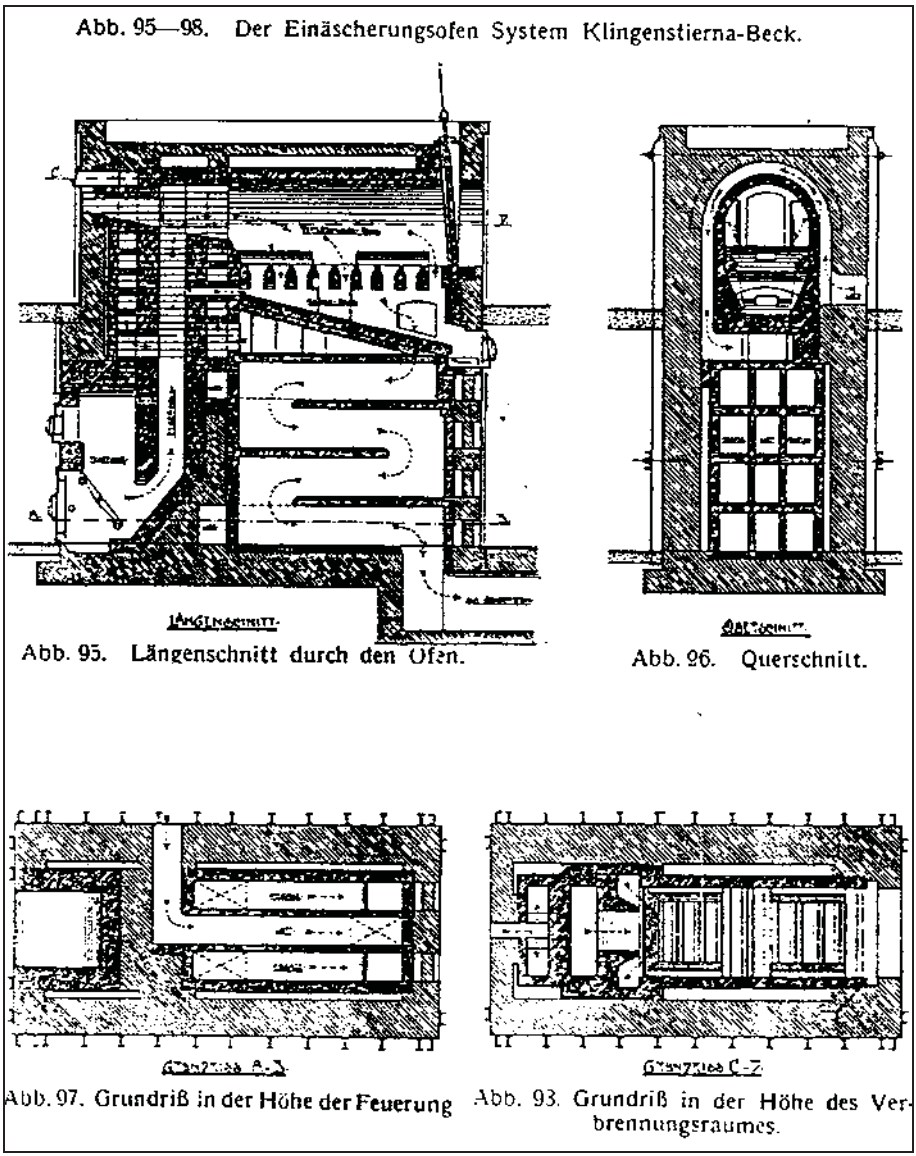

Document 26: Klingenstierna-Beck coke-fired cremation furnace. Fig. 95: longitudinal section; Fig. 96: vertical section; Fig. 97: horizontal section at the height of the hearth; Fig. 98: horizontal section at the height of the cremation chamber. Source: as Doc. 17b, p. 108.

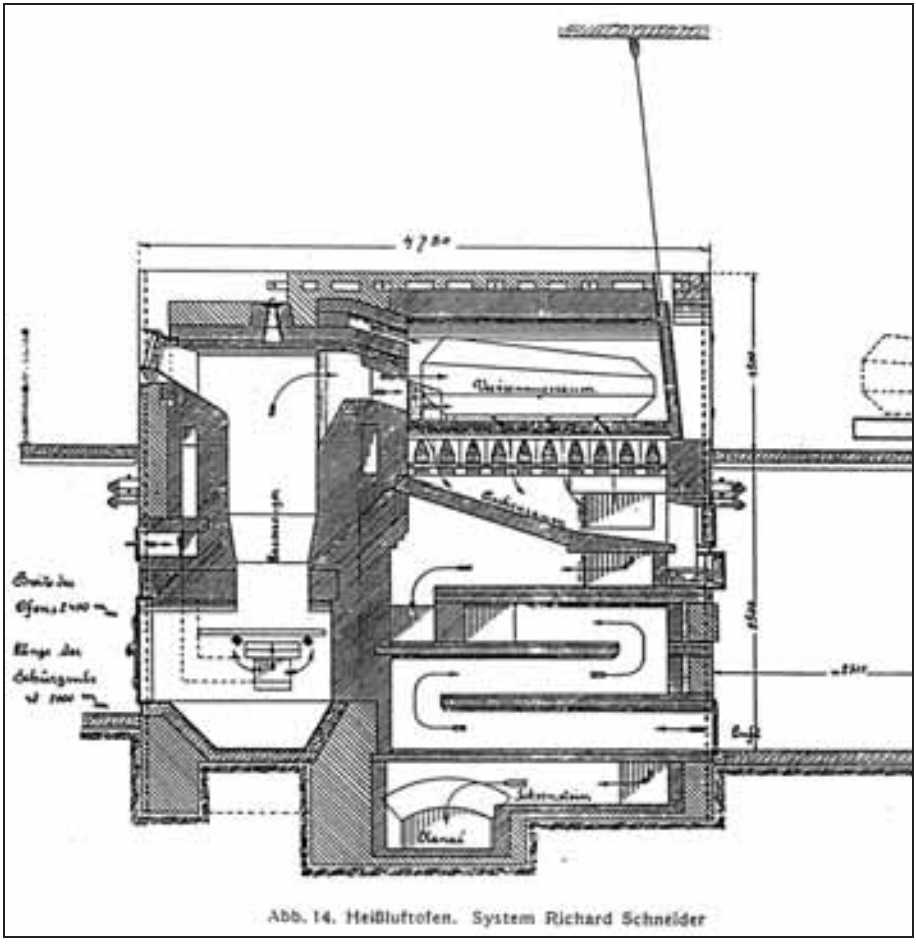

Document 27: R. SCHNEIDER coke-fired cremation furnace. Source: F. Schumacher, Die Feuerbestattung. *J. M. Gebhardt's Verlag, Leipzig, 1939, p. 23.*

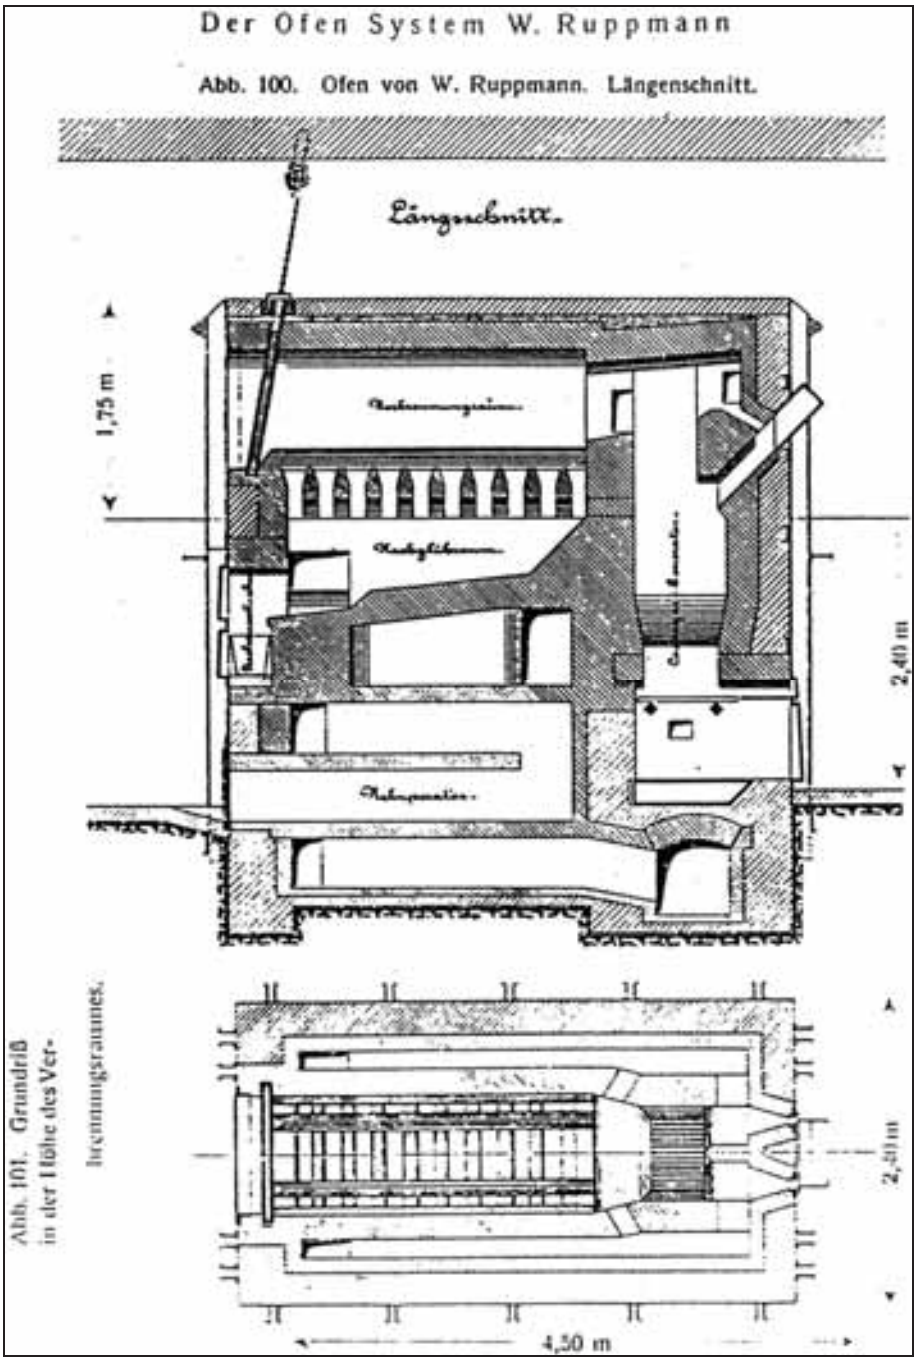

Document 28: W. RUPPMANN coke-fired cremation furnace. Fig. 100: longitudinal section; Fig. 101: horizontal section at the height of the cremation chamber. Source: as Doc. 17b, p. 114.

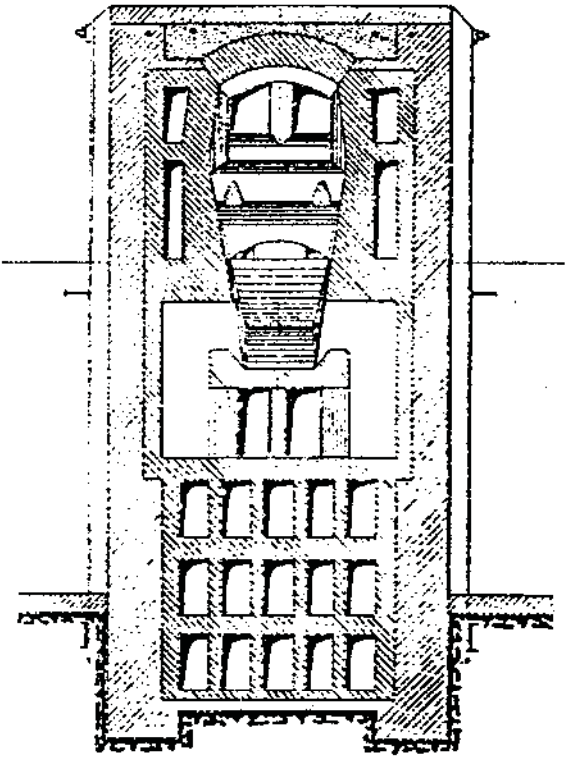

Abb. 102. Querschnitt.

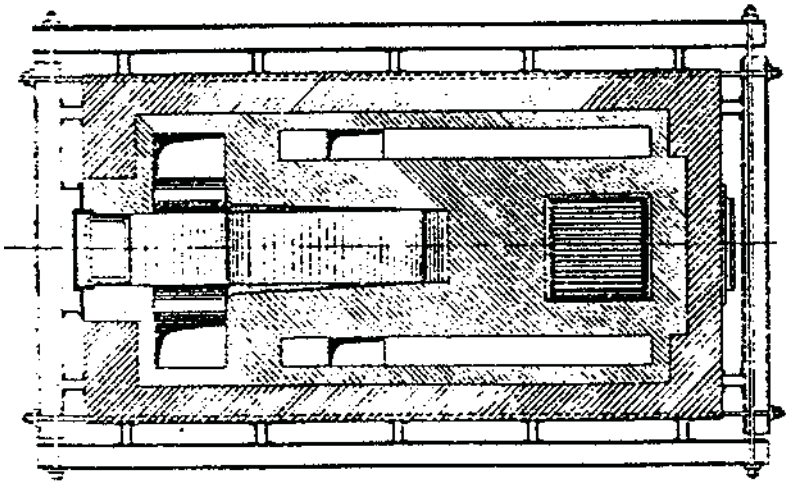

Abb. 103. Grundriß durch den Nachglühraum

Document 28a: W. RUPPMANN coke-fired cremation furnace. Fig. 102: vertical section; Fig. 103: horizontal section along the post combustion chamber. Source: as Doc. 17b, p. 115.

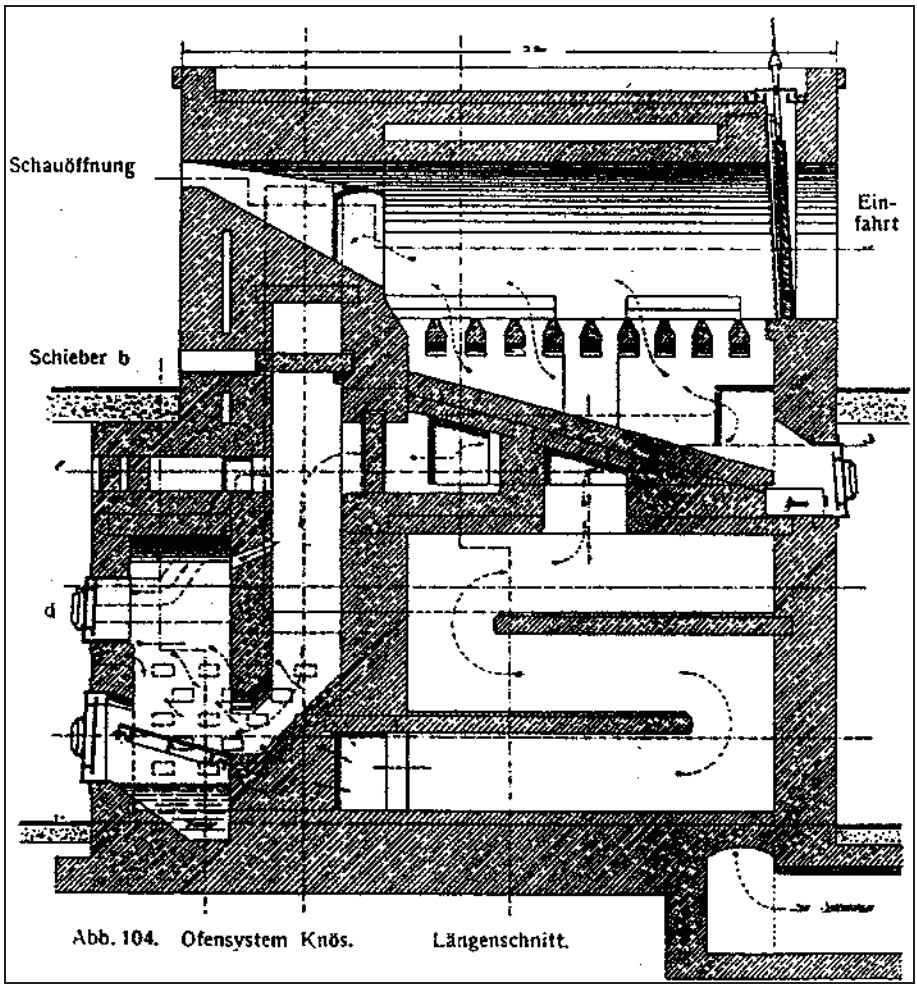

Document 29: KNÖS coke-fired cremation furnace. Longitudinal section. Source: as Doc. 17b, p. 118.

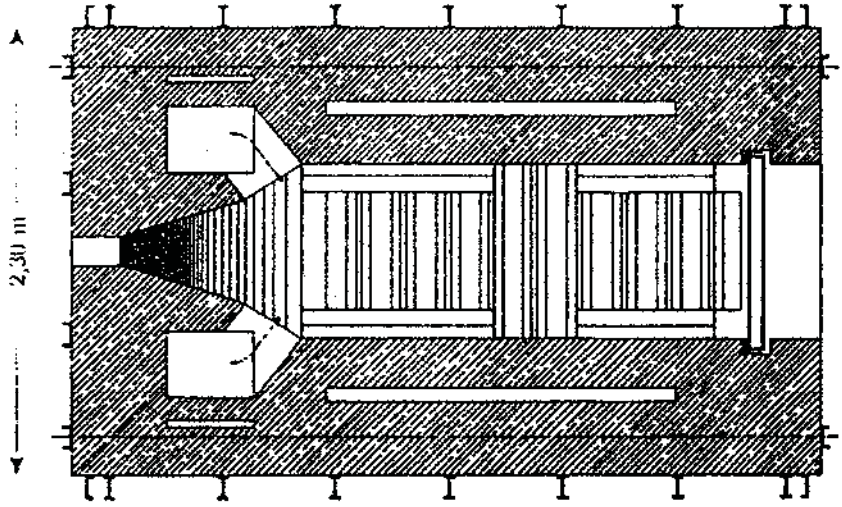

Abb. 105. Grundriß A—B durch den Einäscherungsraum.

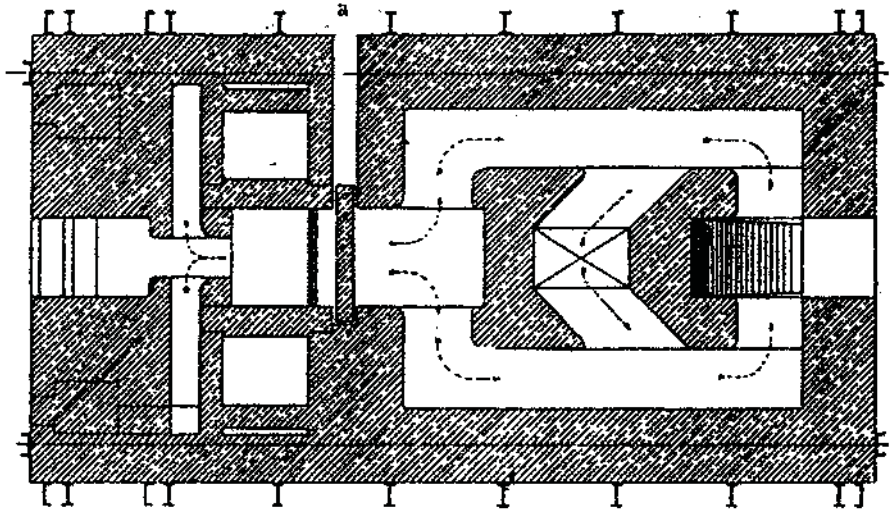

Abb. 106. Grundriß C—D.

Document 29a: KNÖS coke-fired cremation furnace. Fig. 105: horizontal section A-B along the cremation chamber; Fig. 106: horizontal section C-D.

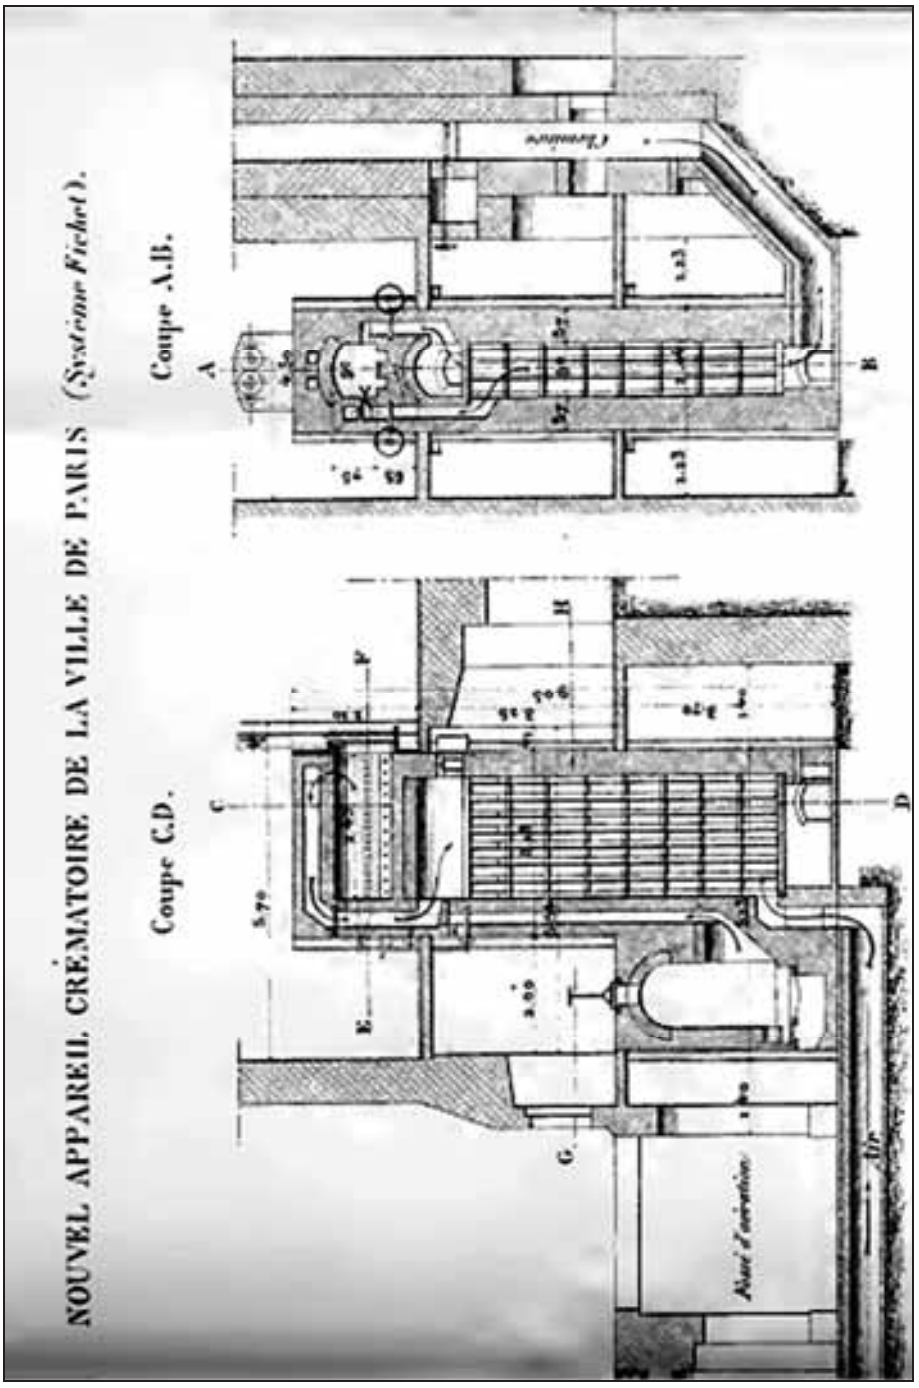

Document 30: Fichet cremation furnace, inaugurated on 19 January 1891 at the crematorium of the Père-Lachaise cemetery in Paris. Source: as Doc. 19, drawing outside text.

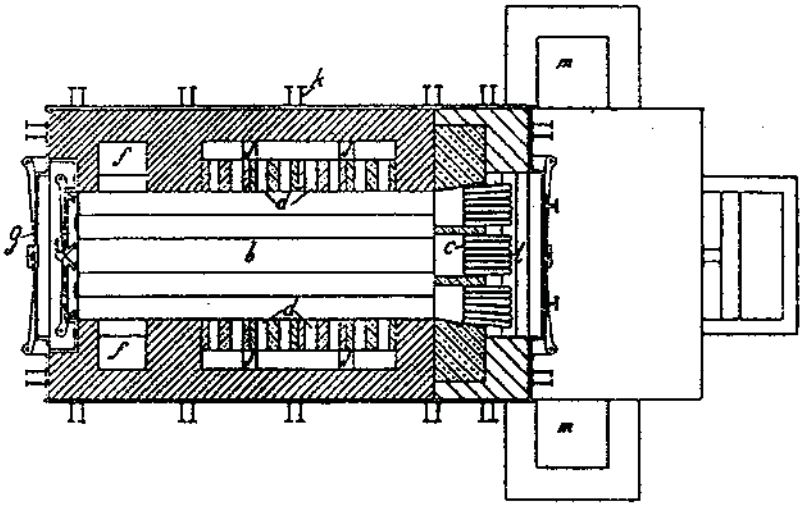

Abb. 107. Grundriß in der Höhe des Einäscherungsraumes.

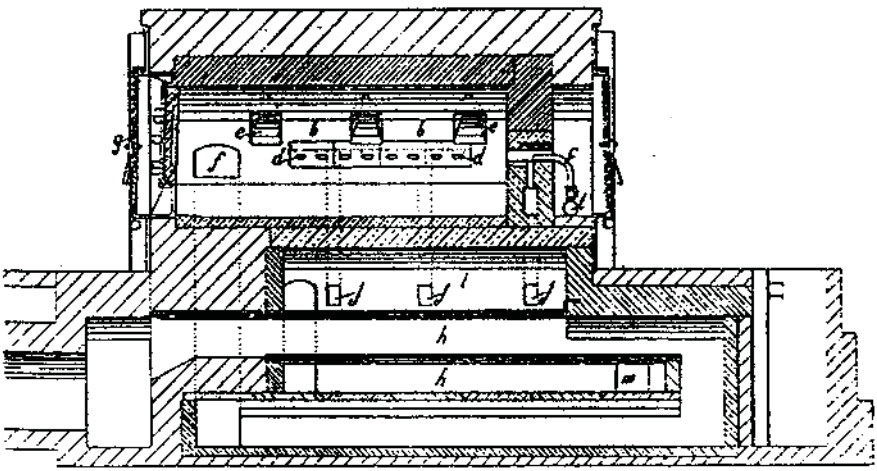

Abb. 108. Längenschnitt des Leuchtgasofens Toisul und Fradet.

Document 31: TOISUL-FRADET gas-fired cremation furnace. Fig. 107: horizontal section at the height of the cremation chamber; Fig. 108: longitudinal section. Source: as Doc. 17b, p. 123.

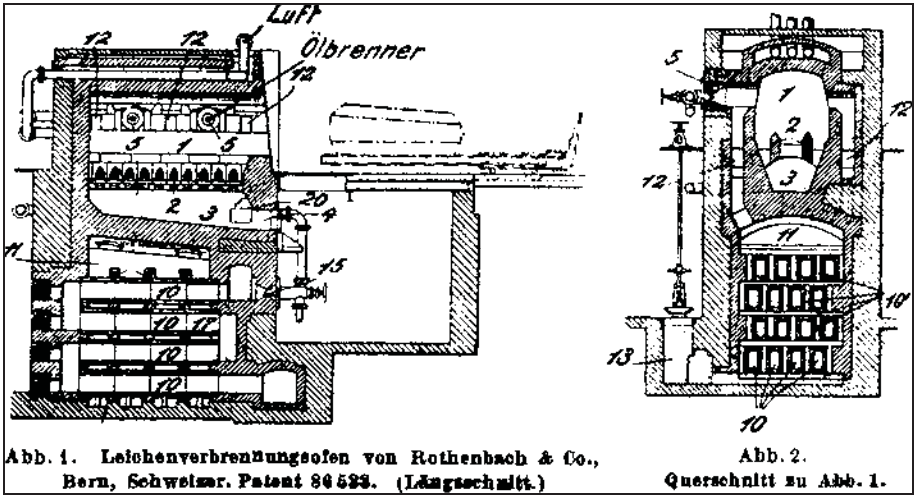

Document 32: ROTHENBACH & CO. naphtha-fired cremation furnace (Swiss patent no. 86533). Fig. 1: longitudinal section; Fig. 2: vertical section. Source: Georgius, "Neuere Leichenverbrennungstechnik," in: Gesundheits-Ingenieur*, 46. Jg., 1923, Heft 5, p. 56.*

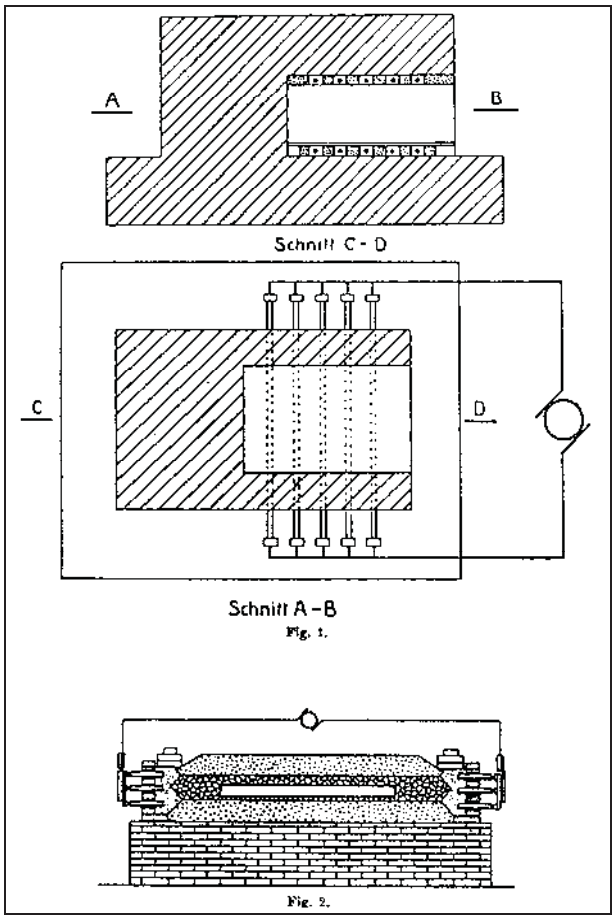

Document 33: PROMETHEUS experimental electric cremation furnace. Source: Phoenix. Blätter für wahlfreie Feuerbestattung und verwandte Gebiete*, Vienna, 1910, Nr. 10, p. 399.*

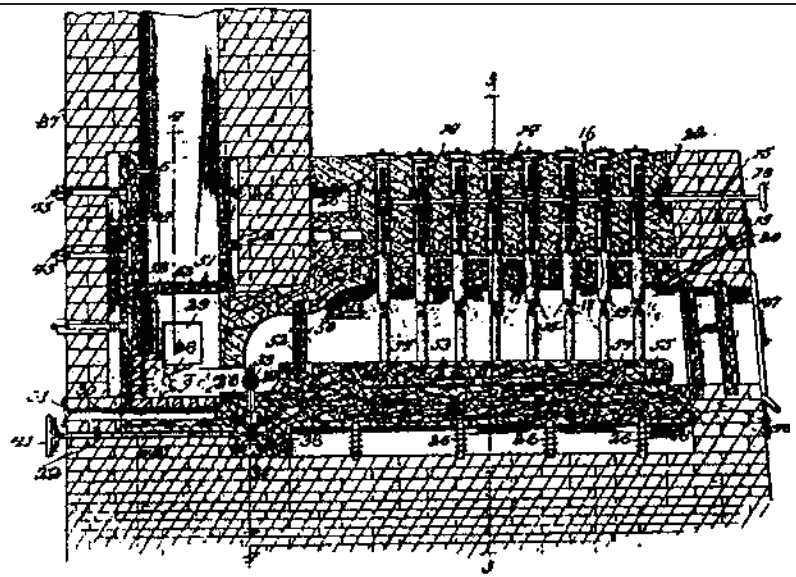

Abb. 6. Leichenverbrennungsofen von Conley, amerikan. Patent 988 862.
(Längsschnitt.)

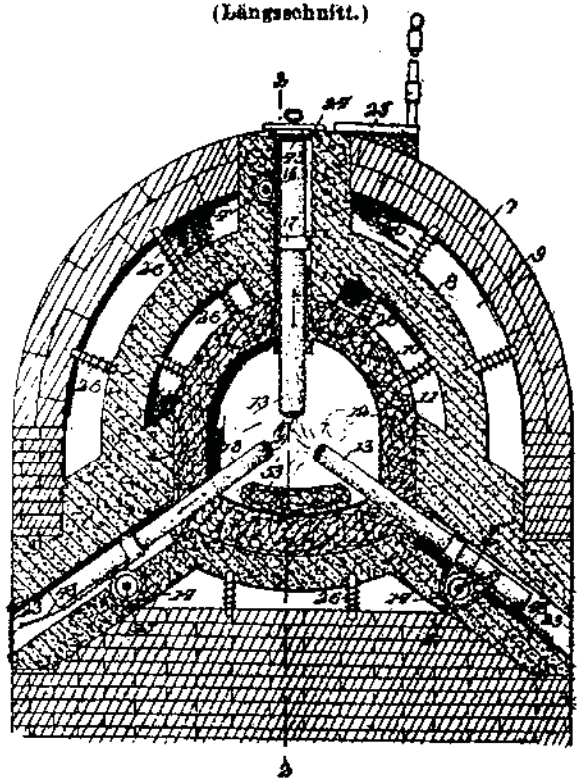

Abb. 7. Querschnitt zu Abb. 6.

Document 34: CONLEY electric cremation furnace (U.S. patent no. 988862, 1911). Source: as Doc. 32, p. 57.

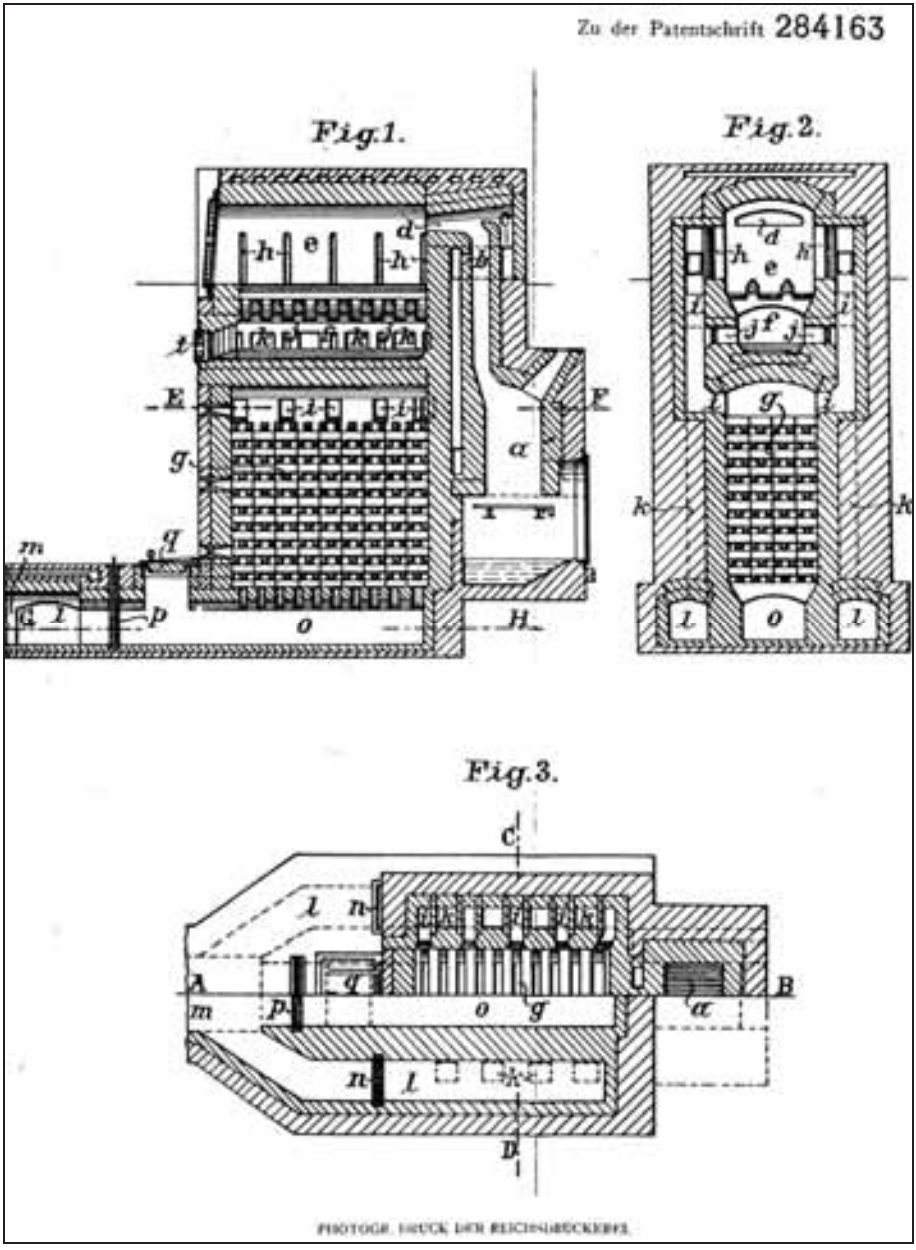

Document 35: "Cremation furnace with a regenerator and a gas generator connected at the front to the combustion chamber." Patent W. SAUERLAND, no. 284163, of 12 March 1915. Fig. 1: longitudinal section; Fig. 2: vertical section; Fig. 3: horizontal section.

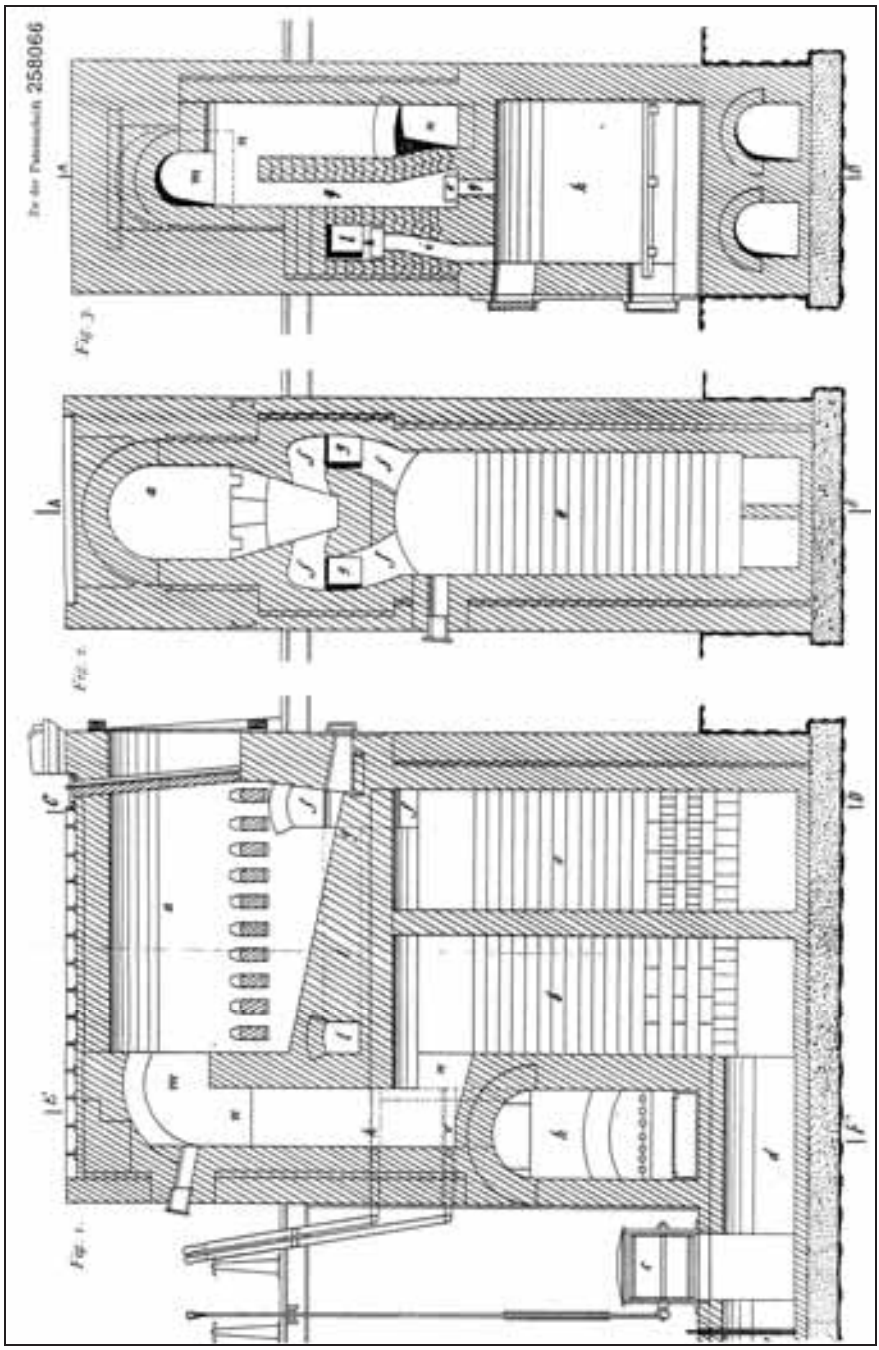

Document 36: "Cremation furnace for corpses with regenerator and gas generator" (Leicheneinäscherungsofen mit Regeneratoren und einem Gaserzeuger). Patent F. SIEMENS, no. 258066, of 18 August 1911. Fig. 1: longitudinal section; Fig. 2: vertical section along the cremation chamber; Fig. 3: vertical section along the hearth.

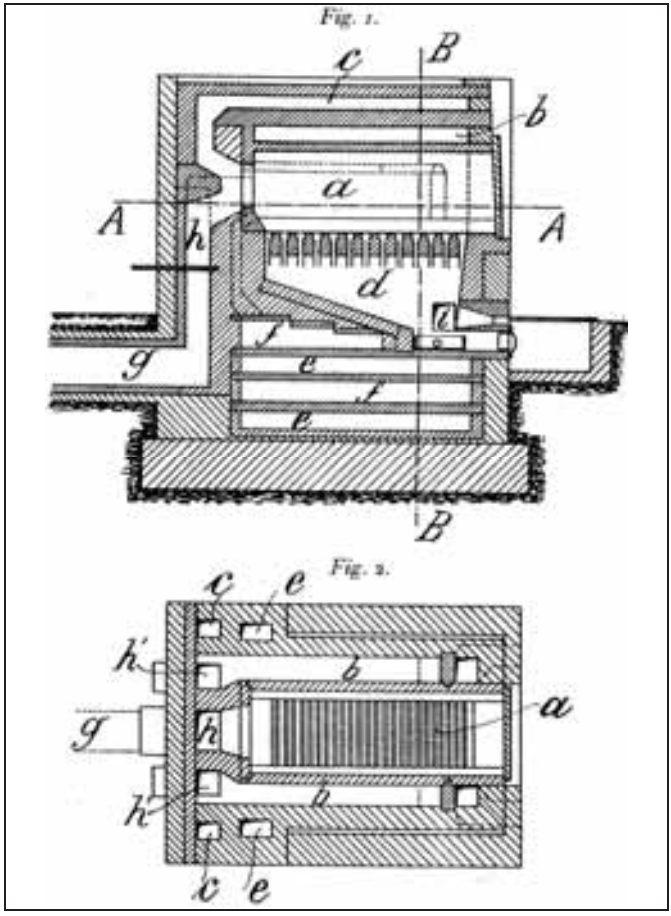

Document 37: "Cremation furnace for corpses with regenerator recuperator" (Leichenverbrennungsofen mit Rekuperator). Patent M.J. KERGEL, no. 218581, of 4 October 1908. Fig. 1: longitudinal section; Fig. 2: horizontal section A-A along the cremation chamber.

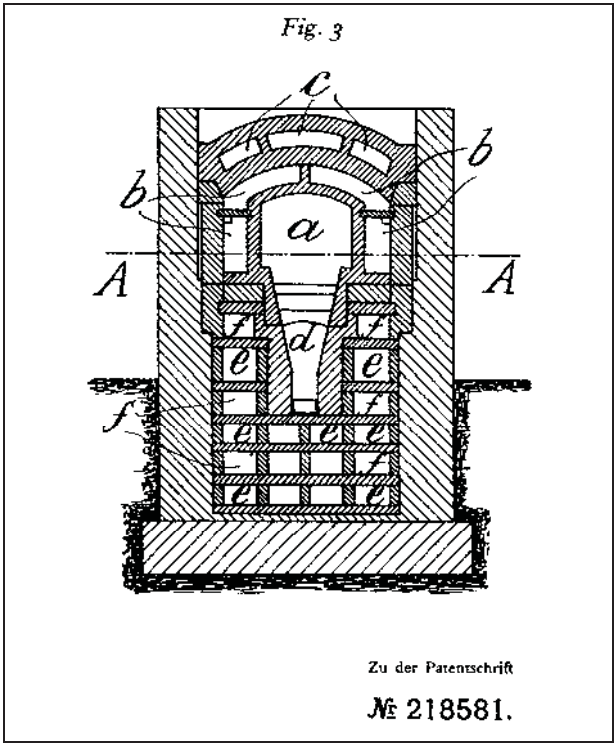

Document 37a: as above. Fig. 3: vertical section B-B.

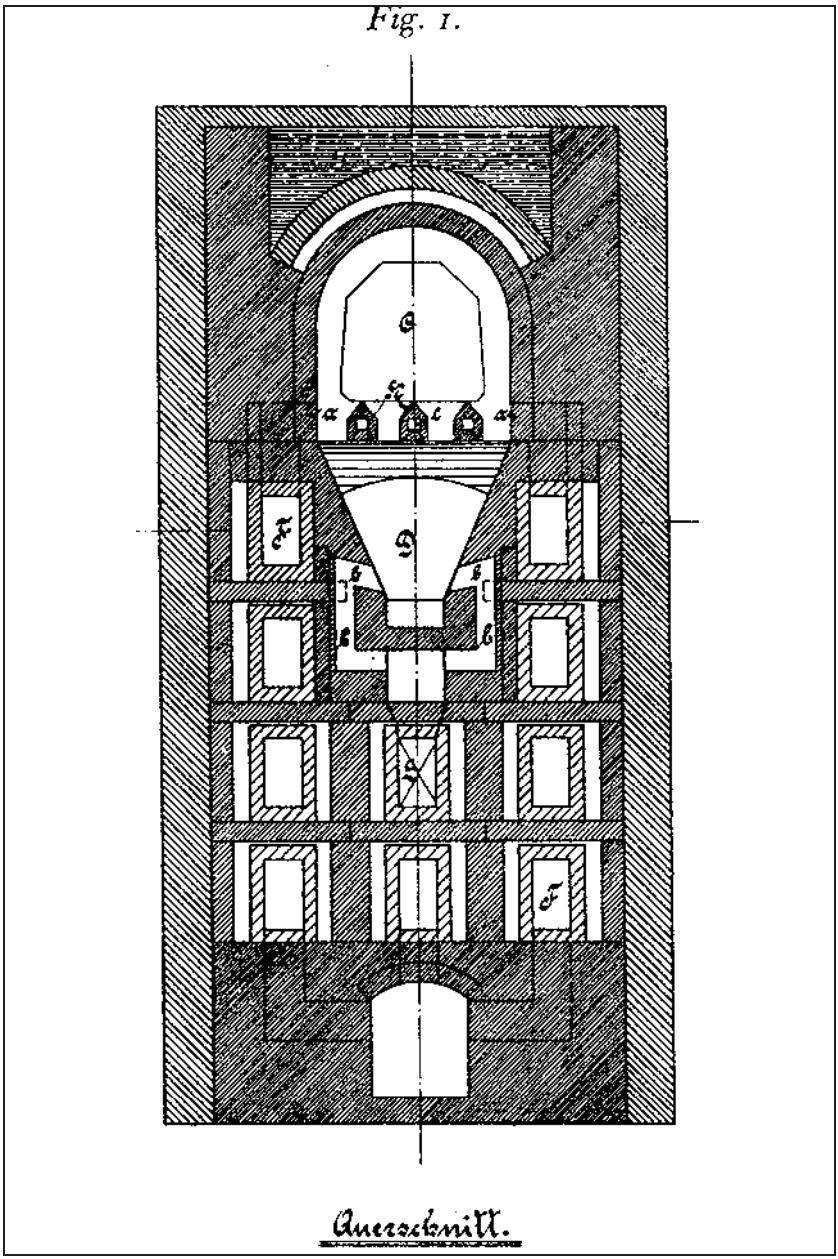

Document 38: "Procedure and device for the cremation of corpses with combustion gases and heated air with a heat source" (Verfahren und Vorrichtung zur Einäscherung von Leichen mit Verbrennungsgasen und erhizter Luft mit einer Wärmequelle). Patent of BUNZLAUER WERKE LENGERSDORFF & COMP., no. 263725, of 6 September 1913. Fig. 1: vertical section.

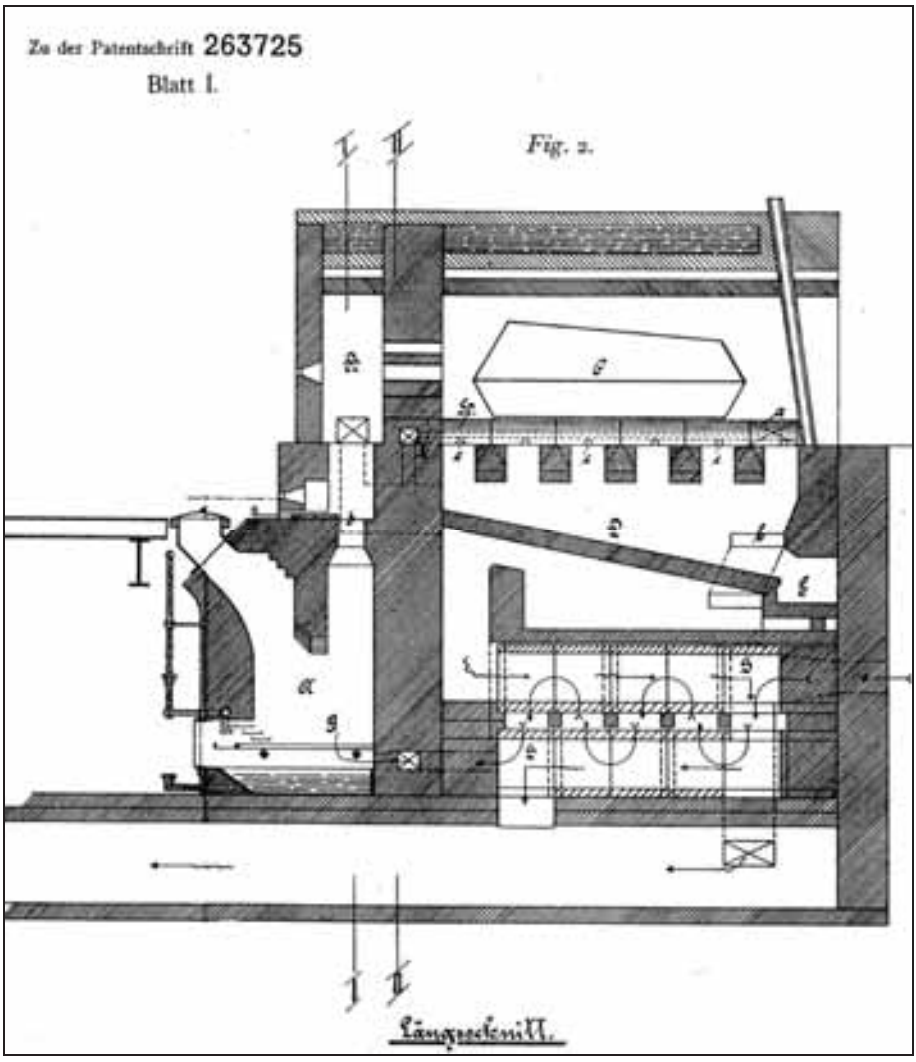

Document 38a: as above. Fig. 2: longitudinal section.

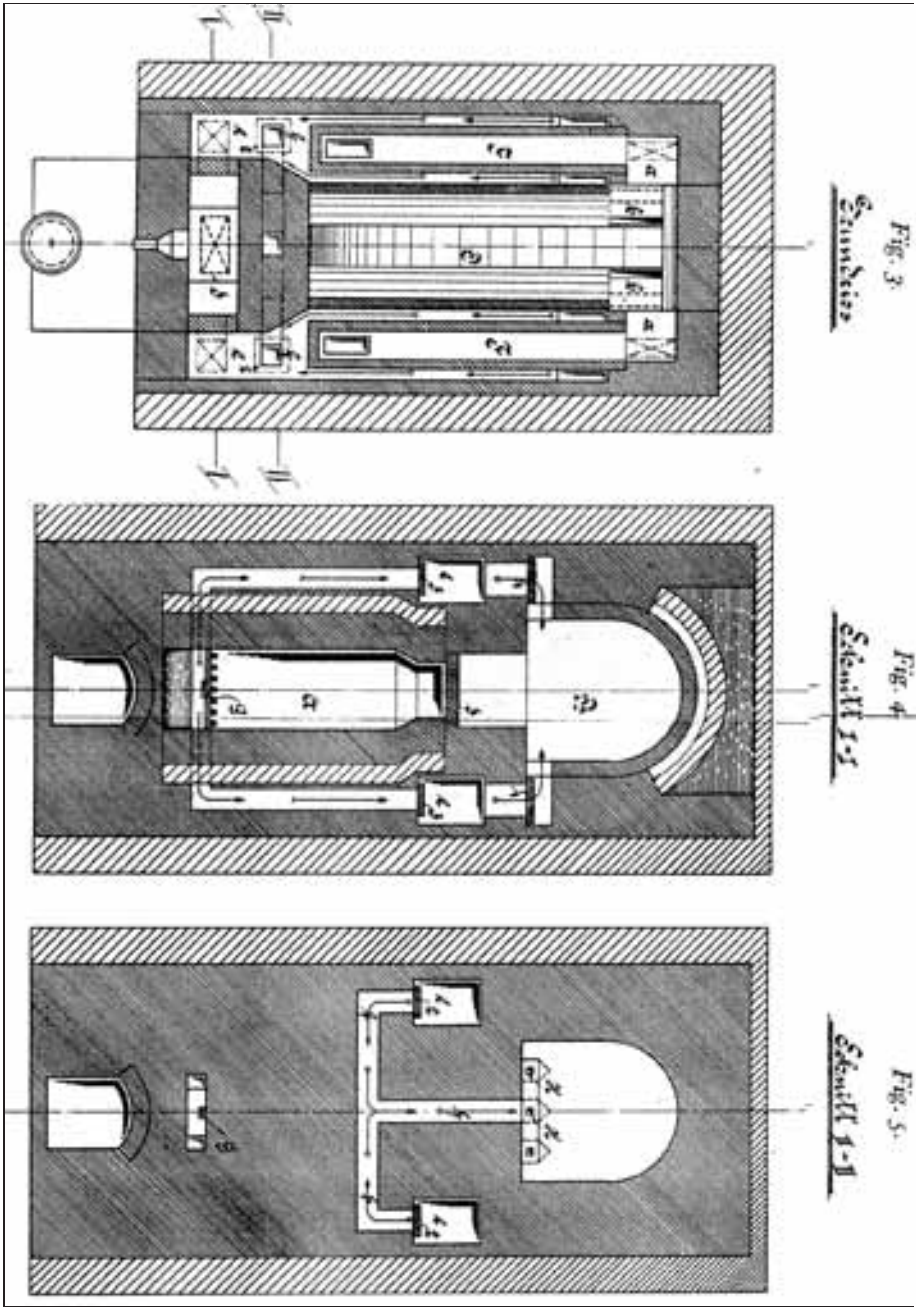

Document 38b & c: as above. Fig. 3: horizontal section. Fig. 4: vertical section I-I along the gasifier; Fig. 5: vertical section II-II along the combustion-air channel and the smoke flue.

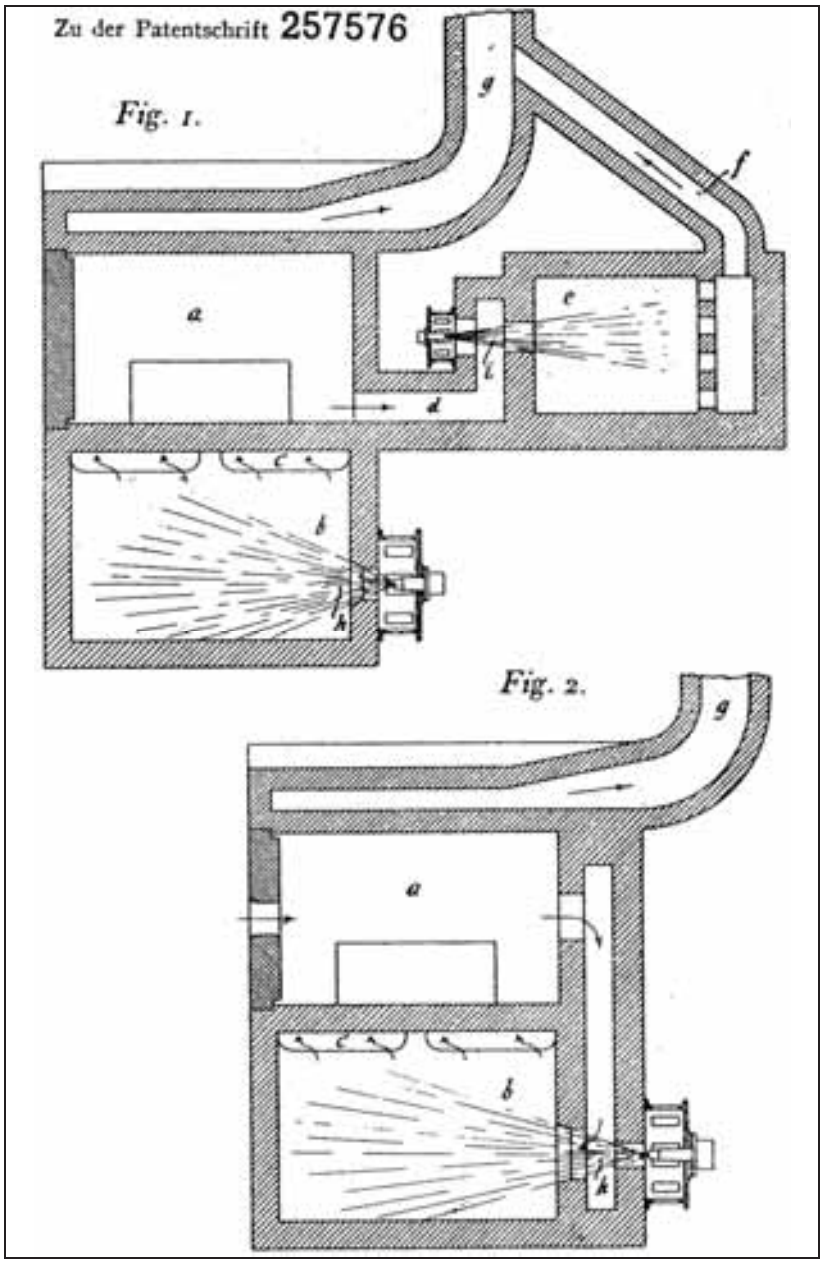

Document 39: "Naphtha-fired Cremation furnace for corpses" (Leichenverbrennungsofen mit Ölfeuerung). Patent GEBRÜDER KÖRTING AKTIENGESELLSCHAFT in Linden, no. 257576, of 30 June 1911.

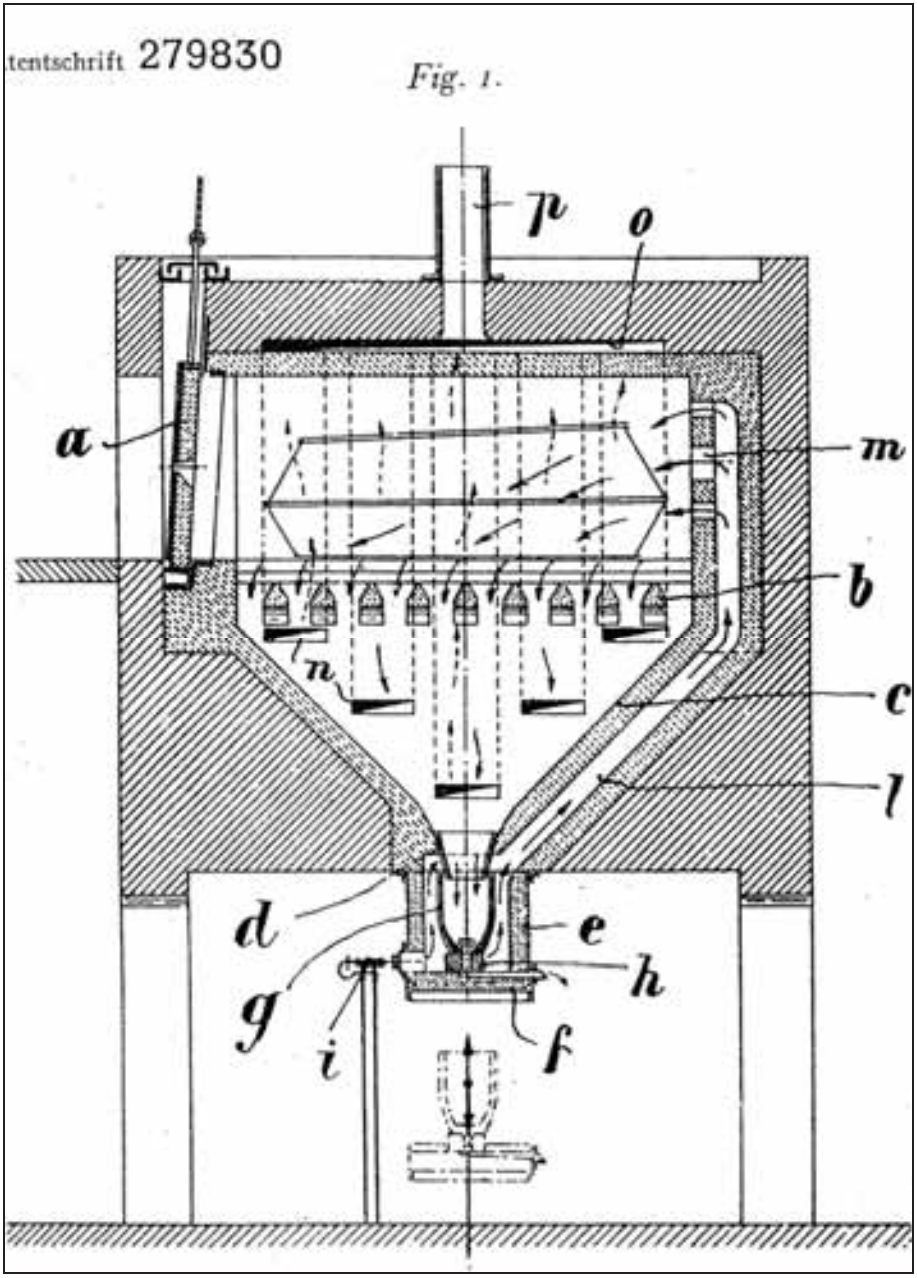

Document 40: "Naphtha- or gas-fired cremation furnace for corpses with an ash receptacle beneath the slanted cremation chamber" (Leichenverbrennungsofen mit Öl- oder Gasfeuerung mit einem unter dem schräg abfallenden Verbrennungsraum liegenden Aschenaufnahmebehälter). Patent W. BUESS, no. 279830, of 22 August 1913. Fig. 1: longitudinal section.

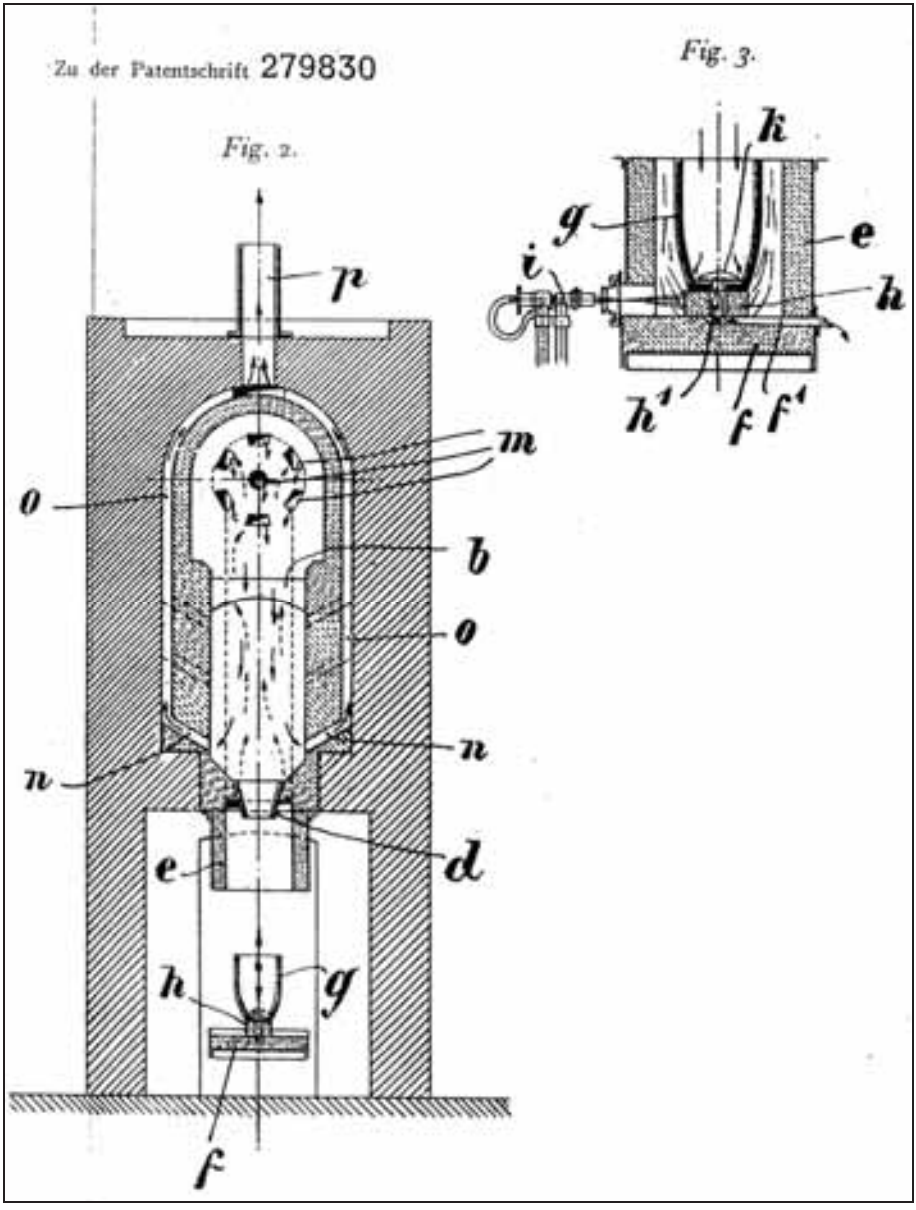

Document 40a: as above. Fig. 2: vertical section; Fig. 3: crucible with burner.

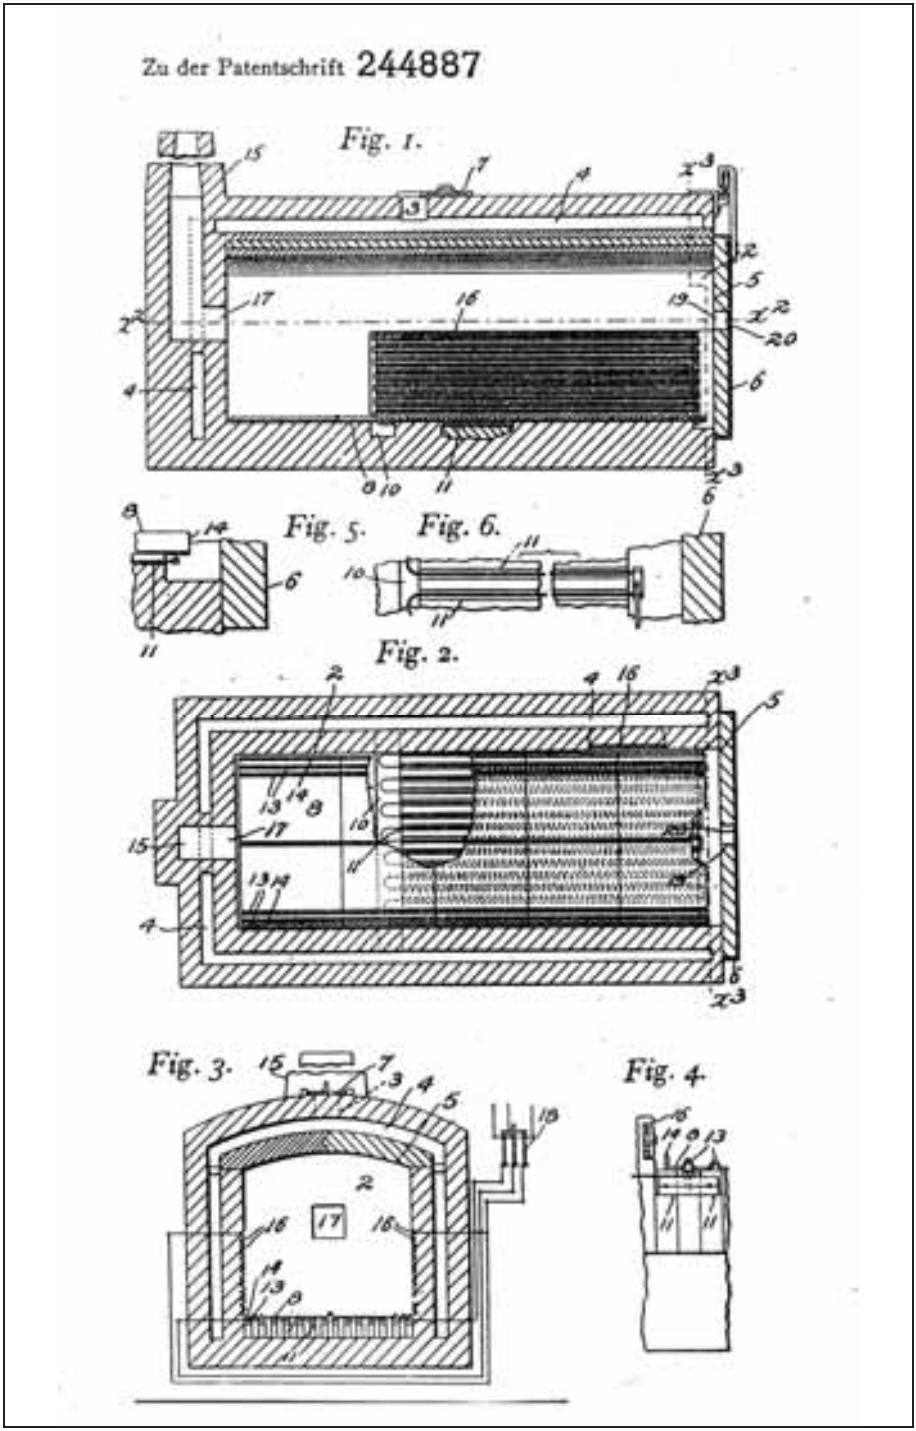

Document 41: "Electric cremation furnace for corpses" (Elektrischer Leichenverbrennungsofen). Patent L.H.GIDDINGS, no. 244887, of 11 April 1911.

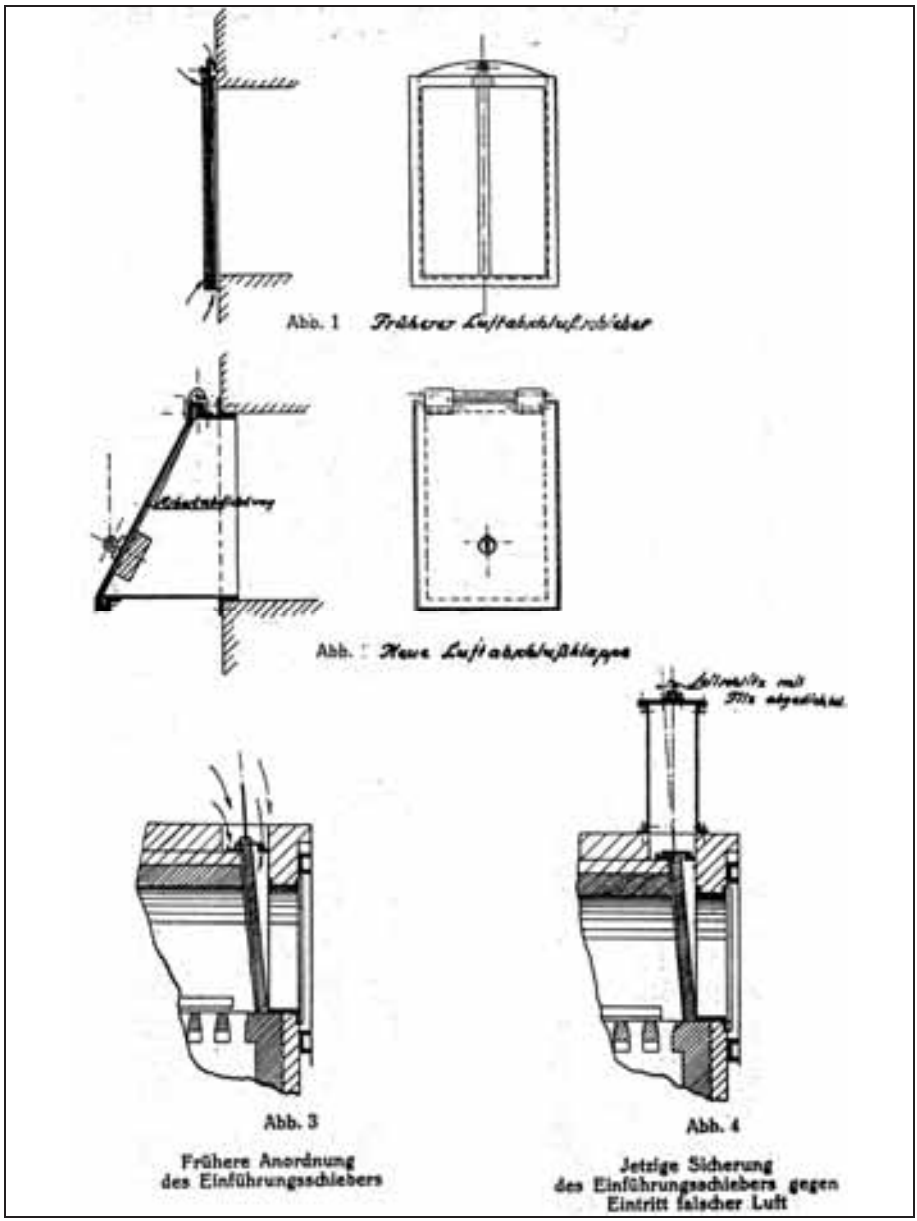

Document 42: GEBRÜDER BECK coke- or gas-fired cremation furnace at the Dessau crematorium: thermotechnical improvement to closures by engineer R. Kessler (1926). Source: R. Kessler, "Rationelle Wärmewirtschaft in den Krematorien nach Massgabe der Versuche im Dessauer Krematorium," in: Die Wärmewirtschaft*, 1927, no. 8, p. 136; original air flap; Fig. 2: improved air flap; Fig. 3: original introduction damper; Fig. 4: improved damper; Fig. 5 (see Doc. 43, top left): original damper of the smoke conduit; Fig. 6 (Doc. 43, top right): improved damper.*

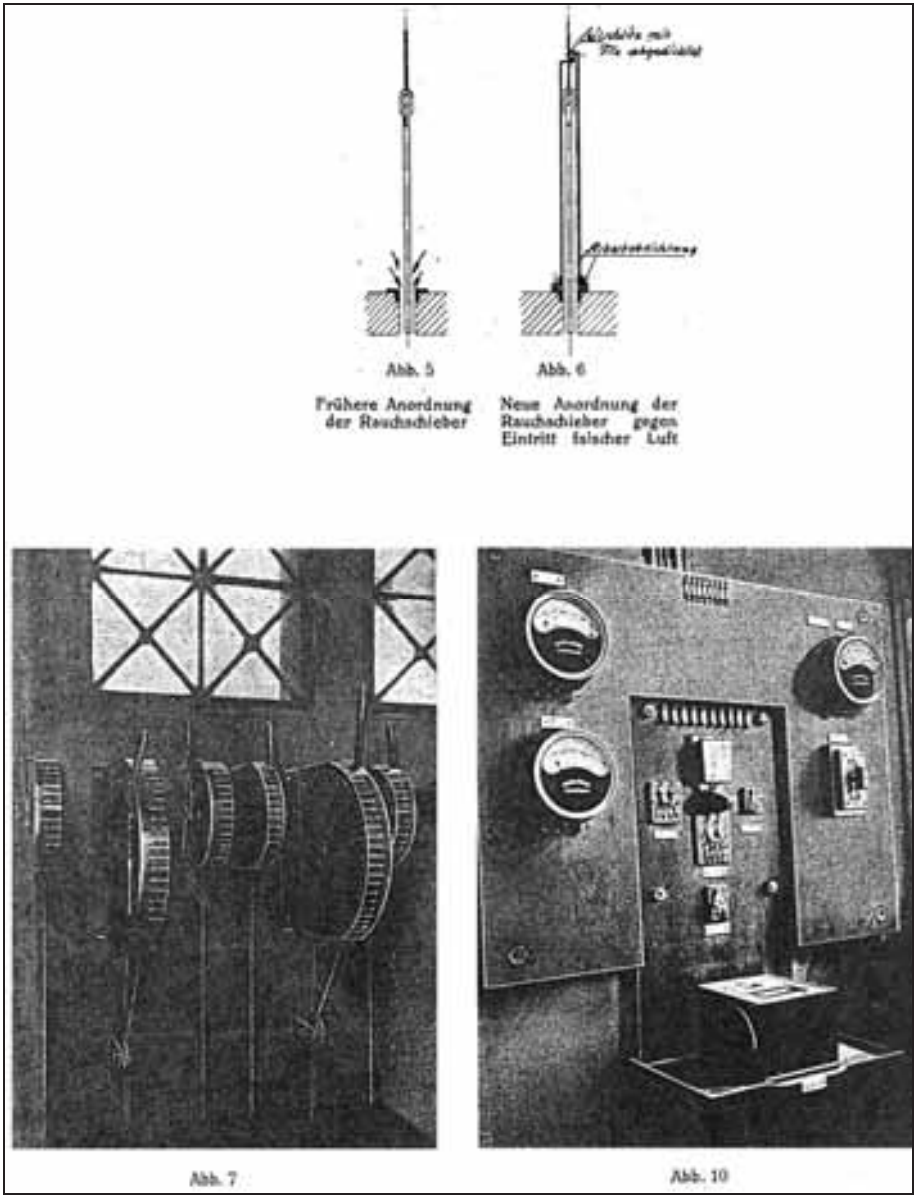

Abb. 5

Frühere Anordnung der Rauchschieber

Abb. 6

Neue Anordnung der Rauchschieber gegen Eintritt falscher Luft

Abb. 7

Abb. 10

Document 43: as above. Operational furnace instruments. Fig. 7: control levers of the shutters and doors; Fig. 10: thermotechnical devices for controling the combustion. Source: as Doc. 42, p. 137.

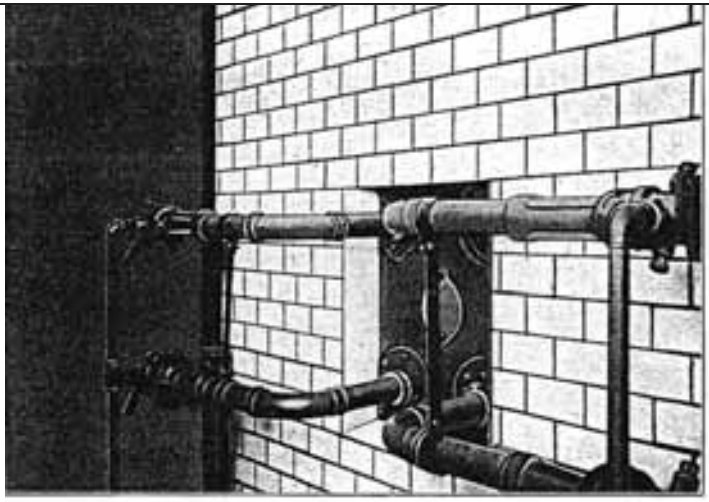

Abb. 8

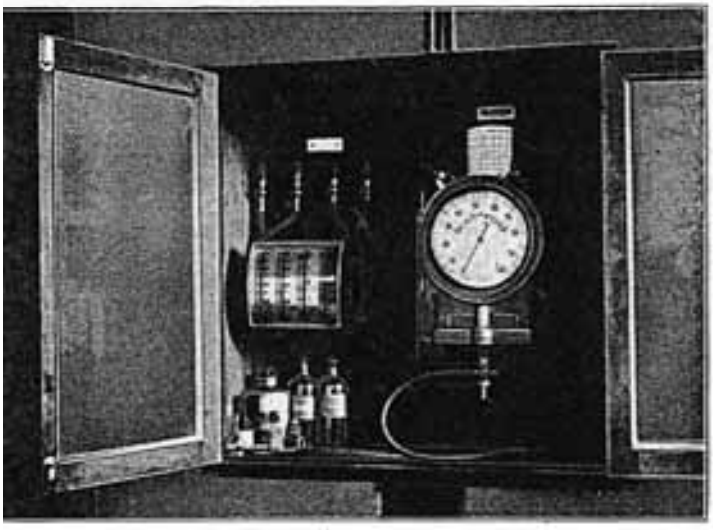

Abb. 9

Document 44: as above. Fig. 8: rear parts of the gas burners; Fig. 9: Gauges for CO and CO_2, and for draft and gas pressure. Source: as Doc. 42, p. 138.

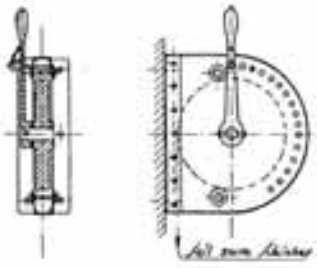

Abb. 11

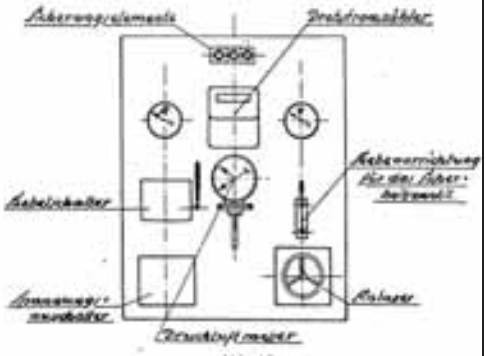

Abb. 13

Schalttafel für die Luftkompressoranlage

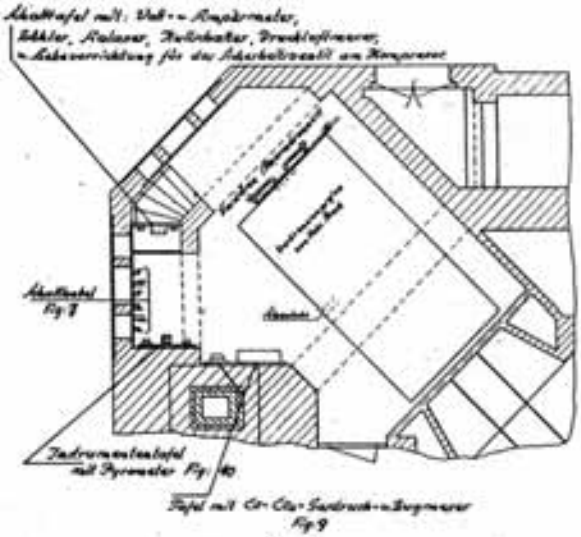

Abb. 12

Tafel mit sämtlichen Instrumenten für die Luftkompressor-Anlage

Document 45: as above. Fig. 11: control lever; Fig. 12: Instruments' Position; Fig. 13: electric switch board of the air compressor. Source: as Doc. 42, p. 139.

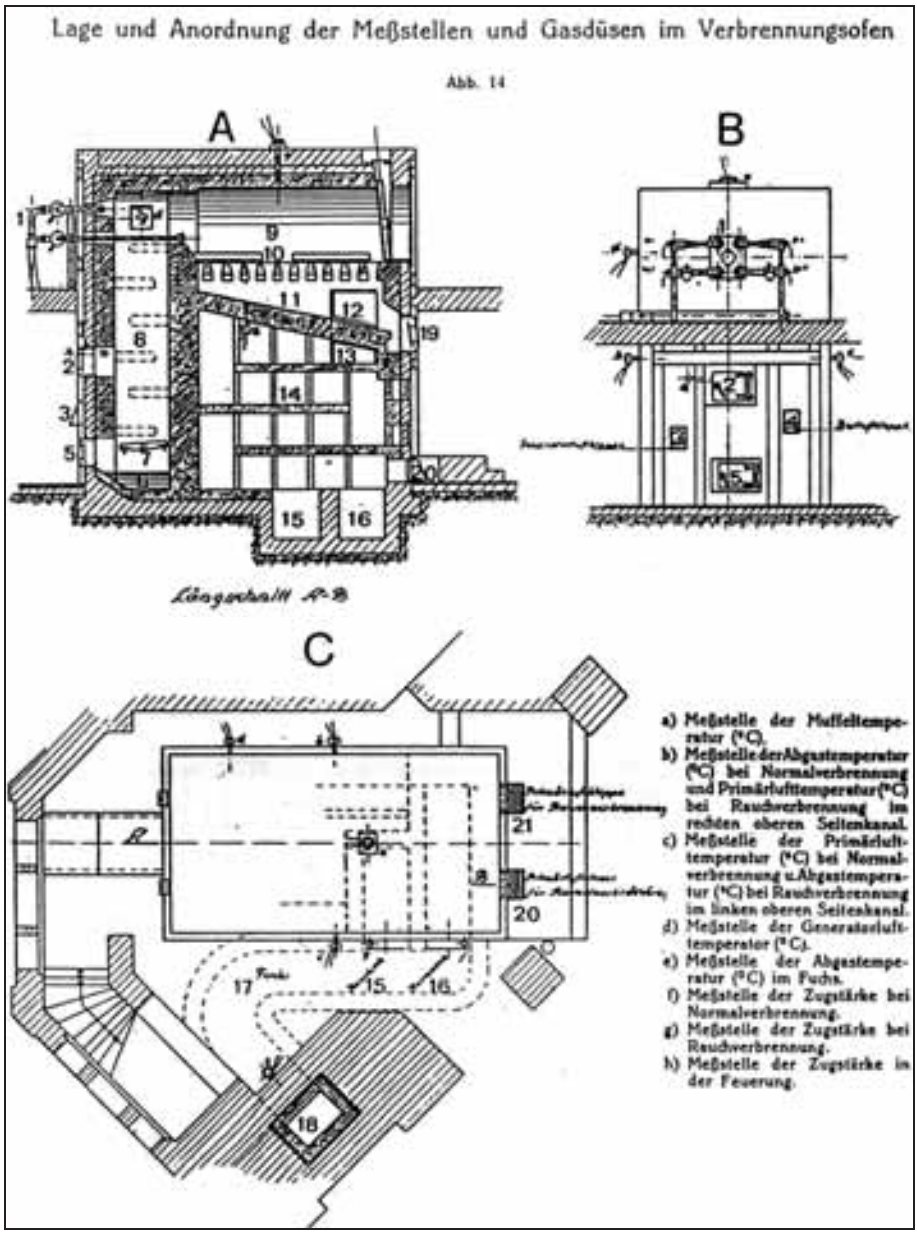

Document 46: as above. A: longitudinal section; B: rear view; C: location of the sensors. Source: as Doc. 42, no. 9, p. 149.

A Vertical section
B Rear side
C Horizontal section
1 Gas burner
2 Feeding door of the gasifier
3 Adjustable air vent of the gasifier
4 Adjustable air vent of the hearth

5	*Hearth door (ash chamber)*
6	*Water basin*
7	*Hearth grate*
8	*Gasifier*
9	*Muffle*
10	*Muffle grate*
11	*Inclined plane of post-combustion chamber*
12f.	*Lateral upper left-hand channel connecting the post-combustion chamber to the recuperator (12: inlet; 13: outlet)*
14	*Recuperator*
15	*Discharge channel for the smoke combustion and smoke valve*
16	*Discharge channel for normal combustion and normal valve*
17	*Flue duct*
18	*Chimney*
19	*Ash-chamber door (to take out the ashes of the corpse)*
20	*Adjustable air vent for normal combustion*
21	*Adjustable air vent for combustion of smoke*
a	*Measuring point for muffle temperature (°C)*
b	*Measuring point of discharge gas temperature (°C) during normal combustion and of primary air temperature (°C) during combustion of smoke in lateral upper right-hand channel*
c	*Measuring point of primary air temperature (°C) during normal combustion and of discharge-gas temperature (°C) during combustion of smoke in lateral upper left-hand channel*
d	*Measuring point of temperature of gasifier air*
e	*Measuring point of temperature of discharge gas (°C) in flue duct*
f	*Measuring point of draft in normal combustion*
g	*Measuring point of draft in combustion of smoke*
h	*Measuring point of draft in hearth*

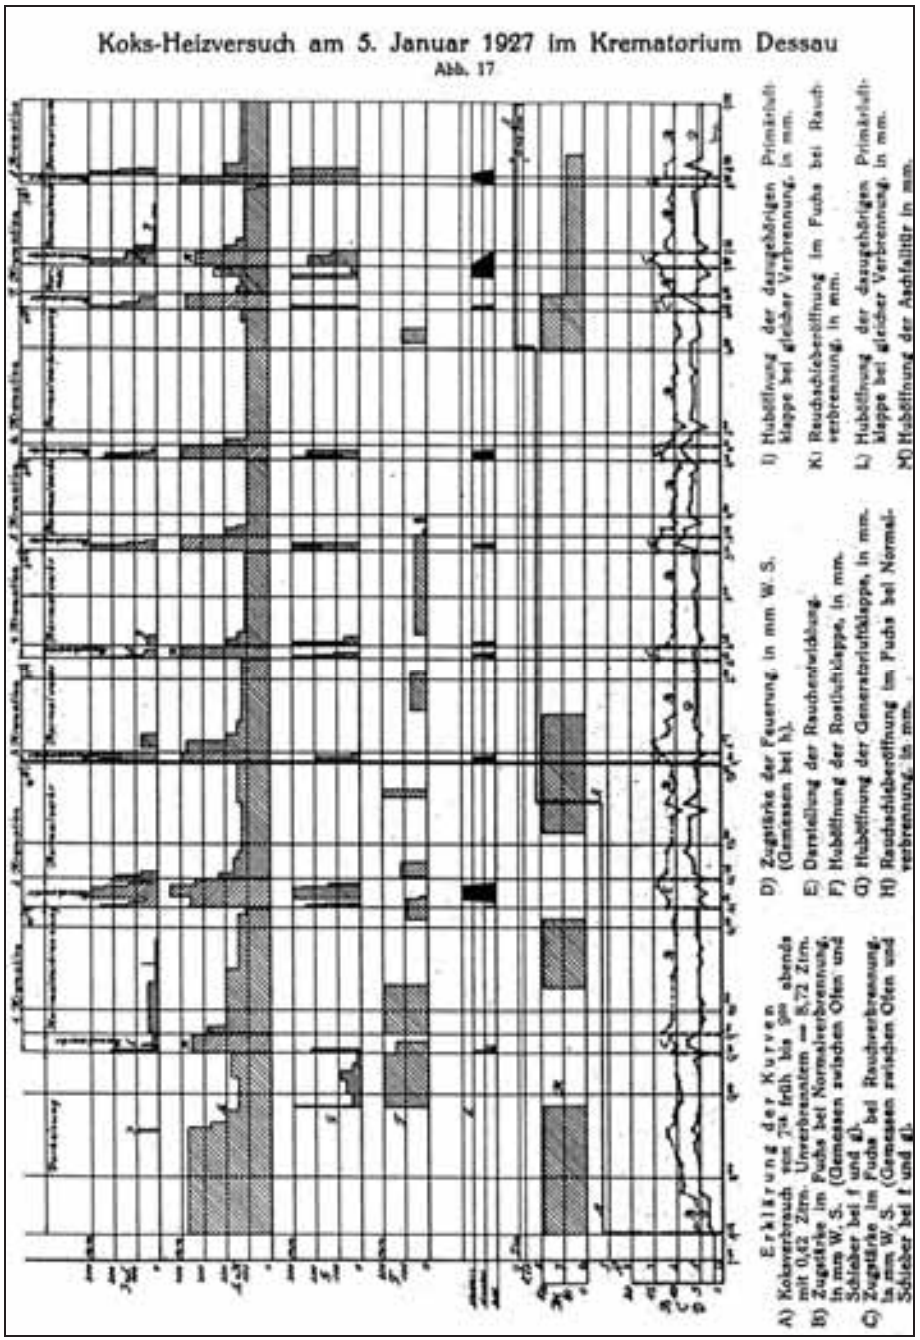

Document 47: as above. Cremation experiment with coke, conducted on 5 January 1927 by Engineer R. Kessler. Diagram of furnace condition. Source: as Doc. 42, no. 9, p. 154.

The horizontal gives the duration of the various phases of the preheating (Vorheizung) of the furnace and of the subsequent eight cremations, for each one of which is

shown the combustion of smoke (Rauchverbrennung) and the normal combustion, or more precisely the time for the switch-over of the furnace for the combustion of smoke and for the normal combustion. We will return to this question later.
The vertical axis shows the measured property (from bottom to top):

0-20	*Pressure difference in mm water column (= 0.1 mbar)*
1-9	*Zentner (= 50 kg) of coke loaded into gasifier*
	All of the above figures refer to the vertical cross section of the corresponding openings and dampers
A	*Consumption of coke between 7:18 a.m. and 9 p.m. with 0.42 Zentner of incombustibles: 8.72 Zentner (= 436 kg)*
B	*Draft in the flue duct during normal combustion, in mm water column (measured between the furnace and the damper at* f *and at* g*)*
C	*Draft in the flue duct during combustion of smoke, in mm water column, (measured between the furnace and the damper at* f *and at* g*)*
D	*Draft of the hearth, in mm water column (measured at* h*)*
E	*Indication of type of smoke (hell: light, dunkel: dark, schwarz: black)*
F	*Opening of air vent for air feed to hearth, mm*
G	*Opening of air vent for air feed to gasifier, mm*
H	*Opening of smoke damper in flue duct during normal combustion, mm*
I	*Opening of the corresponding smoke damper during same combustion, mm*
K	*Opening of smoke damper during combustion of smoke, mm*
L	*Opening of corresponding air vent of primary air during same combustion, mm*
M	*Opening of ash-chamber door (hearth), in mm*

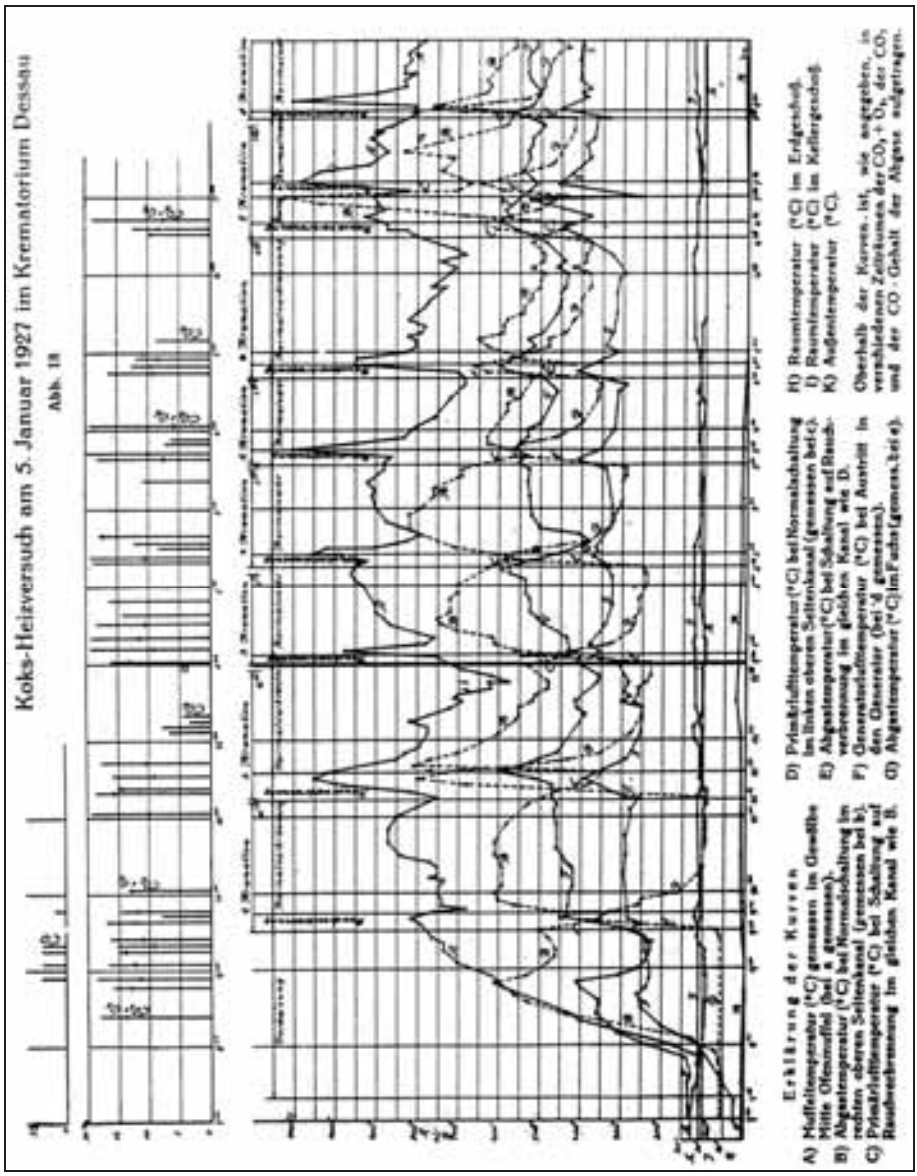

Document 48: as Doc. 47. Temperature diagram. Source: as Doc. 42, no. 9, p. 155. The horizontal axis gives the duration of the various phases of the preheating of the furnace and of the subsequent eigth cremations, as in the previous diagram. The vertical axis shows the temperatures:

- *A Temperature of the muffle (°C) measured in the center of the vault of the muffle of the furnace (measured at* a*)*
- *B Temperature of the discharge gas (°C) in normal mode, in the lateral upper right-hand channel (measured at* b*)*
- *C Temperature of primary air (°C) during smoke combustion mode, in the same channel as in B*
- *D Temperature of primary air (°C) during normal mode in lateral upper left-hand channel (measured at* c*)*

E Temperature of discharge gas (°C) during smoke combustion mode, in the same channel as in D
F Temperature of gasifier air (°C) at outlet of gasifier (measured at d*)*
G Temperature of discharge gas (°C) in flue duct (measured at e*)*
H Room temperature (°C) on ground floor
I Room temperature (°C) in basement
K Outside temperature (°C).
Above the temperature diagram, we have indicated the $CO_2 + O_2$ content, the CO_2 content and partly the CO content at various times of the preheating and cremation phases.

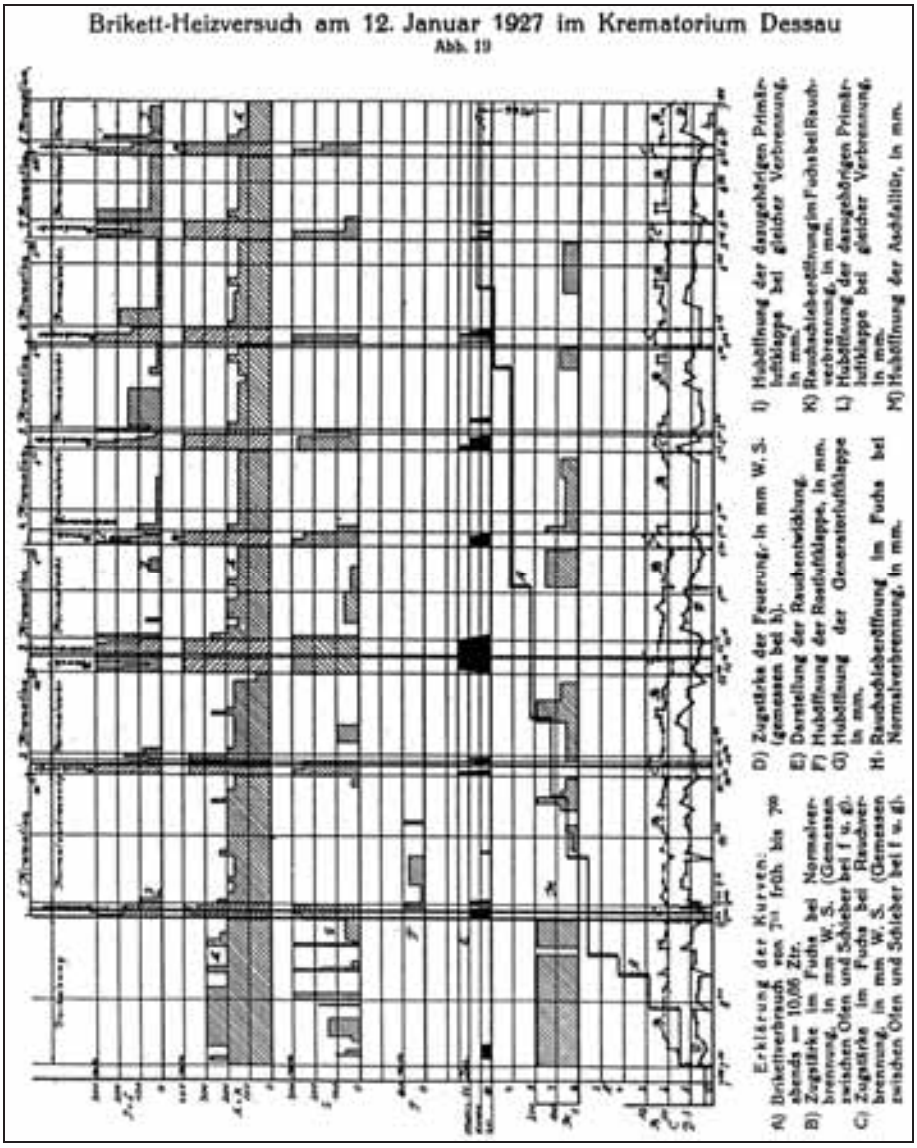

Document 49: as above. Cremation experiment with briquet, conducted on 12 January 1927 by engineer R. Kessler. Diagram of furnace condition. Source: as Doc. 42, no. 9, p. 156.

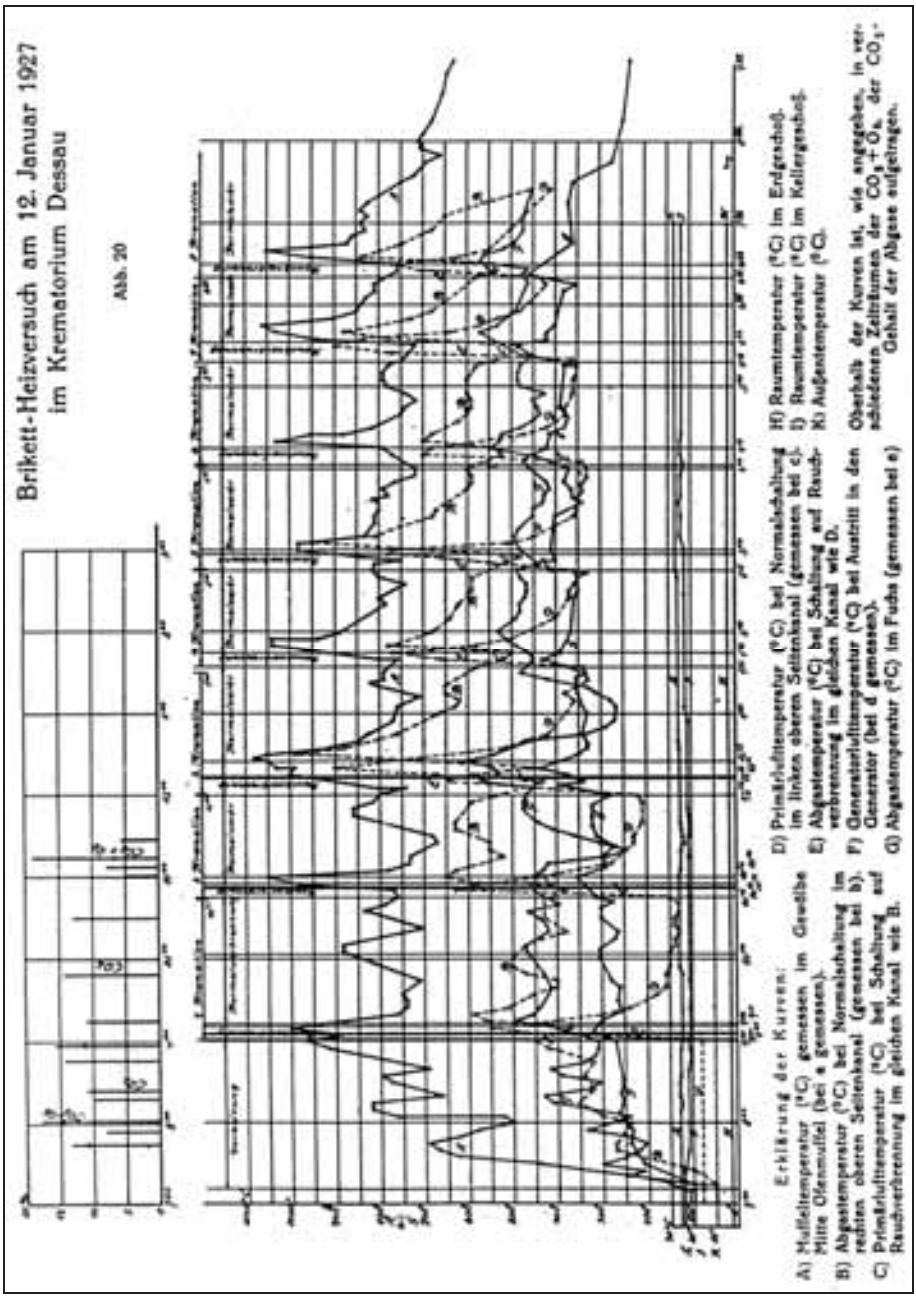

Document 50: as Doc. 49. Temperature diagram. Source: as Doc. 42, no. 9, p. 157.

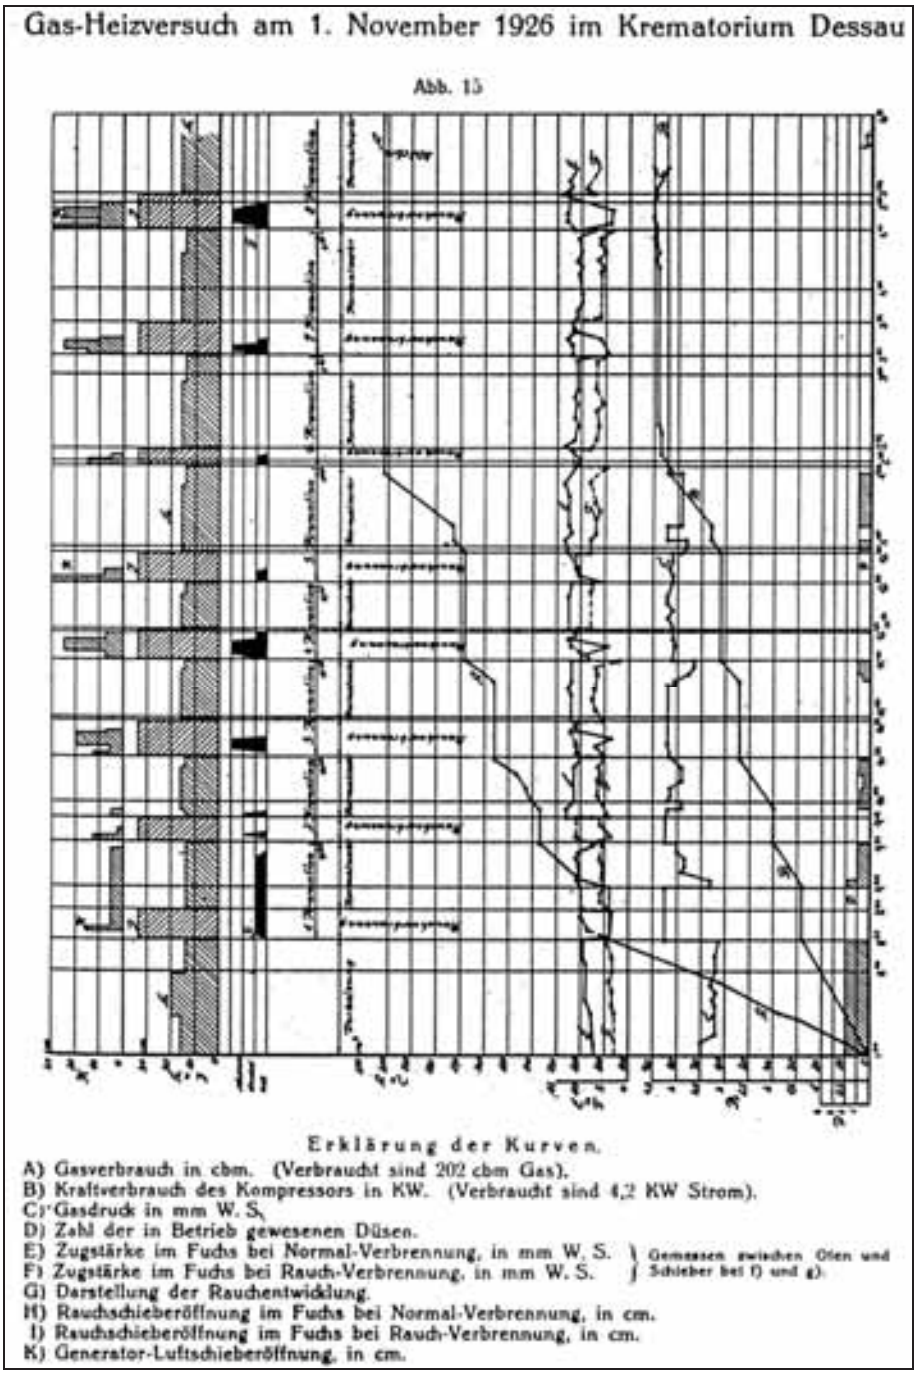

Document 51: as above. Cremation experiment with gas, conducted on 1 November 1926 by engineer R. Kessler. Diagram of furnace condition. Source: as Doc. 42, no. 9, p. 150.

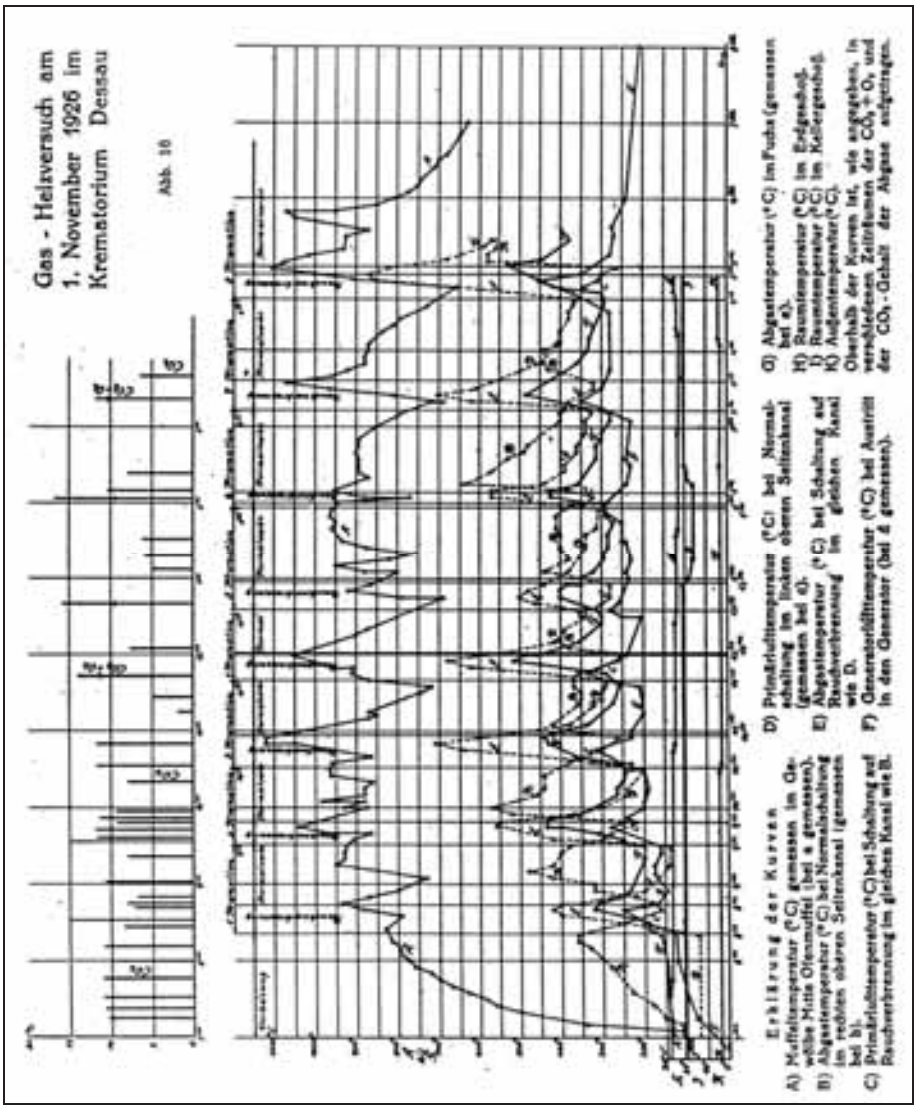

Document 52: as Doc. 51. Temperature diagram. Source: as Doc. 42, no. 9, p. 151.

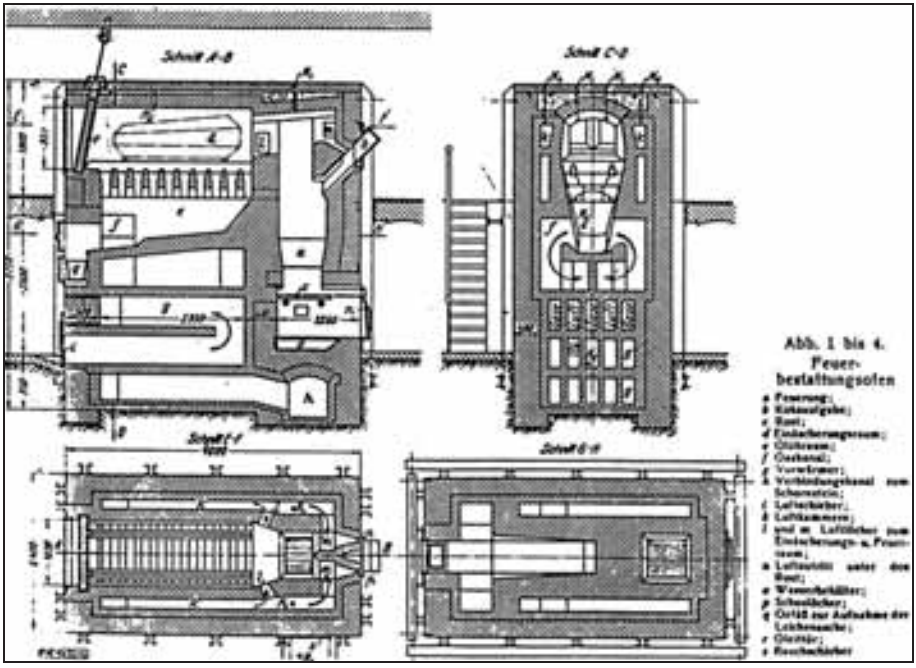

Document 53: Cremation furnace of the crematorium at Biel as used by engineer H. Keller for his cremation experiments in 1927. Fig. 1: longitudinal section A-B; Fig. 2: vertical section C-D; Fig. 3: horizontal section E-F; Fig. 4: horizontal section G-H. Source: H. Keller, "Versuche an einem Feuerbestattungsofen," special reprint from the journal Archiv für Wärmewirtschaft und Dampfkesselwesen*, 1929, no. 6, p. 1.*

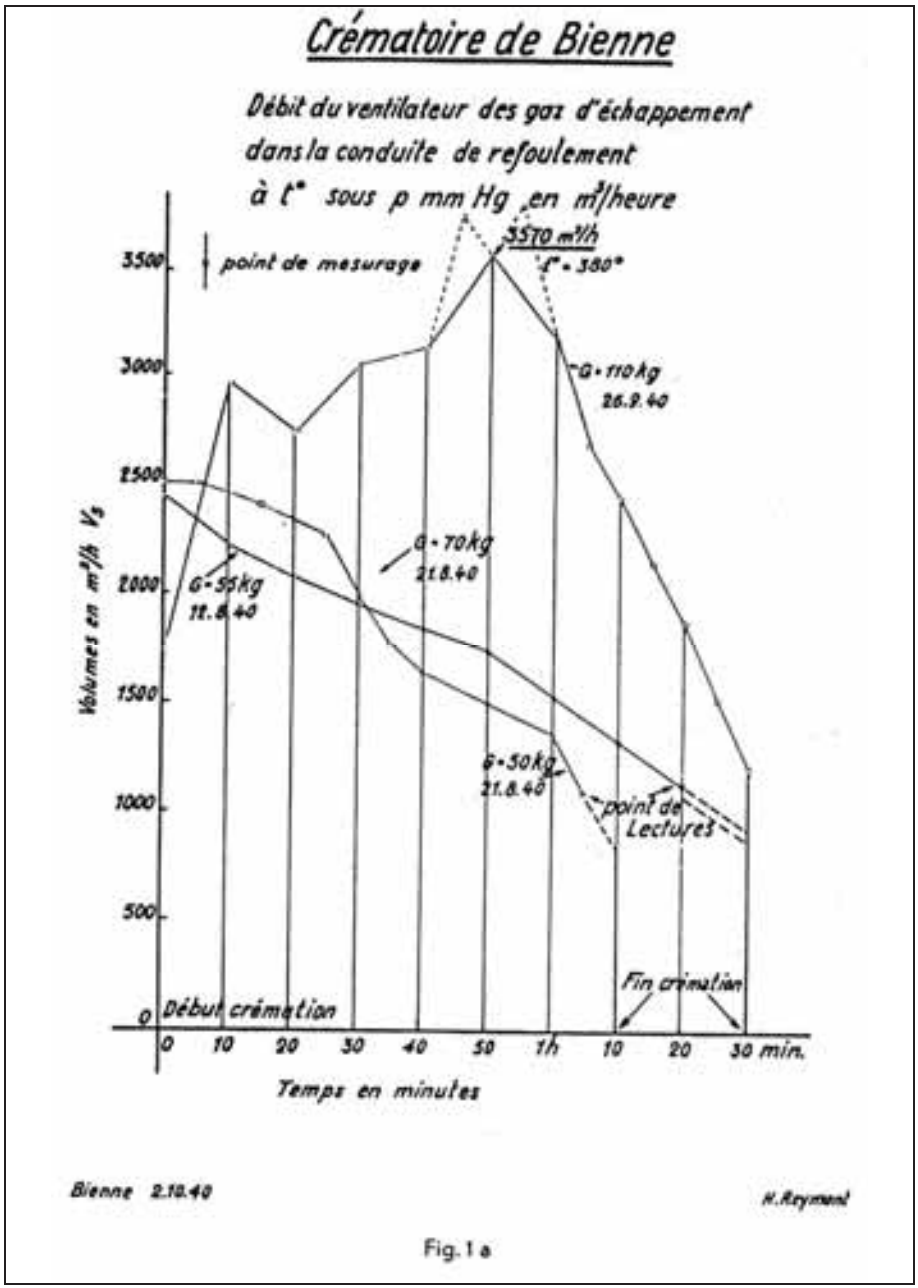

Document 54: Diagram of cremation experiments conducted by Engineer H. Keller in the electric BROWN, BOVERI & CO. furnace at the Biel crematorium on 2 October 1940. Hourly smoke volume expelled by the exhaust fan during the cremation; first data set. Source: H. Keller, "Ursache der Rauchbildung bei der Kremation," in: Bieler Feuerbestattungs-Genossenschaft in Biel, Jahresbericht pro 1944. *Biel, 1945, illustration outside text.*

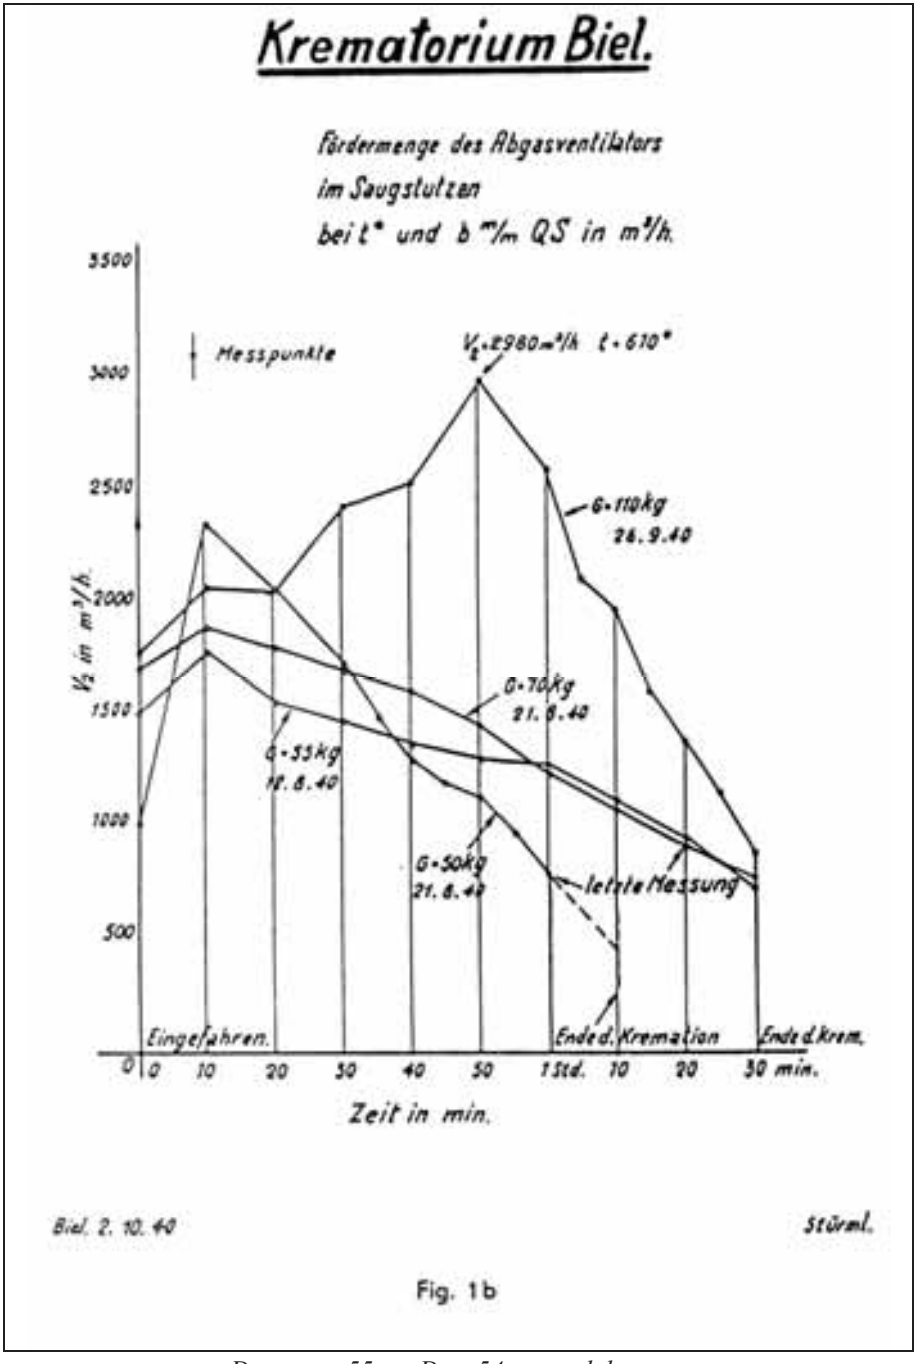

Fig. 1b

Document 55: as Doc. 54, second data set.

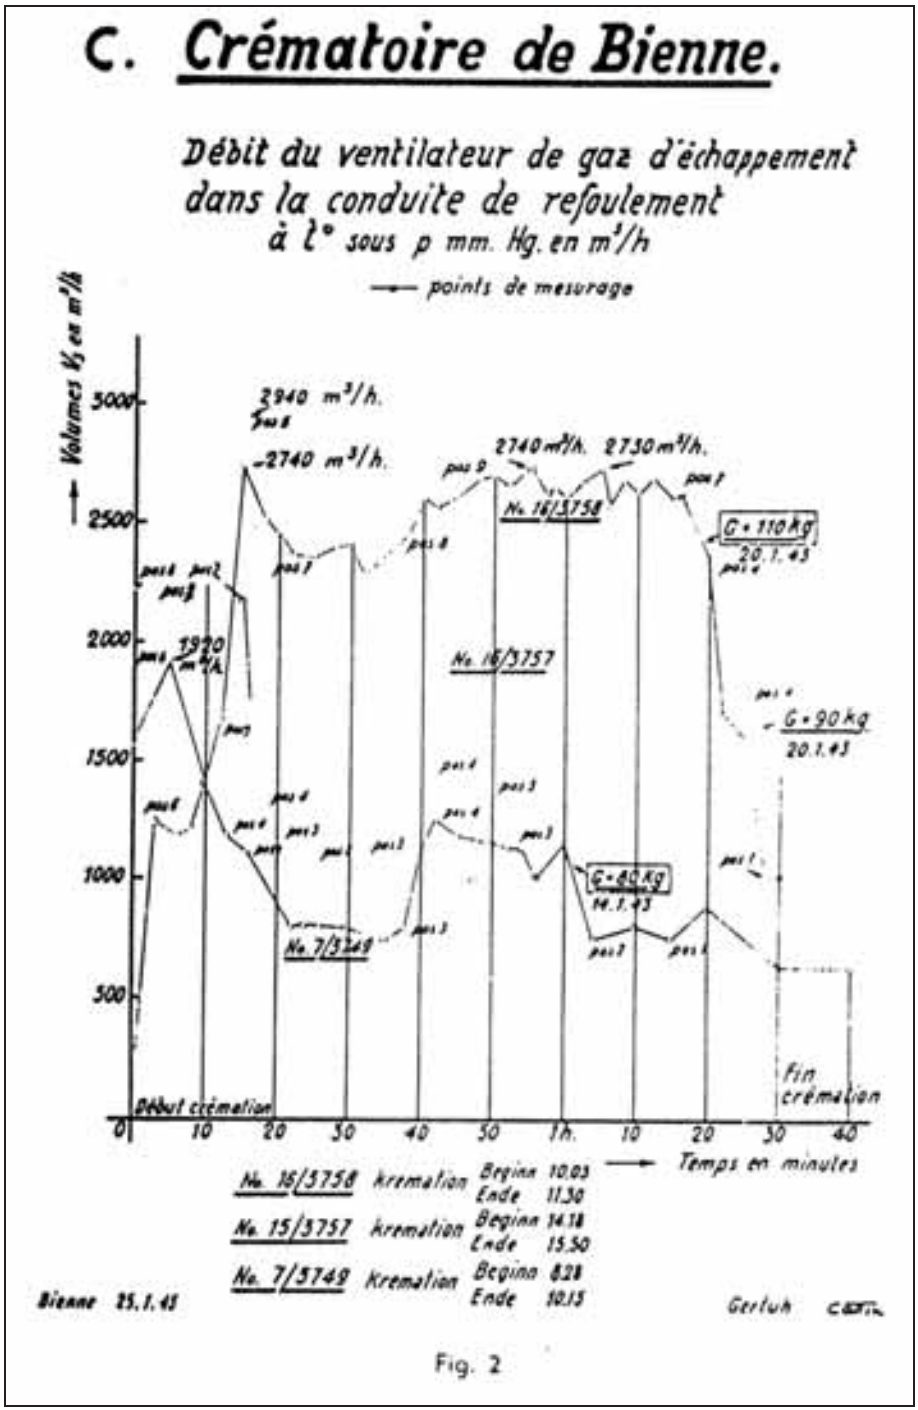

Fig. 2

Document 56: as above, experiments of 25 January 1943. Hourly smoke volume expelled by the exhaust fan during the cremation. Source: as Doc. 54.

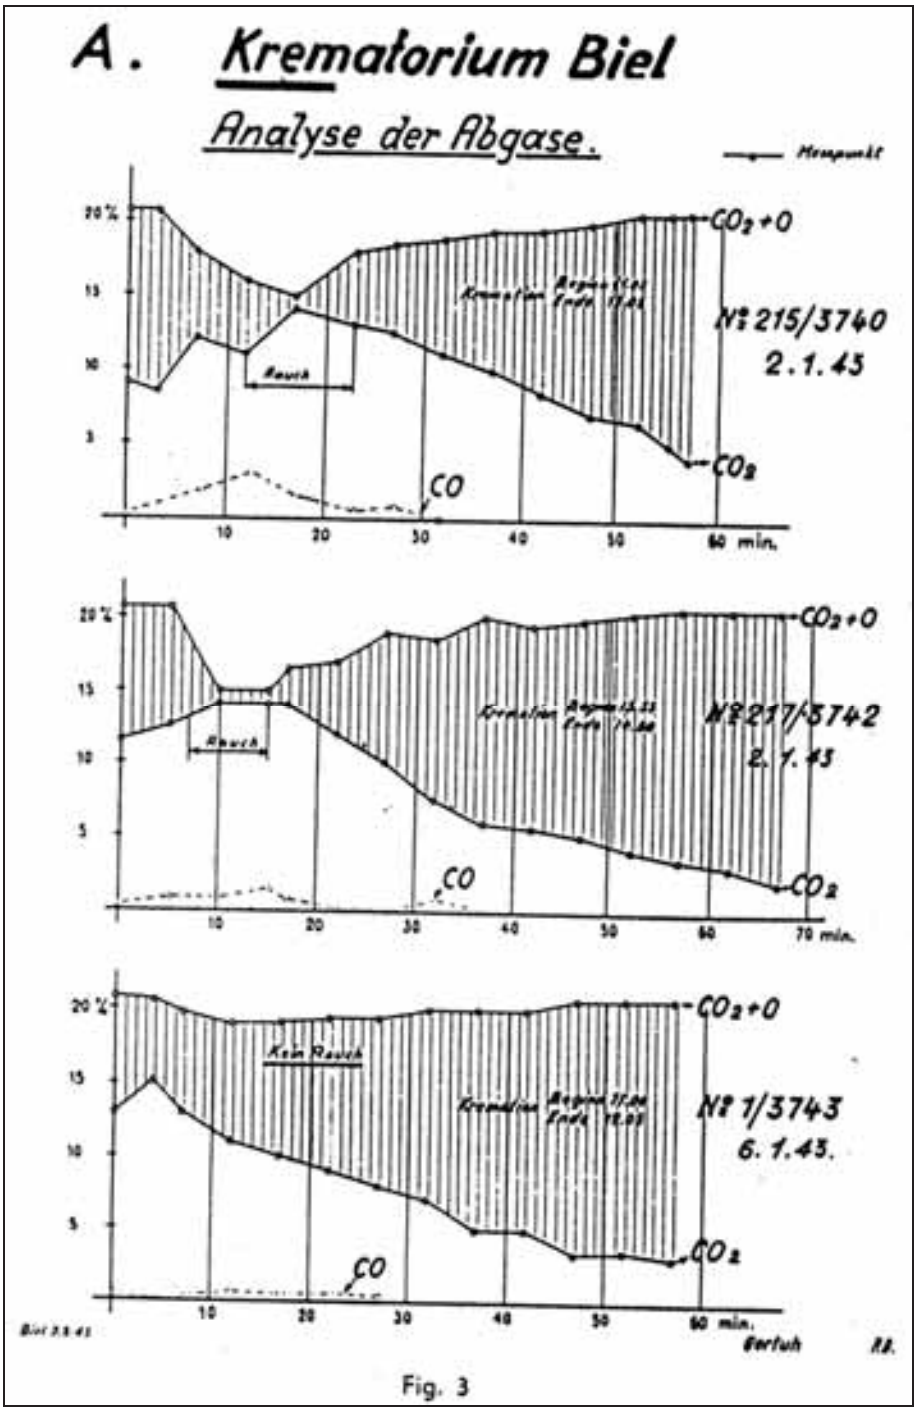

Document 57: as above, experiments of 2 and 6 January 1943. Smoke-gas analysis during the cremation. Source: as Doc. 54.

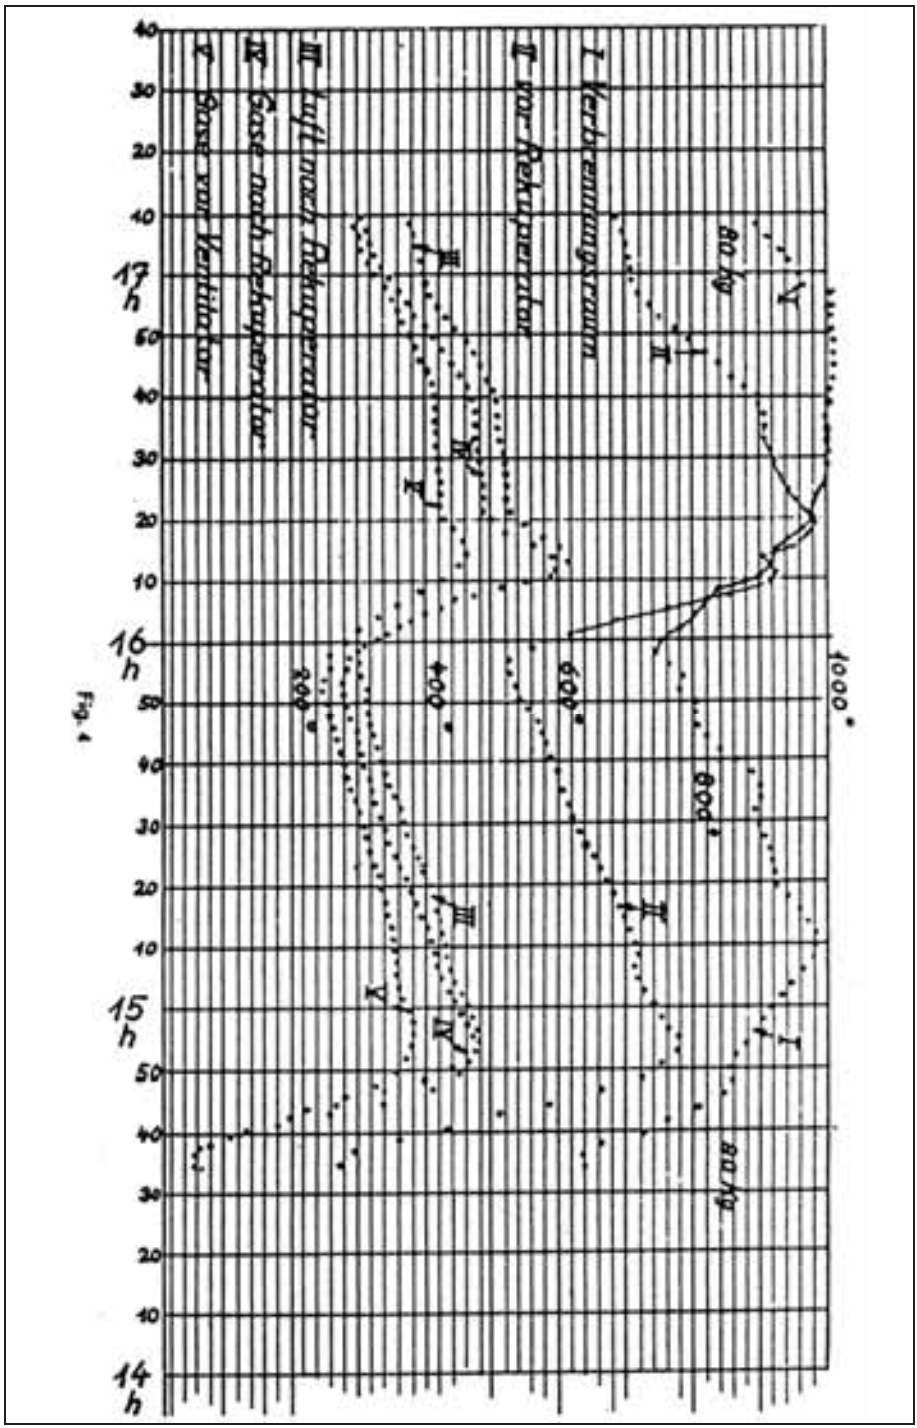

Document 58: as above, experiments of January 1943. Temperature diagram. Source: as Doc. 54.

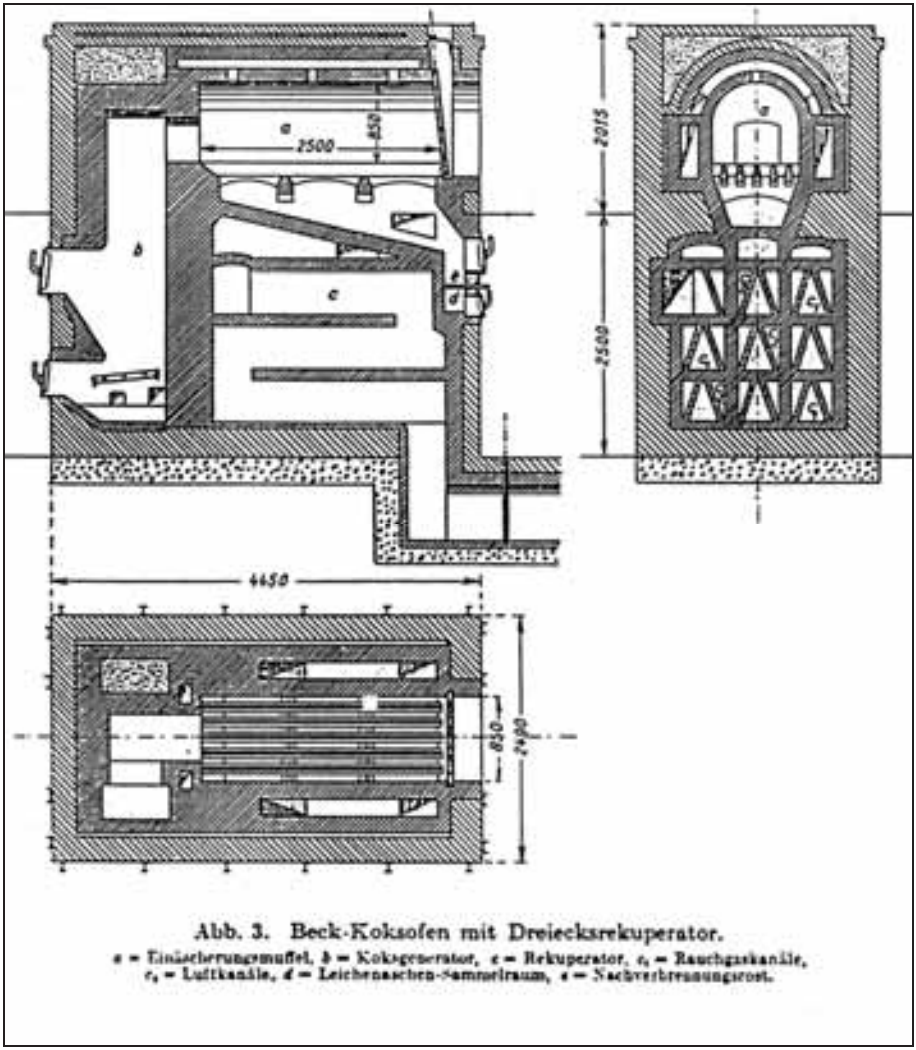

Abb. 3. Beck-Koksofen mit Dreiecksrekuperator.

a = Einäscherungsmuffel, b = Koksgenerator, c = Rekuperator, c_1 = Rauchgaskanäle, c_2 = Luftkanäle, d = Leichenaschen-Sammelraum, e = Nachverbrennungsrost.

Document 59: perfected BECK coke-fired cremation furnace (early 1930s). Fig. 1: longitudinal section; Fig. 2: vertical section; Fig. 3: horizontal section at the height of the cremation-chamber grate. Source: W. Heepke, "Die neuzeitlichen Leicheneinäscherungsöfen mit Koksfeuerung, deren Wärmebilanz und Brennstoffverbrauch," in: Feuerungstechnik*, XXI. Jg., 15 August 1933, no. 9, p. 124.*

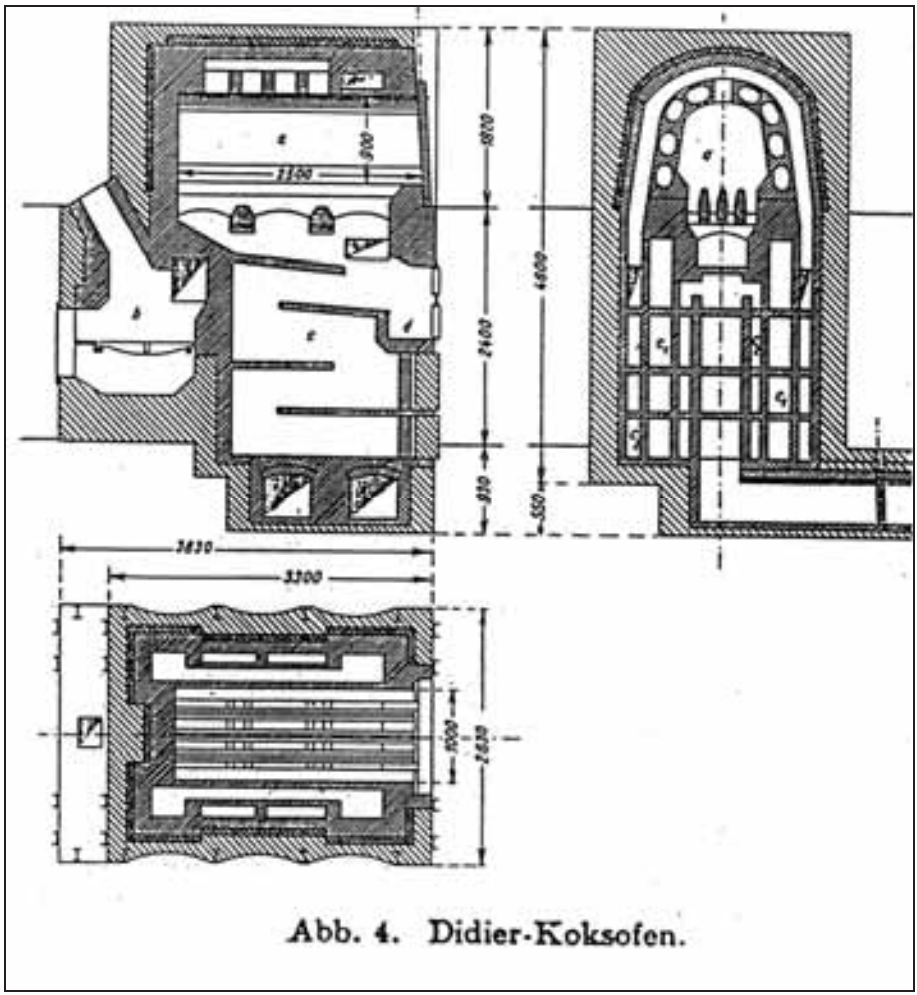

Document 60: perfected DIDIER coke-fired cremation furnace (early 1930s). Fig. 1: longitudinal section; Fig. 2: vertical section; Fig. 3: horizontal section at the height of the cremation-chamber grate. Source: as Doc. 59, p. 125.

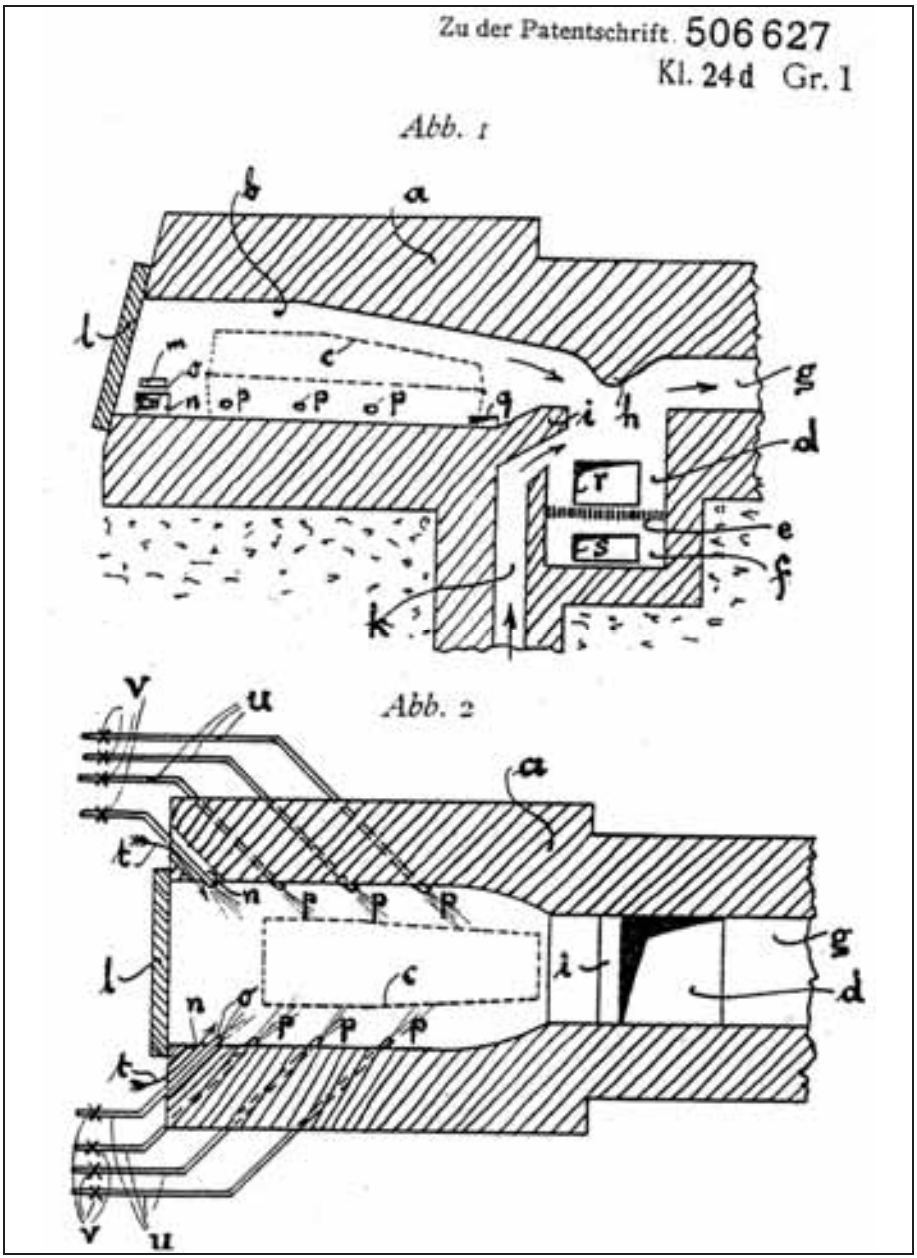

Document 61: "Procedure and device for cremation" (Verfahren und Vorrichtung zur Einäscherung). Patent H. VOLCKMANN and L. LUDWIG, no. 506627, of 30 October 1928. Fig. 1: longitudinal section along the cremation chamber; Fig. 2: horizontal section along the cremation chamber.

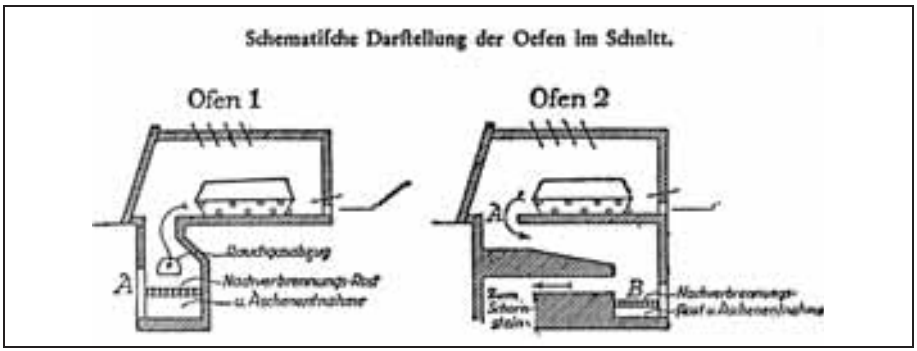

Document 62: VOLCKMANN-LUDWIG gas-fired cremation furnaces at the Hamburg crematorium (prototype). Source: R. Kessler, "Der neue Einäscherungsofen System Volckmann-Ludwig," in: Zentralblatt für Feuerbestattung*, 1931, no. 3, p. 34.*

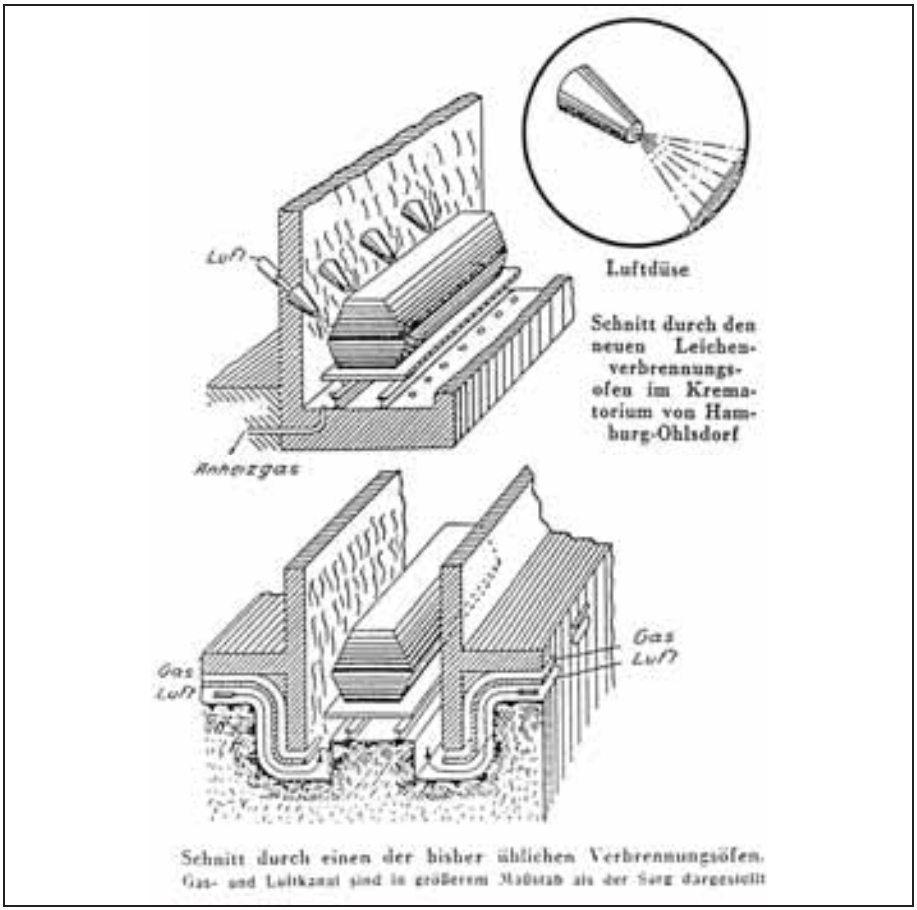

Document 63: VOLCKMANN-LUDWIG gas-fired cremation furnaces: design of combustion air intake. Source: Stort, "Der menschliche Körper als Heizstoff," in: Die Umschau in Wissenschaft und Technik*, 1931, no. 26, p. 513.*

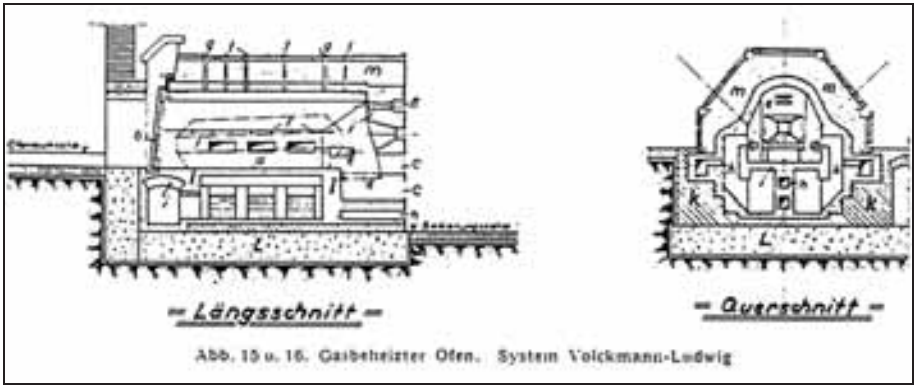

Document 64: as above (standard model). Fig. 1: longitudinal section; Fig. 2: vertical section. Source: as Doc. 27, p. 24.

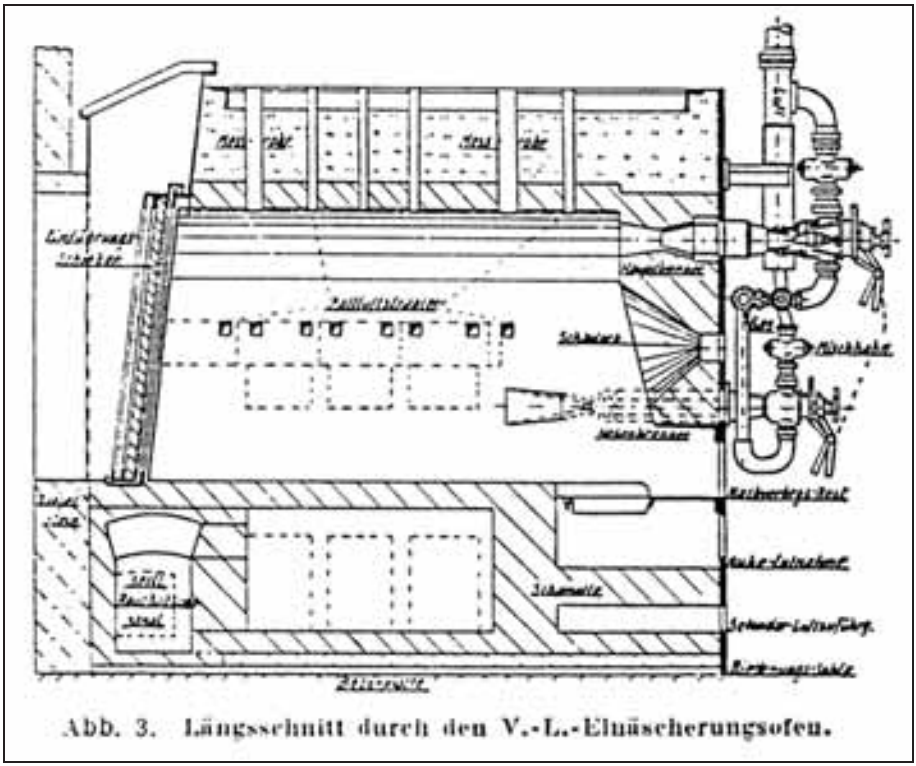

Document 65: as above. Longitudinal section. Source: H. Manskopf, "Gas als Brennstoff für Einäscherungsöfen," in: Das Gas- und Wasserfach*, 1933, no. 42, p. 773.*

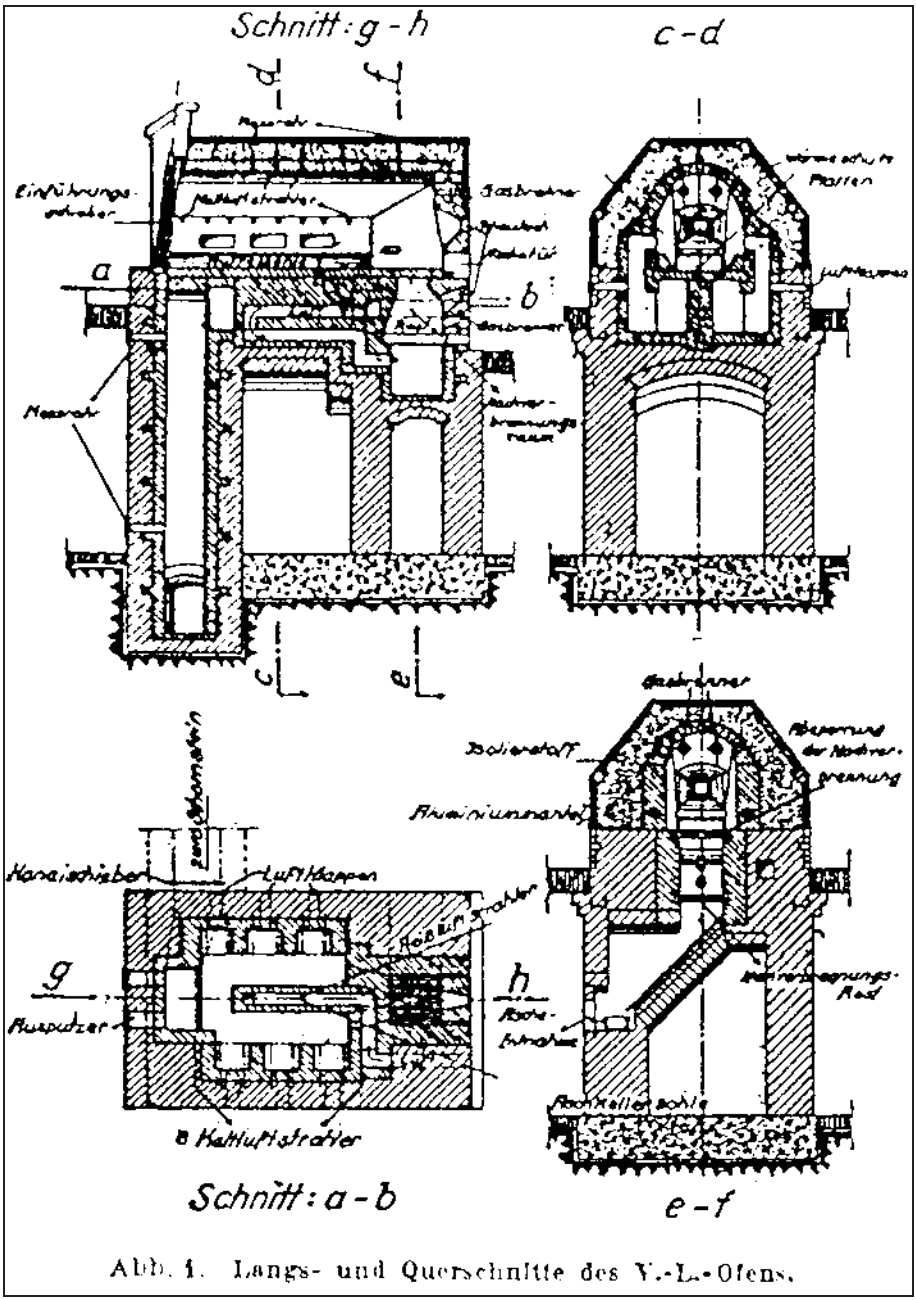

Abb. 1. Längs- und Querschnitte des V.-L.-Ofens.

Document 66: as above, device at the Stuttgart crematorium (1931). Fig. 1: longitudinal section g-h; Fig. 2: vertical section c-d; Fig. 3: horizontal section a-b; Fig. 4: vertical section e-f. Source: H. Wolfer, "Der neue 'Volckmann-Ludwig'-Einäscherungsofen im Stuttgarter Krematorium," in: Gesundheits-Ingenieur*, 1932, no. 13, p. 151.*

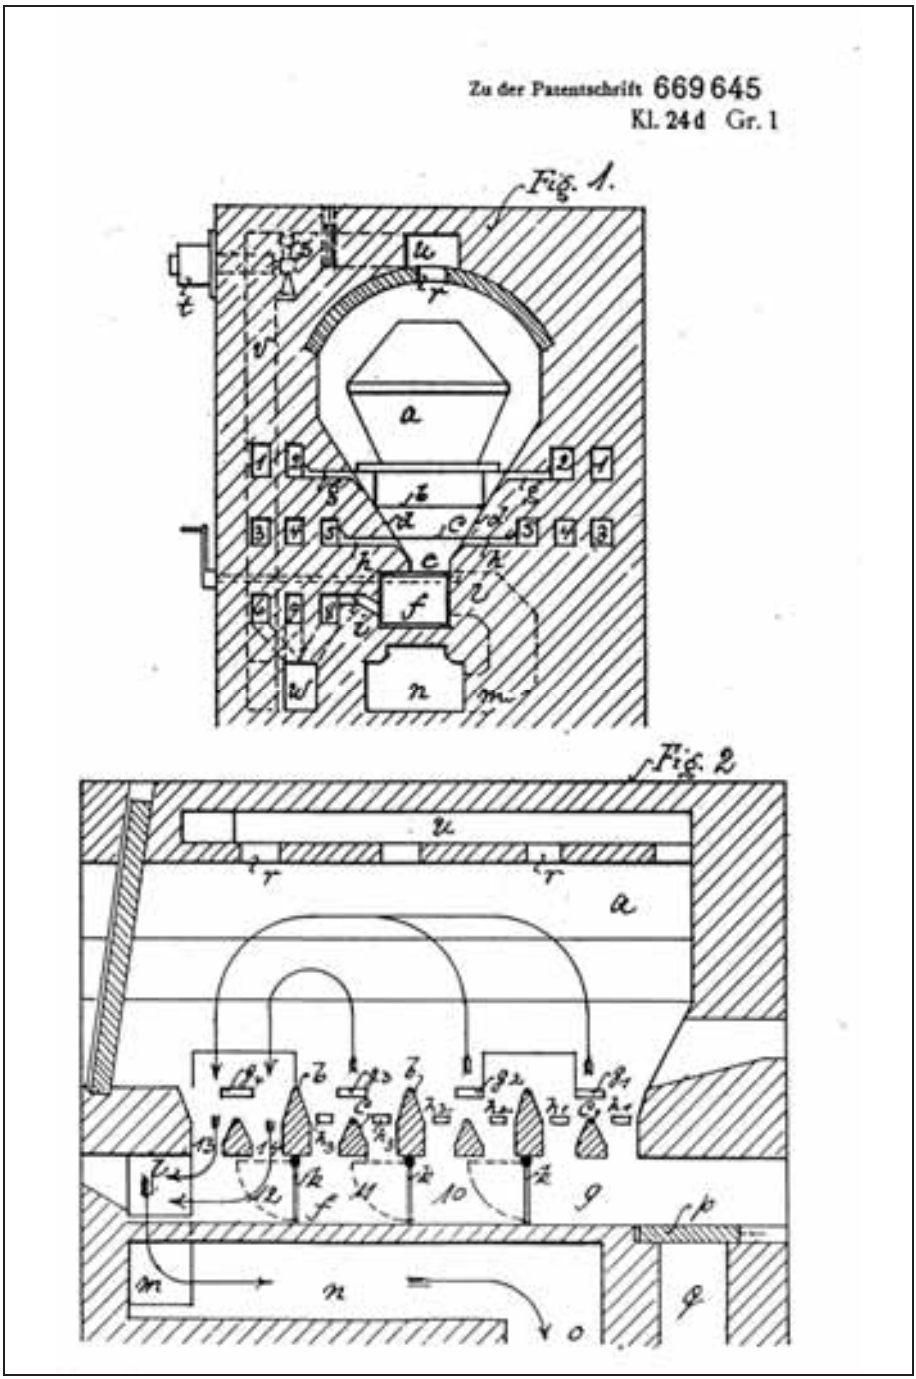

Document 67: "Corpse cremation furnace" (Leichenverbrennungsofen). Patent W. RUPPMANN, no. 669645, of 23 June 1936. Fig. 1: vertical section (cremation chamber and combustion air intake system); Fig. 2: longitudinal section (cremation chamber and construction system of the grate).

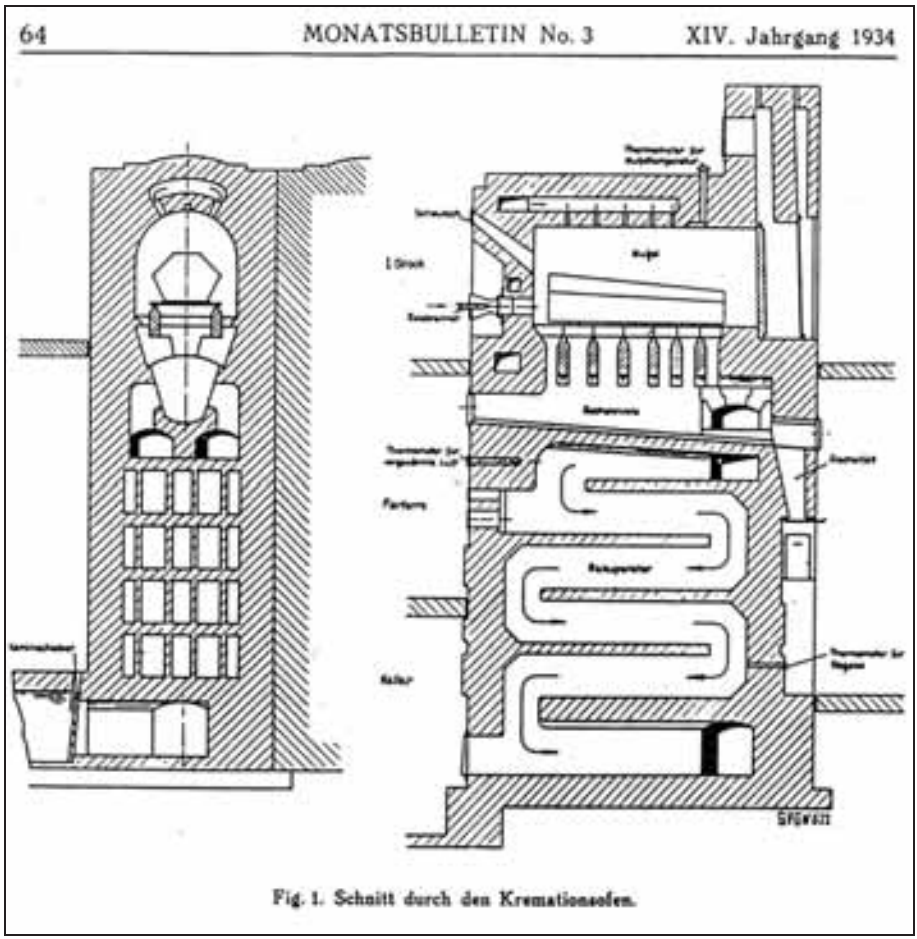

Document 68: E. EMCH & CO. gas-fired cremation furnace at the Zurich crematorium (1932). Vertical and longitudinal sections (cremation chamber and recuperator). Source: R. Henzi, "Die Zürcher Einäscherungsöfen mit Gasfeuerung," in: Schweiz. Verein von Gas- und Wasserfachmännern*, Zurich, March 1934, no. 3, p. 64.*

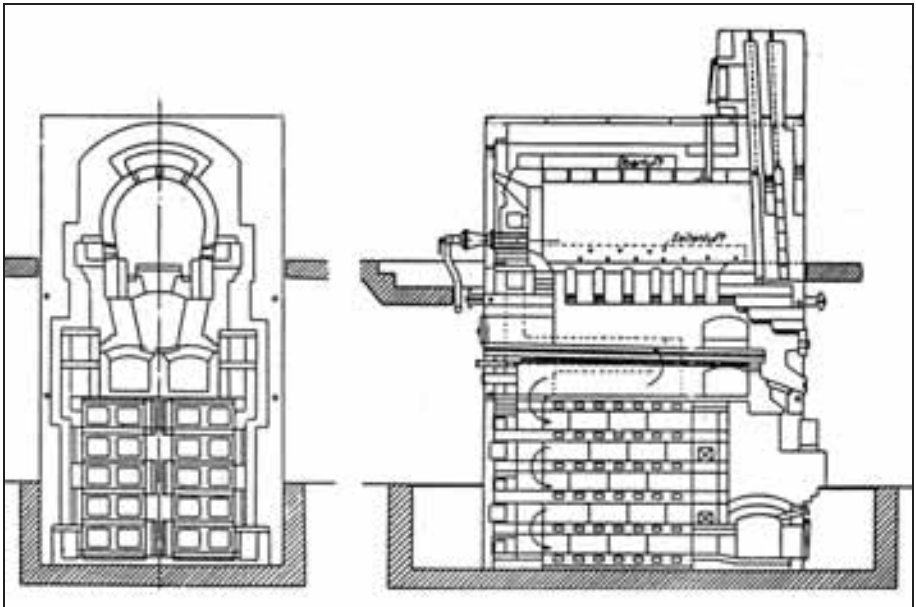

Document 69: E. EMCH & CO. gas-fired cremation furnace at the Zurich crematorium (1935). Vertical and longitudinal sections (cremation chamber and recuperator). Source: P. Schläpfer, "Betrachtungen über den Betrieb von Einäscherungsöfen," in: Schweiz. Verein von Gas- und Wasserfachmännern*, Zurich, July 1938, no. 7, p. 150.*

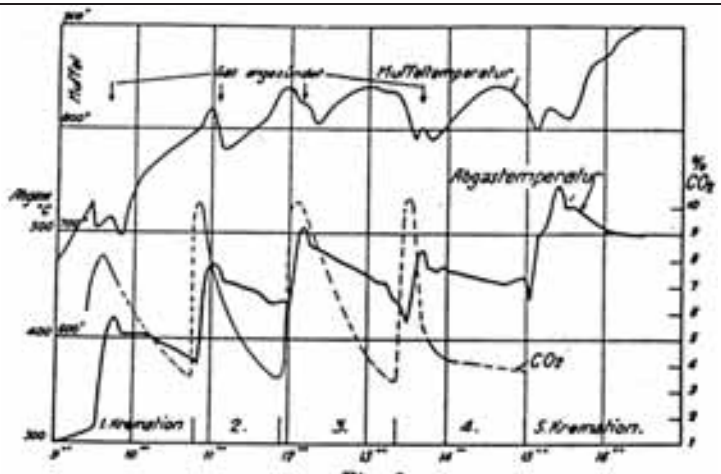

Fig. 9.
Aenderung des Kohlensäuregehaltes, der Muffeltemperatur und der Abgastemperatur im Fuchs des Ofens II während 5 Kremationen.

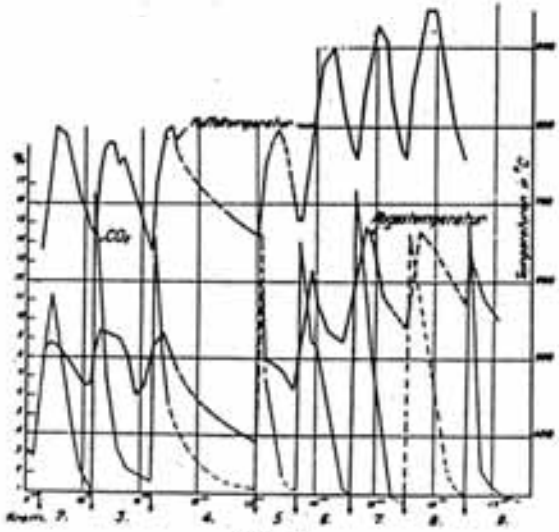

Fig. 10.
Aenderung des Kohlensäuregehaltes, der Muffeltemperatur und der Abgastemperatur im Fuchs des Ofens III während 8 Kremationen.

Document 70 & 71: Fig. 9: Diagram of 5 cremations conducted on 30 November 1932 in Furnace II at the Zurich crematorium. "Variation of CO_2 content, muffle temperature and combustion-gas temperature in the flue of Furnaces II during 5 cremations." Fig. 10: Diagram of 8 cremations conducted on 27 February1936 in Furnace III at the Zurich crematorium. "Variation of CO_2 content, muffle temperature and combustion-gas temperature in the flue of Furnces III during 8 cremations." Source: as Doc. 69, p. 156.

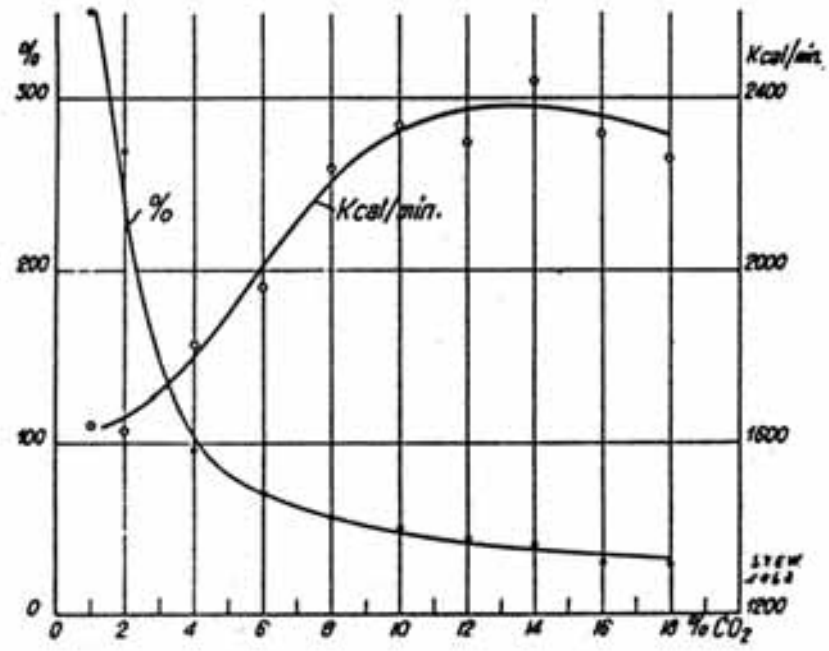

Fig. 11.

Abgasverluste in kcal/min und in % der durch die Verbrennung gleichzeitig zugeführten Wärmemenge in Abhängigkeit des CO_2-Gehaltes der Abgase.

Document 72: Fig. 11: "Flue-gas losses in kcal/minute and in % of the amount of heat concurrently added by combustion as a function of the CO_2 contents of the combustion gas". Source: as Doc. 69, p. 156.

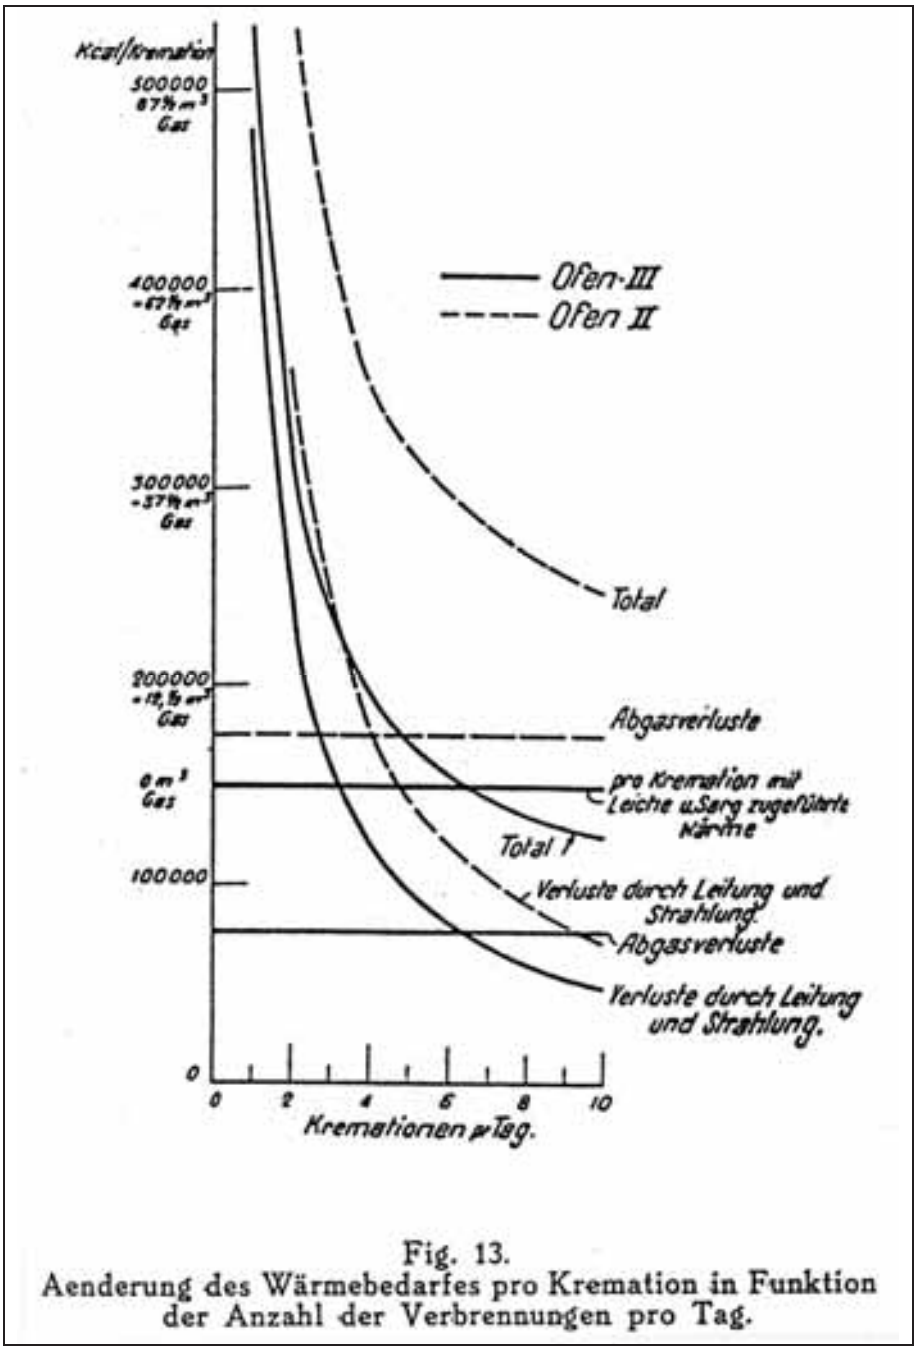

Fig. 13.
Aenderung des Wärmebedarfes pro Kremation in Funktion der Anzahl der Verbrennungen pro Tag.

Document 73: Thermal balance of Furnaces II and III at the Zurich crematorium. "Variation of the caloric needs per cremation as a function of the number of cremations per day". Source: as Doc. 69, p. 157.

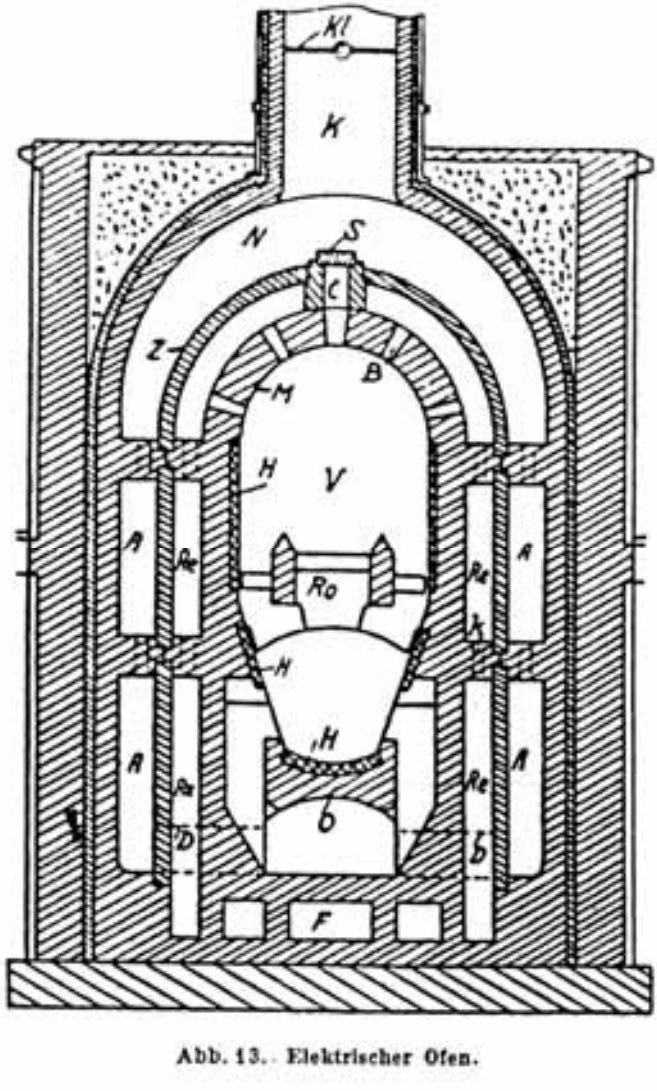

Document 74: E. EMCH & CO. electric cremation furnace (1930). Vertical section. Source: F. Hellwig, "Vom Bau und Betrieb der Krematorien," in: Gesundheits-Ingenieur*, 1931, no. 25, p. 397.*

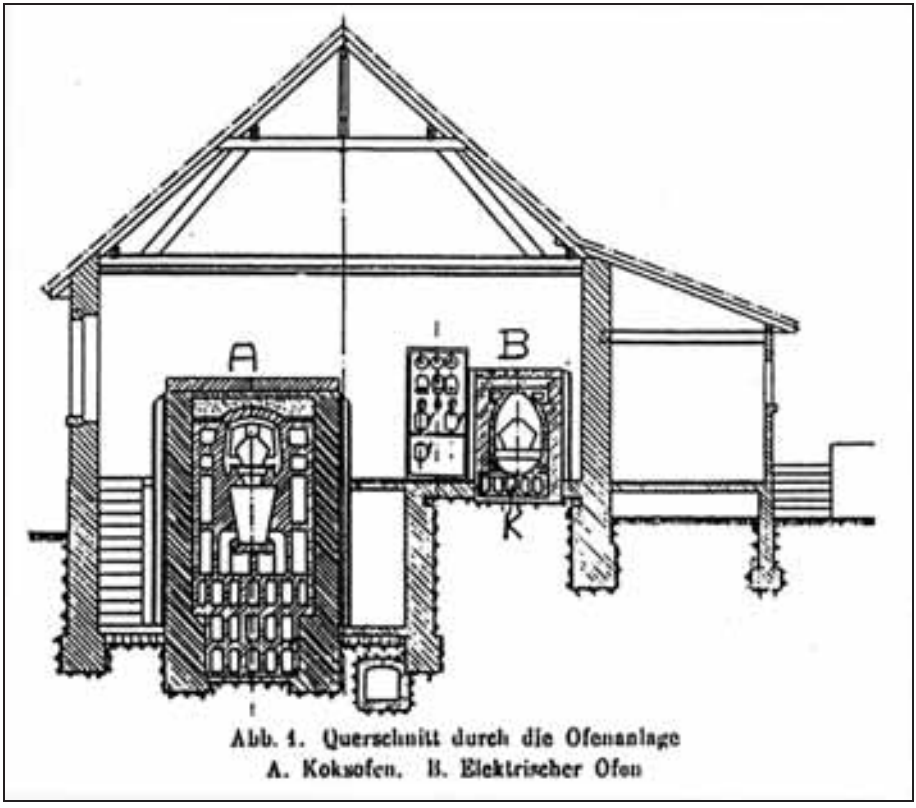

Document 75: Fig. A: vertical section of the old W. RUPPMANN coke-fired cremation furnace at Biel; Fig. B: vertical section of the BROWN, BOVERI & CO experimental electric cremation furnace. Source: H. Keller, "Der elektrische Einäscherungsofen im Krematorium Biel," in: Bieler Feuerbestattungs-Genossenschaft in Biel, Jahresbericht pro 1933. *Biel, 1934, p. 5.*

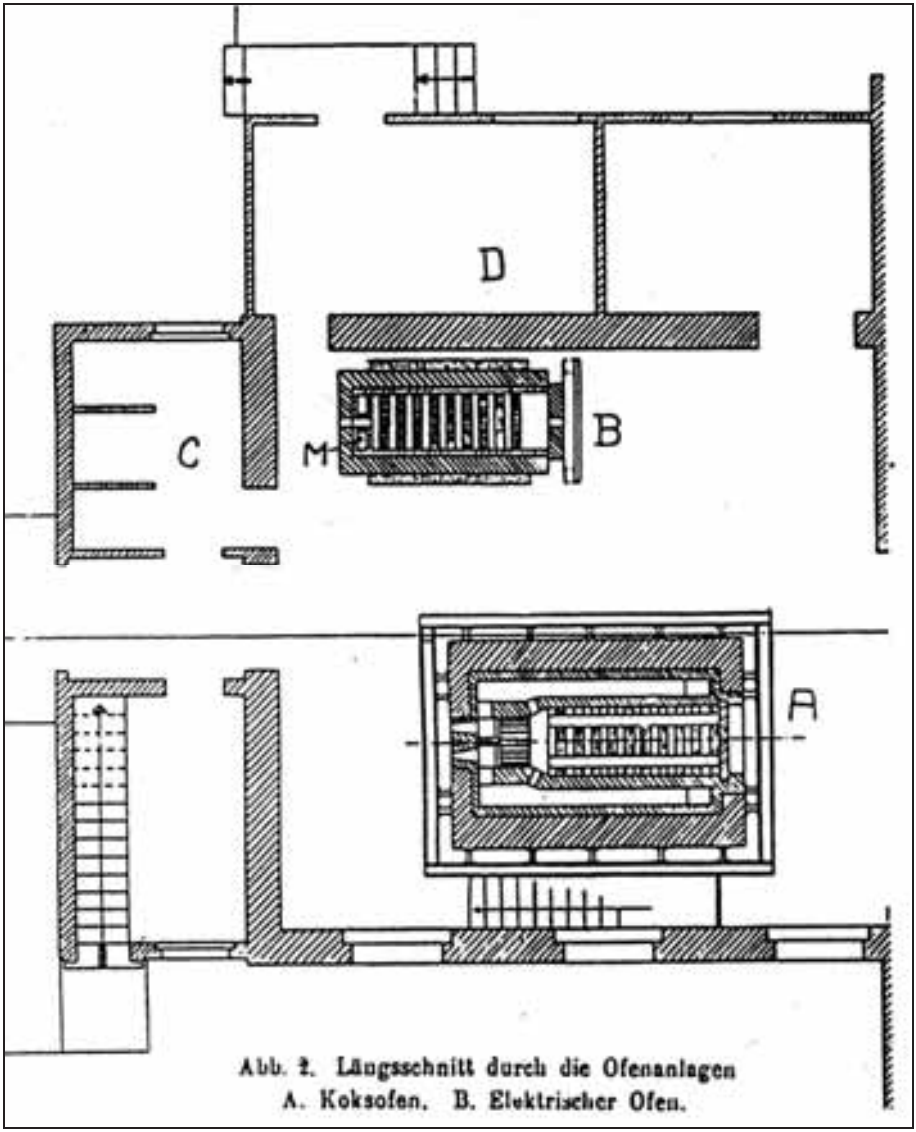

Document 76: A (bottom): horizontal section of the old W. RUPPMANN coke-fired cremation furnace at Biel; B (top): horizontal section of the BROWN, BOVERI & CO experimental electric cremation furnace. Source: as Doc. 75.

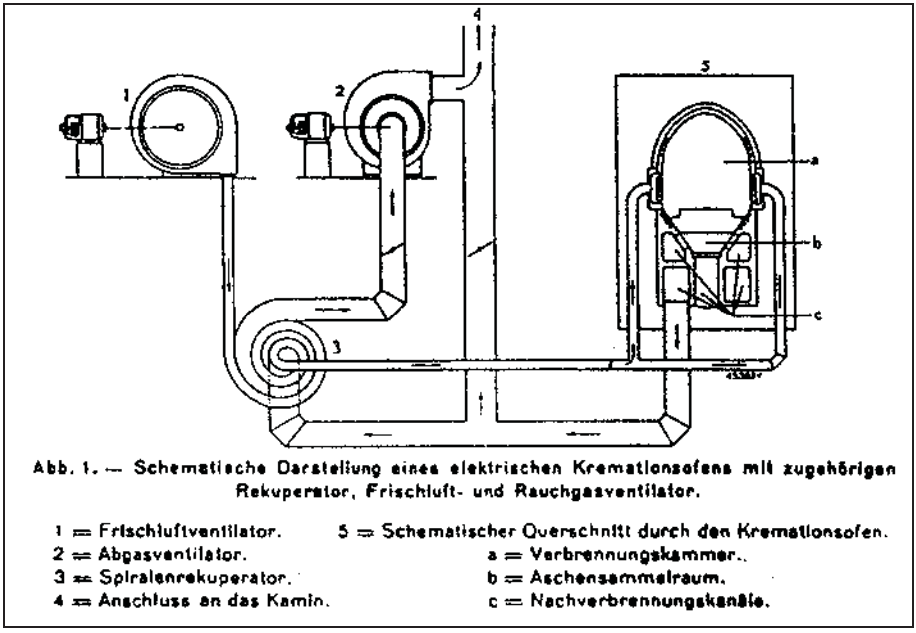

Abb. 1. — Schematische Darstellung eines elektrischen Kremationsofens mit zugehörigen Rekuperator, Frischluft- und Rauchgasventilator.

1 = Frischluftventilator.
2 = Abgasventilator.
3 = Spiralenrekuperator.
4 = Anschluss an das Kamin.
5 = Schematischer Querschnitt durch den Kremationsofen.
a = Verbrennungskammer.
b = Aschensammelraum.
c = Nachverbrennungskanäle.

Document 77: BROWN, BOVERI & CO electric cremation furnace (standard model). "Schematic representation of an electric cremation furnace with related recuperator, fresh air and flue gas fan." G. Keller, "Die Elektrizität im Dienste der Feuerbestattung," Aktiengesellschaft Brown, Boveri & Cie, Baden (Switzerland); special reprint of Brown Boveri Mitteilungen*, no. 6/7, 1942, p. 3.*

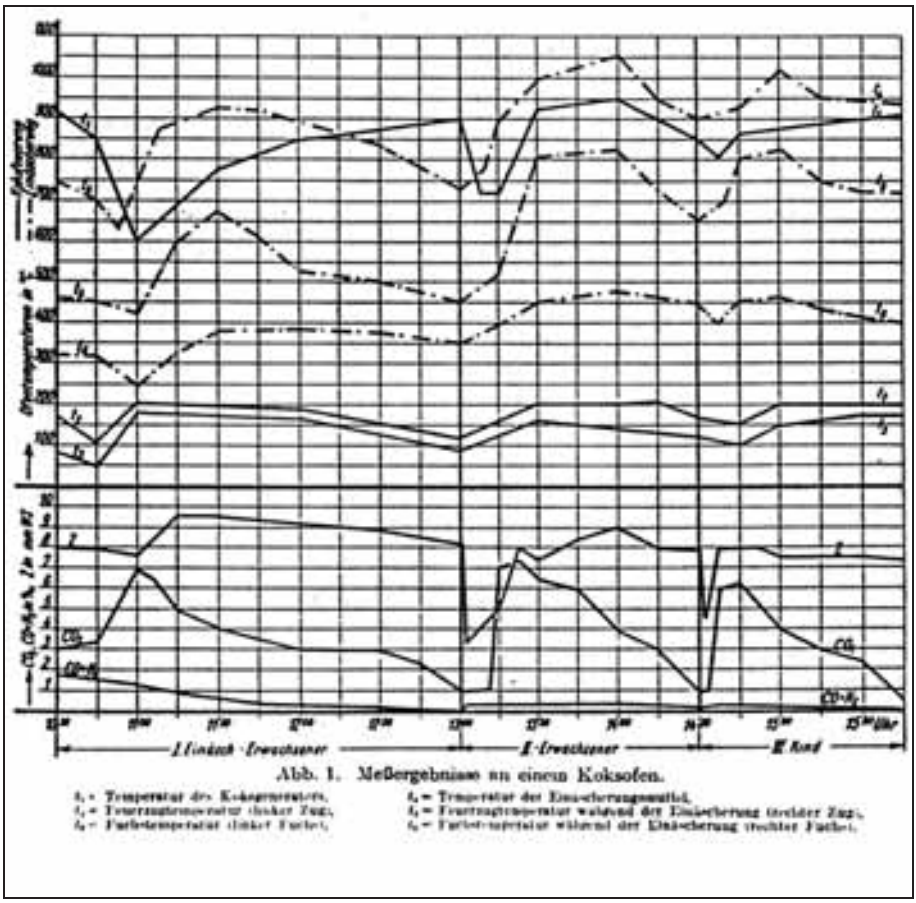

Document 78: Temperature diagram of 3 cremations in a coke-fired cremation furnace. Source: as Doc. 59, no. 8, p. 110.

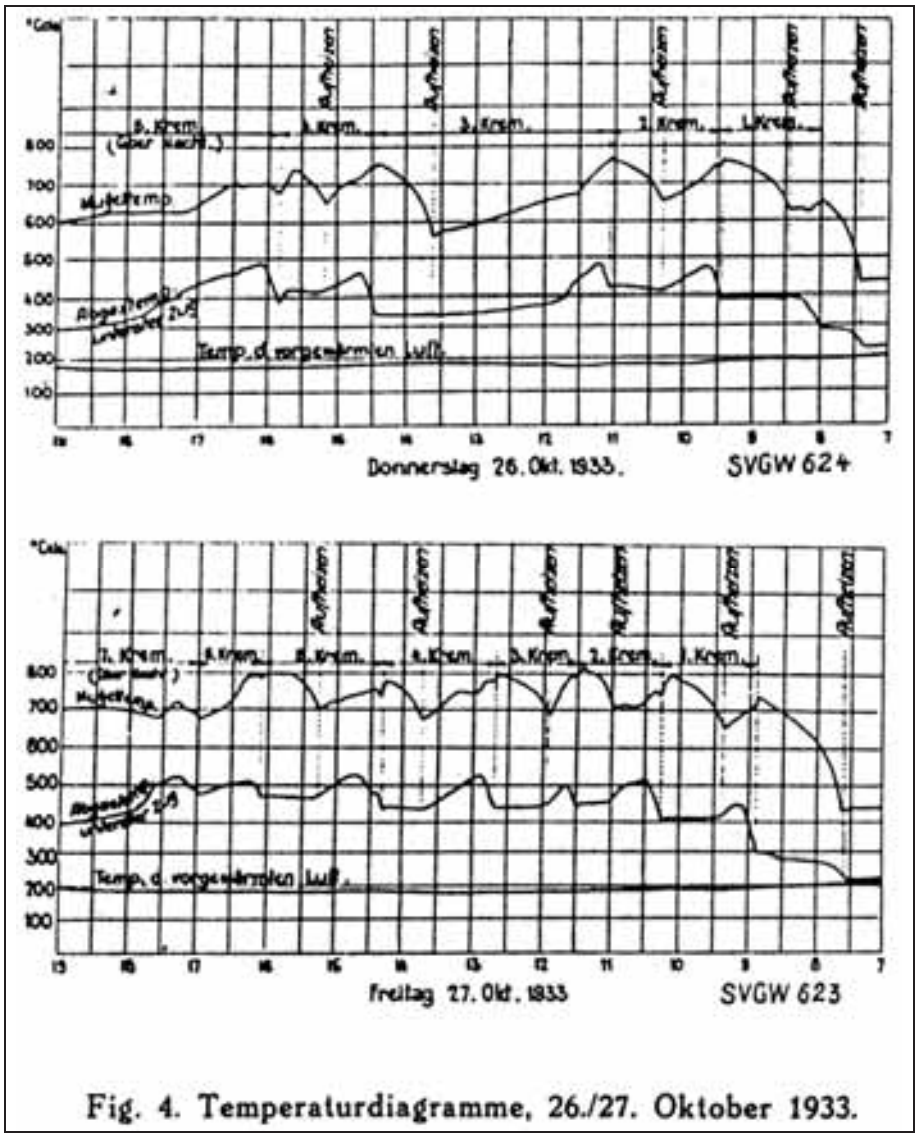

Fig. 4. Temperaturdiagramme, 26./27. Oktober 1933.

Documents 79 & 80: Top: temperature diagram of 5 cremations conducted on 26 October 1933 in furnace III (E. EMCH & CO.) at the Zurich crematorium. Bottom: temperature diagram of 7 cremations conducted on 27 October 1933. Source: as Doc. 68, p. 66.

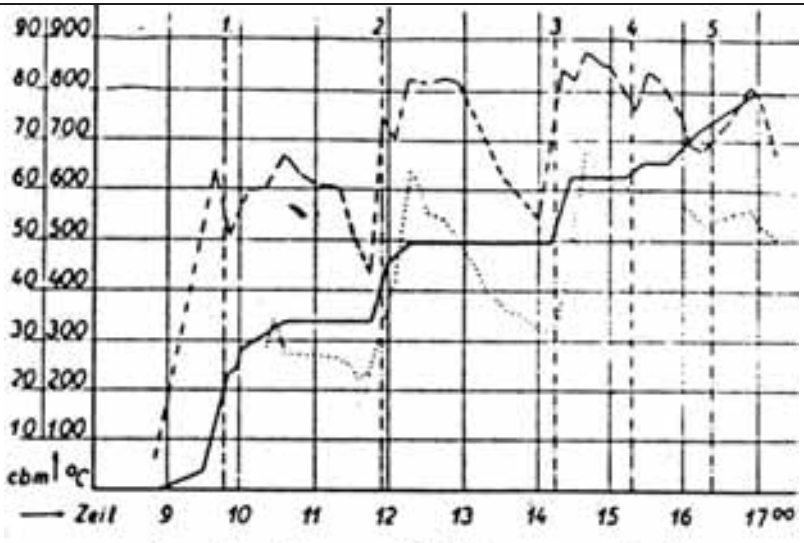

Abb. 6. Tagesdiagramm vom 23. Okt. 1931 vor Erreichung des Beharrungszustandes. (5 Einäscherungen).

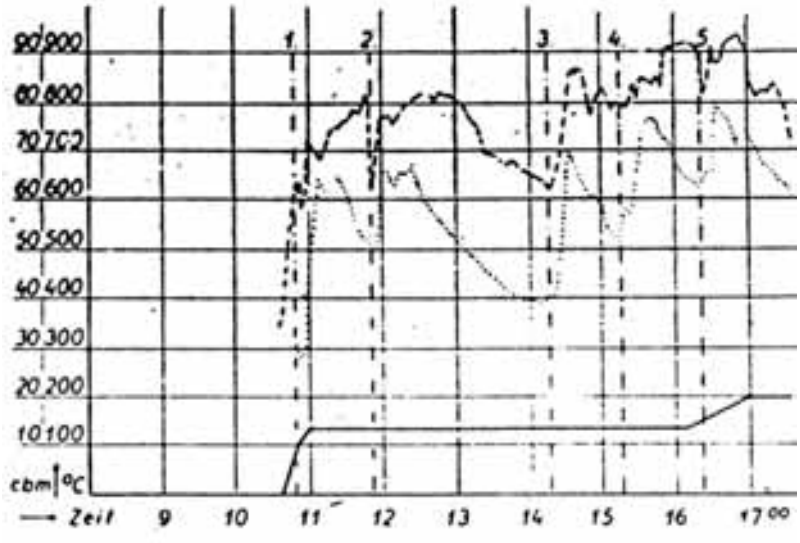

Abb. 7. Tagesdiagramm vom 30. Okt. 1931 nach Erreichung des Beharrungszustandes. (5 Einäscherungen).

Documents 81 & 82: Fig. 6: Temperature diagram of 5 cremations conducted on 23 October 1931 in the VOLCKMANN-LUDWIG gas-fired cremation furnace at the Stuttgart crematorium. Fig. 7: Temperature diagram of 5 cremations conducted on 30 October 1931 in the same furnace. Source: as Doc. 66, no. 14, p. 163.

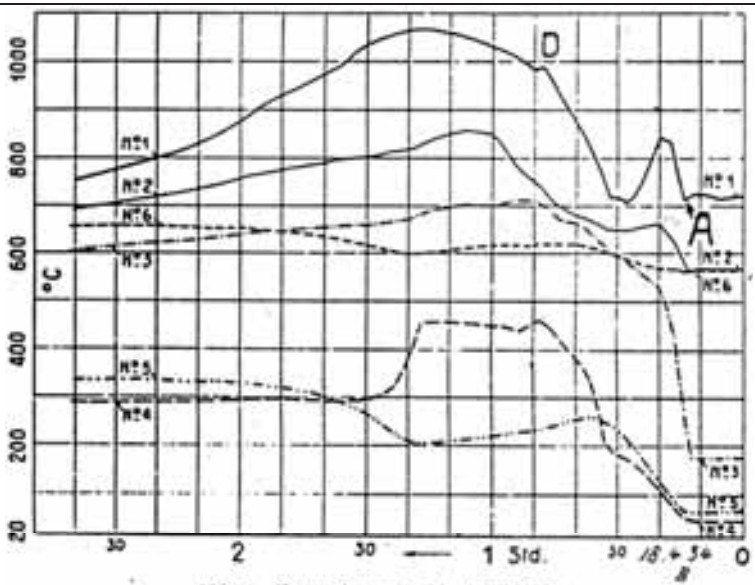

Abb. 4. Kremation vom 24. April 1934

Die Abbildungen 4 und 5 zeigen den Verlauf der Temperaturen an 6 verschiedenen Messtellen. Es bedeuten:

Kurve 1: Temperatur im Verbrennungsraum,

Kurve 2: Temperatur im Nachverbrennungskanal,

Kurve 3: Temperatur der Abgase nach dem Ofen und vor dem Rekuperator,

Kurve 4: Temperatur der Abgase nach dem Rekuperator,

Kurve 5: Temperatur der Verbrennungsluft nach dem Rekuperator,

Kurve 6: Temperatur der Verbrennungsluft nach den Heizspiralen und vor Eintritt in den Verbrennungsraum.

Document 83: Temperature diagram of a cremation conducted on 24 April 1934 in the BROWN, BOVERI & CO. electric cremation furnace at the Biel crematorium. Source: as Doc. 75, p. 13.

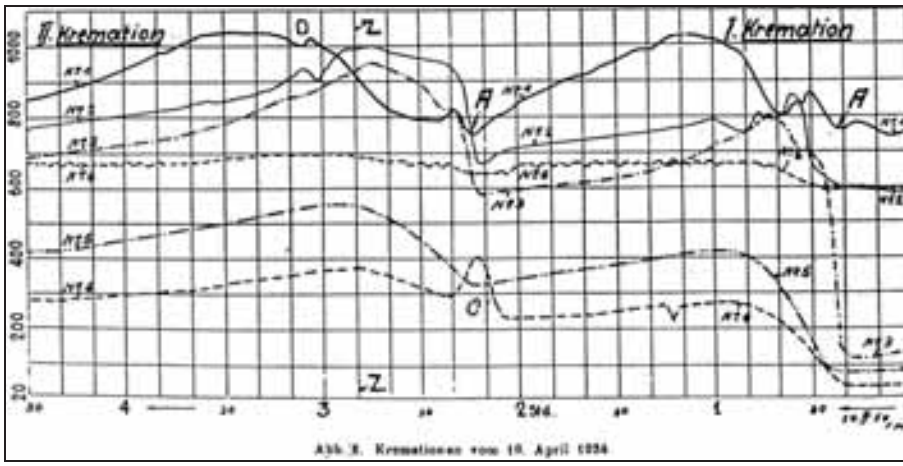

Document 84: Temperature diagram of 2 cremations conducted on 19 April 1934 in the same furnace as above. Source: ibid.*, p. 14*

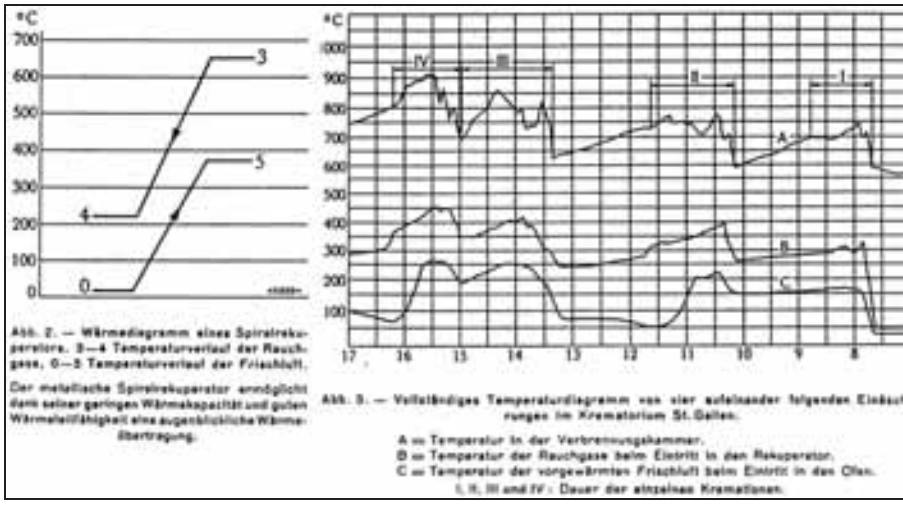

Document 85: Fig. 2 (left): Temperature diagram of a metallic coil recuperator; Fig. 3 (right): Temperature diagram of 4 cremations conducted in 1942 in the BROWN, BOVERI & CO. eletric cremation furnace at the St. Gallen crematorium. Source: as Doc. 77, p. 4.

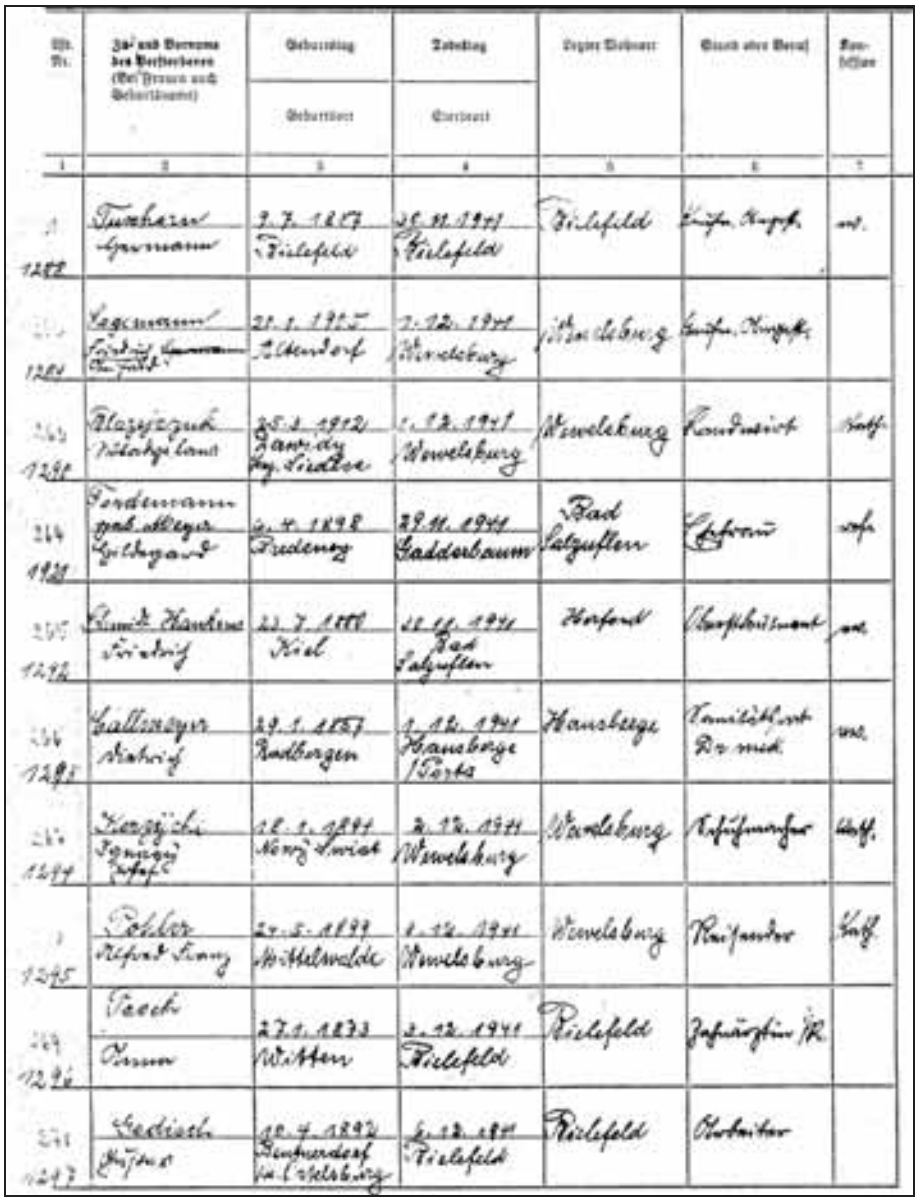

Lfd. Nr.	Zu- und Vorname des Verstorbenen (Bei Frauen auch Geburtsname)	Geburtstag / Geburtsort	Todestag / Sterbeort	Letzter Wohnort	Stand oder Beruf	Konfession
1	2	3	4	5	6	7
1282	Tuchazer Hermann	3.7.1877 Bielefeld	28.11.1941 Bielefeld	Bielefeld	Kaufm. Angest.	ev.
1283	Lagemann [illegible]	21.1.1925 Altendorf	2.12.1941 Minden	Minden	Kaufm. Angest.	
1284	Blazejczuk Nikolaj Leon	25.5.1912 Jamy bei Lida	1.12.1941 Wuhlesburg	Wuhlesburg	Kaufmann	kath.
1285	Pardemann geb. Allegra Gertrud	6.4.1898 Pudewitz	29.11.1941 Gadderbaum	Bad Salzuflen	Ehefrau	ref.
1286	Schmidt Hardens Friedrich	23.7.1888 Kiel	28.11.1941 Bad Salzuflen	Herford	Oberfeldwebel	ev.
1287	Gallmeyer Heinrich	29.1.1887 Radbergen	1.12.1941 Hausberge Porta	Hausberge	Familienhilfe Dr. med.	ref.
1288	Herzbichi Ignaz Josef	18.1.1894 Nowy Swiat	2.12.1941 Wuhlesburg	Wuhlesburg	Arbeitsmann	kath.
1289	Pohler Alfred Franz	27.5.1899 Mittelwalde	1.12.1941 Wuhlesburg	Wuhlesburg	Reisender	kath.
1290	Tesch Emma	27.1.1873 Witten	2.12.1941 Bielefeld	Bielefeld	Fabrikarbeiterin i.R.	
1291	Gedisch Josef	20.7.1892 Neuhundorf b. Uhlsburg	2.12.1941 Bielefeld	Bielefeld	Arbeiter	

Document 86-1a: List of cremations at the Bielefeld crematorium (5-23 December 1941). Source: Sennefriedhof Bielefeld.

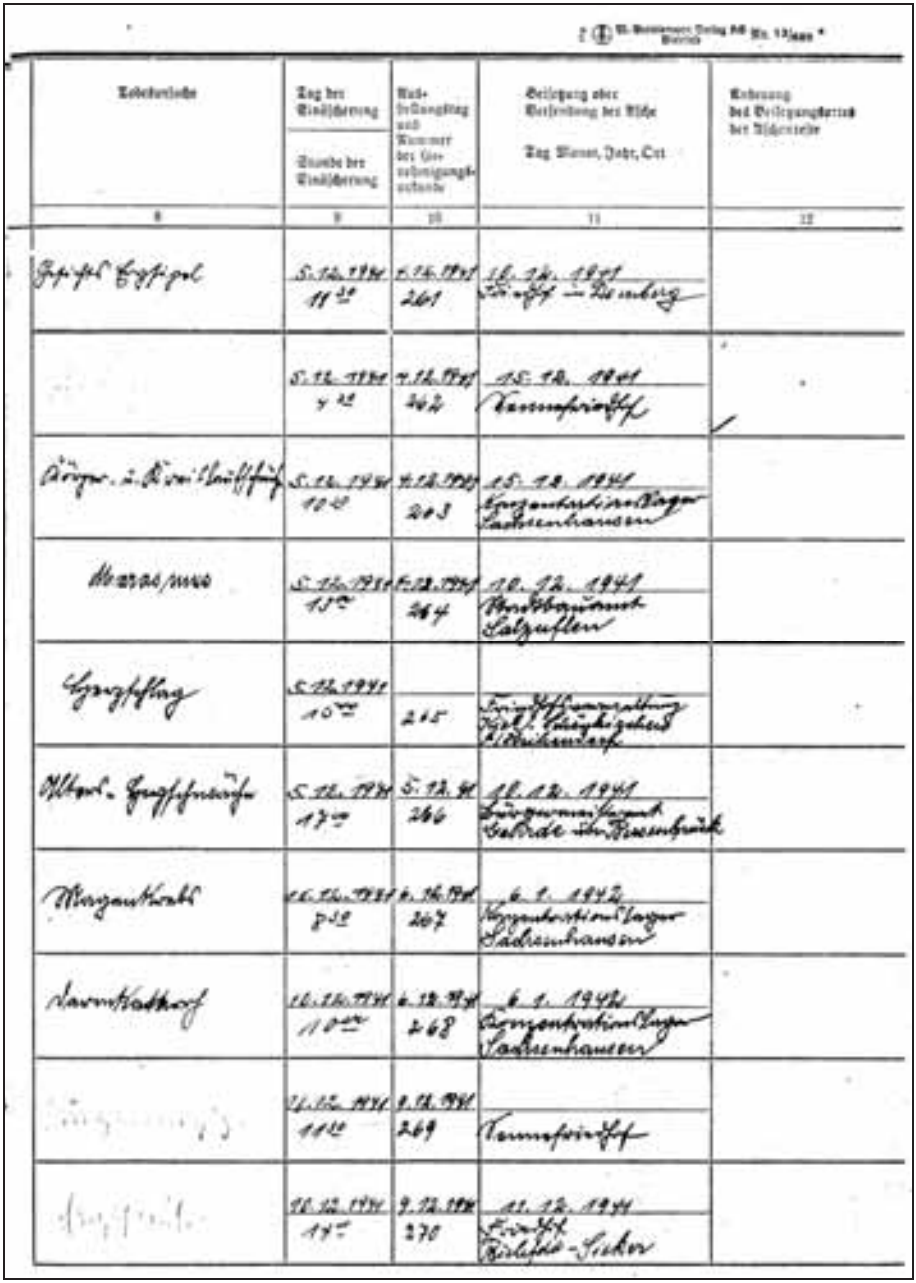

Todesursache	Tag der Einäscherung Stunde der Einäscherung	Nummer der Einäscherungsurkunde	Beisetzung oder Verbringung der Asche Tag, Monat, Jahr, Ort	Änderung der Beisetzungsart der Asche
8	9	10	11	12
Herzschwäche	5.12.1941 11[30]	5.12.1941 261	16.12.1941 Friedhof — Nürnberg	
	5.12.1941 4[15]	7.12.1941 262	15.12.1941 Krematorium	
Lungenentz. z. Kreislaufschw.	5.12.1941 10[45]	7.12.1941 263	15.12.1941 Konzentrationslager Sachsenhausen	
Herzschwäche	5.12.1941 13[00]	8.12.1941 264	10.12.1941 Standesamt Salzwedel	
Herzschwäche	5.12.1941 10[30]	215	Einäscherung Hptl. Schwarzkopf Weimar	
Allgem. Herzschwäche	5.12.1941 17[00]	5.12.41 266	10.12.1941 Lungenentzündung Gebrüder Sachsenhausen	
Herzschwäche	11.12.1941 p.12	6.12.1941 267	6.1.1942 Konzentrationslager Sachsenhausen	
Herzschwäche	10.12.1941 11[00]	6.12.1941 268	6.1.1942 Konzentrationslager Sachsenhausen	
	11.12.1941 11[15]	9.12.1941 269	Krematorium	
	10.12.1941 17[-]	9.12.1941 270	11.12.1941 Friedhof Bielefeld-Sieker	

Document 86-1b: continued.

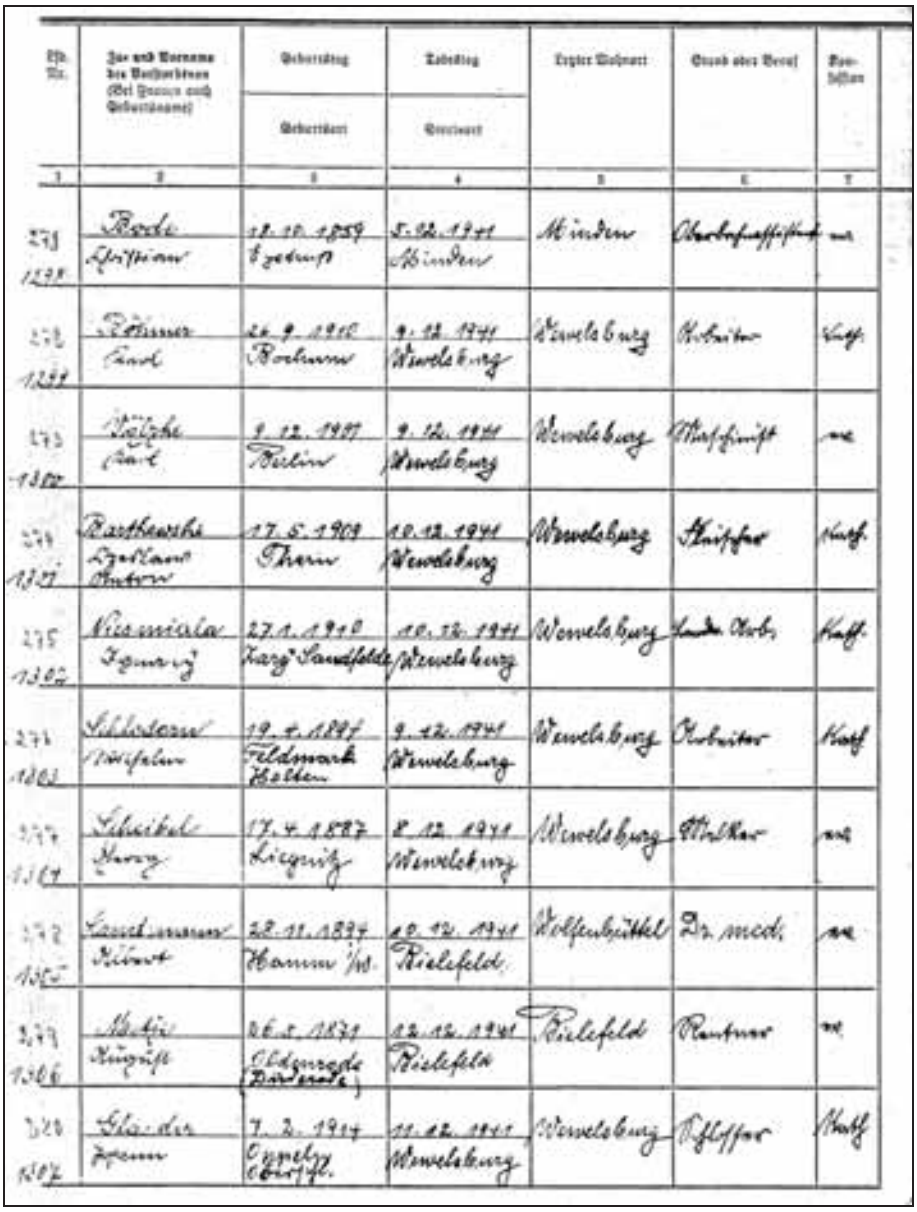

Lfd. Nr.	Zu- und Vorname des Verstorbenen (Bei Frauen auch Geburtsname)	Geburtstag / Geburtsort	Todestag / Sterbeort	Letzter Wohnort	Stand oder Beruf	Konfession
1	2	3	4	5	6	7
271 1298	Borde Hermann	12.10.1859 Bedburg	5.12.1941 Minden	Minden	Oberbahnhofsschaffner	ev.
272 1299	Böttcher Carl	26.9.1910 Bochum	9.12.1941 Wewelsburg	Wewelsburg	Arbeiter	kath.
273 1300	Völpke Carl	9.12.1907 Berlin	9.12.1941 Wewelsburg	Wewelsburg	Maschinist	ev.
274 1301	Bartheswhe Szczkan Antrow	17.5.1909 Thorn	10.12.1941 Wewelsburg	Wewelsburg	Schiffer	kath.
275 1302	Niemiela Ignaz	27.1.1910 Karg Landsfeld	10.12.1941 Wewelsburg	Wewelsburg	Landw. Arb.	kath.
276 1303	Schlodow Westfalen	19.4.1897 Feldmark Holten	9.12.1941 Wewelsburg	Wewelsburg	Oberaufseher	kath.
277 1304	Schickel Heinz	17.4.1887 Liegnitz	8.12.1941 Wewelsburg	Wewelsburg	Maler	ev.
278 1305	Leuckmann Albert	22.11.1897 Hamm/W.	10.12.1941 Bielefeld	Wolfenbüttel	Dr. med.	ev.
279 1306	Mehle Eugen	26.2.1879 Oldenrode (Barmke)	12.12.1941 Bielefeld	Bielefeld	Rentner	ev.
280 1307	Schneider Hermann	7.2.1914 Oppeln Oberschl.	11.12.1941 Wewelsburg	Wewelsburg	Schlosser	kath.

Document 86-2a: continued.

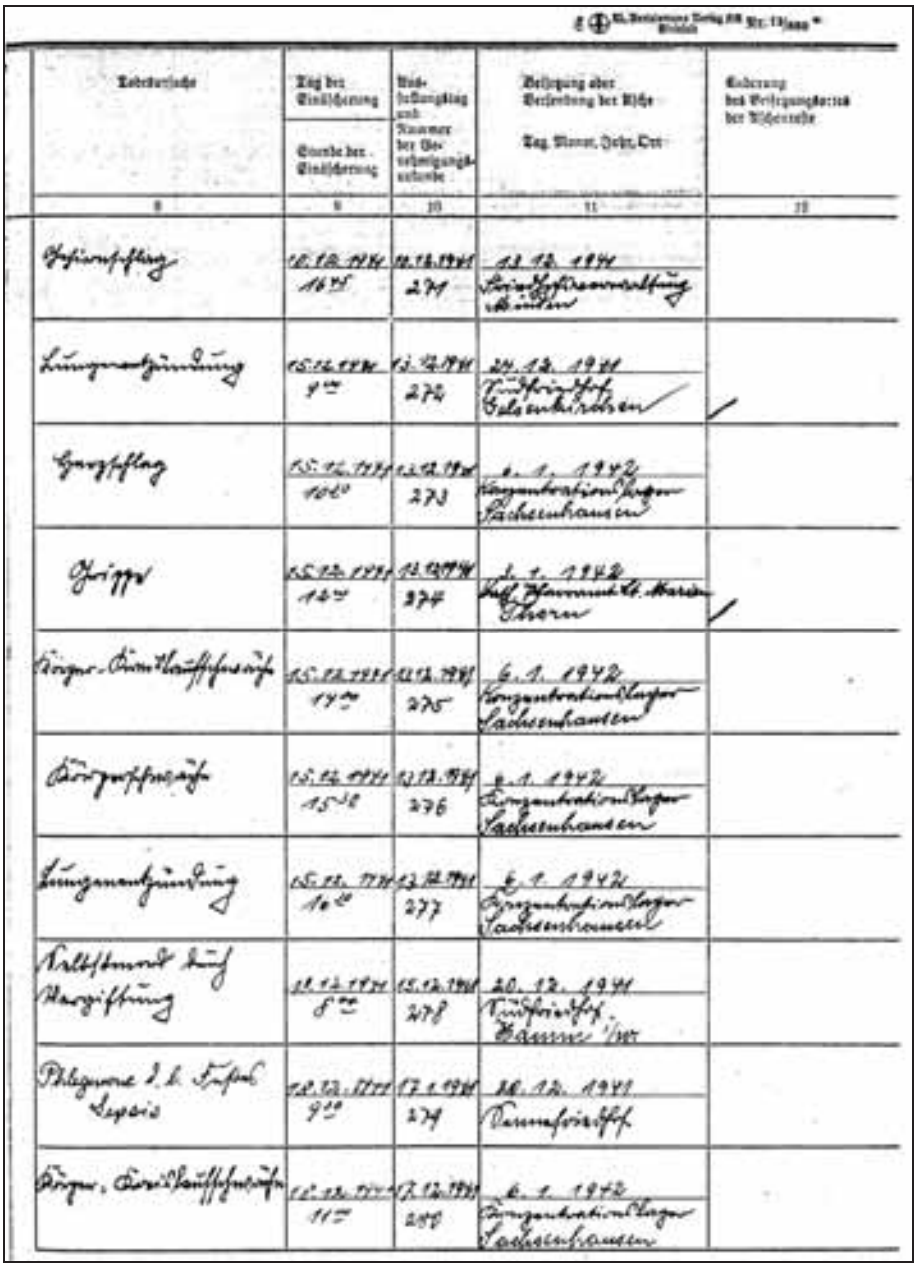

Todesursache	Tag der Einäscherung / Stunde der Einäscherung	Einäscherungstag und Nummer der Verbrennungsurkunde	Bestattung oder Verbringung der Asche: Tag, Monat, Jahr, Ort	Lagerung des Verbrennungsortes der Aschenurne
8	9	10	11	12
Herzschwäche	10.12.1941 / 16[illegible]	11.12.1941 / 271	13.12.1941 Reichsführerwerbung Berlin	
Lungenentzündung	15.12.1941 / 9[illegible]	17.12.1941 / 272	24.12.1941 Viehhof Oranienburg	✓
Herzschlag	15.12.1941 / 10[illegible]	17.12.1941 / 273	6.1.1942 Konzentrationslager Sachsenhausen	
Herzschlag	15.12.1941 / 14[illegible]	17.12.1941 / 274	6.1.1942 Kgl. Hannover'sches Forstamt Oberen	✓
Herz- und Kreislaufschwäche	15.12.1941 / 14[illegible]	17.12.1941 / 275	6.1.1942 Konzentrationslager Sachsenhausen	
Herzschwäche	15.12.1941 / 15[illegible]	17.12.1941 / 276	6.1.1942 Konzentrationslager Sachsenhausen	
Lungenentzündung	15.12.1941 / 16[illegible]	17.12.1941 / 277	6.1.1942 Konzentrationslager Sachsenhausen	
Kreislaufschwäche durch Herzschwäche	12.12.1941 / 8[illegible]	15.12.1941 / 278	20.12.1941 Viehhofverwaltung Hannover	
Phlegmone d. l. Fußes Sepsis	12.12.1941 / 9[illegible]	17.12.1941 / 279	18.12.1941 Viehhofverwaltung	
Herz- und Kreislaufschwäche	12.12.1941 / 11[illegible]	17.12.1941 / 280	6.1.1942 Konzentrationslager Sachsenhausen	

Document 86-2b: continued.

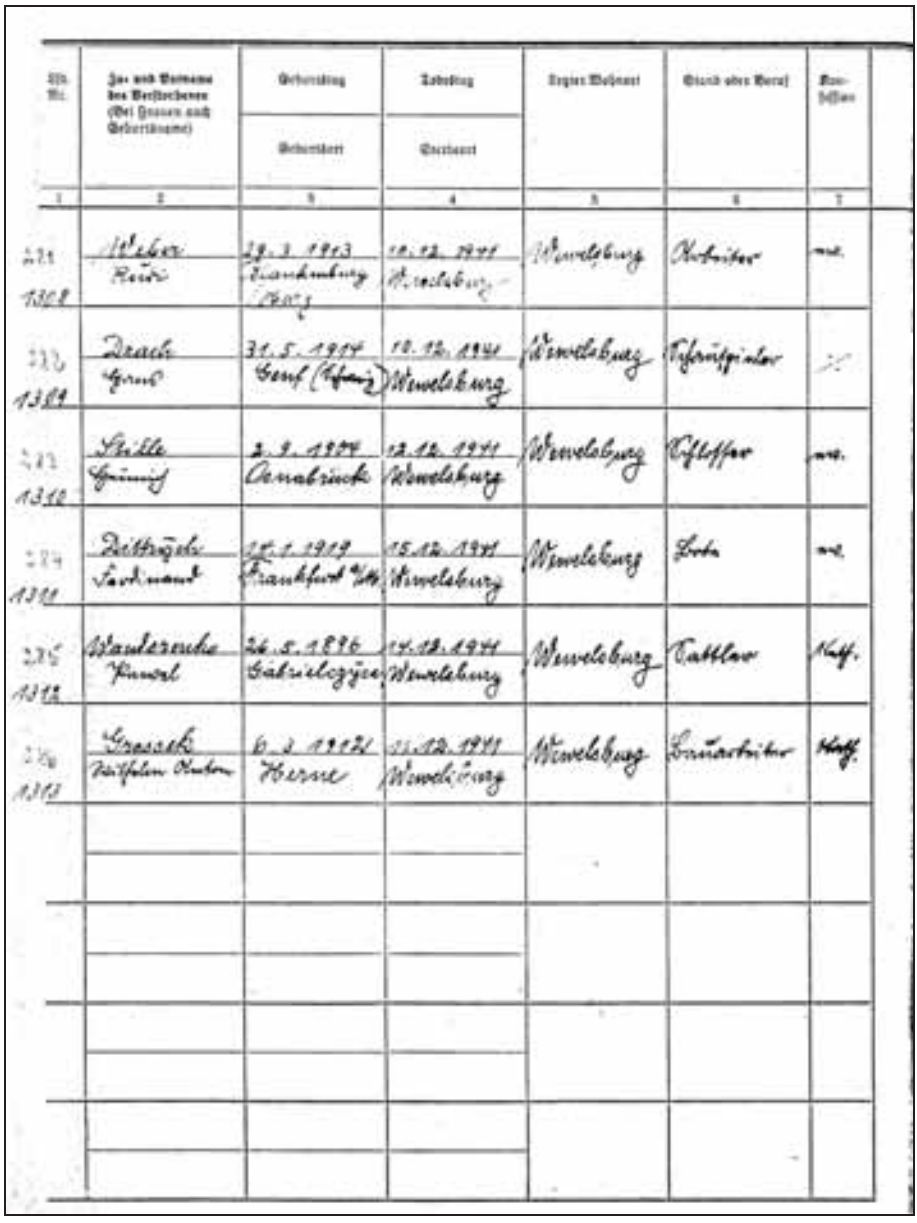

Lfd. Nr.	Zu- und Vorname des Verstorbenen (Bei Frauen auch Geburtsname)	Geburtstag / Geburtsort	Todestag / Todesort	Letzter Wohnort	Stand oder Beruf	Konfession
1	2	3	4	5	6	7
1309	Weber Rein	29.3.1903 Frankenburg (Hess.)	10.12.1941 Wewelsburg	Wewelsburg	Arbeiter	ev.
1310	Dresch Ernst	31.5.1904 Genf (Schweiz)	10.12.1941 Wewelsburg	Wewelsburg	Textilspinner	?
1311	Stille Heinrich	2.9.1904 Osnabrück	12.12.1941 Wewelsburg	Wewelsburg	Schlosser	ev.
1312	Dittrich Ferdinand	17.1.1919 Frankfurt/M.	15.12.1941 Wewelsburg	Wewelsburg	Lehrling	ev.
1313	Wandersleb Konrad	26.5.1896 Gabrielczyce	17.12.1941 Wewelsburg	Wewelsburg	Tischler	Kath.
1314	Grosseck Wilhelm Anton	6.3.1921 Herne	21.12.1941 Wewelsburg	Wewelsburg	Grubenarbeiter	Kath.

Document 86-3a: continued.

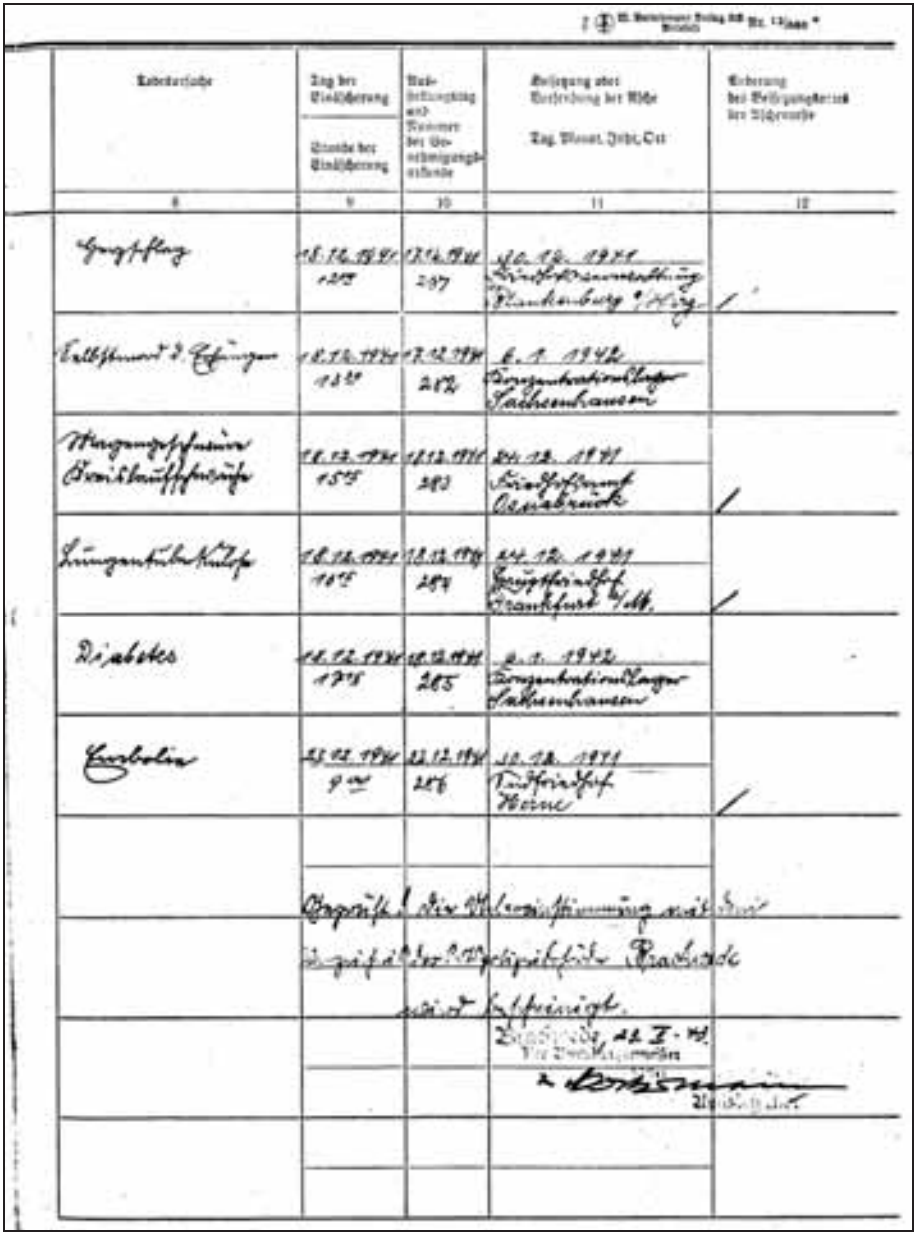

8	9	10	11	12
Herzschlag	18.12.1941 1215	12.12.1941 287	20.12.1941 Standesamtsnebenstelle Flossenbürg/Opf.	/
Selbstmord d. Erhängen	8.12.1941 1187	12.12.1941 282	8.1.1942 Konzentrationslager Sachsenhausen	
Magendarmentzündung Kreislaufschwäche	11.12.1941 1255	12.12.1941 283	24.12.1941 Standesamt Osnabrück	/
Lungentuberkulose	12.12.1941 1275	12.12.1941 284	24.12.1941 Hauptfriedhof Frankfurt/M.	/
Diabetes	11.12.1941 1278	12.12.1941 285	8.1.1942 Konzentrationslager Sachsenhausen	
Exitus	12.12.1941 9 Uhr	12.12.1941 286	20.12.1941 Friedhof Heinz	/
Gegen [illegible] die Verbrennung mit [illegible]				
[illegible]				
			Berlin, 22.I.42 [illegible]	
			[illegible]	

Document 86-3b: continued.

Factors which affect the process

GENERAL TREND AND RELATIONSHIP BETWEEN MEAN INCINERATION TIMES AND PEAK FURNACE TEMPERATURE

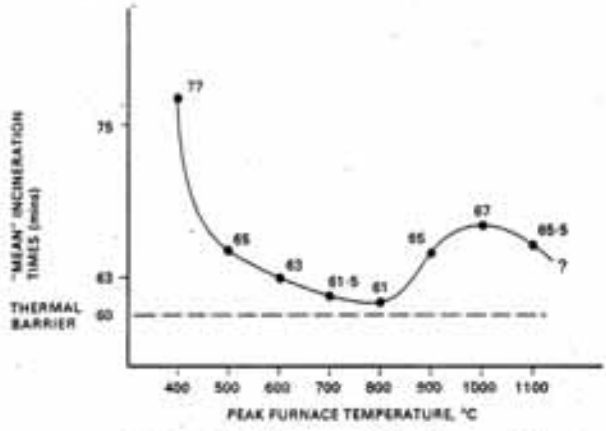

Both "times" and "temperatures" have been rounded up

FACTOR ANALYSIS

MALE	FEMALE	YOUNG	OLD	MALIGNANT	NON-MALIGNANT
Larger size More tissue Heavier skeleton Die younger	More fat	Greater elasticity of skin Superficial tissues are firmer Heavier bones	Deaths from debilitating illness Less fat	Less fat Tissue wasting	

MAJOR FACTORS

1. Protein nature of skin and human tissue
2. Composition of skeleton

Document 87: Duration of a cremation as a function of the temperature in a modern gas-fired cremation furnace. Source: E.W. Jones, "Factors which affect the process of cremation." Extract from the Cremation Society of Great Britain's Annual Cremation Conference Report*, 1975, p. 88.*

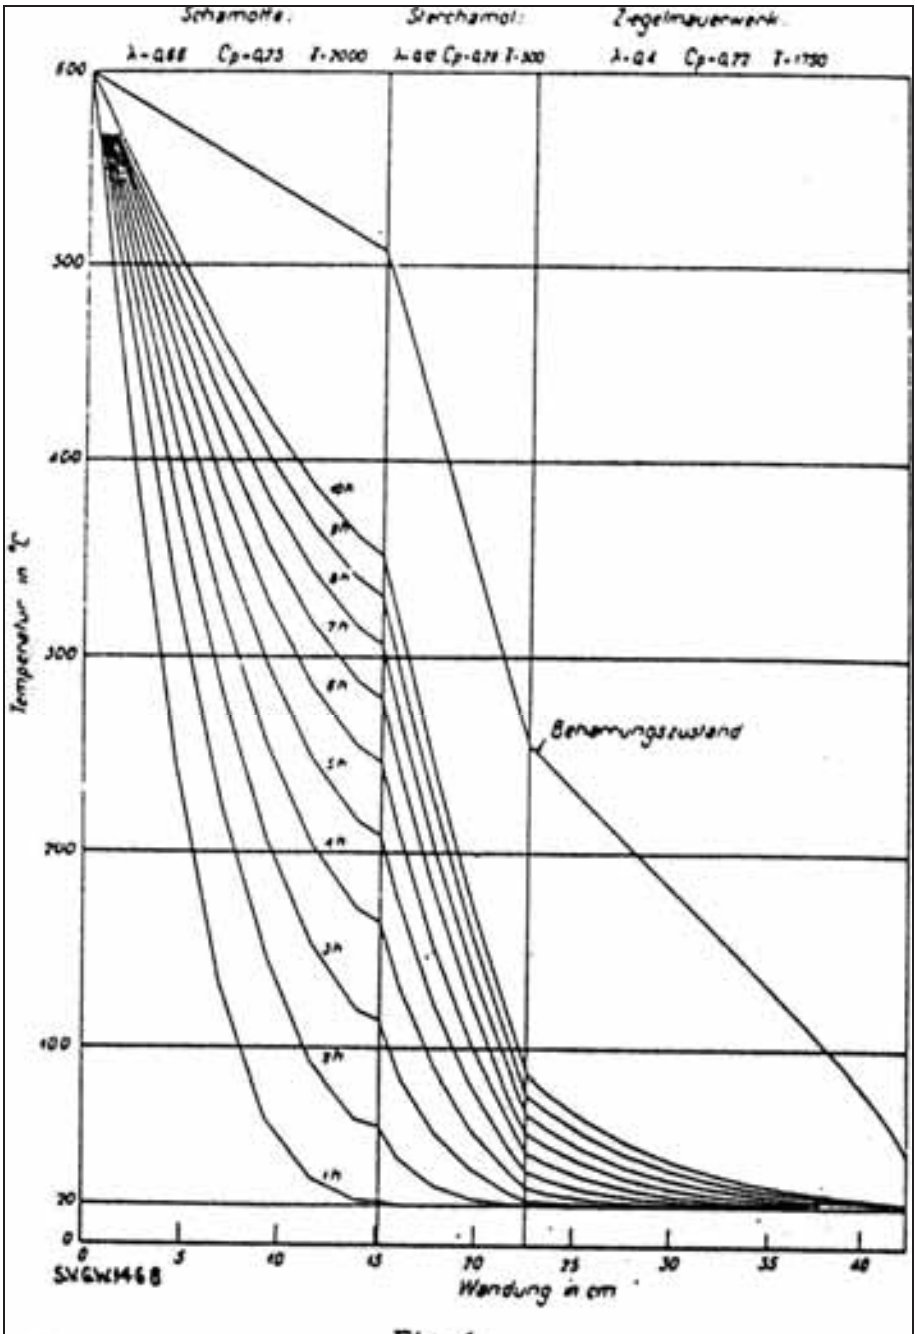

Fig. 6.
Temperaturverlauf in einer schlecht isolierten Muffelwandung zu verschiedenen Zeiten des Anheizens.

Document 88: Fig. 6: Behavior of wall temperature in a badly insulated muffle at various points of heating it up. Source: as Doc. 69, p. 154.

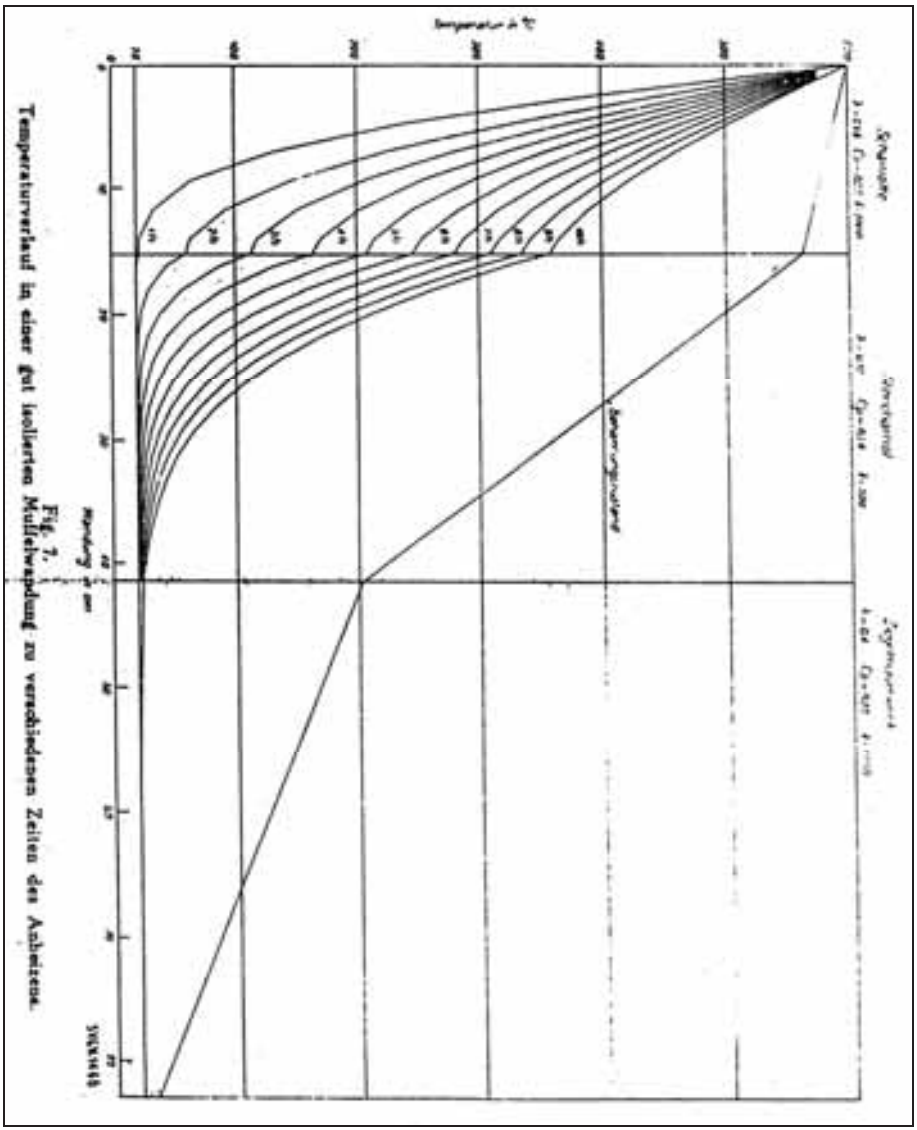

Document 89: Fig. 7: Behavior of wall temperature in a well-insulated muffle at various points of heating it up. Source: as Doc. 69, p. 155.

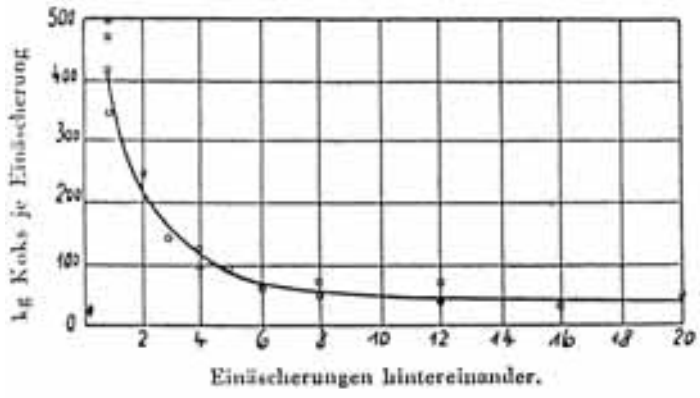

Fig. 25.
Koksverbrauch je Einäscherung für mehrere Einäscherungen hintereinander.

Document 90: Coke consumption per cremation for several consecutive cremations. Source: P. Schläpfer, "Ueber den Bau und den Betrieb von Kremationsöfen." Special reprint from the Jahresbericht des Verbandes Schweizer. Feuerbestattungsvereine*, Zurich, 1937, p. 36.*

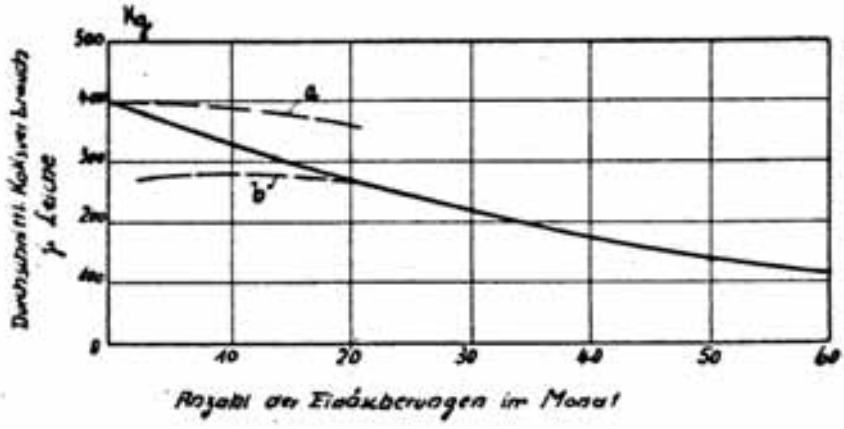

Abb. 3. **Durchschnittlicher Koksverbrauch im Monat je Leiche.**
a obere, b untere Grenze des möglichen Brennstoffverbrauches.

Document 90a: Monthly average coke consumption per corpse as a function of the number of cremations per month. (a) and (b) give the maximum and minimum fuel consumption, respectively. Source: ibid.

überliegenden Seite der Ofenwand in einem außen abgeschlossenen Gehäuse eine elektrische Birne an, deren in den Ofen geworfene Lichtstrahlen durch eine vorgebaute Linse verstärkt werden.

Abschließend sei noch auf das Beobachtungsfenster von Mahon hingewiesen. Dasselbe ist mit einer dauernd und unmittelbar der Wärmestrahlung des Ofens ausgesetzten feuerfesten Scheibe versehen, wobei nicht nur die betreffende Scheibenoberfläche, sondern auch die dem Ofeninnern zugewandten Scheibenkanten vollständig oder doch mit nur geringen Unterbrechungen der Wärmestrahlung unterliegen. Dadurch soll eine ungleichmäßige Erwärmung der Scheibe und das damit verbundene Auftreten von Wärmespannungen, insbesondere an den Rändern der Scheibe vermieden werden. Die Befestigung der Scheibe an der dem Ofeninnern zugewandten Seite erfolgt statt durch die sonst üblichen Leisten — wie Abb. 5 zeigt — mittels schmaler, aus dem Rahmen vorspringender Flächen, die sich nur auf kleine Teile der unmittelbar bestrahlten Scheibenoberfläche gewissermaßen punktförmig auflegen. Die Scheiben können auch durch die Rahmenfläche selbst gehalten werden, indem diese unter einem spitzen Winkel zur unmittelbar bestrahlten Scheibenoberfläche gestellt werden und so die dem Ofeninnern zugewandten Scheibenkanten lediglich berühren, aber nicht überdecken (Abb. 6). Das Mahonsche Beobachtungsfenster besteht aus zwei halbathermanen Glasplatten und aus einer zwischen diesen mit Abstand angeordneten gefärbten Glasplatte. Letztere ist aus mehreren Glasstreifen zusammengesetzt, wobei die aneinanderstoßenden Streifenkanten schiefwinklig abgeschrägt sind. Durch eine solche Unterteilung wird die Oberflächenspannung verringert. Gleichzeitig werden etwa auftretende Verzerrungen in der Scheibe ausgeglichen, ohne daß sich dabei in der Scheibe Spalte bilden können. [249]

Die neuzeitlichen Leicheneinäscherungsöfen mit Koksfeuerung, deren Wärmebilanz und Brennstoffverbrauch.

Von Wilhelm Heepke, Mittweida.

Mit sechs Abbildungen.

Inhaltsangabe: Entwicklung der Feuerbestattung. Bisheriges feuerungstechnisches Schrifttum. Direkte und indirekte Einäscherung; Regeneratoren und Rekuperatoren. Schwierigkeiten für die Berechnung, starke Temperaturschwankungen. Der Koksofen mit Rekuperator. Wärmebedarfsmengen, Wärmegewinne, Wärmeverluste. Brennstoffaufwand. Die Erhebungsgebühr für eine Einäscherung.

(Schluß von Seite 111.)

Einen Überblick über das Ineinandergreifen der verschiedenen Verbrennungsprozesse gibt das Wärmediagramm Abb. 2, dessen Zahlenwerte in der späteren Entwicklung ihre Erklärung finden. Die verschiedenen Wärmebeträge W, die sich durch den Einäscherungsprozeß ergeben, sind in Abb. 2 als Prozentverhältnisse des Brennstoffnutzeffektes verrechnet und durch die strichpunktierten Linien markiert. Für den ersten Koksverbrennungsprozeß kommen die Wärmeverluste mit voller Linienaignatur in Frage.

Sieht man von dem alten Gothaer Ofen ab, der zudem zuerst mit böhmischer Braunkohle gefeuert wurde, so kommt als neuzeitliche Bauart nur der Koksofen mit Rekuperator in Betracht; letzterer ist aus Schamottesteinen aufgebaut. Die ersten Beck-Öfen der 90er Jahre waren nach dem Klingenstierna-System mit gußeisernen Luftrekuperatorröhren ausgerüstet. Bemerkenswert ist hierfür, daß in der Eisenhüttenindustrie zur Zeit wieder eine Neigung zur Verwendung von Metallröhrenrekuperatoren vorliegt. In der neuesten Beckschen Bauart Abb. 3 ist die Zerlegung der bisherigen Rechtecks-Rekuperatorkanäle in patentierte Dreieckquerschnitte c_1 und c_2 beachtenswert, ebenso auch die Vergrößerung der Rauchgaskanalquerschnitte c_3 auf Kosten der Luftkanalquerschnitte c_4 bei dem Didier-Ofen Abb. 4. Diese Maßnahmen gehen darauf hinaus, die Kanalquerschnitte den Durchflußmengen und besonders

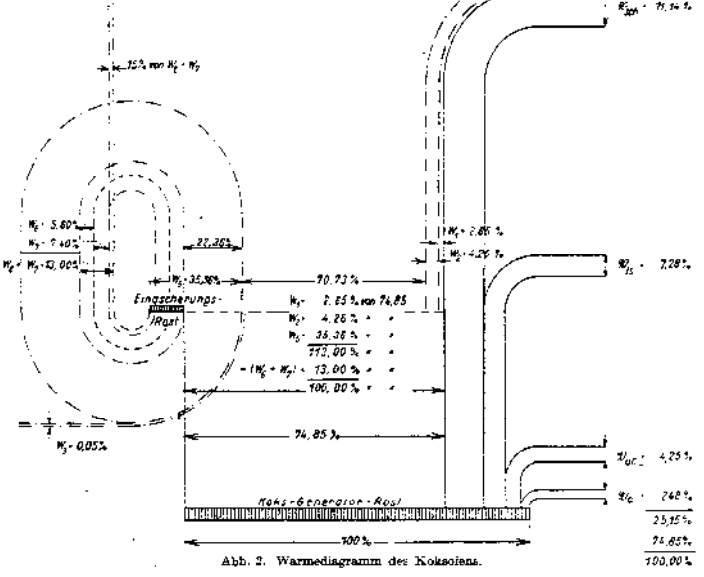

Abb. 2. Wärmediagramm des Koksofens.

Document 91: Article by engineer Wilhelm Heepke, "Die neuzeitlichen Leicheneinäscherungsöfen mit Koksfeuerung, deren Wärmebilanz und Brennstoffverbrauch", in: Feuerungstechnik, *XXI. Jg., 15 August 1933, no. 8, pp. 123-128.*

den anfallenden großen Rauchgasmengen zwecks Vernichtung des Rauches genauer anzupassen. Durch den Beckschen Dreieckrekuperator werden Lufterhitzungen bis 800° und mehr erzielt. Als weitere Neuerung ist die Anbringung mehrfacher Kanalmündungen für die Leichenverbrennungsluft in dem Deckengewölbe der Sargmuffel anzusehen.

Der Beck-Ofen hat den Vorzug, daß die Feuergase von vorn nach hinten gezogen werden. Beim Öffnen des Hauptschiebers zur Einführung des Sarges können also keine Gase

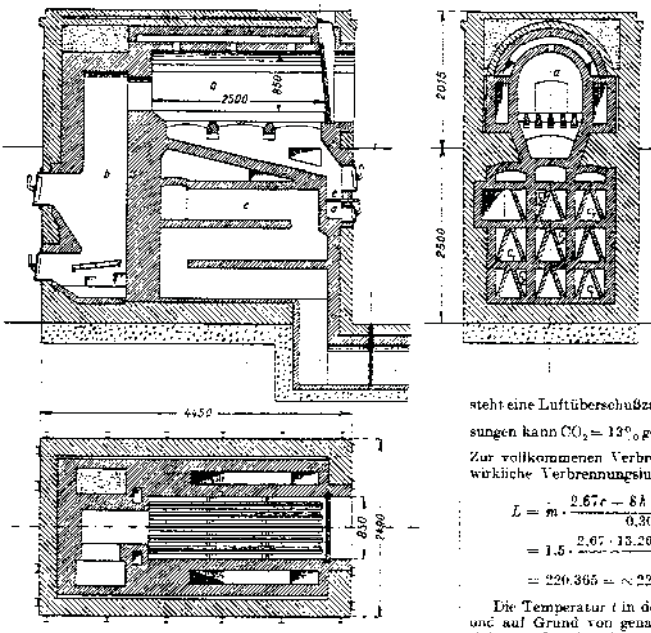

Abb. 3. Beck-Koksofen mit Dreieckrekuperator.
a = Einäscherungsmuffel, *b* = Kokserzeuger, *c* = Rekuperator, c_1 = Rauchgaskanäle, c_2 = Luftkanäle, *d* = Leichenaschen-Sammelraum, *e* = Nachverbrennungsrost.

in den Heizraum austreten. Ist die Asche auf die unter dem Sargrost liegende schiefe Ebene gefallen und noch mit einigen brennbaren Teilen durchsetzt, so wird sie auf den Nachverbrennungsrost *e* gezogen, wo sie in sich restlos verbrennt. Hiernach wird dieser Rost gekippt, infolgedessen die Asche in den darunter befindlichen Aschenbehälter *d* fällt. Der Didier-Ofen ist eine für größere Krematorien und für Dauerbetrieb vorgesehene schwere Ofenbauart. Für Anstalten mit nur wenigen Einäscherungen in der Woche wird der Ofen in seinem Unterbau durch Fortlassen von ein oder zwei Rekuperatorzügen niedriger gehalten, wodurch das Anheizen schneller vor sich geht. Man hat bei den Didier-Öfen ferner die Möglichkeit, die aus der Muffel *a* abziehenden Feuergase vor Eintritt in den Rekuperator *c* noch mit durch die Heizzüge der Muffel leiten zu können und so an Brennstoff für das Aufheizen der Muffel *a* für die Einäscherung der nächsten Leiche zu sparen. Durch die Trennung von Generator *b* und Muffel *a* ist die Feuerführung für das Anwärmen der Muffel so gehalten, daß Abgase aus der Feuerung während der Einäscherung selbst in den Einäscherungsraum nicht gelangen können.

Um nun zu einer Rechnung zu kommen, müssen von Schwankungen der Wärmemengen und Temperaturen abgesehen, nur bestimmte Normal-, Maximal- oder Minimalwerte, wie sie passend erscheinen, zugrunde gelegt werden.

Das Gewicht der Leiche einer erwachsenen Person kann 70÷100 kg betragen. Hiervon entfallen 65% auf den Wassergehalt und somit 35% auf die Trockensubstanz, von der 5% Unverbrennbares (Asche) sind. Die 35 − 5 = 30% brennbare Substanz setzt sich zusammen aus 12% Fett, 15% Eiweißstoffen und 3% sonstigen chemischen Stoffen oder aus 52% C, 7% H, 23% O, 1% S und 17% N. Danach erhält man bei Voraussetzung eines mittleren Leichengewichtes von 0,5 (70 − 100) = 85 kg als brennbares Leichengewicht: 0,3 · 85 = 25,5 kg, welches besteht aus:

0,12 · 85 = 10,20 kg Fett
0,15 · 85 = 12,75 kg Eiweiß
0,03 · 85 = 2,55 kg Sonstiger
25,50 kg

oder:

c = 0,52 · 25,5 = 13,260 kg C
h = 0,07 · 25,5 = 1,785 kg H
o = 0,23 · 25,5 = 5,865 kg O
s = 0,01 · 25,5 = 0,255 kg S
n = 0,17 · 25,5 = 4,335 kg N
25,500 kg

Für eine derartige brennbare Masse, die in ihrer Zusammensetzung einem festen Brennstoff gleichkommt, besteht eine Luftüberschußzahl $m = \frac{20,5}{CO_2}$. Nach praktischen Messungen kann $CO_2 = 13\%$ gesetzt werden, somit $m = \frac{20,5}{13} = 1,5$.

Zur vollkommenen Verbrennung dieser Bestandteile ist eine wirkliche Verbrennungsluftmenge nötig von:

$$L = m \cdot \frac{2,67c - 8h - s - o}{0,30}$$

$$= 1,5 \cdot \frac{2,67 \cdot 13,260 - 8 \cdot 1,785 + 0,255 - 5,865}{0,30}$$

$$= 220,365 = \sim 220 \text{ m}^3 \text{ von } 0^\circ \text{ und } 760 \text{ mm}.$$

Die Temperatur t in der Sargmuffel soll erfahrungsgemäß und auf Grund von genauen Versuchen nicht unter ~ 800° sinken und nicht über 1000° steigen, damit eine möglichst vollkommene Verbrennung und völlig ausgeglühte weiße Asche gewonnen wird. Bei $t > 1000^\circ$ würde zwar die Verbrennung rascher vor sich gehen, dagegen würden aber die Knochen schwarz und hart werden. Es soll daher $t = 900^\circ$ angenommen werden.

Die Luft wird im Rekuperator von der Anfangs- oder Raumtemperatur $t_0 = 10^\circ$ auf $t_1 = 350^\circ$ vorgewärmt. Es wird dabei $t = 350^\circ$ vorausgesetzt, da die Entzündungstemperatur des Sargholzes bei 325—350 liegt. Es ist dann für die Luft noch eine Wärmemenge vorzusehen von:

$$W_1 = 0,31 \cdot L \cdot (t - t_1) = 0,31 \cdot 220\,(900 - 350)$$
$$= 37\,510 = \sim 38\,000 \text{ kcal}.$$

Die in der Leiche enthaltene 65proz. Wassermenge von $q = 0,65 \cdot 85 = 55,25$ kg ist ebenfalls auf $t = 900^\circ$ zu bringen, das heißt in Sattdampf von 100° zu verwandeln und danach bis auf 900° zu überhitzen. Mit einer Erzeugungswärme $i = 640$ kcal/kg bei 1 ata und $c_p = 0,48$ spez. Überhitzungswärme ergibt sich ein für diese Wasserverdampfung erforderlicher Wärmeaufwand von:

$$W_2 = q \cdot [i + c_p(t - t_0)] = 55,25\,[640 + 0,48\,(900 - 10)]$$
$$= 58\,963 = \sim 60\,000 \text{ kcal}.$$

Document 91: continued

Das Unverbrennbare, die 5% Knochen von 0,05 · 85 = 4,25 kg Gewicht, wird während des Einäscherungsprozesses bei 0,2 spez. Wärme eine Wärmemenge:

$$W_3 = 0,2 \cdot 4,25\,(900 - 10) = 740,5 = \sim 800\ \text{kcal}$$

binden, die mit Herausnahme der Asche aus dem Sammelbehälter als Verlust zu buchen ist.

Das Schamottefutter des Oberbaues des Ofens mit Muffel, Rost, Kanälen und Aschesammelraum kann mit ∼ 3 m³ angenommen werden, besitzt also bei 1800 kg/m³ spez. Gewicht ein Gewicht $G_1 = 3 \cdot 1800 = 5400$ kg. Die Temperatur dieses Schamottemauerwerkes beträgt nach Meßversuchen etwa $\vartheta = 800°$, so daß bei einer spez. Wärme von 0,21 für die Erwärmung dieses Ofenoberteiles von 10° auf 800° aufzubringen sind:

$$W_4 = c_p \cdot G_1\,(\vartheta - t_0)$$
$$= 0,21 \cdot 5400 \cdot (800 - 10)$$
$$= 895\,860 = \sim 900\,000\ \text{kcal}.$$

Der untere Ofenteil mit dem Rekuperator umfaßt ∼ 4 m³ Schamottemauerwerk, hat also ein Gewicht von $G_2 = 4 \cdot 1800 = 7200$ kg. Unter Voraussetzung ungünstig niedriger Verhältnisse treten die Heizgase mit $T_1 = 600°$ in den Rekuperator und verlassen ihn durch den Fuchs mit $T_f = 200°$. Hiermit sind gegeben:

die mittlere Rauchgastemperatur zu:

$$T_m = \frac{T_1 + T_f}{2} = \frac{600 + 200}{2} = 400°,$$

die mittlere Lufttemperatur zu:

$$t_m = \frac{t_0 + t_1}{2} = \frac{10 + 350}{2} = 180°.$$

Mit $s = 1/2$ Schamottestein der Rekuperatorwände, also = 0,065 m Stärke;
λ = Wärmeleitzahl der Schamottesteine, = 0,60 bei 400 ÷ 500°;
α = Wärmeübergangszahl für rauhe Wandoberfläche, = 9,0 bei $v \leq 5$ m/s Geschwindigkeit (nach Jürges)

wird die Wärmedurchgangszahl der Rekuperatorwände:

$$k = \frac{1}{\frac{1}{\alpha} + \frac{s}{\lambda} + \frac{1}{\alpha}} \sim \frac{1}{\frac{1}{9} + \frac{0,065}{0,6} + \frac{1}{9}} = \frac{1}{0,33} = 3,33\ \text{kcal/m}^2\text{°Ch}.$$

Damit erhält man die beiden Oberflächentemperaturen der Rekuperatorsteine zu:

$$\vartheta' = T_m - (T_m - t_m)\frac{k}{\alpha} = 400 - (400 - 180)\frac{3,33}{9} = 318°.$$

$$\vartheta'' = t_m - (T_m - t_m)\frac{k}{\alpha} = 180 - (400 - 180)\frac{3,33}{9} = 262°.$$

und die mittlere Steintemperatur:

$$\vartheta_m = \frac{\vartheta' + \vartheta''}{2} = \frac{318 + 262}{2} = 290°.$$

Da $\alpha = \alpha' = \alpha'' = 9,0$ gesetzt ist, muß auch sein:

$$\vartheta_m = \frac{T_m - t_m}{2} = \frac{400 - 180}{2} = 290°.$$

Mit $\vartheta_m = \sim 300°$ sind dann für die Anwärmung des Rekuperators erforderlich:

$$W_5 = c_p \cdot G_2 \cdot \vartheta_m = 0,21 \cdot 7200 \cdot 300 = 453\,600 = \sim 454\,000\ \text{kcal},$$

die zur Erhöhung der Lufttemperatur von 10° auf 350° dienen.

Da nun die Ofentemperatur über der Entzündungstemperatur des Sargmateriales liegt, so werden bei Einfuhren des Sarges dieser wie auch danach die Leiche unter Einwirkung der heißen Luft bzw. deren Sauerstoffes alsbald zur Verbrennung kommen.

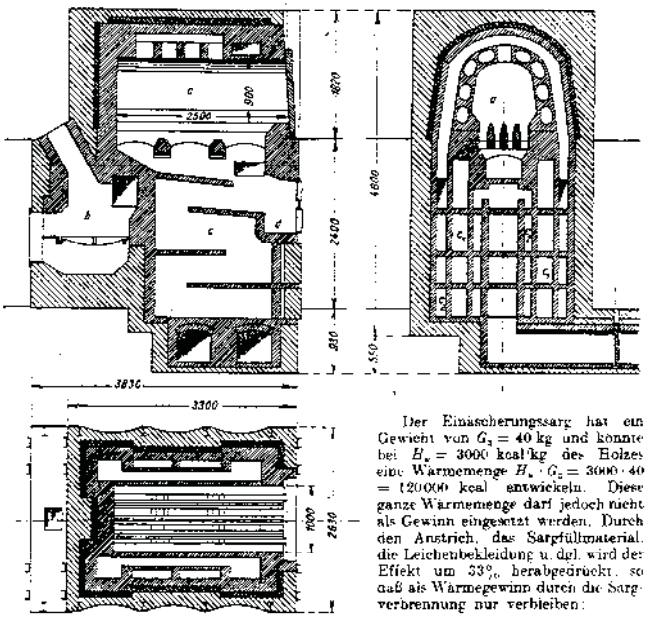

Abb. 4. Dicker-Koksofen.

Der Einäscherungssarg hat ein Gewicht von $G_3 = 40$ kg und konnte bei $H_u = 3000$ kcal/kg des Holzes eine Wärmemenge $H_u \cdot G_3 = 3000 \cdot 40 = 120\,000$ kcal entwickeln. Diese ganze Wärmemenge darf jedoch nicht als Gewinn eingesetzt werden. Durch den Anstrich, das Sargfüllmaterial, die Leichenbekleidung u. dgl. wird der Effekt um 33% herabgedrückt, so daß als Wärmegewinn durch die Sargverbrennung nur verbleiben:

$$W_6 = 120\,000 - 0,33 \cdot 120\,000 = 80\,400$$
$$= \sim 80\,000\ \text{kcal}.$$

Da die brennbare Substanz der Leiche aus denselben organischen Bestandteilen besteht wie ein fester Brennstoff, so läßt sich die bei der Verbrennung der Leiche entwickelte Wärmemenge nach der üblichen Verbandsformel bestimmen zu:

$$W_7 = 8100 \cdot c - 29\,000\left(\frac{a}{8} - \frac{a}{8}\right) - 2500\,s - 600 \cdot q$$

$$= 8100 \cdot 13,26 - 29\,000\left(1,785 - \frac{5,865}{8}\right)$$

$$- 2500 \cdot 0,255 - 600 \cdot 55,25 = 105\,402\ \text{kcal}.$$

Rechnet man mit dem Fettbestandteil der Leiche und nimmt den Heizwert des Fettes mit 8000 kcal/kg und den der Eiweiß- und übrigen Stoffe mit 1500 kcal/kg an, so erhält man:

$$W_7 = 8000 \cdot 10,2 - 1500\,(12,75 - 2,55) = 104\,550\ \text{kcal}.$$

Man kann aber auch zur Ermittlung von W_7 bewährte Erfahrungswerte von tierischen Verbrennungsöfen heranziehen. In derartigen guten Öfen rechnet man mit einem Kohle- oder Koksverbrauch von 0,350 ÷ 0,375 kg zum Verbrennen von

Document 91: continued

1 kg Fleisch in 1 Minute. Mit $\eta = 0{,}5$ und $H_u = 7000$ kcal/kg für Koks wird:

$$W_2 = 0.5 \cdot 7000 \cdot 0.350 \cdot 85 = 104\,125 \text{ kcal}.$$

Man kann mithin endgültig setzen:

$$W_2 = 105\,000 \text{ kcal}.$$

Für die Verbrennung einer 85-kg-Leiche ist also nach vorstehendem Erfahrungswert eine Verbrennungsdauer von 85 Minuten = 1 Stunde und 25 Minuten nötig. Dies ist eine Zeit, die auch in den neuzeitlichen Leichenveraschungsöfen vorauszusetzen ist.

Für eine erste Einäscherung mit Hocheizen des kalten Ofens erhält man nunmehr folgende Wärmebilanz:

Aufzuwendende Wärmemengen:

für Erwärmung der Einäscherungsluft	$W_1 =$	38 000 kcal
für Wasserverdampfung	$W_2 =$	600000 „
für Eigenerwärmung der Asche	$W_3 =$	800 „
für Erwärmung des oberen Ofenteiles	$W_4 =$	9000000 „
für Erwärmung des unteren Ofenteiles	$W_5 =$	454000 „
	$\sum (W_2 - W_5) =$	1452800 kcal

Erzeugende Wärmemengen:

durch Verbrennung d. Sarges	$W_1 =$	80000 kcal
durch Verbrennung d. Leiche	$W_2 =$	105000 „
	$W_1 + W_2 =$	185000 kcal
		185000 kcal
Somit liegt für eine erste Einäscherung ein Wärmebedarf vor	$W_1 =$	1267800 kcal

Als Brennstoff kommt Koks als Gas- oder Hüttenkoks in Frage. Für nachstehende Berechnung wird ein Zechenkoks zugrunde gelegt, dessen chemische Analyse ergeben hat:

$C = 78.84$; $H = 0.51$; $O = 1{,}0$; $S = 0{,}91$, $W = 8{,}21$; $A = 10.53\%$.

Dafür findet sich der untere theoretische Heizwert zu:

$$H_u = 81\,C + 290\left(H - \frac{O}{8}\right) - 25\,S - 6\,W$$

$$= 81 \cdot 78{,}84 - 290\left(0.51 - \frac{1{,}00}{8}\right) - 25 \cdot 0{,}91 - 6 \cdot 8{,}21$$

$$= 6471{,}18 = \sim 6470 \text{ kcal/kg}.$$

Zur Bestimmung des Nutzeffektes bzw. Wirkungsgrades ζ sind die Wärmeverluste des Ofens zu erfassen, die sich aus dem Schornsteinverlust, den Verlusten durch Leitung und Strahlung, durch unvollkommene Verbrennung und durch Herdrückstande (Asche) zusammensetzen. Für diese Ermittlung werden Zahlenwerte benutzt, die durch Versuche und Erfahrungen mit obigem Brennstoff gefunden wurden. Teilweise muß natürlich für diese Darstellung auf Mittelwerte zugekommen werden. Gefunden wurden: die Fuchstemperatur $T_F = 200°$, die Raumtemperatur beim Anheizen $t_0 = 10°$ und nach Inbetriebsetzen $t_0' = 20°$, die Analysenwerte des Heizgases (Rauchgases) $CO_2 = 13$, $O_2 = 7{,}3$, $CO = 0{,}5$, $H_2 = 0{,}4$, $CH_4 = 0{,}3$ und $N = 70{,}5$ Vol.-%, die Koksaschenmenge einer ersten Heizung $A' = 12$ kg mit Analysenwerten $C_a = 47{,}8$, $H_a = 0{,}1$, $S_a = 1{,}6$ und Unverbrennliches $50{,}5\%$, also Unverbranntes und noch Brennbares in der Asche $U_a = (C_a + H_a - S_a) = 47{,}8 - 0{,}1 - 1{,}6 = 49{,}5\%$.

Der Heizwert von U_a war nach der Verbrennungsuntersuchung in der Berthelot-Mahlertschen Bombe $H_{ua} = 3650$ kcal/kg.

Hiermit erhalt man als Schornsteinverlust:

$$\mathfrak{V}_{sch} = (0.32 + \frac{C}{0{,}536 - CO_2} - 0{,}0048(9H + W))(T_F - t_0) \cdot \frac{100}{H_u}$$

$$= (0.32 \frac{78{,}84}{0{,}536 \cdot 13} - 0{,}0048(9 \cdot 0{,}51 + 8{,}21))(200 - 10) \frac{100}{6470}$$

$$= 16{,}80\%.$$

Oder mit dem Volumen der trockenen Verbrennungsgase:

$$R_t = \frac{0.01 \cdot C}{0.536 \frac{CO_2 - CO - CH_4}{100}} = \frac{0.01 \cdot 78{,}84}{0.536 \frac{13 - 0{,}5 - 0{,}3}{100}}$$

$$= 10{,}7 \text{ m}^3/\text{kg}$$

und der mittleren spez. Wärme der Rauchgase:

$$c_{gm} = 0.318 + 0{,}000046(T_F - t_0) = 0.318 + 0{,}000046(200 - 10)$$

$$= 0{,}327,$$

zu:

$$\mathfrak{V}_{sch} = \frac{R_t \cdot c_{gm}(T_F - t_0) \cdot 100}{H_u} = \frac{10{,}7 \cdot 0{,}327\,(200 - 10) \cdot 100}{6470}$$

$$= 10{,}30\%.$$

Oder mit dem Luftüberschuß $m_1 = 1{,}5$ im Generator, dem Rauchgasgewicht:

$$R_g = 1{,}4\,\frac{m_1 H_u}{1000} = 1{,}4\,\frac{1{,}5 \cdot 6470}{1000} = 13{,}57 \text{ kg},$$

dem Ausstrahlungsverhältnis $\sigma = 0{,}15$, der spez. Warme der Gase $c = \sim 0{,}24$ und dem Wirkungsgrad des Generators $\eta = \sim 0{,}90$, der Feuertemperatur zu:

$$T = t_0 + \eta_t \frac{H_u(1 - \sigma)}{R_g \cdot c}$$

$$= 10 + 0{,}90\,\frac{6470(1 - 0{,}15)}{13{,}57 \cdot 0{,}24}$$

$$= 1516 = \sim 1500°$$

und damit nach Abb. 5 mit den genaueren spez. Warmen von $c = 0{,}282$ bei $T = 1500°$ und $c_F = 0{,}235$ bei $T_F = 200°$ zu:

$$\mathfrak{V}_{sch} = \frac{T_F \cdot c_F}{T \cdot c} \cdot 100$$

$$= \frac{200 \cdot 0{,}235}{1500 \cdot 0{,}282} \cdot 100$$

$$= 11{,}14\%.$$

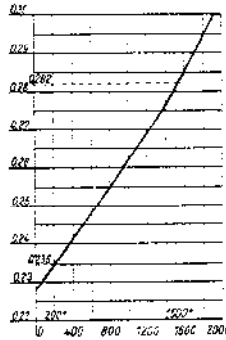

Abb. 5. Spezifische Warme von 1 kg Rauchgas bei $m = 10\%$. (Nach Dr. Bansen, Stahl und Eisen 1913.)

Oder schließlich nach Siegert zu:

$$\mathfrak{V}_{sch} = 0.70\,\frac{T_F - t_0}{CO_2} = 0.70\,\frac{200 - 10}{13} = 10.50\%.$$

Der Verlust durch unverbrannte Gase (unvollkommene Verbrennung) entsteht durch den Gehalt der Abgase an Unverbranntem als CO und CH_4 und ist bestimmt zu:

$$\mathfrak{V}_{un} = \frac{R_t(3050 \cdot CO + 2580 \cdot H_2)}{H_u} = \frac{10{,}7\,(3053 \cdot 0{,}5 + 2580 \cdot 0{,}4)}{6470}$$

$$= 4{,}25\%.$$

oder angenähert nach Brauss zu:

$$\mathfrak{V}_{un} = \sim \frac{70 \cdot (CO + H_2)}{CO_2 + CO + H_2} = \frac{70 \cdot (0{,}5 + 0{,}4)}{13 + 0{,}5 + 0{,}4} = 4{,}58\%.$$

Der Verlust durch Herdrückstände (Asche, Schlacke) erhalt man mit obigen Angaben und mit einer vorläufigen Annahme des Brennstoffverbrauches (nach Erfahrungen) von $B = \sim 300$ kg zu:

$$\mathfrak{V}_a = U_a \cdot \frac{A' \cdot 8100}{B H_u} = 49{,}5 \cdot \frac{12}{300} \cdot \frac{8100}{6470} = 2{,}48\%.$$

Oder:

$$U_a = \frac{A' \cdot H_{ua} \cdot 100}{B \cdot H_u} = \frac{12 \cdot 3650 \cdot 100}{300 \cdot 6470} = 2{,}26\%.$$

Der Verlust durch Wärmeleitung und -strahlung des Ofens muß vielfach als Restglied in die Bilanzrechnung eingesetzt werden. Hier läßt er sich jedoch mit Hilfe der Warmedurchgangsgleichung erfassen.

Der ganze freistehende Ofenmauerklotz besitzt eine Außenfläche von $F = 90$ m². Die mittlere Temperatur der Innenwände kann mit $\vartheta_m' = \frac{\vartheta + \vartheta_u}{2} = \frac{800 - 300}{2} = 550°$

eingesetzt werden. Für die Wärmedurchgangszahl gilt mit $\alpha_1 = \alpha_2 = 7$ (Innenwand) nach Abb. 6:

$$k = \frac{1}{\frac{1}{\alpha_1} + \frac{\delta_1}{\lambda_1} + \frac{\delta_2}{\lambda_2} + \frac{\delta_3}{\lambda_3} + \frac{1}{\alpha_2}} = \frac{1}{\frac{1}{7} + \frac{0{,}12}{0{,}70} + \frac{0{,}010}{0{,}60} + \frac{0{,}38}{0{,}45} + \frac{1}{7}} = \frac{1}{1{,}317} = 0{,}76 \text{ kcal/m}^2\,^\circ\text{Ch}.$$

In $z = 3$ Stunden Anheizzeit des Einäscherungsofens nach Erreichen des Generatorbeharrungszustandes ist der Wärmeverlust durch den Ofenmauerklotz:

$$W_u = k \cdot F\,(\vartheta_m - t_0')\,z = 0{,}76 \cdot 90\,(550 - 20) \cdot 3 = 108\,756 \text{ kcal}$$

oder:

$$\frac{W_u \cdot 100}{B \cdot H_u} = \frac{108\,756 \cdot 100}{300 \cdot 6470} = 5{,}60\,\%.$$

Rechnet man hierzu noch 30% für die rechnerisch nicht zu erfassenden, aber immerhin bedeutenden Wärmeverluste

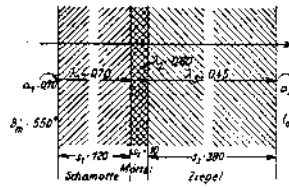

Abb. 6. Bestimmung der Wärmedurchgangszahl k.

durch Falschluft und Undichtigkeiten im Mauerwerk, in Klappen und Schiebern, so wird:

$$\mathfrak{V}_u = 1{,}3 \cdot 5{,}60 = 7{,}28\,\%.$$

Alle vorstehenden Prozentwerte der Wärmeverluste beziehen sich auf das Prozentverhältnis von H_u.

Mit dem Großtwerte der ermittelten Prozentsätze wird dann der Gesamtnutzeffekt (siehe auch Abb. 2):

$$100 - (\mathfrak{V}_{ast} + \mathfrak{V}_{au} + \mathfrak{V}_u + \mathfrak{V}_k) = 100 - (11{,}14 + 4{,}25 + 2{,}48 + 7{,}28)$$
$$= 100 - 25{,}15 = 74{,}85 = \sim 75\,\%$$

und der Wirkungsgrad:

$$\eta = 0{,}75,$$

also der wirkliche Heizwert des Kokses:

$$\eta H_u = 0{,}75 \cdot 6470 = 4850 \text{ kcal/kg}.$$

Für eine erste Einäscherung ist mithin der Brennstoffaufwand:

$$B_I = \frac{W_I}{\eta H_u} = \frac{1\,267\,800}{4850} = 262 \text{ kg}.$$

Für Öfen schwerer Bauart erhöhen sich G und G_2 und damit W_4 und W_5 derart, daß B_I auf 300–400 kg und mehr steigt.

Für eine zweite anschließende Einäscherung sind aufzubringen einmal die Wärmemengen für die Verbrennungsluftvorwärmung, Wasserverdunstung und Aschenabsorptionswärme mit:

$$W_1 + W_2 - W_3 = 38\,000 + 60\,000 - 800 = 98\,800 \text{ kcal},$$

dann $\sim 30\%$ für Deckung der Wärmeverluste des Ofens, hervorgerufen durch Absorption, Leitung, Strahlung, Falschluft, Sargeinführung, Klappen und Schieber usw., also:

$$0{,}30\,(W_4 - W_5) = 0{,}30\,(900\,000 + 454\,000) = 406\,200 \text{ kcal}.$$

Durch die Sarg- und Leichenverbrennung werden:

$$W_6 + W_7 = 80\,000 + 105\,000 = 185\,000 \text{ kcal}$$

erzeugt, von welcher Wärmemenge $\sim 15\%$ mit den Abgasen durch den Schornstein als Verlust entweichen.

Somit stehen zur Verfügung:

$$0{,}85\,(W_6 + W_7) = 0{,}85 \cdot 185\,000 = 157\,250 \text{ kcal}.$$

Für die zweite Einäscherung sind also aufzubringen:

$$W_{II} = (98\,800 + 406\,200) - 157\,250 = 347\,750$$

und:

$$B_{II} = \frac{W_{II}}{\eta H_u} = \frac{347\,750}{4850} = 72 \text{ kg}.$$

Da sich mit jeder weiteren Betriebsstunde der Wärmeverlust durch die Absorption des Ofenmauerwerkes verringert, und zwar so weit, bis schließlich ein gewisser Beharrungszustand eingetreten ist, so kann man für weitere anschließende Betriebsstunden auf Grund von Erfahrungen und Messungen den Prozentsatz dieses Wärmeverlustes gleichmäßig herabsetzen bis zu der untersten Beharrungsgrenze von $\sim 15\%$.

Zahlentafel 1.

Anlage in	Koksart	Koksverbrauch in kg für Hochheizen und 1. Einäscherung	2.	3.	4.	5.	6.	Bemerkungen
Arnstadt	Gas-	160–270	234–314 von zwei Leichen an einem Tage					Unregelmäßiger Betrieb. Abwärme für Kapellenheizung.
Berlin-Wilmersdorf	Gas-	350–52	52	52	50	50	50	Dauerbetrieb.
Chemnitz	Gas-	280	80	50	40	40	—	Dauerbetrieb. Heizversuche Heepke.
Dessau	Hütten-	265	180 zusammen				35	Heizversuche Keßler.
Erfurt	Gas-	182,5	87,5	112,5	110	50	25	Nicht täglich in Betrieb.
Halle	Hütten-	175–200	je 50					—
Hannover	Hütten-	etwa je 100 im Durchschnitt						Unregelmäßiger Betrieb.
Hirschberg	Hütten-	150	100	50	50	50	50	Saugzuganlage.
Mainz	Gas-	270	100	50	50	50	—	Modernisierter Ofen I: unterbrochener Betrieb
		400	200	100	200	—	—	Alter Ofen II: Betrieb
München	Gas-	300–210	52	52	52	52	—	—
Weimar	Gas-	je 135 im Durchschnitt						Nur Dienstags und Freitags in Betrieb.

Für anschließende dritte bis fünfte Einäscherung kommt man etwa mit dem Mittel zwischen 30 und 15%, also mit $\sim 22\%$ aus, so daß man erhält:

$$W_{III} = 0{,}22\,(W_4 - W_5) = (W_1 + W_2 - W_3) - 0{,}85\cdot(W_6 + W_7)$$
$$= 0{,}22 \cdot 1\,354\,000 - 98\,800 - 157\,250 = 239\,430 \text{ kcal}$$

und:

$$B_{III} = \frac{W_{III}}{\eta \cdot H_u} = \frac{239\,430}{4850} = 49{,}4 = \sim 50 \text{ kg}.$$

Von der fünften oder sechsten Einäscherung an wird der Beharrungszustand des Ofens in seiner Verlustwärmeabgabe annähernd erreicht sein, so daß man von jetzt an unbedenklich mit dem unteren Grenzwert von 15% rechnen darf. Somit gelten dann für eine weitere $n$te Einäscherung:

$$W_n = 0{,}15 \cdot 1\,354\,000 + 98\,800 - 157\,250 = 144\,650 \text{ kcal}$$

und:

$$B_n = \frac{W_n}{\eta \cdot H_u} = \frac{144\,650}{4850} = 30 \text{ kg}.$$

Alle diese Rechnungsergebnisse decken sich gut mit praktischen Erfahrungen. In vielen Krematorien wird mit einem täglichen oder jährlichen Durchschnittswert je nach der Inanspruchnahme der Anstalten gerechnet. So findet man für eine erste Einäscherung einschließlich Anheizen:

$B = 175 \div 275$ kg für einen normalen mittleren Ofen,
$= 300 \div 450$ kg für einen schweren Ofen mit Dauerbetrieb,
$= 75 \div 80$ kg für eine weitere anschließende Einäscherung.

Document 91: continued

Wegen der Verrechnungen des Brennstoffverbrauches über eine längere Betriebszeit hin seitens der Krematorienverwaltungen finden sich nur wenig feste Werte für den Koksverbrauch für die einzelnen aufeinanderfolgenden Einäscherungen. Diese Werte lassen sich dann nur durch Heizversuche gewinnen. In vorstehender Zahlentafel 1 ist eine diesbezügliche beschränkte Übersicht gegeben. Die Hochheizzeit ist mit ∞2÷3 Stunden, die Einäscherungszeit mit $^1/_4 \div 1^1/_2$ Stunden vorauszusetzen. Von der Angabe der Ofensysteme ist absichtlich Abstand genommen.

Die größte Zahl der Einäscherungen im Koksofen hat sich im Jahre 1930 im Berlin-Wilmersdorfer Krematorium mit 3784 ergeben, also bei 52 Jahreswochen und 6 wöchentlichen Arbeitstagen im Durchschnitt täglich zu $\frac{3789}{52 \cdot 6} = \infty 12$; hierfür wurden 35 kg für jede Einäscherung verrechnet.

Für die zu erhebende Gebühr für eine Leicheneinäscherung kann natürlich nicht nur ein mittlerer Koksverbrauch herangezogen werden, sondern es müssen auch alle anderen Unkosten des Krematoriumsbetriebes prozentuale Berücksichtigung finden und dann aus der Jahresbilanz der Preis für eine Einäscherung festgelegt werden. Zieht man zum Beispiel Chemnitzer Verhältnisse herbei, so kommt man zu folgender Aufstellung:

Im Jahre 1930 sind im Chemitzer Krematorium 1753 Leichen eingeäschert und dafür 128 t Koks verbraucht worden. Somit entfällt auf eine Einäscherung ein Koksverbrauch von 128000 : 1753 = 73 kg. Damit erhält man folgende Verrechnung:

73 kg Koks bei 100 kg zu 3 RM.	2,20 RM.
Anfuhr für 100 kg zu 0,36 RM.	0,27 „
Anzündeholz	0,13 „
Aschenabfuhr	0,10 „
6 Heizer-Lohnstunden je 1,20 RM.	7,20 „
(4 Heizer × 48 Wochenstunden × 52 Jahreswochen = 10000 Arbeitsstunden; 10000 : 1753 ∞ 6 Heizerlohnstunden je Einäscherung)	
Von 7,20 RM. 25% für Versicherung usw.	1,80 „
	11,70 RM.
Davon 15% für Ofenabnutzung	1,75 „
Aschenkapsel	1,65 „
Harmoniumbenutzung	4,00 „
4 Trägerstunden je 1 RM.	4,— „
	23,10 RM.
Davon 30% für Verwaltungskosten.	6,90 „
Somit Durchschnittsgebühr für eine Einäscherung	30,— RM.

[178]

Umschau.

Über das Mischen verschiedener Heizgase für die Städteversorgung. Das genaue Mischen verschiedener Gase zwecks Herstellung eines völlig konstanten Stadtgases ist heute von großer Bedeutung, und zwar namentlich für die amerikanischen Gaswerke, denen außer Steinkohlengas, Wassergas und Generatorgas auch noch Naturgas, ferner Abfallgase der Ölraffinerien, Butan, Propan usw. zur Verfügung stehen. Die Heranziehung dieser in ihrer Zusammensetzung so verschiedenen Gase für die Abgabe an Städte hat an die Meßtechnik bisher unbekannte Anforderungen gestellt. Früher hat man beim Mischen verschiedener Gase nur wenig auf die Einhaltung genauer Mengenverhältnisse geachtet, weil man sich über die Bedeutung einer konstanten Gasbeschaffenheit nicht im klaren war. Heute weiß man dagegen überall in der Gasindustrie, wie wichtig die Unveränderlichkeit des Heizwertes, des spezifischen Gewichtes und der anderen Brenngaseigenschaften des Stadtgases ist. In Amerika beträgt der Heizwert des Stadtgases in der Regel 4450—5020 kcal/m³, und zwar ist den Gasgesellschaften die Einhaltung eines bestimmten Heizwertes meist von einer staatlichen Kommission vorgeschrieben.

Die Gasgesellschaften haben zur Ausbildung oder zur Anschaffung zuverlässiger Meß- und Kontrollgeräte beträchtliche Mittel aufgewendet, so daß man heute überall selbsttätige Kalorimeter, Heizwertregler, Dichteschreiber und andere Kontrollgeräte benutzt. Die Consolidated Gas Electric Light & Power Co., die die Stadt Baltimore und deren Umgebung mit Gas versorgt, verteilt z. B. an ihre Abnehmer ein Gas, das aus Kokereigas, Ölraffineriegas und selbsterzeugtem karburiertem Wassergas besteht. Die von auswärts bezogenen beiden Gase werden häufig in schwankenden Mengen und mit wechselndem Heizwert geliefert, trotzdem ist es dem Gaswerk gelungen, durch entsprechenden Zusatz von Wassergas, das mehr oder weniger stark karburiert wird, dauernd ein gleichmäßig zusammengesetztes Mischgas in das Rohrnetz zu speisen. Der Heizwert des abgegebenen Gases beträgt im Monatsdurchschnitt 4450 kcal/m³, wobei die Schwankungen für jede Einzelablesung im Mittel nur 90 kcal unter oder 180 kcal über diesem Wert liegen. Das spezifische Gewicht des Mischgases schwankt zwischen 0,55 und 0,63 (auf Luft = 1 bezogen).

Zur Erzielung dieser gleichmäßigen Gasbeschaffenheit werden im Gaswerk die 3 Einzelgase genauestens gemessen und mit Hilfe zahlreicher Kontrollgeräte auf ihren Heizwert und ihr spezifisches Gewicht untersucht, ebenso das Mischgas vor dem Eintritt in den Ausgleichbehälter sowie das Stadtgas vor dem Eintritt in das Rohrnetz. Im Originalaufsatz wiedergegebene Meßstreifen zeigen die Schwankungen im Heizwert und im spezifischen Gewicht der Einzelgase sowie die völlig gleichmäßige Beschaffenheit des Stadtgases. Zur Ausführung der Messungen werden registrierende Thomas-Kalorimeter sowie Ranarex-Dichteschreiber verwendet, deren Anzeigen durch häufige Vergleichsmessungen mit Standardinstrumenten von sorgfältig ausgebildeten Leuten systematisch kontrolliert werden.

Das Koksofengas wird von einem Stahlwerk in der Umgebung durch eine 13 Meilen lange Rohrleitung dem Gaswerk zugeführt. Die Gaslieferungen schwanken zwischen 17000 und 23000 m³/h, der Heizwert des Gases zwischen 4270 und 4720 kcal/m³ und das spezifische Gewicht zwischen 0,37 und 0,45. Das Koksofengas wird auf dem Gaswerk von Schwefelwasserstoff befreit und hierauf mit den anderen Gasen gemischt. Das Raffineriegas wird ebenso durch eine 5 Meilen lange Rohrleitung von einer benachbarten Ölraffinerie bezogen, und zwar in einer Menge von 2250—3400 m³/h; sein Heizwert beträgt 13350—13800 kcal/m³ und seine Dichte 0,95—1,0. Auch dieses Gas wird auf dem Gaswerk von Schwefelwasserstoff gereinigt, ehe es dem anderen Gasen zugesetzt wird. Die eigene Wassergasanlage des Werkes muß imstande sein, den Tagesbedarf von durchschnittlich 650000 m³ im Sommer und von 1,3 Mill. m³ im Winter zum Teil, im Notfalle aber auch vollständig zu decken, und zwar muß dieses Gas durchaus den oben erwähnten Anforderungen entsprechen. Zu diesem Zweck sind 20 dreieinhalb Wassergas-Einheiten, Bauart Lowe, vorhanden, die eine ausreichende Reserve bilden, selbst wenn die Lieferung von Kokerei- oder Raffineriegas ausbleiben sollte. Der Heizwert des Wassergases hält sich durch Verändern der eingespritzten Ölmenge in weiten Grenzen regelrecht, desgleichen das spezifische Gewicht durch geeignete Einstellung der Perioden bei der Gaserzeugung. Die innige Vermischung der 3 Gase erfolgt in einem Feld-Waschen, in dem zugleich das Naphthalin aus dem Gase ausgewaschen wird, sowie in 4 großen Gasbehältern. (J. H. Wolfe, Ch. Met. Engg. 38, 1931, S. 576—581.) S. [213]

Feuerfeste Massen als Anstrich-, Reparatur- und Ausfugmaterial. Um höher beanspruchte feuerfeste Auskleidungen von Feuerungen und Öfen längere Zeit hindurch betriebsfähig zu halten, ist man in neuerer Zeit mehr und mehr zur Verwendung von Stampfmassen übergegangen, welche in verschiedensten Zusammensetzungen entsprechend der Art der Beanspruchung angeboten werden. Grundsätzlich unterscheidet man zwischen sogenannten Schutzüberzügen einerseits und den Flick- und Ausfugmassen andrerseits. Während erstere — wie der Name schon sagt — zum Schutz des Mauerwerks als Überzug in verhältnismäßig dünner Schicht aufgetragen werden, nimmt man mit den Flickmassen meist Reparaturen an vorerst abgenutzten Stellen des Mauerwerks vor. Der Vorteil bei der Verwendung von Schutzanstrich- und Flickmassen liegt vornehmlich in ihrer billigeren Anwendung, da man bedeutend geringere Mengen dieses Materials im Vergleich zu einer Reparatur mit Steinmaterial benötigt, welches zwecks Erzielung einer genügenden Verbandsfestigkeit immer in größeren Umfange erneut werden muß. Man hat Massen entwickelt, welche in ihrer Feuerfestigkeit und chemischen Widerstandsfähigkeit dem Steinmaterial der Auskleidung erheblich überlegen sind, wobei die Gesamtkosten einer Reparatur trotz höherem absoluten Preis sich erheblich niedriger stellen. Eine für genannte Zwecke besonders geeignete Masse wird unter dem Handelsnamen „Pyro"[1]) auf den Markt gebracht. Als Schutzüberzug auf neuem Mauerwerk angewandt, bewirkt diese Masse eine wesentliche Verlängerung der Lebensdauer des Mauerwerks. Außer ihrer hohen Feuerbeständigkeit zeichnet sich Pyro-Masse auch durch eine große Widerstandsfähigkeit gegen chemischen Angriff von Schlacken und Flugstaub des Feuergases aus. Die Anwendung erfolgt in der Weise, daß man die pulverförmig in trockenem Zustand angelieferte Masse mit Wasser zu einem dünnflüssigen Brei anrührt, welchen man mit Hilfe einer Bürste auf das feuerfeste Mauerwerk aufträgt. Der Verbrauch dieser Masse ist sehr sparsam, da für einen Quadratmeter Mauerwerksfläche nur etwa 6 kg benötigt werden. Bei einem Preis von nur 0,27 RM. pro kg stehen die Kosten in sehr günstigem Verhältnis zur Verlängerung der Betriebsbahnbarkeit des Mauerwerks. Wegen der chemischen Unempfindlichkeit der Pyro-Masse wird ein hiermit versehenes Mauerwerk vor Schlackenkorrosionen bewahrt

[1]) Vertrieb durch L. Gorges Söhne, Halle a. d. Saale.

Document 91: continued

Verordnung
zur Durchführung des Feuerbestattungsgesetzes *).
Vom 10. August 1938.

Auf Grund des § 10 des Gesetzes über die Feuerbestattung vom 15. Mai 1934 (Reichsgesetzbl. I S. 380) wird verordnet:

§ 1

Die vor Inkrafttreten des Gesetzes auf Formblatt eines Feuerbestattungsvereins abgegebene, eigenhändig unterschriebene Erklärung, durch die der auf Feuerbestattung gerichtete Wille bekundet ist, bleibt, auch wenn sie nicht eigenhändig geschrieben ist, wirksam.

§ 2

(1) Die Polizeibehörde des Einäscherungsortes hat über alle von ihr genehmigten Feuerbestattungen, gegebenenfalls für jede selbständige Anlage gesondert, ein Verzeichnis zu führen, in das unter fortlaufenden Nummern einzutragen sind:

1. Zu- und Vorname des Verstorbenen,
2. Geburtstag und Geburtsort,
3. Todestag und Sterbeort,
4. letzter Wohnort,
5. Stand oder Beruf,
6. Konfession,
7. Todesursache,
8. Tag und Stunde der Einäscherung,
9. Ausstellungstag und Nummer der Genehmigungsurkunde,
10. Beisetzungsort der Aschenreste,
11. Änderungen des Beisetzungsortes der Aschenreste (§ 10 Abs. 2).

(2) Das Verzeichnis ist mit den der Genehmigung zugrunde liegenden Bescheinigungen und Nachweisen 30 Jahre nach der letzten im Verzeichnis erfolgten Eintragung aufzubewahren.

§ 3

(1) Die nach § 3 Abs. 2 Nr. 2 des Gesetzes vorgeschriebene amtsärztliche Bescheinigung ist durch den für den Sterbeort oder für den Ort der Einäscherung zuständigen Amts- oder Gerichtsarzt nach anliegendem Muster auszustellen.

(2) Die obersten Landesbehörden können, soweit nötig, zur Vornahme der Leichenschau und zur Ausstellung der Bescheinigung auch andere Ärzte ermächtigen, die die amtsärztliche Prüfung als Kreis-, Bezirks- oder Gerichtsarzt bestanden oder an einem Sonderlehrgang mit Erfolg teilgenommen haben, durch den die für die gerichtliche Leichenschau erforderlichen Kenntnisse vermittelt werden, oder die bereits vor Inkrafttreten des Gesetzes mit Wahrnehmung dieser Verrichtungen betraut waren.

*) Betrifft nicht das Land Österreich.

§ 4

Bei Leichen, die aus dem Ausland zur Einäscherung eingeliefert werden, entscheidet die Polizeibehörde des Einäscherungsortes, ob der gemäß den Bestimmungen des Internationalen Abkommens über Leichenbeförderung ausgestellte Leichenpaß für den Nachweis der Todesursache ausreicht. Etwa bestehende Zweifel sind durch Vornahme der amtsärztlichen Leichenschau gemäß § 3 Abs. 2 Nr. 2 des Gesetzes zu klären.

§ 5

Die auf Feuerbestattung gerichtete Willensbekundung kann widerrufen werden. Der Widerruf muß einwandfrei nachgewiesen werden; als einwandfrei nachgewiesen gilt der Widerruf insbesondere dann, wenn er in einer der Formen des § 4 Nrn. 1 bis 3 des Gesetzes erklärt ist.

§ 6

Für die Feuerbestattungsanlage muß eine Leichenhalle vorhanden sein, in der die Leichen vor der Einäscherung untergebracht werden können. Außerdem muß ein Raum für die Vornahme der Leichenöffnungen zur Verfügung stehen, der die für diesen Zweck erforderlichen Einrichtungen zu enthalten hat.

§ 7

Die Feuerbestattungsanlage und deren Betrieb unterliegen der Aufsicht der Polizeibehörde des Ortes, in dem die Anlage sich befindet. Der Betrieb regelt sich nach einer von der obersten Landesbehörde zu genehmigenden Betriebsordnung, in der auch die Gebühren festzusetzen sind.

§ 8

Der für den Betrieb der Feuerbestattungsanlage verantwortliche Leiter ist von der die Aufsicht führenden Polizeibehörde ausdrücklich in Pflicht zu nehmen.

§ 9

Die Einäscherung darf erst erfolgen, wenn die schriftliche Genehmigung der Polizeibehörde des Einäscherungsortes (§ 3 des Gesetzes) dem für den Betrieb der Feuerbestattungsanlage verantwortlichen Leiter vorgelegt worden ist. Die Einäscherung ist innerhalb dreimal 24 Stunden nach erfolgter polizeilicher Genehmigung vorzunehmen. Kann die Frist nicht eingehalten werden, so hat der für den Betrieb der Feuerbestattungsanlage verantwortliche Leiter unter Angabe des Grundes der Verzögerung bei der Polizeibehörde eine Verlängerung der Frist zu beantragen.

§ 10

(1) Der für die Feuerbestattungsanlage verantwortliche Betriebsleiter hat die Einäscherung sowie die Beisetzung oder Versendung der Aschenreste unverzüglich der zuständigen Polizeibehörde mitzuteilen. Hierbei sind anzugeben: Zu- und Vorname des Eingeäscherten, Nummer und Ausstellungstag der polizeilichen Genehmigungsurkunde, Zeitpunkt der Ein-

Document 92: "Ordinance for the implementation of the Cremation Act" of 10 August 1938. Source: Reichsgesetzblatt, *Jahrgang 1938, Teil I, pp. 1000f.*

Nr. 126 — Tag der Ausgabe: 12. August 1938 1001

äscherung sowie Zeit und Ort der Beisetzung der Aschenreste, im Falle ihrer Versendung Anschrift, unter der die Aschenreste versandt worden sind. Der Versand von Aschenresten darf erst erfolgen, wenn dem Betriebsleiter eine Bescheinigung der Friedhofsverwaltung über die Genehmigung zu ihrer Beisetzung vorliegt.

(2) Sind die Aschenreste zwecks Beisetzung nach einem anderen Orte versandt worden, so hat die Friedhofsverwaltung oder die Polizeibehörde dieses Ortes der Polizeibehörde des Einäscherungsortes die erfolgte Beisetzung anzuzeigen. Auch eine Versendung bereits beigesetzter Aschenreste ist der Polizeibehörde des Einäscherungsortes mitzuteilen.

(3) Die Aushändigung der Aschenreste an die Angehörigen oder deren Beauftragte, auch zwecks Beisetzung an einem anderen Orte, ist vorbehaltlich der Ausnahme im § 9 Abs. 3 des Gesetzes nicht zulässig.

(4) Die Ruhefrist für die Aschenreste beträgt 20 Jahre, wenn für die Erdbestattung am gleichen Orte eine Ruhefrist von 20 Jahren oder mehr vorgesehen ist; in allen übrigen Fällen ist die Ruhefrist für Aschenreste mindestens auf den als Ruhefrist bei Erdbestattungen am gleichen Orte vorgesehenen Zeitraum zu bemessen. Nach Ablauf der Ruhefrist sind die alsdann noch vorhandenen und als solche erkennbaren Aschenreste und ihre Behältnisse in einer Gemeinschaftsgrabstelle dem Erdboden einzuverleiben.

§ 11

(1) Über die in der Feuerbestattungsanlage vorgenommenen Einäscherungen ist ein Verzeichnis nach beigefügtem Muster (Einäscherungsverzeichnis) zu führen. Das Verzeichnis ist am Ende jedes Kalenderjahrs abzuschließen und mit dem von der Polizeibehörde geführten Verzeichnis (§ 2) abzustimmen.

(2) Das Einäscherungsverzeichnis mit den ihm zugrunde liegenden Genehmigungsurkunden ist 30 Jahre nach der letzten im Verzeichnis erfolgten Eintragung aufzubewahren.

§ 12

(1) Die Leichen sind in den Särgen oder Einsatzsärgen einzuäschern, in denen sie zur Feuerbestattungsanlage gelangen. Die Särge müssen aus dünnem Holz oder Zinkblech bestehen und frei von Metallbeschlägen sein. Pech darf zur Abdichtung der Fugen nicht verwendet werden. Als Unterlage für die Leiche sowie als Füllmasse für etwaige Kissen sind Säge- oder Hobelspäne, Holzwolle oder Torfmull zu benutzen. Die Auskleidung des Sarges sowie die Bekleidung der Leiche kann in der üblichen Weise erfolgen, doch sind zur Befestigung der Auskleidung Metallstifte und zum Schließen der Kleidung Nadeln, Haken oder Ösen unzulässig, dagegen einfache umsponnene Knöpfe gestattet.

(2) Der Reichsminister des Innern kann zur Herstellung von Särgen sowie als Unterlage für die Leiche und als Füllmasse für die Kissen an Stelle der im Abs. 1 genannten Stoffe auch andere Stoffe zulassen.

§ 13

In jeder Einäscherungskammer darf jeweilig nur eine Leiche eingeäschert werden. An den Särgen ist vor der Einbringung in den Verbrennungsofen ein durch die Ofenhitze nicht zerstörbares Schild anzubringen, auf welchem die Nummer, unter der die Eintragung in das Einäscherungsverzeichnis erfolgt ist, sowie der Name der Feuerbestattungsanlage deutlich sichtbar eingeschlagen sein muß. Die Aschenreste jeder Leiche sind mit dem Nummernschild in einem widerstandsfähigen, dauerhaften, luft- und wasserdichten Behältnis zu sammeln, das durch eine amtlich bestellte Person zu verschließen ist. Der Deckel des Behältnisses ist mit einem festsitzenden, dauerhaften Schild zu versehen, das in deutlicher geprägter Schrift folgende Angaben zu enthalten hat:

1. die mit dem Einäscherungsverzeichnis und dem Nummernschild in der Asche übereinstimmende Einäscherungsnummer,
2. Zu- und Vorname sowie Stand des Verstorbenen,
3. Ort, Tag und Jahr seiner Geburt,
4. Ort, Tag und Jahr seines Todes,
5. Ort und Tag der Einäscherung.

§ 14

(1) Die durch die amtsärztliche Leichenschau entstehenden Kosten sind nach den Mindestsätzen der Gebührenordnung für amts- oder gerichtsärztliche Verrichtungen zu berechnen. Außerdem sind die notwendigen Reisekosten zu erstatten. Die entstehenden Kosten fallen dem Bestattungspflichtigen zur Last.

(2) Soweit für das polizeiliche Genehmigungsverfahren Gebühren erhoben werden, sollen sie den Betrag von drei Reichsmark nicht übersteigen.

§ 15

(1) Diese Verordnung tritt mit dem auf die Verkündung folgenden Tage in Kraft.

(2) Gleichzeitig treten außer Kraft:

die Verordnung zur Durchführung des Feuerbestattungsgesetzes vom 26. Juni 1934 (Reichsgesetzbl. I S. 519),

die Verordnung über die Änderung der Verordnung zur Durchführung des Feuerbestattungsgesetzes vom 16. Oktober 1936 (Reichsgesetzbl. I S. 884) und

die Zweite Verordnung über die Änderung der Verordnung zur Durchführung des Feuerbestattungsgesetzes vom 13. Oktober 1937 (Reichsgesetzbl. I S. 1132).

Berlin, den 10. August 1938.

Der Reichsminister des Innern
In Vertretung
Dr. Stuckart

Document 92: continued

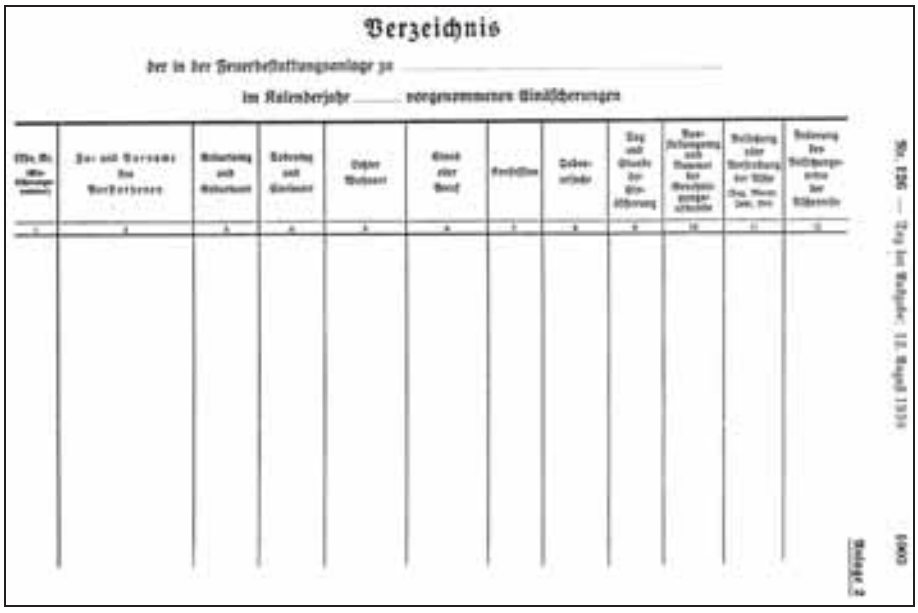

Verzeichnis

der in der Feuerbestattungsanlage zu _____

im Kalenderjahr _____ vorgenommenen Einäscherungen

Document 92: Reproduction of a cremation register. Annex to the "Ordinancefor the implementation of the Cremation Act." Source: ibid.*, p. 1003.*

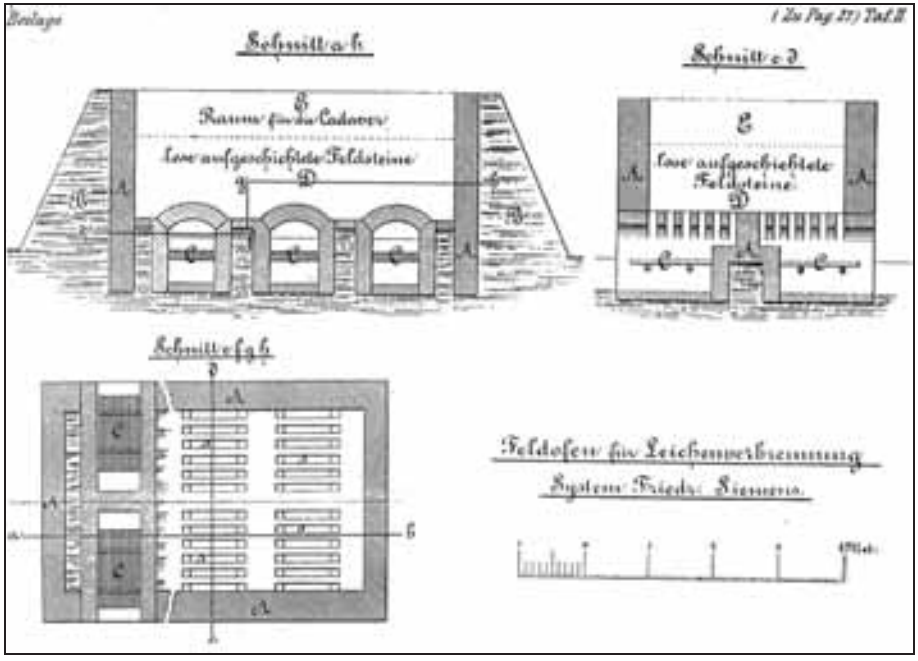

Document 93: Field cremation furnace, system FRIEDRICH SIEMENS. Source: as Doc. 20, illustration outside text.

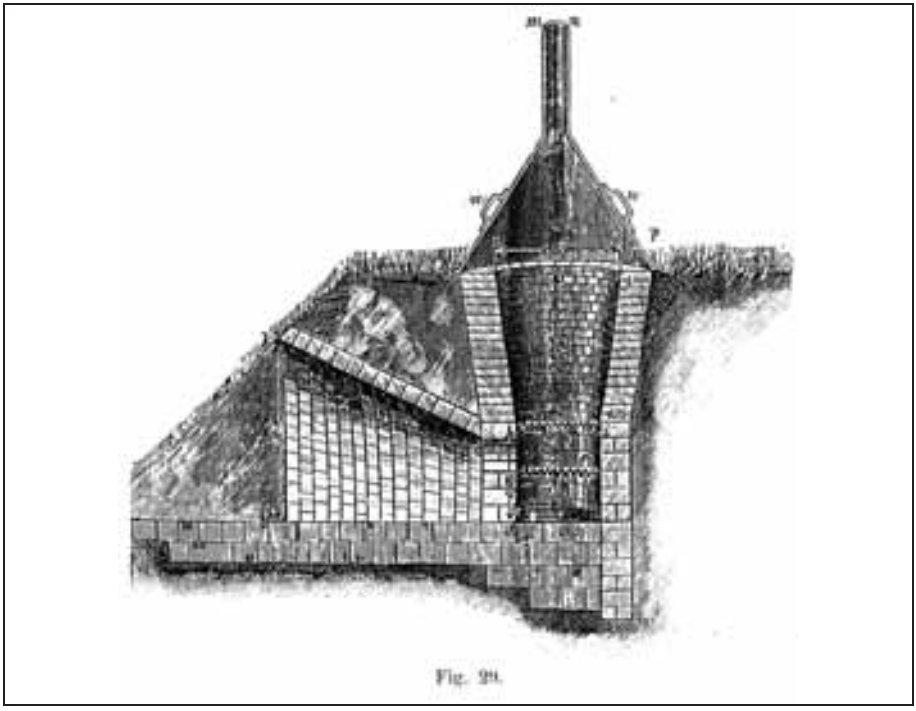

Fig. 28.

Document 94: Feist apparatus for mass cremations. Source: as Doc. 7, p. 126.

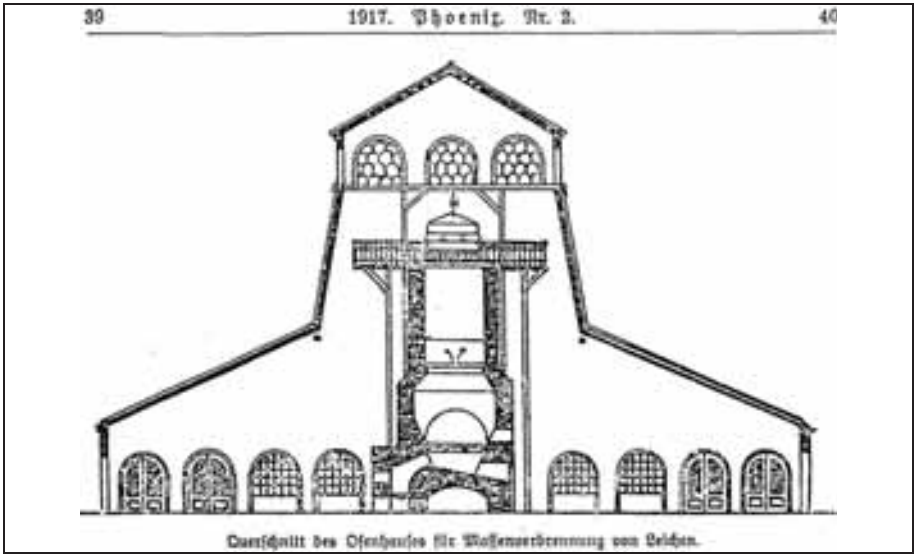

39 1917. Phoenix. Nr. 2. 40

Querschnitt des Ofenhauses für Massenverbrennung von Leichen.

Document 95: ADOLF MARSCH shaft cremation furnace for mass cremations; vertical setion. Source: "Masseneinäscherung von Kriegerleichen im Felde als Schutz gegen Seuchengefahr und später fühlbar werdende Verkehrhindernisse," Phoenix. Blätter für wahlfreie Feuerbestattung und verwandte Gebiete*, Vienna, XXX. Jg., 1917, Nr. 2, columns 39f.*

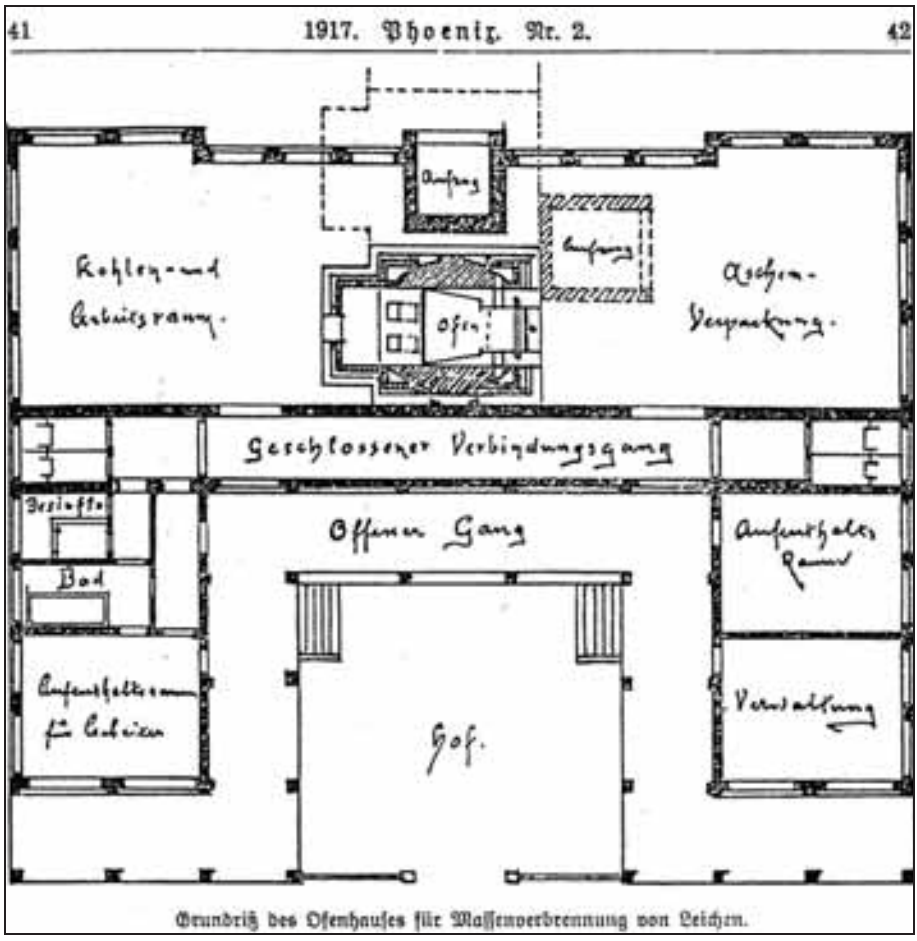

Document 95a: as above, horizontal section. Source: ibid.*, columns 41f.*

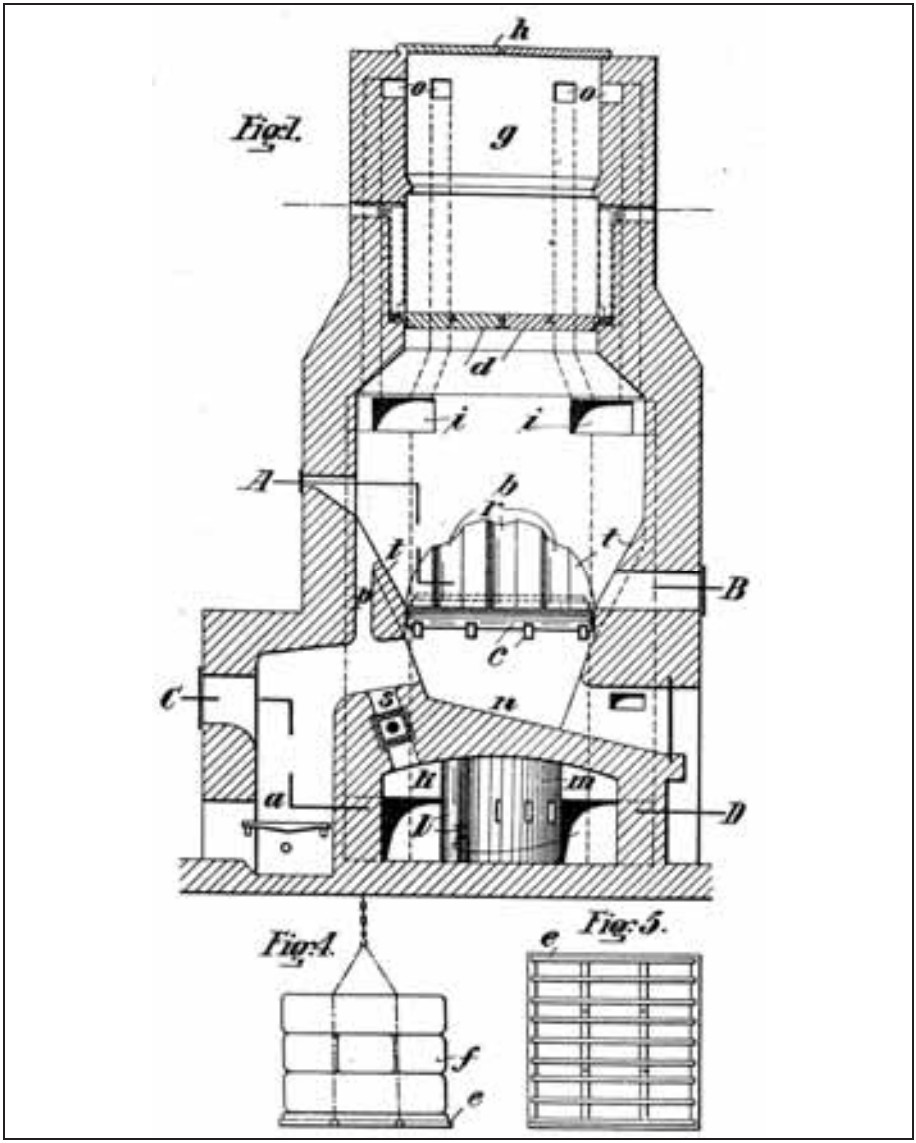

Document 96: "Shaft furnace for the simultaneous cremation of a larger number of human corpses or animal carcasses" (Schachtofen zur gleichzeitigen Einäscherung einer grösseren Anzahl von Menschenleichen oder Tierkadavern). Patent ADOLF MARSCH, no. 331628, of 30 September 1915. Fig. 1: vertical section; Fig. 4: a load of 9 cadavers; Fig. 5: loading grate.

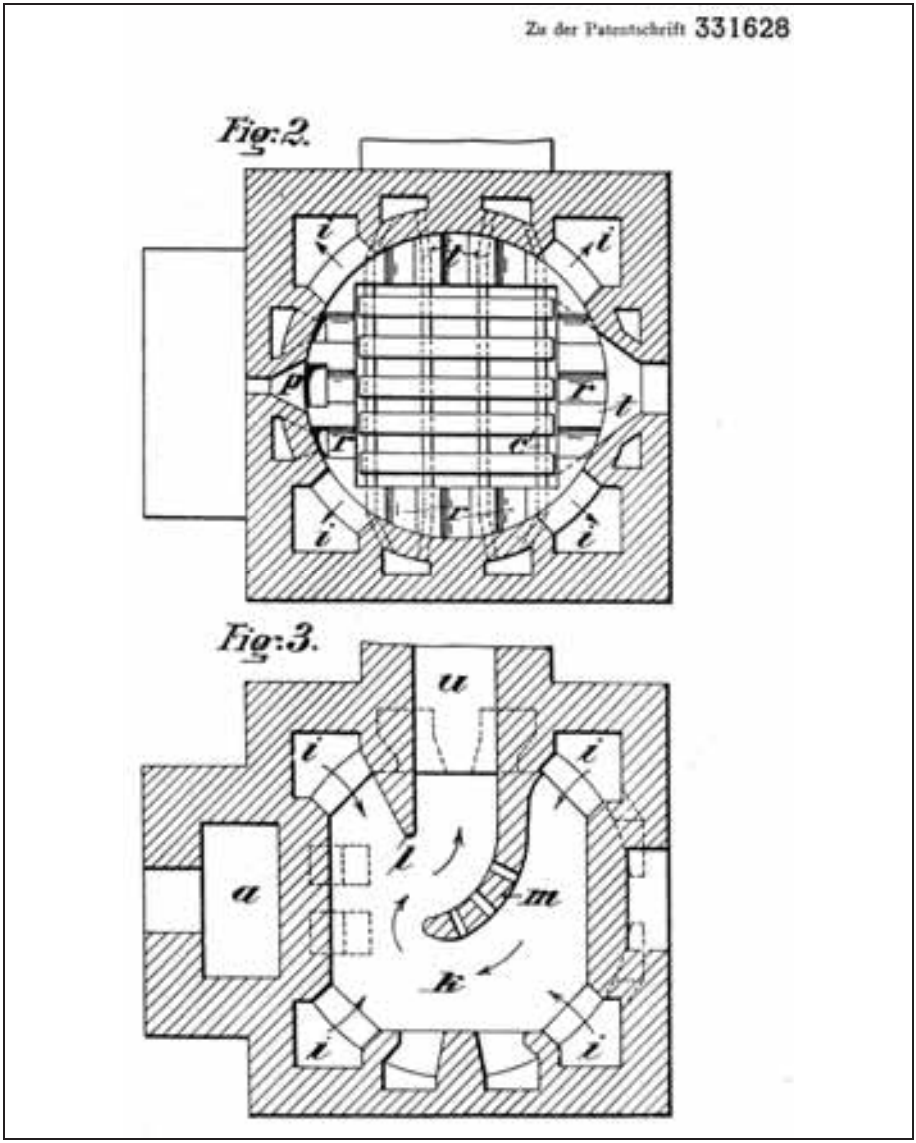

Document 96a: as above. Fig. 2: horizontal section along the line A-B of Fig. 1; Fig. 3: horizontal section along the line C-D of Fig. 1.

- *Figure 1 (Doc. 96) is an axial section of the furnace.*
- *Figure 2 (Doc. 96a) is a section of the base along line A-B, in figure 1.*
- *Figure 3 (Doc. 96a) is a section of the base along line C-D, in figure 1.*
- *Figure 4 (Doc. 96) represents a pile of corpses constituted by three layers of three corpses each placed one on top of the other.*
- *Figure 5 (Doc. 96) shows the wooden grate on which the pile of corpses is arranged and on which it is introduced into the furnace.*

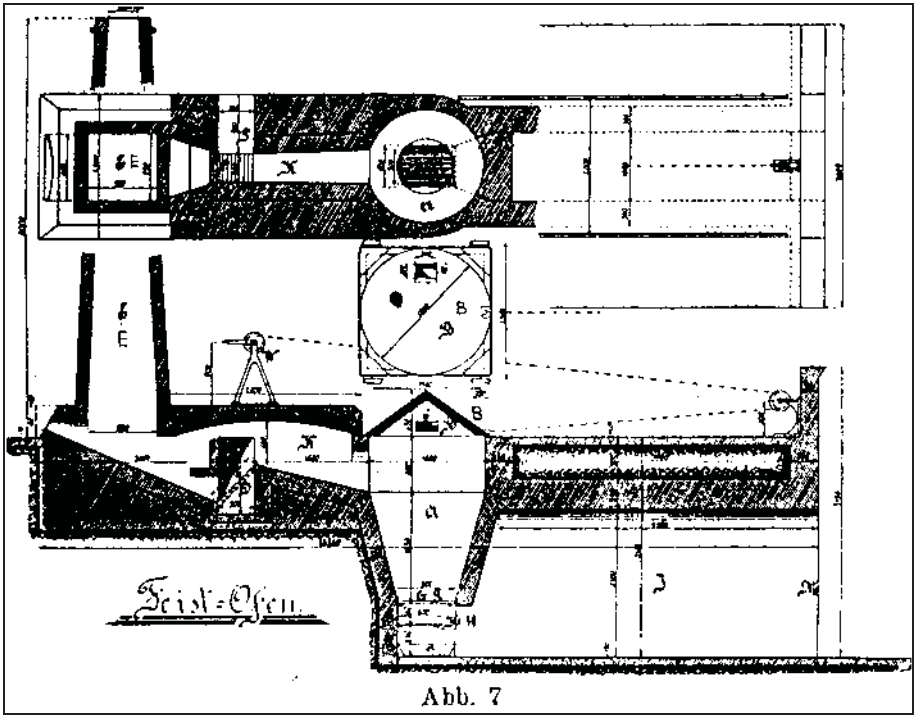

Document 97: FEIST furnace for mass cremations (standard model). Source: W. Heepke, "Die Kadaver-Vernichtungsanlagen," Verlag von Carl Marhold, Halle a.S., 1905, p. 46.

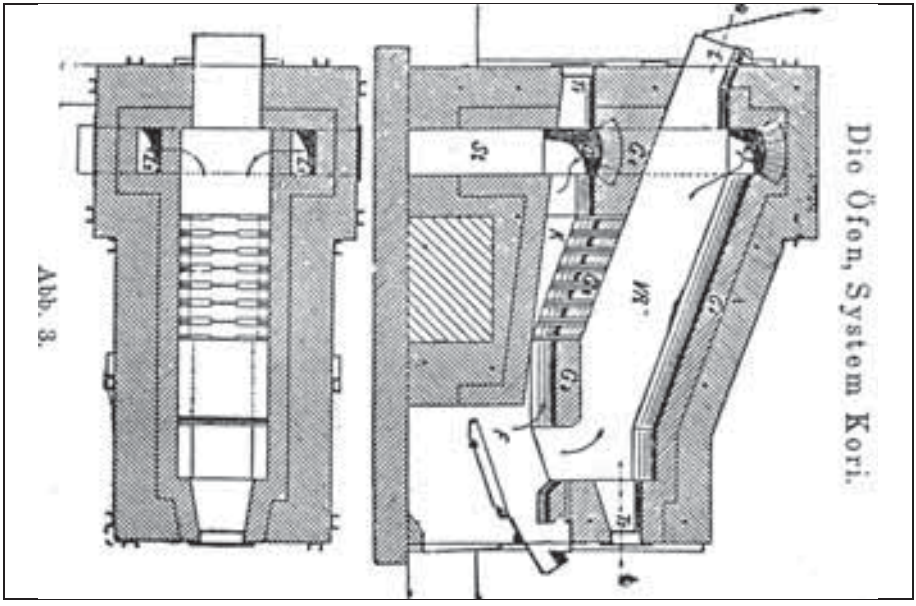

Document 98: H. KORI cremation furnace for incinerating animal carcasses and slaughterhouse refuse. Source: as Doc. 97, p. 39.

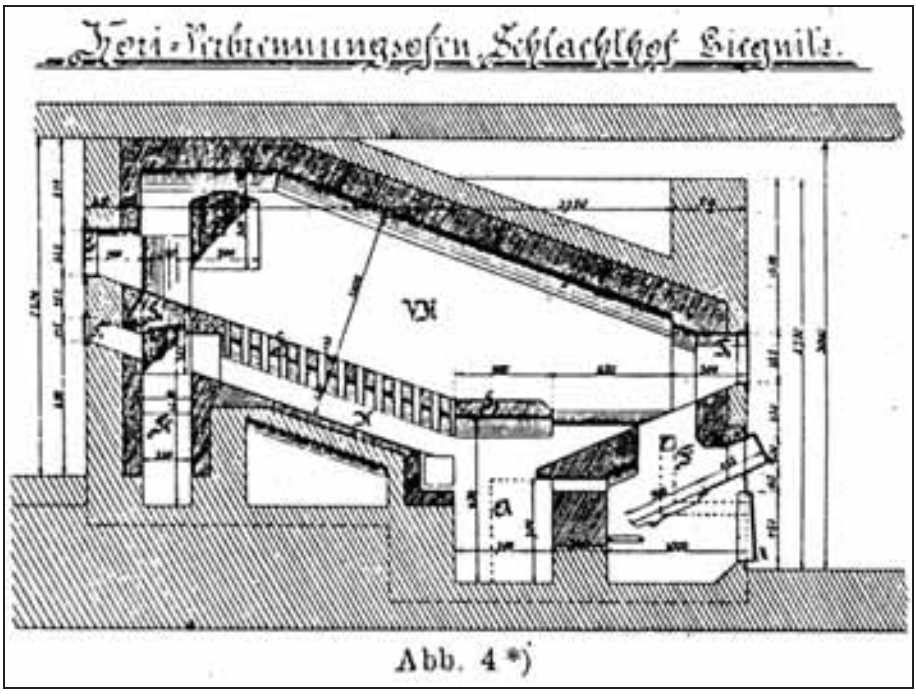

Document 99: H. KORI cremation furnace for incinerating animal carcasses and slaughterhouse refuse at Liegnitz. Source: as Doc. 97, p. 41.

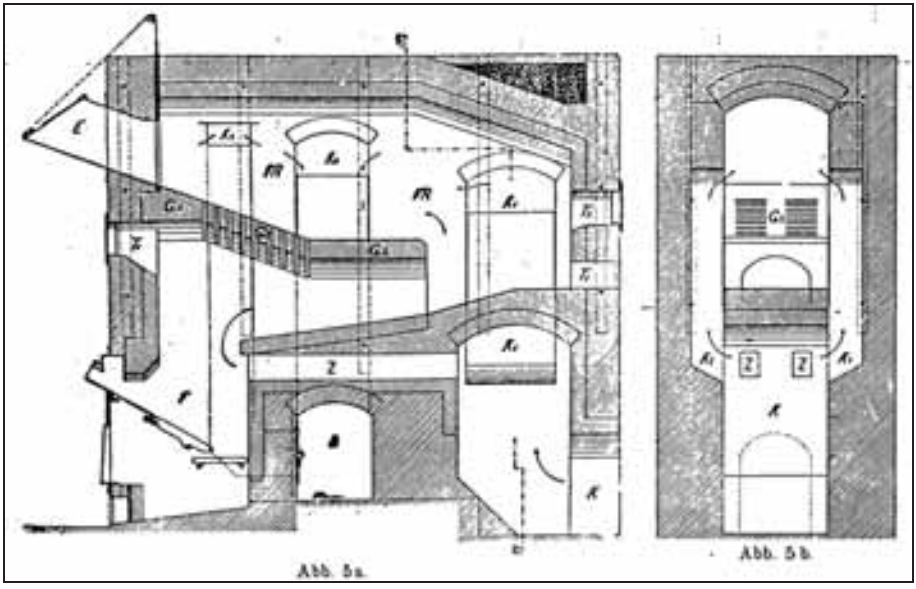

Document 100: H. KORI cremation furnace for incinerating animal carcasses and slaughterhouse refuse for combined operation (connected to the flue of a boiler system). Source: as Doc. 97, p. 44.

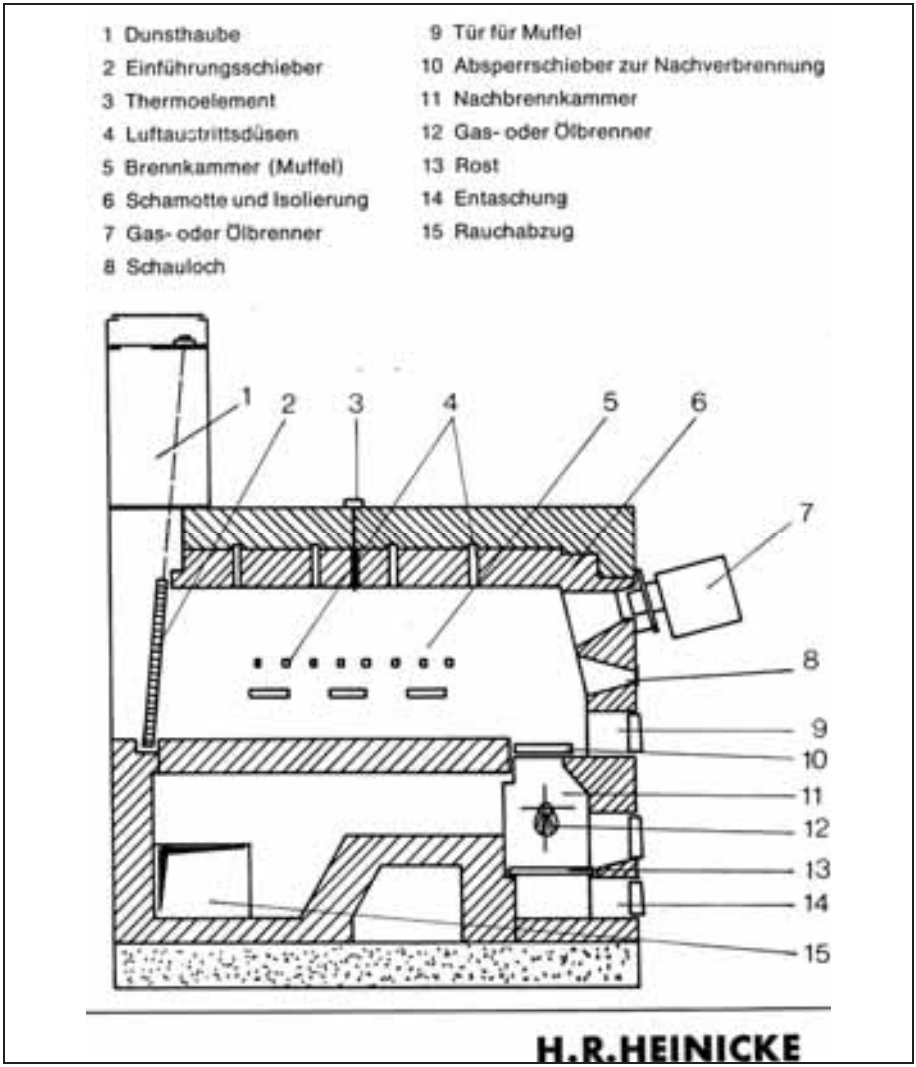

Document 101: H.R. HEINICKE cremation gas-fired furnace system VOLCKMANN-LUDWIG. Longitudinal section. Source: Heinicke Feuerungs- und Schornsteinbau, H.R. Heinicke Einäscherungsofen*, undated commercial brochure.*
1: Extraction hood; 2: Introduction door; 3: Thermocouple; 4: Exit air vents; 5: Combustion chamber (muffle); 6: Refractories and insulation; 7: Gas or naphtha burner; 8: Inspection hole; 9: Muffle damper; 10: Closure of post-combustion chamber; 11: Post-combustion chamber; 12: Gas or naphtha burner; 13: Grate; 14: Ash removal; 15: Smoke discharge.

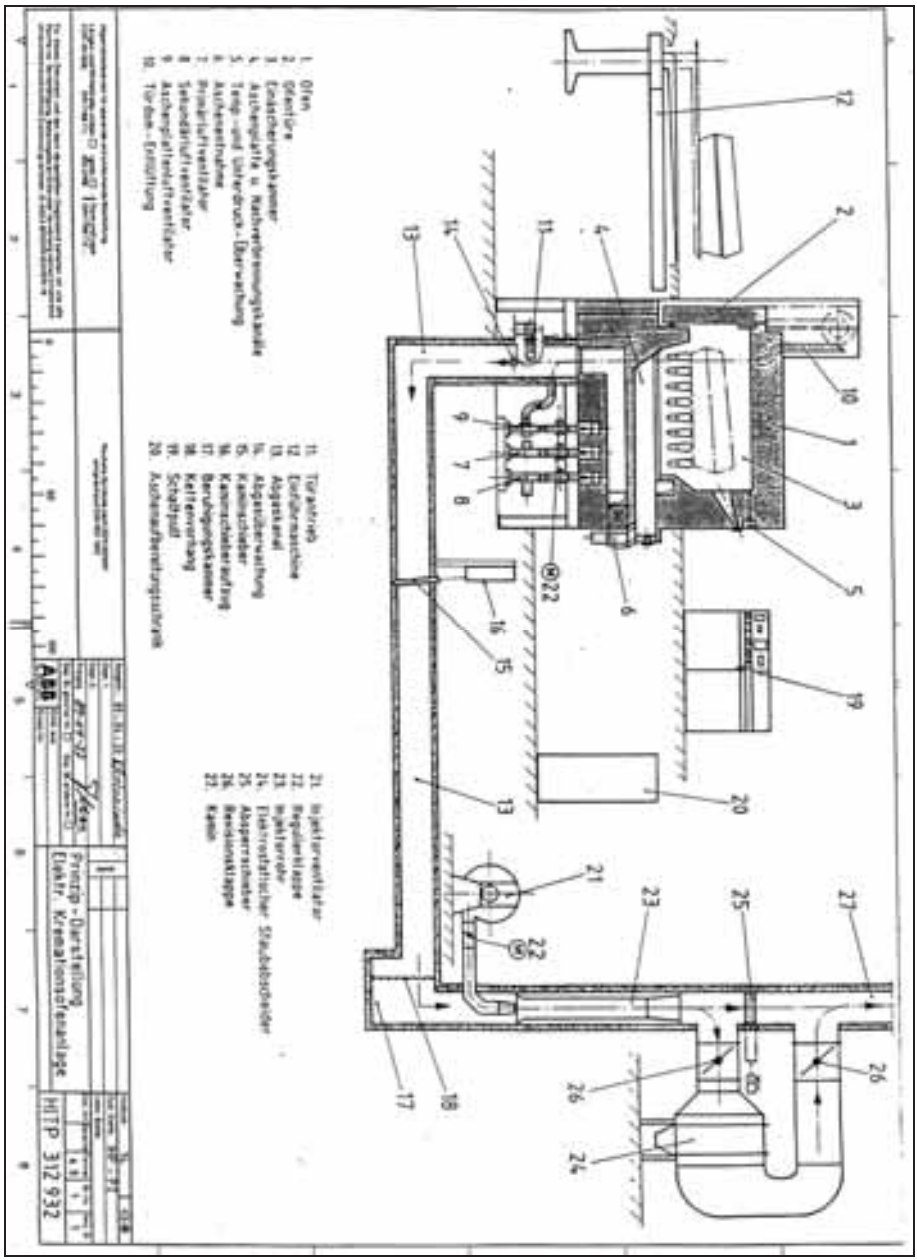

Document 102: ASEA BROWN BOVERI electric cremation furnace, operating principle. Documents 102-104b were kindly provided by that company.

1: Oven; 2: Oven door; 3: Cremation chamber; 4: Ash plate and post-combustion channels; 5: Observation of temperature and of draft; 6: Ash removal; 7: Blower for primary air; 8: Blower for secondary air; 9: Blower for air on ash plate; 10: Cupola: deaeration; 11: Door control; 12: Introduction trolley; 13: Discharge gas channel; 14: Observation of discharge gas; 15: Chimney damper; 16: Chimney-damper-raising device; 17: Damping chamber; 18: Chain curtain; 19: Electricity-control board; 20: Ash-preparation cabinet; 21: Injector blower; 22: Control valve; 23: Injector tube; 24: Electrostatic dedusting device; 25: Closure; 26: Inspection valve; 27: Chimney

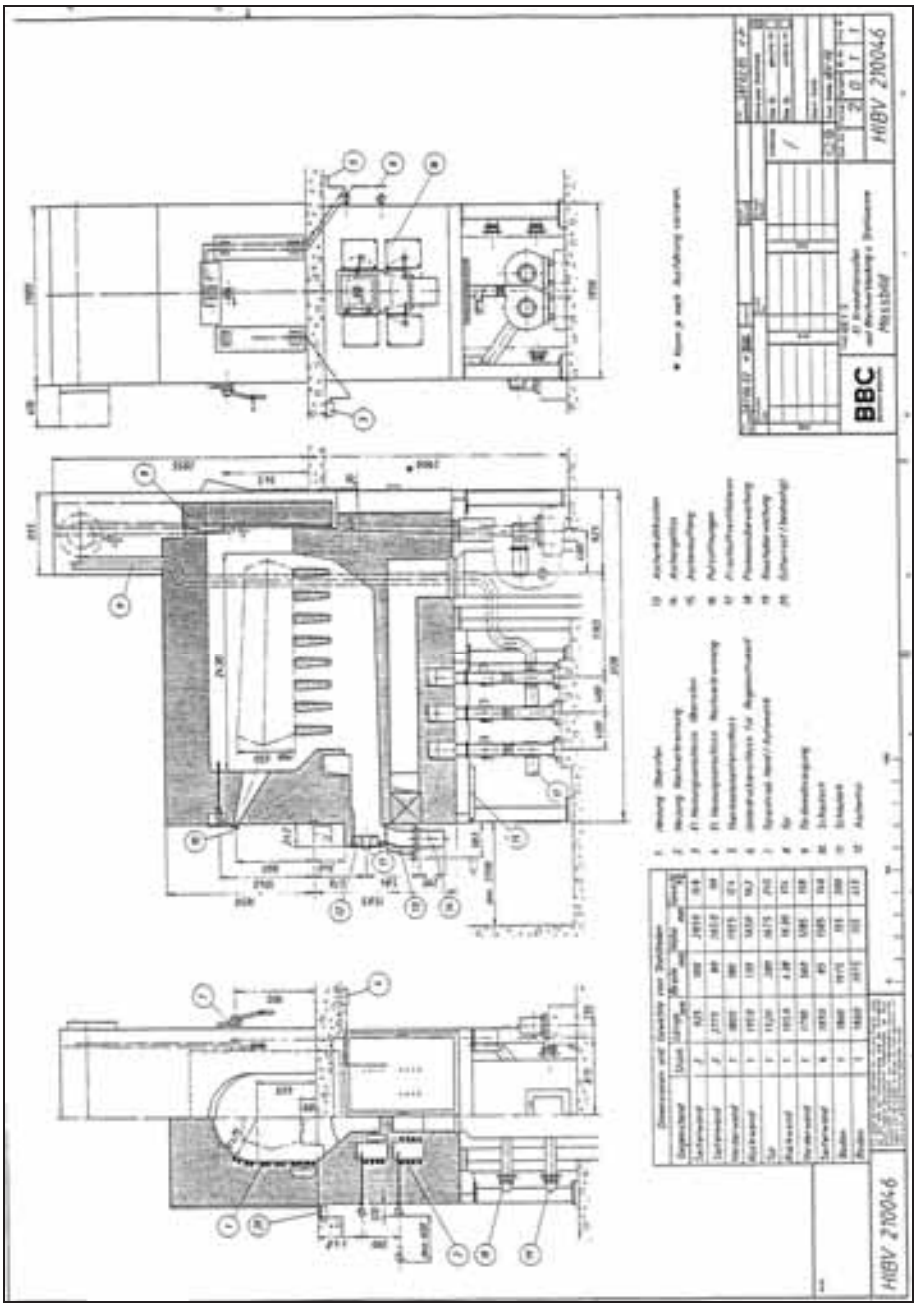

Document 103: ASEA BROWN BOVERI electric cremation furnace, model RK1-S.

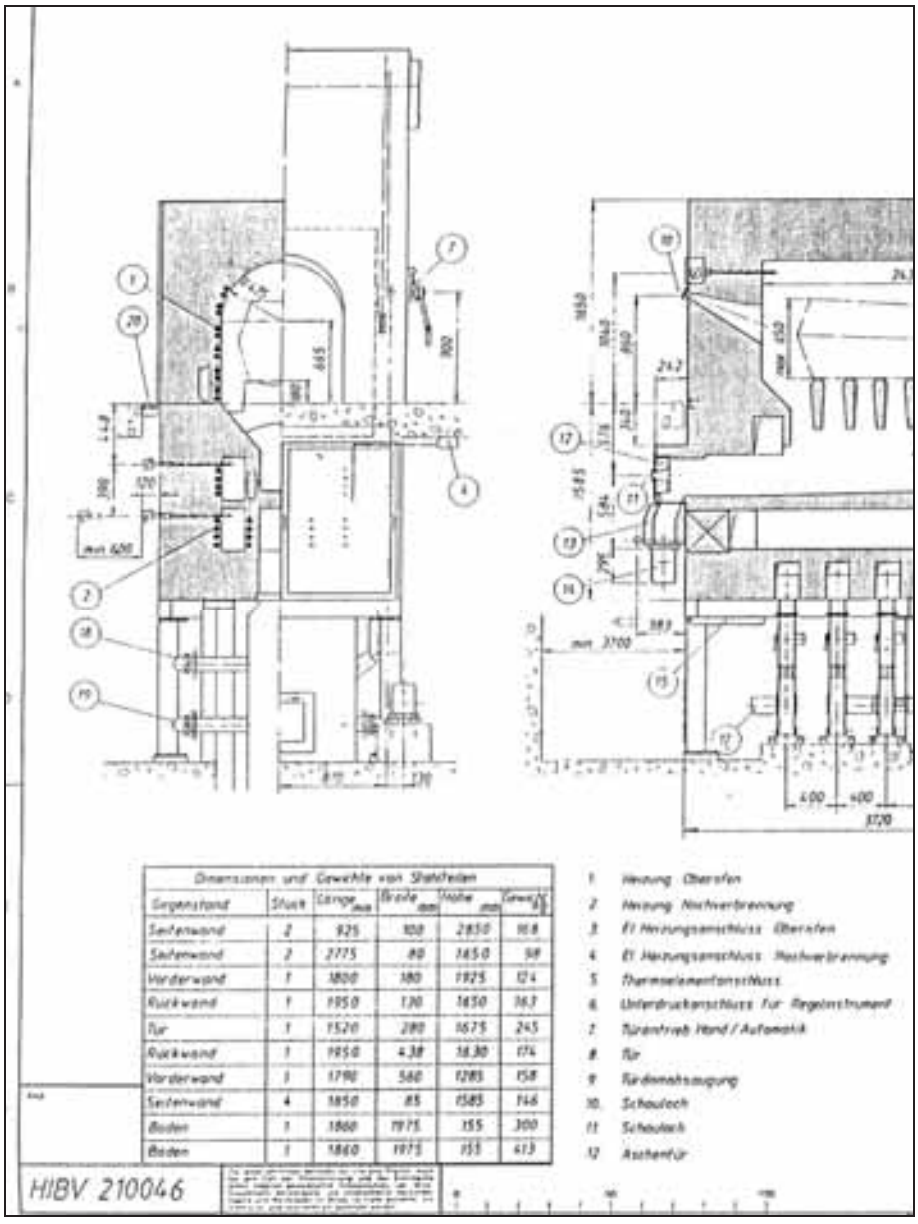

Dimensionen und Gewichte von Stahlteilen					
Gegenstand	Stück	Länge mm	Breite mm	Höhe mm	Gewicht kg
Seitenwand	2	925	100	2850	118
Seitenwand	2	2775	80	1650	98
Vorderwand	1	1800	180	1925	124
Rückwand	1	1950	130	1650	167
Tür	1	1520	280	1675	245
Rückwand	1	1950	438	1830	174
Vorderwand	1	1790	560	1285	158
Seitenwand	4	1850	85	1585	146
Boden	1	1860	1975	155	300
Boden	1	1860	1975	155	413

1. Heizung Ofenofen
2. Heizung Hochverbrennung
3. El Heizungsanschluss Ofenofen
4. El Heizungsanschluss Hochverbrennung
5. Thermoelementanschluss
6. Unterdruckanschluss für Regelinstrument
7. Türantrieb Hand / Automatik
8. Tür
9. Türdichtabsaugung
10. Schauloch
11. Schauloch
12. Aschentür

HIBV 210046

Document 103a: Doc. 103 enlarged, left-hand half.

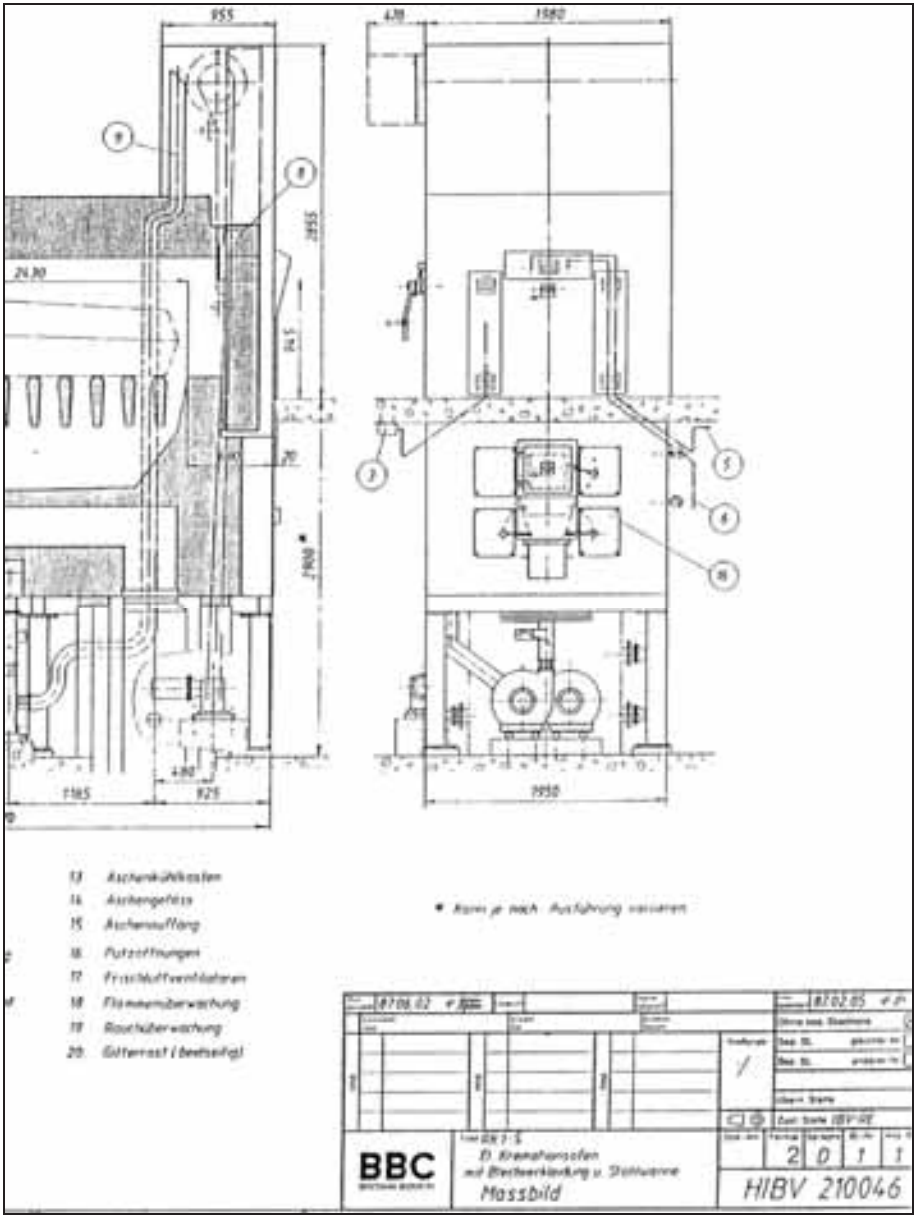

Document 103b: Doc. 103 enlarged, right-hand half.

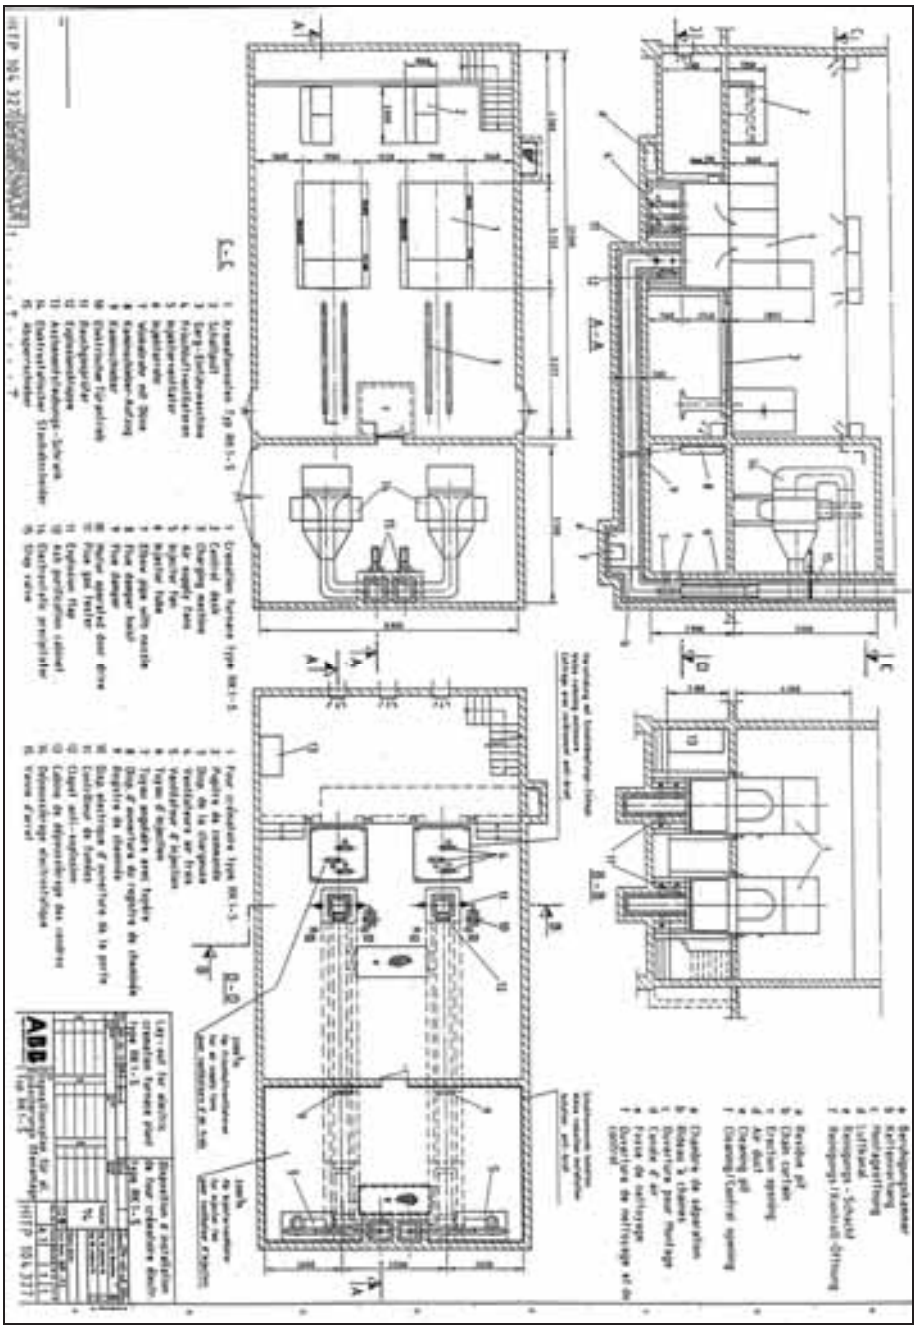

Document 104a: Cremation hall equipped with two ASEA BROWN BOVERI electric cremation furnaces.

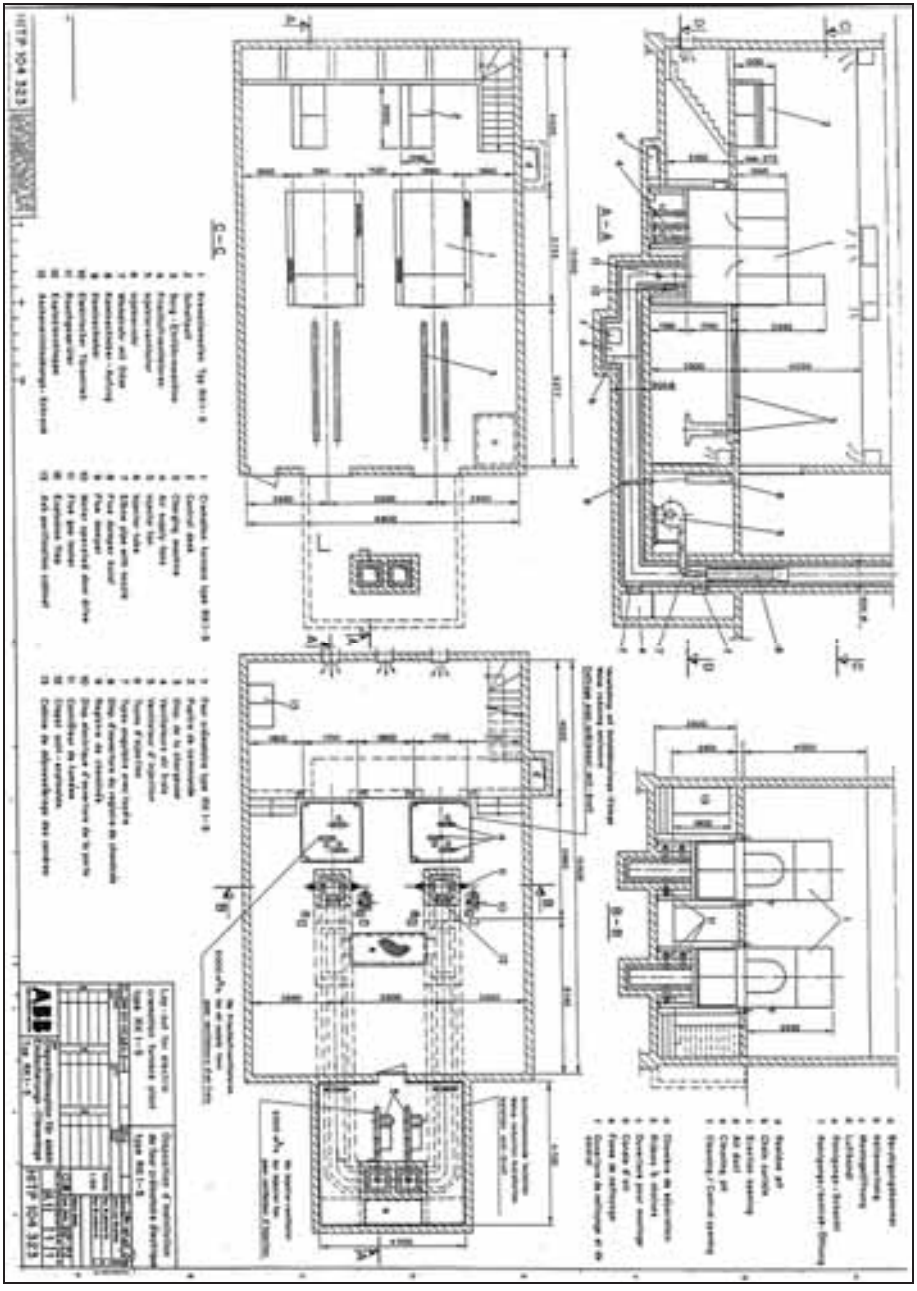

Document 104b: ditto.

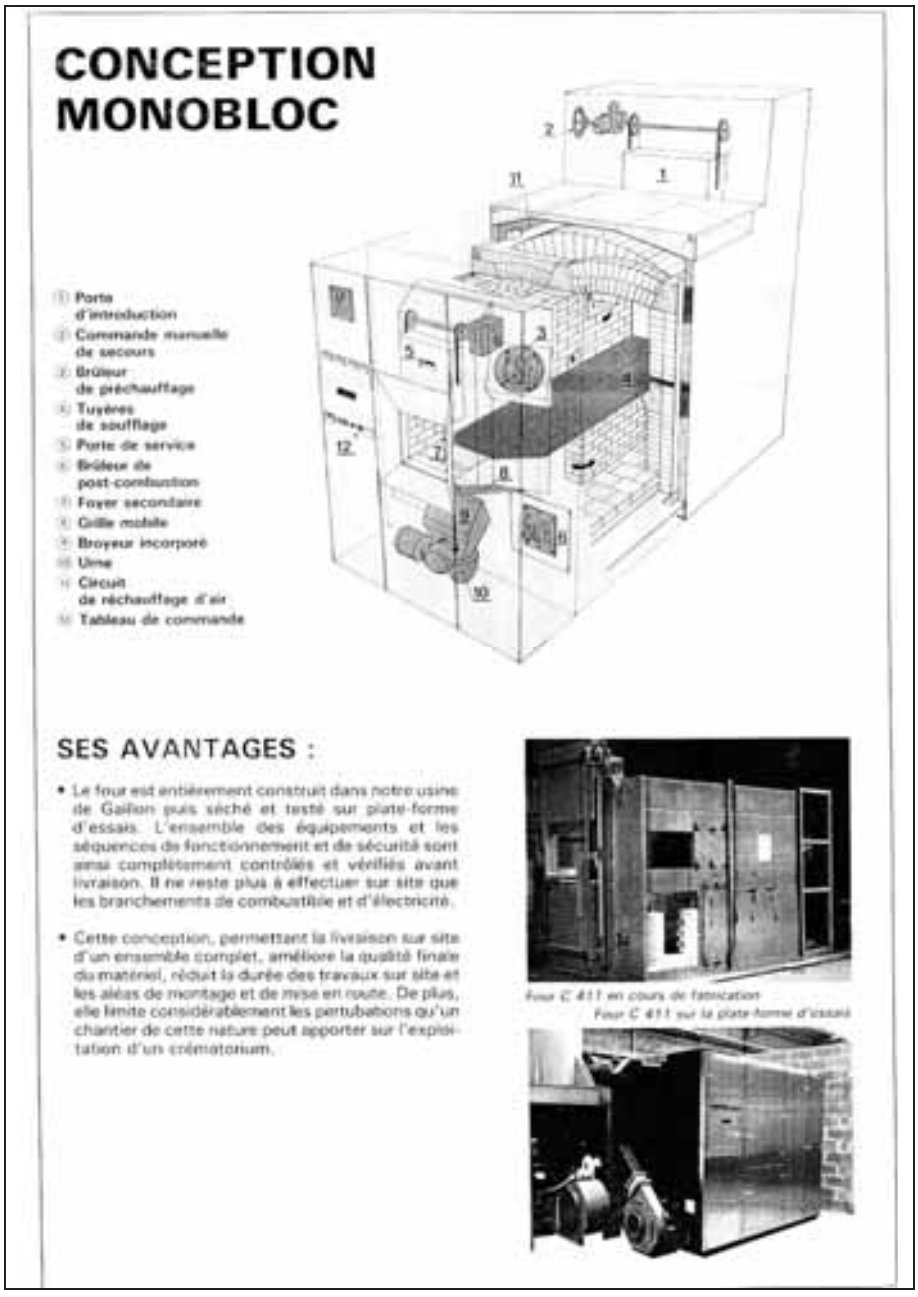

Document 105: FERBECK-VINCENT gas-fired cremation furnace, model C411.
Source: Fours de crémation. Modulaires, type C 411. *Undated promotional brochure kindly provided by that company.*
1: Introduction door; 2: Manual emergency control; 3: Preheating burner; 4: Air-feed tubes; 5: Manhole; 6: Post-combustion burner; 7: Secondary hearth; 8: Mobile grate; 9: Built-in spray; 10: Urn; 11: Air-heating circuit; 12: Control panel.

LA CONCEPTION DU FOUR TABO

L'ossature métallique,
renforcée du four est réalisée à partir de profilés également utilisés pour la distribution de l'air primaire, secondaire et tertiaire.

La structure réfractaire et isolante,
du four est constituée de 3 parties essentielles :
- la chambre de crémation
- les chambres de mélange
- la chambre de post-combustion

De la chambre de crémation,
les gaz issus de l'autocombustion sont, selon un procédé exclusif, intimement mélangés à l'air secondaire dans la double paroi du four pour permettre un processus pyrolitique contrôlé par la sonde à oxygène, l'air tertiaire et le brûleur dans la chambre de post-combustion.

L'utilisation de réfractaires denses,
contenant de 42 % à 64 % d'alumine, de matériaux isolants modernes, et de l'échangeur de chaleur introduit par TABO, assurent une crémation parfaite dans des conditions économiques d'exploitation.

Les équipements électriques,
mécaniques et thermiques sont regroupés de façon rationnelle et facilement accessibles du côté service.

L'utilisation de brûleurs,
industriels permet de déplacer les ventilateurs dans un local approprié.

La conception,
du four TABO permet indifféremment son assemblage sur place ou en usine.

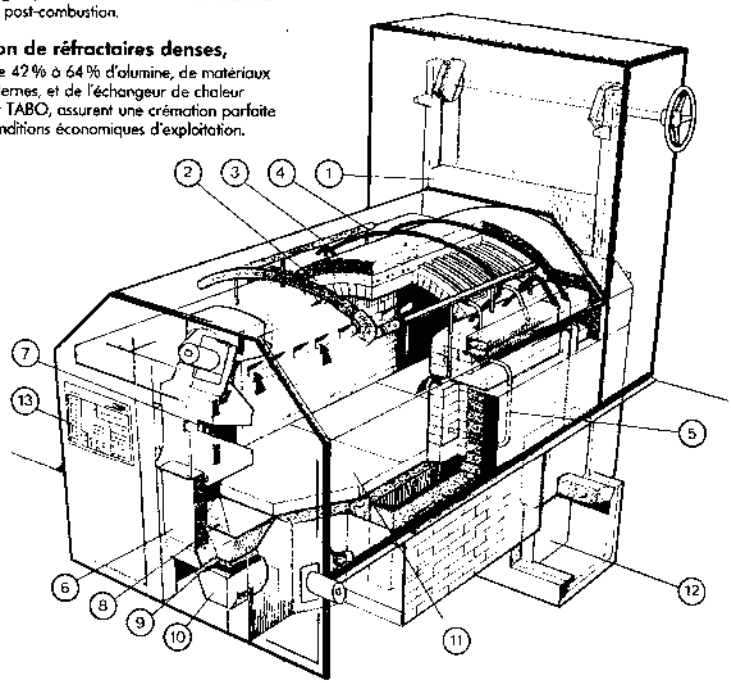

1. Porte d'introduction
2. Voûte de la chambre de combustion emmagasinage de la chaleur
3. Air secondaire
4. Air primaire (supérieur)
5. Air primaire (inférieur)
6. Porte de service
7. Lucarne d'inspection
8. Trémie
9. Grille mobile
10. Cendrier
11. Sole du four
12. Registre
13. Commande gaz au fioul

Document 106: TABO gas-fired cremation furnace. Source: Equipements de crémation Tabo. *Undated advertising brochure kindly provided by that company.*
1: Introduction door; 2: Vault of the combustion chamber, heat accumulation; 3: Secondary air; 4: Primary air (upper); 5: Primary air (lower); 6: Manhole; 7: Inspection window; 8: Funnel; 9: Mobile grate; 10: Ash container; 11: Oven floor; 12: Register (smoke damper); 13: Gas or oil supply.

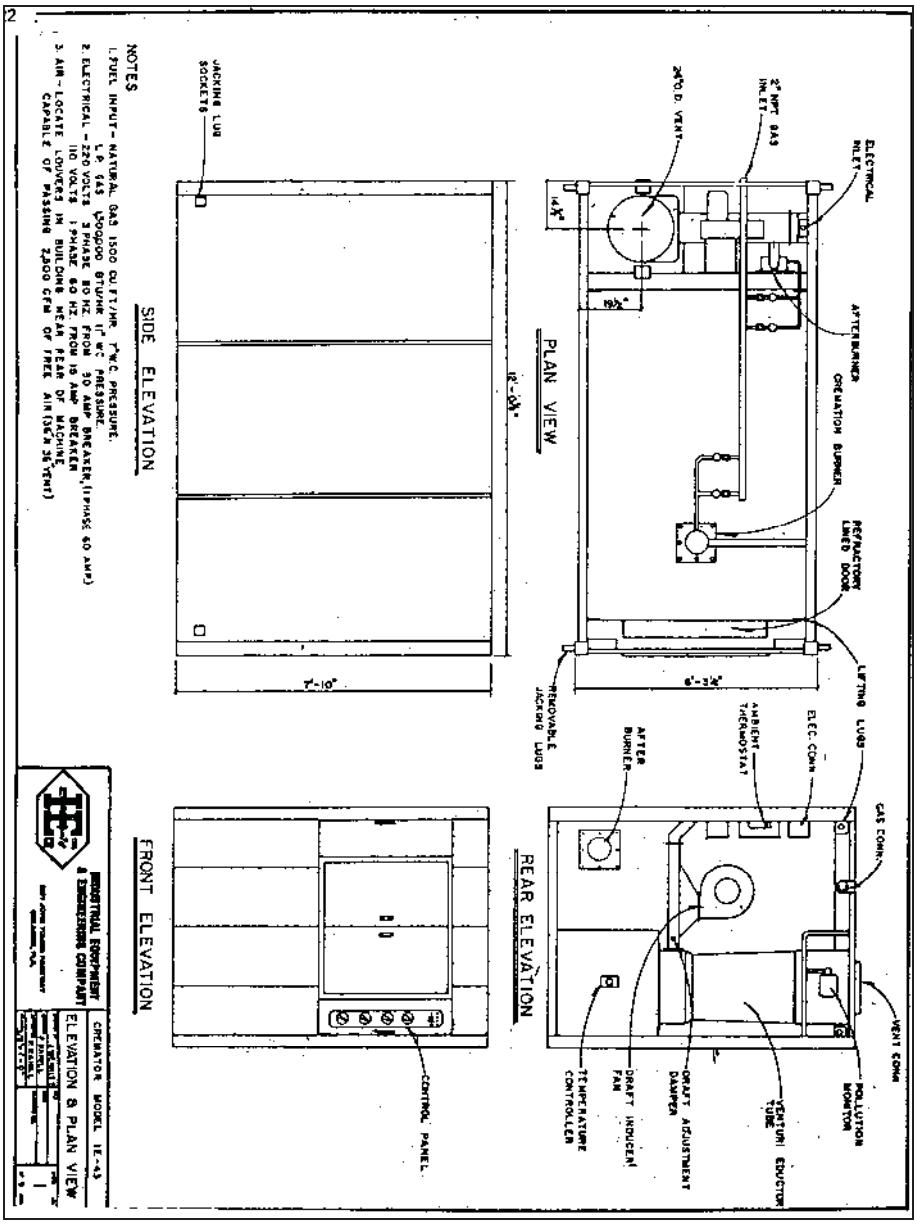

Document 107: ENER-TEK II gas-fired cremation furnace. Source: Fred A. Leuchter, An engineering report on the alleged execution gas chambers at Auschwitz, Birkenau and Majdanek Poland*, Fred A. Leuchter, Associates, Boston, MA, April 5, 1988, p. 122.*

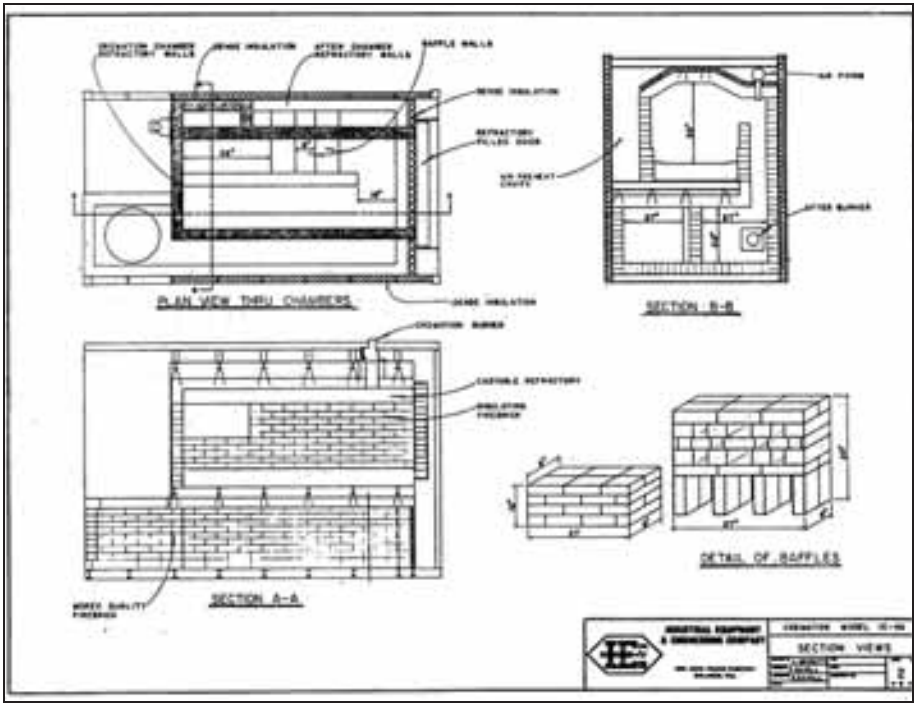

Document 107a: as above, p. 123

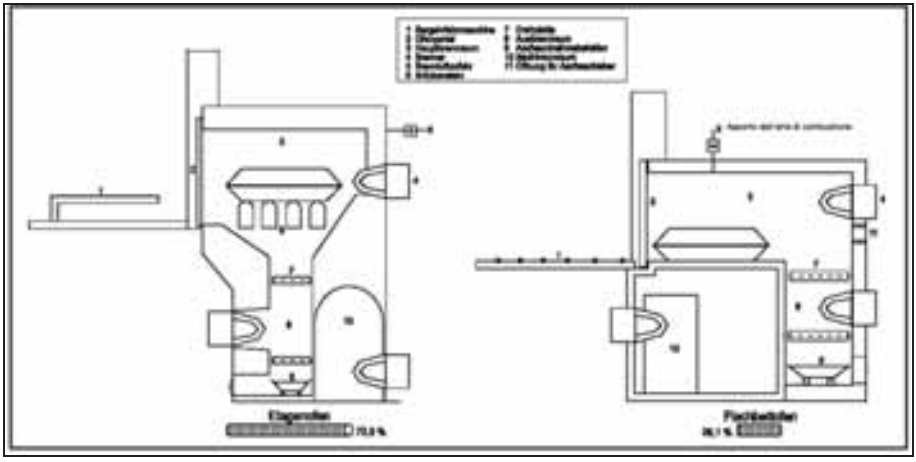

Document 108: Multi-storey furnace (Etagenofen, left) and flat-bed furnace (Flachbettofen, left) with market share in Germany (73.9% versus 26.1%). Source: R. Sircar, "Untersuchung der Emissionen aus Einäscherungsanlagen und der Einsatzmöglichkeiten von Barrierenentladungen," PhD thesis, University of Martin-Luther, Halle-Wittenberg, 28 June 2002, p. 14.

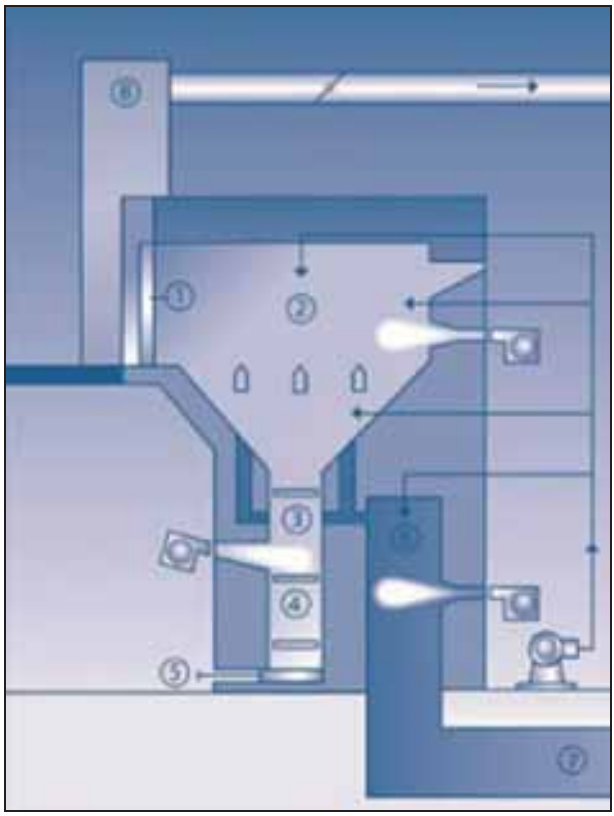

Document 109: RUPPMANN cremation furnace (without smoke filter). Source: G. Schetter, H. Burk, "Das Krematorium Dresden. Ein Beispiel für umweltgerechte Einäscherung unter betriebswirtschaftlichen Gesichtspunkten," Friedhofskultur*, Jg. 96, October 2006, in PDF, p. 5.*

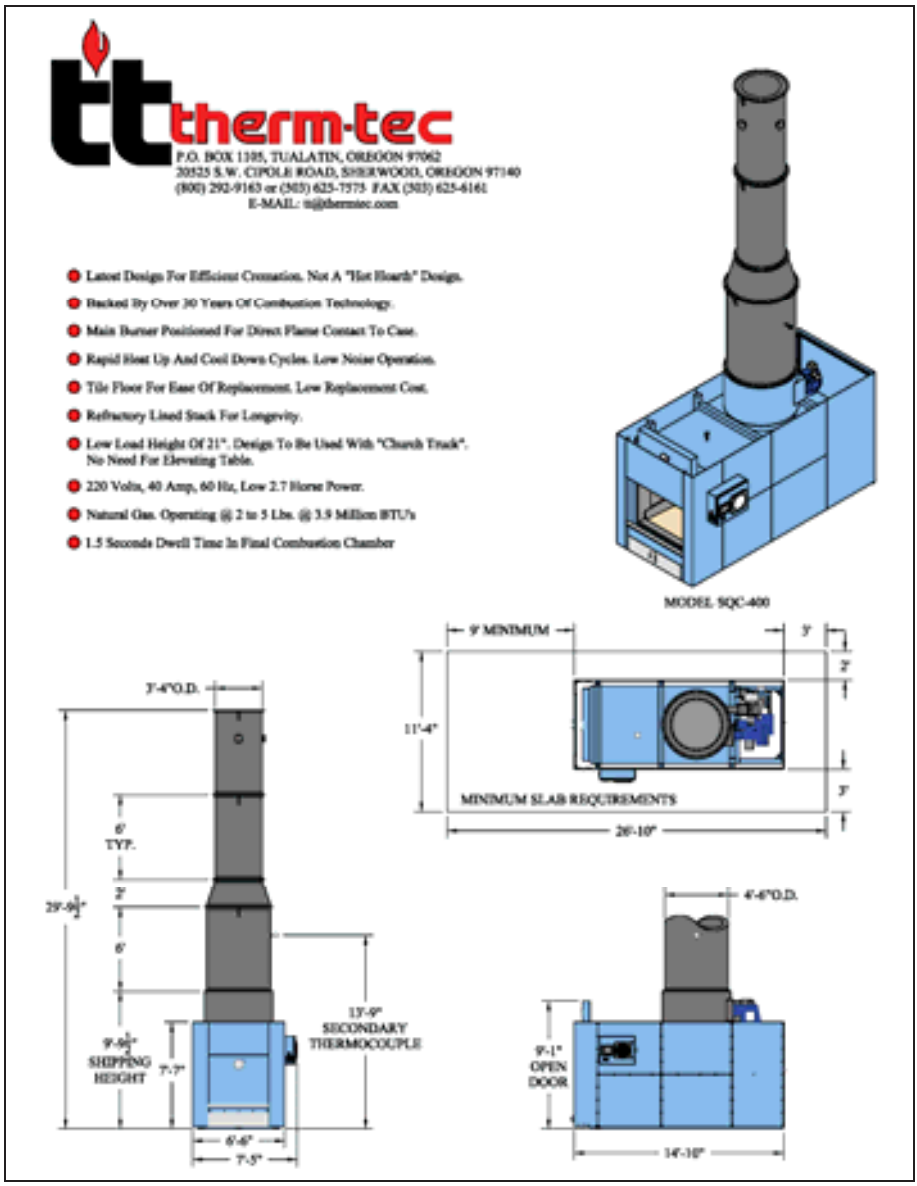

Document 109a: THERM-TECH gas-fired cremation furnace at Tualatin, Oregon, USA. Source: http://thermtec.com/sites/default/files/pdf-library/SQC-400 SPECS.pdf.

II. TOPF, Civilian Activities

Document 110: The founders of the company J.A. Topf & Söhne: J.A. Topf and his sons Julius and Ludwig. Source: Stadtarchiv Erfurt, 5/411 A-76.

J. A. Topf & Soehne

Maschinenfabrik · Feuerungstechnisches Baugeschäft

Feuerungstechn. Laboratorium · Eigene Versuchsstation

ERFURT

*

Die Firma wurde im Jahre 1878 durch Herrn J. A. Topf gegründet, der sich bereits vorher lange Zeit mit der Verbesserung industrieller Feuerungen eingehend befaßt hatte, nachdem er auf Grund seiner Tätigkeit als Brauerei-Fachmann zu der Ueberzeugung gelangte, daß das unwirtschaftliche Arbeiten der in dieser Zeit angewendeten Feuerungen eine Verbesserung der damals vorhandenen Einrichtungen erforderlich machte. In seinen Söhnen waren ihm tatkräftige Mitarbeiter erstanden, so daß das Gebiet der Feuerungstechnik durch Zusammenarbeit des Chemikers mit dem Techniker erfolgreich bearbeitet werden konnte.

In den beiden Hauptabteilungen für **Entwurf** und **Ausführung zeitgemäßer Dampfkessel-Anlagen** sowie die **Einrichtung kompletter Mälzereien** sind die darin behandelten Gebiete in einer Weise gepflegt worden, daß es der Firma gelungen ist, sich nicht nur in Europa, sondern auch in allen übrigen Erdteilen einen Namen zu verschaffen.

Das Arbeitsgebiet der Abteilung für Dampfkessel-Anlagen umfaßt den Entwurf und die Ausführung aller feuerungstechnischen Bestandteile, die auf die Nutzwirkung und Leistungsfähigkeit solcher Anlagen maßgebenden Einfluß ausüben. Es sind dies insbesondere:

Topf'sche Hochleistungsfeuerung mit senkrechter Verbrennungskammer an einem Steilrohrkessel

Document 111: Description of the Topf company's activities. Source: Deutschlands Städtebau: Erfurt*, Bearbeitet im Auftrage des Magistrats von Stadtbaurat Boegl, Erfurt. "Dari", Deutscher Architektur- und Industrie-Verlag. Berlin-Halensee, 1922.*

Übersicht über die

Lfd. Nr.	Ort	Tag der Eröffnung	Anzahl der vorhandenen Oefen	Ofensystem und Bautirma
1	Gotha	10. 12. 78	2	1) Friedrich Siemens, Dresden 2) Richard Schneider, Dresden
2	Heidelberg	22. 12. 01	1	Klingenstierna (Gebr. Beck), Offenbach a. M.
3	Hamburg	19. 11. 92	2	Richard Schneider, Dresden
4	Jena	14. 2. 98	2	Klingenstierna (Gebr. Beck), Offenbach a. M.
5	Offenbach a. M.	7. 12. 99	1	Klingenstierna (Gebr. Beck), Offenbach a. M.
6	Mannheim	20. 2. 01	1	Richard Schneider, Dresden
7	Eisenach	20. 1. 02	1	Richard Schneider, Dresden
8	Mainz	3. 5. 03	2	Klingenstierna (Gebr. Beck), Offenbach a. M.
9	Karlsruhe	25. 4. 04	1	Richard Schneider, Dresden
10	Heilbronn	26. 6. 05	1	Klingenstierna (Gebr. Beck), Offenbach a. M.
11	Ulm	1. 1. 06	2	1) Klingenstierna-Beck 2) Gebrüder Beck } Offenbach a. M.
12	Chemnitz	15. 12. 06	2	1) Richard Schneider, Dresden 2) Gebr. Beck, Offenbach a. M.
13	Bremen	24. 2. 07	2	1) Klingenstierna-Beck, Offenbach a. M. 2) Alfred Schmidt, Bremen
14	Stuttgart	6. 4. 07	2	1) Klingenstierna-Beck, Offenbach a. M. 2) Wilhelm Ruppmann, Stuttgart
15	Coburg	12. 11. 07	2	Gebr. Beck, Offenbach a. M.
16	Pößneck	16. 10. 08	1	Gebr. Beck, Offenbach a. M.
17	Zittau	1. 4. 09	1	Rich. Schneider, Techn. Ofenbaubüro, Berlin
18	Baden-Baden	25. 10. 09	1	Gebr. Beck, Offenbach a. M.
19	Zwickau	1. 11. 09	2	Gebr. Beck, Offenbach a. M.
20	Leipzig	1. 1. 10	3	R. Schneider, Stettiner Chamotte-Fabrik
21	Lübeck	15. 5. 10	2	Gebr. Beck, Offenbach a. M.
22	Dessau	18. 5. 10	2	1) Toisul & Fradet, Paris 2) Gebr. Beck, Offenbach a. M.
23	Gera	12. 6. 10	2	Gebr. Beck, Offenbach a. M.
24	Reutlingen	1. 1. 11	1	Wilhelm Ruppmann, Stuttgart
25	Dresden	22. 5. 11	3	2) R. Schneider, Stettiner Chamotte-Fabrik 1) J. A. Topf & Soehne, Erfurt
26	Göppingen	8. 10. 11	1	Wilhelm Ruppmann, Stuttgart
27	Meiningen	8. 10. 11	1	Gebr. Beck, Offenbach a. M.
28	Weimar	14. 12. 11	2	1) R. Schneider, Stettiner Chamotte-Fabrik 2) J. A. Topf & Sochne, Erfurt
29	Sonneberg i. Th.	20. 12. 11	1	Gebr. Beck, Offenbach a. M.
30	Hagen i. W.	16. 9. 12	2	1) Custodis, Düsseldorf 2) Kori, Berlin
31	Frankfurt a. M.	12. 10. 12	2	R. Schneider, Stettiner Chamotte-Fabrik
32	Berlin Gerichtsstr.	28. 11. 12	3	R. Schneider, Stettiner Chamotte-Fabrik

Document 112: The German crematoria as of 1927. Source: IV. Jahrbuch des Verbandes der Feuerbestattungs-Vereine Deutscher Sprache 1928. *Herausgegeben zum 22. Verbandstage am 4. bis 8. Juli in Bremen vom Verbandsvorstande. Königsberg Pr., 1928, pp. 82-87.*

deutschen Krematorien.

Reine Baukosten des Gebäudes bzw. der durch den Ofeneinbau notwendigen Umbauten	Kosten der Ofenanlage	Einäscherungsziffer 1927	Einäscherungen seit Eröffnung	Gebühren für die Einäscherung nebst Ausschmückung und Beleuchtung der Trauerhalle sowie Orgelspiel	Lfd. Nr.
70 000,—	1) 12 000,— 2) 18 000,—	703	17 977	Einheim. 30,— Fremde 38,—	1
34 153,—	9 537,—	134	4 396	92,—	2
132 512,—	28 400,—	3139	25 889	6,— bis 90,—	3
10 000,—*	20 000,—	749	9 057	66,50	4
6 500,—	10 500,—	331	5 779	50,—	5
25 000,—	12 000,—	168	6 375	60,—	6
124 223,—	13 503,—	401	4 996	40,—	7
160 000,—	22 000,—	205	6 920	70,—	8
60 000,—	11 500,—	199	3 710	unentgeltlich	9
32 000,—	11 000,—	114	1 611	70,—	10
33 000,—	22 000,—	192	4 170	102,50	11
220 000,—	21 000,—	1392	16 313	unentgeltlich	12
225 000,—	30 000,—	1169	15 844	48,—	13
250 000,—	1) 10 000,— 2) 11 500,—	1010	12 482	20,50	14
12 500,—	23 365,—	295	5 132	III. Klasse 55,—	15
17 000,—	10 500,—	125	2 325	23,00	16
114 500,—	11 750,—	323	5 916	80,—	17
100 000,—	11 694,—	86	1 614	140,— bis 300,—	18
100 000,—	20 500,—	578	5 301	40,—	19
1 130 149,—	30 000,—	2048	22 638	57,—	20
47 000,—	20 500,—	153	1 946	103,—	21
105 000,—	1) 16 500,— 2) 10 000,—	624	3 439	57,—	22
50 000,—	20 000,—	746	6 883	47,—	23
21 640,—	10 027,—	56	446	75,—	24
1 000 000,—	2) 24 976,— 1) 18 300,—	2045	23 184	III. Klasse 34,50	25
54 300,—	10 000,—	44	778	50,—	26
31 000,—	10 000,—	153	1 733	170,- einschl. Sarg und Überführung	27
25 000,—	1) 9 000,— 2) 14 000,—	271	3 410	II. Kl. 180,- einschl. Sarg u. Überführ.	28
33 700,—	13 688,—	178	1 955	84,—	29
140 000,—	12 000,—	237	1 413	75,—	30
76 960,—	39 800,— einschl. Versenkungsapparat	552	3 903	25,— bis 305,—	31
—	—	6126	54 526	40,—	32

Document 112: continued.

Lfd. Nr.	Ort	Tag der Eröffnung	Anzahl der vorhandenen Oefen	Ofensystem und Baufirma
33	München	28. 11. 12	2	R. Schneider, Techn. Ofenbaubüro, München
34	Wiesbaden	19. 12. 12	2	R. Schneider, Stettiner Chamotte-Fabrik
35	Nürnberg	15. 5. 13	2	Wilhelm Ruppmann, Stuttgart
36	Berlin-Treptow	23. 6. 13	2	Gebr. Beck, Offenbach a. M.
37	Tilsit	9. 9. 13	1	R. Schneider, Stettiner Chamotte-Fabrik
38	Eßlingen	1. 10. 13	1	Wilhelm Ruppmann, Stuttgart
39	Greifswald	20. 10. 13	1	Gebr. Beck, Offenbach a. M.
40	Görlitz	28. 11. 13	1	R. Schneider, Stettiner Chamotte-Fabrik
41	Freiburg i. Br.	15. 4. 14	1	J. A. Topf & Soehne, Erfurt
42	Darmstadt	10. 10. 14	1	Gebr. Beck, Offenbach a. M.
43	Danzig	15. 10. 14	2	R. Schneider, Stettiner Chamotte-Fabrik
44	Augsburg	25. 5. 15	1	Wilhelm Ruppmann, Stuttgart
45	Braunschweig	1. 7. 15	2	R. Schneider, Stettiner Chamotte-Fabrik
46	Hirschberg i. Schl.	22. 8. 15	1	J. A. Topf & Soehne, Erfurt
47	Krefeld	4. 10. 15	1	R. Schneider, Stettiner Chamotte-Fabrik
48	Halle a. d. S.	23. 12. 15	2	J. A. Topf & Soehne, Erfurt
49	Kiel	14. 2. 16	1	Gebr. Beck, Offenbach a. M.
50	Friedberg i. Hessen	15. 3. 17	1	Gebr. Beck, Offenbach a. M.
51	Pforzheim	2. 8. 17	1	Wilhelm Ruppmann, Stuttgart
52	Plauen i. V.	1. 2. 18	1	R. Schneider, Stettiner Chamotte-Fabrik
53	Königsberg i. Pr.	5. 12. 18	2	Wilhelm Ruppmann, Stuttgart
54	Konstanz	15. 5. 20	1	Gebr. Beck, Offenbach a. M.
55	Rudolstadt i. Th.	15. 6. 21	1	R. Schneider, Stettiner Chamotte-Fabrik
56	Bln.-Wilmersdorf	11. 5. 22	2	R. Schneider, Stettiner Chamotte-Fabrik
57	Ilmenau	22. 10. 22	1	J. A. Topf & Soehne, Erfurt
58	Hannover	24. 2. 23	2	J. A. Topf & Soehne, Erfurt
59	Erfurt	4. 4. 23	2	J. A. Topf & Soehne, Erfurt
60	Suhl	11. 8. 23	1	J. A. Topf & Soehne, Erfurt
61	Magdeburg	22. 11. 23	2	J. A. Topf & Soehne, Erfurt
62	Grünberg i. Schl.	5. 1. 24	1	J. A. Topf & Soehne, Erfurt
63	Dortmund	24. 5. 24	2	J. A. Topf & Soehne, Erfürt
64	Arnstadt i. Th.	1. 10. 24	1	J. A. Topf & Soehne, Erfurt
65	Guben	19. 11. 24	1	J. A. Topf & Soehne, Erfurt
66	Selb i. B.	7. 2. 25	1	J. A. Topf & Soehne, Erfurt
67	Bernburg	17. 2. 25	1	J. A. Topf & Soehne, Erfurt
68	Stettin	17. 2. 25	2	1) R. Schneider, Stettiner Chamotte-Fabrik 2) desgl. (verbesserte Konstruktion)
69	Apolda	16. 4. 25	1	J. A. Topf & Soehne, Erfurt
70	Wilhelmshaven	11. 2. 26	1	J. A. Topf & Soehne, Erfurt
71	Breslau	12. 4. 26	1	Gebr. Beck, Offenbach a. M.
72	Cassel	21. 5. 26	1	J. A. Topf & Soehne, Erfurt
73	Höchst a. M.	1. 6. 26	1	J. A. Topf & Soehne, Erfurt
74	Liegnitz	8. 7. 26	1	J. A. Topf & Soehne, Erfurt
75	Gießen	7. 8. 26	1	J. A. Topf & Soehne, Erfurt
76	Brandenburg (H.)	17. 10. 26	1	J. A. Topf & Soehne, Erfurt
77	Weißenfels a. S.	7. 2. 27	1	Kory, Berlin
78	Tuttlingen	14. 8. 27	1	Wilhelm Ruppmann, Stuttgart

Document 112: continued.

Reine Baukosten des Gebäudes bzw. der durch den Ofeneinbau notwendigen Umbauten	Kosten der Ofenanlage	Einäscherungsziffer 1927	Einäscherungen seit Eröffnung	Gebühren für die Einäscherung nebst Ausschmückung und Beleuchtung der Trauerhalle sowie Orgelspiel	Lfd. Nr.
—	—	1083	8 228	nach 6 Kl. gestuft	33
35 000,—	26 500,—	381	3 593	133,—	34
230 000,—	20 000,—	532	4 880	100,—	35
—	—	4020	24 970	40,—	36
102 000,—	8 000,—	30	582	74,— bis 90,—	37
20 600,—	12 800,—	83	894	26,—	38
64 500,—	6 000,—	62	685	60,—	39
120 000,—	8 800,—	258	2 358	35,— bis 95,—	40
100 000,—	—	110	1 315	81,—	41
85 000,—	10 000,—	106	1 025	69,— bzw. 70,—	42
150 000,—	26 500,—	614	3 320	—	43
—	11 000,—	74	719	53,75	44
201 800,—	22 400,—	923	5 610	29,50	45
125 000,—	13 300,—	182	1 626	62,—	46
76 230,—	11 500,—	255	1 395	70,—	47
850 000,—	17 000,—	689	4 701	45,—	48
88 000,—	9 450,—	240	1 633	70,—	49
50 000,—	9 617,67	50	513	Einheim. 30,— Auswärtige 50,—	50
—	15 000,—	104	1 261	105,—	51
678 500,—	9 500,—	479	2 731	60,—	52
1 300 000,—	50 000,—	409	3 059	55,— bis 176,—	53
Inflation	Inflation	58	293	48,— bis 58,—	54
desgl.	desgl.	255	1 126	83,— bis 87,—	55
desgl.	desgl.	3581	17 426	40,—	56
desgl.	desgl.	133	672	50,—	57
desgl.	desgl.	627	1 739	46,—	58
desgl.	desgl.	589	2 075	71,70	59
desgl.	desgl.	110	471	55,—	60
desgl.	desgl.	930	2 586	70,—	61
desgl.	desgl.	27	87	70,— bis 80,—	62
desgl.	desgl.	363	837	63,— bzw. 66,—	63
52 000,—	—	190	620	103,—	64
—	12 000,—	220	491	60,—	65
105 500,—	—	162	439	80,—	66
55 000,—	14 000,—	240	500	27,—	67
70 000,—	Stft. d. Ofenbaufirma	307	701	36,—	68
—	—	153	321	46,—	69
24 900,—	14 850,—	63	101	45,—	70
225 000,—	12 500,—	377	552	56,—	71
—	14 000,—	148	215	53,—	72
—	15 000,—	32	49	65,—	73
44 040,—	12 000,—	81	121	73,—	74
60 000,—	14 200,—	76	104	50,—	75
400 000,—	16 000,—	213	255	62,—	76
—	—	62	62	40,— u. 21,50	77
150 000 —	21 500,—	16	16	—	78

Document 112: continued.

Lfd. Nr.	Ort	Tag der Eröffnung	Anzahl der vorhandenen Oefen	Ofensystem und Baufirma
79	Eisfeld	29. 9. 27	1	J. A. Topf & Soehne, Erfurt
80	Ludwigsburg	22. 10. 27	1	Wilhelm Ruppmann, Stuttgart
81	Hildburghausen	27. 10. 27	1	J. A. Topf & Soehne, Erfurt
82	Freiberg i. S.	2. 3. 28	1	Gebr. Beck, Offenbach a. M.
83	Quedlinburg	10. 3. 28	1	J. A. Topf & Soehne, Erfurt

Durch nachträglichen Ofeneinbau wurden Friedhofskapellen in Krematorien umgewandelt in Jena, Offenbach, Eisenach, Reutlingen, Göppingen, Weimar, Sonneberg i. Th., Frankfurt a. M., München, Wiesbaden, Pforzheim, Konstanz, Ilmenau, Erfurt, Suhl, Magdeburg, Grünberg, Arnstadt i. Th., Bernburg, Stettin, Apolda, Wilhelmshaven, Liegnitz, Gießen, Weißenfels, Eisfeld, Ludwigsburg und Quedlinburg.

Als Heizmaterial verwenden die meisten deutschen Krematorien Koks, (Gas-, Kammeröfen-, Zechen-, Schmelz-, Hütten-, Grob-, Destillations-Koks), Braunkohle und Koks vermischt findet in Gotha Verwendung. Koks und Holz werden verfeuert in Göppingen, Eßlingen, Freiburg i. Br. — Mit Gas werden Krematoriumsöfen beheizt in Dessau, Dresden, Ludwigsburg und Freiberg i. Sa.

Reine Baukosten des Gebäudes bzw. der durch den Ofeneinbau notwendigen Umbauten	Kosten der Ofenanlage	Einäscherungsziffer 1927	Einäscherungen seit Eröffnung	Gebühren für die Einäscherung nebst Ausschmückung und Beleuchtung der Trauerhalle sowie Orgelspiel	Lfd. Nr.
21 300,—	13 700,—	7	7	78,—	79
47 000,—	18 000,—	7	7	50,—	80
24 000,—	13 000,—	16	7	50,—	81
145 000,—	13 500,—	—	—	200,—	82
50 000,—	13 519,—	—	—	70,—	83
		45 752,—	389 138,—		

Die Zeitdauer der Einäscherung schwankt zwischen 45 Minuten bis zu 3 Stunden. An Koks werden verbraucht $1^1/_2$ bis $8^1/_2$ Zentner für die Einäscherung, an Gas 33 bis 260 cbm. Die gewaltigen Unterschiede der Zahlen sind dadurch zu erklären, daß seitens der Krematorien zwischen der Hochheizung des Ofens und der Nachheizung des noch warmen Ofens bei den Zahlenangaben nicht unterschieden worden ist.

Die Tabelle verdanken wir zum größten Teile dem Volksfeuerbestattungsverein V. V. a. G. in Berlin, der den Nachdruck gütigst gestattete. Für die Zwecke des Jahrbuchs wurde die Tabelle vereinfacht und zeitgemäß ergänzt, z. T. unter Benutzung der Statistik der „Deutsche Flamme".

Document 112: continued.

Document 113: "Cremation furnaces for crematoria, System Topf."Advertisement of the first decade of the 20th century. Source: III. Jahrbuch des Verbandes der Feuerbestattungs-Vereine Deutscher Sprache*. Druck von Carl Wull, Heilbronn a. N., 1913, p. 175.*

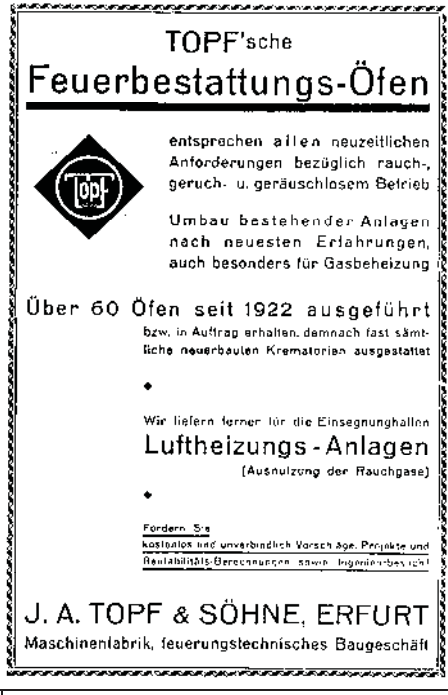

Document 114: "Topf cremation furnaces." Advertisement from the early 1930s. Source: R. Nagel, Die Vorzüge der Feuerbestattung*. self-published, Vienna, 1931, p. 27.*

Document 115: "Topf cremation furnaces." Advertisement from the early 1930s. Source: V. Jahrbuch des Verbandes der Feuerbestattungs-Vereine Deutscher Sprache*. Königsberg Pr. 1930.*

Document 116: "Mechanical cremation furnaces for operation with electricity, gas and coke". Advertisement from the mid-1930s. Source: www.topfundsoehne.de

Document 117: Advertisements by various companies active in the cremation sector at the beginning of the 20th century. Source: II. Jahrbuch des Verbandes der Feuerbestattungs-Vereine Deutscher Sprache. *Vereinsbuchdruckerei, Pyrmont 1912, p. 147.*

Document 118: "Cremation Furnaces System Ruppmann." Advertisement from the first decade of the 20th century. Source: as Doc. 113, p. 176.

Der

Feuerbestattungs-Ofen

SYSTEM RUPPMANN

Feuerbestattungs-Ofen

SYSTEM RUPPMANN

Koks-Generator-Gasfeuerung

Verbrennungsraum

Document 119: "The Cremation Furnace System Ruppmann." Advertising brochure published around 1918.

Der Sarg wird mit Handwagen oder mittelst mechanischer Einführungs-Vorrichtung eingeführt und automatisch auf einen Schamotterost abgesetzt, worauf der Wagen sofort wieder zurückgeführt wird.

Zum Verschluss des Verbrennungsraumes dient ein zuverlässiger, in Eisen armierter, vollständig gasdicht abschliessender Schamotte-Schieber. Ausserdem wird als Abschluss nach aussen noch ein schwerer Winkelrahmen mit zweiflügeliger Türe in Kunstschmiedearbeit angebracht.

Unter dem Verbrennungsraum ist ein

Nachglühraum

angeordnet, auf dessen Herd die durch den Schamotterost fallenden Aschenteile des menschlichen Körpers ausglühen.

Vom Nachglühraum aus gelangen die Feuergase in eine wärmeausgleichend wirkende Rückheizkammer, durch welche der Herd des ersteren auch von unten gründlich beheizt wird, worauf die Abgase in den Rekuperator eintreten.

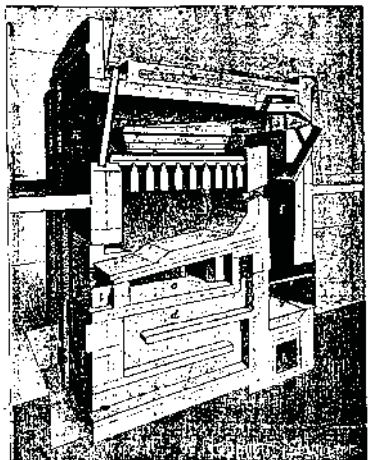

a) Verbrennungsraum d) Rekuperator g) Kokeschacht k) Sargeinführung
b) Nachglühraum e) Entaschung h) Abgaskanal l) Leichenraum (Muffel)
c) Rückheizkammer f) Gas Generator i) Schamotteschieber m) Luftzutritt

Einer der wichtigsten Ofenteile ist der

Rekuperator

System Ruppmann

welcher durch eine grössere Zahl enger Luftkanäle und weiter Feuerkanäle neben- und übereinander gebildet wird. Derselbe dient dazu, die Abhitze des Ofens, soweit praktisch irgend möglich, zur Vorwärmung der Verbrennungsluft auszunützen.

Bei dem im Gegenstromprinzip arbeitenden Ruppmannschen Rekuperator wird die Luft in enge Berührung mit den glühenden Schamotte-Wänden gebracht, wodurch allein die Gewähr für hohe Erhitzung grösserer Luftmengen geboten ist.

Um auch die nach aussen dringende Strahlwärme des oberen Verbrennungsraumes für die Verbrennungsluft zu gewinnen wird letztere zu beiden Seiten des Verbrennungsraumes hin- und hergeleitet und dann als hochtemperierte Luft in den Gasbrenner, gleichmässig verteilt, eingeführt.

Der gesamte Ofen ist äusserst kräftig konstruiert und wird durch nur eigenes, gutgeschultes Baupersonal unter Verwendung erstklassiger Materialien sorgfältig aufgebaut und solid verankert.

Zur genauen Einregulierung des Ofenbetriebs sind verschiedene Schieber in bewährter Anordnung eingebaut.

Ansicht des Verbrennungsofen im Krematorium Essen a. R.
Erbaut von der Firma WILHELM RUPPMANN, STUTTGART

Allgemeines.

Die Verbrennung spielt sich in der Weise ab, dass nach Einführung des Sarges der Körper infolge Einwirkung der Strahlwärme aufgelöst und in Gasform überführt wird. Die dabei erzeugten Gase werden in glühendem Luftstrom vollständig zur Verbrennung gebracht.

Da bei Beginn des Einäscherungsprozesses die Koksfüllung im Generator (2 Stunden vor einer Kremation wird kein Brennstoff mehr nachgefüllt) bis auf einen kleinen glühenden Rest verzehrt ist, werden keine Gase und Flammen im Generator mehr entwickelt. Der Körper kommt demzufolge mit irgendwelchen Feuergasen überhaupt nicht in Berührung, wird vielmehr in rein glühender Luft verzehrt, welche in reichlicher Menge von meinem Rekuperator geliefert wird.

Mein Ofensystem bietet dadurch die sicherste Gewähr für eine vollständig einwandfreie Feuerbestattung in denkbar ästhetischster Form.

Die sich im Nachglühraum sammelnden Ueberreste verglühen auf dessen Herd zu rein weisser Asche, welche nach Verlauf von 2 Stunden dem Ofen entnommen werden kann. Die Dauer der Verbrennung beträgt normal 1¼ — 1¾ Stunden.

Ausgeführte Anlagen:

AUGSBURG, BERN, BIEL, ESSLINGEN, GÖPPINGEN, KÖNIGSBERG, LUGANO
PFORZHEIM, NÜRNBERG (2 Oefen), REUTLINGEN, STUTTGART, WINTERTHUR.

Ingenieurbesuch und Projekt-Ausarbeitung bereitwillig und kostenlos.
Gegebenenfalls wird die vollständige Ofenanlage in bereits vorliegende Bauplane eingezeichnet.

Eigenes Qualitäts-Schamottewerk. ▪▪▪ Eigenes, geschultes Baupersonal.
Eigene Armaturen-Werkstätten.

ABTEILUNG II: SCHAMOTTEWARENFABRIK VAIHINGEN A/FILDERN
ABTEILUNG III: WERKSTÄTTE FÜR OFENBAU-ARMATUREN UND EISENKONSTRUKTIONEN

Hochfeuerfeste Steine für alle Verwendungszwecke

Qualitäten für grösste Dauerbeanspruchung

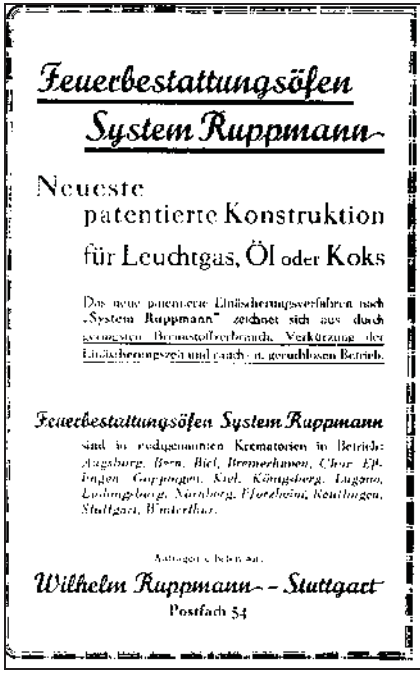

Feuerbestattungsöfen
System Ruppmann

Neueste
patentierte Konstruktion
für Leuchtgas, Öl oder Koks

Das neue patentierte Einäscherungsverfahren nach „System Ruppmann" zeichnet sich aus durch geringsten Brennstoffverbrauch, Verkürzung der Einäscherungszeit und nach- u. geruchlosen Betrieb.

Feuerbestattungsöfen System Ruppmann
sind in nachgenannten Krematorien in Betrieb:
Augsburg, Bern, Biel, Bremerhaven, Chur, Eßlingen, Gorgonzola, Kiel, Königsberg, Lugano, Ludwigsburg, Nürnberg, Pforzheim, Reutlingen, Stuttgart, Winterthur.

Anfragen erbeten an:

Wilhelm Ruppmann - - Stuttgart
Postfach 54

Document 120: "Cremation Furnace System Ruppmann." Advertisement from the early 1930s. Source: as Doc. 114, p. 28.

Für
Kremationsanlagen
System Ruppmann
liefere ich
sämtliche
maschinelle Zubehöre:

- Sargeinführungs-Wagen mit Handbetrieb
- Automatische Sargeinführung mit elektrischem Antrieb
- Sargversenkungseinrichtungen, elektrisch oder hydraulisch angetrieben
- Komplette Saugzuganlagen (geräuschloser Betrieb)
- Entlüftungsanlagen
- Anlagen zur Ausnützung der Abwärme
- Sämtliche Kontroll- und Meßapparate
- Komplette Entwürfe und Dispositionsanlagen für Krematorien

Anfragen erbeten an

Wilhelm Ruppmann - - Stuttgart
Postfach 54

Document 121: "Cremation Facilities System Ruppmann." Advertisement from the early 1930s. Source: as Doc.114, p. 29.

Die Ausführung von

Apparaten zur Feuerbestattung

nach Klingenstierna-Beckschem, dem in Deutschland am meist verbreitetsten System, mit natürlichem oder Saugzug, mit Koksgas-, Leuchtgas- oder Oelfeuerung, übernimmt die hierzu allein berechtigte Firma:

Gebrüder Beck, Offenbach a. M.

Spezialgeschäft für Feuerbestattungsanlagen.

Bisher ausgeführte Apparate.

Heidelberg	Bremen 2 Oefen	Ulm 2 Oefen	Lübeck
Offenbach	Chemnitz	Pößneck	Gera 2 Oefen
Bergen i. Norw.	Heilbronn	Zwickau	Stockholm
Mainz 2 Oefen	Coburg 2 Oefen	Stuttgart	Meiningen
	Baden-Baden	Jena 2 Oefen	Sonneberg

Ausarbeiten von Projekten, Voranschlägen etc.
Übernahme von mechanischen Einführungsvorrichtungen

Feuerbestattungs-Öfen

System **RICH. SCHNEIDER**

das beste und bewährteste, daher verbreitetste System der Welt, über 45 Ausführungen, baut unter Garantieleistung:

Bureau für technische Feuerungsanlagen

Rich. Schneider

Stettin G. m. b. H. Schwantze Damm 134

Verbrennung nur vermittelst glühender Luft, vollkommen rauch- und geruchlos.
Einfachster und billigster Betrieb.

Document 122: "Cremation devices" by GEBRÜDER BECK and "Cremation Furnaces System RICHARD SCHNEIDER." Advertisement from the early 20th century. Source: as Doc. 117, p. 146.

Die Ausführung von

Apparaten zur Feuerbestattung

nach Klingenstierna-Beckschem System, dem in Deutschland am meist verbreitetsten System, mit natürlichem oder Saugzug, mit Kokesgas-, Leuchtgas- oder Ölfeuerung, übernimmt die hierzu allein berechtigte Firma:

Gebrüder Beck, Offenbach a. M.

Spezialgeschäft für Feuerbestattungsanlagen.

Bisher ausgeführte bezw. in der Ausführung begriffene Apparate in folgenden Städten:

Heidelberg	Chemnitz
Jena (3 Oefen)	Baden-Baden
Offenbach a. M	Zwickau (2 Oefen)
Mainz (2 Oefen)	Gera (2 Oefen)
Heilbronn	Lübeck (2 Oefen)
Ulm a. D (2 Oefen)	Meiningen
Stuttgart	Sarnesberg
Bremen (2 Oefen)	Berlin-Treptow (2 Oefen)
Coburg (2 Oefen)	Greifswald
Bergen in Norwegen	Darmstadt
Pössneck	Friedberg

Ausarbeiten von Projekten, Voranschlägen etc.
Übernahme von mechanischen Einführungsvorrichtungen.

Document 123: "Cremation Devices" by GEBRÜDER BECK. Advertisement from the early 20th century. Source: as Doc. 113, p. 172.

Bureau für technische Feuerungs-Anlagen
Rich. Schneider
Stettin G. m. b. H. Schwarzer Damm 13a
erbaut unter Garantieleistung
Feuerbestattungs-Oefen
System Rich. Schneider.
Es ist dies das beste, bewährteste, daher verbreitetste System der Welt.
50 Ausführungen

Hamburg (2 Oefen)	Braunschweig
Mannheim	Görlitz
Berlin	Crefeld
Eisenach	Kopenhagen
Karlsruhe	Christiania
München (2 Oefen)	Gent
Gotha (Ofen II)	Basel (2 Oefen)
Chemnitz	St. Gallen
Zittau	Bern
München	Lausanne
Leipzig (3 Oefen)	La Chaux de Fonds
Dresden (2 Oefen)	Aarau
Weimar	Davos
Frankfurt a. M. (2 Oefen)	Valencia
Wiesbaden (2 Oefen)	S. Francisco (5 Oefen)
Berlin (2 Oefen)	Oakland (2 Oefen)
Tilsit	Mexico City (2 Oefen)

Die Verbrennungen erfolgen nur vermittels: glühender Luft, rauch- und geruchlos
Ausser den obengenannten Ofen-Anlagen liefern wir auch die Sarg-Einrichtungs-Vorrichtungen, sowie die bei den meisten Krematorien nötigen Versenkungen.
Auskünfte, Projekte und Kostenvoranschläge stehen zu Diensten.

Document 124: "Cremation Furnaces System RICHARD SCHNEIDER." Advertisement from the early 20th century. Source: as Doc. 113, p. 173.

Danubia A.G.
FÜR GASWERKSBELEUCHTUNGS- U. MESSAPPARATE
WIEN, XIX.
KROTTENBACHSTRASSE 82–88

Einäscherungsöfen

sowie sämtliche

Industrieöfen

mit Gas-, Öl-
und elektrischer Feuerung

Document 125: "Cremation furnaces as well as all industrial furnaces" by Danubia A.G. Advertisement from the early 1930s. Source: as Doc. 114, p. 30.

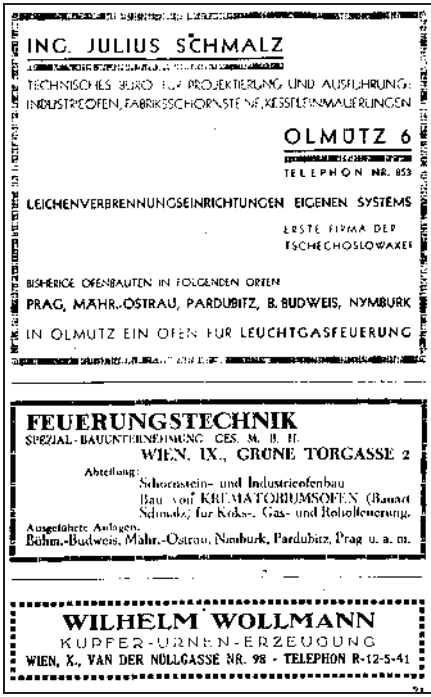

Document 126: Cremation Furnaces System JULIUS SCHMALZ. Advertisements from the early 1930s. Source: as Doc. 114, p. 31.

Document 127: Cremation Furnaces System FRANZ CARL W. GAAB. Advertisement from the early 20th century. Source: as Doc. 113, p. 174.

Document 128: Photo of the Topf engineer Kurt Prüfer probably dating to the 1930s. Source: www.topfundsoehne.de

Die Urne

Zeitschrift zur Förderung der Feuerbestattung
Monatliches Insertions-Organ

Verantwortlicher Schriftleiter: Hermann Findeisen, Meißen
Für den Anzeigenteil: Bruno Thieme, Meißen, Fernruf 2884

Zuschriften für den textlichen Teil sind an Herm. Findeisen, Meißen, Meltzerstraße 3, zu richten.

Nachrichtenblatt des Feuerbestattungsvereins
Meißen und Umgebung

mit seinen Ortsgruppen Weinböhla, Coswig, Lommatzsch, Nossen, Riesa und deren Umgebung. Eingetragener Verein

Geschäftsstelle: Paul Schröder, Meißen, Neugasse Nr. 15 II
Fernsprecher Amt Meißen Nr. 3117

Redaktionelle Einsendungen und Inserate bis spätestens 20. jeden Monats erbeten. Inseratenpreis: 1 Feld (65 : 35 mm) 5 RM.

Der Verein ist politisch und kirchlich neutral

Nr. 3 — Meißen, März 1931 — 4. Jahrgang

Ein neues Einäscherungsverfahren.

Da wir unsere Leser von dem neuen Einäscherungsverfahren bereits unterrichtet haben, müssen wir zwecks Klärung der Frage auch die Gegenseite zu Worte kommen lassen, ohne zur Sache selbst Stellung zu nehmen. Dies ist zunächst noch eine Angelegenheit der Fachleute. Die Schriftleitung.

Im „Zentralblatt für Feuerbestattung" Jahrgang 1930 No. 5 erschien ein Aufsatz des Herrn Oberbaurat Dipl.-Ing. Volkmann Hamburg, über „Ein neues Einäscherungsverfahren," auf den im Interesse der Feuerbestattungs-Sache näher eingegangen werden muß.

Zunächst, wer ist der Verfasser, der den Nichteingeweihten als der ideale neutrale Verfechter einer neuzeitlichen Entwicklung der Feuerbestattungs-Öfen erscheinen muß, wenn ihm die inneren Zusammenhänge nicht bekannt sind. Herr Oberbaurat Dipl.-Ing Volkmann ist dienstlich Dezernent für die Feuerbestattung in Hamburg und mit Herrn Dipl.-Ing. Ludwig Unternehmer eines Patentes über ein Einäscherungsverfahren. Beide versuchen das Patent zu verwerten und zwar gegen eine Vergütung, wie sie auf diesem Gebiete nicht üblich war (pro Jahr wurde eine Mindestlizenz von 30000 ℛℳ verlangt). —

Der Titel des Artikels ist irreführend, denn „Ein neues Einäscherungsverfahren" steht nicht zur Debatte, wenn der Verfasser nicht wesentliche Punkte verschweigt. Daß man die Einäscherung mit möglichst geringem Luftüberschuß ausführt, ist allgemein bekannt und ergibt sich schon aus dem Bestreben, den Gasverbrauch niedrig zu halten und mit geringem Zug auszukommen. Die Idee ist also durchaus nicht neu und wenn man bisher auf Methoden, wie sie in Hamburg angewendet werden, verzichtet hat, so geschah dies wohl aus dem Bestreben heraus, die Feuerbestattung nicht auf die Stufe der Cadaververnichtung sinken zu lassen, sondern hierbei nicht allein den Brennstoff-Verbrauch, sondern vor allem Gründe der Hygiene und der Pietät zu berücksichtigen. Daß letzteres in Hamburg nicht ausreichend geschieht, ergibt sich schon daraus, daß während des Einäscherungsvorganges ein Gasrohr bis an die schwer verbrennbaren Körperteile herangeschoben und letztere mit Druckluft angeblasen werden. Ein weiterer Kommentar hierzu ist wohl überflüssig.

Der Verfasser nimmt das Verdienst für sich in Anspruch, daß seine Untersuchungen den Nachweis erbracht hätten, von der Vergleichbarkeit der wirtschaftlichen Grundsätze für Einäscherungs- und andere Öfen. Wenn der Verfasser diese Übertragbarkeit der für die Wirtschaftlichkeit maßgebenden Grundsätze tatsächlich herausgefunden hatte, so wäre das keine überwältigende Entdeckung. Man muß aber sehr vorsichtig sein, wenn man Krematoriumsbetriebe mit industriellen Feuerungen, oder mit Kadaver-Vernichtungsöfen vom Standpunkte der Wirtschaftlichkeit in Vergleich setzt. Der Vergleich wird aber ganz bedenklich im punkto Luftüberschuß, also vom rein technischen Gesichtspunkte, denn man kann selbstverständlich die Einäscherung einer Leiche mit dem Betriebe eines Industrieofens nicht vergleichen, weil die Materie zu große Verschiedenheiten aufweist.

Auf Seite 66 Absatz 1 weist der Verfasser darauf hin, daß in den Öfen der bekannten Systeme die Verteilung der Verbrennungsluft insofern mangelhaft wäre, als öfters gerade dort Luftmangel herrsche, wo Sauerstoff dringend benötigt würde und an anderen Stellen zum Schaden der Wärme-Ökonomie ein Überschuß daran festzustellen sei. Das führt der Verfasser auf eine bei den Industrie-Öfen bezw. Feuerungen beobachtete Erscheinung zurück, nämlich die mangelhafte Durchmischung der Feuergase mit der Verbrennungsluft zurück. Die Darstellung der laminaren Strömungen - paralleles nebeneinanderfließen von Feuergasen und Verbrennungsluft - ist praktisch ganz abwegig. In einem Einäscherungsofen treten durch die vielen Umlenkungen der Strömungsrichtung ganz überwiegend turbulente Strömungen auf, die ein genügendes Durcheinandermischen der Gase zur Folge haben.

Im Absatz 2 geht der Verfasser näher auf den Verbrennungsvorgang selbst ein. Er behauptet, nach Zerfallen des Sarges verschlechtere sich die Luftzufuhr zur Leiche und damit deren Verbrennung, deshalb, weil von da ab der in der Muffel für die Luft verfügbare Raum ungleich größer geworden sei und mit fortschreitender Einäscherung weiter wachse. Dieser Satz zeugt von ganz verschwommenen feuerungstechnischen Kenntnissen. Es müßte eine Explosion, also eine blitzschnelle Verbrennung stattfinden, wenn man nicht im Stande sein sollte, das Luftquantum, welches dem Sargvolumen entspricht, genügend schnell zu ersetzen. Außerdem hat ja der Sarg von vornherein auch Luftinhalt:

Am meisten anfechtbar ist der folgende Satz:

„Da aber von der durch die Muffel streichenden Luft nur ein verschwindend kleiner Teil mit der Leiche selbst in Berührung kommen kann, so muß die chemische Verbindung des Auflösungsprozesses notwendigerweise unvollkommen verlaufen und wir erhalten das Bild des rauchenden Schornsteins."

Dies würde genau zutreffen, wenn man die Leiche auf eine massive Platte legt und Kühlluft (ohne Rekuperation) oben darüber streichen läßt. Dann ergibt sich naturgemäß ein Schwelen und kein Verbrennen. Das dürften also die Erfahrungen sein, die man mit einem rostlosen Ofen ohne Rekuperation machen müßte.

Document 129: "A Novel Cremation Procedure". Article by Kurt Prüfer. Source: Die Urne, *4. Jg., Nr. 3, March 1931, pp. 27-29.*

Etwas ganz anderes ist es, wenn die Leiche in jedem Stadium der Einäscherung allseitig von Feuergasen umspült wird, weil sie auf einem Rost liegt, und wenn man dafür sorgt, daß diese Feuergase einen Überschuß von Luft haben, der zur restlosen Verbrennung der aus der Leiche selbst entwickelten Kohlen-Wasserstoffe ausreicht. Warum soll man das der Muffel zurückführende Luftquantum nicht genau regulieren können?

Es wird behauptet, daß in Hamburg 3500 Einäscherungen vorgenommen worden sind mit einem Gasverbrauch von insgesamt nur 100 cbm Gas. Dies muß zunächst bestritten werden, denn nach den Aussagen, die nur in Hamburg persönlich durch 2 den Ofen bedienende Heizer völlig unabhängig von einander gegeben worden sind, werden im allgemeinen ca 7 cbm Gas zugesetzt, vielleicht auch etwas mehr.

Um diese Frage zu prüfen, muß man sich etwas eingehender mit dem Problem befassen, ob eine menschliche Leiche so viel brennbare Bestandteile enthält, daß bei kontinuierlichem Betriebe des Ofens nach dem Anheizen und Erreichung des Beharrungszustandes keine Wärmezufuhr von außen notwendig ist. Nach mehreren medizinischen Autoren enthält der menschliche Körper durchschnittlich:

Wasser	65 %	d. h.	bei	70 kg	Körpergewicht	45	kg
Fett	12 %	„	„	„	„	8,4	kg
Eiweißstoffe	15 %	„	„	„	„	10,6	kg
and. chem. Stoffe	3,5 %	„	„	„	„	4,5	kg
Asche	4,5 %	„	„	„	„	3,2	kg
	Sa. 100 %					Sa. 69,7	kg

Es läßt sich danach leicht errechnen, daß allein der Fettgehalt mit einem Heizwert von 7500 WE ausreichen müßte, um das Wasser zu verdampfen und die übrigen Teile auf Entflammungstemperatur zu erwärmen, wenn keine Ausstrahlung nach außen in Frage kommt. Es kann also in Krematorien, bei denen die Einäscherungen laufend hintereinander erfolgen und bei guter Isolierung der Ofenwände zur Herabminderung der Wärmeverluste mit nur ganz geringem Gaszusatz gerechnet werden.

Das ist aber durchaus nichts neues, denn diese Erfahrung ist schon lange in Krematorien mit kontinuierlichem Betriebe gemacht worden.

Wenn die Behauptung der Einäscherung ohne jeden Gaszusatz zutreffen sollte, so müßte die Abgastemperatur — Raumtemperatur sein, was wohl ernstlich ein Feuerungstechniker nicht behaupten wird, denn die unvermeidlichn Abgasverluste und die beim Einführen des Sarges einströmende kalte Luft sind gewisse Passivposten in der Wärmebilanz, die sich nicht umgehen lassen.

Ich hatte übrigens Gelegenheit, den Hamburger Ofen nach eingeholter Genehmigung zu besichtigen und mehreren Einäscherungen beizuwohnen und knüpfe hieran noch folgende Bemerkungen.

Im Einäscherungsraume befindet sich ein kleiner Ofen, der nach erhaltener Erklärung den Versuchsofen darstellt, ferner ein in Bau befindlicher Ofen, der bis zur halben Muffelhöhe fertiggestellt ist. Der neu im Bau befindliche Ofen weicht in seiner Konstruktion erheblich von dem ersten ab, ist also ebenfalls wieder ein Versuchsofen, weil damit meines Erachtens Betriebserfahrungen noch nicht vorliegen.

Im Großen und Ganzen bietet der Hamburger Ofen, abgesehen von dem Wegfall der Rekuperation nicht viel neues, sondern er ist in seinen Einzelheiten vielfach von Konkurrenzöfen entlehnt. Weshalb sind die Herren Volkmann und Ludwig bei dem im Bau befindlichen Ofen von der in ihrer Patentschrift gekennzeichneten Bauart bereits wieder abgekommen, denn davon ist nicht mehr viel übrig geblieben? Doch wohl nur deshalb, weil der Versuch nicht restlos geglückt ist, wie man erwartet hat! Der erste Ofen ist mit einem engen Rost versehen, während bei dem zweiten noch nicht fertigen Ofen statt des Rostes eine Schamotteplatte vorgesehen ist, welch letztere nahezu das einzige ist, was von der patentierten Einrichtung noch beibehalten ist.

Der neueste Ofen hat am Kopfende 4 Stück Hochdruckbrenner, wie dies andere Systeme schon lange vorgesehen und an der Seite 2 senkrecht zur Muffel stehende Brenner (sogenannte Sperrbrenner); letztere sind in der Schweiz bereits seit 1918 angeordnet (siehe Patentschrift von Ludwig Heller, Rüti, Patentnummer 81 680). Diese Einrichtung ist also alles andere als neu!

Auffallend ist, daß bei dem letzten Ofen die Einführung der Luft von oben nach unten angewendet ist, eine Anordnung, die der Verfasser in Spalte 4 seines Artikels als mißglückten Versuch einer anderen Firma verurteilt.

Diese vorerst verurteilte neuerdings aber angewendete Anordnung „vom Muffelgewölbe etwas geneigt, sonst senkrecht zur Leiche Luft zuzuführen" ist von der Firma J. A. Topf & Söhne, Erfurt, bereits bei zahlreichen Öfen angewendet, ebenso der für den Hamburger Ofen angewendete Nachverbrennungsrost.

Wenn in Hamburg angestrebt worden ist, eine rauchfreie Verbrennung zu erreichen, so muß dieser Versuch als gescheitert angesehen werden, denn es konnte bei der Besichtigung ein zeitweise sehr starke Rauchentwicklung beobachtet werden, wie sie bei den bisher bewährten Topfschen Ofen nicht auftreten.

Die Einäscherung einer Leiche nimmt in Hamburg durchschnittlich 80 — 90 Minuten in Anspruch, sodaß auch in dieser Hinsicht ein Fortschritt nicht zu verzeichnen ist.

Alles in Allem muß ich sagen, daß der Hamburger Ofen den Erwartungen, die ich nach den sensationellen Veröffentlichungen gestellt hatte, nicht entspricht.

K.P.

Document 129: continued.

Document 130: "Topf around the world" during the 1930s. Source: www.topfundsoehne.de

Topf

Seite: 1

GETREIDEPFLEGE-ANLAGEN
Abteilung A

1 Topf-Trockner für Getreide und Körner, einschl. Rohrleitungen für Luft und Staub, sowie Zyklon. (Arbeitsweise kontinuierlich).....
2 Trocknungs-Anlagen, Spezial, einschl. Rohrleitungen für Luft und Staub, sowie Zyklon. (Arbeitsweise periodisch).....
3 Silo-Begasungsanlagen.....
4 Silo-Belüftungsanlagen.....
5 Boden-Belüftungsanlagen.....
6 Ersatzteile.....
7 Bezogene Gegenstände (laut Liste).....
8 Montagen.....

HEIZUNG · LÜFTUNG · GEBLÄSEBAU
Abteilung B

9 Saugzuganlagen (und einzelne selbstgebaute Gebläse)
10 Luftverbesserungsanlagen (Klima, Räume-Be-u. Entlüftung).
11 Luftheizungsanlagen.....
12 Späne- und Staubabsaugeanlagen.....
13 Schornstein- und Dachaufsätze, bis 1000 mm (drehbar und feststehend).....
14 .....
15 Ersatzteile.....
16 Bezogene Gegenstände (laut Liste).....
17 Montagen.....

STAHLBAU
Abteilung C

18 Stahlkonstruktionen.....
19 Behälterbau.....
20 Montagen.....

Betrifft: K.-Nummern Einteilung

Document 131: Technical departments of the Topf company during the 1940s. Source: Stadtarchiv Erfurt, 5/411 A 174.

TOPF

KESSELHAUS u. FEUERUNGSBAU
Abteilung DI

21 Planrostfeuerungen.....
22 Halbmechanische Feuerungen.....
23 Sonstige Feuerungen.....
24 Rostbeschicker.....
25 Einzelne Rostteile, Feuerungsarmaturen.....
26 Überhitzer, F.A.V.und Anderes eigener Bauart.....
27 Dampfkessel, Economiser und Zubehör
(ohne Einmauerung).....
28 Einmauerungen und sonstige Bauarbeiten für DI.....
29 " " " für DII....
30 Sonstige Ersatzteile
(ohne Roststäbe und Feuerungsguss).....
31 Bezogene Gegenstände (laut Liste).....
32 Schlosser-Montagen.....
33 Auswärts vergebene Arbeiten.....

TOPF-ROST BAU
Abteilung DII

34 Vollmechanische Feuerungsanlagen(ohne Einmauerung)
35 Einzelne Rostteile ,Feuerungsarmaturen.....
36 Bezogene Gegenstände (laut Liste).....
37 Schlosser-Montagen.....

INDUSTRIESCHORNSTEINBAU
Abteilung DIII

38 Industrie-Schornsteinbau zum Festpreis.....
39 Rauchkanäle zum Festpreis.....
40 Zeitlohnarbeiten.....
41 Auswärts vergebene Arbeiten(Festpreis u. Zeitlohn)

OFENBAU
Abteilung DIV

42 Krematorien(komplett).....
43 Verbichtungsöfen,Rückgewinnungsöfen(komplett).....
44 Ersatzteile.....
45 Bezogene Gegenstände (laut Liste).....
46 Maurer-Montagen.....
47 Schlosser-Montagen.....

Betrifft: K.-Nummern Einteilung

Document 131: continued.

Topf

MÄLZEREIBAU
Abteilung EI

48	Weichen, Umpump- u. Belüftungseinrichtungen...
49	Grünmalzpflüge, Kippwagen, Tennenwender.....
5o	Keimtrommeln, einschl. Rohrleitungen aller Art
51	Keimkasten, Wender, " " "
52	Plandarren (Kompletter Neu- u. Umbau).....
53	Vertikaldarren (Kompletter Neu- u. Umbau).....
54	Einzelne Darrwender, Abräumer.....
55	Einzelne Lüftungs- und Heizapparate, für Plan- und Vertikaldarren.....
56	Einzelne Rostbeschicker für Darren, Pfannen...
57	Einzelne Darrhorden, Durchstosstüren, für Plan- und Vertikaldarren.....
58	Einzelne Darrhauben ab 6oo mm ø .....
59	Einzelne Ventilatoren, für Plan- und Vertikaldarren.....
6o	Sämtliche mechanische Transporte für Gerste, Grünmalz und Malz .....
61	Malzschrotereien, Malzkühler, Malzrümpfe.....
62	Vorwärmer.....
63	Einzelne Rostteile und Feuerungsarmaturen.....
64	Ersatzteile (kleineren Umfangs ohne Feuerg.Guss)
65	Bezogene Gegenstände (laut Liste).....
66	Schlosser-Montagen .....
67	Maurer - Montagen und Bauarbeiten .....
68	Sudhaus- und Kühlschiffeinrichtungen (ohne Einmauerung).....

Betrifft: K.-Nummern Einteilung

Document 131: continued.

Topf

Seite: 4

SPEICHERBAU
Abteilung E II

69 Komplette Speicheranlagen, einschl. Rohrleitungen mit Zyklon ohne das Filter.....
70 Einzelne Einrichtungsteile, einschl. Rohrleitungen mit Zyklon ohne das Filter.....
71 Einzelne Bodenspeicher-Einrichtungen für Gerste...
72 Malzsilos(Massiv), Mischapparate.....
73 .....
74 Ersatzteile.....
75 Bezogene Gegenstände(lat Liste).....
76 Montagen.....

LUFTFÖRDER-ANLAGEN
Abteilung E III

77 Komplette Pneumatische-Förderanlagen und Einzelorgane für Körner.....
78 Komplette Pneumatische-Förderanlagen und Einzelorgane für andere Schüttgüter.....
79 Ersatzteile.....
80 Bezogene Gegenstände(laut Liste).....
81 Montagen.....

KORNBEARBEITUNGS-ANLAGEN
Abteilung E IV

82 Komplette und Einzelne Kornreinigungs-, Sortier- und Entstaubungsanlagen, einschl. Rohrleitungen (Holz oder Eisen) mit Zyklon oder Staubkammer, jedoch ohne die Förderorgane.....
83 Komplette und Einzelne Malzreinigungs-, -Putz- und -Poliermaschinen, einschl. Rohrleitungen (Holz oder Eisen) mit Zyklon, jedoch ohne die Förderorgane.....
84 Druckfilter und Saugschlauchfilter für Kornstaub (aus Abteilung E I, E II, E IV).....
85 Mühleneinrichtungen, einschl. Holzelevatoren für alle Abteilungen.....
86 .....
87 Ersatzteile.....
88 Bezogene Gegenstände (laut Liste).....
89 Montagen.....

Betrifft: K.-Nummern Einteilung

Document 131: continued.

Topf

Seite: 5

MECHANISCHE FÖRDERANLAGEN
Abteilung F

90 Bekohlungsanlagen.....
91 Entaschungsanlagen.....
92 Transportanlagen für sonstige Güter.....
93 Ersatzteile.....
94 Bezogene Gegenstände (laut Liste).....
95 Montagen.....

ABTEILUNG BETRIEB

96 Sonderfertigungen.....
97 Abfälle und Altmaterial.....
98 Maschinen, Anlagen, Vorrichtungen, Lehren, Werkzeuge und dergl. für eigenen Bedarf .....
99 Reparaturen und Instandsetzungen grösseren Umfangs.....

Betrifft: K.-Nummern Einteilung

Document 131: continued.

ORGANISATION DER UNTERNEHMUNG

KATALOG DER SONDERAKTEN

J. A. TOPF & SÖHNE
GESCHÄFTSLEITUNG

Empfänger: 31

Technische Abteilung A

1

ZWEITE HAUPTGRUPPE

DIE ABTEILUNGEN UND STELLEN

Katalog Blatt Nr.

Ordnungs-Nummer	Gegenstand	Anzahl der Akten	Bemerkung
II/1	GESCHÄFTSINHABER GESCHÄFTSLEITUNG BETRIEBSFÜHRUNG LT/ET		
2	SEKRETARIAT (Hauptverbindungsstelle der Führung des Betriebes) Postleitstelle/Sonderaktenstelle/Reiseplanstelle/Tagesprogrammstelle der Betriebsführer/Besuch- und Besprechungsstelle/Konferenzstelle/Bekanntmachungsstelle/Rundschreibenstelle/Korrespondenzstelle/Protokollstelle für Entscheidungen und Anordnungen/Berichtstelle für Geschäfts- und Betriebsgeheimnisse/Ernennungen/Beauftragungen/Personenausweis- und Paßstelle		Handaktenstelle
2 a	Vorschlagregisterstelle Verwaltung der Auswertungen und Prämienstelle		
2 b	Sozialstelle "Ludwig-Topf-Fonds" Innerbetriebliche Unterstützungen/Renten/Pensionierungen		
2 c	Stelle Außenspenden Beiträge für außerbetriebliche Soziale Zwecke		
3	VERBINDUNGSTELLE DER BETRIEBSFÜHRUNG GEFOLGSCHAFTSABTEILUNG Stelle für Bewerbung und Anstellung/Arbeitsbuchstelle/Abrechnung/Sozialversicherungsstelle/Gefolgschaftshauptregister (Lohn- und Gehaltsempfänger) Aufteilungsregister/Kriegsversehrtenregister/Beurlaubungs-, Ab- und Anmeldestelle(Passierschein) Personalaktenstelle/Familienstandmeldestelle/Auslandreisepaßstelle		Handaktenstelle Karteistelle

Document 132: General structure of the Topf company during the 1940s. Source: Stadtarchiv Erfurt, E, 5/411 A 163.

ORGANISATION DER UNTERNEHMUNG

KATALOG DER SONDERAKTEN

J. A. TOPF & SÖHNE
GESCHÄFTSLEITUNG

Katalog Blatt Nr. 2

Ordnungs-Nummer	Gegenstand	Anzahl der Akten	Bemerkung
II/4	Betriebsobmann Büro für Betreuung		Handakten-stelle
5	Wirtschaftsstelle Werkküche/Genußmittellagerstelle/Einkellerungsstelle/Gemeinschaftsraum/Stelle Büroreinigung/Reinigungsmaterialverwaltung		Handakten-stelle, Karteistelle
6 a	Gartenstelle Landwirtschaftliche und gärtnerische Nutzung der Freiflächen Dreysestraße Nonnenrain		Handakten-stelle
6 b	Gartenstelle Hirnzigenweg		
7	Werbeabteilung Bücherei/Fachzeitschriften/Drucksachen/Inserate/Fotoarchiv/Dokumentenarchiv		Handakten-stelle, Karteistelle
8	Fotolabor und Lagerstelle für Negativ und Positiv		Karteistelle
9	AUSLANDABTEILUNG Protokollstelle/Auslandpreisprüfstelle/Kundenkorrespondenzstelle/Auslandangebot- und Auftragverwaltung/Vertragstelle/Auslandprovisionsvorprüfstelle/Auslandmarktbeobachtung/Auslandvertreterkorrespondenz/Verwaltungskorrespondenz/Prüfungs- und Vorprüfstellen der sämtlichen Wirtschafts- und Fachgruppen		Handakten-stelle, Karteistelle
10	HAUPTSTELLE ALLGEMEINE VERWALTUNG (Verbindungsstelle der Kaufmännischen Abteilungen)		Handakten-stelle
11	Verwaltungskostenprüfstelle Plankostenstelle		Karteistelle
12	Provisionsprüfstelle		

Document 132: continued.

ORGANISATION DER UNTERNEHMUNG

KATALOG DER SONDERAKTEN

J. A. TOPF & SÖHNE
GESCHÄFTSLEITUNG

Katalog Blatt Nr. 3

Ordnungs-Nummer	Gegenstand	Anzahl der Akten	Bemerkung
II/13	Finanzstelle Zahlungsmittelbereitstellung/Bonitätsbeobachtung/Liquiditätsbeobachtung		
14	Devisenstelle		Handakten-stelle
15	Rechtstelle (Prozeßbeobachtung und Verwaltung)		Handakten-stelle
16	Steuerstelle (Finanzamt)		Handakten-stelle
17	Versicherungsstelle (Sach- und Personenversicherung)		Handakten-stelle
18	Kaufmännische Lehrlingsausbildung Nachwuchslenkung und Auslese		
19	Allgemeine Registratur		Handakten-stelle
20	Telefonstelle (Besuchsanmeldestelle)		
21	Schreibstellen (Schreibmaschinenkräfte sämtlicher Abteilungen)		
22	Postausgangstelle		
23	Papier- und Drucksachenlagerstelle		

Document 132: continued.

ORGANISATION DER UNTERNEHMUNG

KATALOG DER SONDERAKTEN

J. A. TOPF & SÖHNE
GESCHÄFTSLEITUNG

Katalog Blatt Nr. 4

Ordnungs-Nummer	Gegenstand	Anzahl der Akten	Bemerkung
II/24	HAUPTVERBINDUNGSSTELLE DER GESCHÄFTSLEITUNG FÜR AUFTRAGVERPFLICHTUNGEN (Planungsstelle der Erzeugung/Korrespondenz- und Protokollstelle sämtlicher Beschaffungsbehörden und Dienststellen/Reichsanzeigerauswertung)		
	STELLE GENERALPLAN		Handaktenstelle, Karteistelle
25	Kontingentstelle für Roh- und Hilfsstoffe		
26	Hauptmaterialstelle (Hauptmaterialplanung) Rohmaterial, Halbfertigteile und Bezogene Gegenstände		
27	Hauptterminstelle (Hauptterminplanung/Fertigungs-Quartalplan)		
28	Registerstelle Unsere dynamischen Register: 1.) Hauptregister Anfragen-Eingang (Inland) 2.) Hauptregister Anfragen-Eingang (Ausland) 3.) Nebenregister für Anfragenabwicklung der 12 Technischen Abteilungen 4.) Hauptregister Auftragbestand 5.) Nebenregister der Auftragabwicklung der 12 Technischen Abteilungen 6.) Hauptregister Fabrikanlieferung 7.) Hauptregister Warenausgang 8.) Nebenregister Warenrücklauf 9.) Nebenregister Warenrücksendungen 10.) Hauptregister Montageabwicklung der 12 Technischen Abteilungen 11.) Hauptregister M-Bestellungen 12.) Hauptregister MR-Bestellungen		

Document 132: continued.

ORGANISATION DER UNTERNEHMUNG

KATALOG DER SONDERAKTEN

J. A. TOPF & SÖHNE
GESCHÄFTSLEITUNG

Katalog 5
Blatt Nr. .....

Ordnungs-Nummer	Gegenstand	Anzahl der Akten	Bemerkung
	13.) Hauptregister V-Bestellungen		
	14.) Hauptregister Rechnungseingang		
	15.) Hauptregister Rechnungsausgang		
	16.) Aufteilungsregister der Auftragwerte (Wirtschaftsgruppen)		
	17.) Aufteilungsregister im Erzeugungskatalog (Anfrage- und Auftragbestand)		
	18.) Provisionsregister		
	19.) Register der 00-Aufträge und Gutschriften		
	20.) Finanzplan II (Voraussichtliche Zahlungseingänge)		
	21.) Finanzplan III (Voraussichtliche Zahlungsverpflichtungen)		
	22.) Register Fabrikplanungen		
	23.) Register der Betriebseigenen Bestellungen und Aufträge		
	24.) Register der Besucher		
	25.) Reiseplanregister		
	26.) Register Sonderberichte (Übergaben, Abnahmen, Auswertungen)		
	27.) Register Verbrauch Wirtschaftsstelle		
	28.) Register Verbrauch Schreibstellen		
	29.) Register Inventar (Mobilien)		
	30.) Register Kohle- und Energieverbrauch		
29	Stelle Statistik Meldewesen für Hauptausschüsse, Sonderausschüsse, Arbeitsausschüsse/Wirtschafts- und Fachgruppen/Gauarbeitsamt/Arbeitsamt/ Gauwirtschaftskammer/Innere Statistik/ Rüstungsobmann/Wehrkreisbeauftragter		
30	Grundstückstelle (Verwaltung der Grundstücke)		
31	Inventarstelle (Verwaltung des Inventars)		

Document 132: continued.

ORGANISATION DER UNTERNEHMUNG

KATALOG DER SONDERAKTEN

J. A. TOPF & SÖHNE
GESCHÄFTSLEITUNG

Katalog
Blatt Nr. 6

Ordnungs-Nummer	Gegenstand	Anzahl der Akten	Bemerkung
II/32	Fabrikplanung (Verwaltung der Projektierungen des Betriebes)		
33	BETRIEBSABRECHNUNG Kostenprüfstelle/Kontenplanstelle/Bewertungsstelle/Inventurstelle/Gemeinkostenprüfstelle/Wirtschaftlichkeitsstatistik		Handaktenstelle, Karteistelle
34	Betriebsbuchführung		Lagerbestandkartei
35	Stelle Rechnungsprüfung		
36	Stelle Nachkalkulation		
37	Allgemeine Lohnabrechnung Arbeitsbuchstelle/Sozialversicherungsstelle/Urlaubs- und Krankheitsverwaltung/Personenkarteistelle (Lohnempfänger)		
38	HAUPTBUCHHALTUNG Finanzbuchführung/Bilanzstelle		Handaktenstelle
39	Hauptkasse		
40	RECHNUNGSSTELLE		Handaktenstelle
41	HAUPTEINKAUF Anfrage und Bestellung(Lieferanten)		Handaktenstelle, Karteistelle
42	BAUEINKAUF Anfrage und Bestellung(Lieferanten)		Handaktenstelle, Karteistelle
43	VERSAND		Handaktenstelle
43 a	Stelle Fahrwesen		
43 b	Stelle Versandlager		
43 c	Garage		

Document 132: continued.

ORGANISATION DER UNTERNEHMUNG

KATALOG DER SONDERAKTEN

J. A. TOPF & SÖHNE
GESCHÄFTSLEITUNG

Katalog , Blatt Nr. 7

Ordnungs-Nummer	Gegenstand	Anzahl der Akten	Bemerkung
II/44	HAUPTVERBINDUNGSTELLE BETRIEBSFÜHRUNG - BETRIEB BETRIEBSDIREKTION Betriebsleitung/Betriebssekretariat/ Meldewesen Rüstungskommando und Wehrbezirke/Fabrik-Einsatzstelle/Betriebskonferenzstelle/Stelle Bauaufsicht (Umbau - Neubau)		Handaktenstelle Karteistelle
45	Stelle Betriebseinrichtung Betriebs-Ingenieur/Reparaturstelle/ Eigene Maschinenmontage/Überwachung betriebseigener Anlagen/Instandhaltung/ Maschinen- und Werkzeugkarteistelle		Handaktenstelle
46	Betriebsverwaltung Verbindungstelle der Ausländereinsatzverwaltung/Arbeitskraftanforderung/ Fabrikreinigung		Handaktenstelle, Karteistelle
47	Lehrwerkstatt Stelle Lehrlingsausbildung Facharbeiternachwuchsförderung/ Anlernmaßnahmen/Umschulung		Handaktenstelle, Karteistelle
48	Hauptlagerverwaltung Dispositions-Karteistelle		Handaktenstelle
48 a	Hauptlagerstellen		
48 b	Zwischenlagerstelle		
48 c	Baulagerstelle		
48 d	Hof- und Transportstelle		
48 e	Brennstofflager		
49	Betriebsinspektion Werkstellen (Fertigungsstellen) Stelle Unfallverhütung/Stelle Leistungssteigerung/Qualitätsprüfung/ Abnahme		Handaktenstelle
50	Wohlager und Küche Lagerführer/Küchenleiter/Zwischenlagerstelle		Handaktenstelle, Karteistelle

Document 132: continued.

ORGANISATION DER UNTERNEHMUNG

KATALOG DER SONDERAKTEN

J. A. TOPF & SÖHNE
GESCHÄFTSLEITUNG

Katalog Blatt Nr. 8

Ordnungs-Nummer	Gegenstand	Anzahl der Akten	Bemerkung
II/51	Werkpförtner		Handakten-stelle, Karteistelle
52	Werksanitätsstelle		Handakten-stelle, Karteistelle
53	ARBEITSVORBEREITUNG Planungsstelle des Betriebes (Verbindungsstelle des Generalplanes) Plankostenstelle		Handakten-stelle, Dispositions-karteistelle
54	Stelle Lohn Lohnvorkalkulation (Akkord) Lohngruppenverwaltung		Kartei-stelle
55	Stelle Material Materialauszug und Bereitstellung/ Kleinmaterial und Gußbestellung		Kartei-stelle
56	Stelle Termin Fertigungsterminkontrolle		Kartei-stelle
57	Stelle Konstruktion (Verbindungsstelle der Technischen Abteilungen) Einzellisten-und Stücklistenaufbereitung/ Zeichnungsbereitstellung		Kartei-stelle
58	Stelle Vorrichtung (Vorrichtungs-Konstruktion und Raum-vorbereitung)		Kartei-stelle
59	MONTAGEABTEILUNG Technische Stelle		Handakten-stelle, Dispositions-karteistelle
59 a	Montagestellenleitung		
59 b	Terminstelle		
59 c	Ausrüstung		
59 d	Inspektion		
59 e	Einsatzstelle		

Document 132: continued.

ORGANISATION DER UNTERNEHMUNG

KATALOG DER SONDERAKTEN

J. A. TOPF & SÖHNE
GESCHÄFTSLEITUNG

Katalog 9
Blatt Nr. .....

Ordnungs-Nummer	Gegenstand	Anzahl der Akten	Bemerkung
II/60	Montageabteilung Abnahmestelle		Handaktenstelle, Karteistelle
60 a 60 b	Zusammenbau/Montagefertigprüfung Montagematerialvorbereitung und Werkzeuginstandhaltung		
61	Montageabteilung Verwaltungs- und Abrechnungsstelle		Handaktenstelle, Karteistelle
62	TECHNISCHE VERWALTUNG (Zentralstelle der Technischen Geschäftsleitung/Verbindungsstelle der Technischen Abteilungen) Protokollstelle Hauptstelle Technische Organisation und Zentrale Ausrichtung/Technische Mitteilungsstelle/Stelle Rationalisierung des Fabrikationsprogramms/Stelle Spezialisierung und Aktivierung des Erfahrungspotentials der 12 Technischen Abteilungen/Stelle Unterlieferungsprogramm der gesamten Industrie/Katalog der Bezogenen Gegenstände/Katalog der Halbfertigfabrikate/Stelle Eigenerzeugungskatalog/Stelle Technischer Außenwettbewerb/Stelle Innerbetriebliche Vorschlagauswertung/Technische Zeichner Anlernung/Spezialisierung und Nachwuchsförderung der Technischen Abteilungen/Über- und innerbetriebliche Technische Schulung/Technisches Ausstellungswesen/Technische Schrifttumauswertung/Auswertung Technischer Verordnungen		Handaktenstelle, Karteistelle
63	Normenstelle Typisierung/Normung/Werknormenkatalogstelle/Zeichnung- und Stücklistenprüfstelle		Handaktenstelle, Karteistelle
64	Entwicklungsstelle Erfahrungsauswertungsstelle der Technischen Abteilungen/Vorschlagauswertung/Neukonstruktionen		Handaktenstelle, Karteistelle

Document 132: continued.

ORGANISATION DER UNTERNEHMUNG

KATALOG DER SONDERAKTEN

J. A. TOPF & SÖHNE
GESCHÄFTSLEITUNG

Katalog Blatt Nr. 10

Ordnungs-Nummer	Gegenstand	Anzahl der Akten	Bemerkung
II/65	Versuchstation		Handakten-stelle, Kartei-stelle
66	Preisstelle Vorkalkulationsprüfstelle für Maschinenbau, Stahlbau und Bauunternehmung/Normalisierungsstelle Fragebogen, Angebotstext und Gewährleistungen/Preisbuchstelle für Eigenerzeugung und Bezogene Gegenstände		Handakten-stelle, Kartei-stelle
67	Fotokopist		Handakten-stelle, Karteistelle
68	Lichtpausstelle		Handakten-stelle, Karteistelle
69	Zeichnungsregistratur		Handakten-stelle, Karteistelle
70	ELEKTROSTELLE Projektierung, Ausführung und Entwicklung für die Technischen Abteilungen/Prüfungs- und Kontrollstelle des eigenen Betriebs		Handakten-stelle, Karteistelle
71	PATENTSTELLE Patentanmeldungs- und Bearbeitungsstelle/Patentverwaltung/Laufende Patentprüfung/Einspruchstelle		Handakten-stelle, Kartei-stelle
72	AUSSENSTELLEN Technische Zweigbüros		Handakten-stelle
73	AUSSENSTELLEN Technische Vertretungen		Handakten-stelle
74	Technische Abteilung A (Getreidepflege-Apparatebau) Veranschlagung/Projektierung/Konstruktion/Ausführung/Montageplanung		Handakten-stelle, Kartei-stelle

Document 132: continued.

ORGANISATION DER UNTERNEHMUNG

KATALOG DER SONDERAKTEN

J. A. TOPF & SÖHNE
GESCHÄFTSLEITUNG

TOPF

Katalog Blatt Nr. 11

Ordnungs-Nummer	Gegenstand	Anzahl der Akten	Bemerkung
II/75	Technische Abteilung B (Lüftungs- und Heizungsbau Entstaubungsanlagen) Veranschlagung/Projektierung/Konstruktion/ Ausführung/Montageplanung		Handaktenstelle, Karteistelle
76	Technische Abteilung C (Stahlbau) Veranschlagung/Projektierung/Konstruktion/ Ausführung/Montageplanung		Handaktenstelle, Karteistelle
77	Technische Abteilung D I (Dampfkessel-Anlagen, Feuerungsbau, Einmauerung) Veranschlagung/Projektierung/Konstruktion/ Ausführung/Montageplanung		Handaktenstelle, Karteistelle
78	Technische Abteilung D II (Feuerungsbau, Mech. TOPF-Rost) Veranschlagung/Projektierung/Konstruktion/ Ausführung/Montageplanung		Handaktenstelle, Karteistelle
79	Technische Abteilung D III (Schornsteinbau) Veranschlagung/Projektierung/Konstruktion/ Ausführung/Montageplanung		Handaktenstelle, Karteistelle
80	Technische Abteilung D IV (Ofenbau) Veranschlagung/Projektierung/Konstruktion/ Ausführung/Montageplanung		Handaktenstelle, Karteistelle
81	Technische Abteilung E I (Mälzereibau) Veranschlagung/Projektierung/Konstruktion/ Ausführung/Montageplanung		Handaktenstelle, Karteistelle

Document 132: continued.

ORGANISATION DER UNTERNEHMUNG

KATALOG DER SONDERAKTEN

J. A. TOPF & SÖHNE
GESCHÄFTSLEITUNG

TOPF

.....
.....

Katalog
Blatt Nr. 12

Ordnungs-Nummer	Gegenstand	Anzahl der Akten	Bemerkung
E/82	Technische Abteilung E II (Speicherbau) Veranschlagung/Projektierung/Konstruktion/Ausführung/Montageplanung		Handakten-stelle, Kartei-stelle
83	Technische Abteilung E III (Luftförderanlagen) Veranschlagung/Projektierung/Konstruktion/Ausführung/Montageplanung		Handakten-stelle, Kartei-stelle
84	Technische Abteilung E IV (Kornbearbeitungs-Maschinen) Veranschlagung/Projektierung/Konstruktion/Ausführung/Montageplanung		Handakten-stelle, Kartei-stelle
85	Technische Abteilung F (Mechanische Förderanlagen) Veranschlagung/Projektierung/Konstruktion/Ausführung/Montage		Handakten-stelle, Kartei-stelle
86	HAUPTSTELLE VERKAUF - KORRESPONDENZ (Verbindungsstelle der Zwölf Technischen Abteilungen) Stelle Inland-Angebotkorrespondenz und Auftragannahme/Angebotausstattung/Inland-Angebot- und Verkaufbericht/Reisebericht-Verwaltung/Inland-Angebot- und Besucherminstelle/Stelle Referenzenlisten/Kundenanerkennung/Kundenreklamation/Konkurrenzbeobachtung/Inlandmarktbeobachtung		Handakten-stelle, Kartei-stelle Kunden-kartei-stelle

Document 132: continued.

ORGANISATION DER UNTERNEHMUNG

KATALOG DER SONDERAKTEN

J. A. TOPF & SÖHNE
GESCHÄFTSLEITUNG

Katalog Blatt Nr. 13

Ordnungs-Nummer	Gegenstand	Anzahl der Akten	Bemerkung
II/87	Hauptstelle Sonderfertigung		Handakten-stelle, Kartei-stelle
87 a	Arbeitsplanung		
87 b	Fertigungsleitung		
87 c	Kontrolle		
87 d	Abnahme		
88 a	Sonderfertigung L I (Fertigungsmeldungen)		
88 b	Sonderfertigung L II (Fertigungsmeldungen)		
88 c	Sonderfertigung H (Fertigungsmeldungen)		
89	Sonderprogramme (Planungen und Ausführungen		

Document 132: continued.

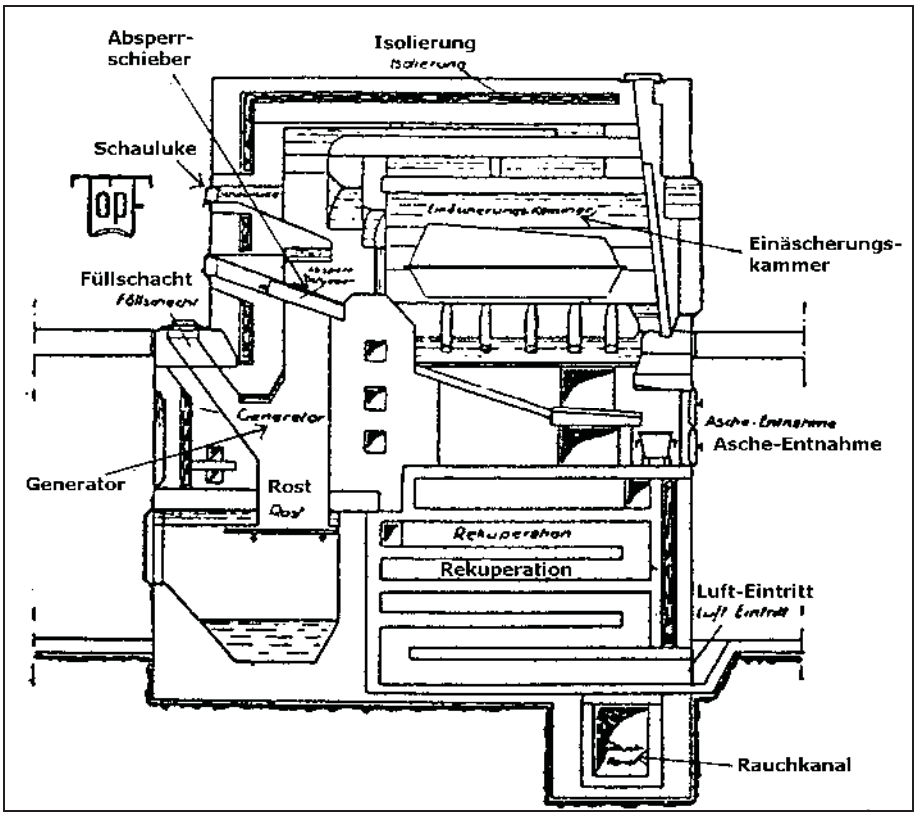

Document 133: TOPF coke-fired cremation furnace (early 1920s). Source: B. Reichenwallner, Tod und Bestattung*. Katakomben-Verlag/B. Reichenwallner, Munich, 1926, p. 27.*

Isolierung*: thermal insulation;* Schauluke*: inspection hole;* Einäscherungs-Kammer*: cremation chamber;* Absperrschieber*: damper closing duct from gasifier to cremation chamber;* Füllschacht*: coke loading shaft;* Generator*: gas generator/gasifier;* Asche-Entnahme*: ash-extraction door;* Rost*: gasifier grate;* Rekuperation*: recuperator;* Luft-Eintritt*: air access to the recuperator;* Rauchkanal*: smoke duct.*

Document 134: "Furnaces for Crematoria System TOPF". Promotional brochure of 1926.

Der Feuerbestattungsofen System „Topf" ist das Ergebnis nahezu fünfzigjähriger Erfahrungen auf feuerungstechnischem Gebiet und ist sowohl für direkte als auch indirekte Einäscherung geeignet. Der Ofen besteht aus dem Koksgenerator mit Umleitung der Kohlenoxydgase, dem für sich abgeschlossenen Einäscherungsraum (Muffel) und dem darunter angeordneten Kanalsystem (Rekuperator), welches für die Vorwärmung der für die Einäscherung erforderlichen Luft dient (siehe Abb. 2). Diese vorgewärmte Luft kommt mit den Rauchgasen nicht in Berührung, denn die Luftkanäle sind von den Rauchkanälen vollkommen getrennt, sodaß also die Einäscherung bei indirektem Betrieb tatsächlich mit reiner atmosphärischer Luft, welche nur auf dem Wege zur Muffel hochgradig erhitzt wird, erfolgt.

Abbildung 1. **Krematorium Erfurt, Einsegnungshalle**
Aufahren des Sarges in Höhe des Einführfußbodens (ohne Versenkung)

Zwischen dem inneren und äußeren Ziegelmauerwerk wird über die ganze Länge und Höhe des Ofens eine starke Isolierschicht aus Kieselgursteinen angeordnet, durch welche die Wärmeausstrahlung auf ein Mindestmaß beschränkt wird. Bei der Durchbildung unserer neuesten Konstruktion haben wir gerade in dieser Hinsicht unsere wärmewirtschaftlichen Erfahrungen entsprechend verwertet. Die sich hieraus ergebenden Vorteile kommen hauptsächlich dann zur Geltung, wenn ein Ofen nicht täglich benutzt wird. Die Kieselgur-Isolierschicht hält den Ofen noch lange Zeit warm und bei Wiederinbetriebsetzung wird entsprechend weniger Heizmaterial benötigt. Außerdem verkürzt sich auch die Hochheizungsdauer ganz bedeutend.

Das Außenmauerwerk des Ofens wird nach dem bewährten Topfschen Bogensystem ausgeführt und zwar in der Weise, daß das Mauerwerk in Form stehender Gewölbe zwischen kräftigen Winkel- und I-Eisen-Trägern eingespannt wird. Diese Bauart gewährleistet eine sehr lange Lebensdauer und vermeidet Rissebildungen, die sonst infolge der hohen Temperaturen leicht auftreten würden. Die Armaturen werden aus feuerbeständigem Guß hergestellt.

Document 134: continued.

In den letzten Jahren haben wir für eine ganze Reihe kleinerer Städte Feuerbestattungsanlagen im Anschluß an bereits vorhandene Einsegnungshallen oder dergl. errichtet. Diese Anordnung, bei der in den meisten Fällen auch keine Versenkungsvorrichtung notwendig ist, gibt allen den Städten, die die Errichtung eines besonderen Krematoriums aus finanziellen Gründen immer wieder zurückstellen mußten, nunmehr die Möglichkeit, sich eine Einäscherungsanlage mit verhältnismäßig geringen Mitteln zu schaffen. Nach diesem Prinzip sind die Krematorien in

Erfurt (siehe Abb. 1)
Grünberg
Guben
Höchst a. M.
Jüterbog
Magdeburg
Suhl (siehe Abb. 3–5)

gebaut worden.

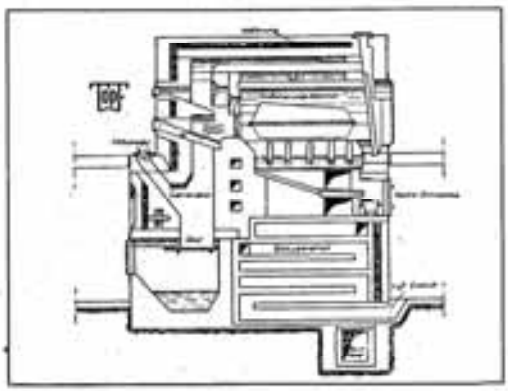

Abbildung 2. Längsschnitt durch den Ofen

Neuerdings ordnen wir zur Ausnutzung der Abgase Lufterhitzer an; das sind Apparate, die in den Fuchs kurz vor dem Schornstein eingebaut werden. Sie bestehen aus einem Wärmeaustauschkörper mit einer großen Anzahl sogenannter Taschen, in denen Rauchgase und Luft separat zirkulieren, ein davor geschalteter Ventilator saugt Frischluft an und drückt dieselbe durch die Lufttaschen. Durch die danebenliegenden Taschen werden die Rauchgase geleitet, die Luft wird auf diese Weise erwärmt und kann in Rohrleitungen nach der Einsegnungshalle geführt werden und dient gleichzeitig zur Heizung der Letzteren. Hierdurch wird eine besondere Zentralheizungsanlage überflüssig. Abgesehen davon, daß sich die Anschaffungskosten viel niedriger als diejenigen eines besonderen Heizkessels stellen, entstehen durch den kleinen Ventilator so verschwindend geringe Betriebskosten, daß die Heizung fast kostenlos möglich ist.

Document 134: continued.

Abbildung 6. **Krematorium Hannover**

1926

im Bau befindliche Krematorien mit Topf'schen Einäscherungsöfen sowie der dazugehörigen maschinellen Anlagen:

Wilhelmshaven	1 Ofen
Gießen	1 Ofen
Moskau	2 Öfen

Seit 1922 haben wir also 28 Öfen ausgeführt bezw. in Auftrag erhalten, eine bisher unübertroffene Leistung.

Abbildung 7. **Krematorium Hannover**
Haupteinaeanashalle

Document 134: continued.

Abbildung 8

Abbildung 9

Die Abbildungen 8 und 9 stellen die Friedhofskirche des Donskoji-Friedhofes in Moskau dar, in die z. Zt. von uns

2 Feuerbestattungöfen

eingebaut werden.

Document 134: continued.

Der Stadtdirektor
Arnstadt i. Th.
Abteilung IV.

Arnstadt, den 10. Februar 1925.

Firma J. A. Topf & Soehne, Erfurt.

Am 1. Oktober 1924 ist der von der Firma J. A. Topf & Soehne in Erfurt ausgeführte Einäscherungsofen übergeben und in Betrieb genommen worden. Bis heute haben 57 Einäscherungen stattgefunden. Die Einäscherungen finden unregelmäßig statt, deshalb ist die Hochheizungsdauer und der Koksverbrauch für die einzelnen Verbrennungen nicht gleichmäßig. Als Heizmaterial findet Gaskoks Verwendung. Die Hochheizung des Ofens erfolgt in 2—2½ Stunden.

Vom Anheizen bis zur Hochglut und restlosen Verbrennung ist folgender Koksverbrauch festgestellt worden:

Bei Einäscherung eines Leichnams 169. 260 kg } einschl. Hochheizung
" " von 2 Leichen an einem Tage 234. 314 kg }

Die Einäscherungen erfolgen rauch- und geruchlos in einem Zeitraum von ¾ bis 1¼ Stunde für jede Leiche. Der 18,0 m hohe, von der Firma J. A. Topf & Soehne erbaute Schornstein gibt zu Einwendungen keinerlei Veranlassung. Dasselbe gilt von der Versenkungsvorrichtung, die gleichfalls von der Firma hergestellt ist.

In Verbindung mit dem Kanal für die Abführung der Gase vom Einäscherungsofen nach dem Schornstein ist von der Fa. J. A. Topf & Soehne eine Lufterhitzeranlage für die Beheizung der Friedhofskapelle eingebaut worden. Die Lufttemperatur an den Austrittsöffnungen in der Kapelle beträgt durchschnittlich 50° C. Bei Einäscherungen ist die Kapelle ohne jeden Aufwand für Brennstoffe in kurzer Zeit erwärmt.

Das Friedhofsamt.
gez.: Unterschrift.

Garten- und Friedhofsamt
der Stadt Erfurt.

Erfurt, 25. Juni 1925.

Firma J. A. Topf & Soehne, Erfurt.

Am 11. April 1923 wurde die von der Firma J. A. Topf & Soehne ausgeführte Einäscherungsanlage mit zwei Öfen in Betrieb genommen. In dieser Zeit bis zum heutigen Tage sind im ganzen 700 Einäscherungen erfolgt.

Nach zweijähriger Benutzung der Öfen sind Betriebsstörungen bislang nicht aufgetreten.

Infolge der besonderen Bauart der Öfen und ihrer guten Isolierung sind sehr geringe Temperaturschwankungen zu verzeichnen, was auf die Haltbarkeit des Mauerwerkes von großem Einfluß ist. Schäden irgendwelcher Art sind bis jetzt nicht festgestellt worden. Die außerordentlich einfache Bedienung der Öfen verdient hervorgehoben zu werden.

Leider sind die Verbrennungsöfen noch nicht täglich in Benutzung. Infolgedessen ist die Menge an Verbrennungsmaterialien für eine Leiche noch nicht gänzlich festzustehend.

Nach den gemachten Aufzeichnungen ist bislang unter Verwendung von Gaskoks, gerechnet vom Anheizen bis zur Hochglut, restlos Verbrennung und Herausnahme der Aschereste, unter Berücksichtigung daß die Öfen nicht täglich geheizt werden, als Verbrauch festgestellt:

1. Bei Einäscherungen von 1 Leiche an einem Tage 3½ Ztr. Gaskoks
2. " " " 2 Leichen hintereinander 5 " "
3. " " " 3 " " 7¼ " "
4. " " " 4 " " 9 " "
5. " " " 5 " " 10¼ " "
6. " " " 6 " " 10½ " "
7. " " " 7 " " 10½ " "

Die Einrichtung des Topfschen Systems gestattet es, daß die Einäscherungen vollständig rauch- und geruchlos erfolgen.

Die Höchstdauer einer Einäscherung beträgt 1½ Stunde.

Das städtische Garten- u. Friedhofsamt
gez.: Unterschrift.

Der Stadtdirektor
der Landeshauptstadt (Bauamt)

Weimar, 30. Mai 1925.

Firma J. A. Topf & Soehne, Erfurt.

Auf Ihr Ansuchen vom 22. d. Mts. teilen wir Ihnen mit, daß der von Ihnen im hiesigen Krematorium erbaute Einäscherungsofen sich bis jetzt gut bewährt. Die Einäscherungen finden, um den Betrieb wirtschaftlicher zu gestalten, nur Dienstags und Freitags statt. Die Hochheizungsdauer beträgt 2—3 Stunden, die Zeit einer Einäscherung 1—1½ Stunde. Zu den letzten 24 Einäscherungen wurden im Durchschnitt je 2,7 hl Gaskoks verbraucht (einschl. Hochheizung).

Beigeordneter,
gez.: Unterschrift.

Verwaltung des
Gertrauden-Friedhofes.

Halle a. d. S., 7. Oktober 1924.

Firma J. A. Topf & Soehne, Erfurt.

Auf Ihr Schreiben vom 3. ds. Mts. bestätigen wir Ihnen gern, daß die im Jahre 1915 von Ihnen erbauten Einäscherungsöfen bisher zu unserer vollsten Zufriedenheit gearbeitet haben. Die Anlage ist am 15. 12. 1915 in Betrieb genommen und sind bis heute in beiden Öfen zusammen 2670 Leichen eingeäschert. Zur Erzielung einer Temperatur von 1000—1100 Grad Cels. benötigen wir beim vorher kalten Ofen ca. 3½ bis 4 Ztr. Hüttenkoks, während zum Hochheizen des im Betrieb befindlichen Ofens nur 1 Ztr. des gleichen Brennstoffes benötigt werden. Die Zeitdauer der Einäscherung richtet sich nach der Körpergröße des Verstorbenen und Beschaffenheit des Sarges, sie beträgt hier ¾ bis 1¼ Stunde.

gez.: Unterschrift.

Städtische Betriebswerke.
Heizungs- u. Maschinenwesen.

Hannover, 10. Oktober 1924.

Firma J. A. Topf & Soehne, Erfurt.

Auf Ihr Schreiben vom 3. ds. Mts. teilen wir Ihnen mit, daß der Betrieb sich in unserem Krematorium noch nicht so entwickelt hat, um über die Verbrennungsöfen ein Zeugnis ausstellen zu können, wie es für Sie erwünscht ist. Wir können vorläufig nur bestätigen, daß wir mit den gelieferten Öfen zufrieden sind und nach den bisher vorgenommenen 300 Verbrennungen keine wesentlichen Abnutzungen festgestellt haben. Infolge der schwachen und ungleichmäßigen Benutzung werden vorläufig für jede Verbrennung noch 100 Kilo Zechenkoks verbraucht. Wir hoffen, daß nach Fertigstellung der ganzen Bauanlage die Benutzung der Öfen eine stärkere werden und damit auch die Brennstoffmenge geringer wird.

Jedenfalls sind wir mit den Öfen so zufrieden, daß wir auf die schon wiederholt an uns gerichteten Anfragen stets empfehlend Auskunft gegeben haben.

gez.: Unterschrift.

Der Stadtgemeindevorstand.
Stadtbauamt.

Ilmenau i. Th., 2. August 1924.

Firma J. A. Topf & Soehne, Erfurt.

Wunschgemäß bestätigen wir Ihnen gern, daß wir mit der von Ihnen im Jahre 1922 errichteten Ofenanlage im hiesigen Krematorium zufrieden sind. Die Anlage hat sich in bezug auf die Vorschriften der Leichenverbrennung und einer sparsamen Wärmewirtschaft sehr gut bewährt. Eine Geruchbelästigung der Anwohner ist bei sachgemäßer Bedienung des Ofens bis heute noch nicht eingetreten. Trotz teilweiser starker Inanspruchnahme des Ofens haben sich bisher keine Mängel an der Anlage gezeigt.

gez.: Unterschrift.

Verein für Feuerbestattung e. V.
Suhl

Suhl, 20. Oktober 1923.

Firma J. A. Topf & Soehne, Erfurt.

Wir bestätigen gern, daß wir mit der von Ihrer Firma in unserem Krematorium ausgeführten Anlage in technischer Hinsicht zufrieden sind. Der Ofen arbeitet gut und bedarf eines verhältnismäßig geringen Koksverbrauches. Die Arbeitsweise der Saugzuganlage ist vorzüglich und mit dieser verbunden betätigt sich auch der Schornstein besonders befriedigend. Die Ausführung der ganzen Einäscherungsanlage ist in exakter Weise erledigt worden.

gez.: Unterschrift.

Magistrat
zu Hirschberg i. Schl.

Hirschberg, 26. Mai 1923.

Firma J. A. Topf & Soehne, Erfurt.

Auf Ihr Schreiben vom 19. ds. Mts. bestätigen wir Ihnen, daß der im Jahre 1914 gelieferte Einäscherungsofen zur Zufriedenheit arbeitet.

Die Bedienung ist bequem und einfach. Die Konstruktion hat sich gut bewährt. Bezüglich der Ausführung haben sich bis jetzt keine Mängel gezeigt.

An Koks werden verbraucht:

Für die erste Einäscherung 5 Zentner
" " zweite " 3 "
" " dritte " 1 "
" " vierte " — "

Die Einäscherungsdauer beträgt ca. 1¼ Stunde. Für die Hochheizung sind 2—3 Stunden erforderlich. Der Generatorschieber wird bei einmaliger Hochheizung geschlossen. Da aber bei Dauereinäscherungen bei jeder weiteren Einäscherung Nachschüttungen erfolgen müssen, muß auch der Generatorenschieber geöffnet werden.

gez.: Unterschrift.

Document 134: continued.

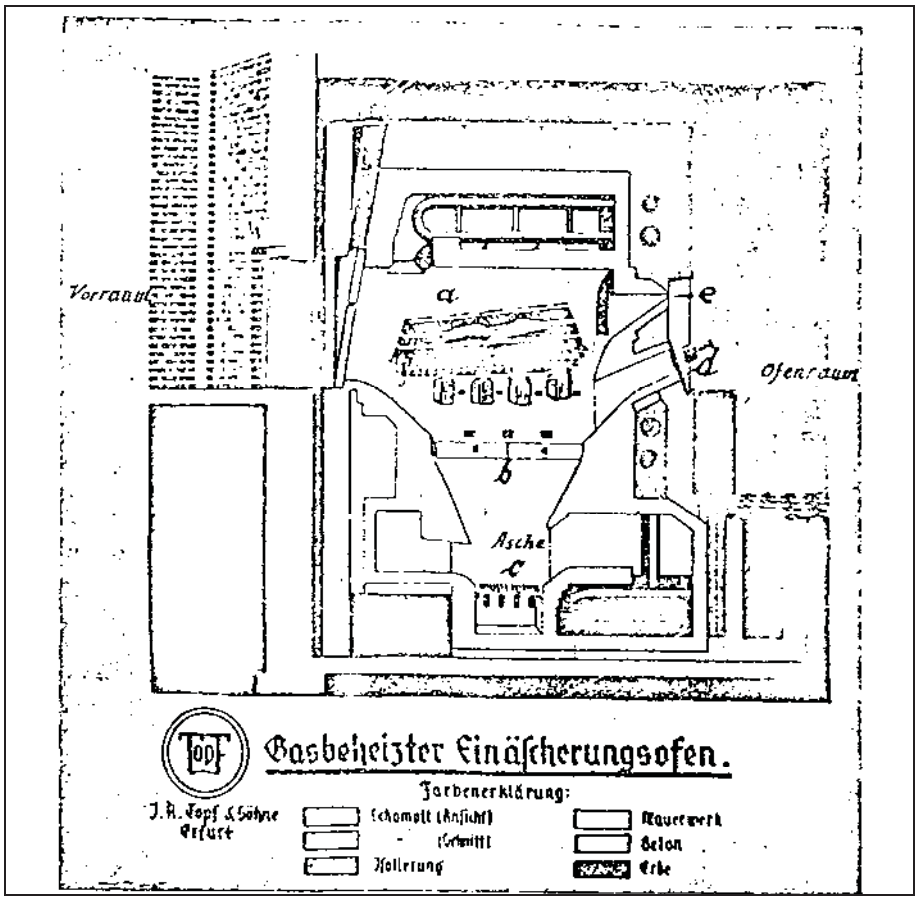

Document 135: TOPF gas-fired cremation furnace, Model 1934. Source: H. Etzbach, Der technische Vorgang bei einer Feuerbestattung. *Johannes Friese, Cologne, 1935, p. 4.*

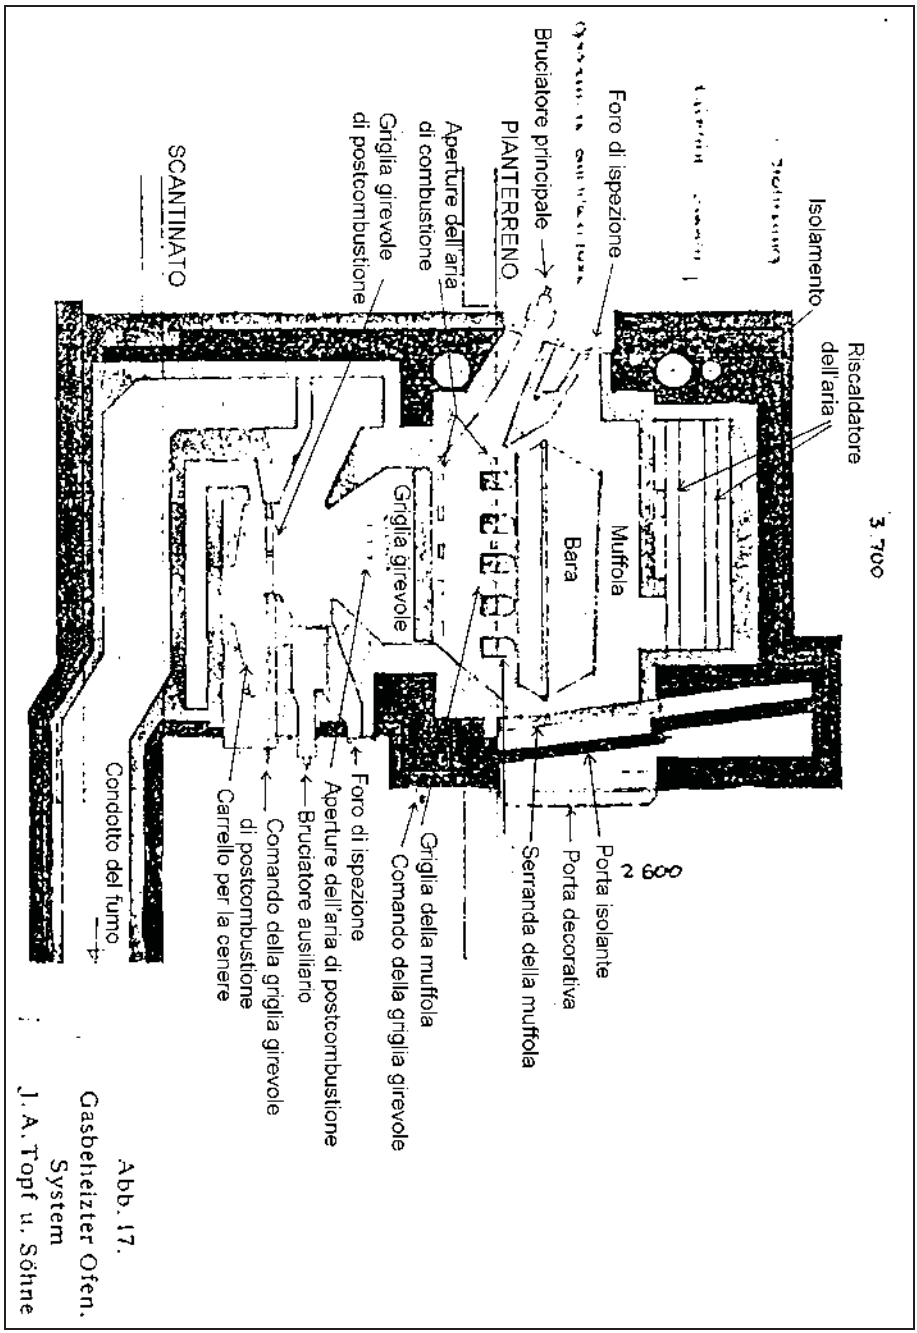

Document 136: "Gas-fired Cremation Furnace System J.A. TOPF & SÖHNE"; new model. Source: F. Schumacher, Die Feuerbestattung. *J.M. Gebhardt's Verlag, Leipzig, 1929, p. 26.*

Magistrat
Der Oberbürgermeister
der Stadt Wiesbaden
Städt. Hochbau- u. Maschinenamt

Fernruf: 59561

Postscheckkonto: Stadt Wiesbaden Nr. 2560 Frankfurt a. M.

Der Magistrat der Stadt Wiesbaden
Magistrat

Firma
A. T o p f u. Söhne
Landeseigener Betrieb
E r f u r t
Sorbenweg

Bei Antwortschreiben bitte Tgb.-Nr. angeben.

Ihr Zeichen / Ihre Nachricht vom

Zeichen: 41/3

Tag: 19.12.1949

Betreff: Einäscherungsofen.

Es wird Ihnen hiermit bestätigt, dass Herr Obering. Klettner den vorgesehenen Umbau des Einäscherungsofens in 2 1/2 Wochen durchgeführt und hierbei Verbesserungen nach Ihren neuesten Erfahrungen berücksichtigt hat.
Herr Klettner hat den Ofen im Betrieb vorgeführt und nach dreitägigem Probebetrieb mit insgesamt 16 Einäscherungen zu unserer vollen Zufriedenheit heute übergeben.
Die Leistung des Ofens, insbesondere hinsichtlich des erforderlichen Brennstoffverbrauches, übertraf alle Erwartungen. Am dritten Tage nach Inbetriebnahme wurden bereits Einäscherungszeiten von 40 Minuten erzielt ohne jeglichen Brennstoffverbrauch ausser den für das Anheizen erforderlichen.

Es steht Ihnen frei, den Ofen Interessenten nach vorheriger rechtzeitiger Anmeldung vorzuführen.

Eine Veröffentlichung vorstehenden Schreibens ohne vorherige diesseitige Genehmigung ist nicht gestattet.

In Auftrage:
Ihail

Document 137: Letter from the municipal administration of Wiesbaden to the Topf company of 19 December 1949 regarding improvement work done by chief engineer Klettner. Document kindly submitted by J.M. Boisdefeu.

An die Stadtkommandantur, Oberlt. Proskurin 6.4.48 -2-

Äscherungsöfen sind in jedem Falle in Verbindung mit den be stehenden Friedhofsanlagen bezw. Einäscherungshallen eingerichtet worden.

Diese Gesichtspunkte gelten in der heutigen Zeit mehr denn je, was das grosse Interesse aller Stadtverwaltungen an den Einäscherungsöfen beweist.

Bezüglich des Falles Wiesbaden teilen wir Ihnen mit, dass Lieferungen von unserem Werke n i c h t erfolgen, die Anlage wird nur nach unserem Plan gebaut. Wir haben im Februar dieses Jahres eine vorläufige Bauzeichnung angefertigt, die aber eine Änderung erfahren hat. Die endgültige Bauzeichnung wird gegenwärtig ausgearbeitet. Irgendwelche Zeichnungen zu diesem Bauvorhaben sind bei uns n i c h t in den Betrieb gegeben und ist dieses auch garnicht notwendig, weil unser Erfurter Werk für eine Fabrikation n i c h t in Anspruch genommen wird. Alle Lieferungen und Fertigungen sind aus der Westzone vorgesehen. Unsere Leistung besteht also in diesem Falle in der Ingenieurarbeit. Es liegt ein Bestellschreiben der Stadtverwaltung in Wiesbaden vor, das aber nicht endgültig ist. Von uns aus ist das Geschäft noch nicht verbucht und auch die Auftragsannahme noch nicht schriftlich bestäti

Die Bearbeitung dieses Projektes ist bei uns eine rein kommerzielle Angelegenheit, da wir auf Verdienst zur Aufrechterhaltung unserer Firma angewiesen sind und bei Ablehnung unsere Firma mit dem Projekt eine Konkurrenzfirma -wahrscheinlich aus dem Westen - beauftragt würde mit dem Resultat, dass das Geschäft unserer Firma und damit der Ostzone verloren geht.

Den Einäscherungsofenbau bearbeiten in erster Linie der Techniker Günter Mann unter Leitung von Herrn Ingenieur Hans Streichardt.

Eine Verpflichtung zur Meldung derartiger Aufträge, gleich sie aus der Ost- oder Westzone stammen, oder die Einhaltung

-b.w.-

Document 138: Letter from the Topf company of 6 April 1948 to the city commandant's office, First Lieutenant Proskurin, Stadtarchiv Erfurt, 5/411 A 100.

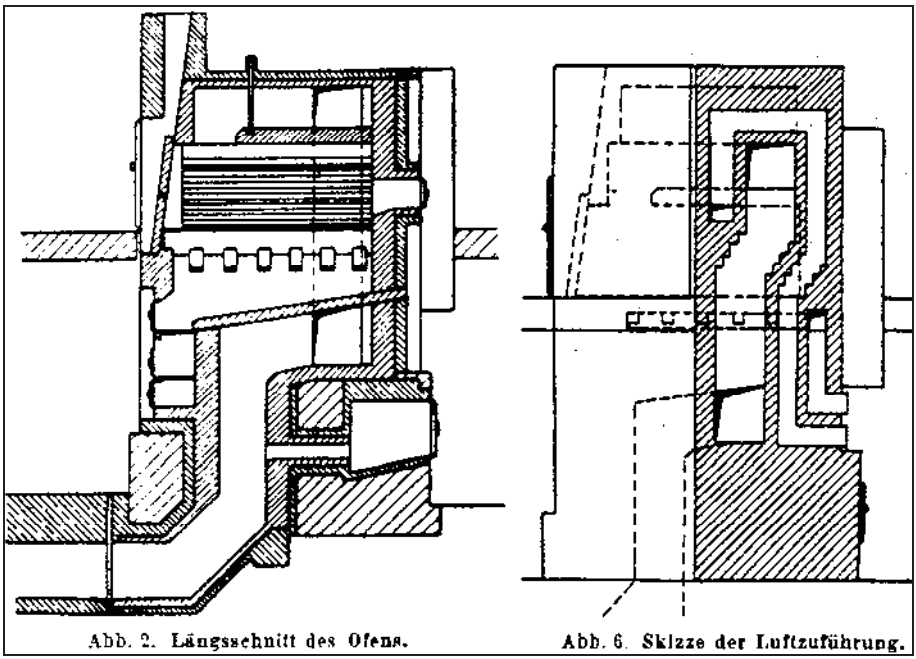

Document 139: TOPF electric cremation furnace as installed at the Erfurt crematorium in 1933. Fig. 2: longitudinal section. Fig. 6: sketch of the combustion air channels. Source: K. Weiss, "Der erste deutsche elektrisch beheizte Einäscherungsofen im Krematorium Erfurt," in: Gesundheits-Ingenieur*, 57. Jg., Nr. 37, 1934, pp. 453, 455.*

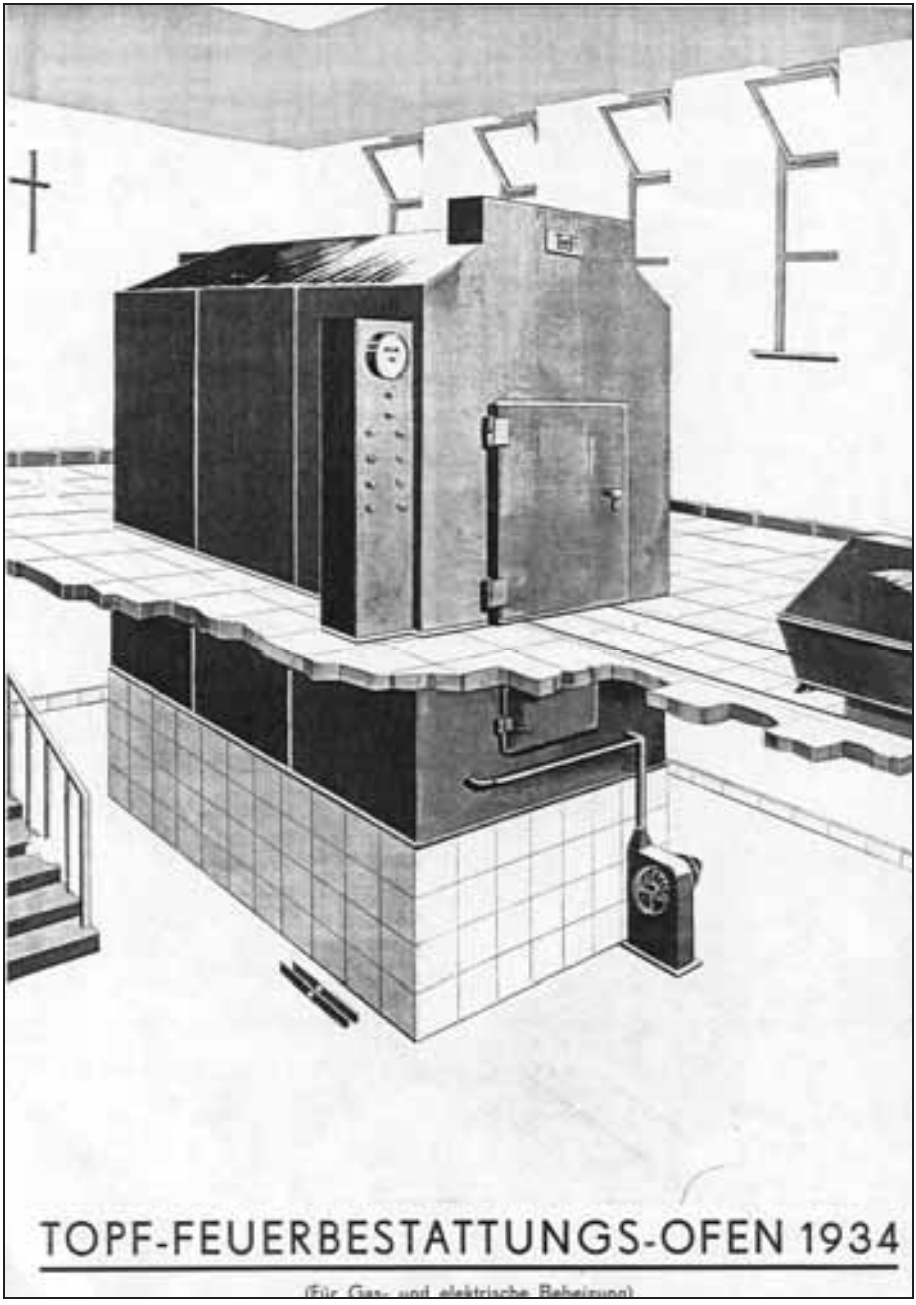

Document 140: First TOPF electric- and gas-fired cremation furnace of 1934. Source: Stadtarchiv Erfurt, 4/411 A 97.

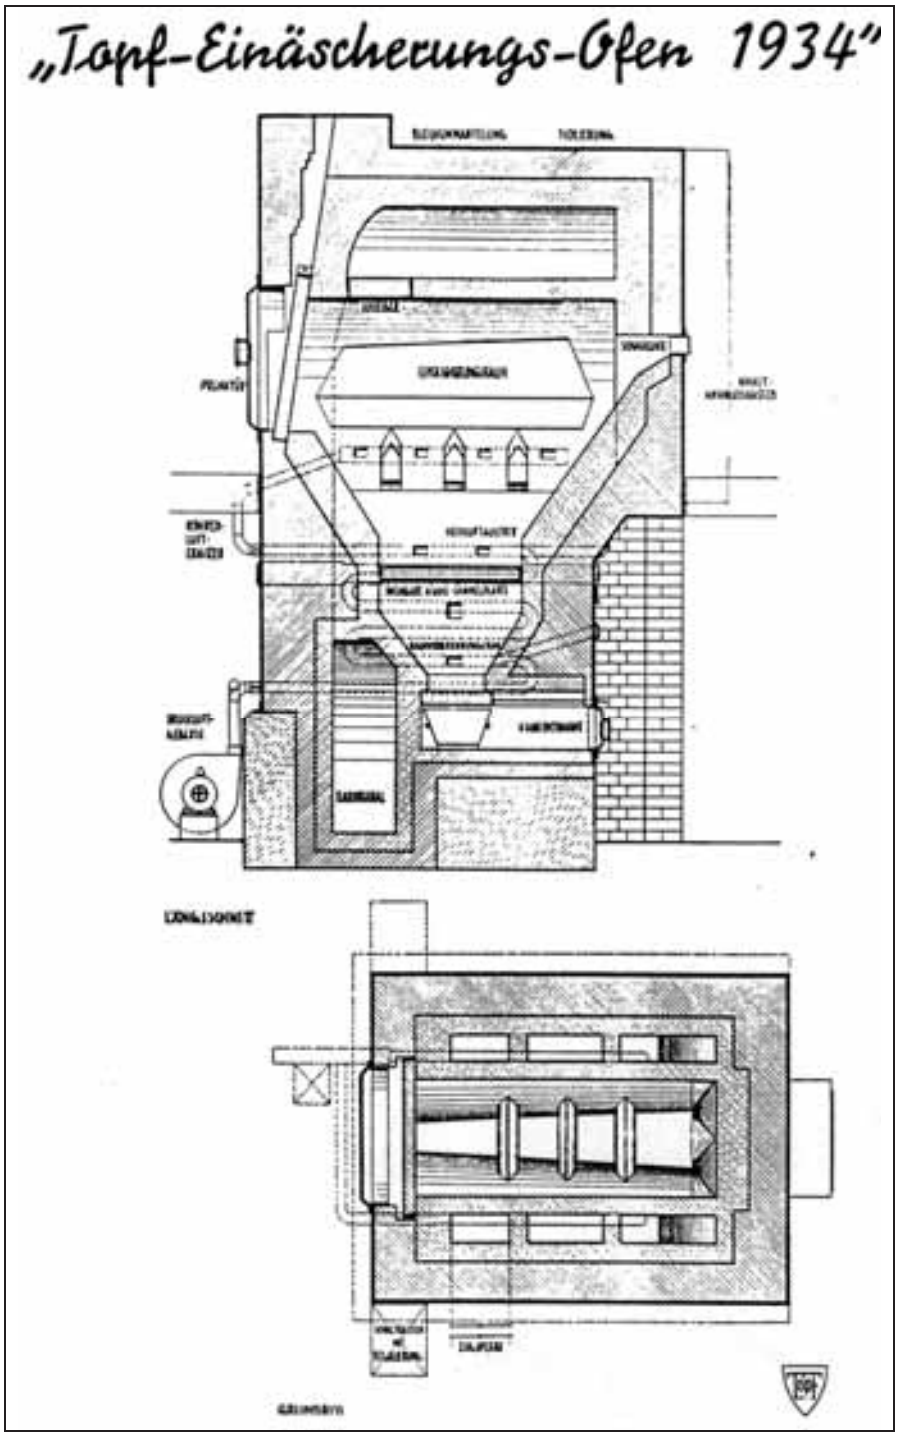

Document 141: as above.

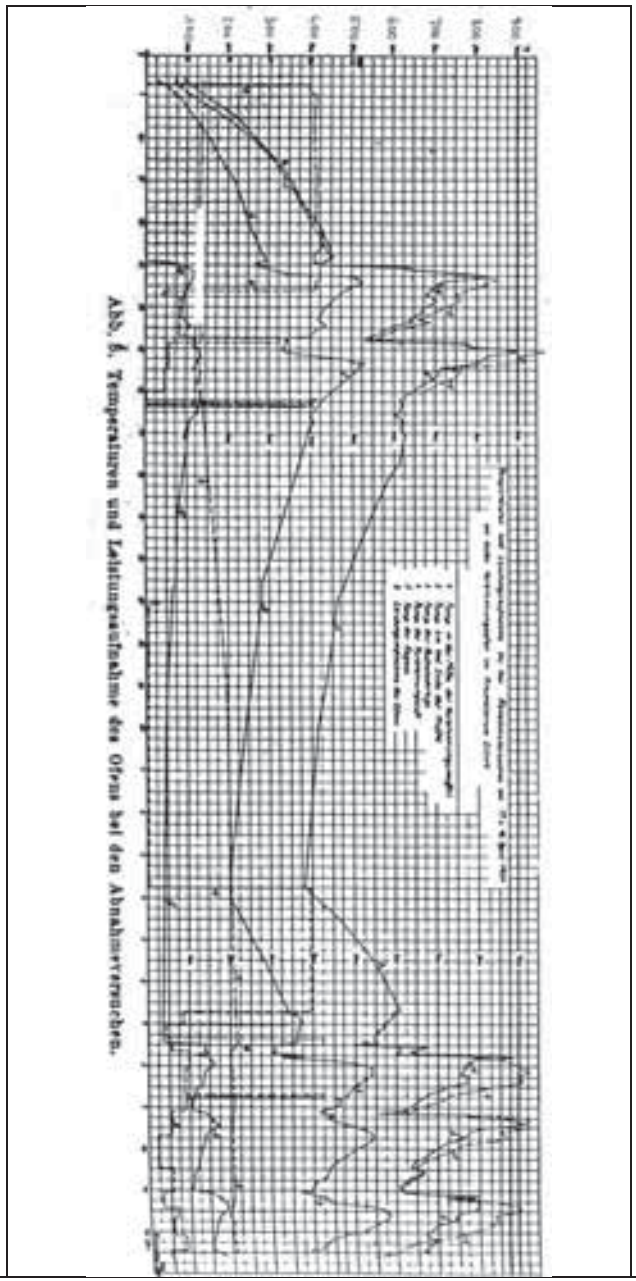

Document 142: Temperature diagram for cremations conducted on 17 and 18 April 1934 in the first TOPF electric cremation furnace at the Erfurt crematorium. Source: as Doc. 139, p. 456.

1: the temperature at the center of the muffle; 2: the temperature in the rear portion of the muffle; 3: the temperature of the inclined ash plane; 4: the temperature of the combustion air; 5: the temperature of the flue gases; 6: the power consumption.

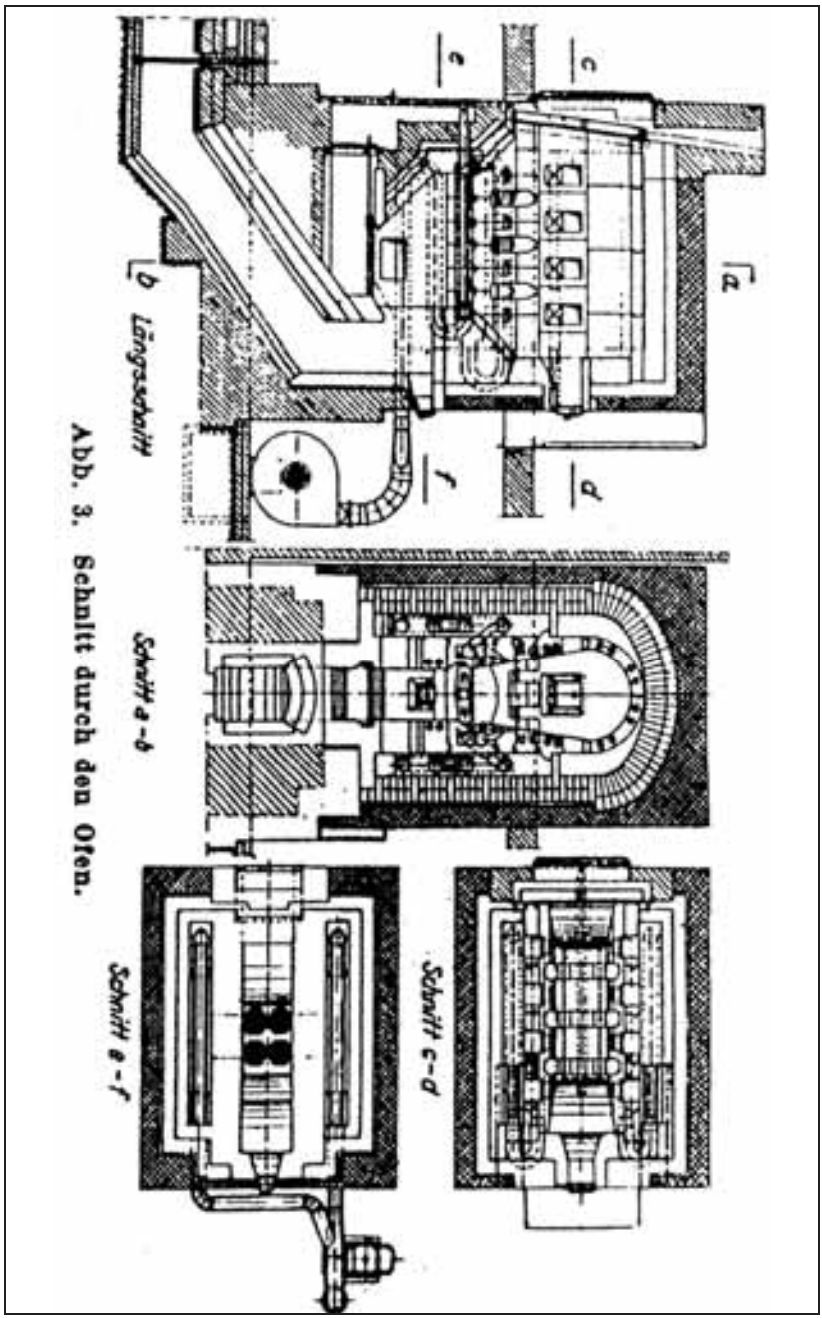

Document 143: Second TOPF electric cremation furnace at the Erfurt crematorium of 1936. Fig. 1: longitudinal section. Fig. 2: vertical section. Fig. 3: horizontal section c-d. Fig. 4: horizontal section e-f. Source: K. Weiss, "Die Entwicklung des elektrisch beheizten Einäscherungsofens im Krematorium Erfurt," in: Gesundheits-Ingenieur*, 60. Jg., Nr. 11, 1937, p. 159.*

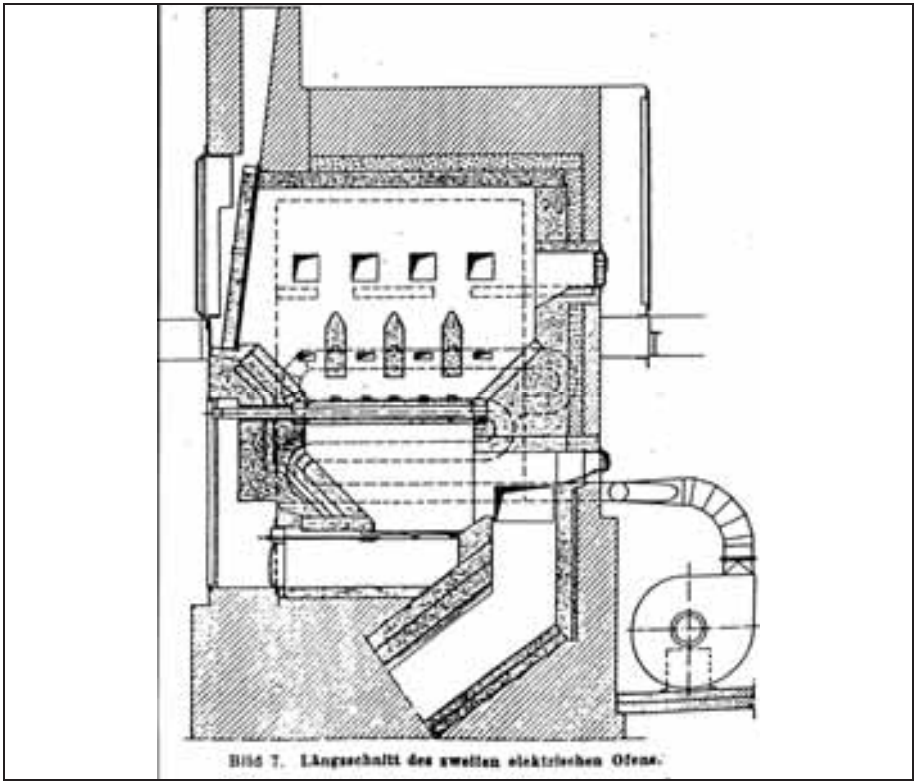

Document 144: as above, longitudinal section. Source: R. Jakobskötter, "Die Entwicklung der elektrischen Einäscherung bis zu dem neuen elektrisch beheizten Heissluft-Einäscherungsofen in Erfurt," in: Gesundheits-Ingenieur*, 64. Jg., Nr. 43, 1941, p. 581.*

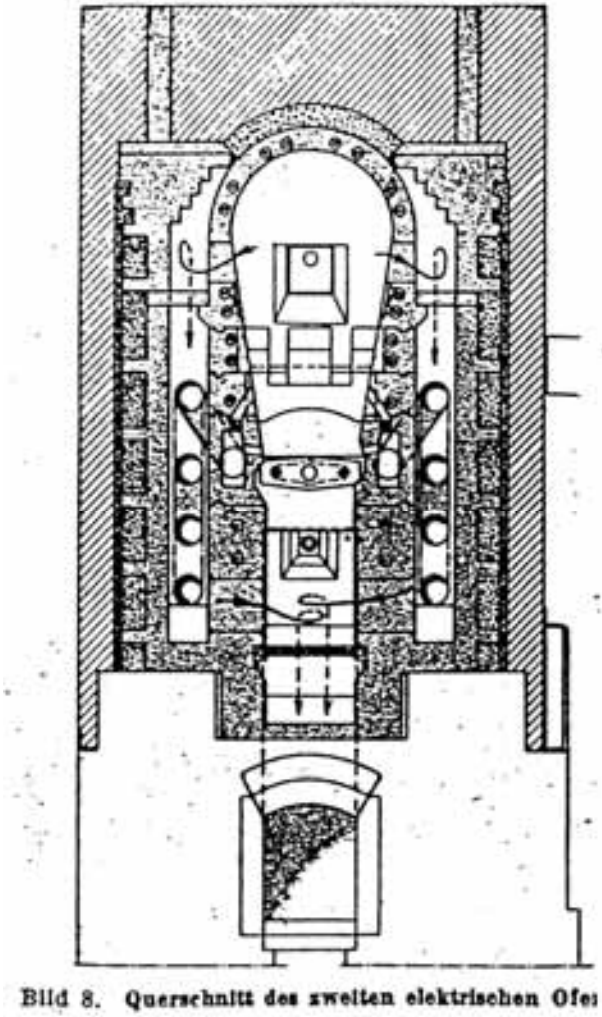

Bild 8. Querschnitt des zweiten elektrischen Ofe

Document 145: as above, vertical section. Source: as Doc. 144, p. 582.

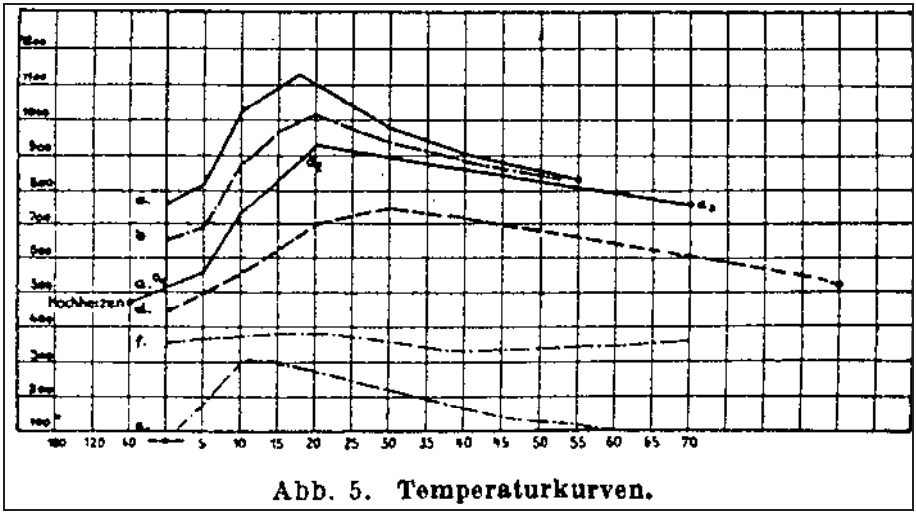

Abb. 5. Temperaturkurven.

Document 146: Temperature curves of two cremations conducted in the second TOPF electric cremation furnace at the Erfurt crematorium (1936 or 1937). Source: as Doc. 143, p. 160. a: first cremation; c: second cremation. The other curves indicate the temperature of the combustion air and that of the spent gases.

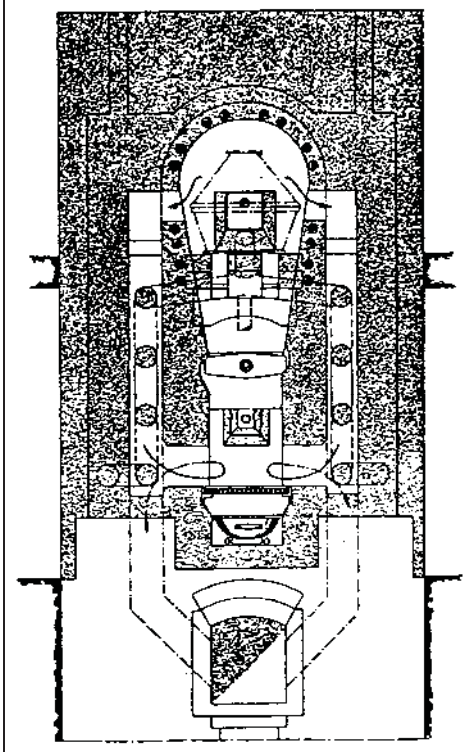

Bild 9. Querschnitt des dritten elektrischen Ofens.

Document 147: Vertical section of the second (and third) TOPF electric cremation furnace at the Erfurt crematorium. Source: as Doc. 144, p. 583.

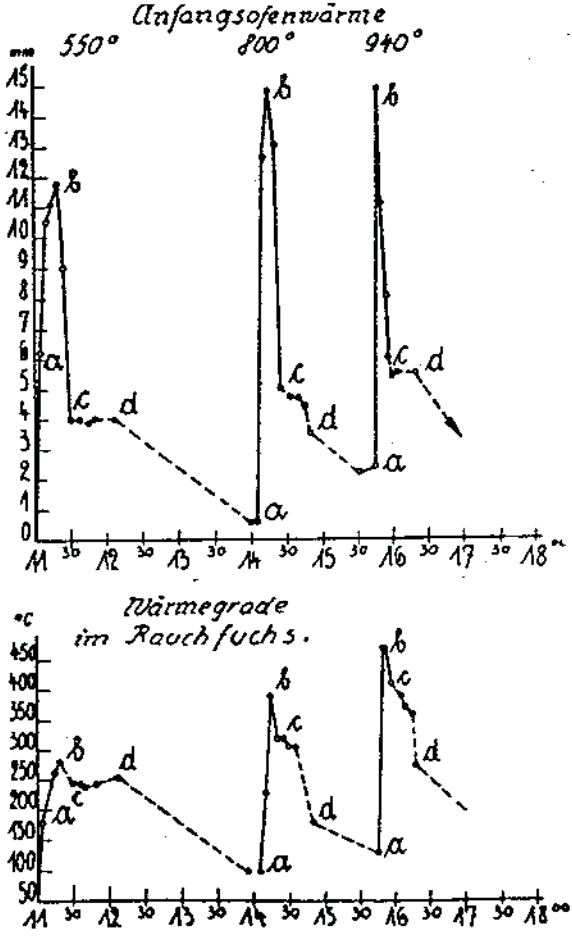

Bild 14. Zeitlicher Verlauf, Zug und Wärmegrade von 3 hintereinander folgenden Einäscherungen.

Document 148: Diagrams of three cremations conducted in the third TOPF electric cremation furnace at the Erfurt crematorium of 1939. Source: as Doc. 144, p. 586.

In the upper diagram, the vertical axis shows the draft in mm of water; the curves depict the course of the cremations. Letter a *indicates the beginning of the cremation,* b *the end of the combustion of the coffin, and* c *the end of the combustion of the solid parts of the corpse. The temperatures shown at the top are those at the beginning of each cremation.*

The lower diagram refers to the temperature of the spent gases in the flue-gas channel.

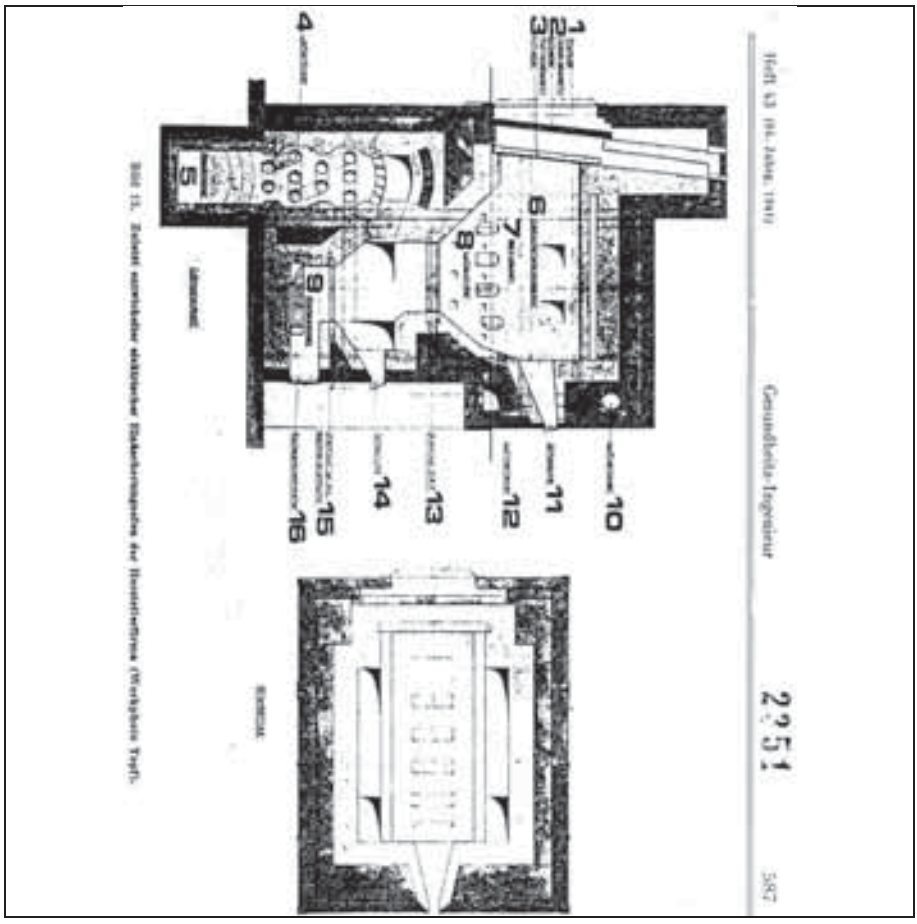

Document 149: TOPF electric cremation furnace. Standard model of the late 1930s. Source: as Doc. 144, p. 587.

1. Prunktür*: decorative muffle door; 2.* Isolierabsperrschieber*: insulating closing slider; 3.* Muffelabsperrschieber*: muffle's closing damper; 4.* Lufterhizter*: air heater; 5.* Rauchkanal*: smoke duct; 6.* Einäscherungskammer*: cremation chamber; 7.* Heizspulen*: heating coils; 8.* Lufteintritte*: openings of combustion air channels; 9.* Aschewagen*: ash cart; 10.* Luftverteiler*: combustion air distributor; 11.* Schauluke*: inspection hole; 12.* Luftverteiler*: combustion air distributor; 13.* Drehrost DRP*: patented tiltable grate; 14.* Schauluke*: inspection hole; 15.* Drehrost für die Nachverbrennung*: tiltable grate for post-combustion; 16.* Ascheentnahmetür*: ash-removal door.*

DEUTSCHES REICH

Eigentum des Reichspatentamts

AUSGEGEBEN
AM 24. AUGUST 1920

REICHSPATENTAMT

PATENTSCHRIFT

— № 324252 —

KLASSE 24 d

J. A. Topf & Söhne in Erfurt.

Sargeinführvorrichtung für Verbrennungsöfen mit heb- und senkbarem Fahrgestell für den Sargträger.

Patentiert im Deutschen Reiche vom 24. April 1915 ab.

Die Erfindung bezieht sich auf Sargeinführvorrichtungen, bei denen ein heb- und senkbares Fahrgestell für den zur Einführung in den Ofen dienenden Sargträger zur Verwendung kommt. Sie bezweckt eine Erhöhung der Betriebssicherheit derartiger Vorrichtungen durch Anwendung möglichst einfacher und sicher wirkender Antriebsmittel, die von einer einzigen Antriebswelle aus bewegt werden können. Diese Mittel sind im wesentlichen dadurch gekennzeichnet, daß ein entsprechend der Hin- und Rückfahrt des Sargträgers in entgegengesetzten Drehrichtungen bewegtes Antriebsvorgelege einerseits mit einer auf die Fahrgestellhebe- und senkvorrichtung unmittelbar einwirkenden Zahntriebstange, anderseits mit einer Zugvorrichtung verbunden ist, die einen zwischen zwei Anschlägen des fahrbaren Sargträgers hin und her bewegten Mitnehmer besitzt. Diese Teile wirken in der Weise zusammen, daß während der toten Bewegung des Mitnehmers der Zugvorrichtung zwischen den Anschlägen des Sargträgers die Triebstange verschoben und dadurch die Hub- und Senkvorrichtung betätigt wird, jedoch beim Auftreffen des Mitnehmers auf einen der Anschläge und damit bei beginnender Fahrbewegung des Sargträgers die Zahnstange in ihrer jeweiligen Grenzstellung bis zur Beendigung der Fahrbewegung in Ruhe bleibt. Ferner sind auf der Vorgelegeachse durch den Sargträger bewegte Zughebel zum selbsttätigen Öffnen und Schließen der Ofenschieber während der Fahrbewegung angebracht.

Die Zeichnung zeigt in Umrissen ein Ausführungsbeispiel der Erfindung in Fig. 1 in der Seitenansicht und in Fig. 2 und 3 in senkrechten Schnitten nach den Linien X-X und x-x, (Fig. 1).

Die Hub- und Senkvorrichtung für das Fahrgestell besteht aus vier paarweise unter dem Fahrgleis H angebrachten doppelarmigen Hebeln K, deren feste Drehpunkte K^1 sich am Aufstellungsgerüst A befinden. Die kürzeren Hebelenden tragen das Gleis, während die längeren durch Gelenke C mit der oberen Achse einer Rollenführung R^1 für die Zahntriebstange verbunden sind. Die Rollenführung R^1 ist in einem Gerüstrahmen senkrecht verschiebbar und trägt ein infolge der Hebelverbindung gleichmäßig auf das Fahrgestell einwirkendes Gegengewicht L. Ihre Verschiebung und das dadurch mittels der Hebelübertragung bewirkte Heben und Senken des Fahrgestells erfolgt durch eine Triebstange, die als Zahnstange Q mit einer winkligen Verlängerung S ausgebildet ist. Letztere wirkt als schiefe Ebene für die Rollenführung R^1 und veranlaßt daher beim Verschieben der Stange das Heben oder Senken des Fahrgestells. Die Stange gleitet außerdem an beiden Enden in Gradführungen R. Der Antrieb erfolgt in weiter unten näher beschriebener Weise durch die von Hand oder mechanisch betriebene Vor-

Document 150: Patent J.A. Topf & Söhne in Erfurt, no. 324252. "Device for the introduction of the coffin for cremation furnaces with support cart that can be raised and lowered." 24 April 1915. Source: Deutsches Patentamt.

gelegewelle B mittels einer Punktverzahnung P an der die Zugvorrichtung für den fahrbaren Sargträger F betätigenden Vorgelegetrommel T.

Die Zugvorrichtung wird von dem über Rollen M und die Trommel T geführten nachspannbaren Zuglied D gebildet, welches nicht fest mit dem Sargträger F verbunden, sondern frei beweglich durch zwei in bestimmtem Abstande voneinander liegende Schlitze O am Sargträger hindurchgeführt ist. Die Schlitzflächen wirken gleichzeitig als Anschläge für einen zwischen beiden liegenden, am Seil befestigten Mitnehmer N für den Sargträger. Mitnehmer und Anschläge können auch in anderer geeigneter Weise ausgebildet sein. Der Weg, den der Mitnehmer zwischen den beiden Anschlägen zurücklegen hat, entspricht der Länge der Verschiebung der Triebstange Q, S.

Das Zusammenwirken der Hub- und Senkvorrichtung mit der Zugvorrichtung für den fahrbaren Sargträger geht durch Vermittelung des Vorgeleges wie folgt vor sich: Während die Triebstange durch den Zahntrieb vorgeschoben und infolgedessen unter Senkung der langen Hebelenden K das ganze Fahrgestell angehoben wird (siehe die punktierten Stellungen in Fig. 1), bewegt sich der Mitnehmer N frei zum gegenüberliegenden Anschlag O des Sargträgers. Sobald er auf diesen trifft, ist die Verschiebung der Triebstange zu Ende und wird dadurch aufgehoben, daß die Zähne der Vorgelegetrommel an jedem Ende der entsprechend lang bemessenen Verzahnung Q auf eine lose Zahnfalle q treffen, die durch Ausweichen eine Weiterverschiebung der Stange im gleichen Sinne verhindert, dagegen ein Verschieben im jeweiligen entgegengesetzten Sinne gestattet. Nach Stillsetzung der Stange wird der fahrbare Sargträger F mit Hilfe des gegen den betreffenden Anschlag wirkenden Mitnehmers N in die Ofenöffnung eingefahren und dadurch der Sarg über den Rost der Einäscherungskammer gebracht. Diese Bewegung wird, eben so wie die Rückbewegung, durch Erdanschläge h des Gleises H begrenzt. Nachdem so der Sargträger eingefahren ist, wird das Vorgelege in entgegengesetzter Richtung gedreht, so daß sich der Mitnehmer N wieder frei zum anderen Anschlag O zurückbewegt, während gleichzeitig die Triebstange Q, S zurückverschoben und dadurch unter Hebung der langen Hebelenden K das ganze Fahrgestell gesenkt und hierbei der Sarg auf den Rost gesetzt wird. Inzwischen ist der Mitnehmer zum anderen Anschlag zurückgelangt, so daß, unter Stillsetzung der Triebstange in vorangegebener Weise, der Sargträger wieder in die Anfangsstellung zurückgefahren wird.

Auf der Vorgelegewelle ist lose drehbar noch ein Hebelpaar W mit Rollen V am oberen Ende gelagert. Beim Vorfahren des Sargträgers F werden die Hebel W zur Seite gedrängt, wobei die Rollen V an den unteren Flächen des die Gegengewichte des Sargträgers F tragenden Eisengerüstes entlang gleiten (siehe strichpunktierte Stellung in Fig. 1). Der auf diese Weise hervorgerufene Ausschlag der Hebel W wird durch Seil- oder Kettenzug auf eine Rolle Y übertragen, auf deren Achse Z die Seilscheibe Y^1 zur Bewegung des unter Gewichtswirkung stehenden Seilzuges für die Ofenschieber sitzt. Durch diese Einrichtung wird bewirkt, daß die Ofenschieber mit Beginn des Sargträgervorschubes schnell geöffnet und sofort nach Wiederaustritt des Fahrgestells aus dem Ofen schnell geschlossen werden.

PATENT-ANSPRÜCHE:

1. Sargeinführvorrichtung für Verbrennungsöfen, mit heb- und senkbarem Fahrgestell für den Sargträger, dadurch gekennzeichnet, daß ein entsprechend den Fahrtrichtungen des Sargträgers (F) bewegtes Antriebsvorgelege (B, T, P) durch eine Zahntriebstange (Q, S) auf die Hub- und Senkvorrichtung (R^1, C, K) für das Fahrgestell (H, F) und durch ein, mit einem zwischen Anschlägen (O) des Sargträgers (F) hin und her bewegten Mitnehmer (N) versehenes Zuglied (D) auf den Sargträger (F) einwirkt, derart, daß während der toten Bewegung des Mitnehmers (N) zwischen den Anschlägen (O) die Triebstange (Q, S) verschoben und dadurch die Hub- und Senkvorrichtung (R^1, C, K) in Tätigkeit gesetzt wird, während beim Auftreffen des Mitnehmers (N) auf einen der beiden Anschläge (O) die Triebstange (Q, S) in ihrer jeweiligen Grenzstellung bis zur Beendigung der Fahrbewegung ausgeschaltet wird.

2. Ausführungsform nach Anspruch 1, dadurch gekennzeichnet, daß das Vorgelege (B, T, P) einerseits durch Punktverzahnung (P) auf eine Zahnstange (Q) einwirkt, die mittels einer schrägen Verlängerung (S) eine das Fahrgleis (H) tragende Kniehebelanordnung (K, C) zum Heben und Senken des Gleises bewegt und an den Triebenden bewegliche Zahnflanken (q) zur Begrenzung ihrer Weiterbewegung in gleicher Richtung besitzt, anderseits mit einer Zugvorrichtung (T, D) verbunden ist, deren Seil oder Kette (D) einen Mitnehmer (N) trägt, der sich während der Bewegung der Hubvorrichtung (R^1, C, K) leer zwischen zwei Anschlägen (O) des Sargträgers (F) bewegt.

3. Ausführungsform nach Anspruch 1 und 2, dadurch gekennzeichnet, daß auf der Vorgelegeachse (B) lose drehbar ein

Document 150: continued.

3

oder mehrere Hebel (*W*, *V*) angebracht sind, die durch eine Zugvorrichtung (*Y*, *Y*¹) mit den Ofenschiebern in Verbindung stehen und durch den Sargträger (*F*) bzw. das Fahrgestell bewegt werden, um während des Sargeinführens kurz vor Eintritt des Sarges in den Ofen das schnelle Öffnen und gleich nach Wiederaustritt des Sargträgers aus dem Ofen das schnelle Schließen der Schieber selbsttätig zu bewirken.

Hierzu 1 Blatt Zeichnungen.

Document 150: continued.

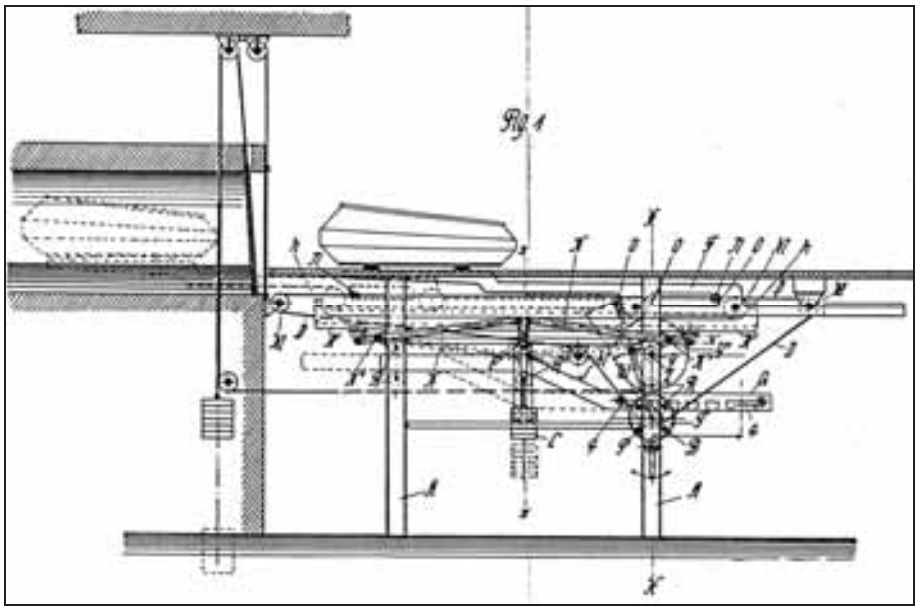

Document 150: continued.

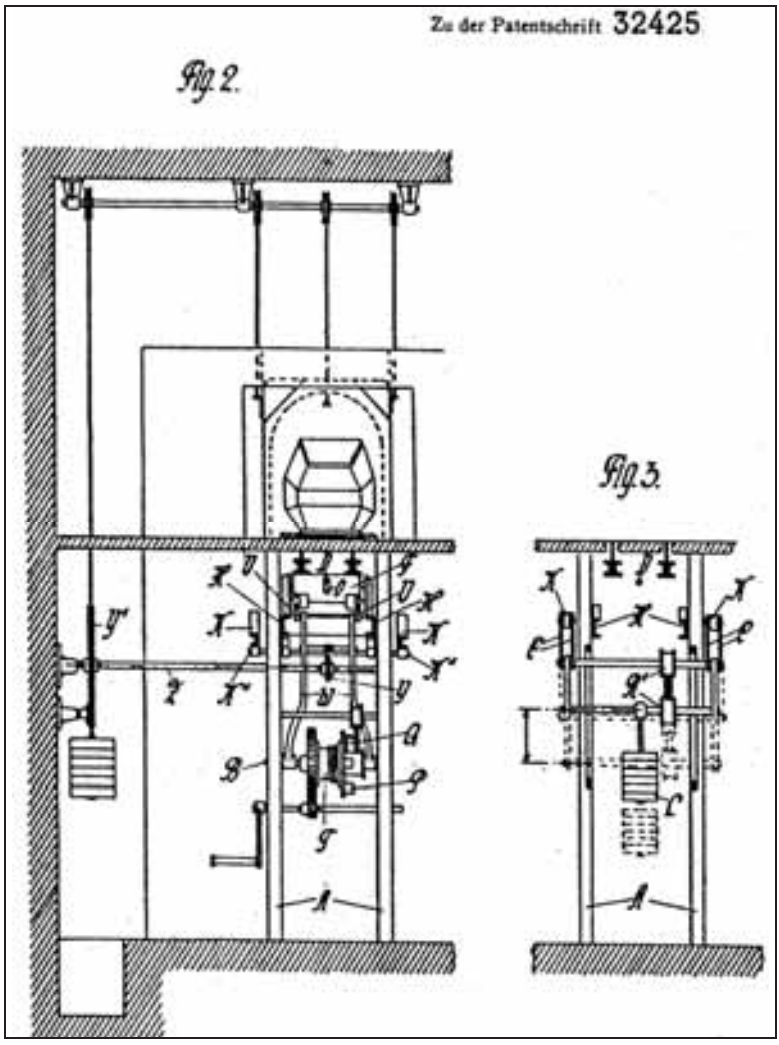

Document 150: continued.

DEUTSCHES REICH

Eigentum des Reichspatentamts

AUSGEGEBEN AM
5. MÄRZ 1930

REICHSPATENTAMT

PATENTSCHRIFT

№ 493042

KLASSE 24d GRUPPE 1

T 36626 V/24d

Tag der Bekanntmachung über die Erteilung des Patents: 13. Februar 1930

J. A. Topf & Soehne in Erfurt

Vorrichtung zum Nachverbrennen der Rückstände in Leichenverbrennungsöfen

Document 151: Patent J.A. Topf & Söhne in Erfurt, no. 493042. "Device for post-combustion of residues in corpse-cremation furnaces." 13 February 1930. Source: Deutsches Patentamt.

493 042

J. A. Topf & Soehne in Erfurt

Vorrichtung zum Nachverbrennen der Rückstände in Leichenverbrennungsöfen

Patentiert im Deutschen Reiche vom 24. März 1929 ab

Die Erfindung bezieht sich auf eine Vorrichtung zum Nachverbrennen der Rückstände in Leichenverbrennungsöfen, hauptsächlich zu dem Zweck, die mit der Leichenasche sich mischende Holzasche zu verbrennen. Von bekannten Nachverbrennungseinrichtungen unterscheidet sich der Erfindungsgegenstand dadurch, daß der am Ende der geneigten Sohle des Aschenfalls angeordnete, herausnehmbare Sammelbehälter für die Verbrennungsrückstände mit einem Siebboden versehen und über der Mündung einer regelbaren Verbrennungsluftzuleitung aufgestellt ist. Diese Anordnung besitzt den Vorzug der Einfachheit. Des weiteren ist über dem Sammelbehälter unterhalb der seitlichen Gasabzüge ein den Aschenfall des Ofens gegen den Behälter absperrender gasdurchlässiger Schieber angeordnet, wodurch bei unmittelbar aufeinanderfolgenden Einäscherungen die währenddessen im Sammelbehälter noch der Nachverbrennung ausgesetzten Rückstände von denen der nächsten Einäscherung getrennt gehalten werden können.

Die Zeichnung zeigt schematisch ein Ausführungsbeispiel in Abb. 1 im Längsschnitt durch den Ofen. Abb. 2 ist eine Stirnansicht der zur Nachverbrennung dienenden Vorrichtung.

Am Vorderende des Ofens ist unterhalb des Aschenfalls *f* ein Behälter *a* eingebaut, der mit einem Siebboden *b* und einer unterhalb desselben einmündenden Verbrennungsluftzuleitung *c* versehen ist. Letztere ist durch Klappen *d* o. dgl. regelbar.

Die Verbrennungsrückstände werden kurz vor Beendigung des Einäscherungsvorganges in den Behälter *a* eingeholt und unterliegen dort einer Nachverbrennung, wobei die Abgase durch die seitlichen Abzüge *g* des Ofens entweichen.

Damit in den Behälter *a* nicht zugleich die Rückstände aus zwei aufeinanderfolgenden Einäscherungen gelangen können, ist über dem Behälter *a* unterhalb der Abzüge *g* eine ausziehbare Absperrplatte *e* angebracht, durch die der Behälter gegen den Aschenfall *f* abgeschlossen werden kann. Diese Platte ist gasdurchlässig, z. B. fein gelocht, in der Weise, daß wohl die Nachverbrennungsgase abziehen, aber keine Rückstände aus dem Aschenfall *f* in den Behälter *a* gelangen können. Infolgedessen kann mit einer weiteren Einäscherung begonnen werden, bevor die Nachverbrennung der Rückstände aus der vorhergehenden Einäscherung im Behälter *a* beendet ist.

PATENTANSPRÜCHE:

1. Vorrichtung zum Nachverbrennen der Rückstände in Leichenverbrennungsöfen, dadurch gekennzeichnet, daß der am Ende der geneigten Sohle des Aschenfalls (*f*) angeordnete, herausnehmbare Sammelbehälter (*a*) mit einem Siebboden (*b*) versehen und über der Mündung einer regelbaren Verbrennungsluftzuleitung (*c*, *d*) aufgestellt ist.

2. Vorrichtung nach Anspruch 1, dadurch gekennzeichnet, daß über dem Sammelbehälter unterhalb der seitlichen Gasabzüge (*g*) ein den Aschenfall des Ofens gegen den Behälter absperrender gasdurchlässiger Schieber (*e*) angeordnet ist.

Hierzu 1 Blatt Zeichnungen

BERLIN. GEDRUCKT IN DER REICHSDRUCKEREI

Document 151: continued.

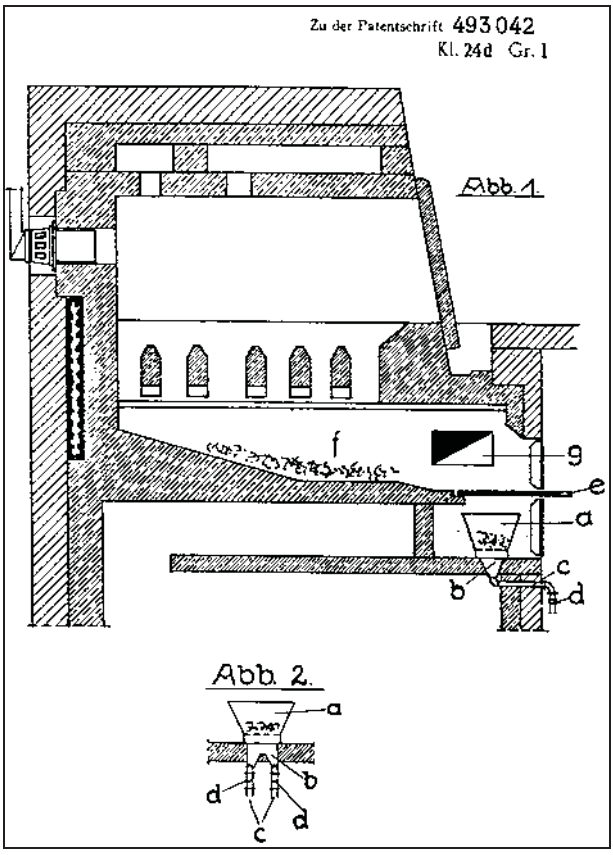

Document 151: continued.

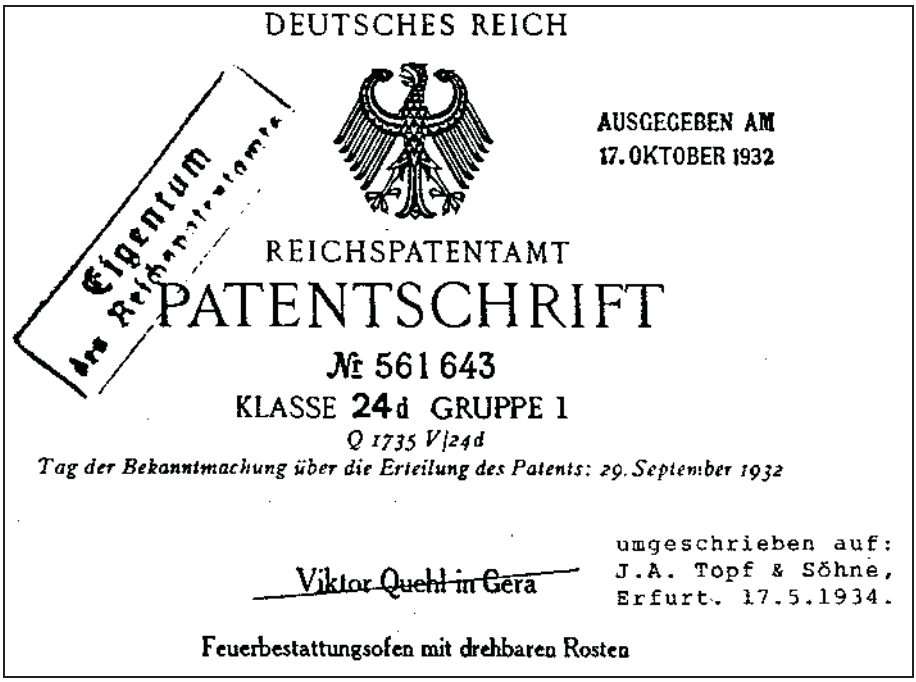

Document 152: Patent Viktor Quehl in Gera, no. 561643, transferred to J.A. Topf & Söhne on 17 May 1934. "Cremation furnace with tiltable grates." Source: Deutsches Patentamt.

561 643

Viktor Quehl in Gera

Feuerbestattungsofen mit drehbaren Rosten

Patentiert im Deutschen Reiche vom 15. April 1931 ab

Bei den bisherigen Feuerbestattungsöfen sind die den Sarg und die einzuäschernden Leichenteile tragenden Ofenteile — der Muffel- und der Aschenrost — als feststehende Ofenteile ausgeführt.

Dies hat den Nachteil, daß die Leichenteile nach ihrer Einäscherung mittels eines Kratzgerätes von diesen Ofenflächen heruntergescharrt werden müssen. Ein derartiges Eingreifen in den Einäscherungsvorgang entspricht nicht einer würdigen Form der Feuerbestattung. Weiterhin wird beim Einbringen des Kratzgerätes in den Ofen durch das Öffnen von Türen ein beträchtlicher Wärmeverlust durch die einströmende kalte Luft hervorgerufen. Auch treten leicht Beschädigungen des glühenden Mauerwerkes durch die eisernen Kratzgeräte ein.

Nach der Erfindung wird die Anwendung von Kratz- und Schürgeräten dadurch vermieden, daß der den Sarg tragende Muffelrost und der dazugehörige Aschenrost von außen schwenkbar um eine oder mehrere Achsen angeordnet sind, wobei die Roste in mehrere einzeln abschwenkbare Flächen mit beliebiger Achsenanordnung unterteilt sein können.

Es ist dadurch die Möglichkeit gegeben, ohne Zuhilfenahme von Kratz- und Schürgeräten je nach Fortgang der Einäscherung die verbleibenden Einäscherungsreste von außen ohne Öffnen des Ofens durch einfaches Abschwenken der Flächen ganz oder teilweise von dem Muffelrost und dem Aschenrost zu entfernen.

In der Zeichnung ist ein Ausführungsbeispiel der Erfindung dargestellt. Es sind bezeichnet mit *m* der um eine Achse *a* drehbare Muffelrost, mit *b* der in einzelne, für sich schwenkbare Flächen *f* unterteilte Aschenrost, wobei die Flächen *f* um die Einzelachsen *e* geschwenkt werden können.

Der Erfindungsgegenstand kann in einzelnen Teilen auch anders ausgebildet sein, solange das Wesen der Erfindung, die drehbare Ausbildung des Muffel- und des Aschenrostes, gewahrt bleibt.

PATENTANSPRÜCHE:

1. Feuerbestattungsofen mit drehbaren Rosten, dadurch gekennzeichnet, daß der den Sarg und die einzuäschernden Teile tragende Muffelrost und der Aschenrost von außen schwenkbar angeordnet sind.

2. Feuerbestattungsofen nach Anspruch 1, dadurch gekennzeichnet, daß der Muffelrost und der Aschenrost in mehrere einzeln abschwenkbare Flächen unterteilt sind.

Hierzu 1 Blatt Zeichnungen

Document 152: continued.

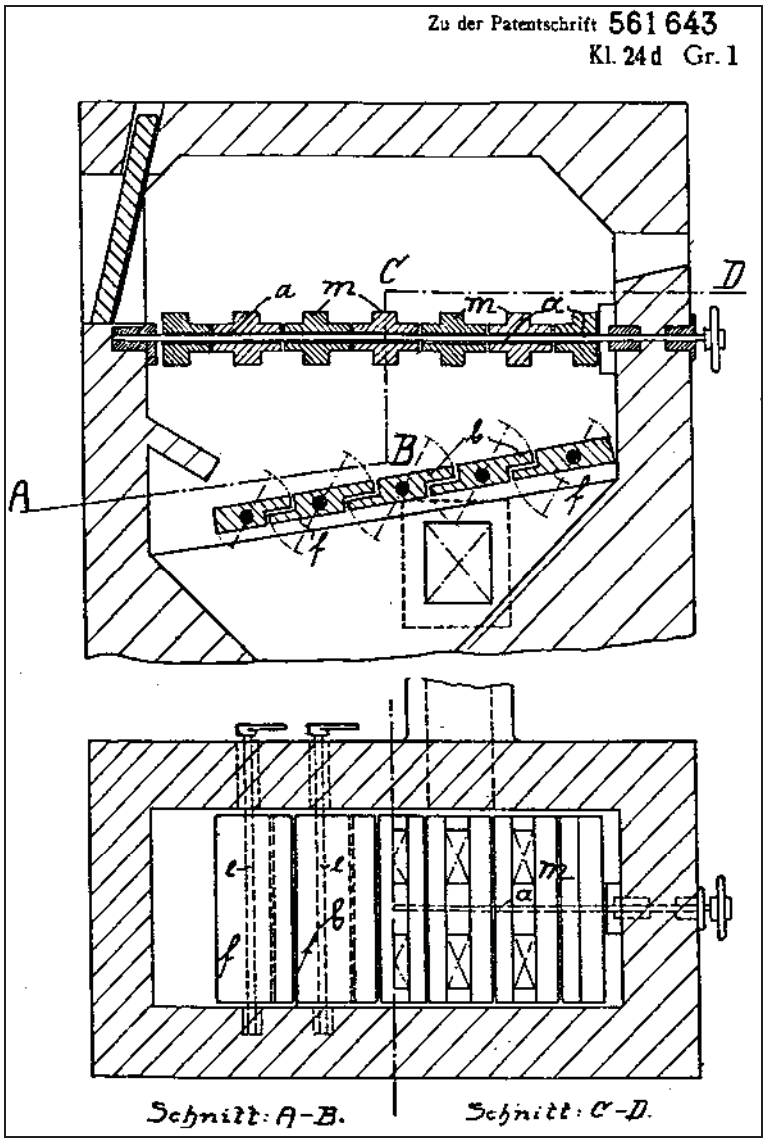

Document 152: continued.

DEUTSCHES REICH

AUSGEGEBEN AM
19. NOVEMBER 1936

REICHSPATENTAMT

PATENTSCHRIFT

№ 638582

KLASSE 24d GRUPPE 1

B 162300 V/24d

Tag der Bekanntmachung über die Erteilung des Patents: 29. Oktober 1936

~~Wilhelm Basse in Hamburg~~

umgeschrieben auf:
J.A. Topf & Söhne,
Erfurt. 27.11.1937.

Einäscherungsofen

Patentiert im Deutschen Reiche vom 9. September 1933 ab

Gegenstand der vorliegenden Neuerung ist eine Einrichtung an Einäscherungsöfen, und es soll damit u.a. erreicht werden, daß durch eine besondere Zuführung der Verbrennungsluft die Verbrennung verbessert wird.

Das Zuführen der Luft bei Einäscherungsöfen mit Rost oder geschlossener Grundplatte ist bekanntlich mit Mängeln verbunden, und zwar sind diese Mängel durch die Feuerführung im Einäscherungsraum begründet, die sich aus der konstruktiven Gestaltung der Platte oder des Rostes ergibt. Die Grundplatte hat infolge ihrer Geschlossenheit den Vorteil der Wärmespeicherung. Sie hat aber dabei den großen Nachteil, daß die Verbrennungsluft nicht zu den mittleren Teilen des Verbrennungsgutes gelangen kann, weil der Zerfall desselben nur außen stattfindet, wo der Sauerstoff Zutritt hat. Da der Sarg mit seinen mittleren Teilen fest auf der Grundplatte aufliegt, ist dort die Verbrennung eine unvollkommene bzw. verlangsamte. Diesen Nachteil vermeidet der Rost. Hiermit ist es möglich, die Luft auch zur Mitte des verbrennenden Sarges zu leiten und damit die Einäscherung zu beschleunigen. Aber auch hierbei zeigten sich Nachteile:

1. Weil der Rost offen ist, werden die Strömungsverhältnisse der Heizgase in der Muffel nicht mehr beherrscht,

2. während der Einäscherung der mittleren, schwerer verbrennenden Teile des Einäscherungsgutes strömt weiterhin durch die seitlichen Öffnungen des Rostes nutzlos Luft zu, die den Ofen abkühlt,

3. der Rost hat eine geringe Wärmespeicherfähigkeit.

Man hat indessen auch Öfen mit geschlossener Grundplatte gebaut, bei denen die Zuführung der Verbrennungsluft mittels Düsen geschieht, die von der Seite wie von oben auf den Verbrennungsgegenstand gerichtet sind.

Diese Art der Luftzuführung ist schon erheblich wirksamer, jedoch besteht auch hier der Nachteil, daß der Einäscherungsgegenstand zunächst nur oben und an den Seiten von der Verbrennungsluft umspült wird, die Luftzuführung an der Unterseite des Einäscherungsgegenstandes fehlt dagegen. Gerade an dieser Stelle ist aber die Luftzuführung besonders wirksam, weil die dort entstehenden Flammen um den ganzen Einäscherungsgegenstand herumschlagen und diesen so in Flammen vollkommen einhüllen.

Die Erfindung sieht daher vor, die Verbrennungsluft durch in der Grundplatte angebrachte Düsen zuzuführen. Die Grundplatte ist deshalb mit talförmigen Vertiefungen ausgerüstet, so daß sie eine rostartige Oberfläche erhält. In die Vertiefungen zwischen den Rostbalken münden die Luftdüsen.

Zweckmäßig wird die Bodenplatte aus einzelnen Steinen aufgebaut, die durch ihre Form und in ihrer Gesamtheit der Platte die rostartige Gestalt geben. Zwecks Unterbringung der Preßluftleitungen versieht man die Steine innen mit einer Aushöhlung. Die Luftzuführung zu den Düsen kann so ausgebildet sein, daß jede Düse einzeln regelbar ist. Auch

Document 153: Patent Wilhelm Basse in Hamburg, no. 638582, transferred to J.A. Topf & Söhne on 27 November 1937. "Incineration furnace." Source: Deutsches Patentamt.

638 582

kann man die Düsen zu diesem Zweck zu Gruppen zusammenfassen.

Bei der Anordnung nach der Erfindung erzeugt die ausströmende Preßluft unter dem Sarg eine kräftige Flammenbildung, wodurch die Rostplatte die stärkste Beheizung erfährt und die Wärme infolge der geschlossenen Ausführung der Bodenplatte gut gespeichert wird. Letzteres ist insofern von Wichtigkeit, als hierdurch die Dauer der nachfolgenden Einäscherungen wesentlich abgekürzt wird.

In der Zeichnung ist ein Ausführungsbeispiel dargestellt.

Fig. 1 ist ein senkrechter Schnitt durch den Ofen, und

Fig. 2 ist eine Draufsicht auf die Grundplatte.

Es bezeichnen darin *a* die die Rostplatte bildenden Steine, *b* den Unterbau der Ofenkonstruktion, *c* die Muffelwände, *d*, d_1 die Preßluftleitungen, *e* die dazugehörigen Konusabdichtungen, *f* die in den Steinen ausgesparten Luftkanäle, *g* die zum Ausströmen der Luft bestimmten Düsenlöcher.

In Fig. 2 sind die Steine mit den Ziffern 1 bis 20 bezeichnet.

Die Formsteine sind in der hier gezeigten Ausführungsart zu beiden Seiten dachförmig abgeschrägt, so daß hierdurch die rostartige Gestalt der Bodenplatte erzeugt wird. In die talförmigen Vertiefungen zwischen den einzelnen Steinen münden die in letzteren angebrachten Luftdüsen, und zwar sind diese so eingerichtet, daß die ausströmende Luft unmittelbar auf den Verbrennungsgegenstand trifft. Hierin liegt die Erzielung der wirksamsten und zugleich sparsamsten Ausnutzung der Verbrennungsluft. Die Luftdüsen sind überdies zweckmäßig versetzt zueinander angeordnet, so daß die Luftzufuhr zum Brenngut eine vollkommene und gleichmäßige ist.

Die Einrichtung bietet noch den Vorteil, daß infolge der an den schräg liegenden Teilflächen der Rostplatte befindlichen Mündungen der Düsen einer etwa durch das darüberliegende Brenngut entstehenden Verstopfung vorgebeugt wird. Die Lage der Düsen kommt insofern noch zu statten, als man dieselben bei der Aschenentnahme sämtlich anstellen und damit die feine Flugasche, die dann vom Schornsteinzug angesogen wird, fortblasen kann.

Die in den Steinen befindliche kanalartige Aushöhlung *f* kann sich (Fig. 2) auf die Länge nur eines Steines, wie z. B. bei Stein 6 und 10, erstrecken, jedoch auch zugleich auf mehrere Steine, wie etwa bei Stein 1 und 5 bzw. Stein 13 und 17.

Als Preßluftzuleitung kann in jedem dieser Falle nur eine einzige Leitung d_1 dienen, während natürlich jeder einzelne Stein noch seinen eigenen Anschluß an die Luftzuleitung haben muß.

Die einfach herzustellenden Formsteine können bei etwaiger Ausbesserung, bedingt durch Abbrand oder mechanische Beschädigung (Absetzen des Sarges), leicht einzeln ausgewechselt werden, ohne daß der Verband der Rostplatte dadurch gelockert wird.

PATENTANSPRÜCHE:

1. Einäscherungsofen mit den Einäscherungsraum unten abschließender Bodenplatte und mit Luftdüsen, die auf den Einäscherungsgegenstand gerichtet sind, dadurch gekennzeichnet, daß die aus Formsteinen (*a*) bestehende Bodenplatte eine rostartige Oberfläche besitzt, und daß in die Vertiefungen zwischen den Rostbalken die Luftdüsen (*g*) münden.

2. Einäscherungsofen nach Anspruch 1, dadurch gekennzeichnet, daß die Formsteine (*a*) zwecks Unterbringung der Preßluftleitungen (*f*) hohl ausgebildet sind.

3. Einäscherungsofen nach Anspruch 1 und 2, dadurch gekennzeichnet, daß die Luftdüsen (*g*) einzeln oder gruppenweise regelbar angeordnet sind.

Hierzu 1 Blatt Zeichnungen

Document 153: continued.

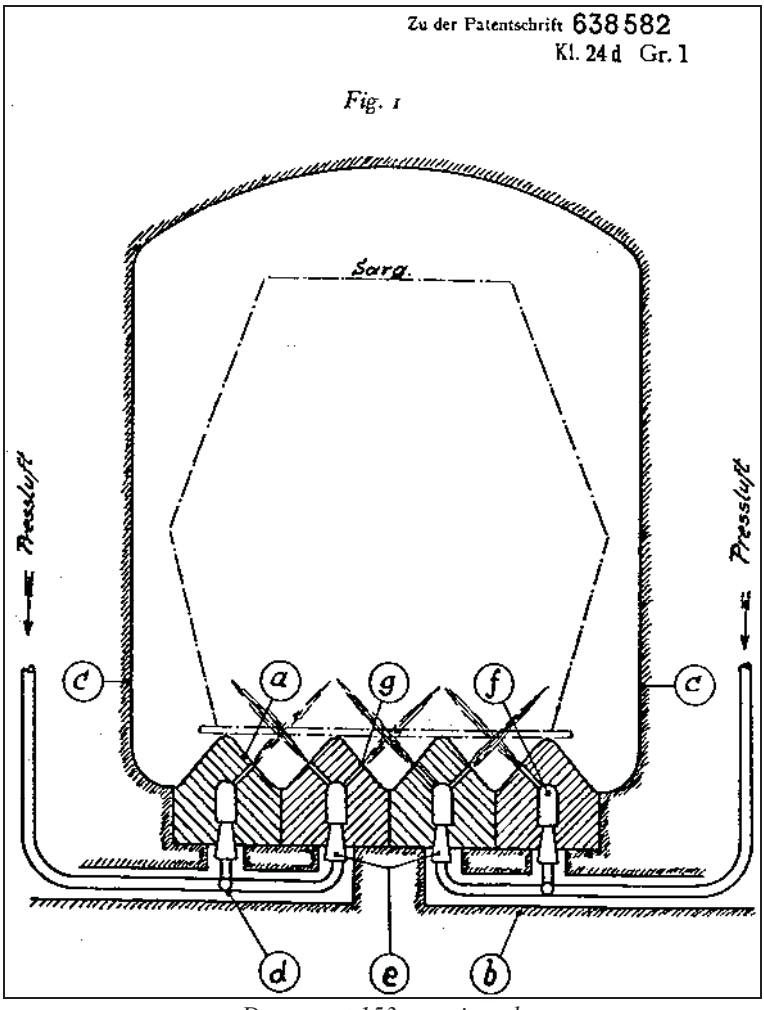

Document 153: continued.

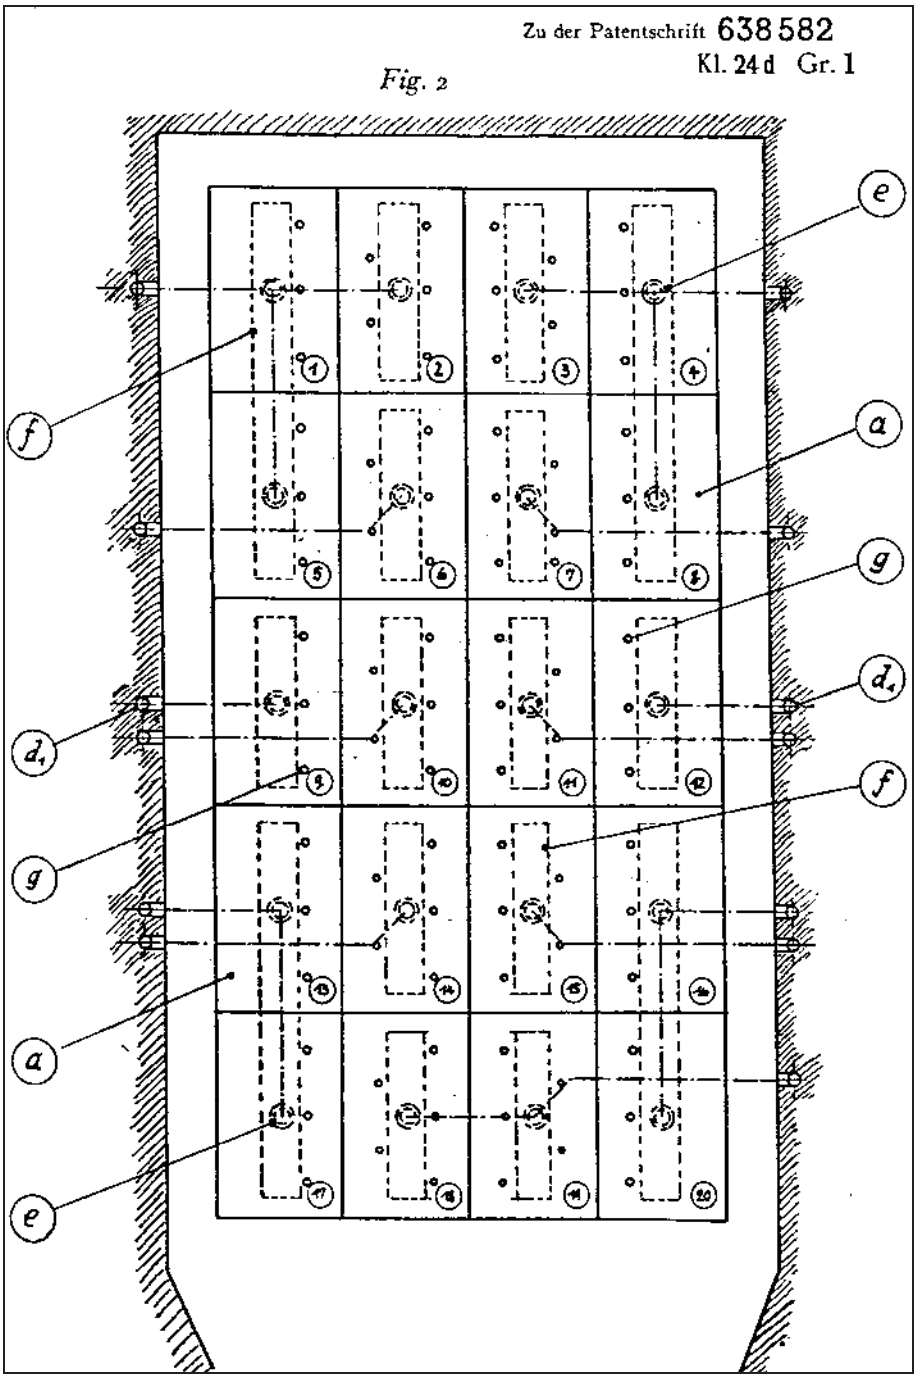

Document 153: continued.

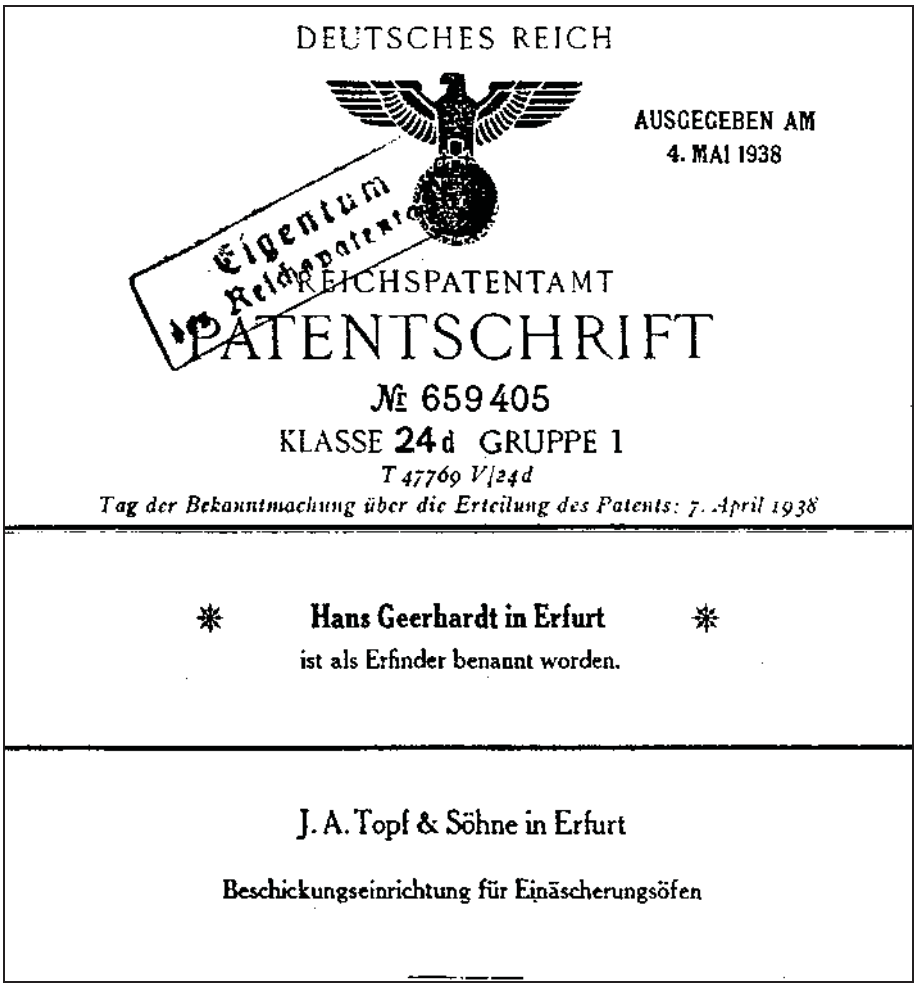

DEUTSCHES REICH

AUSGEGEBEN AM
4. MAI 1938

Eigentum Reichspatentamt

REICHSPATENTAMT

PATENTSCHRIFT

№ 659405

KLASSE 24d GRUPPE 1

T 47769 V/24d

Tag der Bekanntmachung über die Erteilung des Patents: 7. April 1938

* **Hans Geerhardt in Erfurt** *

ist als Erfinder benannt worden.

J. A. Topf & Söhne in Erfurt

Beschickungseinrichtung für Einäscherungsöfen

Document 154: Patent J.A. Topf & Söhne in Erfurt, no. 659405. "Loading device for incineration furnaces." 7 April 1938. Source: Deutsches Patentamt.

659 405

J. A. Topf & Söhne in Erfurt

Beschickungseinrichtung für Einäscherungsöfen

Patentiert im Deutschen Reiche vom 20. November 1936 ab

Gegenstand der Erfindung ist eine Beschickungseinrichtung für Einäscherungsöfen mit am Sargeinführungswagen befestigter Sargtragplatte, durch die alle Mängel, die zur Zeit sowohl hinsichtlich der Vorbereitung als auch der Ausführung der Sargeinführung bestehen, beseitigt werden sollen. Durch die Erfindung kommen in Fortfall:

1. das Auflegen von Holzlatten oder Eisenstäben auf die Tragarme des Wagens,

2. das Aussparen der Roststeine für die Tragarme des Wagens,

3. das Entfernen der Sargfüße vor der Einführung des Sarges in den Ofen,

4. das Festhalten des Sarges (beim Herausziehen der Tragplatte aus dem Ofen) durch dahintergelegte Stempel, gleich welcher Art, mechanisch oder von Hand.

Die Erfindung ist im wesentlichen dadurch gekennzeichnet, daß mit dem Wagen eine Sargtragplatte verbunden ist, auf der eine zweite, verschiebbare Platte angeordnet ist, die bei Einführung des Sarges das hintere Sargende stützt und sowohl ein erschütterungsfreies Absetzen des Sarges auf dem Rost als auch das freie Herausziehen der Tragplatte ermöglicht.

Die Zeichnung zeigt ein Ausführungsbeispiel in Abb. 1 in Ansicht, Abb. 2 ist ein Querschnitt durch die beiden Tragplatten. Abb. 3 bis 6 zeigen schematisch den Vorgang der Sargeinführung und der Entfernung der Tragplatte aus dem Ofen.

Mit einem von Hand bewegbaren Wagen *a* ist in bekannter Weise eine heb- und senkbare längere Sargtragplatte *b* fest verbunden, die eine zweite auf ihr verschiebbare kürzere Platte *c* trägt. Das Vorderende *g* der Haupttragplatte *b* ist unter Beibehaltung einer ebenen Oberfläche so gestaltet, daß es nicht unter der Hilfsplatte *c* hindurchgezogen werden kann.

Der Sarg wird so auf die Platten gestellt, daß der hintere Sargteil *d* auf die obere Platte *c* zu stehen kommt, während der Vorderteil *e* etwas über die Haupttragplatte *b* übersteht (Abb. 3). In dieser Lage wird der Sarg in den Ofen eingefahren (Abb. 4). Darauf wird die Platte *b* gesenkt, bis sie sich dicht über dem Ofenrost *f* befindet und der Vorderteil des Sarges sich auf den Rost stützt (Abb. 5). Bei dem nun folgenden Herausziehen der Tragplatte *b* aus dem Ofen bleibt die Lage der Hilfsplatte *c* infolge des auf ihr ruhenden Gewichts des hinteren Sargendes unverändert, bis sie durch das vordere Ende *g* der Platte *b* nach vorn gezogen und dadurch aus dem Ofen mit herausgenommen wird (Abb. 6). Da die Platte *c* nur dünn ist, macht das hintere Sargende beim Hervorziehen der Platte nur eine ganz geringe Senkbewegung. Der Sarg wird also im ganzen ohne Erschütterung auf den glatten Rost aufgesetzt.

PATENTANSPRUCH:

Beschickungseinrichtung für Einäscherungsöfen mit am Sargeinführungswagen befestigter Sargtragplatte, dadurch gekennzeichnet, daß auf der Tragplatte (*b*) verschiebbar eine kürzere Platte (*c*) angeordnet ist, die beim Einfahren und Absetzen des Sarges auf den Rost das hintere Sargende stützt und beim Zurückziehen der Platte (*b*) durch deren vorderes Ende (*g*) mit herausgenommen wird.

Hierzu 1 Blatt Zeichnungen

Document 154: continued.

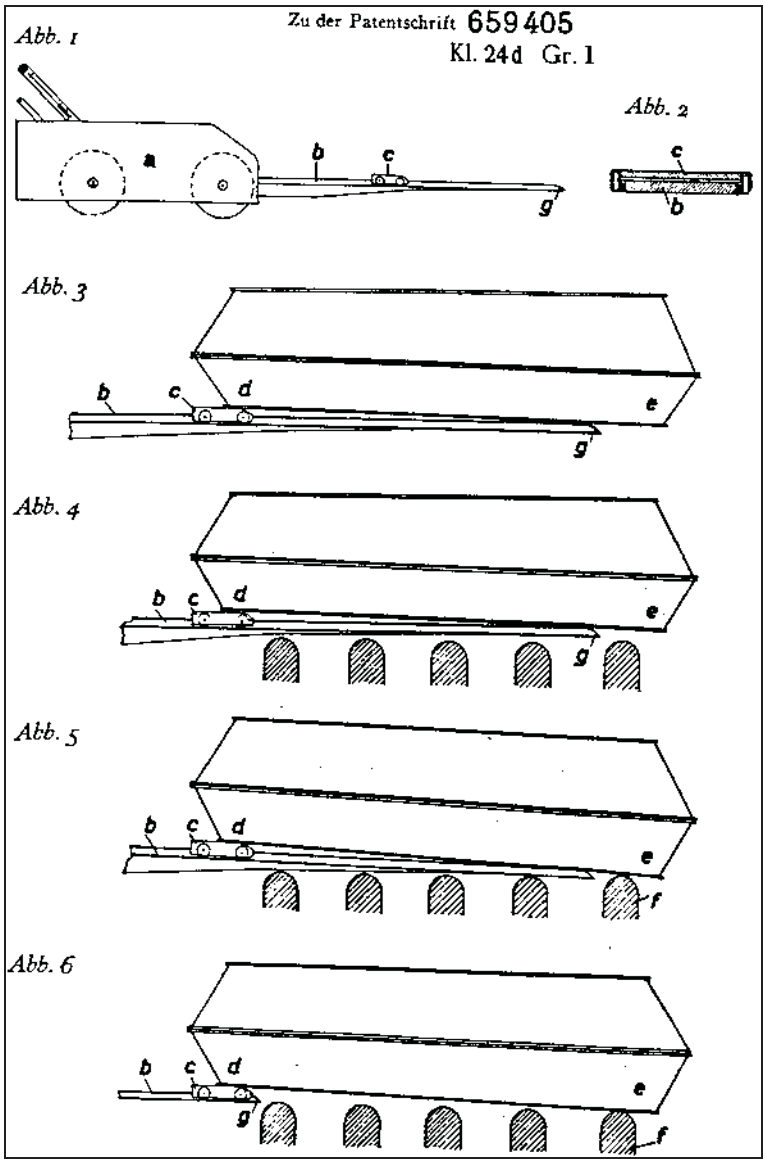

Document 154: continued.

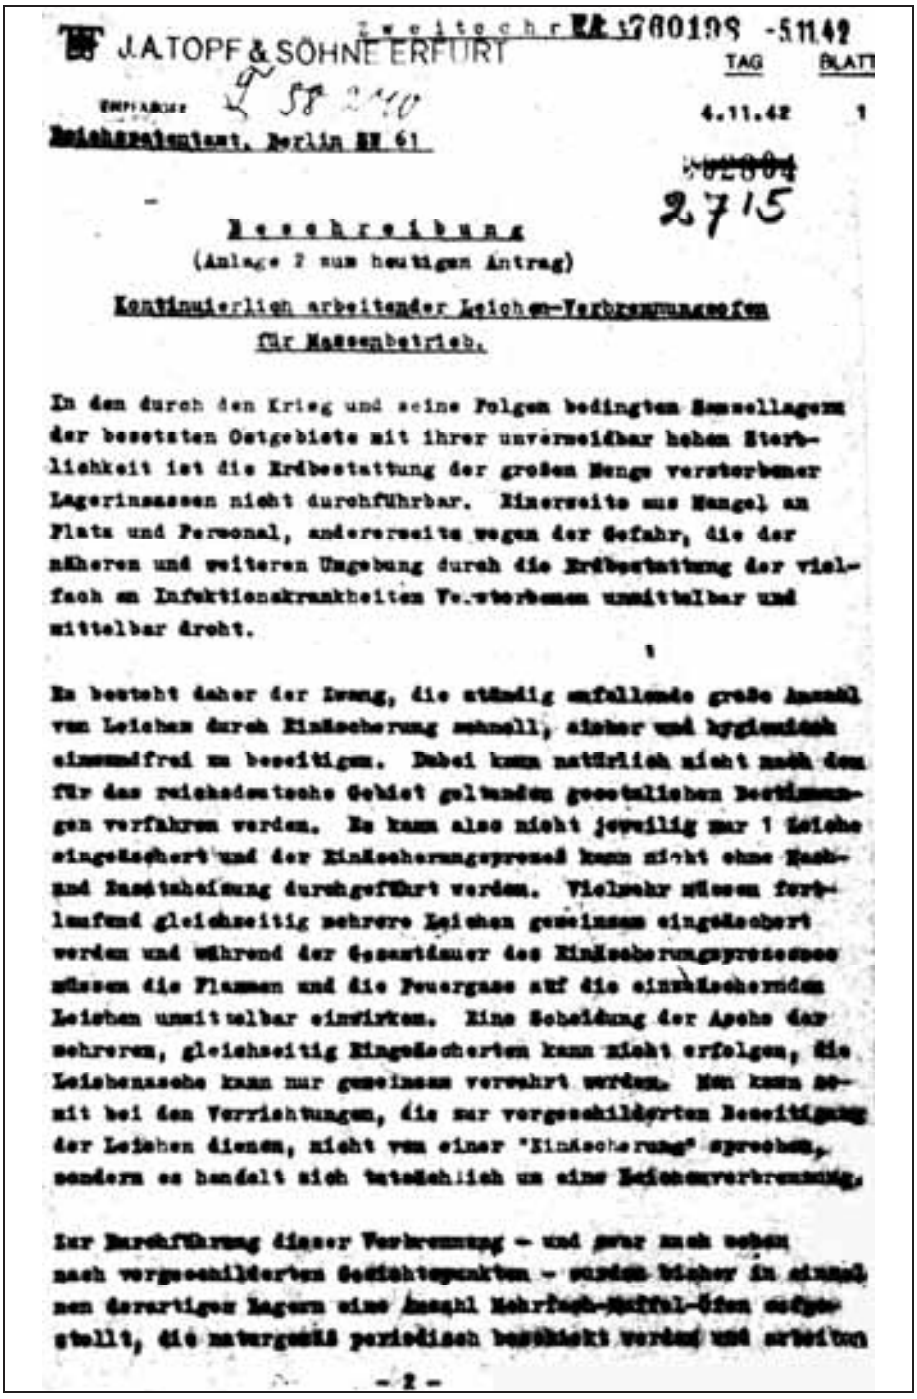

J.A.TOPF & SÖHNE ERFURT

zweitschr. PA 1760199 -51142

TAG 4.11.42 BLATT 1

Empfänger: Reichspatentamt, Berlin NW 40

2715

Beschreibung

(Anlage 2 zum heutigen Antrag)

Kontinuierlich arbeitender Leichen-Verbrennungsofen für Massenbetrieb.

In den durch den Krieg und seine Folgen bedingten Sammellagern der besetzten Ostgebiete mit ihrer unvermeidbar hohen Sterblichkeit ist die Erdbestattung der großen Menge verstorbener Lagerinsassen nicht durchführbar. Einerseits aus Mangel an Platz und Personal, andererseits wegen der Gefahr, die der näheren und weiteren Umgebung durch die Erdbestattung der vielfach an Infektionskrankheiten Verstorbenen unmittelbar und mittelbar droht.

Es besteht daher der Zwang, die stündig anfallende große Anzahl von Leichen durch Einäscherung schnell, sicher und hygienisch einwandfrei zu beseitigen. Dabei kann natürlich nicht nach den für das reichsdeutsche Gebiet geltenden gesetzlichen Bestimmungen verfahren werden. Es kann also nicht jeweilig nur 1 Leiche eingeäschert und der Einäscherungsprozeß kann nicht ohne Nach- und Zusatzbefeuerung durchgeführt werden. Vielmehr müssen fortlaufend gleichzeitig mehrere Leichen gemeinsam eingeäschert werden und während der Gesamtdauer des Einäscherungsprozesses müssen die Flammen und die Feuergase auf die einzuäschernden Leichen unmittelbar einwirken. Eine Scheidung der Asche der mehreren, gleichzeitig Eingeäscherten kann nicht erfolgen, die Leichenasche kann nur gemeinsam verwahrt werden. Man kann demnach bei den Vorrichtungen, die zur vorgeschilderten Beseitigung der Leichen dienen, nicht von einer "Einäscherung" sprechen, sondern es handelt sich tatsächlich um eine Leichenverbrennung.

Zur Durchführung dieser Verbrennung – und zwar auch schon nach vorgeschilderten Gesichtspunkten – wurden bisher in einzelnen derartigen Lagern eine Anzahl Mehrfach-Muffel-Öfen aufgestellt, die naturgemäß periodisch beschickt werden und arbeiten

– 2 –

Document 155: J.A. Topf & Söhne in Erfurt, patent application for "Continually operating corpse-combustion furnace for large-scale operation." 4 November 1942. Source: Deutsches Patentamt.

J.A.TOPF & SÖHNE ERFURT TAG 4.11.42 BLATT 2

Reichspatentamt, Berlin NW 61

2,7.16

Infolgedessen befriedigen diese Öfen noch nicht voll, denn die Verbrennung geht in diesen noch nicht schnell genug vor sich, um die laufend anfallende große Anzahl von Leichen in möglichst kurzer Zeit zu beseitigen.

Letzteres kann nur geschehen durch Öfen, die kontinuierlich beschickt werden können und dann ebenso arbeiten. Zu denken wäre z.B. an solche in Form von Tunnel-Öfen. Bei diesen würden die zu verbrennenden Leichen je am vorderen Ende eines langgestreckten inwendig beheizten Tunnels auf eine bewegte Auflagevorrichtung aufgegeben werden, die sich in der Längsrichtung durch den Ofen hindurchbewegt, dabei die Leichen durch eine Anheiz-Zone in die Verbrennungs-Zone führt und am hinteren Ende des Ofens die Leichenasche austrägt. Einer solchen Konstruktion steht aber die bei anderen Gelegenheiten oft festgestellte Schwierigkeit entgegen, zu bewegende Metallteile, die der Einwirkung von Feuer oder Rauchgasen ausgesetzt sind, auf die Dauer beweglich zu erhalten, auch wenn - wie im vorliegenden Fall - die bewegten Teile soweit als irgend möglich mit Schamotte- oder sonstigem feuerfestem Material verkleidet würden. Außerdem bereitet es Erschwernisse, bei Feuerungsanlagen, die - wie auch im angenommenen Fall - mit Zug, also mit verschiedenem Luft- bezw. Gasdruck in den einzelnen Teilen arbeiten, die bewegten Teile gegen die feststehenden so wie notwendig abzudichten. Ferner wäre ein ständiger Kraftbedarf zum Antrieb der bewegten Auflagevorrichtung notwendig. Schließlich wäre auch die Anordnung der Rauchgaszüge usw. unerwünscht, so daß aus allen vorgenannten Gründen Tunnel-Öfen für Leichenverbrennung nicht zu empfehlen sind.

Um die vorgenannten Teile von Muffel- und Tunnel-Öfen zu vermeiden, dagegen aber alle Vorteile der kontinuierlichen Beschickung und Arbeitsweise auch bei Leichenverbrennungsöfen, verbunden mit bestmöglicher Ausnutzung des erforderlichen Brennmaterials, zu erreichen, schlägt die Erfindung einen kontinuierlich arbeitenden Ofen vor, bei welchem unter Fortfall von im Feuer zu bewegenden Konstruktionsteilen die Fortbewegung der am oberen Ende des

- 3 -

Document 155: continued.

J.A.TOPF & SÖHNE ERFURT

TAG 4.11.42 BLATT 3

Reichspatentamt, Berlin NW 61

2717

Ofens eingeführtem Leichen innerhalb des Ofens selbsttätig erfolgt. Die Leichen gleiten durch eigene Schwerkraft auf entsprechend geneigten und geformten Unterlagen in den beheizten Ofen hinein und dann weiter herab, geraten auf diesem Wege ins Brennen, um schließlich an geeigneter Stelle des Ofeninneren auszubrennen und zu verascheln.

Fig.1 zeigt ein Ausführungsbeispiel in senkrechtem Schnitt. Fig.2 ist ein Schnitt nach A-B, Fig.1.

Die Erfindung sieht beispielsweise einen Ofen mit mehreren in der Längsrichtung gegen die Waagerechte geneigten inneren Gleitbahnen vor - in der Zeichnung sind davon drei a, a1, a2 angenommen -, die zick-zack-artig aufeinander folgen. Jede Gleitbahn besteht aus mehreren Schamotte-Längsbalken b, die zur besseren Haltbarkeit durch darunter angeordnete Gewölberippen c unterstützt sind. Zwischen den Schamotte-Längsbalken b sind Quertragsteine d angeordnet, so daß jede Gleitbahnfläche rostartig ausgebildet ist. Die Schamotte-Längsbalken b lagern mit ihrem oberen Ende in Umfassungsmauerwerk e des Ofens, mit dem unteren in entsprechenden Schamotte-Mauerwerk-Querbögen f. Die oberen Gleitbahnen sind je von einem in der Längsrichtung ebenfalls gegen die Waagerechte geneigten Deckengewölbe g überspannt, das mit Durchbruchsöffnungen versehen ist. Die Abdeckung über dem vorderen Teil der obersten Gleitbahn erhält keine Durchbruchsöffnungen.

Oben, wo am Ofen eine entsprechende Plattform h oder dergl. angeordnet ist, befindet sich am Anfang der obersten Gleitbahn a eine genügend weite Einführöffnung i, die normalerweise gleich durch eine in den Vorraum ausweichende, selbstschließende Klapptür k verschlossen ist. Durch diese Einführöffnung werden die zu verbrennenden Leichen quer zur Längsrichtung des Körpers auf die oberste Gleitbahn a aufgegeben. Um diese Queraufgabe zu ermöglichen, ist der Ofen mit entsprechender lichter Breite ausgeführt. Die seitlichen Abschlüsse der Einführung der

- 4 -

Document 155: continued.

J.A.TOPF & SÖHNE ERFURT

TAG 4.11.42 BLATT 4

Reichspatentamt, Berlin SW 61

einzelnen zu verbrennenden Leichen in den Ofen richten sich nach dem Ablauf der Gesamtverbrennung, die ja durch die Eigenart des Ofens möglichst beschleunigt werden soll.

Am unteren Ende der ersten Gleitbahn a schließt sich an der Umkehrstelle in entgegengesetzter Neigung die zweite Gleitbahn a1 an, an diese die nächste a2 und am Fuße der letzten ist der waagerecht liegende Schamotte-Ausbrennrost l mit der darunter vorgesehenen Asche-Sammelkammer m angeordnet. Vor diesem Ausbrennrost wird die Feuerung n untergebracht, die entweder als Planrost-, Treppenrost-, Generator-, Gas-, Öl- oder sonstiger Feuerung ausgeführt werden kann, je nach dem Brennmaterial, welches verheizt werden muß. Die Flammen- bezw. Heizgasführung ist so angeordnet, daß sowohl der Ausbrennrost l als auch die bogartig ausgebildeten Gleitbahnen a, a1, a2 und alle durchbrochenen Deckengewölbe g den Flammen und Heizgasen den Durchgang von unten nach oben ermöglichen. Am oberen Ende des Ofens, der Einführöffnung i gegenüber, liegt die Austrittsöffnung o für die abzuleitenden Rauchgase, die dort in geeigneter Weise in den Schornstein p eintreten. Die Rauchgase können natürlich vor dem Eintritt in den Schornstein auch erst durch einen in der Zeichnung nicht mit dargestellten Rauchgas-Luftvorwärmer entsprechender Bauart geleitet werden, um die darin enthaltene Wärme zum Vorwärmen der Verbrennungsluft auszunutzen.

Die zu verbrennenden Leichen sind also auf ihrem Weg durch den Ofen ständig den Einwirkungen der ihrer Bewegungsrichtung entgegenstreichenden Flammen bezw. Heizgase ausgesetzt. Durch seitlich verschiebbare und ebenso bedienbare, an den Umkehrstellen unter den unteren Enden der oberen Gleitbahnen a, a1, angeordnete zehrteilige Schamotte-Schieber q kann eine Hemmung oder Unterbrechung des Leichendurchganges durch den Ofen erfolgen. Ferner kann durch entsprechend angebrachte Kontrollöffnungen r bei einem evtl. Festbacken oder Festkleben der Verbrennungsobjekte von außen nachgeholfen werden. Jeder, der beim Verbrennungsvorgang innerhalb des Ofens auftritt, soll

- 5 -

Document 155: continued.

J.A.TOPF & SÖHNE ERFURT TAG BLATT

EMPFÄNGER 4.11.42 5

Reichspatentamt, Berlin NW 61 2719

soweit wie möglich durch die Öffnungen der Gleitbahnen a, a1, a2, und Deckengewölbe g nach unten bis zur Asche-Sammelkammer m durchfallen. Asche, die sich unterwegs evtl. auf der Rückseite von Mauerwerksteilen der durchbrochenen Deckengewölbe g oder sonstwo absetzt, kann durch entsprechende Asche-Reinigungsöffnungen e nach außen abgesogen werden. Die Hauptasche sammelt sich unter dem Ausbrennrost l der schon erwähnten Asche-Sammelkammer m wo sie an ihrer Oberfläche auch dauernd der Einwirkung der Feuergase unterliegt, so daß evtl. noch nicht ganz ausgebrannte Reste der Verbrennungsobjekte auch in diesem Aschenraum noch nach- und ausbrennen können. Durch entsprechend angeordnete, nach dem Ofeninneren offene Luftzuführungskanäle t wird auf dem gesamten Wege der Verbrennungsobjekte durch den Ofen für ausreichende Zufuhr von Luft zur Förderung des Verbrennungsvorganges der Leichen gesorgt. Diese Luft kann vor dem Eintritt in das Ofeninnere auch in einem in der Zeichnung nicht mit dargestellten Rauchgas-Luftvorwärmer vorgewärmt werden. Die Zufuhr sowohl der kalten als auch der vorgewärmten Luft kann auch unter Druck erfolgen, um eine ständige gute Durchwirbelung der Rauchgase zu erreichen.

Der Ofen kann an den Stellen, wo in der Zeichnung Fig.1 Nachstoßöffnungen r angeordnet sind, auch mit je noch einer Einführöffnung i mit selbstschließender Klapptür k versehen werden, um - von dort anzuordnenden Plattformen aus - den Ofen auch nur teilweise beschicken zu betreiben zu können, wobei je nach dem Umfang des Teilbetriebes der eine oder beide mehrteilige Schamotte-Schieber q geschlossen werden.

Topf

Document 155: continued.

Zweitschrift

J.A.TOPF & SÖHNE ERFURT

TAG 4.11.42 BLATT 2 1

EMPFÄNGER
Reichspatentamt, Berlin NW 61

~~8740~~

~~[illegible]~~
2,720

Patentansprüche.

1.) Kontinuierlich arbeitender Leichen-Verbrennungsofen für Massenbetrieb, dadurch gekennzeichnet, daß in diesem mehrere, in der Längsrichtung gegen die Waagerechte geneigte rostartig ausgebildete Gleitbahnen (a, a1, a2) angeordnet sind, die zick-zack-artig aufeinander folgen und auf denen die zu verbrennenden Leichen, die durch eine obere Einführöffnung (i) aufgegeben werden, infolge ihrer eigenen Schwere in den Ofen hinein- und dann herabgleiten, bei dem selbsttätigen Durchgang durch den Ofen von den ihrer Bewegungsrichtung entgegenstreichenden Feuergasen her in Brand geraten, um auf dem am Ende der unteresten Gleitbahn (a2) angeordnetem Ausbrennrost (l) auszubrennen und zu veraschen.

2.) Ofen nach Anspruch 1.), dadurch gekennzeichnet, daß die Gleitbahnen je aus mehreren Schamotte-Längsbalken (b) mit dazwischen angeordneten Quertragsteinen (d) bestehen, wobei die Balken (b) durch darunter angeordnete Gewölberippen (c) unterstützt sind.

3.) Ofen nach Anspruch 1.) und 2.), dadurch gekennzeichnet, daß die oberen Gleitbahnen (a, a1) durch mit Durchbruchsöffnungen versehene Deckengewölbe (g) überspannt sind.

4.) Ofen nach Anspruch 1.) - 3.), dadurch gekennzeichnet, daß über jedem Deckengewölbe (g) Asche-Abzugöffnungen (n) angeordnet sind.

- 2 -

Document 155: continued.

J.A.TOPF & SÖHNE ERFURT

TAG 4.11.42 BLATT 2

EMPFÄNGER
Reichspatentamt, Berlin NW 61

2.721

5.) Ofen nach Anspruch 1.7 und 2.),dadurch gekennzeichnet, daß an den Umkehrstellen unter dem unteren Ende der oberen Gleitbahnen (a, a1) seitlich zu verschiebende und ebenso zu bedienende Schamotte-Schieber (q) zur Stauung oder Unterbrechung des Leichendurchganges angeordnet sind.

6.) Ofen nach Anspruch 1.) - 4.), dadurch gekennzeichnet, daß im Bereich der Gleitbahnen Kanäle (t) für Zusatzluft ausmünden.

7.) Ofen nach Anspruch 1.) - 6.), dadurch gekennzeichnet, daß an Stelle der Kachelöffnungen (r) Einführöffnungen (i) mit selbstschließender Klapptür (k) vorgesehen werden, um von dort anzuordnendem Plattformen aus den Ofen auch nur teilweise beschicken und betreiben zu können.

Document 155: continued.

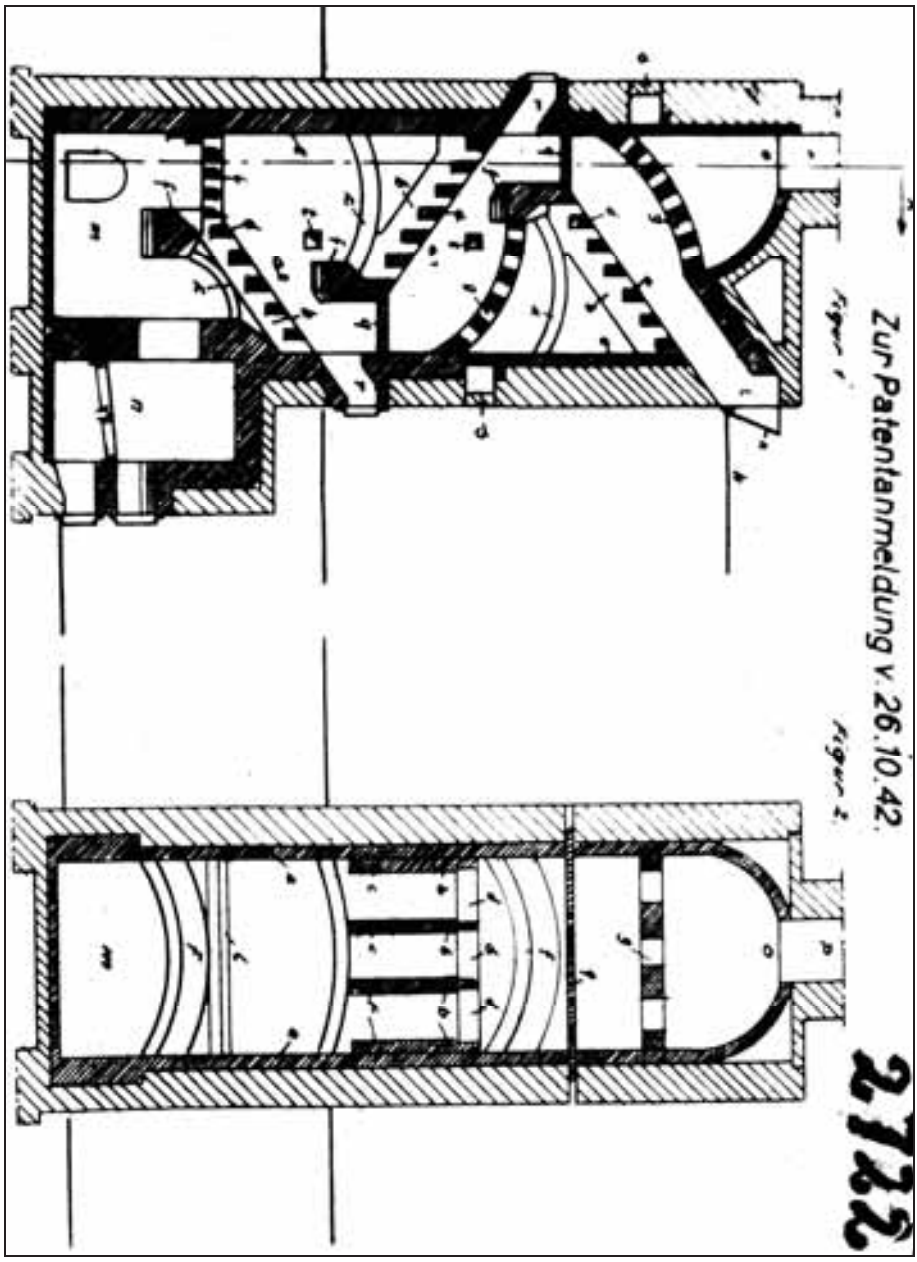

Document 155: continued; schematic drawing of the furnace.

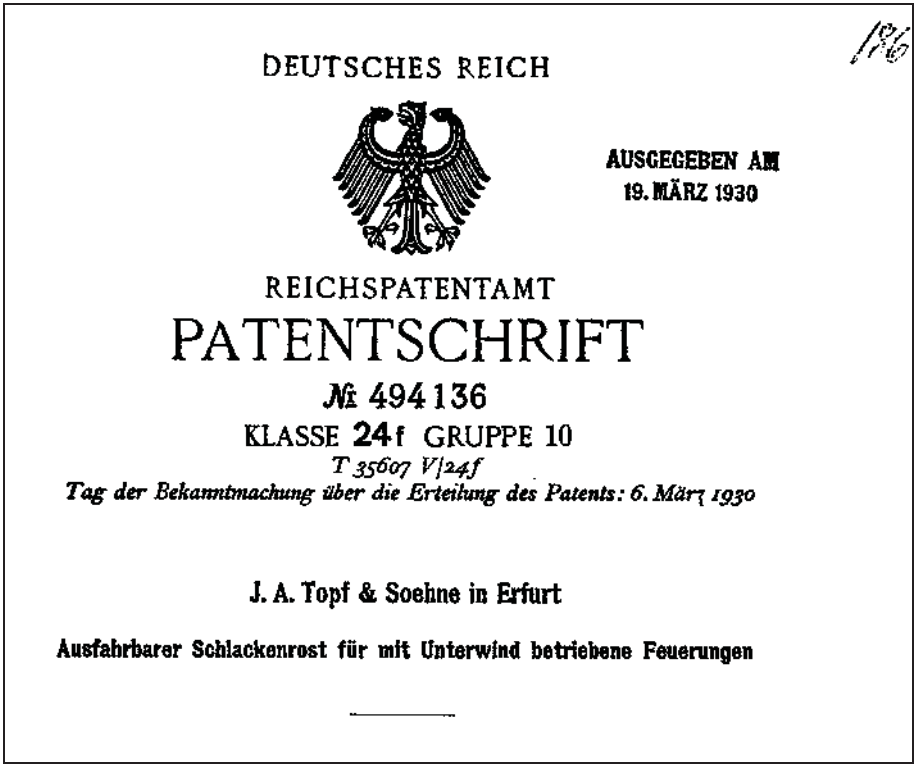

DEUTSCHES REICH

AUSGEGEBEN AM
19. MÄRZ 1930

REICHSPATENTAMT

PATENTSCHRIFT

№ 494136

KLASSE 24f GRUPPE 10

T 35607 V/24f

Tag der Bekanntmachung über die Erteilung des Patents: 6. März 1930

J. A. Topf & Soehne in Erfurt

Ausfahrbarer Schlackenrost für mit Unterwind betriebene Feuerungen

Document 156: Patent J.A. Topf & Söhne in Erfurt, no. 494136. "Retractable slag-grate for hearths with air feed from below." 6 March 1930. Source: Deutsches Patentamt.

494 136

J. A. Topf & Soehne in Erfurt

Ausfahrbarer Schlackenrost für mit Unterwind betriebene Feuerungen

Patentiert im Deutschen Reiche vom 22. August 1928 ab

Für Unterwindfeuerungen mit hoher Brennleistung ist es besonders wichtig, daß diese auch während des Abschlackens des Rostes erhalten bleibt. Dies ist aber nur dann möglich, wenn der Verbrennungsvorgang auch während des Abschlackens nicht gestört wird, was eintritt, wenn der Unterwind während des Abschlackens abgestellt werden muß.

Gegenstand der Erfindung ist ein ausfahrbarer Schlackenrost, welcher ein schnelles Abschlacken während des Betriebes gestattet, ohne daß hierbei der Unterwind abgestellt zu werden braucht. Zu diesem Zweck ist am hinteren Ende des ausfahrbaren Schlackenrostes eine Abschlußplatte angelenkt. Durch das Ausfahren des Schlackenrostes, welches von Hand oder mechanisch erfolgen kann, wird am hinteren Rostende ein breiter Spalt freigelegt, durch welchen hindurch die Rückstände schnell in den unterhalb des Schlackenplanrostes befindlichen Schlackenschacht abstürzen können, wobei sie über die dabei schräg stehende Abschlußplatte abrutschen. Diese Abschlußplatte verhindert hierbei ein unmittelbares Überströmen von Luft aus dem Windraum unterhalb des Rostes durch den freigelegten Spalt in den Feuerraum hinein. Ein Abstellen des Windes während des Abschlackens ist also nicht erforderlich.

Die Anordnung einer zweiten Abschlußplatte am vorderen Schlackenrostende ermöglicht es, den Windraum unterhalb des Schlackenrostes vom Hauptwindraum unterhalb des Brennrostes zu trennen. Beide Windräume können also unter verschiedenen Druck gesetzt werden. Ist beispielsweise der Schlackenrost aus irgend einem Grunde zu stark bedeckt, so kann man, um einen schnellen, guten Ausbrand zu erzielen, den Luftdruck unterhalb des Schlackenrostes verstärken, ohne gleichzeitig den Druck unterhalb des Brennrostes steigern zu müssen. Umgekehrt kann man bei schwach bedecktem Schlackenrost, beispielsweise unmittelbar nach dem Abschlacken, den Winddruck unterhalb des Schlackenrostes vermindern oder ganz abstellen, um hierdurch unwirtschaftlichen Luftüberschuß zu vermeiden. Es ergibt sich also durch die Anordnung der beiden Abschlußplatten eine sehr günstige Zonenreglung der Luftzufuhr getrennt für den Brennrost und Schlackenrost.

Die Abbildung zeigt ein Ausführungsbeispiel der Erfindung. Es bedeutet *r* den Hauptrost und *s* den Schlackenrost, an welchen hinten die Abschlußplatte *a* und vorn die Abschlußplatte *b* angelenkt ist. Wird der Schlackenrost *s* von Hand oder mechanisch durch die Zugstange *z* in der Pfeilrichtung nach links ausgefahren, so kommen die Abschlußplatten in die punktierte Lage *a'* und *b'*. In diesem Falle stürzt die sich vorher auf dem Schlackenrost *s* befindliche Schlacke nach dem Schlackenschacht *t* ab, wobei sie über die Abschlußplatte *a* abrutscht. Gleichzeitig verhindert diese Abschlußplatte *a* ein Überströmen von Wind aus dem Raum *h* unterhalb des Rostes *r* durch den vom Schlackenrost freigelegten Spalt in den Feuerraum *f*.

Die am vorderen Schlackenrostende angelenkte Platte *b* trennt den Hauptwindraum *h* unterhalb des Brennrostes *r* von dem Windraum unterhalb des Schlackenrostes *s*. Beide Windräume erhalten eine gesonderte Luftzufuhr, wobei der Winddruck in jeder Zone unabhängig voneinander durch Drosselorgane *d* bzw. *c* eingestellt werden kann.

PATENTANSPRÜCHE:

1. Ausfahrbarer Schlackenrost für mit Unterwind betriebene Feuerungen, dadurch gekennzeichnet, daß am hinteren Ende des Schlackenrostes eine über die ganze Rostbreite reichende, sich unten auf eine Querwand des Aschenfalles stützende Abschlußplatte (*a*) angelenkt ist, welche bei ausgefahrenem Schlackenrost verhindert, daß Luft aus dem Windraum (*h*) durch die Öffnung für den Schlackenrost unmittelbar in den Feuerraum tritt.

2. Ausfahrbarer Schlackenrost nach Anspruch 1 mit getrennten Windräumen unter dem Hauptrost und dem Schlackenrost, dadurch gekennzeichnet, daß auch am vorderen Ende des Schlackenrostes eine solche Abschlußplatte (*b*) angelenkt ist, welche den besonderen Windraum unterhalb des Schlackenrostes vom Hauptwindraum unterhalb des Hauptrostes abgrenzt.

Hierzu 1 Blatt Zeichnungen

Document 156: continued.

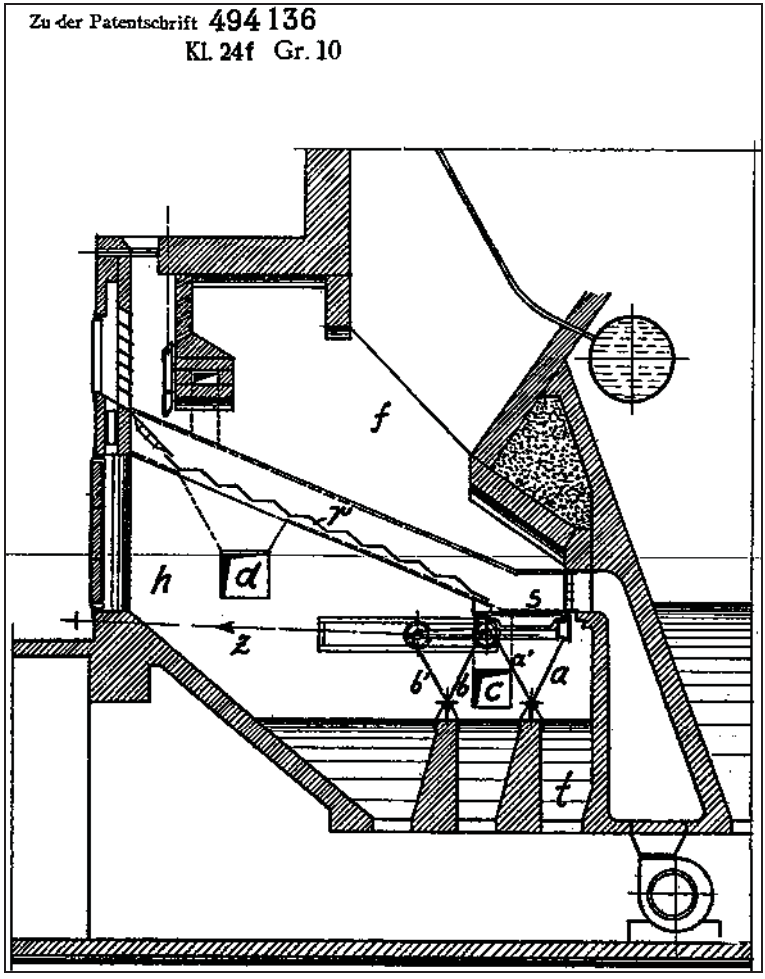

Document 156: continued.

DEUTSCHES REICH

AUSGEGEBEN AM
[redacted]
24.5.1933.

REICHSPATENTAMT

PATENTSCHRIFT

№ 576135

KLASSE 24f GRUPPE 12 02

T 39364 V/24f

Tag der Bekanntmachung über die Erteilung des Patents: 20. April 1933

J. A. Topf & Söhne in Erfurt

Düsenplattenrost

Patentiert im Deutschen Reiche vom 27. August 1931 ab

Die Erfindung bezieht sich auf einen Düsenplattenrost für feinkörnigen Brennstoff, bei dem die in gegenläufig bewegten Querreihen nebeneinanderliegenden Platten sich an den vorderen, der Brennstoffzufuhr zugekehrten Enden auf schwingende Querträger und an den anderen Enden auf die in der nächstfolgenden Reihe liegenden Platten stützen.

Bei derartigen Rosten müssen die Platten im kalten Zustand mit einem gewissen Spiel verlegt werden, damit sie sich bei der Erwärmung unbehindert ausdehnen können und Verklemmungen im Betriebe vermieden werden. Andererseits nötigt die Verwendung feinkörnigen Brennstoffes dazu, besondere Mittel vorzusehen, die einen Durchfall des Brennstoffes zwischen den einzelnen Platten verhüten.

Gemäß der Erfindung werden schalenförmige Auffangkörper vorgesehen, welche die Stoßfugen seitlich benachbarter Rostplatten nach unten abdecken, sich am vorderen Ende auf die für die zugeordneten Rostplatten vorgesehenen Querträger und am hinteren Ende, ebenso wie die Platten, auf die folgenden Platten stützen. Diese Auffangkörper werden durch seitliche Zapfen mitgenommen, welche in Ausschnitte hineinragen, die durch nach unten vorspringende, den Querträger umfassende Lappen der Platten gebildet werden.

Bei Rosten mit über die ganze Rostlänge durchlaufenden Roststäben ist es an sich bereits vorgeschlagen worden, unter den im wesentlichen T-förmig ausgebildeten eigentlichen Roststäben Auffangkörper derart anzuordnen, daß zwischen Roststäben und Auffangkörpern Spalte zum Durchtritt der Verbrennungsluft belassen wurden, wobei ein Rostdurchfall verhindert wird. Von diesen bekannten Auffangkörpern wird in Anwendung auf Düsenplattenroste Gebrauch gemacht, bei denen die Platten in gegenläufig bewegten Querreihen nebeneinanderliegend angeordnet sind.

Die Erfindung ist durch die Zeichnungen in schematischer Weise dargestellt, und zwar ist

Abb. 1 ein Längsschnitt durch den Rost,

Abb. 2 ein Querschnitt nach Linie *A-B* in Fig. 1,

Abb. 3 ein in größerem Maßstab gehaltener Querschnitt durch die benachbarten vorderen Enden zweier Düsenplatten und einen der Stoßstelle zugeordneten Auffangkörper.

Der Düsenplattenrost besitzt Reihen von aufeinanderfolgenden Platten *a*, *b*, *c*, die sich mit den nach der Brennstoffzuführung zugekehrten Enden auf um Querwellen *d* schwingende Querträger *e* stützen, mit den anderen nasenförmigen Enden *n* aber sich auf die Rücken der nächstfolgenden Plattenreihe auflegen. Jede einzelne Plattenreihe *a*, *b*, *c* besteht aus einer Vielzahl von nebeneinanderliegenden Platten a^1, a^2, a^3 ... Die einzelnen Rostrahmen sind in nicht Gegenstand der Erfindung bildender Weise an gegenläufig bewegte Stangen derartig angeschlossen, daß bei einer Vorwärtsbewegung der Plattenreihen *a*, *c* usw. die darzwischen angeordneten

Document 157: Patent J.A. Topf & Söhne in Erfurt, no. 576135. "Plate-grate with nozzles." 20. April 1933. Source: Deutsches Patentamt.

576 135

Plattenreihen *b* usw. eine Rückwärtsbewegung ausführen, und umgekehrt.

Um den Platten die Möglichkeit einer Wärmeausdehnung ohne Gefahr von Verklemmung zu geben, sind sie im kalten Zustand in der aus Abb. 3 für die Platten a^2, a^6 ersichtlichen Weise mit einem gewissen Spiel *s* verlegt. Um einen dauernden Brennstoffverlust durch den Spalt *s* zu verhüten, sind unter der Stoßfuge schalenförmige Auffangkörper *f* von U-förmigem Querschnitt gelegt, die sich mit ihrer Unterseite am vorderen Ende auf die Querträger auflegen, auf denen auch die zugehörigen Platten aufruhen, während die hinteren Enden, ebenso wie die Rostplatten, auf dem Rücken der folgenden Plattenreihe aufliegen. Die Auffangkörper besitzen seitliche Zapfen *z*, die in Ausschnitte hineinragen, welche durch nach unten vorspringende Lappen *l* der Rostplatten gebildet sind, mit denen diese den Querträger umfassen, wodurch sie mitgenommen werden.

PATENTANSPRUCH:

Düsenplattenrost für feinkörnigen Brennstoff, bei dem die in gegenläufig bewegten Querreihen nebeneinanderliegenden Platten sich an den vorderen, der Brennstoffzufuhr zugekehrten Enden auf schwingende Querträger und an den anderen Enden auf die in der nächstfolgenden Reihe liegenden Platten stützen, dadurch gekennzeichnet, daß schalenförmige Auffangkörper (*f*), die in an sich bekannter Weise die Stoßfugen (*s*) seitlich benachbarter Rostplatten nach unten abdecken, am vorderen Ende sich auf die Querträger (*e*) für die zugeordneten Platten, am hinteren Ende ebenso wie diese auf die folgenden Platten stützen, wobei sie durch seitliche Zapfen (*z*), welche in durch nach unten vorspringende, den Querträger umfassende Lappen (*l*) gebildete Ausschnitte hineinragen, mitgenommen werden.

Hierzu 1 Blatt Zeichnungen

Document 157: continued.

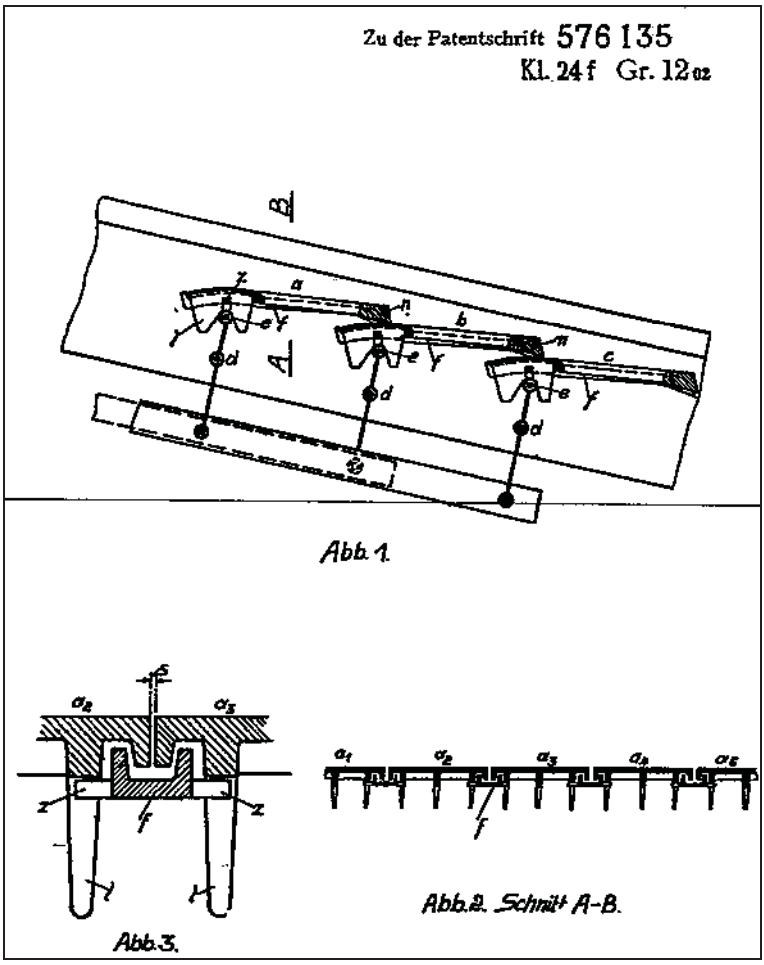

Document 157: continued.

Bibliotheek
Bur. Ind. Eigendom
20 DEC. 1933

DEUTSCHES REICH

AUSGEGEBEN AM
31. OKTOBER 1933

REICHSPATENTAMT

PATENTSCHRIFT

№ 587 149

KLASSE 40a GRUPPE 15 60

T 41416 VI/40a

Tag der Bekanntmachung über die Erteilung des Patents: 12. Oktober 1933

J. A. Topf & Söhne in Erfurt

Verfahren und Ofen zur Zurückgewinnung von Blei und Kupferdraht aus Kabeln

Patentiert im Deutschen Reiche vom 29. September 1932 ab

In Betrieben, in welchen alte Kabel und Kabelreste anfallen und sich ansammeln, macht sich neuerdings das Bestreben geltend, diese Reste und alten Kabel abzubrennen, um die Metalle zurückzugewinnen.

Bisher wurden zu diesem Zweck offene Feuerstellen errichtet, über welche ein Blech gelegt wurde. Auf diesem wurden die Kabel stückweise aufgeschichtet und infolge der Erhitzung von unten her zunächst abgebrannt und dann in flüssiges Blei und Kupferdraht zerlegt. Das Blei floß in einen daneben-stehenden Bleikessel, der noch besonders beheizt wurde. Durch die hierbei frei werdenden Bleidämpfe wurden die Bedienungsmannschaften vielfach gesundheitlich schwer geschädigt. Die gewonnenen Kupferdrähte waren teilweise noch stark mit Bleikrätze behaftet, auch kam das Blei unsauber in den Bleikessel. Der Gewinn an Metall war ungenügend.

Nach der Erfindung soll die Zurückgewinnung der Metalle durch unmittelbares Abbrennen der Kabel in einem geschlossenen Ofen ohne besondere Feuerung erfolgen. Hierzu wird der Ofen der nachstehend beschriebenen Bauart verwendet.

Eine Ausführungsform des Ofens ist in Fig. 1 im Längsschnitt und in Fig. 3 im Horizontalschnitt dargestellt. Fig. 2 zeigt eine Abbrennplatte im Querschnitt.

In den Ofen sind schräg liegende Abbrennplatten *a* eingebaut, auf welchen die durch die Aufgabeöffnung *i* eingeführten Kabel durch Abfallwachsdraht in Brand gesetzt werden. Dadurch werden gleichzeitig die Schamottewandungen *b* und auch die Abbrennplatten *a* selbst so weit erwärmt, daß die Bestandteile aus Papier und Jute verbrennen. Bei der Verbrennung dieser Bestandteile wird so viel Wärme entwickelt, daß der Bleimantel der Kabel schmilzt und der Kupferdraht frei wird. Das geschmolzene Blei läuft von den geneigt angeordneten Abbrennplatten *a* in eine dahinterliegende Bleirinne *c*, deren Auslauf nach außen hin ebenfalls schräg gelagert ist. Unter dem Rinnenauslauf ist ein von den Abgasen beheizter außen angebauter Bleikessel *d* angeordnet (Fig. 3), in welchem das flüssige Blei gesammelt wird. Innerhalb des Ofens ist eine Abdeckplatte *k* über der Bleirinne *c* vorgesehen, damit beim Herausziehen des Kupferdrahtes nicht Schmutz in die Rinne gelangt und dauernd freier Ablauf für das Blei gewahrt bleibt.

Die in der Mitte vertieften oder als flache Rinnen ausgebildeten Abbrennplatten *a* haben seitliche Abweiser *q*, wodurch das fließende Blei in die Mitte der Brennbahn geführt (Fig. 2) und somit das seitliche Schamottemauerwerk nicht beschädigt wird.

Der von Blei und Jute befreite Kupferdraht wird über die Abbrennplattenbahn *a* nach unten auf einen innerhalb des Ofens angeordneten Abklopfrost *g* gezogen, hier von dem noch anhaftenden Blei und sonstigen Rückständen befreit und dann durch die der Aufgabeöffnung gegenüberliegenden Entnahme-

Document 158: Patent J.A. Topf & Söhne in Erfurt, no. 587149. "Process and furnace for the recovery of lead and pieces of wires from cables." 12. October 1933. Source: Deutsches Patentamt.

587 149

öffnung *h* mittels eines Schürhakens aus dem Ofen entfernt.

In der Zwischenzeit werden frische Kabel durch die Aufgabe *i* weiter zugelegt, so daß der Ofen dauernd auf Temperatur und somit in Betrieb gehalten wird. Durch die Aufeinanderfolge der Teile *a, c* und *g* und das Gegenüberliegen der Öffnungen *i, k* wird ein ununterbrochener Betrieb sowie ein gutes und geschütztes Bedienen des Ofens ermöglicht. Die gebildeten Abgase steigen von den Abbrennplatten *a* nach oben in einen seitwärts angeordneten Kanal *m*, werden in diesem schräg nach unten gezogen, gehen um eine Sperrmauer *n* herum unter die Bleirinne *c*, streichen um den Bleikessel *d* herum, um das Blei flüssig zu halten und gelangen dann unter den Aschensack *p* zum Schornstein *o*. Durch diesen langen Weg werden die Abgase voll und wärmewirtschaftlich ausgenutzt.

PATENTANSPRÜCHE:

1. Verfahren zur Rückgewinnung von Blei und Kupferdraht aus Kabeln, dadurch gekennzeichnet, daß die organische Substanz der Kabel in einem nicht beheizten geschlossenen Ofen abgebrannt und das abgeschmolzene Blei und der entbleite Kupferdraht getrennt aus dem Ofen entfernt werden.

2. Ofen zur Ausführung des Verfahrens nach Anspruch 1, dadurch gekennzeichnet, daß hinter einer Aufgabeöffnung (*i*) für die Kabel geneigt liegende Abbrennplatten (*a*) angeordnet sind, auf welchen die Kabel unmittelbar entzündet werden und an welche hintereinander eine mit Überdekkung (*k*) versehene Bleisammelrinne (*c*), die in einen außen befindlichen Bleikessel (*d*) mündet, und eine der Aufgabeöffnung (*i*) gegenüberliegende Entnahmeöffnung (*k*) für den Kupferdraht anschließen.

3. Ofen nach Anspruch 2, dadurch gekennzeichnet, daß die Abbrennplatten (*a*) in der Mitte vertieft oder als flache Rinnen ausgebildet sind.

4. Ofen nach Anspruch 2, dadurch gekennzeichnet, daß die Abbrennplatten (*a*) mit seitlichen Abweisern (*q*) zum Schutze des Mauerwerkes gegen korrodierende Wirkung des Bleies versehen sind.

5. Ofen nach Anspruch 2, dadurch gekennzeichnet, daß zwischen Bleisammelrinne (*c*) und Entnahmeöffnung (*k*) ein Abklopfrost (*g*) zur Reinigung des Kupferdrahtes innerhalb des Ofens angeordnet ist.

6. Verfahren zum Betriebe des Ofens nach Anspruch 2, dadurch gekennzeichnet, daß der Bleikessel (*d*) von den Abgasen des Ofens beheizt wird.

Hierzu 1 Blatt Zeichnungen

Document 158: continued.

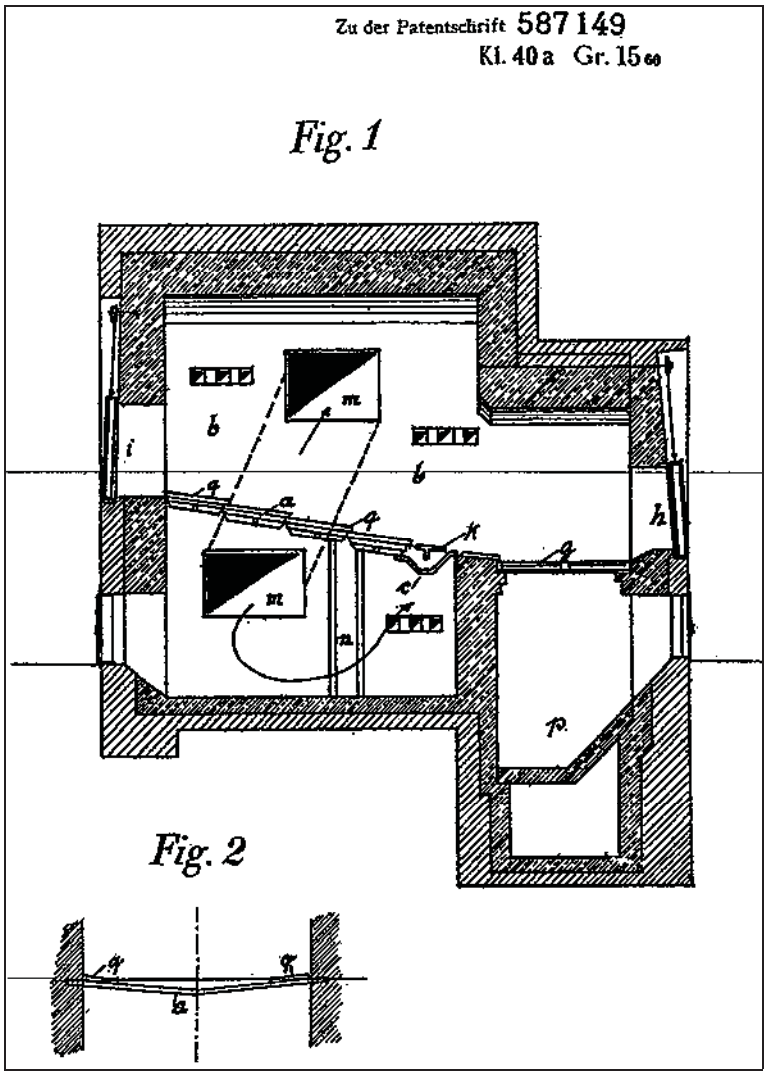

Document 158: continued.

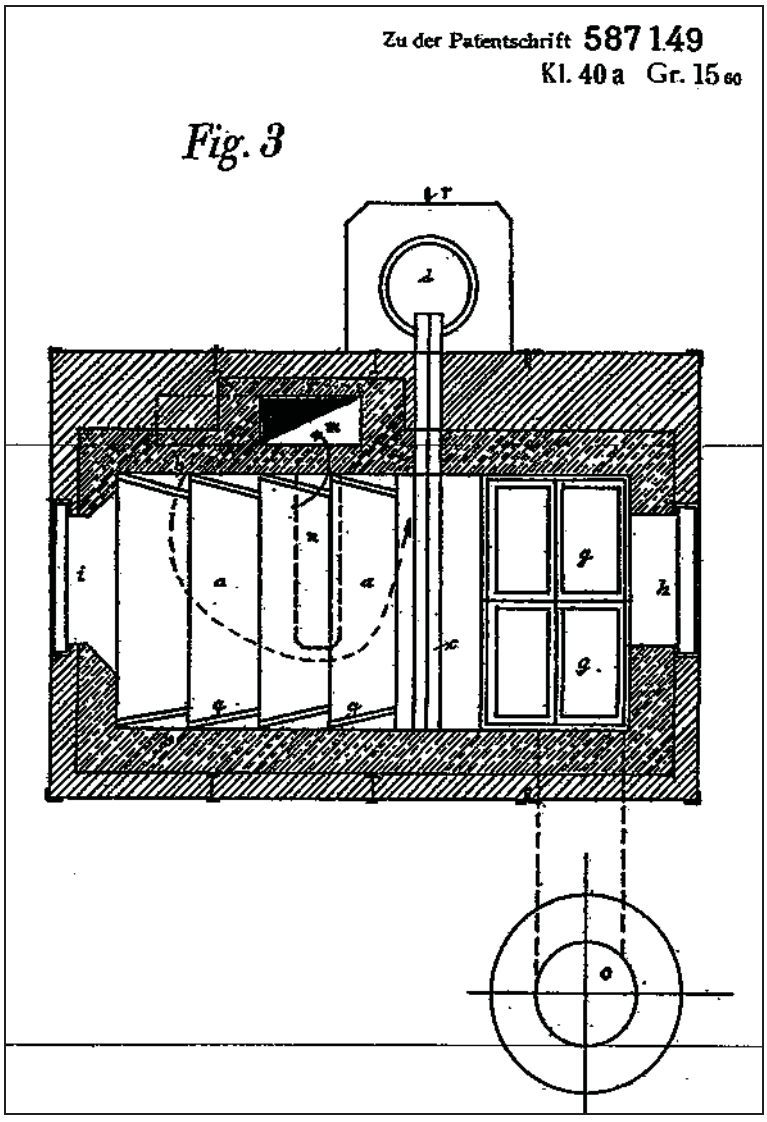

Document 158: continued.

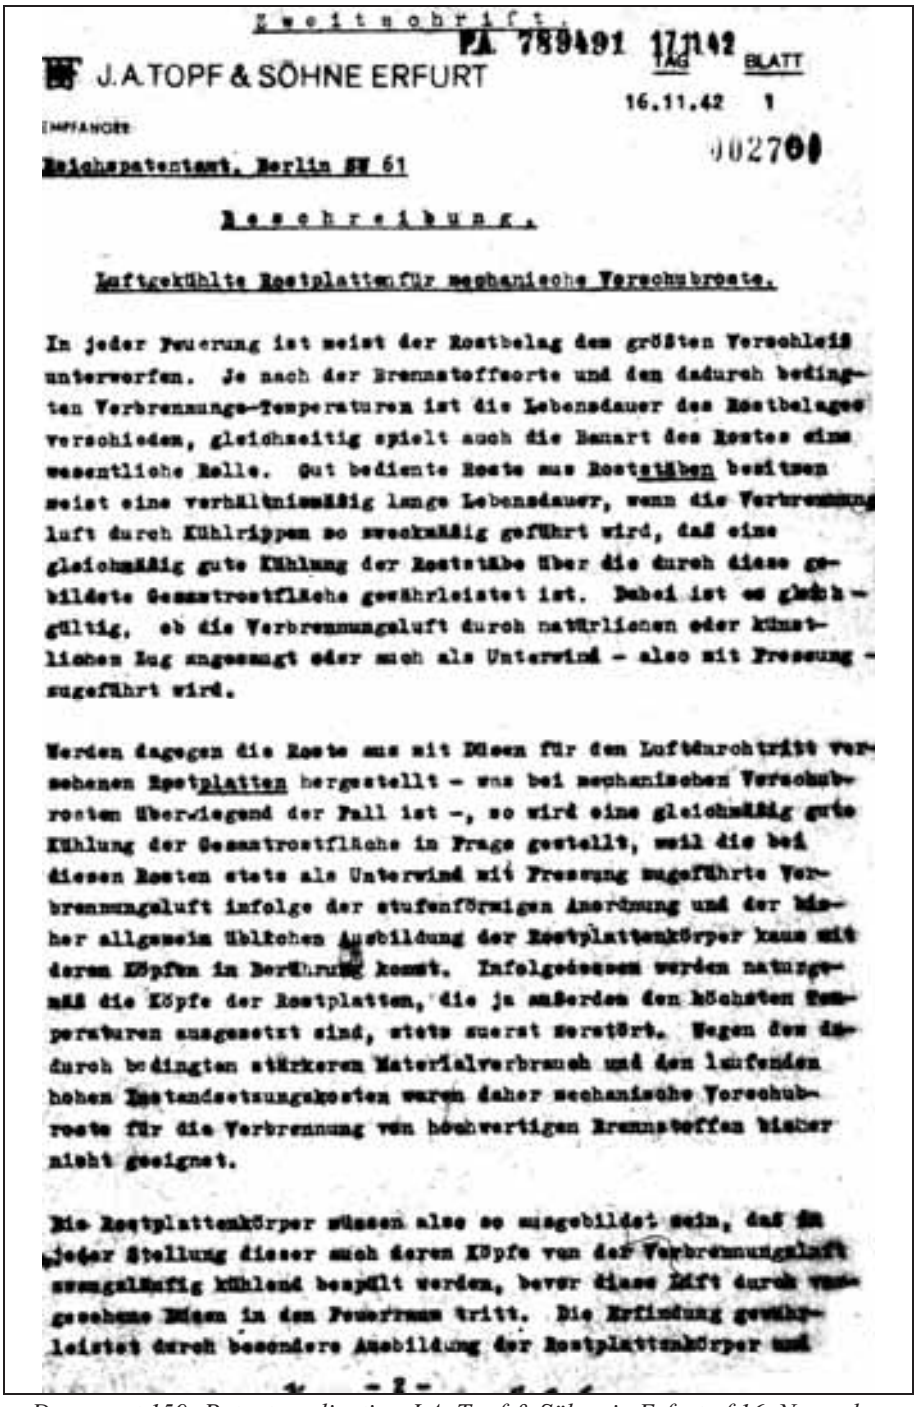

Zweitschrift.

PA 789491 171142

J.A.TOPF & SÖHNE ERFURT

TAG BLATT

16.11.42 1

EMPFÄNGER

Reichspatentamt, Berlin SW 61

902701

Beschreibung.

Luftgekühlte Rostplatten für mechanische Vorschubroste.

In jeder Feuerung ist meist der Rostbelag dem größten Verschleiß unterworfen. Je nach der Brennstoffsorte und den dadurch bedingten Verbrennungs-Temperaturen ist die Lebensdauer des Rostbelages verschieden, gleichzeitig spielt auch die Bauart des Rostes eine wesentliche Rolle. Gut bediente Roste aus Roststäben besitzen meist eine verhältnismäßig lange Lebensdauer, wenn die Verbrennungsluft durch Kühlrippen so zweckmäßig geführt wird, daß eine gleichmäßig gute Kühlung der Roststäbe über die durch diese gebildete Gesamtrostfläche gewährleistet ist. Dabei ist es gleichgültig, ob die Verbrennungsluft durch natürlichen oder künstlichen Zug angesaugt oder auch als Unterwind - also mit Pressung - zugeführt wird.

Werden dagegen die Roste aus mit Düsen für den Luftdurchtritt versehenen Rostplatten hergestellt - was bei mechanischen Vorschubrosten überwiegend der Fall ist -, so wird eine gleichmäßig gute Kühlung der Gesamtrostfläche in Frage gestellt, weil die bei diesen Rosten stets als Unterwind mit Pressung zugeführte Verbrennungsluft infolge der stufenförmigen Anordnung und der bisher allgemein üblichen Ausbildung der Rostplattenkörper kaum mit deren Köpfen in Berührung kommt. Infolgedessen werden naturgemäß die Köpfe der Rostplatten, die ja außerdem den höchsten Temperaturen ausgesetzt sind, stets zuerst zerstört. Wegen den dadurch bedingten stärkeren Materialverbrauch und den laufenden hohen Instandsetzungskosten waren daher mechanische Vorschubroste für die Verbrennung von hochwertigen Brennstoffen bisher nicht geeignet.

Die Rostplattenkörper müssen also so ausgebildet sein, daß in jeder Stellung dieser auch deren Köpfe von der Verbrennungsluft zwangläufig kühlend bespült werden, bevor diese Luft durch vorgesehene Düsen in den Feuerraum tritt. Die Erfindung gewährleistet durch besondere Ausbildung der Rostplattenkörper und

- 2 -

Document 159: Patent application J.A. Topf & Söhne in Erfurt of 16. November 1942. "Air-cooled grate plate for mechanical push grate." Source: Deutsches Patentamt.

J.A.TOPF & SÖHNE ERFURT

TAG	BLATT
16.11.42	2

EMPFÄNGER

Reichsamtsleiter, Berlin SW 61

002702

dadurch bewirkte zwangsläufige Führung der Verbrennungsluft eine gleichmäßig gute Kühlung der Gesamtrostfläche - insbesondere auch der Rostplatten-Köpfe - auch bei mechanischen Vorschubrosten. Da außerdem je nach Bedarf außer der Verbrennungsluft noch Zusatz-Kühlluft zur nachhaltigeren Kühlung des Rostbelages zugeführt werden kann, ist es möglich, Vorschubroste auch mit hochwertigen Brennstoffen zu betreiben.

Um Zusatz-Kühlluft zur nachhaltigeren Kühlung des Gesamtrostbelages anwenden zu können, ist ferner in an sich bekannter Weise eine Unterteilung des Raumes unter diesem in einzelne Zonen vorgesehen, die sich außerdem für eine wirtschaftliche Feuerführung vorteilhaft auswirkt.

In der Zeichnung zeigt Abb. 1 einen Querschnitt durch einen luftgekühlten Vorschubrost mit Zonenunterteilung und abwechselnd feststehenden und beweglichen Rostbelagreihen. Während Abb.2 die Rostplatte einer feststehenden Rostbelagreihe in der Draufsicht wiedergibt, stellt Abb. 3 einen Schnitt quer durch diese Rostplatte und Abb. 4 einen Schnitt parallel zur Rostplattenoberfläche dar. Abb. 5 zeigt den gleichen Schnitt durch die Rostplatte einer beweglichen Rostbelagreihe.

Gemäß Abb. 1 besteht jede Zone aus einem Luftsammelkasten a mit durchgehenden zweiteiligen Einbauten b und c. Über jedem Luftsammelkasten a befindet sich je eine bewegliche Rostplattenreihe d und eine desgleichen feststehende e. Vom Gebläse aus tritt die Luft durch die Öffnung f in den oberen Teil b der Einbauten des Luftsammelkastens a und von dort in den Raum unter dem Rostbelag. Hier teilt sich die Luftmenge, und zwar tritt ein Teil durch die Öffnungen g (Abb.4) der feststehenden Rostplattenreihe e und der andere Teil durch die Öffnungen h (Abb.5) der beweglichen Rostplattenreihe d in den Rostbelag selbst ein. Aus den Abbildungen 4 und 5 ist der weitere Weg dieser Luftteilmengen ersichtlich, der in beiden Fällen die Luft zwangläufig über die Fläche jedes Rostplattenkörpers und insbesondere an dem

- 3 -

Document 159: continued.

J.A.TOPF & SÖHNE ERFURT

	TAG	BLATT
EMPFÄNGER	16.11.42	3

Reichspatentamt, Berlin NW 61.

0027 85

Köpfen der Rostplattenreihen kühlend vorbeiführt. Bei den feststehenden Rostplattenreihen e tritt die Luft durch die Öffnungen i und bei den beweglichen Rostplattenreihen d durch die Öffnungen k wieder aus den Kanälen der Rostplatten aus, abhängig der Luftmengen, welche als Verbrennungsluft durch die Luftdüsen l - Abbildungen 2 und 3 - in den Feuerraum tritt. Die Anordnung der Luftdüsen l erfolgt zweckmäßig in den Luftabführenden Kanälen, also hinter der an den Rostplatten-Köpfen befindlichen Umlenkung, da so etwaiger Rostdurchfall leicht durch die Zusatz-Kühlluft ausgetragen wird. Nach Verlassen des Rostbelages wird die Zusatz-Kühlluft in dem unteren Teil e der Einbauten des Luftsammelkastens a gesammelt, von wo sie dann durch die an dessen Ende befindliche Öffnung m ins Freie treten oder - da sie vorgewärmt ist - durch das Gebläse rückgesaugt und von Neuem verwendet werden kann. Etwa mitgerissener Rostdurchfall wird im Raum n des Luftsammelkastens a ausgeschieden und durch Aschenabnahme-Vorrichtungen o von dort abgezogen, ohne daß an dieser Stelle Luft austreten kann.

Um für jede Zone die Verbrennungsluftmenge einstellen zu können, wird an der Austrittsöffnung m im unteren Teil e der Einbauten des Luftsammelkastens a eine (nicht gezeichnete) Drosselklappe angeordnet. Wird diese Klappe z.B. ganz geöffnet, so dient die gesamte Luftmenge nur zur Kühlung des Rostbelages, weil die Öffnungen m dem Luftdurchtritt weniger Widerstand entgegensetzen, als die Luftaustritts-Düsen l des Rostbelages. Ist die Klappe dagegen nahezu geschlossen, so ist fast die gesamte Luftmenge gezwungen, durch die Düsen l zu treten und damit der Verbrennung zu dienen. Diese Einstellmöglichkeit gestattet für jede Zone das Verhältnis zwischen Zusatz-Kühlluftmenge und Verbrennungsluftmenge festzulegen. Dabei muß jedoch mit Rücksicht auf den Rostdurchfall stets so viel Zusatz-Kühlluft austreten, daß sich die Kanäle der Rostplatten nicht mit Asche oder Kohleteilchen zusetzen können.

Die durch Anwendung der Erfindung nachgewiesene Möglichkeit, mechanische Vorschubroste auch mit hochwertigen Brennstoffen

- 4 -

Document 159: continued.

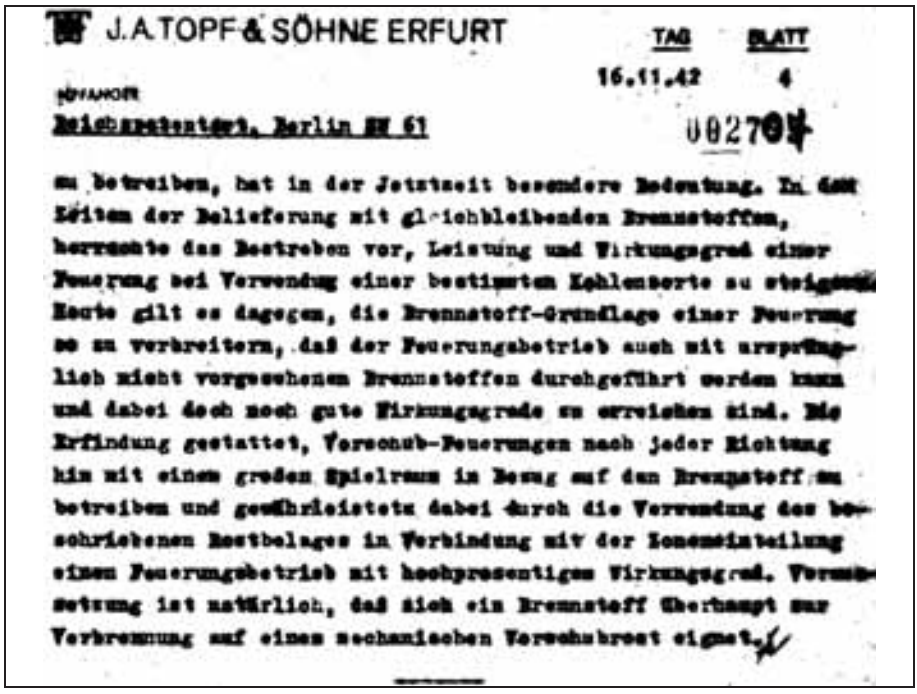

J.A.TOPF & SÖHNE ERFURT

TAG 16.11.42 BLATT 4

Reichspatentamt, Berlin NW 61

00270

zu betreiben, hat in der Jetztzeit besondere Bedeutung. In dem Leitem der Belieferung mit gleichbleibenden Brennstoffen, herrschte das Bestreben vor, Leistung und Wirkungsgrad einer Feuerung bei Verwendung einer bestimmten Kohlensorte zu steigern. Heute gilt es dagegen, die Brennstoff-Grundlage einer Feuerung so zu verbreitern, daß der Feuerungsbetrieb auch mit ursprünglich nicht vorgesehenen Brennstoffen durchgeführt werden kann und dabei doch noch gute Wirkungsgrade zu erreichen sind. Die Erfindung gestattet, Vorschub-Feuerungen nach jeder Richtung hin mit einem großen Spielraum in Bezug auf den Brennstoff zu betreiben und gewährleistet dabei durch die Verwendung des beschriebenen Rostbelages in Verbindung mit der Zonenaufteilung einen Feuerungsbetrieb mit hochprozentigem Wirkungsgrad. Voraussetzung ist natürlich, daß sich ein Brennstoff überhaupt zur Verbrennung auf einem mechanischen Vorschubrost eignet.

Document 159: continued.

Einschreiben.

J.A.TOPF & SÖHNE ERFURT

TAG 16.11.42 BLATT 1

EMPFÄNGER:

Reichsamtsamt, Berlin SW 61

Patentanmeldung.

Luftgekühlte Rostplatten für chemische Verbrennungsöfen in Verbindung mit in Zonen unterteilter Luftzuführung, dadurch gekennzeichnet, daß unter jeder festen und beweglichen Rostplatte (e, f) ein gemeinsamer Luftsammelkasten (a) mit durchgehenden seitlichen Kanaleinsätzen (b) und (c) angebracht ist, in denen die Verbrennungsluft und gegebenenfalls auch Zusatzluft bei eingebauten einmaligen Richtungswechsel über die ganze Breite der Rostplattenkörper und an deren Enden vorbeigeführt wird und daß sowohl die beweglichen Rostplatten (f) als auch die feststehenden (e) durch Öffnungen (g) und (h) mit der Einbauhälfte (b) für die zutretende und durch Öffnungen (i) und (k) mit der Einbauhälfte (c) für die abgehende Luft in Verbindung stehen.

Document 159: continued.

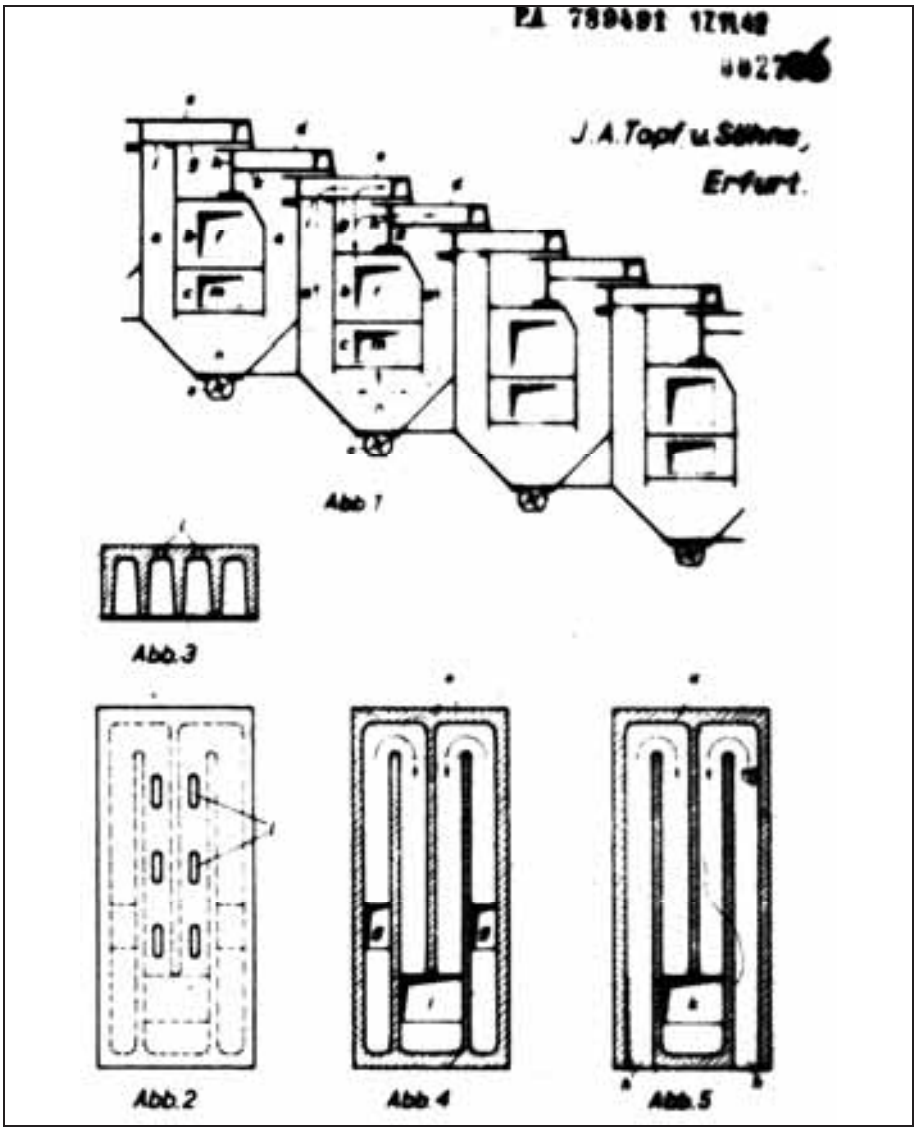

Document 159: continued.

Erteilt auf Grund des Ersten Überleitungsgesetzes vom 8. Juli 1949
(WiGBl. S. 175)

BUNDESREPUBLIK DEUTSCHLAND

AUSGEGEBEN AM
5. JANUAR 1953

DEUTSCHES PATENTAMT

PATENTSCHRIFT

Nr. 861 731

KLASSE 24 d GRUPPE 1

T 1562 V/24 d

Martin Klettner, Recklinghausen
ist als Erfinder genannt worden

J. A. Topf & Söhne, Wiesbaden

Verfahren und Vorrichtung zur Verbrennung von Leichen, Kadavern und Teilen davon

Patentiert im Gebiet der Bundesrepublik Deutschland vom 24. Juni 1950 an
Patentanmeldung bekanntgemacht am 31. Oktober 1951
Patenterteilung bekanntgemacht am 13. November 1952

Die Erfindung betrifft ein Verfahren zur Verbrennung von Leichen, Kadavern und Teilen davon durch rekuperativ erhitzte Verbrennungsluft und eine Vorrichtung zur Durchführung des Verfahrens.

Fast alle bisher bekanntgewordenen Einäscherungsverfahren verwenden im Rekuperativverfahren erhitzte Luft als Verbrennungsluft für die Verbrennung der Leichen. In der gleichen Weise wie bei allen Verbrennungsvorgängen in der Wärmetechnik soll der Verbrennungsprozeß durch die Vorwärmung der Luft thermisch auf eine höhere Stufe gehoben und damit die Verbrennungstemperatur gesteigert werden.

Der Heizwert einer Leiche bzw. ihr Brennwert wurde bisher grundsätzlich nach dem Fettgehalt der Leiche beurteilt. Die im Fettkörper der menschlichen Leiche enthaltenen CH (Kohlewasserstoff)-Verbindungen (Fette) weisen zum Teil eine sehr niedrige Zündtemperatur auf und verbrennen bei höchsten Temperaturen. Dagegen ist es bisher nicht gelungen, die im Eiweißkörper in Verbindung mit N (Stickstoff) enthaltenen CH-Verbindungen bei Fehlen von reinen Fettkörpern und damit reinen CH-Verbindungen exotherm zu verbrennen. Der Eiweißkörper setzt mit seinem relativ hohen N-Gehalt (etwa 25 %) seiner Verbrennung heftigsten Widerstand entgegen. Seine Zündtemperatur liegt bei etwa 800° C.

Bei bisher erreichten Lufttemperaturen von 400 bis 500° C konnte somit die im Eiweißkörper enthaltene Stickstoffkomponente in ihrer die Verbrennung hemmenden Wirkung nicht aufgehoben werden.

Erfahrungsgemäß vermag erst die Einwirkung von Luft von 800 bis 900° die Trennung des N von den

Document 160: Patent J.A. Topf & Söhne, Wiesbaden, no. 861731. "Process and device for the combustion of corpses, carrion, or parts thereof." 24 June 1950. Source: Deutsches Patentamt.

2 861 731

CH-Verbindungen zu vollziehen, trotzdem es sich auch im Eiweißkörper nicht um eine chemische Verbindung von N + CH handelt, sondern nur um eine jener lockeren Verbindungen von N, wie sie dieser, als sehr träge bekanntes Gas, vielfach eingeht. Daß bei der Ausschaltung des N auch eine gewisse Wärmemenge verbraucht wird, ist anzunehmen. Jedoch wird aber niemals der große Wärmeverbrauch auftreten, der notwendig ist, um N aus einer festen chemischen Verbindung frei zu machen. Es werden auch bei der Verbrennung der CH-Verbindungen im Eiweißkörper nahezu die Wärmemengen frei, welche bei der Verbrennung von reinen CH-Verbindungen ihrer Zusammensetzung entsprechend entbunden werden.

Für eine menschliche Leiche von etwa 70 kg Gewicht, einem Gehalt von etwa 12 kg C, etwa 2 kg H_2 und etwa 0,5 kg P, bei etwa 55,5 kg $H_2O + N$ errechnet sich ein Mindestheizwert von etwa 160 000 WE, wozu noch die Sargverbrennungswärme zu rechnen ist.

Das endgültige Ziel in der Kremation mußte demnach sein, die jeweilige notwendige Verbrennungsluftmenge ohne zusätzliche Wärmezufuhr, lediglich unter Ausnutzung der Abgase auf 800 bis 900° zu erhitzen, um die im Eiweißkörper enthaltenen beträchtlichen, aber an N gebundenen CH-Mengen restlos zu verbrennen und durch Freiwerdung dieser Wärmemengen die Verbrennung jeder menschlichen Leiche ohne zusätzliche Wärmezufuhr zu ermöglichen.

Mittels des Einäscherungsverfahrens gemäß der Erfindung ist dieses Ziel erreicht. Es werden nicht nur die notwendigen Wärmemengen für die Verdampfung und den Abtransport des Wassers in der Leiche verfügbar, sondern auch diejenigen für das Verbrennen und Veraschen der Leiche selbst. Abzüglich der Wärmemengen, die im Abgas verlorengehen, verbleiben noch immer bedeutende Wärmemengen disponibel für das Hochheizen des Ofens bzw. die Erhaltung seines Beharrungszustandes.

Ein eingangs erwähntes Verfahren wird gemäß der Erfindung derart durchgeführt, daß die Leiche mit dem Sarg in einer Muffel auf einem Balkenrost so lange der Einwirkung eines unter Aufwand von Brennstoff rekuperativ beheizten Luftstromes und/oder der Strahlungseinwirkung erhitzter Muffelwände ausgesetzt wird, bis der in Brand geratene Sarg und die durch die Verdampfung ihres Wassergehaltes brennfähig gewordene Leiche zerfällt, und daß die Teile auf einem darunter befindlichen kleinen Ausbrennrost mit der auf 800 bis 900° C rekuperativ, hauptsächlich durch die Verbrennungswärme der Leichenteile erhitzten erforderlichen Verbrennungsluftmenge exotherm verbrennen, wobei die sich bildenden Verbrennungsgase von oben nach unten durch den Ausbrennrost abströmen und sich zwecks vollständiger Verbrennung der flüchtigen Bestandteile mit unter dem Ausbrennrost zugeführter heißer Verbrennungsluft mischen, und daß die Verbrennungsgase unmittelbar in den Rekuperator geleitet werden, in welchem sie ihren Wärmeinhalt an die Verbrennungsluft abgeben, so daß die Verbrennung ohne weiteren Aufwand an Brennstoff unterhalten wird.

Die Abbildung zeigt einen Ofen zur Durchführung des Verfahrens.

Die den Sarggrößen angepaßte und in den Normalmaßen ausgeführte Muffel *A* ist als Verbrennungsraum nur so lange wärmewirtschaftlich wirksam, wie der Muffelraum von den Verbrennungsgasen voll ausgefüllt wird. Der bisherige ausschließlich in der Muffel durchgeführte Verbrennungsprozeß muß Trocknungsprozeß werden und als solcher beendet sein, sobald nach Verbrennen des Sarges und Abfallen des Kopfes und der Gliedmaßen die nur aus zwei Steinen bestehende Rostanlage die Teile des Rumpfes selbsttätig in den kleinen über der Drehplatte liegenden eigentlichen Verbrennungsraum *B* durchfallen läßt. Dauer dieses Prozesses in der Muffel 20 bis 30 Minuten.

In diesem kleinen Verbrennungsraum kommt die auf 800 bis 900° C erhitzte Luft innig mit den noch unverbrannten Eiweißstoffen in Berührung, trennt N von den CH-Verbindungen und bringt CH bei Temperaturen bis über 1200° C restlos zur Verbrennung. Dieser eigentliche Verbrennungsprozeß dauert 10 bis 15 Minuten. Die Drehplatte kann gedreht werden, und die gesamten Aschereste fallen zum Nachglühen in den dritten Verbrennungsraum auf den Ascherost *C*.

Die notwendige Verbrennungsluft wird in einem aus Schamottesteinen gemauerten oder metallischen Lufterhitzer *D* auf 800 bis 900° C erhitzt. Beim Anfahren des Ofens liefert ein Heißluftgasbrenner *E* Verbrennungsgase von 1200 bis 1300° C für das Hochheizen des Lufterhitzers. Die Heißluft wird regelbar in die Muffel, über der Drehplatte und unter dem Ascherost zugeführt. Auch der Heißluftgasbrenner wird vom Lufterhitzer mit Luft von max. 600° C beliefert.

Sobald der Ofen Beharrungszustand erreicht hat, wird der Gasbrenner abgestellt, und die Beheizung des Lufterhitzers erfolgt nur durch die gleichfalls sehr heißen Abgase insbesondere während der eigentlichen Verbrennungsphase auf der Drehplatte, bei der die Eiweißkörper lebhaft verbrennen.

Die gesamte Einäscherungsdauer wird durch das neue Einäscherungsverfahren bis 45, oft bis 30 Minuten reduziert.

Die Qualität der Asche kennzeichnet diese als vollkommen verbrannt, keimfrei und von so mäßigem Volumen, daß die normale Urne selten ganz gefüllt wird.

PATENTANSPRÜCHE:

1. Verfahren zur Verbrennung von Leichen, Kadavern und Teilen davon durch rekuperativ erhitzte Verbrennungsluft, dadurch gekennzeichnet, daß die Leiche mit dem Sarg in einer Muffel auf einem Balkenrost so lange der Einwirkung eines unter Aufwand von Brennstoff rekuperativ beheizten Luftstromes und/oder der Strahlungseinwirkung erhitzter Muffelwände ausgesetzt wird, bis der in Brand geratene Sarg und die durch die Verdampfung ihres Wassergehaltes brennfähig gewordene Leiche zerfällt, und daß die Teile auf einem darunter befindlichen kleinen Ausbrennrost mit der auf 800 bis 900° C rekuperativ, haupt-

Document 160: continued.

861 731 3

sächlich durch die Verbrennungswärme der Leichenteile, erhitzten erforderlichen Verbrennungsluftmenge exotherm verbrennen, wobei die sich bildenden Verbrennungsgase von oben nach unten durch den Ausbrennrost abströmen und sich zwecks vollständiger Verbrennung der flüchtigen Bestandteile mit unter dem Ausbrennrost zugeführter heißer Verbrennungsluft mischen, und daß die Verbrennungsgase unmittelbar in den Rekuperator geleitet werden, in welchem sie ihren Wärmeinhalt an die Verbrennungsluft abgeben, so daß die Verbrennung ohne weiteren Aufwand an Brennstoff unterhalten wird.

2. Ofen zur Verbrennung von Leichen, Kadavern und Teilen davon mit rekuperativ erhitzter Verbrennungsluft mit unter dem Balkenrost einer Muffel befindlichen abklapp- oder einfahrbarem Ausbrennrost zur Durchführung des Verfahrens nach Anspruch 1, dadurch gekennzeichnet, daß der Balkenrost nur aus zwei Balken besteht und über einen Trichterboden angeordnet ist, dessen Böschungsflächen zur Beförderung der Sarg- und Leichenteile auf den aufklapp- oder einfahrbaren Ausbrennrost dienen und daß über dem Ausbrennrost Zuführungsöffnungen für die Erstluft und in dem Raum unterhalb des Ausbrennrostes der Verbrennungsgasabzug in den Rekuperator, ein Heißluftgasbrenner zur zeitweisen Beheizung des Rekuperators und Öffnungen zur Zuführung von Zweitluft angeordnet sind und sein Boden einen ebenfalls abklappbaren, entsprechend der fortgeschrittenen Verbrennung kleineren Ausglührost bildet, zu dem ebenfalls Heißluftzuführungsöffnungen führen.

3. Ofen nach Anspruch 2, dadurch gekennzeichnet, daß der Feuerraum mit einer verhältnismäßig dünnen Auskleidung von geringer Wärmekapazität ausgestattet ist und von einer starken Isolierschicht umgeben ist.

Angezogene Druckschriften:
Deutsche Patentschrift Nr. 669 645.

Hierzu 1 Blatt Zeichnungen

Document 160: continued.

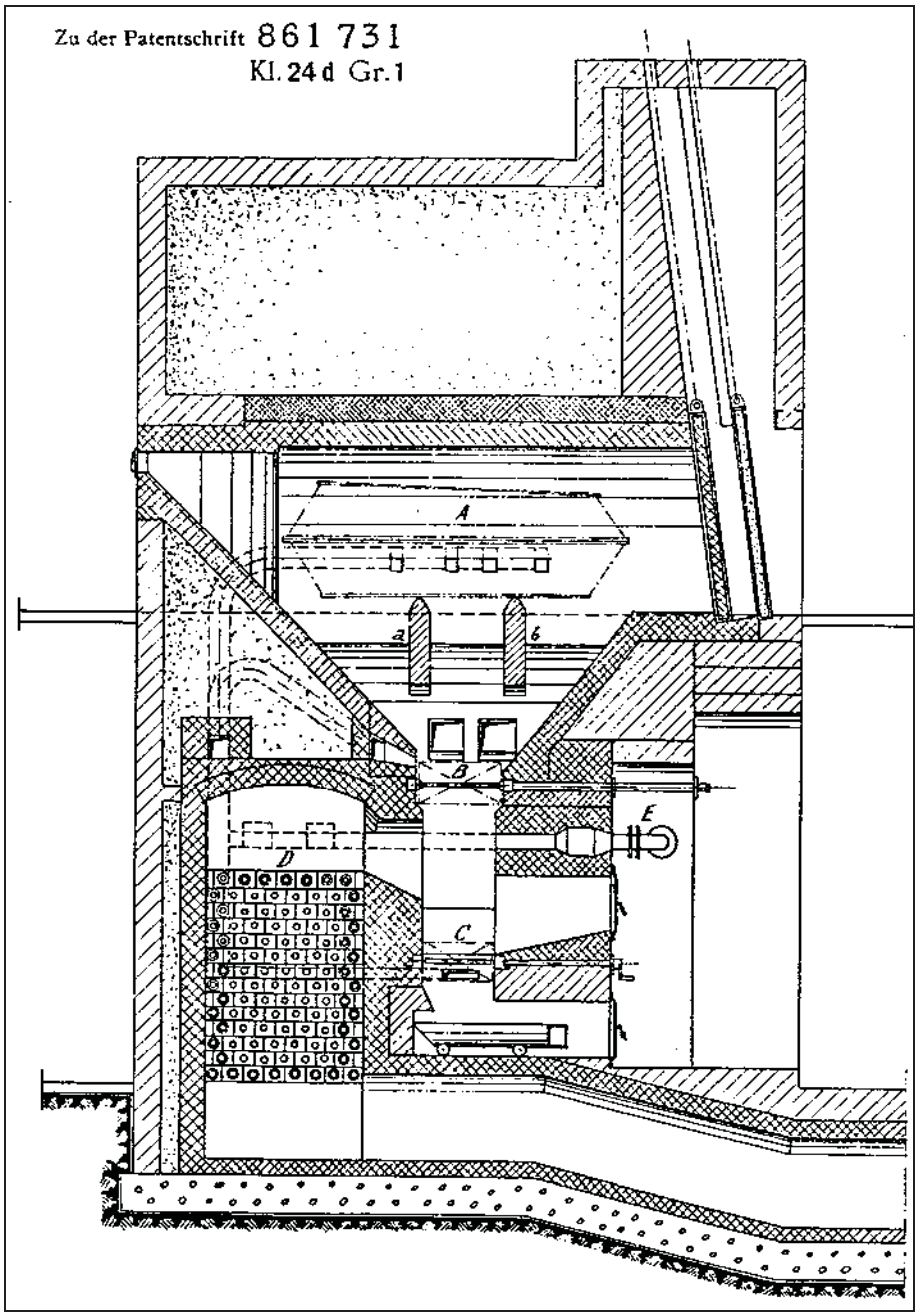

Document 160: continued.

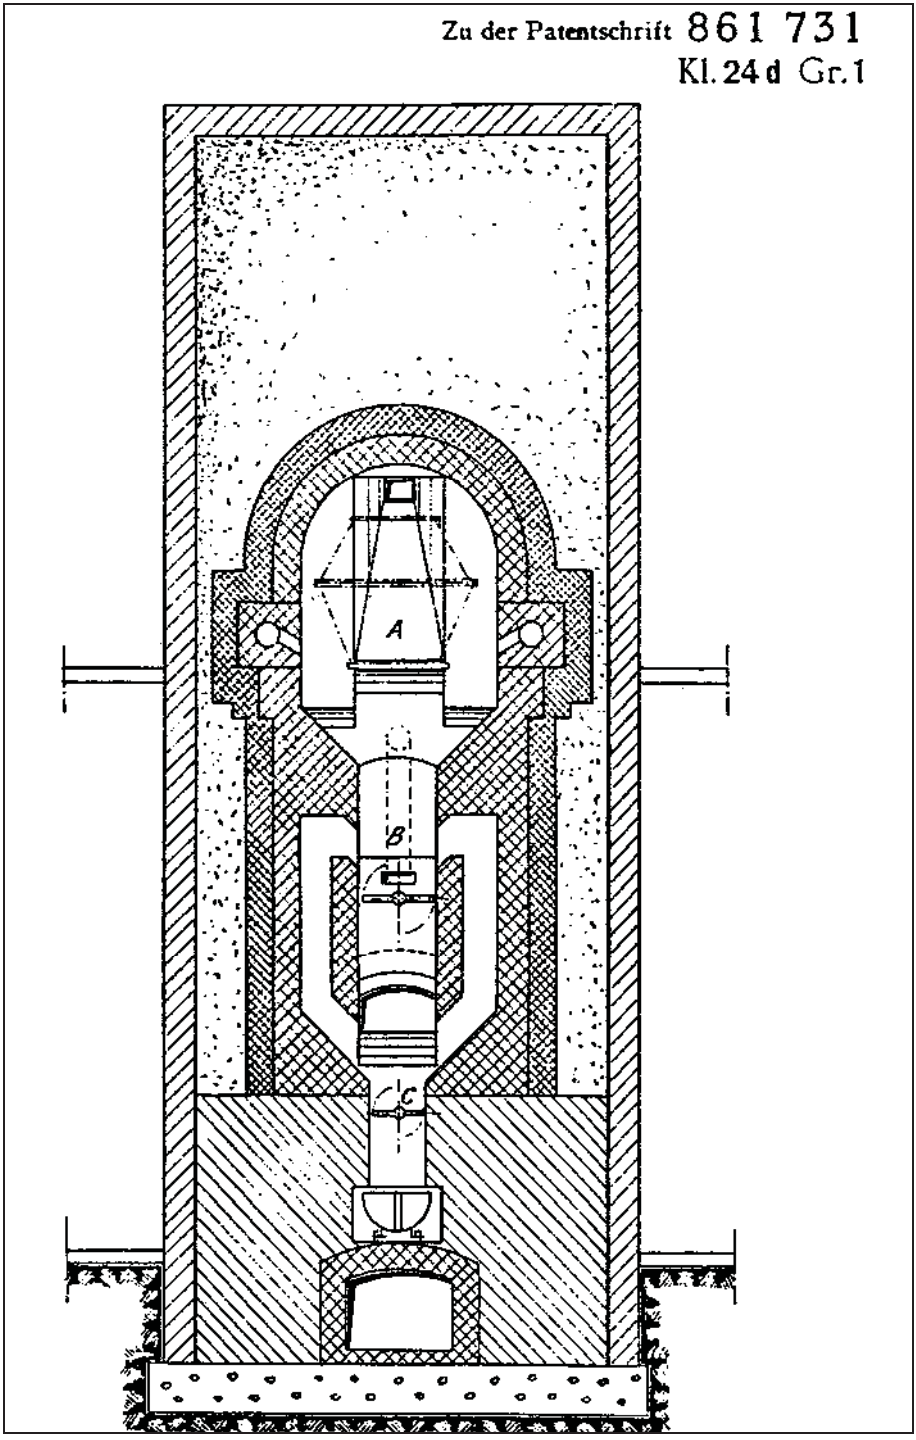

Document 160: continued.

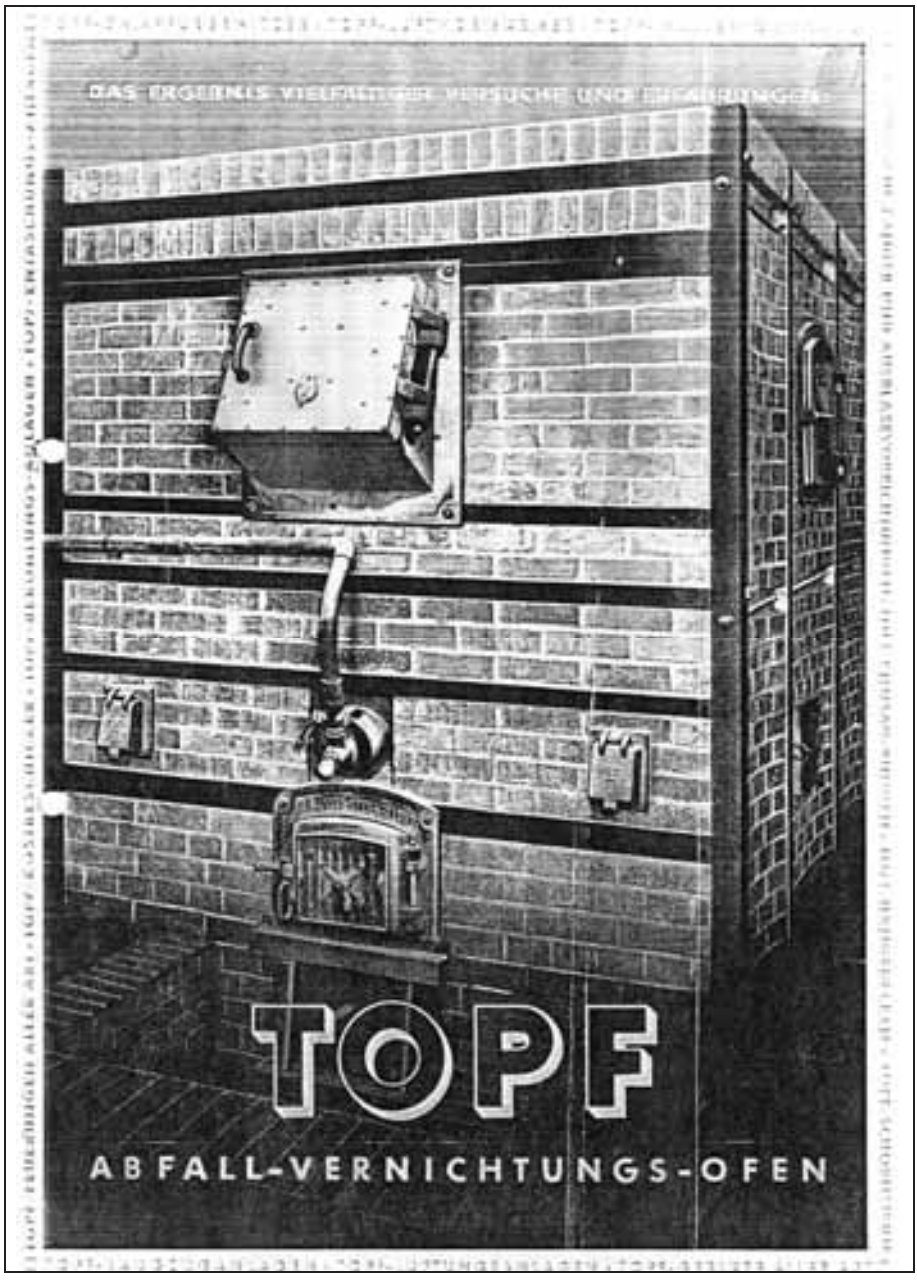

Document 161: Maschinenfabrik J.A. Topf & Söhne, Erfurt, "Topf Waste Incinerator." Promotional brochure of 1940. Source: RGVA, 502-1-327, pp. 161-164a.

VOLKSGESUNDHEIT UND HYGIENE

sind der Ausgangspunkt für die überaus sorgfältige Behandlung der Spezialfragen, die unsere **Abteilung Ofenbau** seit Jahrzehnten bearbeitet. Unsere Spezialöfen dienen demnach dem Ziel, der Verbreitung von Krankheiten wirksam zu begegnen.

Vorbeugen ist besser . . .

Die technisch-wissenschaftlichen Erkenntnisse und umfassenden praktischen Erfahrungen haben es uns ermöglicht, eine restlose Vernichtung der Krankheitskeime in den Krankenabfällen, Mull und ähnlichen Stoffen durch die reinigende Kraft des Feuers zu erreichen.

TOPF-OFENBAU

Hierbei kamen uns zugute unsere 60jährigen Erfahrungen auf dem Gebiete des Feuerungsbaues und der Wärmewirtschaft. Die Güte unserer Spezialkonstruktionen zeigt sich an der geruchlosen, rauchschwachen Verbrennung und an der weitgehenden Ausnutzung des Brennstoffs, d. h. an der wärmewirtschaftlich einwandfreien Arbeitsmethode, die sich im Betrieb dieser Ofenanlagen auswirkt.

TOPF-Abfallvernichtungsöfen – für Gas-, Kohle-, Öl- oder Elektrobeheizung – arbeiten demnach nicht nur hygienisch einwandfrei, sondern überaus wirtschaftlich.

Krankenhaus-Abfallvernichtung

Immer mehr gehen die Krankenhäuser, Kliniken und auch Privatsanatorien dazu über, **Spezialofenanlagen zur Vernichtung von Krankenabfällen**, Verbandsresten, Amputationsteilen anzuwenden. (Der Dampfkessel der Heizungsanlage ist hierfür nicht geeignet.) Die Öfen beanspruchen nur wenig Platz und eine geringe Wartung; sie eignen sich somit ebenso für die kleineren wie auch für die großen Anstalten.

Document 161: continued.

INDUSTRIELLE ABFALLWIRTSCHAFT

Die Anwendung von Spezialofenanlagen für die Abfallvernichtung in großen Industriewerken ist im Laufe des letzten Jahrzehnts im starken Fortschreiten; erfordert doch die Lagerung z. B. von anfallendem Müll viel Platz und wirkt sich in unhygienischer Weise aus. Die Abfuhr des Gutes kostet Arbeitskraft, Zeit und Geld. Die Verbrennung des Mülls hilft also sparen und stellt die Möglichkeit dar, die dabei anfallende Abgaswärme zur Warmwasserbereitung oder Raumheizung auszunutzen.

Erhaltung der Werte

Der Vierjahresplan hat uns gelehrt, die Erfassung auch kleinster Mengen wertvollen Rohstoffes vorzusehen. Es geht deshalb nicht nur um die Vernichtung des Abfalls, sondern auch um die Erhaltung der in diesen Abfällen vorkommenden Werte, die zusammengenommen für die Volkswirtschaft von Bedeutung sind.

Über die industrielle Bedeutung dieser Abfallvernichtung innerhalb der Betriebe hinaus – hat die Abfallverwertung für Staatsbetriebe, Versorgungsbetriebe und Gemeindeverwaltungen eine ständig wachsende Bedeutung erlangt. Auf diesen Erfordernissen sind unsere Spezialöfen konstruktionen entstanden, die eine überaus vielseitige Anwendung erfahren • Einige dieser Ofentypen:

1. Der Kabel-Abbrennofen

erzielt eine restlose Rückgewinnung der wertvollen Metalle. Der Abbrennofen ist so konstruiert, daß er dabei gleichzeitig Kupfer und Blei trennt.

2. Der Müll-Verbrennungsofen

findet bei Gemeindeverwaltungen Anwendung. (Die Asche ergibt ein gutes Düngemittel.)

3. Der Kranz-Verbrennungsofen

ist ein wertvoller Helfer für Friedhofsverwaltungen. Die großen Mengen Kränze, die im Laufe eines Jahres anfallen und deren Lagerung Schwierigkeiten macht, werden schnell beseitigt. Die Asche kann ebenfalls zur Düngung verwendet werden. Das Metall der Bindedrähte wird zurückgewonnen.

4. Der Matratzen-Verbrennungsofen

ermöglicht sparsame und hygienische Vernichtung bei gleichzeitigem Rückgewinnen der in der Matratze enthaltenen Metalle.

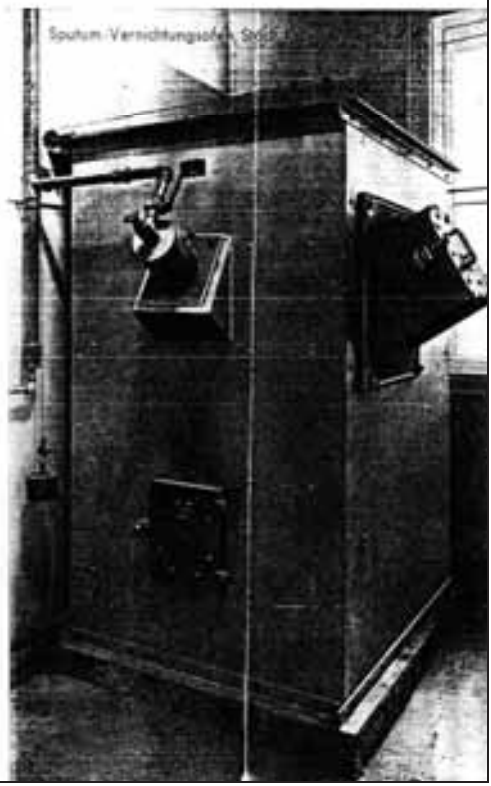

Document 161: continued.

VIER TOPF-OFENTYPEN

Der Abfall-Vernichtungsofen AV 1

Abb. 1

ist leicht unterzubringen. Er eignet sich daher besonders für wissenschaftliche Institute, kleinere Krankenhäuser, Sanatorien, Kliniken und Entbindungsanstalten. Er vernichtet äußerst rauch- und geruchschwach Amputationsteile, Versuchstiere und Krankenabfälle • Dieser Ofen ist ähnlich dem Sputum-Vernichtungsofen mit Schmiedeeisen ummantelt. Er ist mit Schamottesteinen ausgemauert und mit Kieselgur isoliert • Der Aufgabekasten A hat einen seitlich aufgehenden isolierten Türverschluß. Unter dem Kasten ist die Feuerung C mit Aschefall D. Der Verbrennungsraum B erhält an der Rückwand als Abschluß eine Schamotte-Gitterwand, hinter dem der Abgaskanal E angeordnet ist. Der Rauchkanalschieber F schließt ihn außerhalb der Ofen-Ummantelung vom Schornstein ab und regelt die Zugstärke.

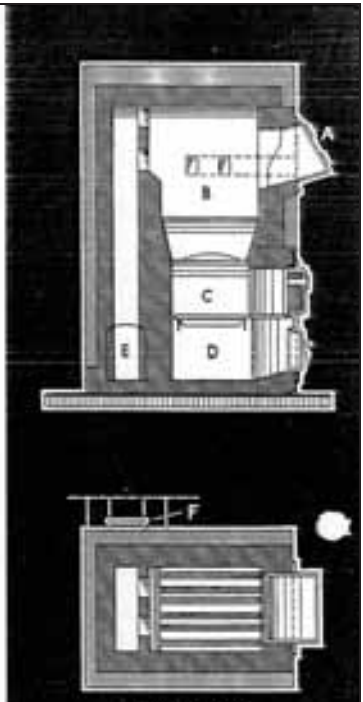

ABBILDUNG 1

Der Abfall-Vernichtungsofen AV 2

Abb. 2

Leichte Bedienung, schnellste Vernichtung der Abfälle bei geringem Brennstoffverbrauch, rauch- und geruchschwaches Arbeiten. Für mittlere Krankenhäuser, Kliniken, Hotels und dergleichen sehr geeignet • Diese Type besteht aus einem Ziegelsteingehäuse, das die Schamottemauerung und die Isolierung fest umschließt • Der Aufgabekasten A kann entweder oben auf dem Ofen angebracht werden, oder er tritt an die Stelle der Verschlußtür V (Type AV 3). Unter dem Verbrennungsraum B liegt der von der Feuerung C aus beheizte Schamotterost B 1. Dieser Rost nimmt nasse und andere schwer brennbare Abfälle auf. Mittels des Drehrostes D lassen sich die Ascherestе leicht in den Ascheraum E befördern. Der Abgaskanal mit dem Fuchs F ist hinter einem Schamotte-Gitterwerk G angebracht. Der Schieber H schließt den Kanal ab. In dem Abgaskanal können Lufterhitzer-Rohre zur Heißluft-Erzeugung oder Rohrschlangen für die Warmwasser-Bereitung eingebaut werden.

Schamotte Isolierung Ziegelstein

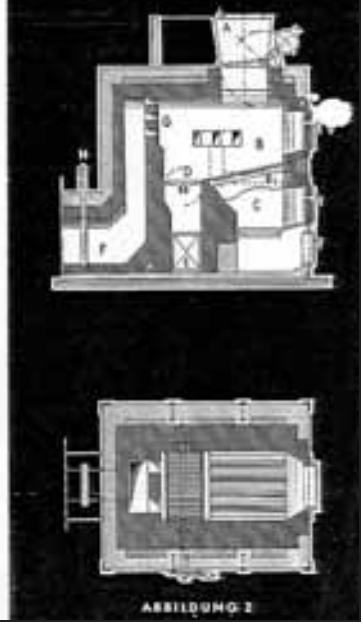

ABBILDUNG 2

Document 161: continued.

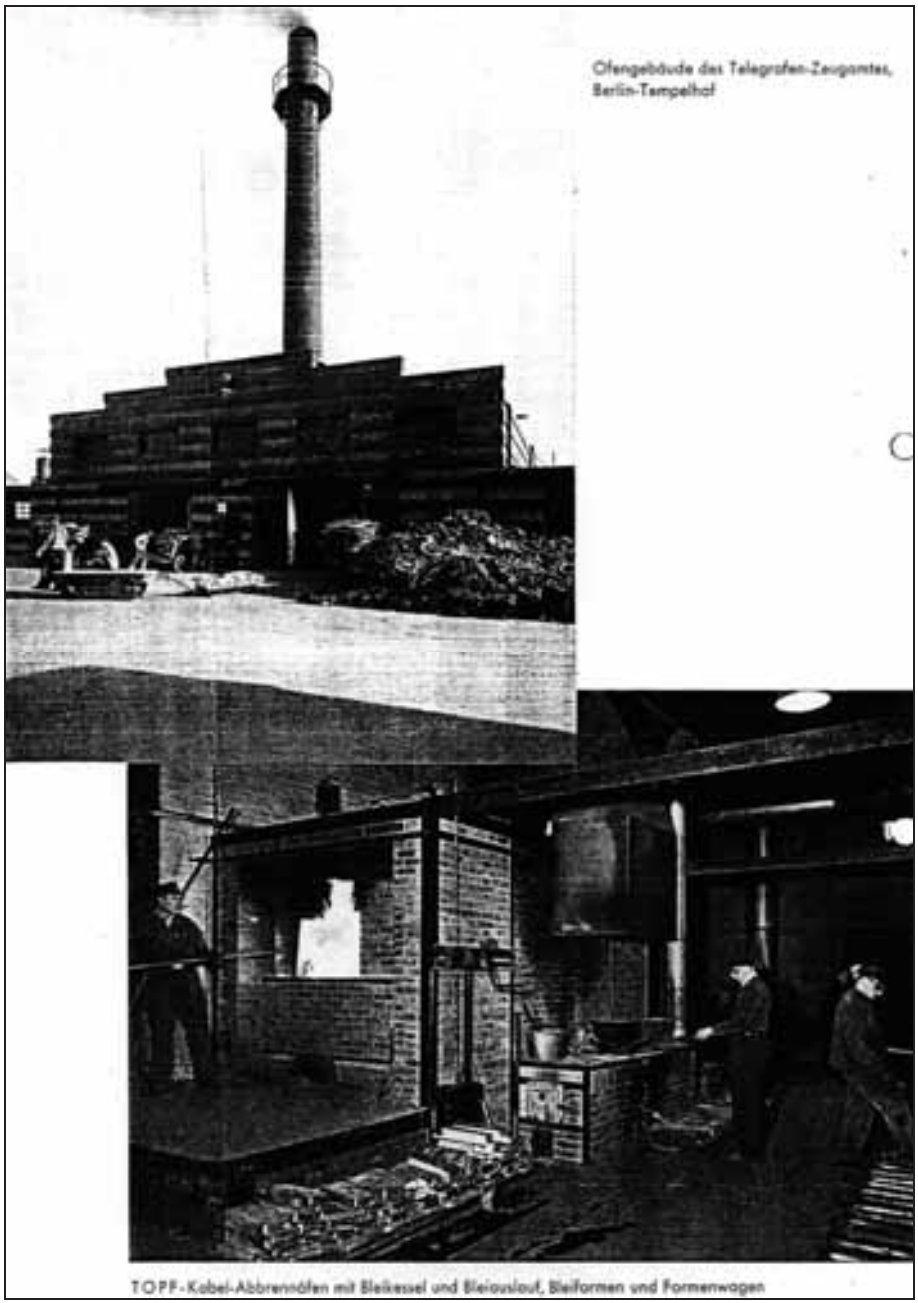

Document 161: continued.

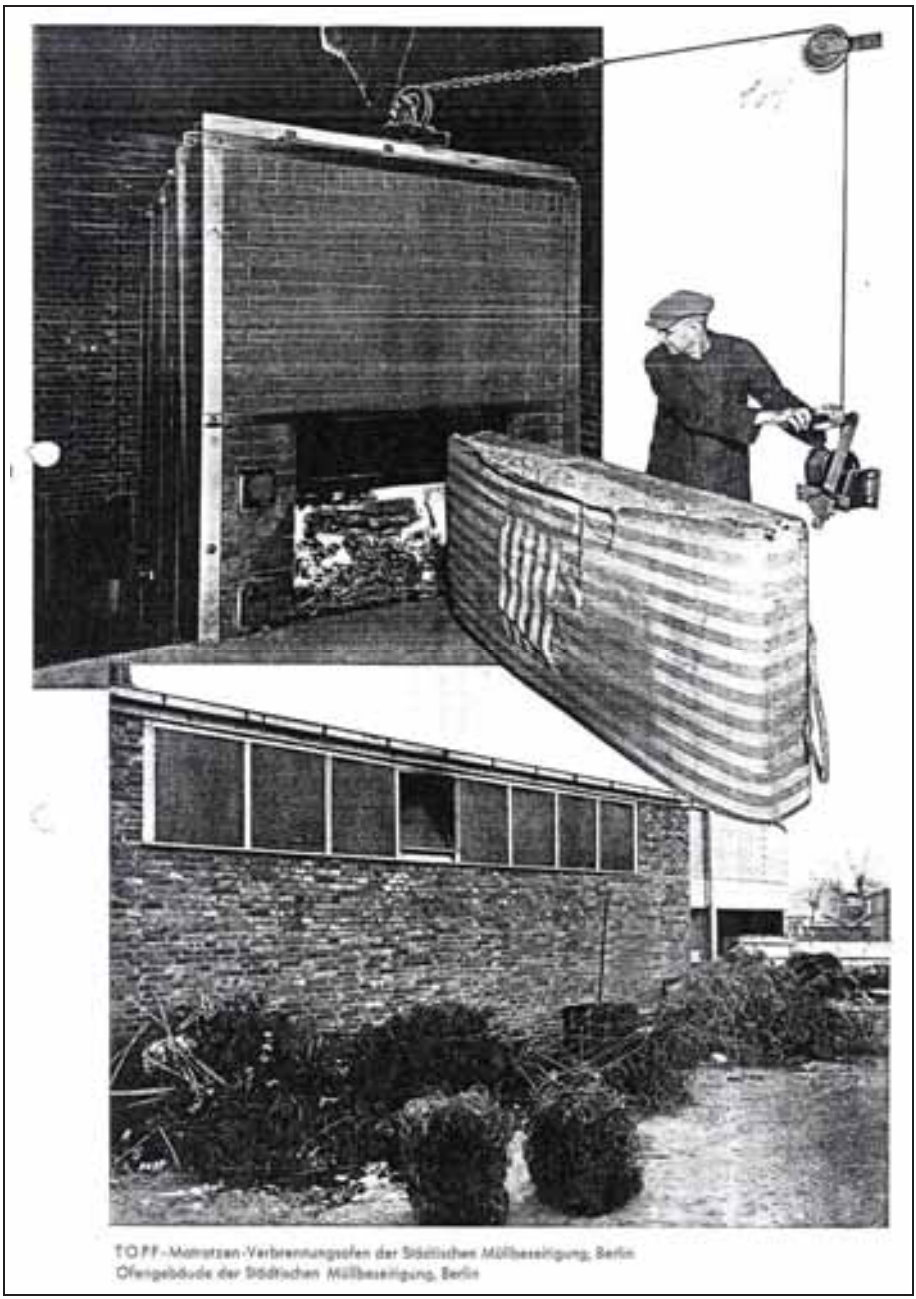

TOPF-Matratzen-Verbrennungsofen der Städtischen Müllbeseitigung, Berlin
Ofengebäude der Städtischen Müllbeseitigung, Berlin

Document 161: continued.

EINIGE BESTELLER VON **TOPF**-ANLAGEN ZUR ABFALLVERNICHTUNG

Krankenhaus Friedberg
Heil- und Pflegeanstalt Frankenthal
Krankenhaus Ilmenau/Thür.
Rotes Kreuz Athen/Griechenland
Universitätsklinik Göttingen
Heilanstalt des Johanniterordens Sorge/Harz
Lungenheilstätte Römhild
Lungenheilstätte Bad Berka
Stadtkrankenhaus Eisenach
Elisabeth-Krankenhaus Frankfurt/Main
Städt. Krankenhaus Erfurt
Kreiskrankenhaus Sondershausen
Landesheilanstalt Stadtroda
Krankenhaus Luckenwalde
Städt. Krankenhaus Erfurt
Krankenhaus Fürstenwalde
Katholisches Krankenhaus Erfurt
Krankenhaus Delmenhorst
Evang. Krankenhaus Oberhausen
Kreis-Krankenhaus Milbitz/Gera
Städt. Krankenhaus Athen/Griechenland
Medizinische Klinik Heidelberg
Friederiekenstift Hannover
Krankenhaus Passau
Knappschaftskrankenhaus Eisleben
Kreis-Krankenhaus Annaberg/Dresden
Krankenhaus Hof/Bayern
Sanatorium Sonnenblick Marburg
Landeskrankenhaus Meiningen
Kreiskrankenhaus Hameln
Landeskrankenhaus Rudolstadt
Landeskrankenhaus Gotha
Landeskrankenhaus Pößneck
Kaiser-Wilhelm-Institut Berlin-Dahlem
Vinzenzkrankenhaus Berlin
Knappschaftskrankenhaus Leopoldshall-Staßfurt
Landesversicherungsanstalt Weimar für Bad Colberg
Heil- und Pflegeanstalt Eichstedt

Chirurgische Universitätsklinik Heidelberg
Krankenhaus Neustadt/Haardt
Kreiskrankenhaus Schweinfurt
Krankenhaus Harburg
Universitätsklinik Leipzig
Karl-Olga-Krankenhaus Stuttgart
Staatl. Frauenklinik Dresden
Städt. Hautklinik Bremen
Landeskrankenhaus Coimbra/Portugal
Ruhrknappschaft Bochum
St.-Joseph-Hospital Wuppertal-Elberfeld

EIN ZEUGNIS

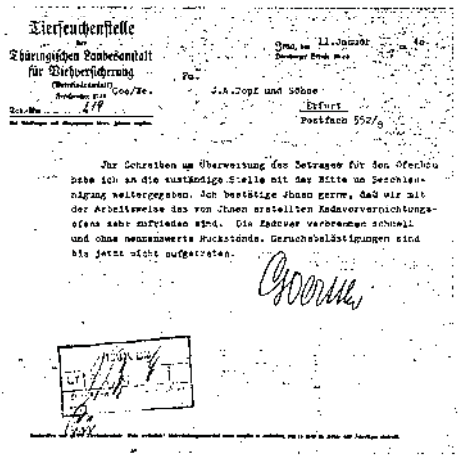
Tierseuchenstelle
der Thüringischen Landesanstalt für Viehversicherung
J. A. Topf und Söhne
Erfurt
Postfach 552/3
Ihr Schreiben um Überweisung des Betrages für den Ofen bin ich an die zuständige Stelle mit der Bitte um Erledigung weitergegeben. Ich bestätige Ihnen gerne, daß wir mit der Arbeitsweise des von Ihnen erstellten Kadaververnichtungsofens sehr zufrieden sind. Die Kadaver verbrennen schnell und ohne nennenswerte Rückstände. Geruchsbelästigungen sind bis jetzt nicht aufgetreten.

St.-Hedwigs-Krankenhaus Berlin
Chirurgische Universitätsklinik Heidelberg
Mercedes Büromaschinenfabrik Zella-Mehlis
Reichsbahndirektion Erfurt
Meierei C. Bolle, A. G., Berlin
Burghotel „Kyffhäuser", Bad Frankenhausen
Rothenburg „Kyffhäuser", Bad Frankenhausen
Rathsfeld „Kyffhäuser", Bad Frankenhausen
Fichtel & Sachs, Schweinfurt
Primus A. G., Stockholm-Essingen
M. Schaerer A. G. für Peru, Bern
Oberpostdirektion Erfurt
Oberpostdirektion Pasing/München
Oberpostdirektion Berlin/Tempelhof
Neumayer A. G., Nürnberg
Kabelwerk Reinhagen, Wuppertal-Ronsdorf
Land- und Seekabelwerke Köln-Nippes
Kupfer- und Drahtwerke Osnabrück
Oberpostdirektion Karlsruhe
Telegrafenzeugamt Berlin
Städt. Schlachthof Erfurt
Staatl. Veterinär Untersuchungsamt Landsberg/W.
Staatl. Veterinär Untersuchungsamt Breslau
Gaswerk Elbtal, Radebeul/Dresden
Staatl. Veterinär Untersuchungsamt Frankfurt/Main
Georg-Speyer-Haus, Frankfurt/Main
Schlachthof Frauenfeld/Schweiz
Staatl. Veterinär Untersuchungsamt Potsdam
Staatl. Veterinär Untersuchungsamt Königsberg/Pr.
Staatl. Veterinär Untersuchungsamt Schleißheim
Staatl. Veterinär Untersuchungsamt Berlin
Staatl. Veterinär Untersuchungsamt Nürnberg

Kreiskrankenhaus Eschwege
Chirurgische Universitätsklinik Tübingen
Luitpold Hospital Würzburg
Städt. Betriebswerke Hannover
Knappschaftskrankenhaus Bochum
Städt. Krankenhaus Erfurt
An verschiedenen Standortlazaretten 14 Stück
Universitätsklinik Coimbra/Portugal
Badische Heil- und Pflegeanstalt Emmendingen

SEIT 1878 TOPF

MASCHINENFABRIK
J. A. TOPF & SÖHNE • ERFURT
FEUERUNGSTECHNISCHES BAUGESCHÄFT, ABTEILUNG OFENBAU

Document 161: continued.

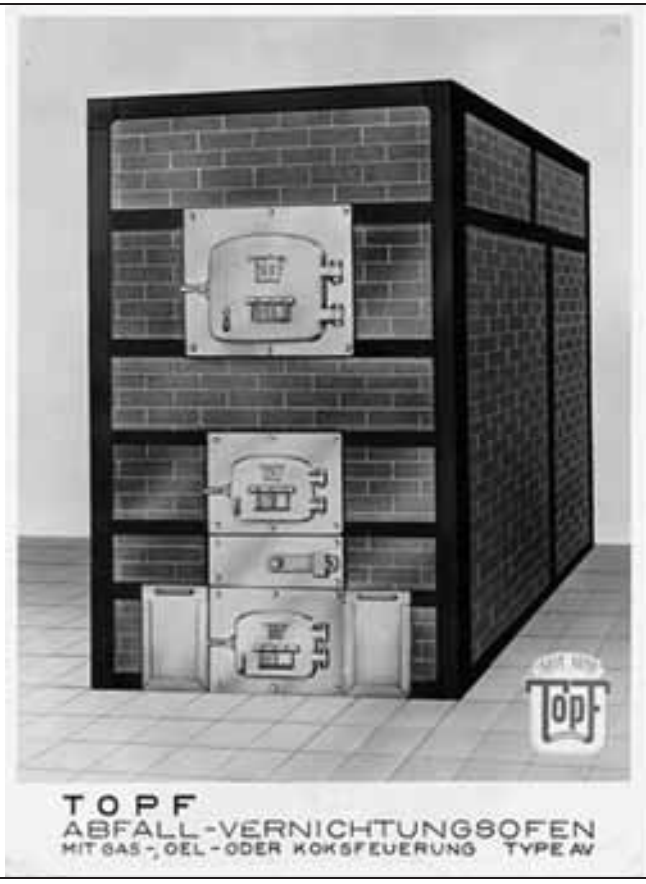

Document 162: TOPF gas-, naphtha- or coke-fired waste incinerator, model AV. Source: www.topfundsoehne.de.

III. TOPF, Correspondence with the SS

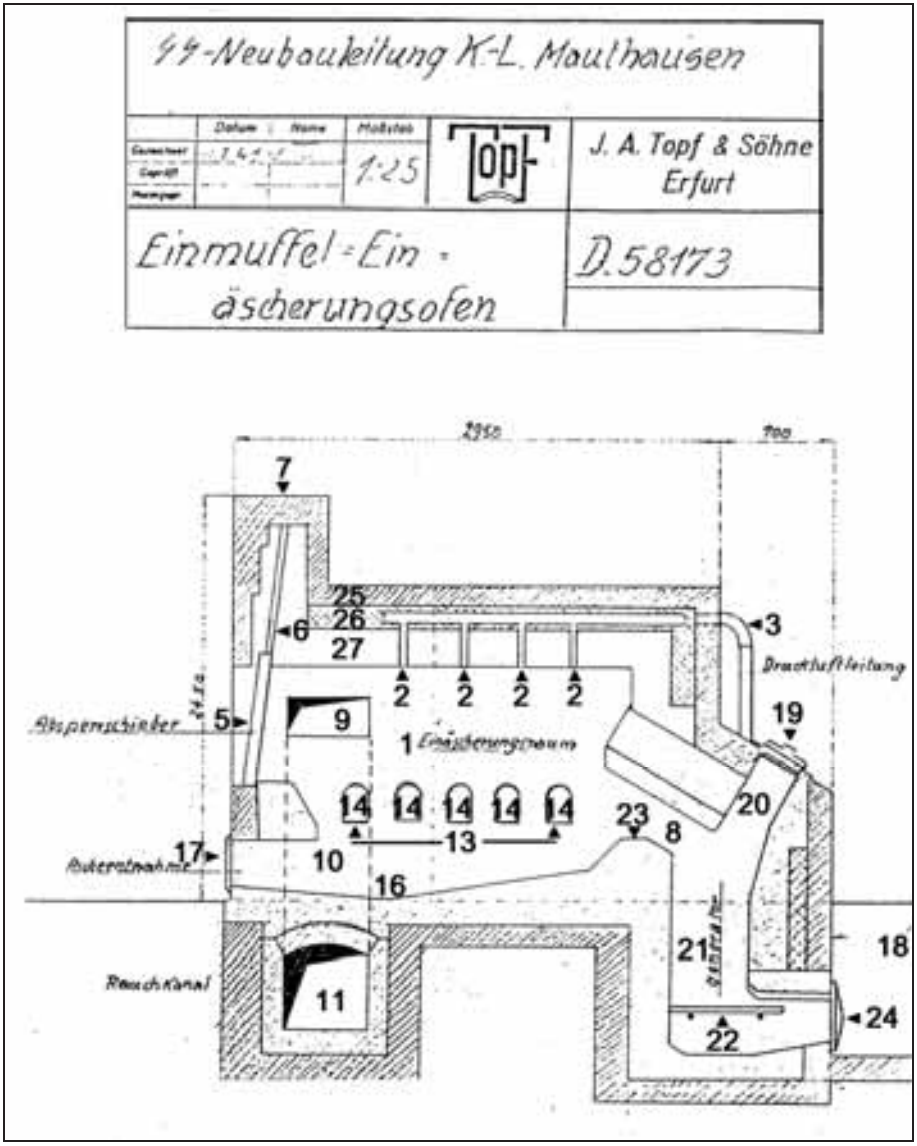

Document 163a: J.A. Topf & Söhne drawing no. D 58173 of 6 January 1941 coke-fired "single muffle cremation furnace" for the SS New Construction Office of the Concentration Camp Mauthausen. Longitudinal vertical section; Source: BAK, NS 4/Ma 54. Numbers added by the author. See text of Part 1 for details.

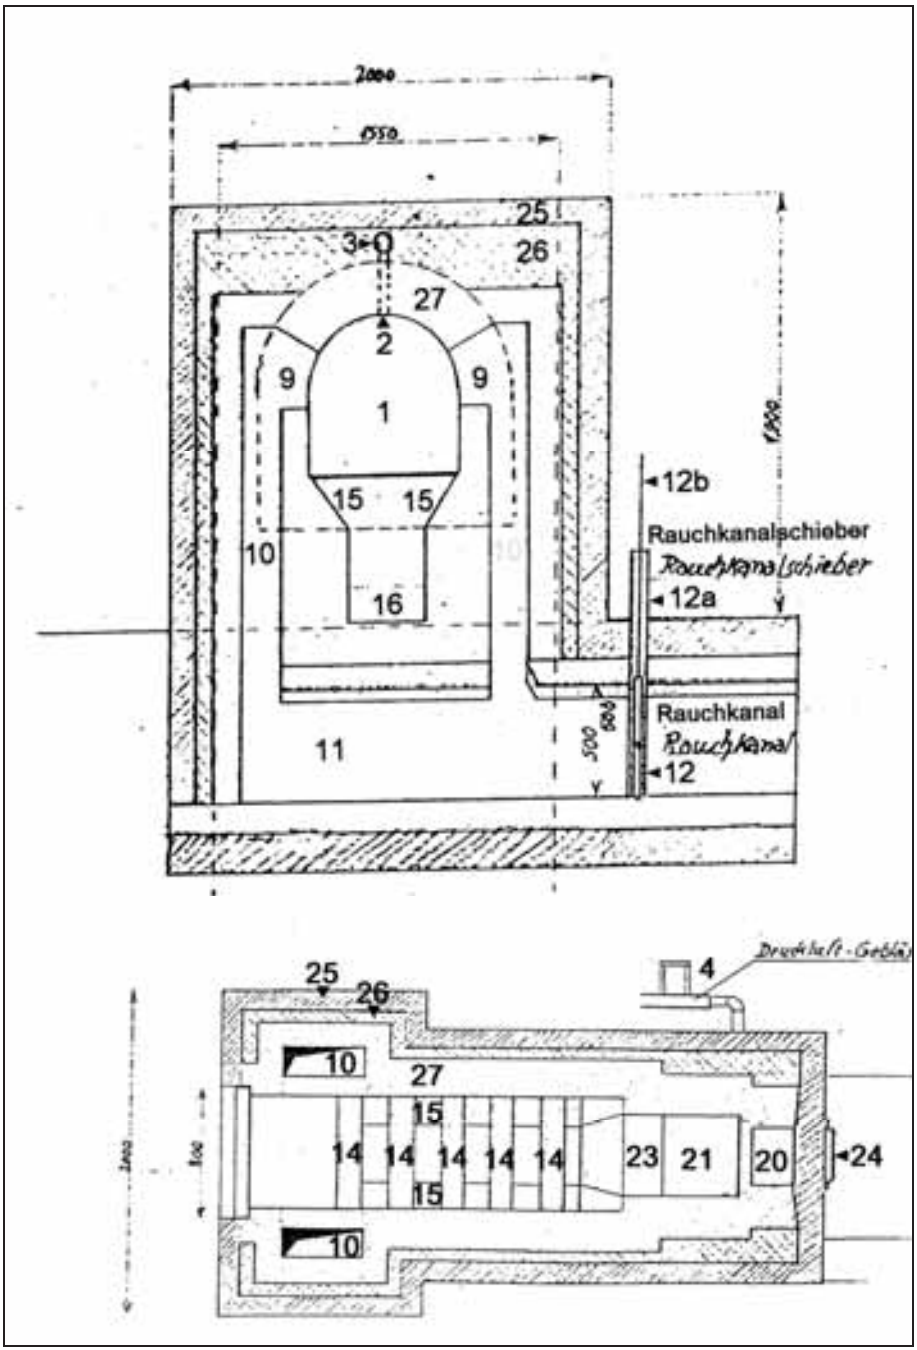

Document 163b & c: as above. Top: transverse vertical section through the smoke flue; bottom: horizontal section at the height of the grate. Numbers added by the author. See text of Part 1 for details.

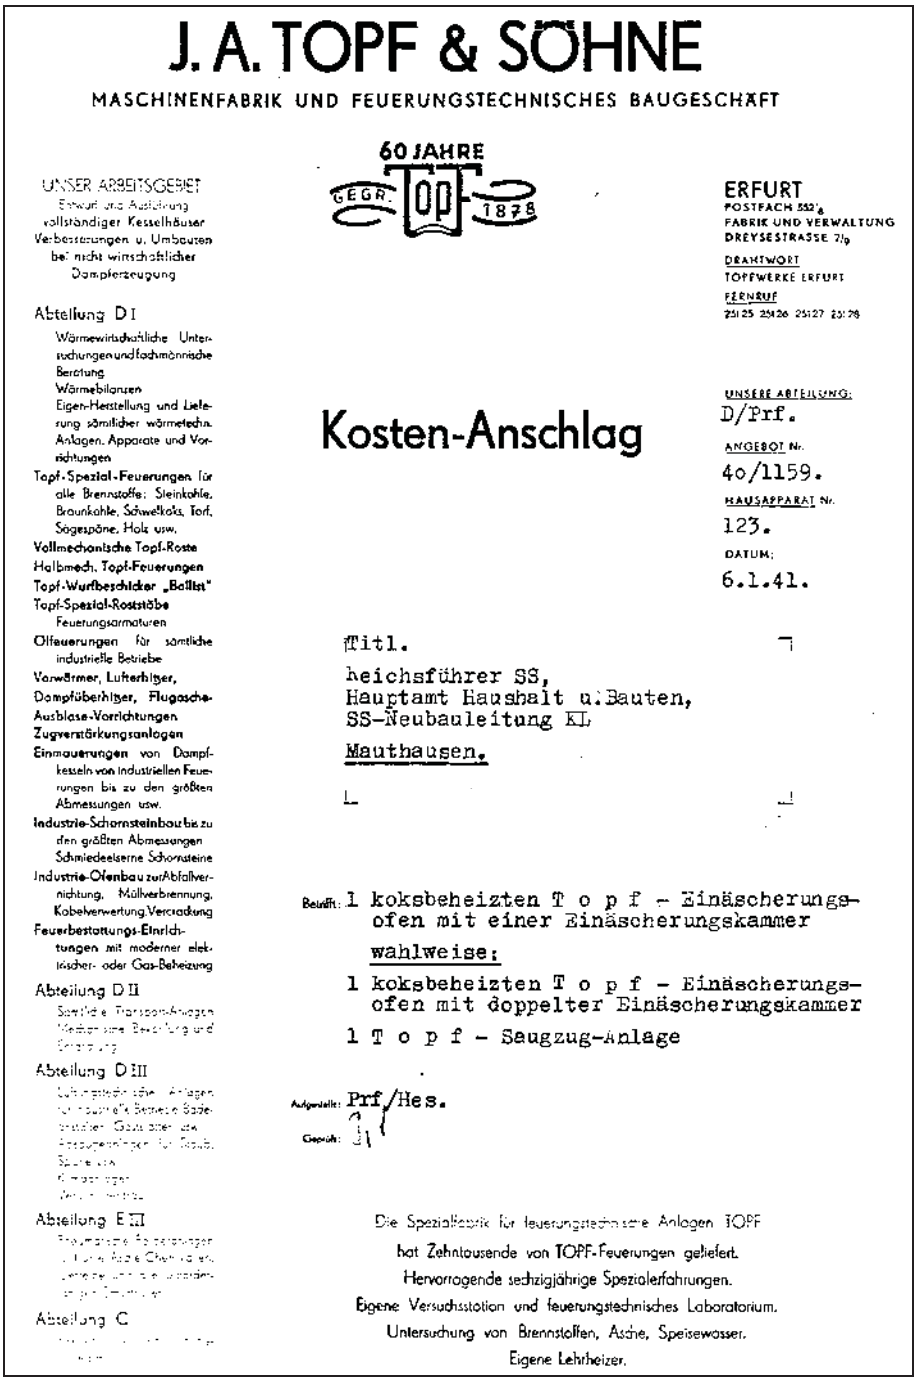

J. A. TOPF & SÖHNE

MASCHINENFABRIK UND FEUERUNGSTECHNISCHES BAUGESCHÄFT

60 JAHRE GEGR. TOPF 1878

UNSER ARBEITSGEBIET
Entwurf und Ausführung vollständiger Kesselhäuser
Verbesserungen u. Umbauten bei nicht wirtschaftlicher Dampferzeugung

Abteilung D I
Wärmewirtschaftliche Untersuchungen und fachmännische Beratung
Wärmebilanzen
Eigen-Herstellung und Lieferung sämtlicher wärmetechn. Anlagen, Apparate und Vorrichtungen
Topf-Spezial-Feuerungen für alle Brennstoffe: Steinkohle, Braunkohle, Schwelkoks, Torf, Sägespäne, Holz usw.
Vollmechanische Topf-Roste
Halbmech. Topf-Feuerungen
Topf-Wurfbeschicker „Ballist"
Topf-Spezial-Roststäbe
Feuerungsarmaturen
Ölfeuerungen für sämtliche industrielle Betriebe
Vorwärmer, Lufterhitzer, Dampfüberhitzer, Flugasche-Ausblase-Vorrichtungen
Zugverstärkungsanlagen
Einmauerungen von Dampfkesseln von industriellen Feuerungen bis zu den größten Abmessungen usw.
Industrie-Schornsteinbau bis zu den größten Abmessungen Schmiedeeiserne Schornsteine
Industrie-Ofenbau zur Abfallvernichtung, Müllverbrennung, Kabelverwertung, Verschadung
Feuerbestattungs-Einrichtungen mit moderner elektrischer- oder Gas-Beheizung

Abteilung D II
Sämtliche Transport-Anlagen Mechanische Beschickung und Entaschung

Abteilung D III
Lüftungstechnische Anlagen für industrielle Betriebe Sämtliche Gase über den Taupunkt Schornsteine Kühlanlagen

Abteilung E III
Prüfungsstelle für Feuerungen

Abteilung C

ERFURT
POSTFACH 552/6
FABRIK UND VERWALTUNG
DREYSESTRASSE 7/9
DRAHTWORT
TOPFWERKE ERFURT
FERNRUF
25125 25126 25127 25128

UNSERE ABTEILUNG:
D/Prf.
ANGEBOT Nr.
40/1159.
HAUSAPPARAT Nr.
123.
DATUM:
6.1.41.

Kosten-Anschlag

Titl.
Reichsführer SS,
Hauptamt Haushalt u. Bauten,
SS-Neubauleitung KL
Mauthausen.

Betrifft: 1 koksbeheizten T o p f - Einäscherungsofen mit einer Einäscherungskammer
wahlweise:
1 koksbeheizten T o p f - Einäscherungsofen mit doppelter Einäscherungskammer
1 T o p f - Saugzug-Anlage

Aufgestellt: Prf./Hes.
Geprüft: Sl

Die Spezialfabrik für feuerungstechnische Anlagen TOPF
hat Zehntausende von TOPF-Feuerungen geliefert.
Hervorragende sechzigjährige Spezialerfahrungen.
Eigene Versuchsstation und feuerungstechnisches Laboratorium.
Untersuchung von Brennstoffen, Asche, Speisewasser.
Eigene Lehrheizer.

Document 164: "Cost estimate," by J.A. Topf & Söhne of 6 January 1941 for the SS New Construction Office of Mauthausen Concentration Camp regarding a single- or double-muffle coke-fired cremation furnace. Source: Bundesarchiv Koblenz, NS 4/Ma 54.

J. A. TOPF & SÖHNE
ERFURT

2. Blatt des Kostenanschlages vom 6.1.41.

für Mauthausen.

Lfd. Nr.	Anzahl	Gegenstand der Veranschlagung			
1).		Lieferung eines koksbeheizten T o p f - Einäscherungs-Ofens mit einer Muffel und Druckluft-Anlage,			
		wozu folgende Arbeiten und Lieferungen gehören:			
		Fundament zum Ofen und Rauchkanal müssen bauseitig nach unseren Angaben ohne Kosten für uns durchgeführt werden.			
		Zum Mauerwerksmantel Ziegelsteine, Sand, Kalk und Zement. Die besten Steine werden zur Verblendung herausgesucht.			
		Das erforderliche Schamottematerial, bestehend aus Normal-, Form- und Keilsteinen und Monolitstampfmasse, sowie dem dazu gehörigen Mörtel.			
		Zur Isolierung des Ofens die erforderlichen Kieselgursteine, Schlackenwolle und Kieselgurmörtel.			
		Die schmiedeeisernen Verankerungs-Eisen, bestehend aus T-, U- und Winkel-Eisen, Ankern, Schrauben und Muttern.			
		Die guß- und schmiedeeisernen Armaturen, wie:			
	1	schmiedeeiserne Muffelabsperrschieber-Einbindung, die mit Monolit ausgestampft wird, einschließlich den erforderlichen gußeisernen Rollen, Drahtseil und einer Handwinde,			
	6	gußeiserne Luftkanalverschlüsse,			
	1	gußeiserne Ascheentnahmetür,			
	1	gußeiserner Generatorfüllschachtverschluß,			
	2	schmiedeeiserne Aschebehälter,			
	1	gußeiserne Feuertür,			
	1	schmiedeeiserner Planrost aus Vierkantstäben mit Rost-Auflager,			

Document 164: continued.

J. A. TOPF & SOHNE
ERFURT

3. Blatt des Kostenanschlages vom 6.1.41.

für Mauthausen.

Ufd. Nr.	Anzahl	Gegenstand der Veranschlagung		
	die	erforderlichen Schürgeräte,		
	1	Druckluft-Anlage, bestehend aus dem Druckluft-Gebläse mit 1,5 PS-Drehstrom-Motor, direkt gekuppelt, und der erforderlichen Rohrleitung,		
	1	schmiedeeiserne Leicheneinführungs-Vorrichtung, bestehend aus dem Sargeinführungswagen und den erforderlichen Laufschienen,		
		Montage des Ofens.		
		Monteurgestellung zum Bau des Ofens, einschließlich Reisekosten, Tagegelder, einschließlich der sozialen Abgaben.		
		Preis Pos. 1).	RM	5 996.--
		Kennziffergewicht: 1 750 kg.		
Wahlweise:				
2).	1	koksbeheizter T o p f - Einäscherungs-Ofen mit Doppelmuffel und Druckluft-Anlage,		
		wozu folgende Lieferungen und Arbeiten gehören:		
		Fundament zum Ofen und Rauchkanal müssen bauseitig nach unseren Angaben ohne Kosten für uns ausgeführt werden.		
		Zum Mauerwerksmantel Ziegelsteine, Sand, Kalk und Zement. Die besten Steine werden zur Verblendung herausgesucht.		
		Das erforderliche Schamottematerial, bestehend aus Normal-, Form- und Keilsteinen und Monolitstampfmasse, sowiedem dazu gehörigen Mörtel.		
		Zur Isolierung des Ofens die erforderlichen Kieselgursteine, Schlackenwolle und Kieselgurmörtel.		

Document 164: continued.

J. A. TOPF & SÖHNE
ERFURT

4. Blatt des Kostenanschlages vom 6.1.41.

für Mauthausen.

Ld. Nr.	Anzahl	Gegenstand der Veranschlagung		
		Die schmiedeeisernen Verankerungs-Eisen, bestehend aus T-, U- und Winkel-Eisen, Ankern, Schrauben und Muttern.		
		Die guß- und schmiedeeisernen Armaturen, wie:		
	2	gußeiserne Einführungs-Türen mit gußeisernen Rahmen. Die Innenseiten der Türen werden mit Monolitstampfmasse ausgestampft,		
	6	gußeiserne Luftkanalverschlüsse,		
	4	gußeiserne Aschentnahmetüren,		
	2	gußeiserne Generatorfülltüren,		
	2	schmiedeeiserne Aschebehälter,		
	2	schmiedeeiserne Rauchkanalschieberrahmen mit Monolit ausgestampft, einschließlich der erforderlichen Rollen, Drahtseile und Gegengewichte,		
	die	erforderlichen Schürgeräte,		
	2	gußeiserne Feuertüren,		
	2	Planroste,		
	1	Druckluft-Anlage, bestehend aus dem Druckluft-Gebläse mit 1,5 PS-Drehstrom-Motor, direkt gekuppelt, und der erforderlichen Rohrleitung.		
		Montage des Ofens.		
		Monteurgestellung zum Bau des Ofens, einschließlich der Reisekosten, Tagegelder, einschließlich der sozialen Lasten.		
	1	schmiedeeiserne Leicheneinführungs-Vorrichtung, bestehend aus dem Sargeinführungswagen und dem schmiedeeisernen Verschiebewagen mit den erforderlichen Laufschienen.		
		Preis Pos. 2).	RM	7 053.--
		Kennziffergewicht: 2 600 kg.		

Document 164: continued.

J. A. TOPF & SÖHNE
ERFURT

5. Blatt des Kostenanschlages vom 6.1.41.

für Mauthausen.

Ld. Nr.	Anzahl	Gegenstand der Veranschlagung		
3).	1	T o p f - Saugzug-Anlage für ca. 4 ooo cbm Abgase, bestehend aus: 1 Saugzug-Gebläse mit 3 PS-Drehstrom-Motor und Anlasser, mit dem erforderlichen Saug- und Druck-Stutzen und einer Drehklappe, die den Saug- vom Druckraum trennt. Preis Pos. 3).	RM	1 25o.--
		Unserem Monteur müssen während der Bauzeit zwei Hilfskräfte, ohne Kosten für uns, zur Verfügung gestellt werden.		
		Lief.Bed.A. 6o.6.4o. 1 ooo. L o2o4.		

Document 164: continued.

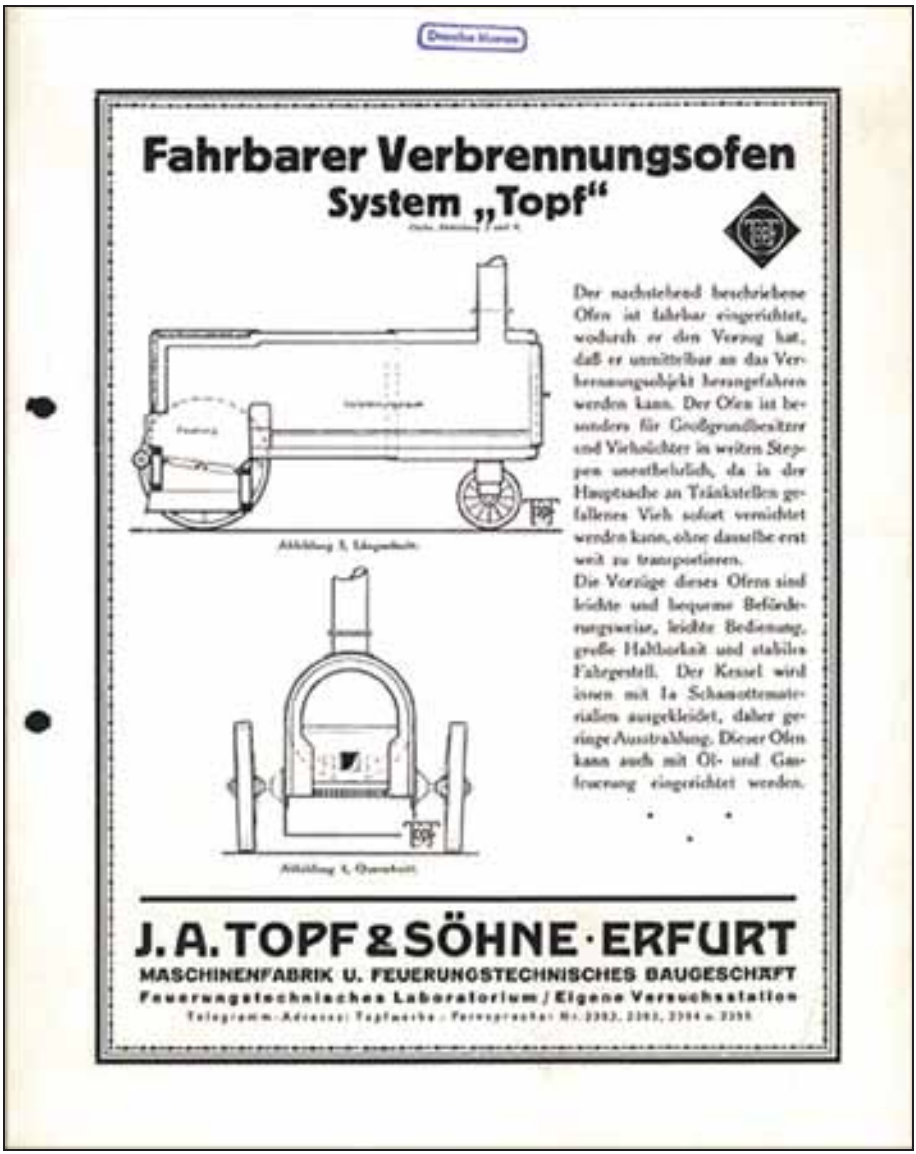

Fahrbarer Verbrennungsofen

System „Topf“

Der nachstehend beschriebene Ofen ist fahrbar eingerichtet, wodurch er den Vorzug hat, daß er unmittelbar an das Verbrennungsobjekt herangefahren werden kann. Der Ofen ist besonders für Großgrundbesitzer und Viehzüchter in weiten Steppen unentbehrlich, da in der Hauptsache an Tränkstellen gefallenes Vieh sofort vernichtet werden kann, ohne dasselbe erst weit zu transportieren.

Die Vorzüge dieses Ofens sind leichte und bequeme Beförderungsweise, leichte Bedienung, große Haltbarkeit und stabiles Fahrgestell. Der Kessel wird innen mit 1a Schamottematerialien ausgekleidet, daher geringe Ausstrahlung. Dieser Ofen kann auch mit Öl- und Gasfeuerung eingerichtet werden.

Abbildung 3.

Abbildung 4.

J. A. TOPF & SÖHNE · ERFURT

MASCHINENFABRIK U. FEUERUNGSTECHNISCHES BAUGESCHÄFT

Feuerungstechnisches Laboratorium / Eigene Versuchsstation

Telegramm-Adresse: Topfsöhne · Fernsprecher: Nr. 2352, 2353, 2354 u. 2355

Document 165: Mobile cremation furnace system Topf.” Source: www.topfundsoehne.de.

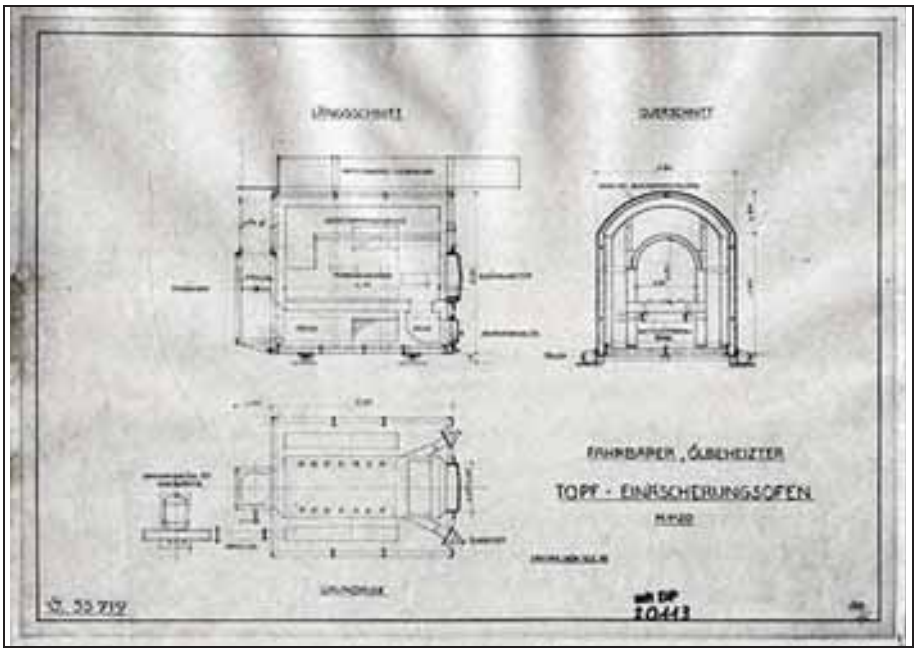

Document 166: TOPF naphtha-fired mobile cremation furnace.
Source: www.topfundsoehne.de.

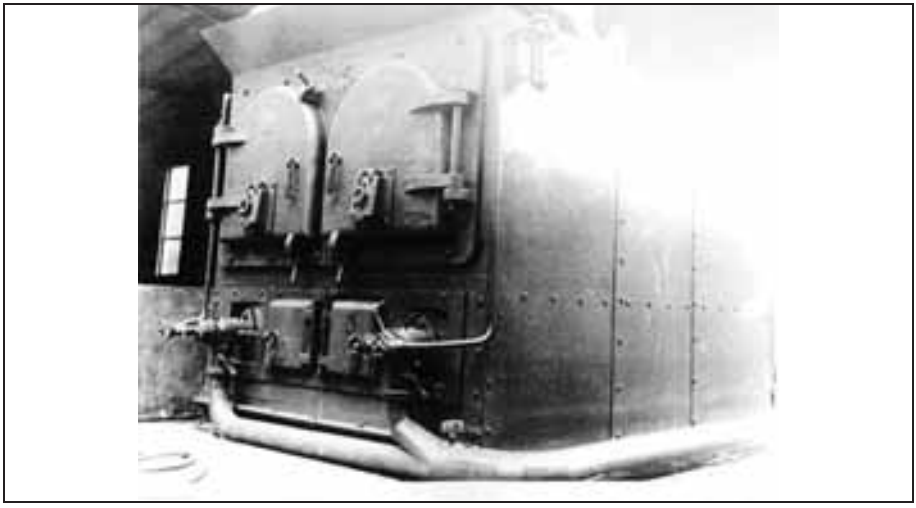

Document 167: TOPF naphtha-fired mobile double-muffle cremation furnace.
Source: www.topfundsoehne.de.

Expedition	Versand	Fakturist	Comm. Buchh.	Kontrolle	Montagebureau	Kalkulation
	na.					

J. A. Topf & Söhne
Maschinenfabrik
Feuerungstechnisches Baugeschäft
TOPF
Erfurt

Auftrag Nr. 4o D263

Der Reichsführer SS , Hauptamt Haushalt und Bauten , SS- Neubauleitung K.L.Mauthausen

M a u t h a u s e n/Oberdonau

den 12.12. 194 0

Hierdurch teilen wir Ihnen mit, daß wir heute folgende Sendung auf den Weg brachten: p. ~~Waggon~~ Frachtgut — Eilgut nach Station: St. Georgen a.d. Gusen / Oberdonau an Lager Unterkunft Gusen.

2541 Waggon Nr. 34513 Stuttg.

J. A. Topf & Söhne
Versandabteilung

Signum	Fabrik-Nr.	Art der Verpackung: Kolli-zahl		Stück-zahl	Gegenstand	Gewichte in kg: Netto	Brutto
J.A.T.&S.					Teile zum Einäscherungs-Ofen		
	96788	1	lose	1	fahrbarer Einäscherungs-Ofen mit		
					2 Muffeln	2833	2833
		2	"	2	Rohre		
		1	"	1	Blechrohr 12o ⌀ mit 2 Krümmern	8,5	8,5
		1	"	1	desgl. "	1o,5	1o,5
		1	"	1	Wagen für die Gebläse-Station mit	637	637
	96669				3 Gebläsen 12o/52o, 12o/3oo u.		
	96666				4oo U. sowie 3 el. Motoren 5,5 PS.		
	96625				1,5 PS. 38oV.,3PS.38oV.		
		2	lose	2	Blechrohre 12o ⌀	11	11
		1	"	1	Blechstutzen 28o/43o	43,5	43,5
	96788	4	"	4	Schürgeräte	17	17
		1	"	1	Aschekasten	13	13
					Übertrag		3572,5

Document 168: Bill of lading of 12 December 1940 to the SS New Construction Office of Concentration Camp Mauthausen about the parts for a TOPF naphtha-fired mobile double-muffle cremation furnace. Source: Bundesarchiv Koblenz, NS 4/Ma 54.

Einzelliste Nr. 1 Auftrag Nr.

Signum	Fabrik-Nr.	Art der Verpackung Kolli-zahl		Stück-zahl	Gegenstand	Gewichte in kg Netto	Brutto
J.A.I.&S.					Übertrag		3573,5
	97644	1	lose	1	Rahmen mit Rollen zur Einführungs-vorrichtung	47,5	47,5
		1	"	1	Einführungsrenne	41	41
	21242	4	"	4	Ge. Feuertüren 350/280	188	188
		4	"	4	Ge. Luftkanalverschlüsse 108/128	3o	3o
		2o	"	2o	Vierkanteisen 3o/3o, 6oo lg.	84	84
		4	"	4	desgl. 64o lg.	18	18
		4	"	4	Formsteine	36	36
	97388	1	"	1	Blechstutzen	62	62
		1	"	1	kon. Blechrohr	28,5	28,5
	22564	1	Verschl.		6 Qm. Asbestplatten	23	26,5
	21267	6	lose	6	Konolit-Roststeine 75o lg.	176	176
		8	"	8	Konolit-Platten 5oo/6oo /1oo	4o8	4o8
	21878	2	Kisten	250	Kg. Schlackenwolle	25o	286
		4	Säcke				
	97o56	1	Kerton	1	Gelstand	o,3	5
	96788				div. Schrauben	2	2
					div. Dichtungen	o,1	
							5olo

Hellrand

Document 168: continued.

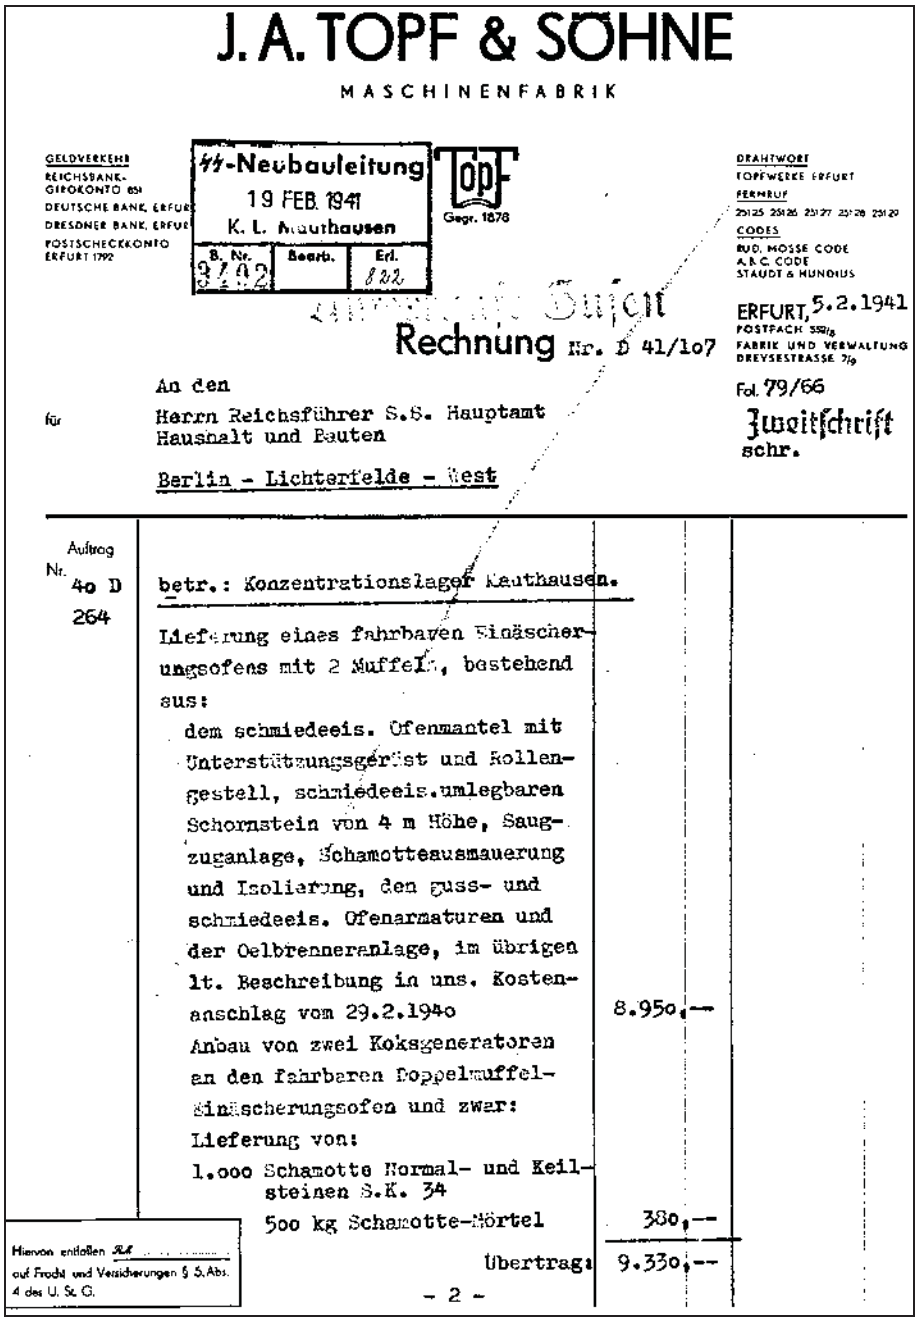

J. A. TOPF & SÖHNE

MASCHINENFABRIK

GELDVERKEHR
REICHSBANK-GIROKONTO 654
DEUTSCHE BANK, ERFURT
DRESDNER BANK, ERFURT
POSTSCHECKKONTO ERFURT 1792

ss-Neubauleitung
19 FEB. 1941
K. L. Mauthausen
B. Nr. 3702 | Bearb. | Erl. 122

TOPF Gegr. 1878

DRAHTWORT
TOPFWERKE ERFURT
FERNRUF
25125 25126 25127 25128 25129
CODES
RUD. MOSSE CODE
A.B.C. CODE
STAUDT & MUNDIUS

ERFURT, 5.2.1941
POSTFACH 55218
FABRIK UND VERWALTUNG
DREYSESTRASSE 7/9

Rechnung Nr. D 41/107

An den
für Herrn Reichsführer S.S. Hauptamt
Haushalt und Bauten
Berlin - Lichterfelde - West

Fol. 79/66
Zweitschrift
schr.

Auftrag Nr. 40 D 264

betr.: Konzentrationslager Mauthausen.

Lieferung eines fahrbaren Einäscherungsofens mit 2 Muffeln, bestehend aus:	
dem schmiedeeis. Ofenmantel mit Unterstützungsgerüst und Rollengestell, schmiedeeis. umlegbaren Schornstein von 4 m Höhe, Saugzuganlage, Schamotteausmauerung und Isolierung, den guss- und schmiedeeis. Ofenarmaturen und der Oelbrenneranlage, im übrigen lt. Beschreibung in uns. Kostenanschlag vom 29.2.1940	8.950,--
Anbau von zwei Koksgeneratoren an den fahrbaren Doppelmuffel-Einäscherungsofen und zwar:	
Lieferung von:	
1.000 Schamotte Normal- und Keilsteinen S.K. 34	
500 kg Schamotte-Mörtel	380,--
Übertrag:	9.330,--

Hiervon entfallen RM ..... auf Fracht und Versicherungen § 5, Abs. 4 des U. St. G.

- 2 -

Document 169: Invoice by J.A. Topf & Söhne of 5 February 1941 for the delivery of one TOPF naphtha-fired mobile double-muffle cremation furnace to the SS New Construction Office of Concentration Camp Mauthausen. (Rechnung Nr. D 41/107). Source: Bundesarchiv Koblenz, NS 4/Ma 54.

J. A. Topf & Söhne
Erfurt

2. Blatt der Rechnung vom 5.2.1941 Nr. 107

für den Herrn Reichsführer S.S., Berlin - Lichterfelde/West

Auftrag Nr. 40 D 264			
	Übertrag	9.330,—	
	460 Isoliersteinen	163,—	
	200 kg Isoliermörtel		
	4 gusseis. Feuer- und Aschetüren schamottegefüttert	186,—	
	20 schmiedeeis. Vierkantstäben mit Auflagereisen für die Generatorroste	51,—	
	4 gusseis. Luftkanalverschlüssen	28,—	
	Änderungsarbeiten an der schmiedeeisernen Ummantelung des Ofens und an den Verankerungseisen	100,—	
	Verpackung und Frachten frei Mauthausen, gem.uns. Kostenanschlag vom 1.10.1940	262,—	10.114,—
	Gestellung unseres Montörs Willing in der Zeit vom 26.12.40 bis 4.2.41 zum Anbauen der Generatoren lt. bescheinigten Tagelohnzetteln		
	31 Reisestunden a 2,—	62,—	
	267 Arbeitsstunden a 2,—	134,—	
	48 x Überstundenzuschlag a -,50	24,—	
	38 x Sonntagsstundenzuschlag a 1,—	38,—	
	29 Tage Auslösung a 7,—	203,—	
	Reisegeld Erfurt-Mauthausen-Dachau	46,80	
	Auslagen, Werkzeugtransport etc.	13,60	521,40
		Reichsmark	10.635,40

durch: S.S. Neubauleitung K.Z-Lr
Mauthausen.

Document 169: continued.

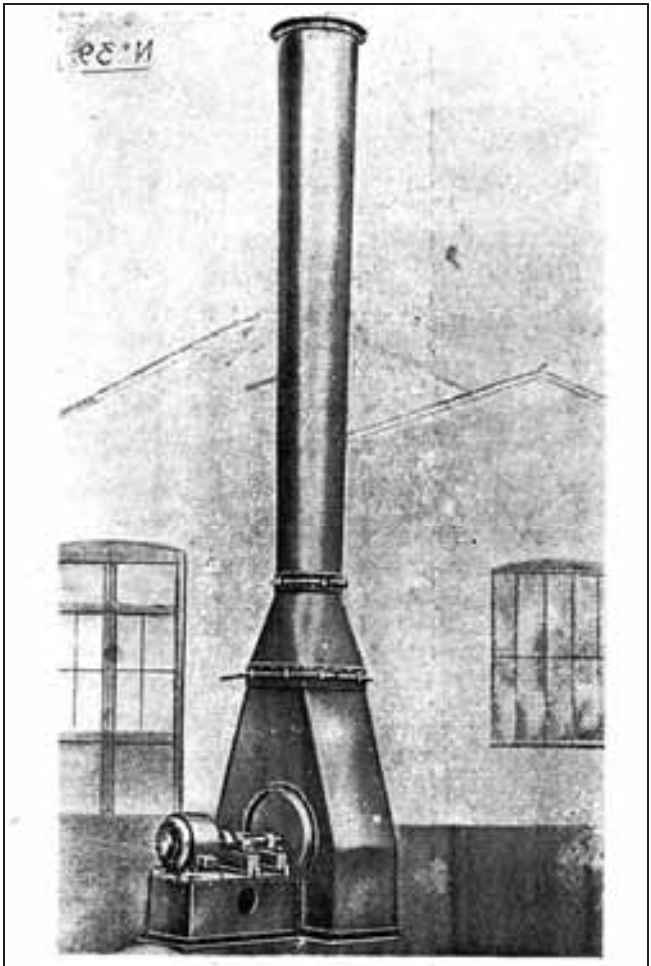

Fig. 49. - Camino (Ing. Pellizzari) a tiraggio meccanico con ventilatore centrifugo.
(In funzione Società Ilva a Bagnoli).

Document 170: Forced-draft chimney with centrifugal fan. Source: A. Cantagalli, Nozioni teorico-pratiche per i conduttori di caldaie e generatori di vapore*. G. Lavagnolo Editore, Turin 1940, p. 90.*

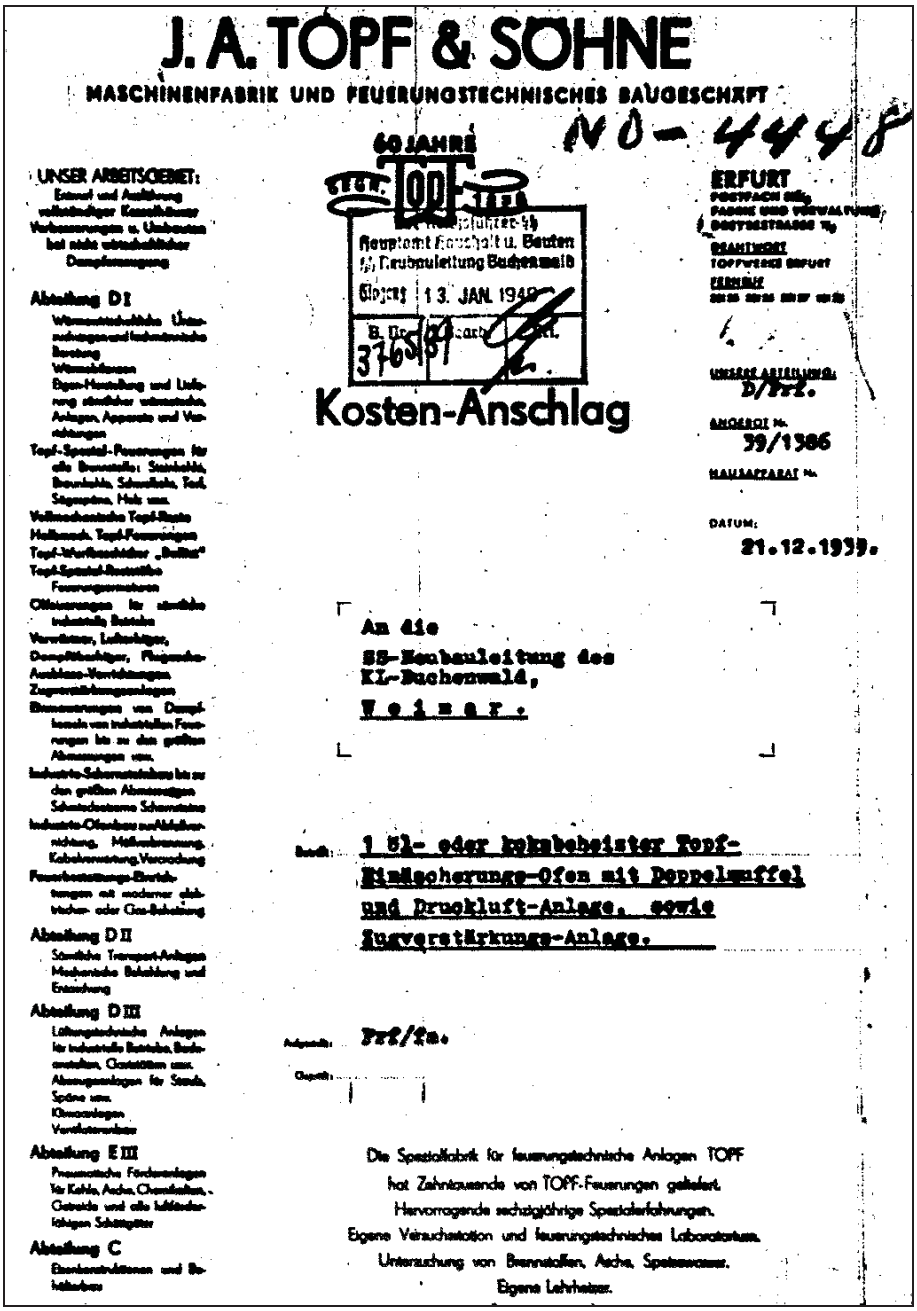

J. A. TOPF & SÖHNE

MASCHINENFABRIK UND FEUERUNGSTECHNISCHES BAUGESCHÄFT

NO-4448

60 JAHRE TOPF 1859

Hauptamt Haushalt u. Bauten
z.H. Bauleitung Buchenwald
Eingang: 13. JAN. 1940
B. Nr. 376/39

ERFURT
POSTFACH
FABRIK UND VERWALTUNG
POSTSTRASSE
DRAHTWORT: TOPFWERKE ERFURT
FERNRUF

UNSERE ABTEILUNG: D/Prf.
ANGEBOT Nr. 39/1386
MASSAKKARAT Nr.
DATUM: 21.12.1939.

UNSER ARBEITSGEBIET:
Entwurf und Ausführung vollständiger Kanalisationen, Verbrennungen u. Umbauten bei jeder wirtschaftlicher Dampferzeugung

Abteilung D I
Wärmetechnische Untersuchungen und feuerungstechnische Beratung
Wärmebilanzen
Eigen-Herstellung und Lieferung sämtlicher wärmetechn. Anlagen, Apparate und Vorrichtungen
Topf-Spezial-Feuerungen für alle Brennstoffe: Steinkohle, Braunkohle, Schwelkoks, Torf, Sägespäne, Holz usw.
Vollmechanische Topf-Roste
Halbmech. Topf-Feuerungen
Topf-Wurfbeschicker „Bullet"
Topf-Spezial-Rostartige Feuerungsmaterien
Ofenanlagen für sämtliche industrielle Betriebe
Vorwärmer, Luftanlagen, Dampfüberhitzer, Flugasche-Ausblase-Vorrichtungen
Zugregelvorrichtungsanlagen
Einmauerungen von Dampfkessel von industriellen Feuerungen bis zu den größten Abmessungen usw.
Industrie-Schornsteinbau bis zu den größten Abmessungen
Schornsteinsame Schornsteine
Industrie-Öfenbau mit Abdichtung, Mäuerbrennung, Kabelverlegung, Verrohrung
Feuerbestattungs-Einrichtungen mit modernster elektrischer oder Gas-Beheizung

Abteilung D II
Sämtliche Transport-Anlagen Mechanische Beheizung und Entaschung

Abteilung D III
Lüftungstechnische Anlagen für industrielle Betriebe, Bademanstalten, Garagen usw.
Absaugeanlagen für Staub, Späne usw.
Ölfeuerungen
Ventilatorenbau

Abteilung E III
Pneumatische Förderanlagen für Kohle, Asche, Chemikalien, Getreide und alle schüttfähigen Schüttgüter

Abteilung C
Eisenkonstruktionen und Behälterbau

ERFURT
POSTFACH
FABRIK UND VERWALTUNG
POSTSTRASSE
DRAHTWORT: TOPFWERKE ERFURT
FERNRUF

An die
SS-Neubauleitung des
KL-Buchenwald,
W e i m a r .

Betrifft: 1 St- oder kohlebeheizter Topf-Einäscherungs-Ofen mit Doppelmuffel und Druckluft-Anlage, sowie Sauerstärkungs-Anlage.

Anfrage: Prf/Fa.

Angebot:

Die Spezialfabrik für feuerungstechnische Anlagen TOPF
hat Zehntausende von TOPF-Feuerungen geliefert.
Hervorragende sechzigjährige Spezialerfahrungen.
Eigene Versuchsstation und feuerungstechnisches Laboratorium.
Untersuchung von Brennstoffen, Asche, Spezialwasser.
Eigene Lehrheizer.

Document 171: "Cost estimate" by J.A. Topf & Söhne of 21 December 1939 for the SS New Construction Office of the Buchenwald Concentration Camp regarding a coke- or naphtha-fired double-muffle cremation furnace. Document NO-4448.

A. Topf & Söhne
Erfurt
TOPF
Ihr Weimar.

Ihr Blatt des Kostenanschlages vom 21.12.39.

NO - 4448

Lfd. Nr.	Anzahl	Gegenstand der Veranschlagung		
		Ein öl- oder koksbeheizter Einäscherungsofen mit Druckluftanlage und Rauchkanal, eine Saugzug-Anlage,		
		hierzu gehören:		
		Der Mauerwerksmantel, bestehend aus normalen Ziegelsteinen, wovon die besten Steine zur Verblendung des Ofens herausgesucht werden, einschließlich des erforderlichen Zementkalkes und Sandes, das Schamottematerial bestehend aus Normal-, Form- und Keilsteinen, der Monolit-Stampfmasse und dem Schamottemörtel,		
		insgesamt ca. 10 200 kg für Schamotte-Material.		
		Die schmiedeeisernen Verankerungseisen, bestehend aus T-, U- und Winkeleisen, Ankern, Schrauben und Muttern,		
		insgesamt ca. 800 kg.		
		Die guß- und schmiedeeisernen Armaturen, bestehend aus:		
	2	Stück gußeisernen Einführungstüren mit gußeisernen Rahmen, die Innenseiten der Türen werden mit Monolitmasse ausgestampft,		
	2	gußeisernen Ascheentnahmetüren,		
	3	gußeisernen Luftkanalverschlüssen,		
	1	gußeisernen Rauchkanalschieber in luftdicht schließender Führungshülse laufend, einschließlich Rollen, Drahtseil und Gegengewicht,		
	2	Stück schmiedeeisernen Aschebehältern		
		Die erforderlichen Schürgeräte,		
	1	Druckluftgebläse direkt gekuppelt mit einem 1,5 PS Drehstrom-Motor und die erforderliche Rohrleitung.		

Document 171: continued.

J. A. Topf & Söhne
Erfurt
für Weimar.

J. Mai des Kostenanschlages vom 21.12.39.

NO - 4448

Lfd. Nr.	Anzahl	Gegenstand der Veranschlagung		
	1	Ölbrenner-Anlage, bestehend aus:		
	2	Stück Ölbrennern von je 6 bis 25 kg/h.		
	2	Stück Absperrventilen,		
	2	Stück Handflügelpumpen,		
	2	Stück Winddruckmessern,		
	1	Druckluftgebläse mit einem 3/4 PS-Motor, direkt gekuppelt,		
		der erforderlichen Öl-Zu- und Rücklaufleitung,		
	1	Ölbehälter für 250 Liter Öl.		
	1	schmiedeeiserne Leicheneinführungs-Vorrichtung.		
		Gesamtgewicht ca. 1325 kg.		
		Montage des Ofens:		
		Die Monteurgestellung (3 Mann) zum Bau des Ofens einschließlich der sozialen Abgaben, Tagegelder und Reisekosten.		
		Gestellung eines Ingenieurs zur Baukontrolle und Inbetriebnahme des Ofens.		
		Frachten und Anfuhrkosten frei Arbeitsstelle Buchenwald.		
		Preis Position I ..... RM.		7.755,—
II.		**Eine Torf-Saugzug-Anlage**		
		für ca. 4000 cbm Abgase mit 3 PS-Drehstrom-Motor und Anlasser, mit Saug- und Druckstutzen und einer Drehklappe, die den Saug- vom Druckraum trennt.		
		Gesamtgewicht ca. 260 kg		
		Preis Position II ..... RM.		1.850,—

Document 171: continued.

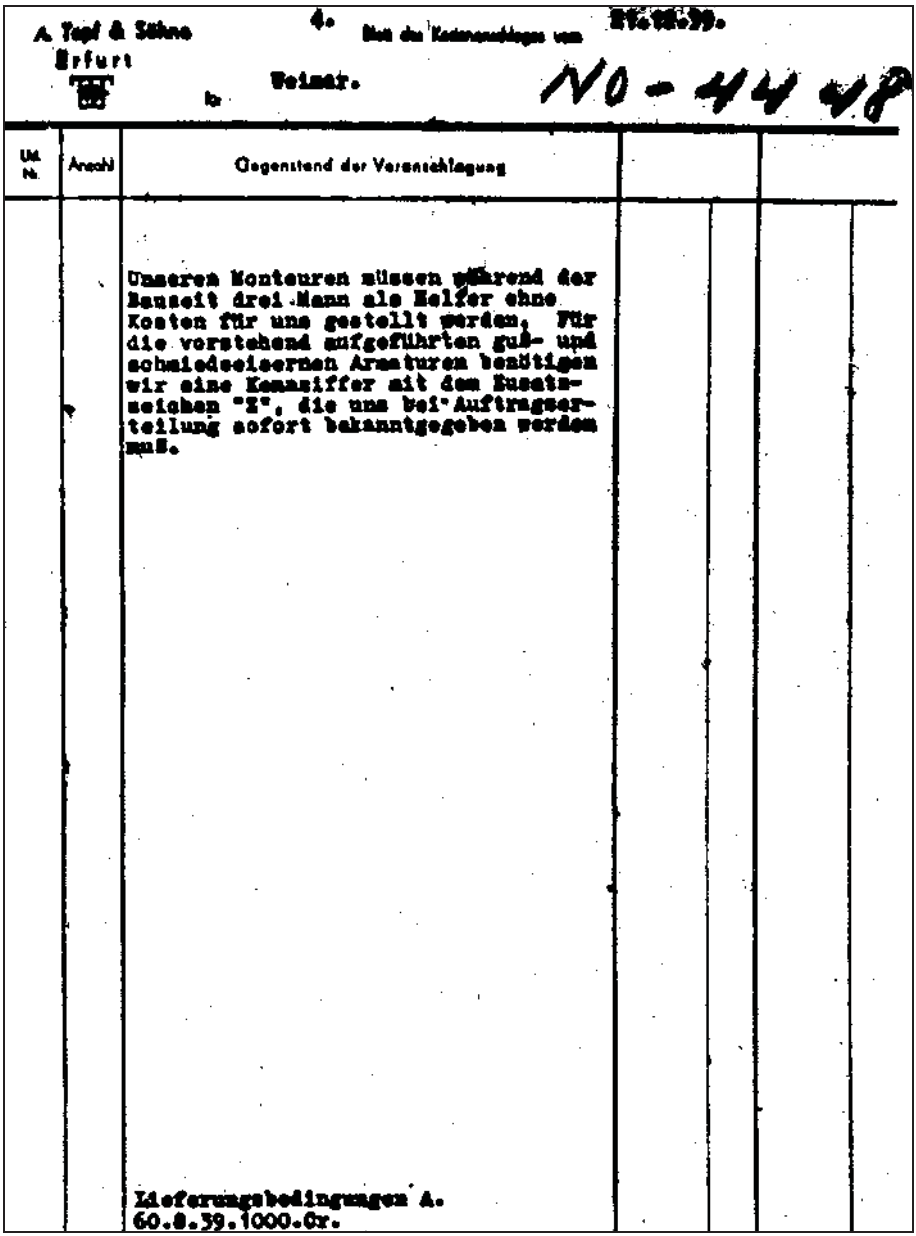

A. Topf & Söhne 4. Blatt der Kostenanschläge vom 21.12.39.
Erfurt
Weimar. NO-4448

Lfd. Nr.	Anschl	Gegenstand der Voranschlagung		
		Unseren Monteuren müssen während der Bauzeit drei Mann als Helfer ohne Kosten für uns gestellt werden. Für die vorstehend aufgeführten guß- und schmiedeeisernen Armaturen benötigen wir eine Kennziffer mit dem Kennbuchstaben "Z", die uns bei Auftragserteilung sofort bekanntgegeben werden muß.		
		Lieferungsbedingungen A. 60.8.39.1000.Gr.		

Document 171: continued.

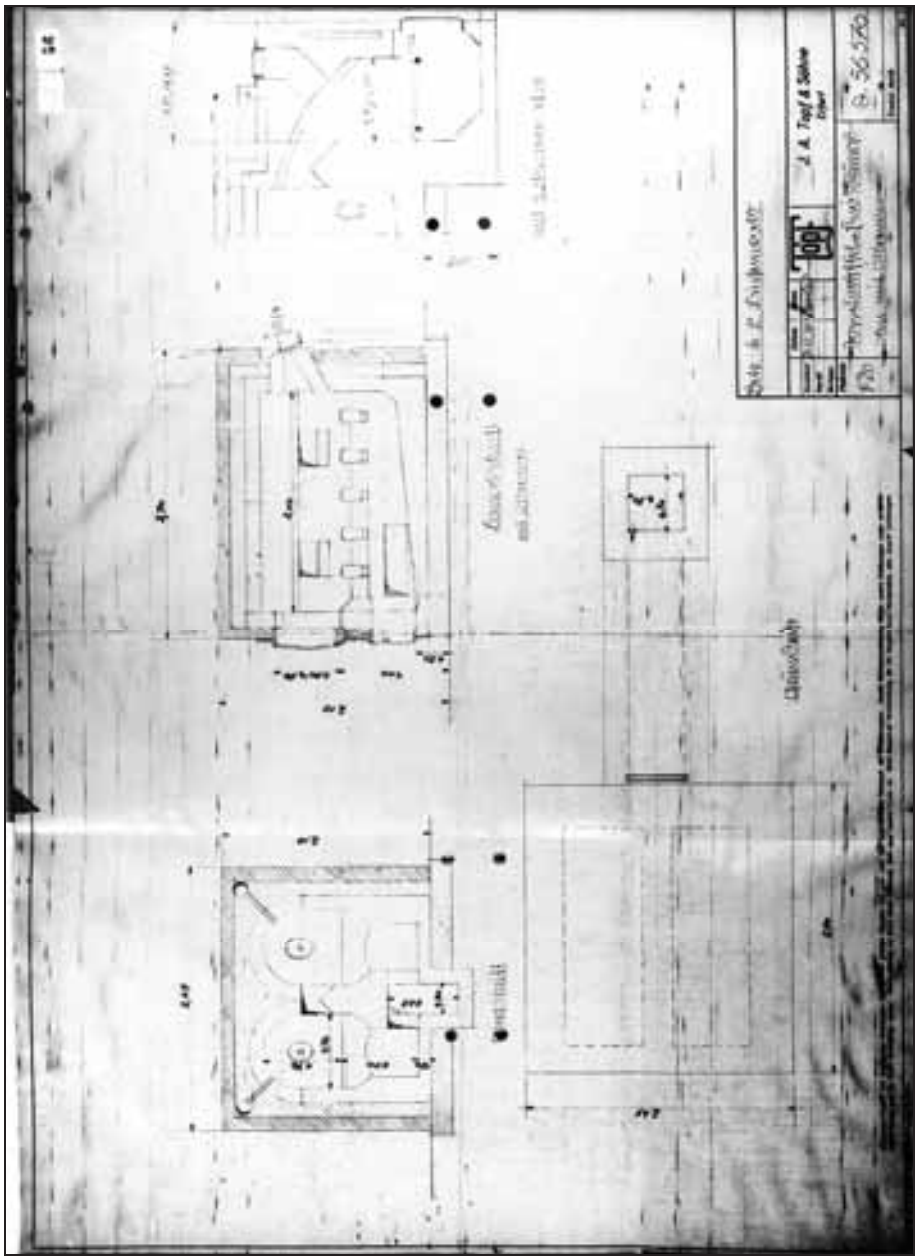

Document 172: Drawing by J.A. Topf & Söhne D 56570 of 21 December 1939 "Naphtha-fired double-muffle cremation furnace" for the Buchenwald Concentration Camp. Document NO-4444.

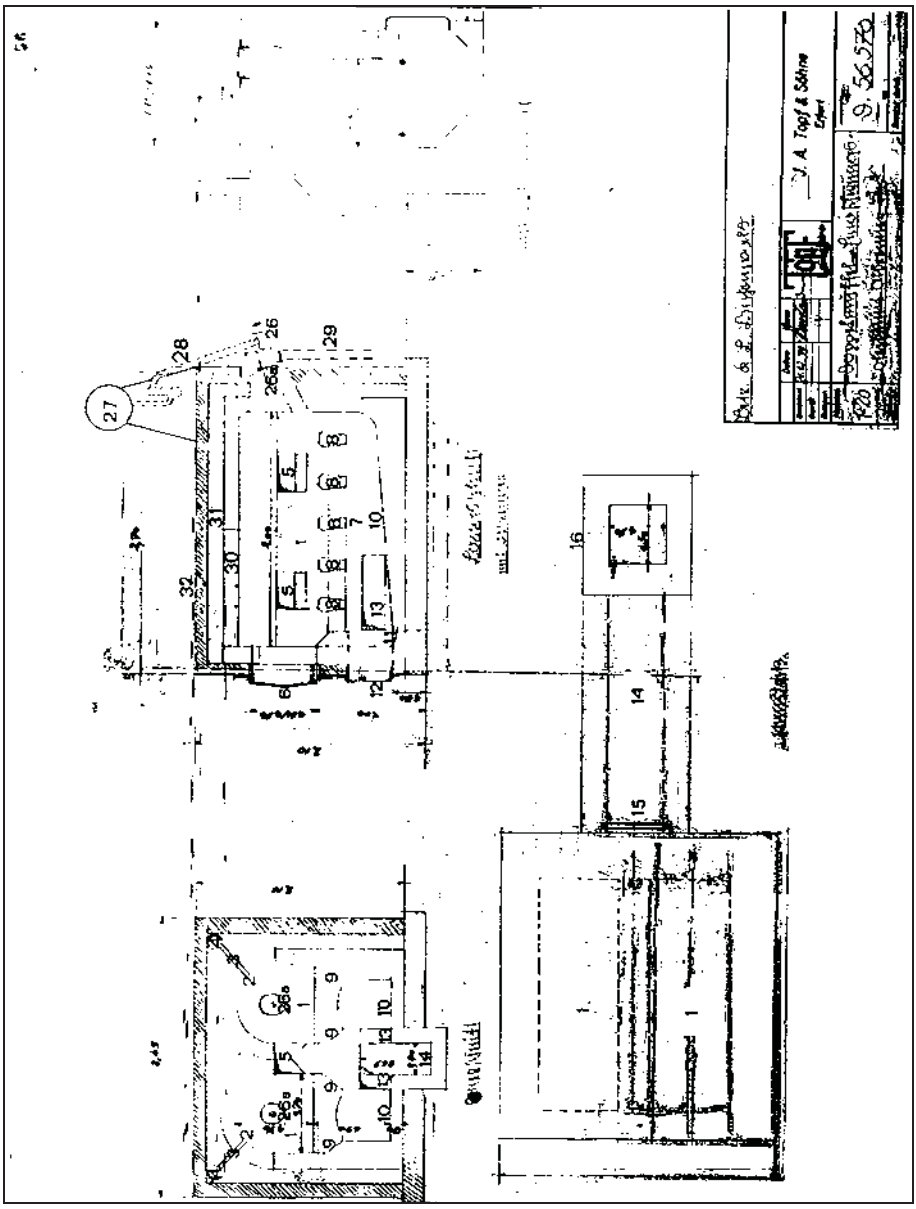

Document 172a: as above, detail; numbers added; see text of Part 1.

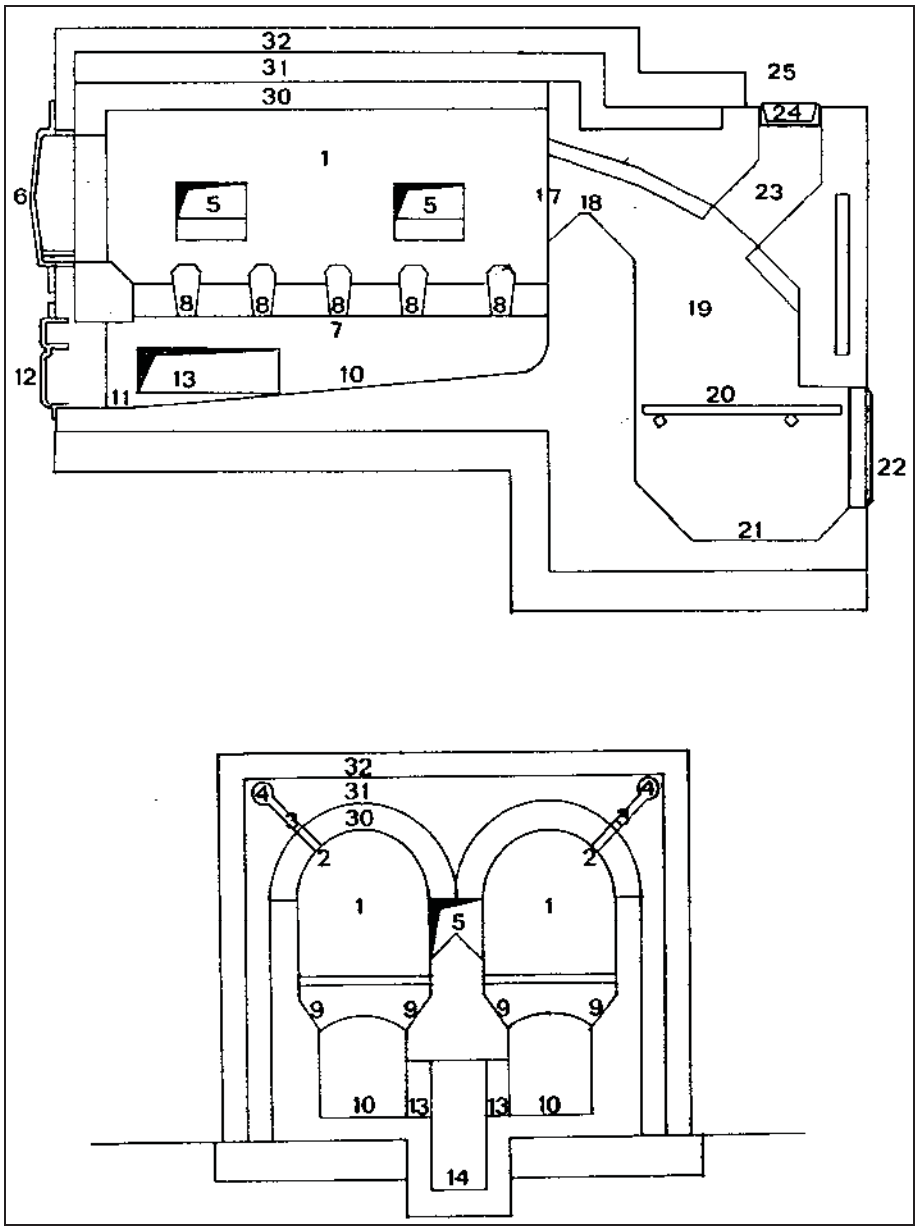

Document 172-b & c: as above, redrawn details with numbers added; longitudinal (top) and traverse vertical section (bottom). See text of Part 1.

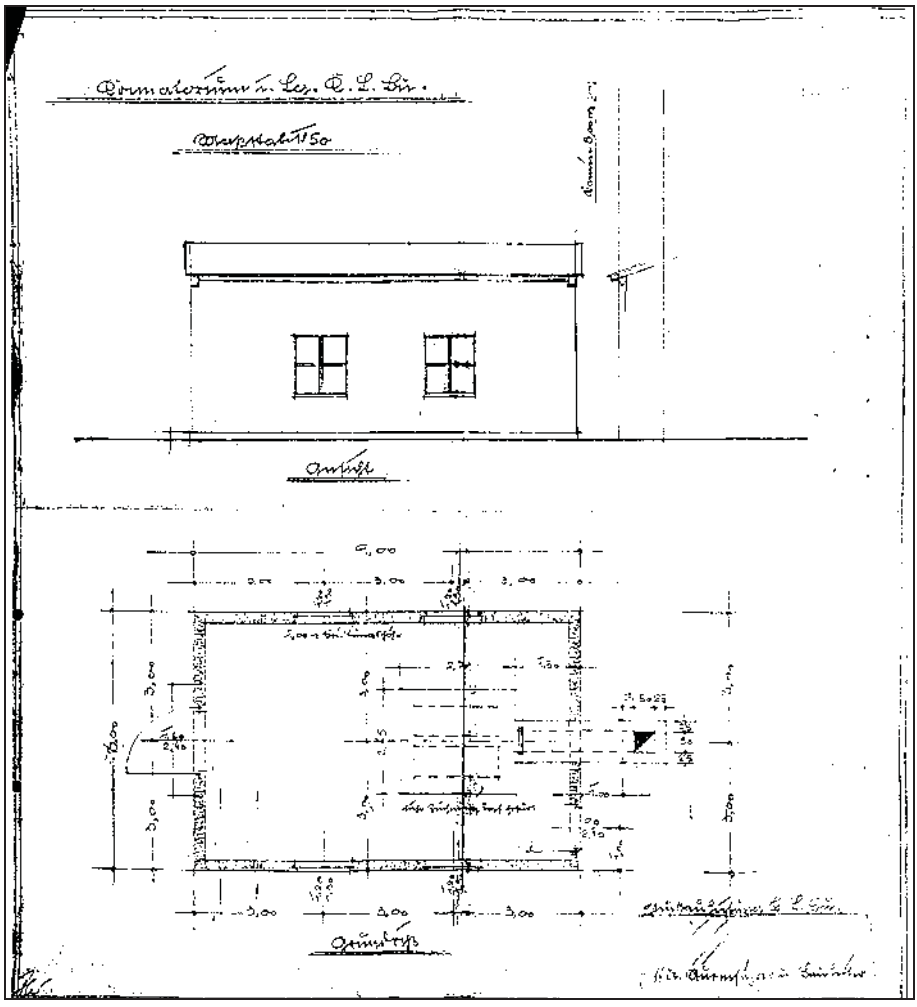

Document 173: Crematorium of the Buchenwald Concentration Camp (December 1939). Document NO-4444.

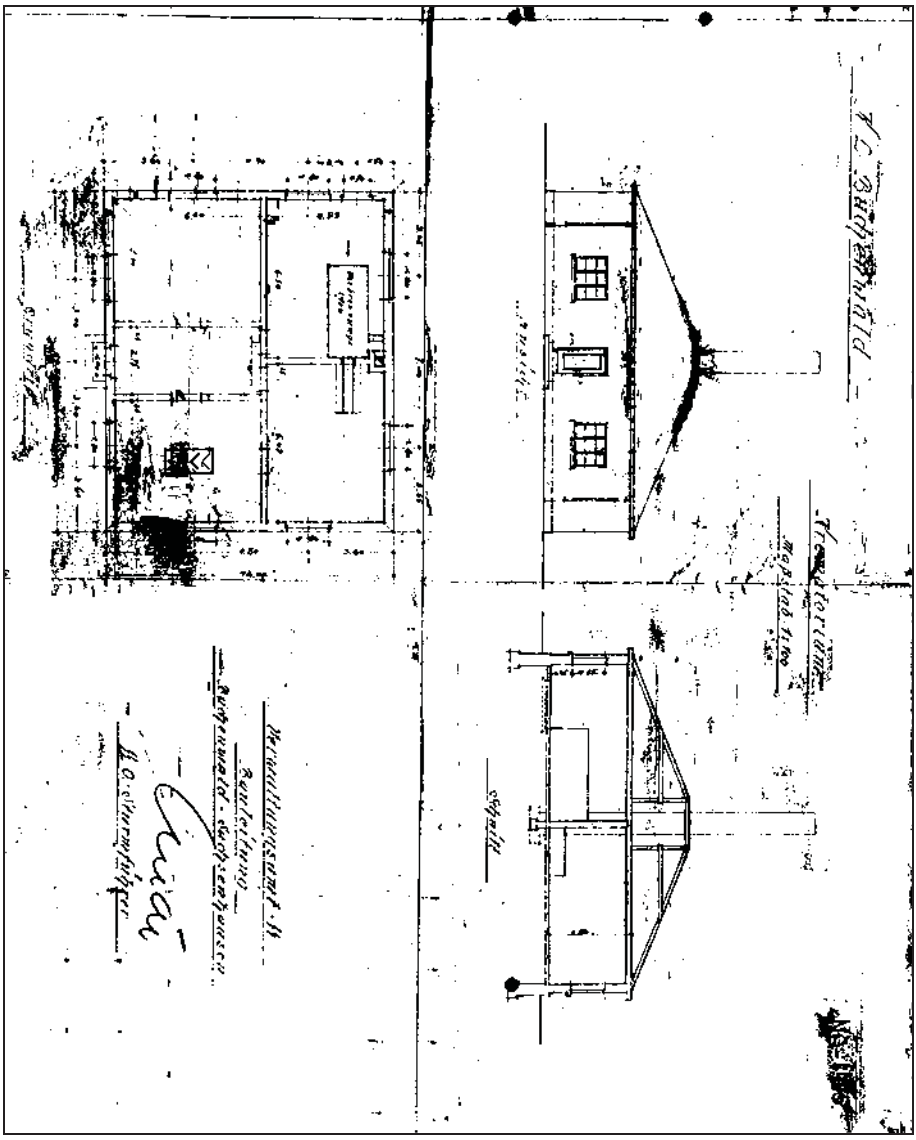

Document 174: Drawing of the crematorium at Buchenwald (January 1940). Document NO-4445.

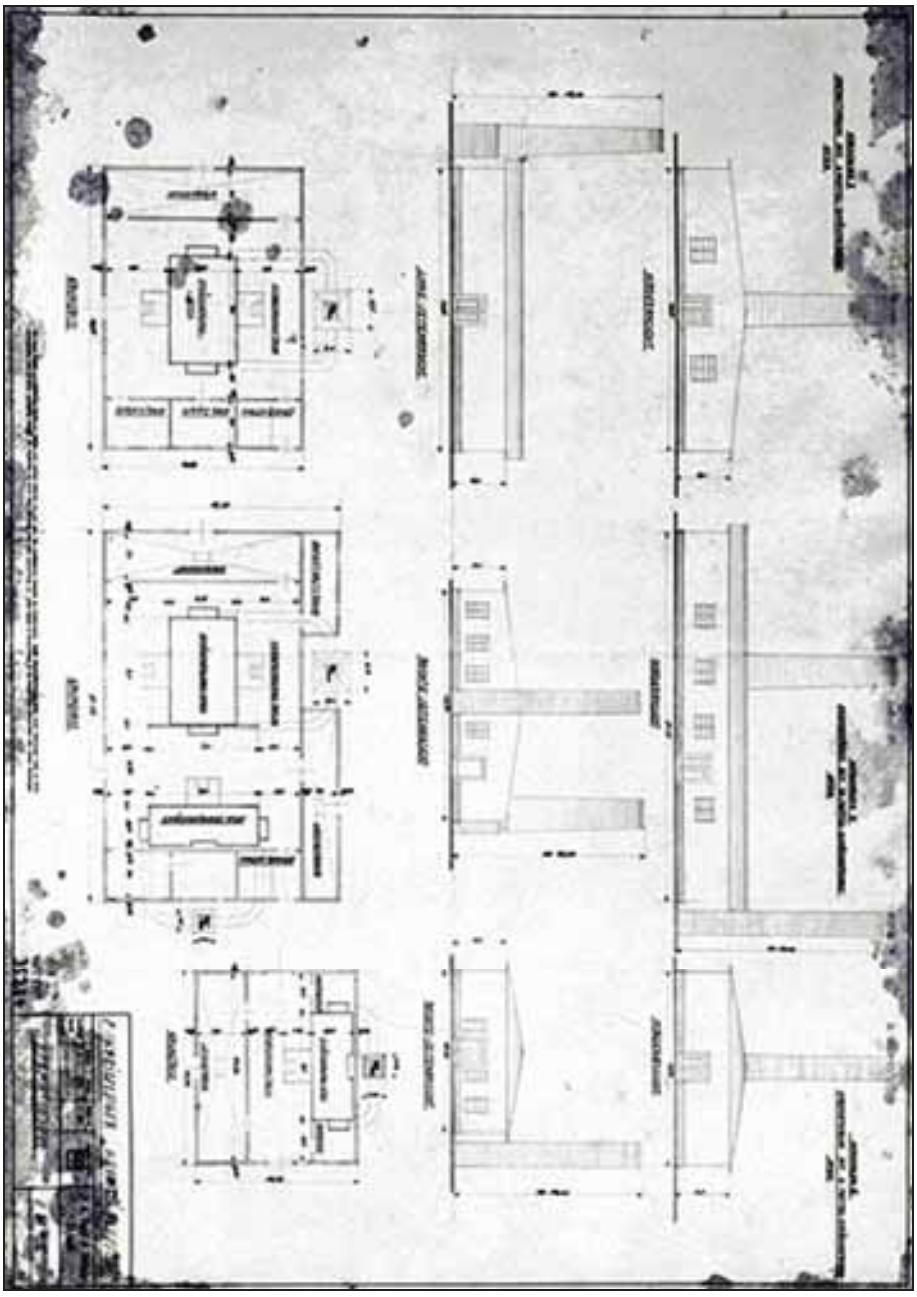

Document 175: Crematorium at the Płaszów camp. Number and date illegible. Source: www.topfundsoehne.de.

Z. d. A.

Bericht

des H-Oscha. P o l l o k in der Eigenschaft als Sachbearbeiter für baupolizeiliche Angelegenheiten.

Am Schornstein des Krematoriums im K.L. Auschwitz hat sich der Kamineinband gelöst. Dieses ist auf eine unsachgemässe Ausführung, sowie teilweise Überhitzung des Schornsteines zurückzuführen. Die Einbände sind nicht dem Zweck entsprechend als Rahmen ausgebildet und sind deshalb unwirksam. Da der Schornstein bereits starke Risse aufweist, die zwar äusserlich wieder verfugt, im Mauerwerk meines Erachtens nach noch vorhanden sind, besteht die Gefahr, dass der Schornstein bei stärkerem Wind einstürzen kann. Um unabsehbare Folgen zu vermeiden, bitte ich den Leiter der Zentralbauleitung veranlassen zu wollen, dass sofort Massnahmen getroffen werden, um die Mängel zu beseitigen. Dabei wäre zu beachten, dass alle Einbände entfernt und durch Rahmeneinbände sach- und handwerksgemäss ersetzt werden.

Auschwitz, den 30-Mai. 1942

Pollok

H-Oberscharführer.

Kenntnis genommen:
Auschwitz, den 30.5.42

H-Ustuf.(S)

...rd Polizei Auschwitz O...
...enleiter
Eingang:
30. MAI 1942
Stel...
BP 42/42
...dg. | Tech. Abtlg. | ... | Verwalt. Abt. | Tec...
...Abtlg. | ... | Polizeil. Abt. | Mot. Verwltg. | Fahrz...

Document 176: Report by SS-Oberscharführer *Pollok of 30 May 1942 on the damage to the chimney of Crematorium I at Auschwitz Main Camp. Source: RGVA, 502-1-312, p. 64.*

Standfestigkeitsberechnung eines gemauerten Schornsteins

94 A

von h = 15 m Höhe über Gelände und 2 r_o = 1,20 m oberer lichter Weite.

Bauherr: Zentralbauleitung der Waffen SS und Polizei in Auschwitz O/S.

Bauunternehmer:

Bauort: Lager Auschwitz Dampfkesselnummer:

Der Schornstein dient zum Betriebe einer Anlage.

Es sind bestimmt: B für die Gewichte von Schaft, Sockel und Fuller, C für die Lagerfugen, D für die Grundbausohle, E für gefährliche Querschnitte bei Einführung von Fuchs- oder Räumöffnungen.

Berechnungsgrundlagen:

Grundlagen für die Ausführung freistehender Schornsteine DIN 1056, Blatt 1-2 u. DIN 1057 (Ausg. 1940). Erläuterung des Vordrucks in: H. Jahr, Die Fabrikschornsteine, 8. Auflage, Verlag Otto Hammerschmidt, Hagen i. W., 1940.

Abmessungen und Baustoffe: (vgl. anliegende Zeichnung Nr. vom 19)

Schaft

Schafthalbmesser an der Mündung | innen r_o = 0,60 m | außen R_o = 0,84 m

Unterer innerer Schafthalbmesser r = 0,85 m

Unterer äußerer Schafthalbmesser R = 1,09 m

Die Schafthöhe h_0 = 12 m

Die Halbmesserzunahme für 1 m Höhe beträgt 0,04 cm

Mauerwerk: h'_0 12 m -Ziegel; Ziegel-Druckfestigk.: σ_z 150 kg/cm²; Mauerwerks-Druckfestigk.: σ_B 7 kg/cm²

Mauerwerk: h''_0 -Ziegel; Ziegel-Druckfestigk.: σ_z kg/cm²; Mauerwerks-Druckfestigk.: σ_B kg/cm²

laut beil. Prüfungszeugnis. Mörtelmischungsverhältnis: - Raumteile Zement zu - Rtl. Kalk zu 1:3 Rtl. Sand.

Mauerwerks-Raumgewicht: γ_1 = 1800 kg/m³; größte zulässige Druckspannung: $\sigma_{d\,zul}$ 7 kg/cm².

Mauerwerks-Raumgewicht: γ_2 = kg/m³; größte zulässige Druckspannung: $\sigma_{d\,zul}$ kg/cm².

Sockel

Höhe: h_1 = 3 m

Querschnittsform: außen: Quadrat; innen: "

Mauerwerk: -Ziegel

Ziegeldruckfestigkeit: σ_z = 150 kg/cm²; Mauerwerks-Druckfestigkeit: σ_B = 7 kg/cm²; Mörtelmischungsverhältnis: 1:3 Rtl. Zement zu - Rtl. Kalk zu - Rtl. Sand; Mauerwerks-Raumgewicht: γ = 1800 kg/m³; größte zulässige Druckspannung: $\sigma_{d\,zul}$ = 7 kg/cm².

Grundbau

Form der Sohlenfläche: qm ; Tiefe: h_2 2,6 m; Baustoff: -Beton, Mischungsverhältnis = 1:6 ; Mauerwerk: normal- -Ziegel, Mörtelmischung = 1:4:13 ; Raumgewicht: γ = 1800 kg/m³; größte zulässige Druckspannung für Mauerwerk: $\sigma_{d\,zul}$ = 10 kg/cm²; desgl. für Beton: $\sigma_{d\,zul}$ = 25 kg/cm².

Isoliermantel

Höhen:	4,60 m,	12 m,	m,	m,	m,
Wandstärken:	12 cm,	12 cm,	cm,	cm,	cm,

Baustoff: Schamott - Normalziegel -Ziegel; Raumgewicht: γ = 1900 / 1800 kg/m³.

Erläuterung zur Berechnung des Schornsteins:

1. **Gewichtsberechnung.** Das Gewicht einer Trommel (Schaft- oder Sockelteil von gleicher Wanddicke) ist

$$G = x \cdot d \cdot z\,(R_o + r) \cdot \gamma \quad \text{kg},$$

wobei d die Wanddicke, z die Trommelhöhe und R_o und r den äußeren oberen bzw. inneren unteren Trommelhalbmesser bedeuten. Außerdem ist bei Kreisquerschnitt x = π = 3,1416, bei Achtecken x = 3,314, bei Quadraten x = 4,00.

2. **Windlastberechnung.** Ist h (in m) die Schornsteinhöhe über Gelände, dann ist die Windlast, bezogen auf 1 m² Achsschnittfläche $w = 120 + 0{,}6 \cdot h$ (in kg/m²).

Ist ferner bei runden Schornsteinen n = 0,67, bei achteckigen n = 0,71, bei viereckigen n = 1,0, dann ist der gesamte Winddruck auf die Säule $W = n \cdot w \cdot F$ und das Winddruckmoment $M = W \cdot s$, wenn F die senkrechte Querschnittfläche und s den Abstand des Schwerpunktes derselben über der betrachteten Lagerfuge bezeichnen.

Nachdruck, auch auszugsweise, verboten. Erläuterungen dazu sind enthalten in Jahr: Die Fabrikschornsteine 8. Auflage 1940 Verlag Otto Hammerschmidt, Hagen i. Westf.

Document 177: Static calculations for the new chimney for Crematorium I at Auschwitz performed by R. Koehler on 20 June 1942. Source: RGVA, 502-1-316, pp. 44-46a.

Rauminhalte und Eigenlasten B

Bezeichnung des Schornsteinteils (Schaft, Futterabsatz, Sockel, Grundbau)	Ansatz für den Rauminhalt z. B.: V = π · d · s (R_a + s) in m³ vgl. Vordruck A, Erläuterung 1	Rauminhalt in m³	Mauerw.-Raum-Gewicht γ in kg/m³	Gewicht der einzelnen Schornsteinteile in kg
Absatz I.	4x12xo,25(o,84+o,85)	2o,28	18oo	36.5o4
			G =	36.5o4
Sockel	4x3xo,38(1,22+o,9o)	9,67	18oo	17.4o6
			G 1 =	17.4o6
Isoliermantel				
Mauerwerk	4,o8xo,12x12	5,87	18oo	1o.584
Schamott	(4,o8xo,12x4,6)+(o,9xo,9xo,12)+ +(o,38xo,7xo,6x4)	2,99	19oo	5.681
			G 2 =	16.265
Fundamentmauerwerk	4x1,6xo,5x(1,41+o,93)-(o,6xo,7x xo,51x2)	7,2o	18oo	12.96o
Fundamentbeton	3,6x3,6x1	12,96	22oo	28.512
			G 3 =	41.472
	Insgesamt:	G o =		111.547

Document 177: continued.

C

Berechnung der Fugenspannungen

Für jeden Schornsteinquerschnitt ist h die Höhe des darüberliegenden Schornsteinteiles in m.
Für die Mündung des Schornsteines ist $R_o = 0,84$ m, $r_o = 0,60$ m.

Für nebenbezeichn. Schornsteinteile ist	Säule über Fuge I, h = 12 m	Säule über Fuge , h = m
Unterer äußerer Halbmesser R in m	(0,84x12+1,70):12 = 1,09	
Unterer innerer Halbmesser r in m	1,09−0,25 = 0,84	
1. Gewicht G über der Fuge in kg	4x12x0,25(0,84+0,85)x1800=36,504	
2. Windlast W in kg	125(0,84+1,09)x12=2,895	
Windlastmoment M in kgm	$42(1,09+1,68)x12^2$=16,753	
3. Ausschl. des Druckmittelpunktes: $a = \frac{M}{G}$ in m	16753 / 36504 = 0,45	
4. Der betracht. Querschn. F in m²	$4(1,09^2-0,85^2)$ = 1,88	
5. Kleinste Kernweite k in m	$0,236x1,09(1+\frac{0,85^2}{1,09^2})$=0,42	
6. Zulässige Größe des Ausschlages = zweite Kernweite e	0,55x1,09+0,34x0,85=0,89	
Da a kleiner ist als e, so ist die Bedingung erfüllt, daß sich die Fugen nicht weiter als bis zur Schwerpunktachse öffnen.		
7. Pressung durch Eigengewicht σ_o $\sigma_o = G : (F \cdot 10\,000)$ in kg/cm²	36504 / 18800 = 1,94	
8. Hilfsspannungen in kg/cm² $\sigma' = \sigma_o\left(1+\frac{a}{k}\right)$	$1,94(1+\frac{0,45}{0,42})$ = 4,01	
8. Hilfsspannungen in kg/cm² $\sigma'' = \sigma_o\left(1-\frac{a}{k}\right)$	$1,94(1-\frac{0,45}{0,42})$ = 0,14	
9. Größte Kantenpress. in kg/cm² $\sigma_m = \sigma'' + \sigma'\left(\frac{a-k}{e-k}\right)^2$	$4,01+0,14(\frac{0,45-0,42}{0,89-0,42})^2$ =4,01	
10. Zulässige Kantenpress. in kg/cm² $\sigma_d = 0,40 \cdot \sigma_{dzul} + 0,15\ h'$	0,4x7+0,15x12 = 4,60	

Für nebenbezeichn. Schornsteinteile ist	Säule über Fuge II, h = 3 m	Säule über Fuge , h = m
Unterer äußerer Halbmesser R in m	(0,84x3+2,18+26) = 1,28	
Unterer innerer Halbmesser r in m	1,28−0,38 = 0,90	
1. Gewicht G über der Fuge in kg	4x3x0,38(1,22+0,9)x1800=	17406
2. Windlast W in kg	95x2,44x3 = 695	
Windlastmoment M in kgm	16753+3x(2895+695)=26479	
3. Ausschl. des Druckmittelpunktes: $a = \frac{M}{G}$ in m	26479 / 53910 = 0,49	
4. Der betracht. Querschn. F in m²	$4x(1,28^2-0,90^2)$ = 3,32	
5. Kleinste Kernweite k in m	$0,236x1,28(1+\frac{0,90^2}{1,28^2})$= 0,45	
6. Zulässige Größe des Ausschlages = zweite Kernweite e	0,55x1,28+0,34x0,90= 1,01	
Da a kleiner ist als e, so ist die Bedingung erfüllt, daß sich die Fugen nicht weiter als bis zur Schwerpunktachse öffnen.		
7. Pressung durch Eigengewicht σ_o $\sigma_o = G : (F \cdot 10\,000)$ in kg/cm²	53910 / 33200 = 1,62	
8. Hilfsspannungen in kg/cm² $\sigma' = \sigma_o\left(1+\frac{a}{k}\right)$	$1,62(1+\frac{0,49}{0,45})$ = 3,38	
8. Hilfsspannungen in kg/cm² $\sigma'' = \sigma_o\left(1-\frac{a}{k}\right)$	$1,62(1-\frac{0,49}{0,45})$ = 0,15	
9. Größte Kantenpress. in kg/cm² $\sigma_m = \sigma'' + \sigma'\left(\frac{a-k}{e-k}\right)^2$	$3,38+0,15(\frac{0,49-0,45}{1,01-0,45})^2$ = 3,53	
10. Zulässige Kantenpress. in kg/cm² $\sigma_d = 0,40 \cdot \sigma_{dzul} + 0,15\ h'$	0,40x10+0,15x3 = 4,45	

Document 177: continued.

Beanspruchung der Grundbausohle

D

Tiefe des Grundbaues h_2 = 2,60 m

Durchmesser der runden oder Abstand zweier gegenüberliegender Seiten der eckigen Grundplatte D = 3,60 m

1. **Fläche der Grundbausohle** F_2 = 12,96 m

Inhalt des Grundbaues V_2 = 20,16 cbm m³

G_1 = Schaftgewicht = 36.504,– kg

G_2 = Inhalt-Behälter { Leergewicht = ... kg; gefüllt J = m³ = ... kg

G_3 = Sockelgewicht = 17.406,– kg

G_4 = Isoliermantel = 16.265,– kg

G_5 = Grundbaugewicht = 41.472,00 kg

G_6 = ... kg

2. **Gesamt-Schornsteingewicht** ΣG = 111.647,00 kg

3. **Windmoment, bezogen auf die Grundbausohle**

M_2 = 26.479+2,6(2.895+695) = 35.813 kgm

4. Der **Ausschlag des Druckmittelpunktes** von der Mitte ist:

$a_2 = \frac{M_2}{\Sigma G} = \frac{35.813}{111.647}$ = 0,32 m

5. Die **kleinste Kernweite** der Grundplatte ist:

k_2 = 0,118x3,6 = 0,42 m

Da $a_2 < k_2$, hebt sich die Grundplatte nicht vom Boden ab!

6. **Beanspruchung durch Eigenlast:**

$\sigma_0 = \frac{G \text{ (in kg)}}{F \text{ (in m}^2) \cdot 10000} = \frac{111.647}{129.600}$ = 0,86 kg/cm²

7. **Randspannung an der Windschattenseite:**

$\sigma_2 = \sigma_0 \left(1 + \frac{a_2}{k_2}\right) = 0{,}86\left(1+\frac{0{,}32}{0{,}42}\right)$ = 1,50

Art des Baugrundes: .....

Zulässige Bodenbeanspruchung: σ_{zul} 2 kg/cm²

Bemerkungen:

Der Grundbau besteht aus dem Inhalte der Bodenplatte und dem Inhalte der Pyramide oder Stufen abzüglich der Aussparungen. Der Inhalt der Pyramide ist $= \frac{4}{3} h'' (R_1^2 + R\,r_1 + r_1^2)$, wenn h'' die Höhe der Pyramide, R_1 und r_1 die Halbmesser der einbeschriebenen Kreise des unteren und oberen Querschnittes der Pyramide sind.

Ist W = Windlast und M = Windlastmoment auf den Säulenschaft, W_1 = Windlast und M_1 = Windlastmoment auf die Sockelsohle, so ist das auf die Grundbausohle wirkende Windlastmoment

$M_2 = M_1 + h_2 (W + W_1)$

Hat der Schornstein keinen Sockel, so ist

$M_2 = M + h_2 W$

Die kleinste Kernweite der Grundplatte beträgt bei:
quadr. Form $k_2 = 0{,}118 \cdot D$
achteck. „ $k_2 = 0{,}122 \cdot D$
runder „ $k_2 = 0{,}125 \cdot D$

Erklärung

Bauherr und Bauausführender übernehmen die Gewähr dafür, daß die in der Standfestigkeitsberechnung eingesetzten Gewichte mit der Wirklichkeit übereinstimmen und die zu verwendenden Baustoffe hinsichtlich ihrer Güte und Fähigkeit unseren Angaben entsprechen und technisch richtig angewandt werden.

, den 19 Mysłowitz, den 20. Juni 19 42

Der Antragsteller: Der Bauunternehmer:

Ing. Robert Koehler
Bauunternehmung
Mysłowitz
Ers-Schlageter-Straße 13

Document 177: continued.

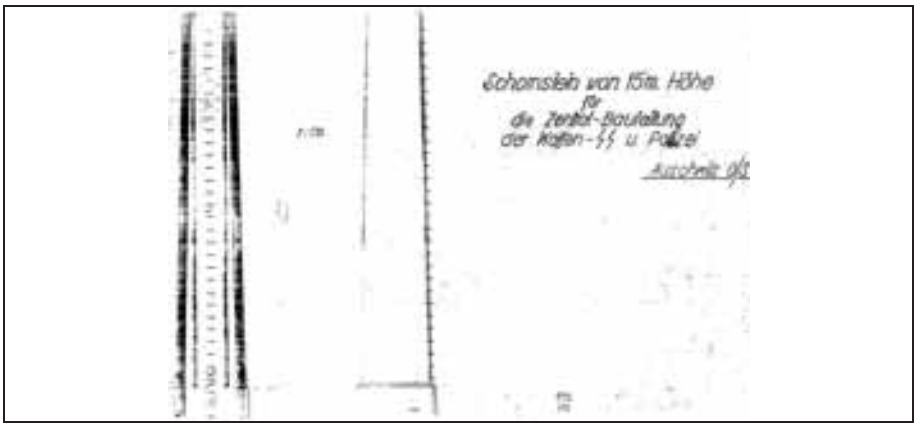

Document 178 (top and bottom): Document 178: Drawing by R. Koehler of the new chimney for Crematorium I at Auschwitz for the Central Constrcution Office. 20 June 1942. Source: RGVA, 502-2-23, p. 17.

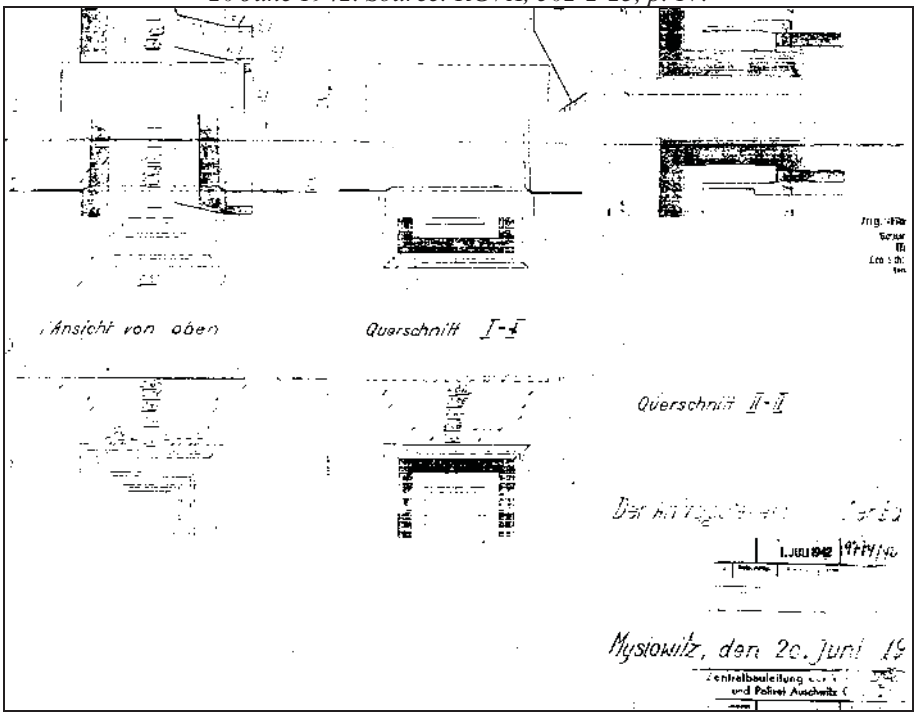

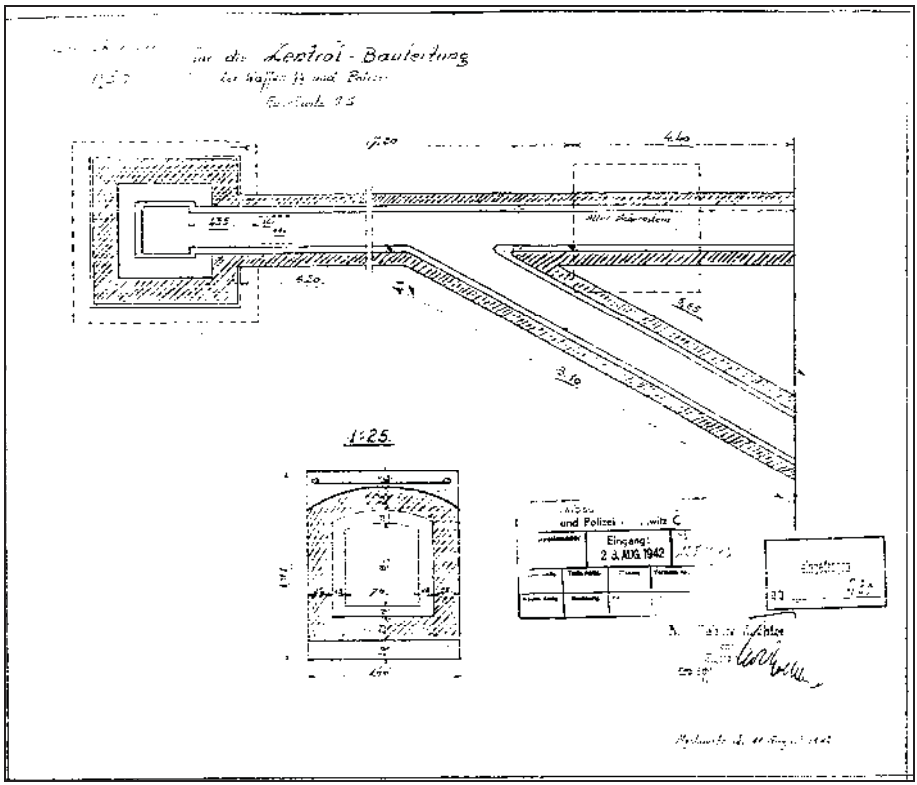

Document 179: Drawing by R. Koehler of the flue ducts to the new chimney for Crematorium I at Auschwitz for the Central Construction Office. 11 August 1942. Source: RGVA, 502-2-23, p. 18.

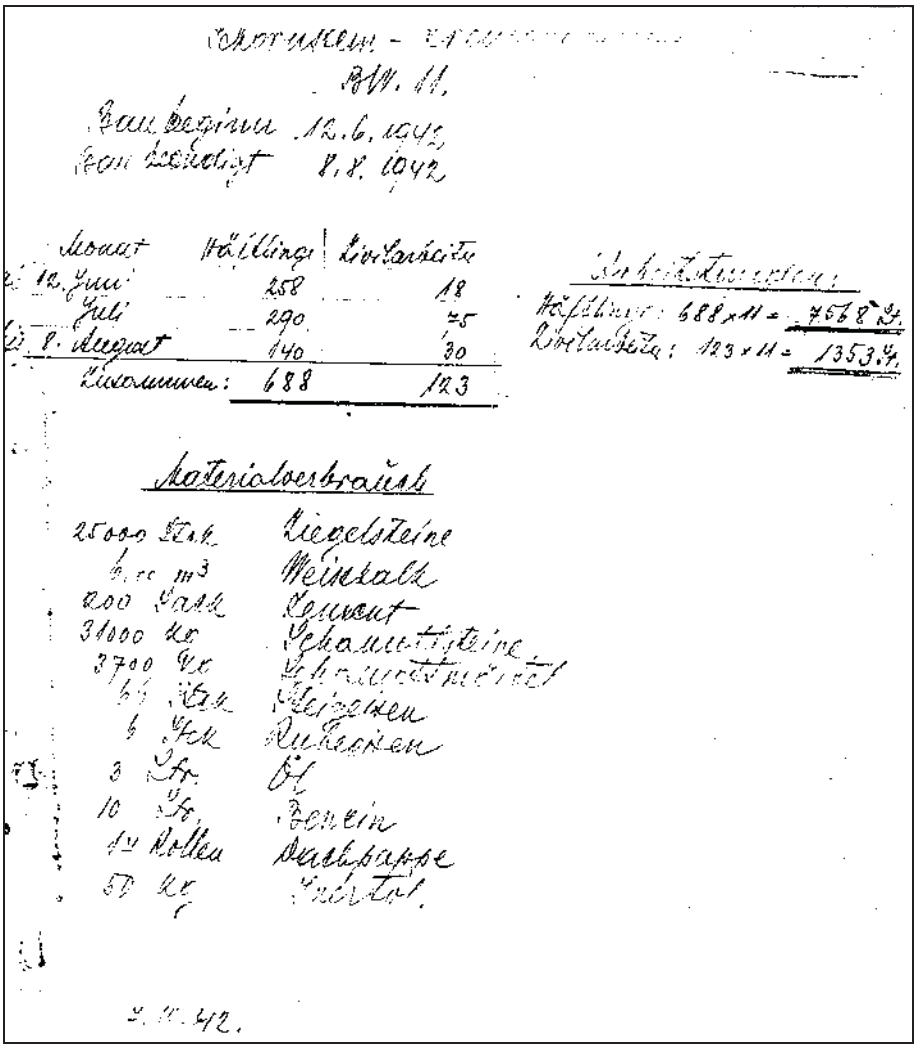

BW. 11.

Baubeginn 12.6.1942
Fertigstellung 8.8.1942

Monat	Häftlinge	Lkw-Leistung
12. Juni	258	18
Juli	290	75
8. August	140	30
Zusammen:	688	123

Umrechnung:
Häftlinge: 688 × 11 = 7568 Std.
Lkw-Leistung: 123 × 11 = 1353 Std.

Materialverbrauch

25000 Stck.	Ziegelsteine
6,00 m³	Weißkalk
200 Sack	Zement
31000 kg	Schamotte-Steine
3700 kg	Schamotte-Mörtel
6 Eimer	Magnesien
6 Stck.	Rußeisen
3 Ltr.	Öl
10 kg	Benzin
1½ Rollen	Dachpappe
50 kg	Nägel

7. XII. 42.

Document 180: Summary of labor performed during the construction of the new chimney for Crematorium I at Auschwitz Main Camp (Schornstein-Krematorium BW. 11). 7 December 1942. Source: RGVA, 502-1-318, p. 5.

Bftgb.Nr.10 000/42/Po/Ha.

B e r i c h t

des ᛋᛋ-Oberscharführer Pollok in der Eigenschaft
als Sachbearbeiter für baupolizeiliche Angelegenheiten.

Bei der baupolizeilichen Überwachung der Bauarbeiten am Krematorium wurde festgestellt, daß der alte Schornstein in der Horizontal- sowie Vertikalrichtung neue Risse erhalten hat, die zum Einsturz des Schornsteines führen müssen. Dieses ist darauf zurückzuführen daß der Schornstein weiterhin übermässig beansprucht wurde, trotzdem die Zentralbauleitung der Waffen-ᛋᛋ und Polizei mit Schreiben vom 4.Juni 1942 Bftgb.Nr. 8195/42/Po/Qu. an die Kommandantur des K.L. die Benützung desselben verboten hat.

Ich bitte den Dienststellenleiter der Zentralbauleitung die weitere Benützung des Schornsteines erneut zu verbieten und veranlassen zu wollen, daß der Schornstein sofort abgetragen wird, da sonst unabsehbare Folgen entstehen können.

Auschwitz, den 6.Juli 1942

K.-J. Lm ᛋᛋ-Ustuf(B)
6.7.42

Po
ᛋᛋ-Oberscharführer

Kenntnis genommen:

ᛋᛋ-Hauptsturmführer (S)

Document 181: Report by SS-Oberscharführer *Pollok to the head of the Central Construction Office of 6 July 1942 on the danger of collapse of the old chimney of Crematorium I at Auschwitz. Source: RGVA, 502-1-312, p. 31.*

13. August 1942

Bftgb. - Nr. 44775 /42/Ki/Mü 5/4/11

Betr.: K.L. Auschwitz, neue Schornsteinanlage Krematorium
Bezug: Telefongespräch zwischen ᛋᛋ-Hstuf. (S) Bischoff und ᛋᛋ-Hstuf. Mulka am 12.8.1942, 12[00] Uhr
Anlg.: - . -

An die
Kommandantur des K.L.

Auschwitz O/S.

Auf Grund o.a. Telefongespräches wurde der Kommandantur mitgeteilt, dass durch das zu rasche Ausheizen der neuen Schornsteinanlage des Krematoriums (esssind alle 3 Öfen in Betrieb) bereits Schäden am Mauerwerk aufgetreten sind.

Da die Inbetriebsetzung der 3 Verbrennungsöfen noch vor Erhärtung des Kaminmauerwerksmörtels in vollem Umfange erfolgte, muss jede weitere Verantwortung für das Bauwerk abgelehnt werden.

Der Leiter der Zentralbauleitung
der Waffen-ᛋᛋ und Polizei Auschwitz

ᛋᛋ-Hauptsturmführer (S)

Document 182: Letter from the head of the Central Construction Office to the camp commander of 13 August 1942 about the damaging of the new chimney of Crematorium I at Auschwitz. Source: RGVA, 502-1-312, p. 27.

16. Juli 1943

32 695 /43/Kl/Co

Betr.: Baracken für die politische Abteilung - BW 92 -

Bezug: persönliche Rücksprache zwischen Ustuf.Grabner und Ustuf.(F) Kirschneck

Anlg.: keine

An den Leiter der
SS-Standortverwaltung
SS-Obersturmbf. B o k l

K.L. Auschwitz

Die hiesige Dienststelle teilt mit, dass der Standplatz der beiden Baracken für die politische Abteilung, insbesondere der Schweizer Baracke, von der Voraussetzung ausgehend festgesetzt wurde, dass das Krematorium I seinen Betrieb vollständig einstellen wird, wie dies auch bei der o.a. Rücksprache von SS-Ustuf.Grabner versichert wurde.

Nachdem die Arbeiten an den Baracken fast beendet sind, wurde festgestellt, dass das Krematorium trotzdem neuerdings in Betrieb genommen wurde.

Die leichte Entzündbarkeit dieser Bauwerke verlangen die Ausserbetriebsetzung des Krematoriums I, widrigenfalls für sich daraus ergebende Feuerschäden jede Verantwortung abgelehnt werden muss.

Der Leiter der Zentralbauleitung
der Waffen-SS und Polizei Auschwitz

SS-Sturmbannführer

Verteiler:
1 x Adressat
1 x Bauleitung K.L.
1 x Zentralbauleitung

Document 183: Letter from the head of the Central Construction Office to the head of the garrison administration of 16 July 1943 regarding the suspension of activities at Crematorium I at Auschwitz. Source: RGVA, 502-1-324, p. 1.

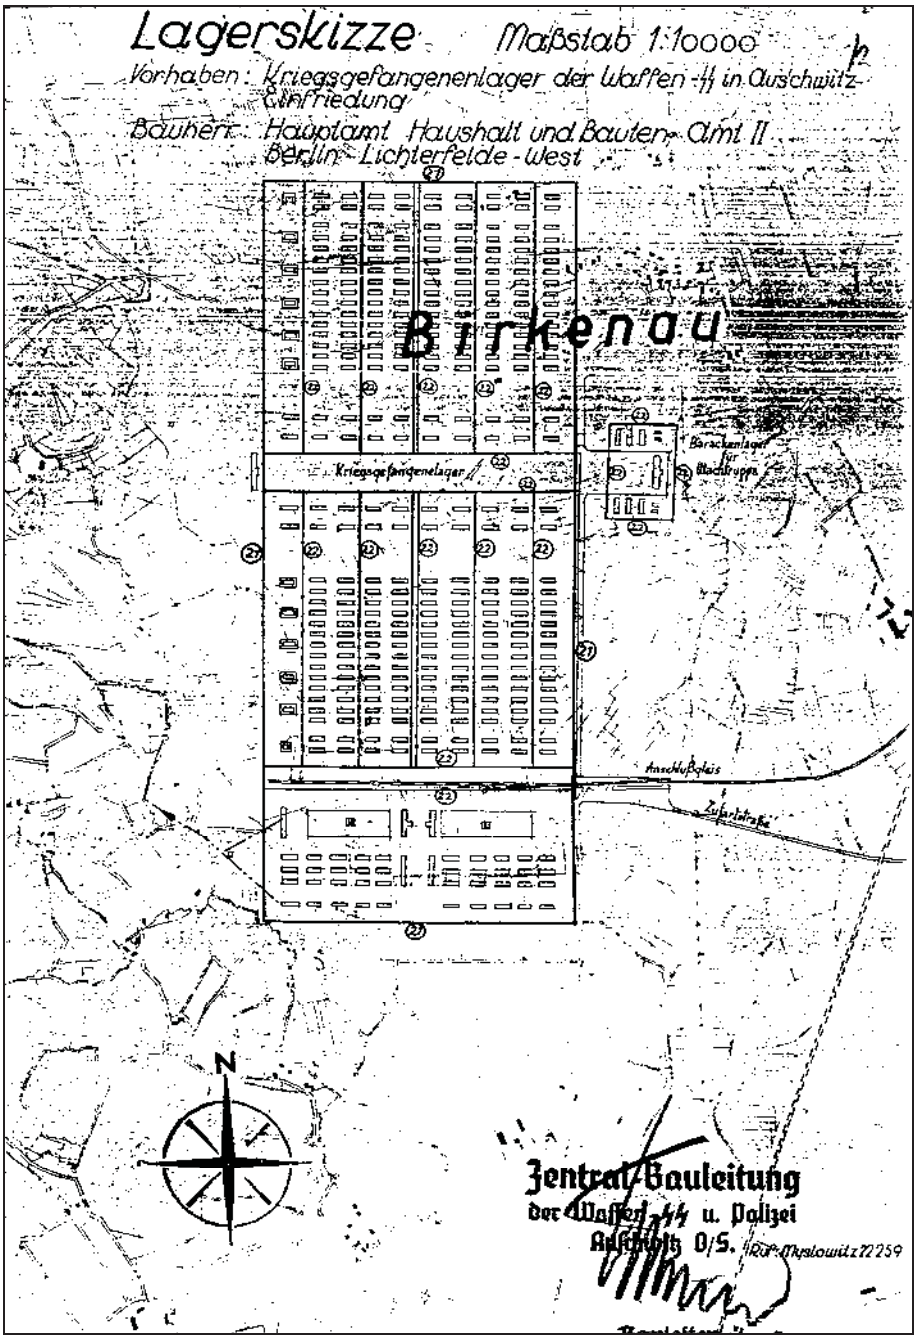

Document 184: Drawing of the Birkenau camp. October 1941. (Location sketch of construction objects BW 21 e 22 "Einfriedigung", fences). Source: RGVA, 502-1-235, p. 13.

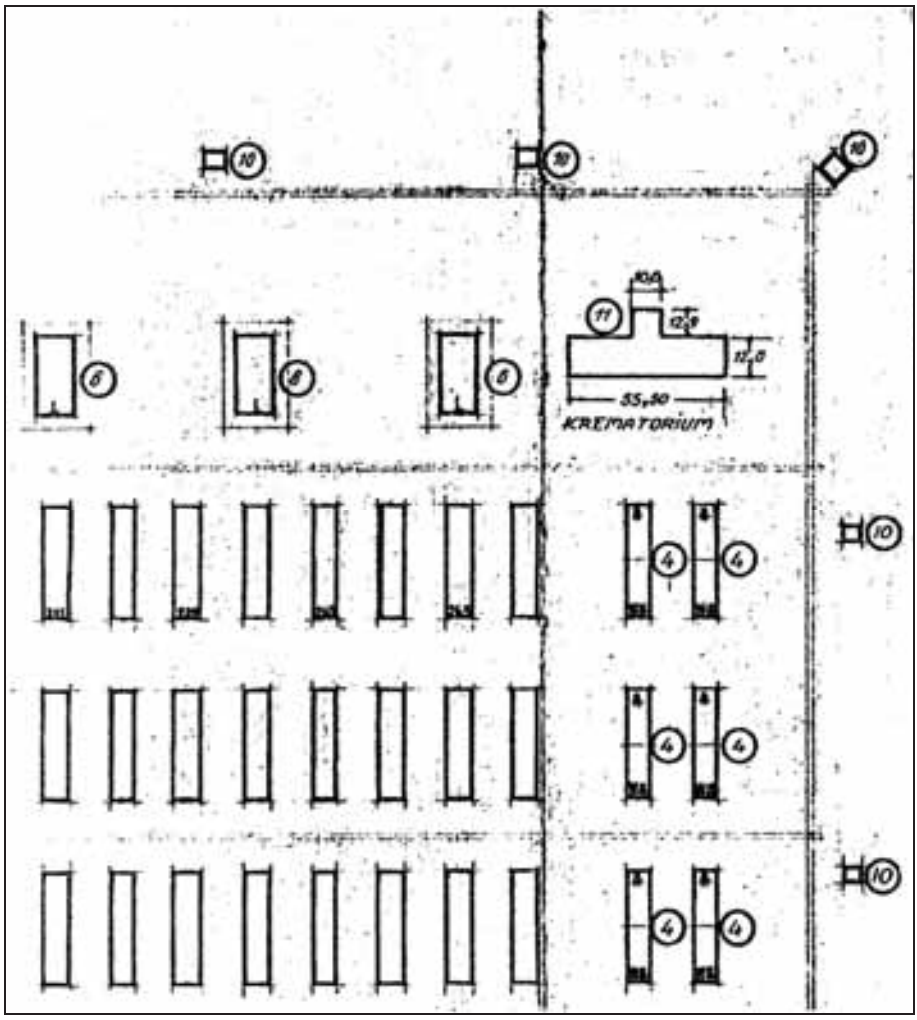

Document 185: Section enlargement of the "Lay-out plan of the PoW camp at Auschwitz, Upper Silesia, plan no. 885," drafted by SS-WVHA on 5 January 1942. Source: RGVA, 502-2-95, p. 7.

J. A. TOPF & SÖHNE

MASCHINENFABRIK

GEGR. TOPF 1878

Eingang: -7 NOV 1941

An die
Bauleitung der Waffen-SS
und Polizei,

Auschwitz /O.-S.

ERFURT, 4.11.41.

hes.

Ihr Schreiben v. 22.10.41, Bestellung von Topf-Drei-muffel-Öfen, Saugzug-Anlagen und Topf-Müllverbrennungs-Ofen.

Bftg.-Nr.215/41 Ho.

D IV/Prf.

Auftrag Nr. 41/2249/1

Wir danken Ihnen bestens für den uns erteilten Auftrag auf Lieferung von

5 Topf-Dreimuffel-Einäscherungs-Öfen mit Druckluft-Anlage
2 Sarg-Einführungs-Vorrichtungen mit Schienen-Anlage für 5 Öfen
5 Topf-Saugzug-Anlagen
1 Topf-Müll-Verbrennungs-Ofen
Rauchkanal-Anlage.

Den Auftrag nehmen wir an aufgrund unseres beiliegenden Kostenanschlages und dessen Bedingungen zum Gesamtpreise von RM 51 237.--.

Unsere Lieferung:
a) Für die 5 Topf-Dreimuffel-Einäscherungs-Öfen die gesamten Schamotte- und Isoliermaterialien, die guß- und schmiedeeisernen Armaturen, die Druckluft-Anlagen mit Motoren und die Kosten zweier Monteure für die Beaufsichtigung der Bauarbeiten.

Document 186: Order confirmation by J.A. Topf & Söhne to the SS Construction Office at Auschwitz of 4 November 1941 regarding 5 coke-fired triple-muffle cremation furnaces for Crematorium II at Birkenau with auxiliary equipment and a waste incinerator. Source: RGVA, 502-1-313, pp. 81-83.

J.A.TOPF & SÖHNE ERFURT

TAG 4.11.41. BLATT -2-

EMPFÄNGER Bauleitung der Waffen-SS und Polizei, Auschwitz /O.-S.

821

b) Die 2 Sarg-Einführungs-Vorrichtungen mit Verschiebewagen, einschließlich der Schienen-Anlage für die 5 Stück Einäscherungs-Öfen.

c) Die 3 Topf-Saugzug-Anlagen mit Motoren und die Monteurgestellung zum Einbau der Anlagen.

d) Für die Topf-Müll-Verbrennungs-Anlage die gesamten Schamotte- und Isoliermaterialien, einschließlich der guß- und schmiedeeisernen Armaturen, einschließlich Stellung eines Monteurs zur Beaufsichtigung der Bauarbeiten.

e) Für Rauchkanal-Anlage die gesamten Schamottematerialien und Stellung eines Monteurs.

Bauseitige Lieferung:

Zu den Öfen und der Rauchkanal-Anlage die gesamten Mauermaterialien, wie Ziegelsteine, Sand, Kalk und Zement, deren Mengen aus dem Kostenanschlag zu ersehen sind, sowie auch die gesamten, schmiedeeisernen Verankerungs-Eisen kostenlos für uns.

Ferner stellen Sie unseren Monteuren ohne Kosten für uns genügend Helfer zur Verfügung.

Die von uns vorgesehene Bauzeit für die Anlagen darf 8 Wochen nicht überschreiten, da wir die Stellung unserer Leute nur für diese Zeit berechnet haben. Sollte die vorgesehene Bauzeit überschritten werden, sind die abgeleisteten Stunden im Tagelohn zu verrechnen.

Da die fortgeschrittene Jahreszeit den Bau der Öfen in ungeheizten Räumen nicht zuläßt, so wollen Sie für baldige Erstellung des Ofenraumes und für Heizung desselben Sorge tragen.

Document 186: continued.

J.A.TOPF & SÖHNE ERFURT

TAG 4.11.41. BLATT -3-

EMPFÄNGER Bauleitung der Waffen-SS und Polizei, Auschwitz /O.-S.

83

Lieferzeit:
Die von Ihnen gewünschte Lieferzeit von 3 Monaten für die Öfen werden wir versuchen einzuhalten. Dabei ist Voraussetzung, daß in der Materialbeschaffung keine Stockung eintritt und uns keine weiteren Arbeitskräfte entzogen werden.

Wir benötigen 6 Frachtbriefe mit den erforderlichen Vermerken Ihrerseits, um deren baldige Zustellung wir Sie bitten.

Kennziffer:
Wir bitten, dafür zu sorgen, daß die Bekanntgabe einer solchen über 17 600 kg schnellstens erfolgt.

Zeichnungen:
Für die Erstellung der Ofenfundamente sowie zur Anfertigung der Verankerungs-Eisen erhalten Sie von uns in Kürze die erforderlichen Zeichnungen.

Der Gesamtplan mit eingezeichneten Öfen, Rauchkanal- und Entlüftungs-Anlage, desgleichen eine Ofenzeichnung des Dreimuffel-Ofens liegt bei.

Ausführung:
Erwähnen möchten wir, daß die Einäscherungskammern in den Öfen jetzt größer gebaut werden als bei den bisherigen Öfen. Hierdurch wollen wir eine größere Leistung erreichen. Aus dem gleichen Grunde haben wir auch statt 2 Saugzug-Anlagen deren 3 vorgesehen, dabei aber auch berücksichtigt, daß gefrorene Leichen zur Einäscherung gelangen, die mehr Heizmaterialaufwand bedingen, wodurch die Abgasmenge sich erhöht.- Wir sichern Ihnen die Erstellung einer sachgemäßen und gut arbeitenden Anlage zu und empfehlen uns mit

Heil Hitler!

Anlagen:
1 Kostenanschl. 2-fach,
5 Eisenaufteilg.,
5 Aufstellungen,
2 Zeichng.D 59 520 u.D 59 091,
1 Zeichn.D 59 090.

Document 186: continued.

Registratur!

159

Bftgb.Nr. 41 445 /42/Er/Ha. 87/30

Aktenvermerk

Betr.: Anwesenheit von Obering. Prüfer der Fa. Topf u. Söhne Erfurt, bezüglich Ausbau der Einäscherungsanlagen im K.G.L. Auschwitz

Vermerk: Herr Ing. Prüfer sprach am 19.8.1942 um 14,oo Uhr bei hiesiger Dienststelle vor, um über den Einbau von 5 Stück 3 Muffel-Einäscherungsöfen im Krematorium des K.G.L. und Neuanlage von 2 Stück 3 Muffelöfen in einfacher Bauweise lt. Plan Nr. D 59 - 570 und Nr. D 59 599 die erforderlichen Einzelheiten zu besprechen.

Hierbei wurde folgendes festgelegt:

1.) Spätestens 26. - 27. August trifft der Monteur Kolik aus Buchenwald hier ein, der Monteur Koch in ca. 14 Tagen. Mit dem Aufbau der 5 Stück 3 Muffelöfen im K.G.L. wird sofort begonnen. Die Fa. Kühler Kyelowitz führt die Ausmauerung der Öfen und Füchse, sowie die Errichtung des Schornsteines lt. Plänen und Angaben der Fa. Topf u. Söhne durch.

2.) Bezüglich Aufstellung von je 2 Dreimuffelöfen bei den "Badeanstalten für Sonderaktionen" wurde von Ing. Prüfer vorgeschlagen, die Öfen aus einer bereits fertiggestellten Lieferung nach Mogilew abzuzweigen und wurde sogleich der Dienststellenleiter welcher beim SS-Wirtschafts-Verwaltungshauptamt in Berlin anwesend war, hiervon tel. in Kenntnis gesetzt und gebeten, das weitere veranlassen zu wollen.

3.) Bezüglich Errichtung eines 2. Krematoriums mit 5 Dreimuffelöfen, sowie Be- und Entlüftungsanlagen muß erst das Ergebnis der bereits laufenden Verhandlungen mit den Reichssicherheitshauptamt bezügl. Zuteilung von Kontingenten abgewartet werden.

- 2 -

Document 187: "File memo" by SS-Untersturmführer *Ertl of 21 August 1942. Source: RGVA, 502-1-313, pp. 159f.*

- 2 -

150

4.) Nach Auschwitz wurden von der Fa. Topf u. Söhne irrtümlich die Teile eines Doppelmuffel-Einäscherungsofens gesandt, welche jedoch für Mauthausen bestimmt waren.
Ing. Prüfer schlägt vor, den Ofen hier zur Aufstellung zu bringen. Die fehlenden 2 Einführtüren und 2 Aschenentnahmetüren können inzwischen der Lieferung der 5 Dreimuffel-Einäscherungsöfen entnommen werden.

5.) Die Schäden in dem neu gemauerten Schornstein für das bestehende Krematorium wurden gemeinsam mit Herrn Köhler und SS-Unterscharführer Kirschnek besichtigt und die zu ergreifenden Maßnahmen besprochen. - Da das Schornsteinfutter infolge der großen Hitze arbeitet, muß es oben frei durchgehen und darf nicht mit dem Außenmantel fest verbunden sein.

6.) Am Donnerstag den 20.August 1942 wurde gemeinsam mit SS-Strm. Janisch u. Herrn Köhler die Baustelle des 5 Dreimuffelofens im K.G.L. besichtigt, und die erforderlichen Einzelheiten durchbesprochen.

7.) Ing. Prüfer bat um schriftlichen Auftrag über die Lieferung der 2 Stück 3 Muffel- und den Doppelmuffel-Einäscherungsofen, sowie um baldige Mitteilung, ob die Öfen der Lieferung Mogilew abgezweigt werden können.

8.) Zum Antransport des fehlenden Schamotte- und sonstigen Materiales sind der Fa. Topf u. Söhne sogleich 10 Frachtbriefe einzusenden.

SS-Untersturmführer (S)

Kenntnis genommen:

SS-Hauptsturmführer (S)

Auschwitz, den 21.August 1942.

Document 187: continued.

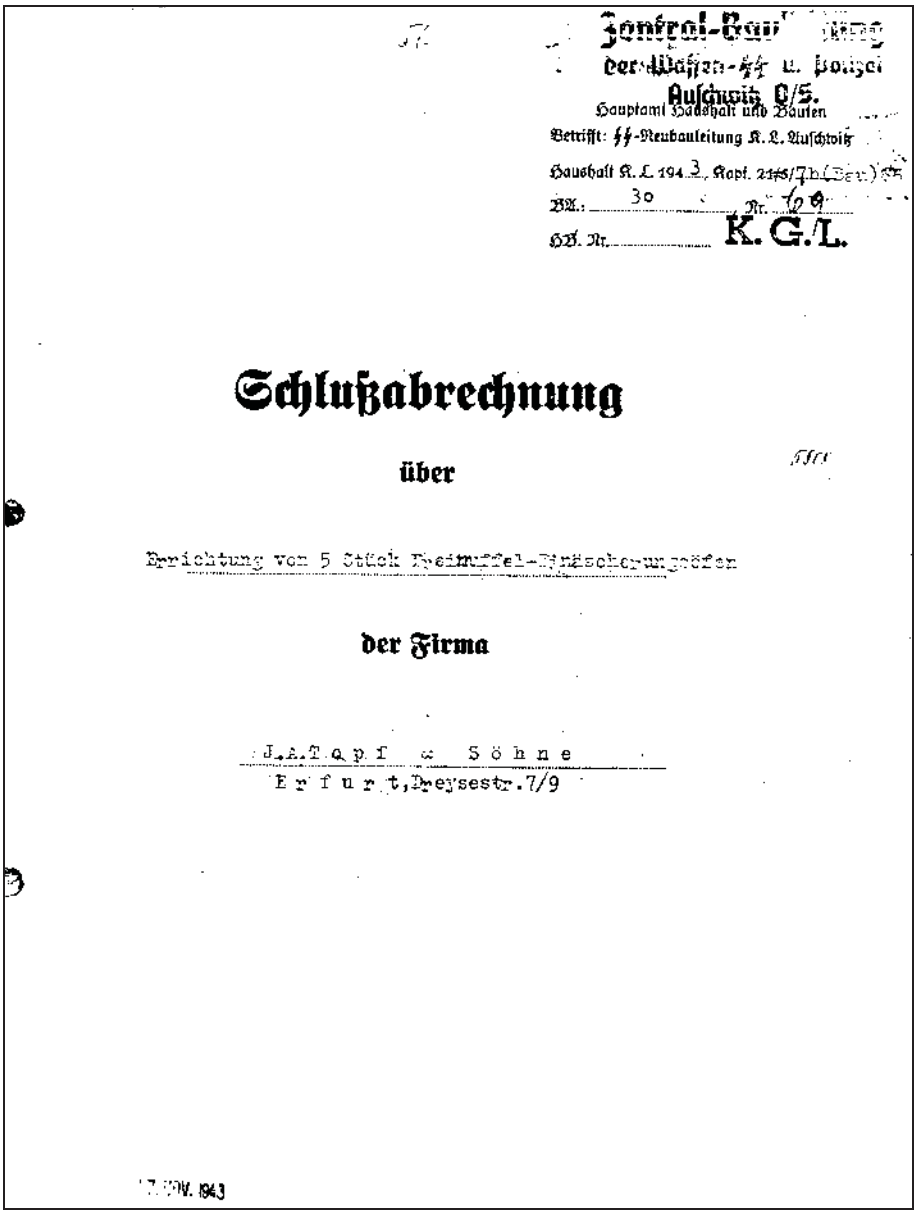

Zentral-Bau[illegible]
der Waffen-SS u. Polizei
Auschwitz O/S.
Hauptamt Haushalt und Bauten
Betrifft: SS-Neubauleitung K.L. Auschwitz
Haushalt K.L. 194[illegible], Kapt. 21[illegible]
BA.: 30 Nr. 109
HB. Nr. K.G.L.

Schlußabrechnung

über

Errichtung von 5 Stück Dreimuffel-Einäscherungsöfen

der Firma

J.A.Topf & Söhne
Erfurt, Dreyesstr.7/9

[illegible].XII.1943

Document 188: Final account to J.A. Topf & Söhne of November 1943 regarding the construction of 5 triple-muffle cremation furnaces for Crematorium II at Birkenau. Source: RGVA, 502-2-26, pp. 226-228.

Zentral-Bauleitung
der Waffen-SS u. Polizei
Bauvorhaben Auschwitz O/S.

Haushalt: [illegible] Kap.: 21/72 Tit.: (Deutsch)

Bauwerk (BW): 30 = Krematorium II

Bauausgabebuch Seite: Nr. 69

Auftrag

Schlußrechnung zum Vertrag Nr. 715/41

Auftrag / Vertrag vom	22.10.41	Summe RM 51.237,- ✓
Nachtrag vom		Summe RM
Nachtrag vom		Summe RM
		RM 51.237,- ✓

Summe der Schlußrechnung (Unterbeleg 3) . . . . RM 47.532,- ✓

hierauf sind laut beigefügter Zusammenstellung geleistet an
Abschlagszahlungen (Unterbeleg 1) . . . . . RM 40.000,- ✓

mithin noch RM 7.532,- ✓ auszuzahlen.

Im Garantieleistungsverzeichnis vorgemerkt Seite: laufende Nr.

Richtig und festgestellt!

Auschwitz, den 11. November 19 43

Der Leiter der Zentralbauleitung
der Waffen-SS und Polizei Auschwitz

[illegible]

[illegible]

SS-Formblatt — Bau — 15 „Schlußrechnung zum Vertrag". [illegible] (1941.)

Document 188: continued.

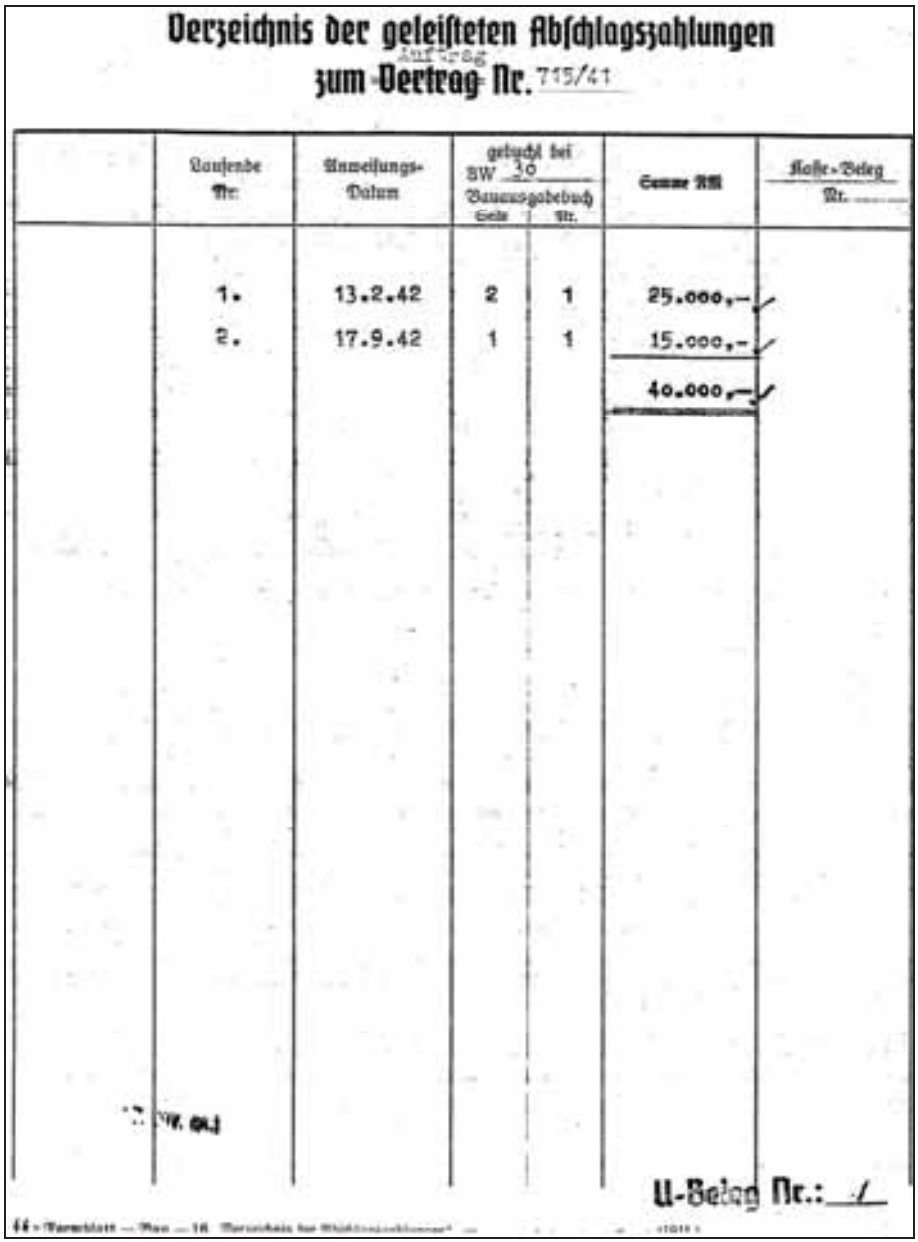

Verzeichnis der geleisteten Abschlagszahlungen
zum Vertrag Nr. 715/41

Laufende Nr.	Anweisungs-Datum	gebucht bei SW 10 Bauausgabebuch Seite	Nr.	Betrag RM	Kasse-Beleg Nr.
1.	13.2.42	2	1	25.000,-	
2.	17.9.42	1	1	15.000,-	
				40.000,-	

U-Beleg Nr.: 1

Document 188: continued.

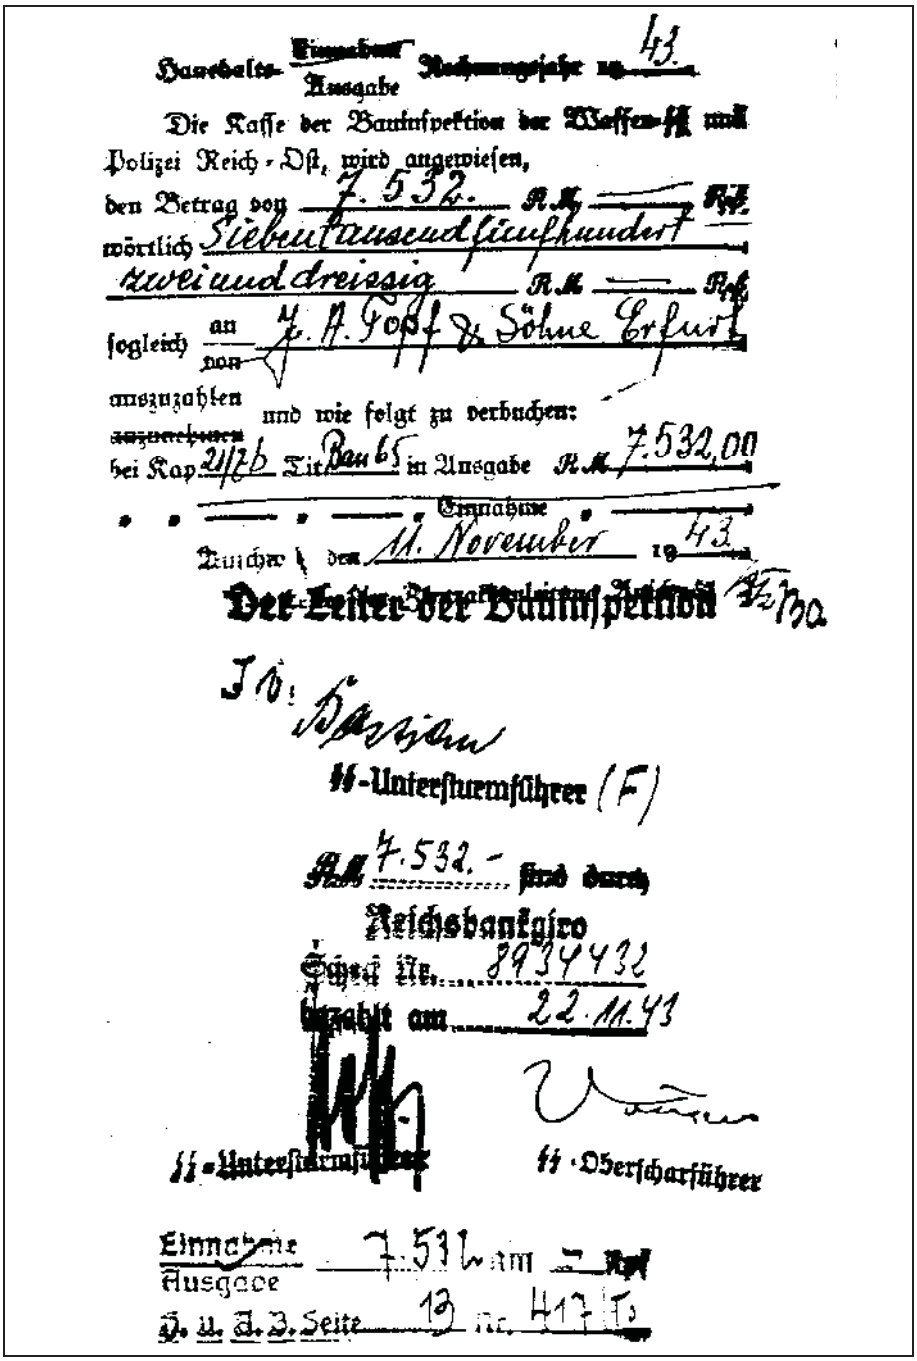

Haushalts- Einnahme / Ausgabe Rechnungsjahr 19 43.

Die Kasse der Bauinspektion der Waffen-SS und Polizei Reich-Ost, wird angewiesen,

den Betrag von 7.532. RM — Rpf

wörtlich Siebentausendfünfhundert zweiundreissig RM — Rpf

sogleich an / von J. A. Topf & Söhne Erfurt

auszuzahlen und wie folgt zu verbuchen:

~~anzunehmen~~

bei Kap 21/76 Titel Bau 65 im Ausgabe RM 7.532,00

Einnahme

Zu/Abs. den 11. November 19 43

Der Leiter der Bauinspektion

In V.: [illegible]

SS-Untersturmführer (F)

RM 7.532.- sind durch

Reichsbankgiro

Scheck Nr. 8934432

bezahlt am 22.11.43

SS-Untersturmführer SS-Oberscharführer

Einnahme / Ausgabe 7.531 am — Rpf

H. u. A. 3. Seite 13 Nr. 417 I.

Document 188: continued.

Zentral-Bauleitung
der Waffen-SS u. Polizei
Auschwitz O/S.

Betrifft: SS-Neubauleitung R. L. Waldsee
Bauheft R. L. 194..., Kapt. 2118/7b(Neu)65
Anl.: 30 a Nr. 42
Gb. Nr. 241

K. G. L.

Schlußabrechnung

über

Errichtung von 5 Stück Dreimuffel-Einäscherungsöfen

der Firma

J.A.Topf & Söhne

Erfurt, Dreyerstr.7/9

Document 189: Final account to J.A. Topf & Söhne of November 1943 regarding the construction of 5 triple-muffle cremation furnaces for Crematorium III at Birkenau. Source: RGVA, 502-2-26, pp. 211-213.

Zentral-Bauleitung
der Waffen-SS u. Polizei
Auschwitz O/S.

Bauvorhaben: Krematorium III

Haushalt: 1943 Kap. 21/7b Tit. [illegible]

Baumerk (BW): 30a = Krematorium III

Bauausgabebuch Seite: Nr. 42

K. G. L.

Auftrag

Schlußrechnung zum ~~Vertrag~~ Nr. 274

Auftrag ~~Vertrag~~ vom	26.10.42	Summe RM 53.702,- ✓
Nachtrag vom		Summe RM
Nachtrag vom		Summe RM
		RM 53.702,- ✓

Summe der Schlußrechnung (Unterbeleg 3) . . . . RM 53.702,- ✓

hierauf sind laut beigefügter Zusammenstellung geleistet an **Abschlagszahlungen** (Unterbeleg 1) . . . . . RM 32.500,- ✓

mithin noch RM 21.202,- ✓ auszuzahlen.

Im Garantieleistungsverzeichnis vorgemerkt Seite: laufende Nr.

Richtig und festgestellt!

Auschwitz, den 11. November 19 43.

Der Leiter der Zentralbauleitung
der Waffen-SS und Polizei Auschwitz

17. XII. 43

[illegible]

SS-Formblatt — Bau — 15 „Schlußrechnung zum Vertrag". Waisenhaus-Buchdruckerei Kassel (1941.) DIN A 4

Document 189: continued.

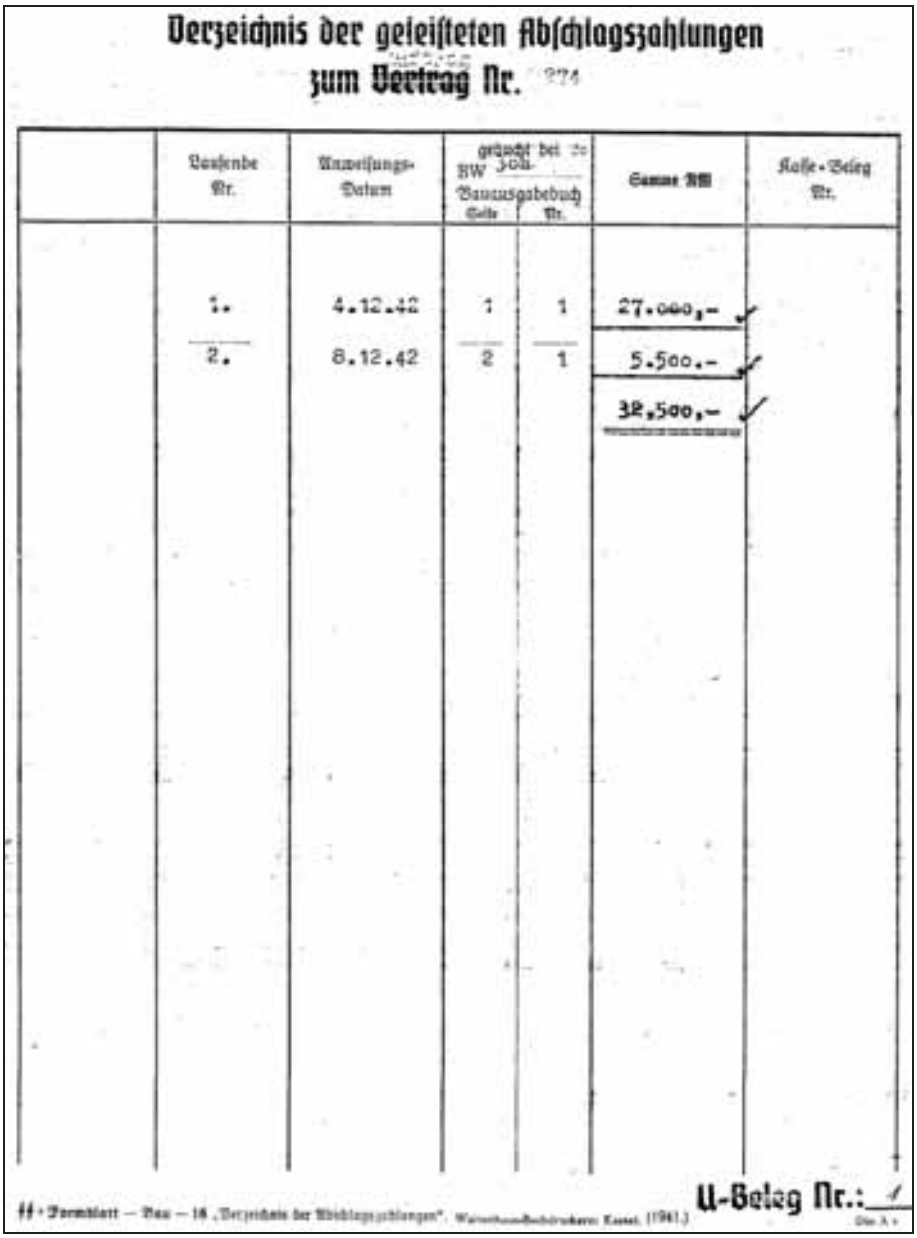

Verzeichnis der geleisteten Abschlagszahlungen zum Vertrag Nr. 274

	Laufende Nr.	Anweisungs-Datum	gebucht bei der BW Kassel: Bauausgabebuch Seite	Bauausgabebuch Nr.	Summe RM	Kasse-Beleg Nr.
	1.	4.12.42	1	1	27.000,- ✓	
	2.	8.12.42	2	1	5.500,- ✓	
					32,500,- ✓	

U-Beleg Nr.: 1

SS-Darmstadt — Bau — 18 „Verzeichnis der Abschlagszahlungen". Waisenhaus-Buchdruckerei Kassel. (1941.)

Document 189: continued.

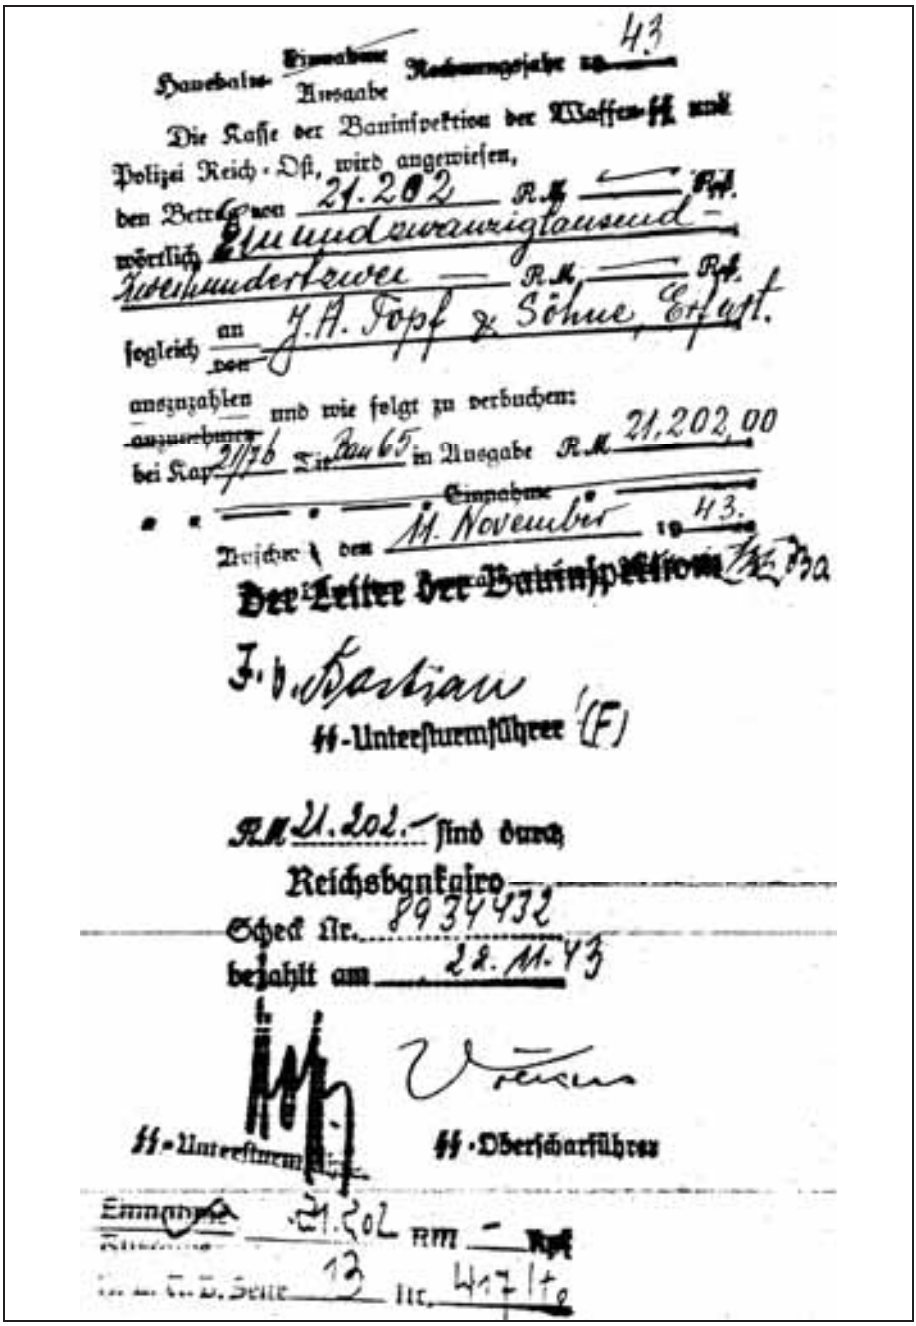

Haushalts- Einnahme / Ausgabe Rechnungsjahr 19 43

Die Kasse der Bauinspektion der Waffen-SS und Polizei Reich-Ost, wird angewiesen,

den Betrag von 21.202 RM — Rpf.

wörtlich Einundzwanzigtausend- RM — Rpf.

Zweihundertzwei — RM — Rpf.

sogleich an / demnächst J.A. Topf & Söhne, Erfurt.

auszuzahlen / anzuweisen und wie folgt zu verbuchen:

bei Kap. 21/76 Tit. Bau 65 in Ausgabe RM 21.202,00

Einnahme

Reichsmark / dem 11. November 19 43.

Der Leiter der Bauinspektion

J. V. Bartsch

SS-Untersturmführer (F)

RM 21.202.- sind durch

Reichsbankgiro

Scheck Nr. 893432

bezahlt am 22.11.43

SS-Untersturmführer SS-Oberscharführer

Einnahme 21.202 RM — Rpf

Kassenanweisung Seite 13 lfd. Nr. 417 1/2

Document 189: continued.

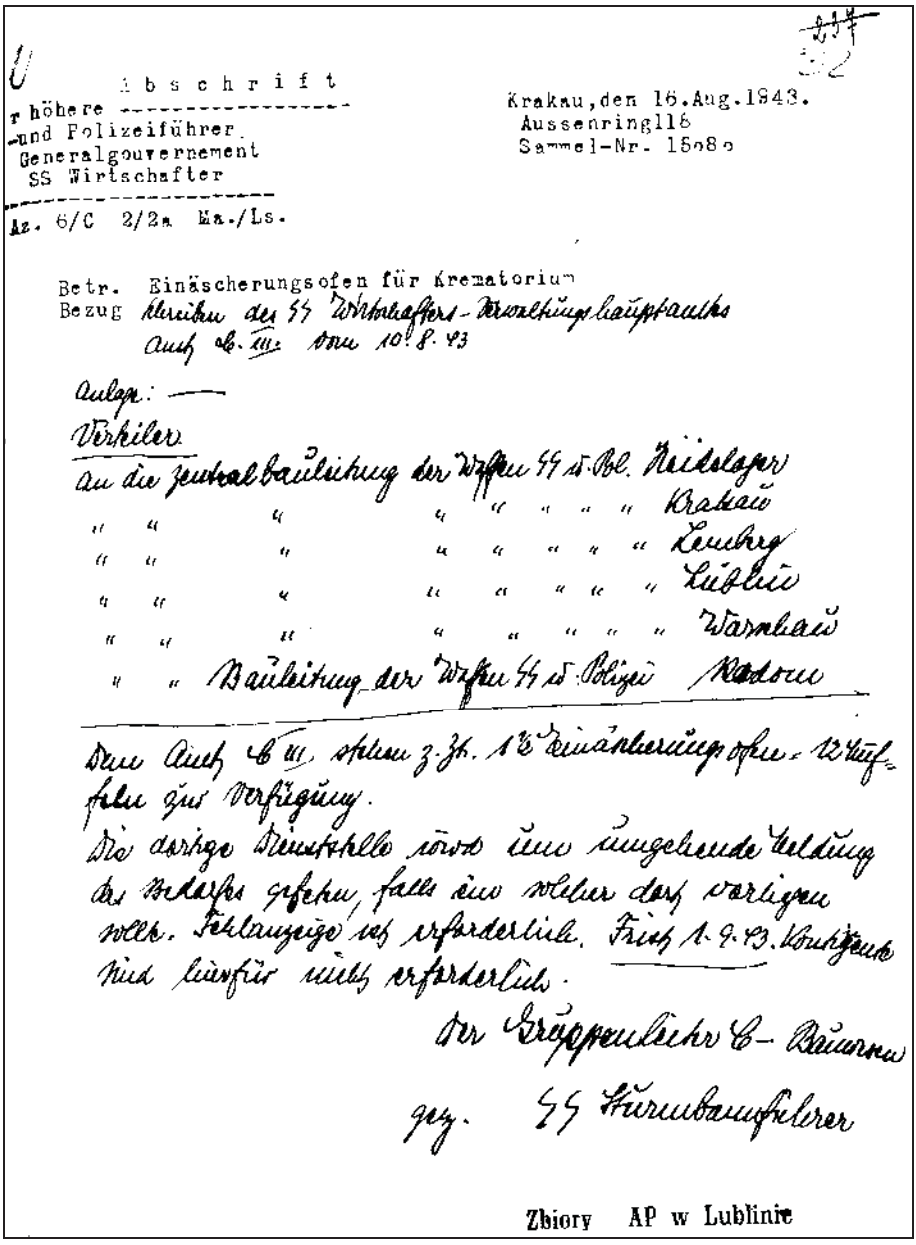

Abschrift

r höhere ----------
und Polizeiführer
Generalgouvernement
SS Wirtschafter

Az. 6/C 2/2a Ma./Ls.

Krakau, den 16. Aug. 1943.
Aussenring 116
Sammel-Nr. 15080

Betr. Einäscherungsofen für Krematorium
Bezug Verfügung des SS Wirtschafters - Verwaltungshauptamts
Amt C III vom 10.8.43

Anlage: —

Verteiler

An die Zentralbauleitung der Waffen SS u. Pol. Riedlager
" " " " " " " Krakau
" " " " " " " Lemberg
" " " " " " " Lublin
" " " " " " " Warschau
" " Bauleitung der Waffen SS u. Polizei Radom

Dem Amt C III stehen z.Zt. 12 Einäscherungsöfen - 12 Muffel - zur Verfügung.
Die dortige Dienststelle wird eine eingehende Meldung des Bedarfs gegebenenfalls eine Weiterverfügung vorlegen wolle. Fehlanzeige ist erforderlich. Frist 1.9.43. Kostenpunkt sind hierfür nicht erforderlich.

Der Truppenführer C- Beamter

gez. SS Hauptsturmführer

Zbiory AP w Lublinie

Document 190: Copy of a letter from the SS business manager at the Higher SS- and Police Leader's office of the Government General of 16 August 1943 regarding TOPF cremation furnaces ordered for Mogilev (one and a half 8-muffle furnaces). Source: WAPL, Central Construction Office, 268, p. 132.

Trawniki, den 2. Sept. 1943.

Betr. Einäscherungsofen für Krematorium
Bez. Verteiler des SS Wirtschafters in Krakau v.16.8.43.
Az. 6/B C 2 / Za / Ma / La.
Anlage: 1

An die Zentralbauleitung
der Waffen SS u. Polizei

L u b l i n

Anliegend wird der Verteiler des SS Wirtschafters zurückgesandt. Ein Krematorium ist im hiesigen Lager nicht vorhanden. Dieser Zustand wurde bereits öfters beanstandet. Die Errichtung eines Krematoriums wäre jedoch dringend erforderlich. Ob allerdings die dem Amt C 3 zur Verfügung stehenden Einäscherungs Öfen für Trawniki in Frage kommen könnten, müsste von dort entschieden werden.

Zbiory AP w Lublinie

Document 191: Letter from the Head of Constructions of the Trawniki Camp to the Central Construction Office of the Lublin Concentration Camp of 2 September 1943 regarding the Topf furnaces of the Mogilev contract. Source: WAPL, Central Construction Office, 268, p. 147.

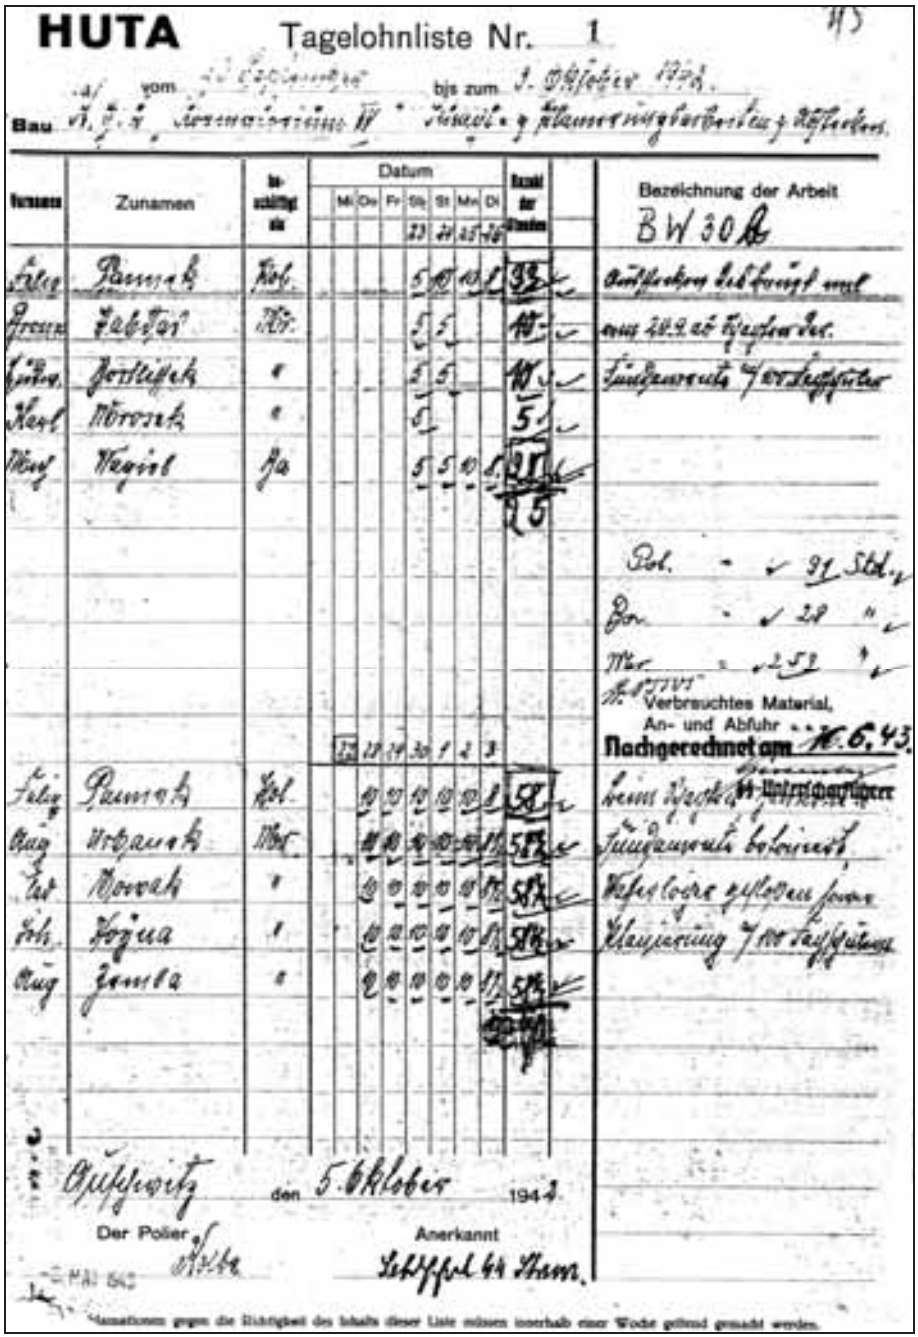

HUTA Tagelohnliste Nr. 1

vom 23 September bis zum 3. Oktober 1942.

Bau K. G. d. Krematorium IV Zimmer- u. Betonierungsarbeiten f. Öfenbau.

Nummer	Zunamen	Bezeichnung der Arbeit
Schlg.	Pamuk	BW 30 A
Vorarb.	Jakubczyk	
Zimm.	Jastlitzki	
Zimm.	Wronski	
Zimm.	Wegiel	
		Pol. - 91 Std.
		Bor. - 29 "
		Mör. - 252 "
		Verbrauchtes Material, An- und Abfuhr
		Nachgerechnet am 7.6.43.
Schlg.	Pamuk	beim Decken d. Unterschwellen
Zimm.	Urbanek	Zimmerarbeiten beendet
Zimm.	Nowak	Arbeiten eingestellt
Zimm.	Jozwa	Klausierung f. Treppe
Zimm.	Jamka	

Auschwitz den 5. Oktober 1942.

Der Polier

Anerkannt

Schiffel d. Firma.

Reklamationen gegen die Richtigkeit des Inhalts dieser Liste müssen innerhalb einer Woche gltend gemacht werden.

Document 192: First list of day wages of the Huta company for initial work performed at the construction site of Crematorium IV from 23 September to 3 October 1942. Source: RGVA, 502-2-54, p. 45.

J. A. TOPF & SÖHNE

MASCHINENFABRIK UND FEUERUNGSTECHNISCHES BAUGESCHÄFT

60 JAHRE

UNSER ARBEITSGEBIET:
Planung und Ausführung vollständiger Kesselhäuser
Umstellungen u. Umbauten bei nicht wirtschaftlicher Dampferzeugung

Abteilung D I
Wärmewirtschaftliche Untersuchungen und fachmännische Beratung
Wärmebilanzen
Eigen-Herstellung und Lieferung sämtlicher wärmetechn. Anlagen, Apparate und Vorrichtungen
Topf-Spezial-Feuerungen für alle Brennstoffe: Steinkohle, Braunkohle, Schwelkoks, Teer, Sägespäne, Holz usw.
Vollmechanische Topf-Roste
Halbmech. Topf-Feuerungen
Topf-Wurfbeschicker „Ballist"
Topf-Spezial-Roststäbe
Feuerungsarmaturen
Ölfeuerungen für sämtliche industrielle Betriebe
Vorwärmer, Lufterhitzer,
Dampfüberhitzer, Flugasche-
Ausblase-Vorrichtungen
Zugverstärkungsanlagen
Einmauerungen von Dampfkesseln von industriellen Feuerungen bis zu den größten Abmessungen usw.
Industrie-Schornsteinbau bis zu den größten Abmessungen
Schmiedeeiserne Schornsteine
Industrie-Ofenbau zur Abfallvernichtung, Müllverbrennung, Kabelverwertung, Verrockung
Feuerbestattungs-Einrichtungen mit moderner elektrischer- oder Gas-Beheizung

Abteilung D II
Sämtliche Transport-Anlagen
Mechanische Bekohlung und Entaschung

Abteilung D III
Feuerungstechnische Anlagen für industrielle Betriebe, Bäckereien, Gaststätten usw.
Absaugeanlagen für Staub, Späne usw.
Kühlanlagen
Gärtnereibau

Abteilung E III
Pneumatische Förderanlagen für Kohle, Asche, Chemikalien, Getreide und alle ähnlichen schüttgüter

Abteilung C
Eisenkonstruktionen und Behälterbau

ERFURT
POSTFACH 552/6
FABRIK UND VERWALTUNG
DREYSESTRASSE 7/9
DRAHTWORT
TOPFWERKE ERFURT
FERNRUF
25125 25126 25127 25128

Kosten-Anschlag

UNSERE ABTEILUNG.
D/Prf.
ANGEBOT Nr.
40/999.
HAUSAPPARAT Nr.
123.
DATUM:
13.11.40.

Titl.
Reichsführer SS,
Chef der deutschen Polizei,
Hauptamt Haushalt und Bauten,
SS-Neubauleitung KL Auschwitz,
Auschwitz /OS.

Betrifft: 1 koksbeheizten T o p f - Doppelmuffel-

Einäscherungs-Ofen mit Druckluft-Anlage.

Durch Herrn Oberingenieur Prüfer !

Aufgestellt: Prf/Hes.
Geprüft:

Die Spezialfabrik für feuerungstechnische Anlagen TOPF
hat Zehntausende von TOPF-Feuerungen geliefert.
Hervorragende sechzigjährige Spezialerfahrungen.
Eigene Versuchsstation und feuerungstechnisches Laboratorium.
Untersuchung von Brennstoffen, Asche, Speisewasser.
Eigene Lehrheizer.

Document 193: "Cost estimate" by J.A. Topf & Söhne of 13 November 1940 regarding the second TOPF coke-fired double-muffle cremation furnace for Crematorium I at Auschwitz. Source: RGVA, 502-1-327, pp. 168-172.

J. A. TOPF & SÖHNE
ERFURT

2. Blatt des Kostenanschlages vom 13.11.40.

für KL, Auschwitz /OS.

Lfd. Nr.	Anzahl	Gegenstand der Veranschlagung		
	1	koksbeheizter T o p f - Einäscherungs-Ofen mit Doppelmuffel und Druckluft-Anlage,		
		wozu folgende Lieferungen und Arbeiten gehören:		
		Fundament zum Ofen und Rauchkanal müssen bauseitig, nach unseren Angaben, ohne Kosten für uns ausgeführt werden.		
		Zum Mauerwerksmantel Ziegelsteine, Sand, Kalk und Zement. Die besten Steine werden zur Verblendung herausgesucht.		
		Das erforderliche Schamottematerial, bestehend aus Normal-, Form- und Keilsteinen und Monolitstampfmasse, sowie dem dazu gehörigen Mörtel.		
		Zur Isolierung des Ofens die erforderlichen Kieselgursteine, Schlackenwolle und Kieselgurmörtel.		
		Die schmiedeeisernen Verankerungs-Eisen, bestehend aus T-, U- und Winkel-Eisen, Ankern, Schrauben und Muttern.		
		Die guß- und schmiedeeisernen Armaturen, wie:		
	2	gußeiserne Einführungs-Türen mit gußeisernen Rahmen. Die Innenseiten der Türen werden mit Monolitstampfmasse ausgestampft,		
	6	gußeiserne Luftkanalverschlüsse,		
	4	gußeiserne Ascheentnahme-Türen,		
	2	gußeiserne Generatorfüll-Türen,		
	2	schmiedeeiserne Aschebehälter,		

Document 193: continued.

J. A. TOPF & SÖHNE
ERFURT

3. Blatt des Kostenanschlages vom 13.11.40.

für KL, Auschwitz /OS.

Lfd. Nr.	Anzahl	Gegenstand der Veranschlagung		
	2	schmiedeeiserne Rauchkanalschieberrahmen, mit Monolit ausgestampft, einschließlich der erforderlichen Rollen, Drahtseile und Gegengewichte,		
	die	erforderlichen Schürgeräte,		
	2	gußeiserne Feuer-Türen,		
	2	Planroste,		
	1	Druckluft-Anlage, bestehend aus dem Druckluft-Gebläse mit 1,5 PS-Drehstrom-Motor, direkt gekuppelt und der erforderlichen Rohrleitung.		
		Montage des Ofens.		
		Monteurgestellung zum Bau des Ofens, einschließlich der Reisekosten, Tagegelder, sowie einschließlich der sozialen Lasten.		
	1	schmiedeeiserne Leichen-Einführungs-Vorrichtung, bestehend aus dem Sargeinführungs-Wagen und dem schmiedeeisernen Verschiebe-Wagen mit den erforderlichen Laufschienen.		
		Frachten frei Auschwitz /OS.		
		P r e i s für den Ofen:	Reichsmark	7 753.--
		Kennziffergewicht: 2 600 kg Eisen.		
		Unserem Monteur müssen während der Bauzeit mehrere Hilfskräfte, ohne Kosten für uns, zur Verfügung gestellt werden.		
		Lief.Bed.A. 6o.6.4o. 1 ooo. L o2o4.		

Document 193: continued.

J. A. TOPF & SÖHNE

MASCHINENFABRIK UND FEUERUNGSTECHNISCHES BAUGESCHÄFT

60 JAHRE TOPF 1878

UNSER ARBEITSGEBIET:
Entwurf und Ausführung vollständiger Kesselhäuser
Verbesserungen u. Umbauten bei nicht wirtschaftlicher Dampferzeugung

Abteilung D I
Wärmewirtschaftliche Untersuchungen und fachmännische Beratung
Wärmebilanzen
Eigen-Herstellung und Lieferung sämtlicher wärmetechn. Anlagen, Apparate und Vorrichtungen
Topf-Spezial-Feuerungen für alle Brennstoffe: Steinkohle, Braunkohle, Schwelkoks, Torf, Sägespäne, Holz usw.
Vollmechanische Topf-Roste
Halbmech. Topf-Feuerungen
Topf-Wurfbeschicker „Bolist"
Topf-Spezial-Roststäbe
Feuerungsarmaturen
Ölfeuerungen für sämtliche industrielle Betriebe
Vorwärmer, Lufterhitzer, Dampfüberhitzer, Flugasche-Ausblase-Vorrichtungen
Zugverstärkungsanlagen
Einmauerungen von Dampfkesseln von industriellen Feuerungen bis zu den größten Abmessungen usw.
Industrie-Schornsteinbau bis zu den größten Abmessungen Schmiedeeiserne Schornsteine
Industrie-Ofenbau zur Abfallvernichtung, Müllverbrennung, Kabelverwertung, Verrockung
Feuerbestattungs-Einrichtungen mit moderner elektrischer- oder Gas-Beheizung

Abteilung D II
Sämtliche Transportanlagen
Mechanische Bearbeitung und Entstaubung

Abteilung D III
Lüftungs- und Klima-Anlagen
Turmdusch- u. Schwall-Brausebäder, sämtliche Sanitär-Anlagen usw.
Absaugeanlagen für Staub
Späne usw.
Kühlanlagen
Warmwasser usw.

Abteilung E III
Reinigungsanlagen für Kohle, Koks, Briketts, Gase, Luft, Wasser, Abwässer, Schlamm usw.

Abteilung C
Elektrotechnik und Bau

ERFURT
POSTFACH 352/3
FABRIK UND VERWALTUNG
DREYSESTRASSE 7/9
DRAHTWORT
TOPFWERKE ERFURT
FERNRUF
25125 25126 25127 25128

UNSERE ABTEILUNG: D/Prf.
ANGEBOT Nr. 40/964.
KAUSAPPARAT Nr. 123.
DATUM: 1.11.40.

Kosten-Anschlag

Titl.
Der Reichsführer SS,
Chef der Deutschen Polizei,
Hauptamt Haushalt u. Bauten,
SS-Neubauleitung KL
M a u t h a u s e n.

Betrifft: Lieferung eines koksbeheizten T o p f - Einäscherungs-Ofens mit Doppelmuffel und Druckluft-Anlage,
1 T o p f - Zugverstärkungs-Anlage.

Aufgestellt: Prf/Bes.
Geprüft: J

Die Spezialfabrik für feuerungstechnische Anlagen TOPF
hat Zehntausende von TOPF-Feuerungen geliefert.
Hervorragende sechzigjährige Spezialerfahrungen.
Eigene Versuchsstation und feuerungstechnisches Laboratorium.
Untersuchung von Brennstoffen, Asche, Speisewasser.
Eigene Lehrheizer.

Document 194: "Cost estimate" by J.A. Topf & Söhne of 1 November 1940 regarding a TOPF coke-fired double-muffle cremation furnace for the SS New Construction Office of Concentration Camp Mauthausen. Source: Bundesarchiv Koblenz, NS 4/Ma 54.

J. A. TOPF & SÖHNE
ERFURT

2. Blatt des Kostenanschlages vom 1.11.40.

für KL, Mauthausen.

Ud. Nr.	Anzahl	Gegenstand der Veranschlagung		
	1	koksbeheizter T o p f - Einäscherungs-Ofen mit Doppelmuffel und Druckluft-Anlage,		
		wozu folgende Lieferungen und Arbeiten gehören:		
		Zum Mauerwerksmantel Ziegelsteine, Sand, Kalk und Zement. Die besten Steine werden zur Verblendung herausgesucht.		
		Das erforderliche Schamottematerial, bestehend aus Normal-, Form- und Keilsteinen und Monolitstampfmasse, sowie dem dazu gehörigen Mörtel.		
		Zur Isolierung des Ofens die erforderlichen Kieselgursteine, Schlackenwolle und Kieselgurmörtel.		
		Die schmiedeeisernen Verankerungs-Eisen, bestehend aus T-, U- und Winkel-Eisen, Ankern, Schrauben und Muttern.		
		Die guß- und schmiedeeisernen Armaturen, wie:		
	2	gußeiserne Einführungs-Türen mit gußeisernen Rahmen. Die Innenseiten der Türen werden mit Monolitstampfmasse ausgestampft,		
	6	gußeiserne Luftkanalverschlüsse,		
	4	gußeiserne Asche-Entnahme-Türen,		
	2	gußeiserne Generatorfülltüren,		
	2	schmiedeeiserne Aschebehälter,		
	2	schmiedeeiserne Rauchkanalschieberrahmen mit Monolit ausgestampft, einschließlich der erforderlichen Rollen, Drahtseile und Gegengewichte,		
	die	erforderlichen Schürgeräte,		
	2	gußeiserne Federtüren,		
	2	Planroste,		

Document 194: continued.

J. A. TOPF & SÖHNE
ERFURT

3. Blatt des Kostenanschlages vom 1.11.40.

für KL, Mauthausen.

Ufd. Nr.	Anzahl	Gegenstand der Veranschlagung		
	1	Druckluft-Anlage, bestehend aus dem Druckluft-Gebläse mit 1,5 PS Drehstrom-motor, direkt gekuppelt und der erforderlichen Rohrleitung.		
		Montage des Ofens.		
		Monteurgestellung zum Bau des Ofens, einschließlich der Reisekosten, Tagegelder, und einschließlich der sozialen Lasten.		
	1	schmiedeeiserne Leichen-Einführungs-Vorrichtung, bestehend aus dem Sargeinführungs-Wagen und dem schmiedeeisernen Verschiebe-Wagen mit den erforderlichen Laufschienen.		
		Frachten und Anfuhrkosten frei Mauthausen.		
		P r e i s für den Ofen:	Reichsmark	7 753.--✓
	1	T o p f - Saugzug-Anlage		
		für ca. 4 000 cbm Abgase, bestehend aus:		
		1 Saugzug-Gebläse mit 3 PS-Drehstrom-Motor und Anlasser, mit dem erforderlichen Saug- und Druck-Stutzen und einer Drehklappe, die den Saug- vom Druckraum trennt.		
		P r e i s für die Anlage:	Reichsmark	1 250.--✓
				9003
		Unserem Monteur muß während der Bauzeit ein bis zwei Hilfskräfte ohne Kosten für uns zur Verfügung gestellt werden.		
		Lief.Bed.A. 6o.6.4o. 1 ooo. L o2o4.		

Document 194: continued.

Abschrift. J.A.Topf & Söhne, Erfurt.

Lfd. Nr.	Stück-Zahl	Gegenstand	Einheits-Preis RM	Rpf	Geldbetrag RM	Rpf
		BAX/8a Häftlings-Reviergebäude. Übertrag KL. Mauthausen.				
I.		Lieferung eines koksbeheizten T o p f -Einäscherungs- Ofens mit einer Muffel und Druckluft-Anlage,				
		wozu folgende Arbeiten und Lieferungen gehören:				
		Fundament zum Ofen und Rauchkanal müssen bauseitig nach unseren Angaben ohne Kosten für uns durchgeführt werden.				
		Zum Mauerwerksmantel Ziegelsteine, Sand, Kalk und Zement. Die besten Steine werden zur Verblendung herausgesucht.				
		Das erforderliche Schamottematerial, bestehend aus Normal-, Form-, und Keilsteinen und Monolitstampfmasse, sowie dem dazu gehörigen Mörtel.				
		Zur Isolierung des Ofens die erforderlichen Kieselgutsteine, Schlackenwolle und Kieselgurmörtel.				
		Die schmiedeeisernen Verankerungs-Eisen, bestehend aus T-, U- und Winkel-Eisen, Ankern, Schrauben und Muttern.				
		Die guß- und schmiedeeisernen Armaturen, bestehend aus :				
	1	schmiedeeisernen Muffelabsperrschieber-Einbindung, die mit Monolit ausgestampft wird, einschliesslich den erforderlichen gußeisernen Rollen, Drahtseil und einer Handwinde,				
	6	gußeisernen Luftkanalverschlüssen,				
	1	gußeisernen Ascheentnahmetür,				
	1	gußeisernen Generatorfüllschachtverschluss,				
	2	schmiedeeisernen Aschebehältern,				
	1	gußeisernen Feuertür,				
	1	schmiedeeisernen Planrost aus Vierkantstäben mit Rost-Auflager,				
		den erforderlichen Schürgeräten,				
	1	Druckluft-Anlage, bestehend aus dem Druckluft-Gebläse mit 1,5 PS- Drehstrom-Motor, direkt gekuppelt, und der erforderlichen Rohrleitung,				
		Übertrag				

Document 195: "Cost estimate" by J.A. Topf & Söhne of 30 April 1941 regarding a TOPF coke-fired double-muffle cremation furnace for the SS New Construction Office of Concentration Camp Mauthausen. Source: Bundesarchiv Koblenz, NS 4/Ma 54.

Lfd. Nr.	Stück-Zahl	Gegenstand	Einheits-Preis RM	Rpf	Geldbetrag RM	Rpf
		Übertrag				
	1	schmiedeeisernen Leicheneinführungs-Vorrichtung, bestehend aus den Sarg-einführungswagen und den erforderlichen Laufschienen.				
		Montage des Ofens.				
		Monteurgestellung zum Bau des Ofens, einschliesslich Reisekosten, Tagegelder, einschliesslich der sozialen Abgaben.				
		Preis Pos. I) RM			5.996.	—
		Kennziffergewicht: 1.900 kg				
		W a h l w e i s e :				
II)	1	koksbeheizter T o p f - Einäscherungs-Ofen mit Doppelmuffel und Druckluft-Anlage,				
		wozu folgende Lieferungen und Arbeiten gehören:				
		Fundament zum Ofen und Rauchkanal müssen bauseitig nach unseren Angaben ohne Kosten für uns ausgeführt werden.				
		Zum Mauerwerksmantel Ziegelsteine, Sand, Kalk und Zement. Die besten Steine werden zur Verblendung herausgesucht.				
		Das erforderliche Schamottematerial, bestehend aus Normal-, Form- und Keilsteinen und Monolitstampfmasse, sowie dem dazu gehörigen Mörtel.				
		Zur Isolierung des Ofens die erforderlichen Kieselgursteine, Schlackenwolle und Kieselgutmörtel.				
		Die schmiedeeisernen Verankerungs-Eisen, bestehend aus T-, U- und Winkel-Eisen, Ankern, Schrauben und Muttern.				
		Die guss-und schmiedeeisernen Armaturen, bestehend aus:				
	2	gusseisernen Einführungs-Türen mit gusseisernen Rahmen. Die Innenseiten der Türen werden mit Monolitstampfmasse ausgestampft,				
	6	gusseisernen Luftkanalverschlüssen,				
	4	gusseisernen Aschenentnahmetüren,				
	2	gusseisernen Generatorfülltüren,				
		Übertrag				

H. Dorndorf Verlag W. F. Mayr, Miesbach (Bayer. Hochland) 1939

Document 195: continued.

J.A.Topf & Söhne, Erfurt.

Lfd. Nr.	Stück-Zahl	Gegenstand	Einheits-Preis RM	Rpf	Geldbetrag RM	Rpf
		Übertrag				
	2	schmiedeeisernen Aschebehältern,				
	2	schmiedeeisernen Rauchkanalschieber-rahmen, mit Monolit ausgestampft, einschliesslich der erforderlichen Rollen, Drahtseile und Gegengewichte,				
	den	erforderlichen Schürgeräten,				
	2	gusseisernen Feuertüren,				
	2	Planrosten,				
	1	Druckluft-Anlage, bestehend aus dem Druckluft-Gebläse, mit 1,5 PS-Drehstrom-Motor, direkt gekuppelt und der erforderlichen Rohrleitung.				
		Montage des Ofens.				
		Monteurgestellung zum Bau des Ofens, einschliesslich der Reisekosten, Tagegelder, einschliesslich der sozialen Lasten.				
	1	schmiedeeiserne Leicheneinführungs-Vorrichtung, bestehend aus dem Sarg-einführungswagen und dem schmiedeeisernen Verschiebewagen mit den erforderlichen Laufschienen.				
		Preis Pos II).	RM		7.089.	—
		Kennziffergewicht: 2.700 kg				
III)	1	T o p f - Saugzug-Anlage für ca. 4000 cbm Abgase, bestehend aus: 1 Saugzug-Gebläse mit 3 PS-Drehstrom-Motor und Anlasser, mit dem erforderlichen Saug-und Druckstutzen und einer Drehklappe, die den Saug- vom Druckraum trennt.				
		Preis Pos. III).	RM		1.250.	—
		Kennziffergewicht: 650 kg.				
		Lieferzeit: Ca. 3 Monate nach Eingang der Materialien.				
		Unserem Monteur müssen während der Bauzeit 3 Hilfskräfte, ohne Kosten für uns, zur Verfügung gestellt werden.				
		Lief.Bed.A.60.11.40. 1000. L. o2o4.				
		Preise geprüft!				
		ff-Unterscharführer u. Bauleiter.				
		Für die Richtigkeit der Abschrift:				
		Mauthausen, den 30. April 1941.				
		Übertrag				

Document 195: continued.

J. A. TOPF & SÖHNE

MASCHINENFABRIK

CODES
EUD. MOSSE-CODE
A.B.C. CODE
STAUDT & RUNDIUS

GEGR. TOPF 1878

2 1 OKT. 1941

K. L.

An den

Reichsführer SS,
Chef der Deutschen Polizei,
Hauptamt Haushalt und Bauten,
SS-Bauleitung KL Mauthausen,
und Bauabschnitt A.-L.Gusen,

Mauthausen-Oberdonau.

ERFURT, 31.lo.41.
POSTFACH 362/9
FABRIK UND VERWALTUNG
DREYSESTRASSE 7/9

hes.

BETRIFFT:
Ihr Schreiben v. 16.lo.41, Nr.3 718, Einäscherungs-Ofen, Ihren Bestellschein Nr. 474, Bauabschnitt BWG/25.

IHR ZEICHEN
K/L.-W.

UNSERE ABTEILUNG:
D IV/Prf.

K o s t e n a n s c h l a g

auf

1 koksbeheizten Topf-Einäscherungs-Ofen
mit Doppelmuffel und Druckluft-Anlage
sowie der Einführungs-Vorrichtung.

Document 196: "Cost estimate" by J.A. Topf & Söhne of 31 October 1941 regarding a TOPF coke-fired double-muffle cremation furnace for the Concentration Camp Mauthausen. Source: Bundesarchiv Koblenz, NS 4/Ma 54.

J. A. TOPF & SÖHNE
ERFURT

2. Blatt des Kostenanschlages vom 31.10.41.

für Mauthausen-Oberdonau.

Ufd. Nr.	Anzahl	Gegenstand der Veranschlagung
		1 koksbeheizter Topf-Einäscherungs-Ofen mit Doppelmuffel und Druckluft-Anlage sowie der Einführungs-Vorrichtung,
		wozu folgende Lieferungen und Arbeiten gehören:
		Fundament und Rauchkanal müssen bauseitig, nach unseren Angaben, ohne Kosten für uns ausgeführt werden.
		Zum Mauerwerksmantel Ziegelsteine, Sand, Kalk und Zement. Die besten Steine werden zur Verblendung herausgesucht.
		Das erforderliche Schamottematerial, bestehend aus Normal-, Form- und Keilsteinen und Monolitstampfmasse, sowie dem dazu gehörigen Mörtel.
		Zur Isolierung des Ofens die erforderlichen Kieselgursteine, Schlackenwolle und Kieselgurmörtel.
		Die schmiedeeisernen Verankerungs-Eisen, bestehend aus T-, U- und Winkel-Eisen, Ankern, Schrauben und Muttern.
		Die guß- und schmiedeeisernen Armaturen, wie:
	2	gußeiserne Einführungs-Türen mit gußeisernen Rahmen. Die Innenseiten der Türen werden mit Monolitstampfmasse ausgestampft,
	6	gußeiserne Luftschieberverschlüsse,
	4	gußeiserne Asche-Entnahmetüren,
	2	gußeiserne Generator-Füll-Türen,
	2	schmiedeeiserne Aschebehälter,

Document 196: continued.

J. A. TOPF & SÖHNE
ERFURT

3. Blatt des Kostenanschlages vom 31.1o.41.

für Mauthausen-Oberdonau.

Lfd. Nr.	Anzahl	Gegenstand der Veranschlagung		
	2	schmiedeeiserne Rauchkanal-Schieberrahmen, mit Konolit ausgestampft, einschließlich der erforderlichen Rollen, Drahtseile und Gegengewichte,		
	die	erforderlichen Schürgeräte,		
	2	gußeiserne Feuertüren,		
	2	Planroste,		
	1	Druckluft-Anlage, bestehend aus dem Druckluft-Gebläse mit 1,5 PS-Drehstrom-Motor, direkt gekuppelt, und der erforderlichen Rohrleitung.		
		Montage des Ofens.		
		Monteurgestellung zum Bau des Ofens, einschließlich der Reisekosten, Tagegelder, sowie einschließlich der sozialen Lasten.		
	1	schmiedeeiserne Leichen-Einführungs-Vorrichtung, bestehend aus dem Sarg-Einführungs-Wagen und dem schmiedeeisernen Verschiebe-Wagen mit den erforderlichen Laufschienen.		
		Preis für den Ofen: RM		7 35o.--
		Kennziffergewicht: 2 82o kg.		
		Unserem Monteur müssen während der Bauzeit mehrere Hilfskräfte, ohne Kosten für uns, zur Verfügung gestellt werden.		
		Lief.Bed.A. 6o.5.41. 2 ooo. L o2o4.		- 4 -

68. 1. 40. 8000. Cr.

Document 196: continued.

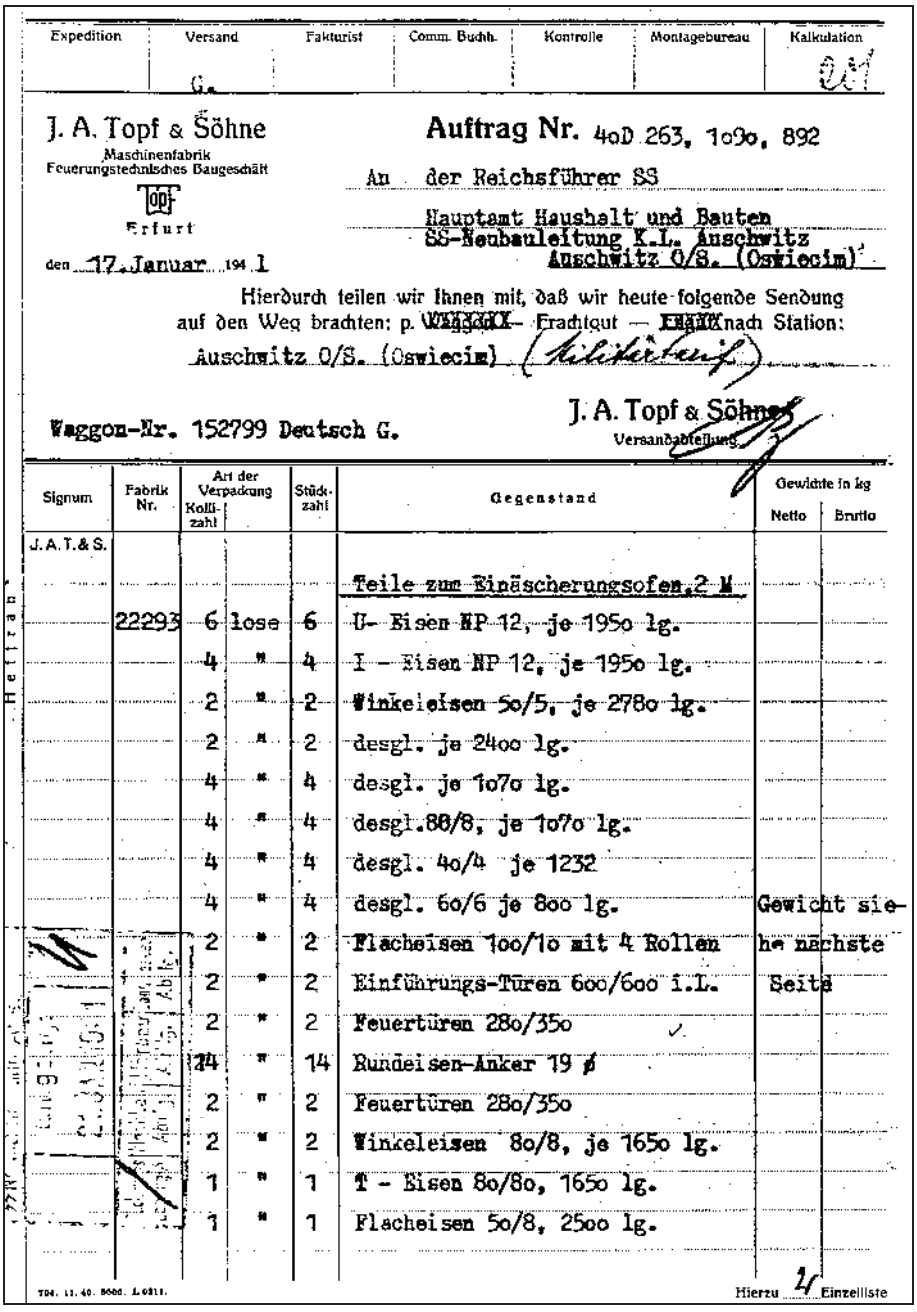

Expedition	Versand	Fakturist	Comm. Buchh.	Kontrolle	Montagebureau	Kalkulation
	G.					

J. A. Topf & Söhne
Maschinenfabrik
Feuerungstechnisches Baugeschäft
Topf
Erfurt

den 17. Januar 194 1

Auftrag Nr. 40D 263, 1090, 892

An der Reichsführer SS
Hauptamt Haushalt und Bauten
SS-Neubauleitung K.L. Auschwitz
Auschwitz O/S. (Oswiecim)

Hierdurch teilen wir Ihnen mit, daß wir heute folgende Sendung auf den Weg brachten: p. Waggon – Frachtgut – Eilgut nach Station:
Auschwitz O/S. (Oswiecim) (Nebenbahn)

Waggon-Nr. 152799 Deutsch G.

J. A. Topf & Söhne
Versandabteilung

Heftrand

Signum	Fabrik Nr.	Art der Verpackung Kolli-zahl		Stück-zahl	Gegenstand	Gewichte in kg Netto	Brutto
J.A.T.& S.					Teile zum Einäscherungsofen.2 M		
	22293	6	lose	6	U- Eisen NP 12, je 1950 lg.		
		4	"	4	I – Eisen NP 12, je 1950 lg.		
		2	"	2	Winkeleisen 50/5, je 2780 lg.		
		2	"	2	desgl. je 2400 lg.		
		4	"	4	desgl. je 1070 lg.		
		4	"	4	desgl.80/8, je 1070 lg.		
		4	"	4	desgl. 40/4 je 1232		
		4	"	4	desgl. 60/6 je 800 lg.	Gewicht sie-	
		2	"	2	Flacheisen 100/10 mit 4 Rollen	he nächste	
		2	"	2	Einführungs-Türen 600/600 i.L.	Seite	
		2	"	2	Feuertüren 280/350		
		14	"	14	Rundeisen-Anker 19 ø		
		2	"	2	Feuertüren 280/350		
		2	"	2	Winkeleisen 80/8, je 1650 lg.		
		1	"	1	T - Eisen 80/80, 1650 lg.		
		1	"	1	Flacheisen 50/8, 2500 lg.		

704. 11. 40. 8000. L 0811.

Hierzu 1 Einzelliste

Document 197: Bill of lading by J.A. Topf & Söhne to the SS New Construction Office Auschwitz of 17 January 1941 regarding the parts of the second TOPF coke-fired double-muffle cremation furnace for Crematorium I at Auschwitz. Source: RGVA, 502-1-327, pp. 201-203.

Einzelliste Nr. 1 Auschwitz Auftrag Nr. 202

Signum	Fabrik-Nr.	Art der Verpackung Kolli-zahl		Stück-zahl	Gegenstand	Gewichte in kg Netto	Brutto
J.A.T.&S.				-	ferner		
	22293	2	lose	2	Rauchkanalschieber 35o/6oo		
		2	"	2	Gehäuse dazu		
		6	"	6	Luftkanalverschlüsse 1o8/128		
		2	"	2	Aschebehälter 35o/32o		
		2	"	2	Schürgeräte ca. 3ooo lg.		
		3o	"	3o	Vierkanteisen 4o/4o je 63o lg.		
		34	"	34	desgl. je 74o lg.	2o36	2o36
		1	"	1	Rohrleitung 12o/124		
		1	"	1	Siederohr 82/89 ø, 156o lg.		
		1	"	1	desgl. 166o lg.		
		2	"	2	Füllschachtverschlüsse		
		1o	"	1o	Laufschienen ~~5o/5o/5~~ mit Ankern		
		1	Vschl.	2	Asbestplatten 5 mm stark	1o,5	14
		13	Papiersäcke		Schlackenwolle	5oo	5oo
		2	*		~~* Monolit~~	~~117~~	~~117~~
		1	Stoffsack		~~Monolit~~	~~XXX~~	~~XXX~~
	22515	1o	lose	1o	Schamotte - Roststeine 56o lg.	46o	46o
	22469	1	"	1	Gebläse 12o/3oo mit Elektro-Motor SO 37/2, 5,5 PS	9o	9o
		1	Kiste	4	Steinschrauben 3/8 x 15o	o,5	81
				1	Sterndreieckschalter	4	
	22293			4	Schamotte-Steine für Feuertür	48	
				1	Drahtseil 1o ø, 1o m lg.	3,5	
				4	Seilkauschen , 8 Klemmen	1,5	
					div. Schrauben u. Scheiben	8	
					Übertrag		3181

Heftrand

JAN. 1941

784 n. d. 40. 6000. H.

Document 197: continued.

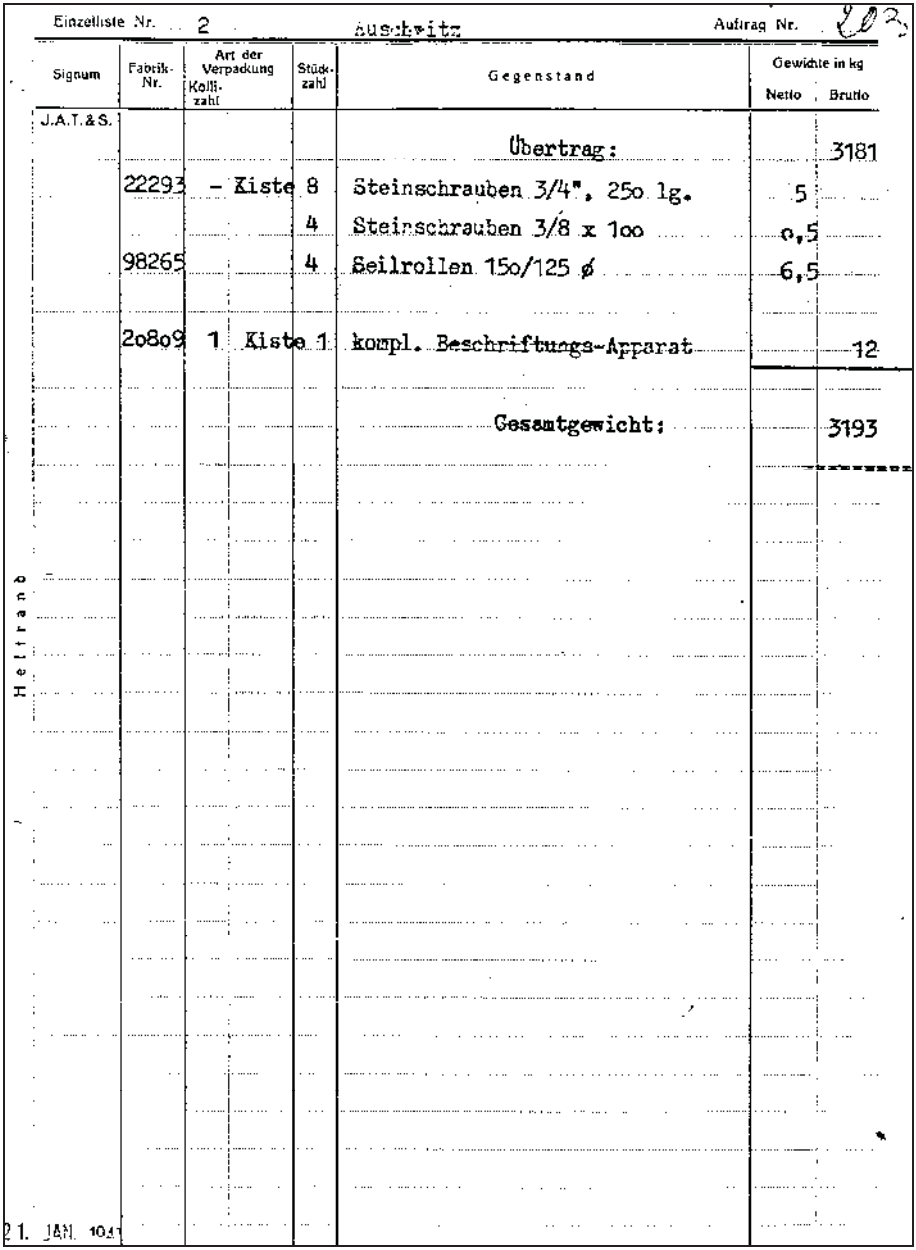

Einzelliste Nr. 2 Auschwitz Auftrag Nr. 102

Signum	Fabrik-Nr.	Art der Verpackung	Kolli-zahl	Stück-zahl	Gegenstand	Gewichte in kg Netto	Brutto
J.A.T.&S.					Übertrag:		3181
	22293	- Kiste		8	Steinschrauben 3/4", 25o lg.	5	
				4	Steinschrauben 3/8 x 1oo	o,5	
	98265			4	Seilrollen 15o/125 ø	6,5	
	2o8o9	1 Kiste	1		kompl. Beschriftungs-Apparat		12
					Gesamtgewicht:		3193

Heftrand

21. JAN. 1941

Document 197: continued.

J. A. TOPF & SÖHNE

-4. OKT. 1941

MASCHINENFABRIK UND FEUERUNGSTECHNISCHES BAUGESCHÄFT

CODES
RUD. MOSSE-CODE
A.B.C. CODE
STAUDT & HUNDIUS

GEGR. TOPF 1878

DRAHTWORT
TOPFWERKE ERFURT
FERNRUF
23125 23126 23127 23128 23129
GELDVERKEHR
REICHSBANK-GIROKONTO
POSTSCHECKKONTO
ERFURT 1792

An den

Reichsführer SS
und Chef der deutschen Polizei,
Bauleitung Waffen-SS,

Auschwitz /O.-S.

ERFURT, 25.9.41.
POSTFACH 552/0
FABRIK UND VERWALTUNG
DREYSESTRASSE 7/9

hes.

BETRIFFT: Einäscherungs-Ofen.

IHR ZEICHEN -

UNSERE ABTEILUNG: DIV
Prf. 1

K o s t e n a n s c h l a g

auf

einen koksbeheizten Topf-Einäscherungs-Ofen mit Doppelmuffel und Druckluft-Anlage.

Eingang: 26 SEP 1941

Hochbau Abtlg. | Tiefbau Abtlg. | Landesbauamt Abtlg.

Document 198: "Cost estimate" by J.A. Topf & Söhne of 25 September 1941 regarding the third TOPF coke-fired double-muffle cremation furnace for Crematorium I at Auschwitz. Source: RGVA, 502-2-23, pp. 264-267.

J. A. TOPF & SÖHNE
ERFURT

2. Blatt des Kostenanschlages vom 25.9.41.

für Auschwitz /O.-S.

Lfd. Nr.	Anzahl	Gegenstand der Veranschlagung		
		1 koksbeheizter Topf-Einäscherungs-Ofen mit Doppelmuffel und Druckluft-Anlage,		
		wozu folgende Lieferungen und Arbeiten gehören:		
		Fundament zum Ofen und Rauchkanal müssen bauseitig nach unseren Angaben ohne Kosten für uns ausgeführt werden.		
		Zum Mauerwerksmantel Ziegelsteine, Sand, Kalk und Zement. Die besten Steine werden zur Verblendung herausgesucht.		
		Das erforderliche Schamottematerial, bestehend aus Normal-, Form- und Keilsteinen und Monolitstampfmasse, sowie dem dazugehörigen Mörtel.		
		Zur Isolierung des Ofens die erforderlichen Kieselgursteine, Schlackenwolle und Kieselgurmörtel.		
		Die schmiedeeisernen Verankerungs-Eisen, bestehend aus T-, U- und Winkel-Eisen, Ankern, Schrauben und Muttern.		
		Die guß- und schmiedeeisernen Armaturen, wie:		
	2	gußeiserne Einführungstüren mit gußeisernen Rahmen. Die Innenseiten der Türen werden mit Monolitstampfmasse ausgestampft,		
	6	gußeiserne Luftkanalverschlüsse,		
	4	gußeiserne Ascheentnahmetüren,		
	2	gußeiserne Generatorfülltüren,		
	2	schmiedeeiserne Aschebehälter,		
	2	schmiedeeiserne Rauchkanalschieberrahmen, mit Monolit ausgestampft, einschließlich der erforderlichen Rollen, Drahtseile und Gegengewichte,		

68. 3. 41. 19030. L 0204 (5202)

Document 198: continued.

J. A. TOPF & SÖHNE
ERFURT

3. Blatt des Kostenanschlages vom 25.9.41.

für Auschwitz /O.-S.

Ud. Nr.	Anzahl	Gegenstand der Veranschlagung		
	die	erforderlichen Schürgeräte,		
	2	gußeiserne Feuertüren,		
	2	Planroste,		
	1	Druckluft-Anlage, bestehend aus dem Druckluft-Gebläse mit 1,5 PS-Drehstrom-Motor, direkt gekuppelt, und der erforderlichen Rohrleitung.		
		<u>Montage des Ofens.</u>		
		Monteurgestellung zum Bau des Ofens, einschließlich der Reisekosten, Tagegelder, einschließlich der sozialen Lasten.		
	1	schmiedeeiserne Leicheneinführungsvorrichtung, bestehend aus dem Sargeinführungswagen und dem schmiedeeisernen Verschiebewagen mit den erforderlichen Laufschienen, einschließlich einer Drehscheibe.		
		Preis des Ofens: RM		7 332.--/
		Kennziffergewicht: 2 87o kg.		
		Der Preis gilt ab Werk Erfurt, ohne Verpackung, einschließlich Monteurgestellung.		
		Für die Dauer der Montage sind unserem Monteur bauseitig, kostenlos für uns, drei Helfer zur Verfügung zu stellen.		
		Lief.Bed.A. 6o.5.41. 2 ooo. L o2o4.		- 4 -

65. 3. 41. [illegible]

Document 198: continued.

J. A. TOPF & SÖHNE
Maschinenfabrik
Feuerungstechnisches Baugeschäft

ERFURT, den 21. Oktober 1941

54/44

Versandanzeige

30. OKT. 1941

Der Reichsführer SS Hauptamt Haushalt und Bauten
SS-Neubauleitung z.b.V. Auschwitz
Auschwitz O/S.

Hierdurch teilen wir Ihnen mit, daß wir heute folgende Sendung auf den Weg brachten: p. Waggon — ~~Frachtgut — Eilgut — Expreßgut — Kraftwagen~~ nach Station:

franko Auschwitz O/S. Anschlußgleis
Waggon-Nr. 45225 München (G)

J. A. TOPF & SÖHNE
VERSANDABTEILUNG

Signum	Unsere Auftrag-Nr.	Art der Verpackung Kolli-zahl		Stück-zahl	Gegenstand	Gewichte in kg Netto	Brutto
J.A.T.& S.	47/1380/1				Teile zum koksbeheiztem TOPF-Doppelmuffel-Einäscherungsofen.		
	23131	2	lose	2	Winkeleis.9o/9, 2ooo lg.	62	62
		4	"	4	" 8o/8, 1235 lg.	47	47
		2	"	2	Einführungstüren 6oo/6oo	425	425
		4	"	4	Winkeleis. 5o/5, 1235 lg.	19	19
		2	"	2	Feuertüren 28o/35o	9o	9o
		1	"	1	Winkel 5o/5, 233o lg.	8,5	8,5
		6	"	6	Luftkanalverschlüsse 1o8/126	5o	5o
		1	"	2	Winkeleis.6o/6, 1945 lg vernietet	24,5	24,5
		13	"	13	Rundeisen-Anker 16 ø	55	55
		4	"	4	I-eisen NP 12, 2ooo lg.	9o	9o
		6	"	6	Winkeleis. 5o/5, 824 lg.	18	18
		2	"	2	Winkeleis. 9o/9, 2ooo lg.	56	56
		2	"	2	" 5o/5, 113o lg.	8	8
		1	"	1	Flacheisen 7o/1o, 252o lg.	13	13
		2	"	2	Winkeleis. 8o/8, 16oo lg.	3o	3o
		2	"	2	desgl.	3o,5	3o,5
		4	"	4	" 5o/5, 1235 lg.	19,5	19,5
		2	"	2	Feuertüren 28o/35o	9o	9o
		1	"	1	Flacheis. 7o/1o, 252o lg.	13	13
		4	"	4	" 8o/8, 79o gestr.lge.	19	19
		2	"	2	Füllschachtverschlüsse 27o/34o i.l.	126	126
					Übertrag	Hierzu	

7. OKT. 1941

Document 199: Bill of lading by J.A. Topf & Söhne to the SS New Construction Office Auschwitz of 21 October 1941 regarding the parts of the third TOPF coke-fired double-muffle cremation furnace for Crematorium I at Auschwitz. Source: RGVA, 502-1-312, pp. 104-105.

Einzelliste Nr. 1 Auftrag Nr.

Signum	Fabrik-Nr.	Art der Verpackung	Kolli-zahl	Stück-zahl	Gegenstand	Gewichte in kg Netto	Brutto
J.A.T.&S.					Übertrag		1294
	23131	2	lose	2	Flacheis. 7o/1c, 77o lg.	8	8
		2	"	2	Flacheisen-Bügel mit je 2 Seilrollen	27	27
		2	"	2	Rauchkanalschieber-Rahmen	19	19
		2	"	2	" Gehäuse	34	34
		2	"	2	Gegengewichte 24o ø	72	72
		2	"	2	Aschebehälter	12	12
		2	"	2	Schürgeräte	12	12
		3o	"	3o	Vierkanteisen 4o/4o, 63o lg.	255	255
		4	"	4	" " 74o lg.	37	37
		3	"	3	Blechrohr-Leitungsstücke 12o 1ó	46	46
		1o	"	1o	Schamotte-Roststeine K 6 65o lg.	44o	44o
	23133	1o	"	1o	Laufschienen f.d.Einführwagen	83	83
		1	"	1	Verschiebewagen	1oo	1oo
		1	"	1	Einführwagen mit Abstreifer	3o3	3o3
		6	"	6	Gegengewichte 3oo/19o/21o	264	264
	23238	1	"	1	Gebläse 12o/3oo mit Drehstrom-motor 1,5 PS	5o	5o
	2741o	1o	lose	1o	Schamotte-Roststeine K 6a , 65o lg.	44o	44o
	23131	1	lose	1	I-eisen NP 12, 2ooo lg.	22,5	22,5
	23131	1	Kiste	2	Firmenschilder	o,1	3o
				1o	m Drahtseil 1o ø mit Kauschen u. Klemmen	5	
					div. Schrauben	16	
							3548,5

Nichtzutreffendes [illegible]

[illegible] 30.10.41. [illegible]

Document 199: continued.

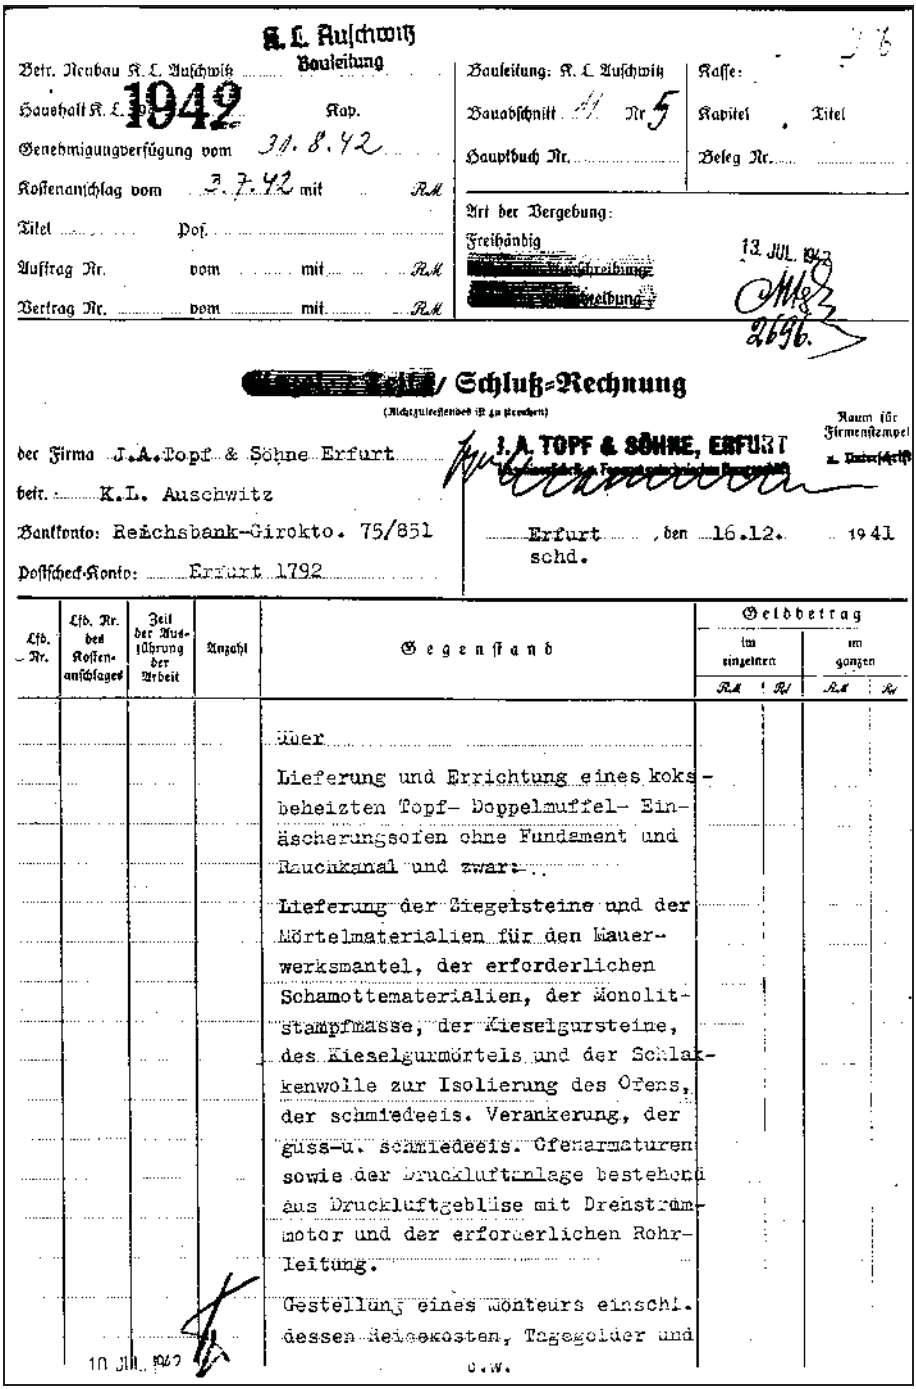

K.L. Auschwitz
Bauleitung

Betr. Neubau K.L. Auschwitz
Haushalt K.L. 1942 Kap.
Genehmigungsverfügung vom 31.8.42
Kostenanschlag vom 3.7.42 mit RM
Titel Pos.
Auftrag Nr. vom mit RM
Vertrag Nr. vom mit RM

Bauleitung: K.L. Auschwitz
Bauabschnitt IV Nr 5
Hauptbuch Nr.

Kasse:
Kapitel Titel
Beleg Nr.

Art der Vergebung:
Freihändig
[redacted]schreibung
[redacted]eldung

13. JUL. 1943
2696.

[redacted] / Schluß-Rechnung
(Nichtzutreffendes ist zu streichen)

der Firma J.A.Topf & Söhne Erfurt
betr.: K.L. Auschwitz
Bankkonto: Reichsbank-Girokto. 75/851
Postscheck-Konto: Erfurt 1792

Raum für Firmenstempel und Unterschrift
J.A. TOPF & SÖHNE, ERFURT

Erfurt, den 16.12. 1941
schd.

Lfd. Nr.	Lfd. Nr. des Kostenanschlages	Zeit der Ausführung der Arbeit	Anzahl	Gegenstand	Geldbetrag im einzelnen RM	Rf	Geldbetrag im ganzen RM	Rf
				Uebr.				
				Lieferung und Errichtung eines koks-beheizten Topf- Doppelmuffel- Einäscherungsofen ohne Fundament und Rauchkanal und zwar:				
				Lieferung der Ziegelsteine und der Mörtelmaterialien für den Mauerwerksmantel, der erforderlichen Schamottematerialien, der Monolitstampfmasse, der Kieselgursteine, des Kieselgurmörtels und der Schlakkenwolle zur Isolierung des Ofens, der schmiedeeis. Verankerung, der guss-u. schmiedeeis. Ofenarmaturen sowie der Druckluftanlage bestehend aus Druckluftgebläse mit Drehstrommotor und der erforderlichen Rohrleitung.				
				Gestellung eines Monteurs einschl. dessen Reisekosten, Tagegelder und				
		10 JUL. 1943		u.s.w.				

Document 200: "Final invoice" of J.A. Topf & Söhne back-dated to 16 December 1941 regarding the third TOPF coke-fired double-muffle cremation furnace for Crematorium I at Auschwitz. Source: RGVA, 502-2-23, pp. 261-261a.

Lfd. Nr.	Lfd. Nr. des Kostenanschlages	Zeit der Ausführung der Arbeit	Anzahl	Gegenstand	Geldbetrag im einzelnen RM	Rpf	Geldbetrag im ganzen RM	Rpf
				sozialen Lasten zur Errichtung des Ofens.				
				Lieferung einer schmiedeeis. Leichen-einführungsvorrichtung bestehend aus Sargeinführungswagen, Verschiebe-wagen Laufschienen und Drehscheibe.				
				Im übrigen nach Massgabe unseres Kosten-anschlages vom 25.9.41 und uns. Auftragsannahmeschreiben vom 25.9. 1941.			7332.	--
				Fracht auf die ab Erfurt verladenen Eisenteile, lt. Frachtbrief vom 21.10.41			186.	10
							7518.	10
				- Abschlagszahlung v.31.1 .42			3650.	--
							3868.	10
				- Abzug wegen nicht gelieferter Drenplatte			82.	--
							3786.	10

Fachtechnisch richtig!
Auschwitz, d. 13. 7. 1942
Z.A. Teichmann
Bauführer

RM 116/1620

uns. Auftr.-Nr. 41 D 1980

Nachgerechnet am 14.7.42
Gliemann, Kontrolleur

uns. Rechnungsnr. 2365

Festgestellt am 3786.10
Hill, Alb
SS-Untersturmführer

An den

Herrn Reichsführer SS
Chef der deutschen Polizei
Hauptmann Haushalt und Bauten
Z.L.

A u s c h w i t z /O.S.

Document 200: continued.

J. A. TOPF & SÖHNE
Maschinenfabrik
Feuerungstechnische Bauunternehmung

S. 12. Januer 3
ERFURT, den 194

Ablagen

An die

Versandanzeige

Bauleitung der Waffen-SS u. Polizei
Gusen b. St. Georgen a.d. Gusen / Oberdonau

Bauleitung der Waffen-SS und Polizei

001569 14 JAN 1943

gesandt:	Betr. Anl.:	Erhalten:	obigen:
Waggon-Nr.			

Gusen b. St. Georgen
a.d. Gusen / Oberdonau

Hierdurch teilen wir Ihnen mit, daß wir heute folgende Sendung auf den Weg brachten: ~~per Waggon / Fracht / Eilgut / Expreß / Postpaket / Postpaket-Eilgut~~

41483 Kom. St. Georgen a.d. Gusen/Oberdonau mit nebenstehendem Leichtbrief

Ihr Schrb. v. 30.11.42
Az: T/S-b, 1257 a/42
Ihre Transport-Anmeldg.Nr. 1849 v.26.11.42

J. A. TOPF & SÖHNE
VERSANDABTEILUNG

Signum	Unsere Auftrag-Nr.	Art der Verpackung Kolli-zahl		Stück-zahl	Gegenstand	Gewichte in kg Netto	Brutto
J.A.T.&S.	41/2215/1 Fabr.Nr. 27 741				Teile zum Doppelmuffel-Einäscherungsofen:		
					Verankerung:		
		2	lose	2	Winkeleisen 9o/9 x 2ooo mm		
		4	"	4	" 8o/8 x 1235 "		
		4	"	4	" 5o/5 x 1235 "		
		1	"	1	" 5o/5 x 233o "		
		2	"	2	" 6o/6 x 1945 "		
		1	"	1	Rundeisenanker 16 mm Ø, 262o mm lang		
		4	"	4	I-Eisen NP 12, je 2ooo mm lg.		
		6	"	6	Winkeleisen 5o/5 x 824 "		
		2	"	2	" 9o/9 x 2ooo " mit Knotenblechen		
		4	"	4	Rundeisenanker 16 mm Ø, je 285o mm lang		
		2	"	2	desgl. je 284o mm lg.		
		2	"	2	Winkeleisen 5o/5 x 113o mm		
		6	"	6	Rundeisenanker 16 mm Ø, je 257o mm lang		
		1	"	1	Flacheisen 7o/1o x 252o mm		
		2	"	2	Winkeleisen 8o/8 x 16oo "		
		1	"	2	desgl. vernietet		
		4	"	4	" 5o/5 x 1235 mm		
		1	"	1	Flacheisen 7o/1o x 252o mm		
		4	"	4	dgl. 8o x1o x 79o mm gestr.lg.		

704. 8.42. 10000. L1021

Hierzu 2 Beiblätter

Document 201: Bill of lading by J.A. Topf & Söhne to SS Construction Office Gusen of 12 January 1943 regarding the parts for a TOPF coke-fired double-muffle cremation furnace. Source: Bundesarchiv Koblenz, NS 4/Ma 54.

Beiblatt Nr. 1 Auftrag Nr.

Signum	Unsere Auftrag-Nr.	Art der Verpackung Kolli-zahl		Stück-zahl	Gegenstand	Gewichte in kg Netto	Brutto
J.A.T.&S.	41/2215/1						
	Febr. Nr.	2	lose	2	Flacheisen 7o/1o x 77o mm lg.		
	27 741	2	"	2	" 1oo/1o x 122o " gestr. Länge mit 4 Wellen 2o mm Ø x 1oo mm lang		
		1	"	1	I-Eisen NP 12, 2ooo mm lang mit Knotenblech		
					Gesamtgewicht vorstehender Teile	6oo	6oo
		2	"	2	Rahmen zu den Rauchkanal-schiebern	19	19
		2	"	2	Hülsen dazu	38	38
		2	"	2	Gegengewichte	88	88
		2	"	2	Aschebehälter	14	14
		2	"	2	Schürgeräte	13	13
		3o	"	3o	Vierkanteisen 4o/4o x 63o mm	225	225
		4	"	4	desgl. je 74o mm lang	34	34
		1	"	1	Blechrohrleitung (Blechrohr m. Krümmer)	23	23
		2	"	2	Siederohre 89/82 mm Ø, 1o6o und 166o mm lang	28	28
	41/198o/1 Febr.Nr. 27 395	2	"	2	g.e. Einführtüren 5oo/5oo mm i. L., 1 x r., 1 x lks.	443	443
		4	"	4	g.e. Feuertüren 28o/35o mm	176	176
		6	"	6	" Luftkanalverschlüsse 1o8/126 mm	47	47
	41/2215/1 Febr.Nr. 27 736	2	"	2	" Einführtüren 6oo/6oo mm i.L. 1 x r., 1 x links	443	443
		6	"	6	" Luftkanalverschlüsse 1o8/126 mm	47	47
		2	"	2	" Füllschachtverschlüsse 27o/34o mm i. L.	128	128
		4	"	4	" Feuertüren 28o/35o mm	176	176
	27 743	1o	"	1o	Laufschienen zum Einführwagen	83	83
		1	"	1	Verschiebewagen	91	91
		1	"	1	Einführungswagen	182	182
		1	"	1	Blech 48o/2765 mm gestr. Lg. mit 2 Stegblechen	72	72
		6	"	6	Blechkästen	24	24
		1	"	1	Abstreifer	41	41
					Uebertrag		3o4o

Document 201: continued.

Beiblatt Nr. 2 Auftrag Nr.

Signum	Unsere Auftrag-Nr.	Art der Verpackung Kolli-zahl		Stück-zahl	Gegenstand	Gewichte in kg Netto	Brutto
J.A.I.&S.	42/1o5o/3				Uebertrag		3o4o
	Stückl.Nr.	32	lose	32	Vierkanteisen 3o/3o x 6oo mm	128	128
	44 Bl. 1						
	41/2215/1	1	"	1	Gebläse Nr. 12o/3oo mit El. Motor 38o Volt, 1,5 PS	5o	5o
Febr.Nr.	27 735						
	41/1o52	1	"	1	Gebläse Nr. 45o für Motor-Antrieb	269	269
"	26 674	1	"	1	Druckstutzen	4o	4o
		2	"	2	Winkeleisen mit Flacheisen-Ankern i.	7	7
		1	"	1	Gegenrahmen 5oo/35o mm l.	7	7
		1	"	1	Rauchkanalschieber	74	74
		1	"	1	Gegengewicht 21o mm Ø	28	28
	25 762	1	"	1	Gebläse Nr. 12o/59o mit El. Motor 1,1 PS, 38o Volt	118	118
	41/2215/1						
"	27 742	2o	"	2o	Schamotte-Roststeine K 6 a	74o	74o
	41 D.1c52	1	Kiste	4	Steinschrauben 3/8" x 2oo mm	1	78
"	[illegible]			4	Streifen Kraftregelplatte	o,5	
	26 716			1	Sterndreieckschalter	4	
	26 674			6	Steinschrauben 1/2" x 15o	1	
				1	Sterndreieckschalter	3	
					div. Schrauben	1	
				1	Trichter m. Rohr	o,5	
				1	g.e. Seilrolle, Fig. 2	1,5	
				1	Drahtseil 6,5 m, 6 mm Ø	1	
				1	g.e. Seilrolle Fig. 2	2,5	
				8	m Asbestschnur 8 mm Ø	o,3	
	41/2215/1			1o	m Drahtseil, 1o mm Ø	3,5	
"	27 741			2	Firmenschilder	o,1	
					div. Schrauben	17	
"	27 7[illegible]736			4	g.e. Seilrollen 125/15o mm Ø	6,5	
				2	Hebel	3	
				16	Sechsk.Schraub. 3/4" x 5o mm	4	
	41/198o/1			4	Seilrollen 15o/125 mm Ø	6,5	
"	27 395			3	g.e. Hebel Mod. 19 829	3	
							4579

Document 201: continued.

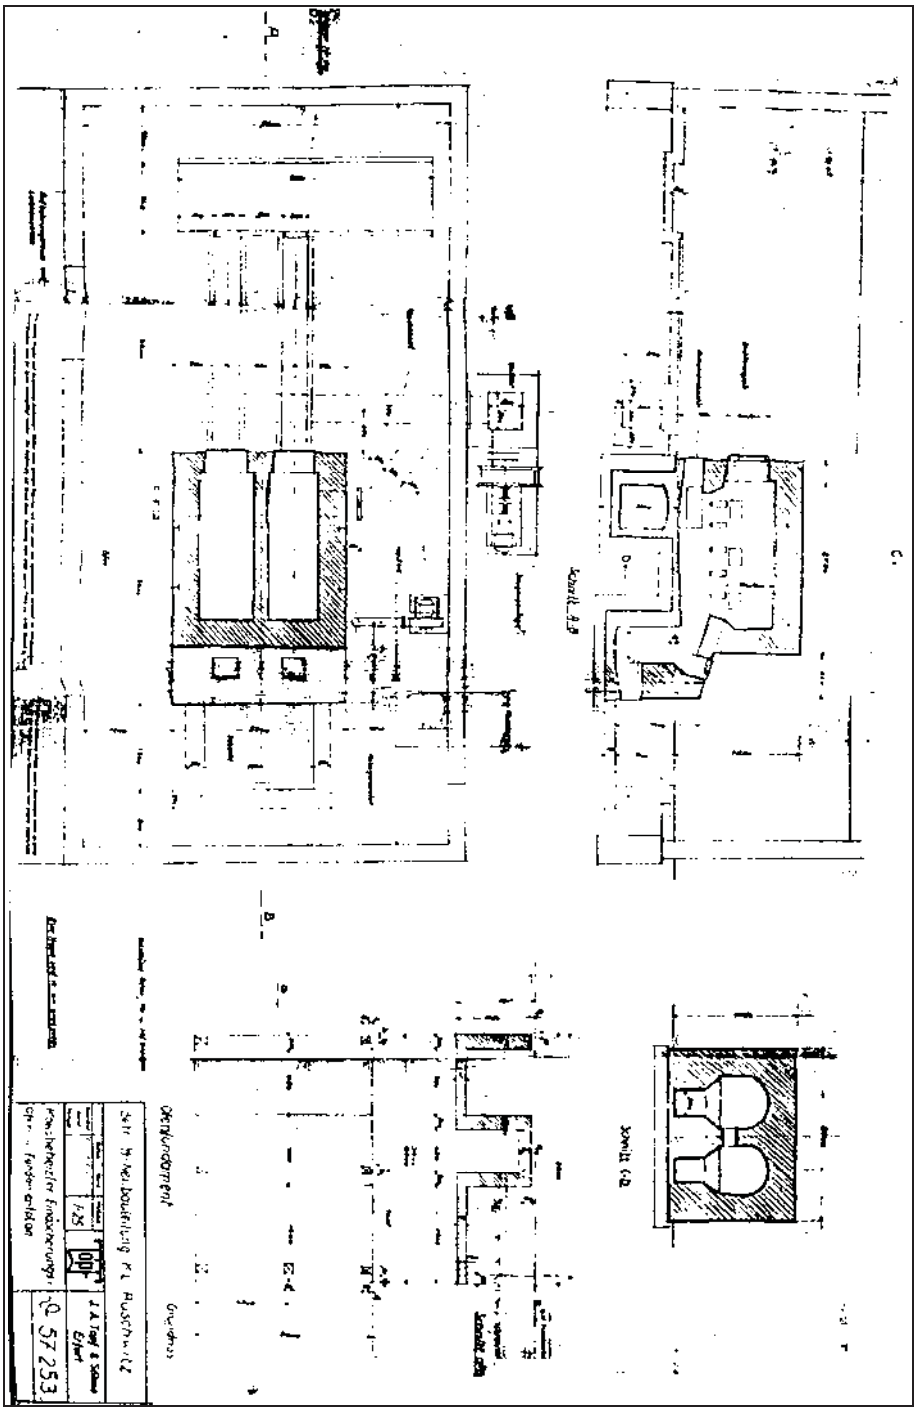

Document 202: Drawing by J.A. Topf & Söhne no. D 57253 "Coke-fired cremation furnace and foundation plan," 10 June 1940. Drawing of the first furnace for Crematorium I at Auschwitz. Source: Bundesarchiv Koblenz, NS 4/Ma 54.

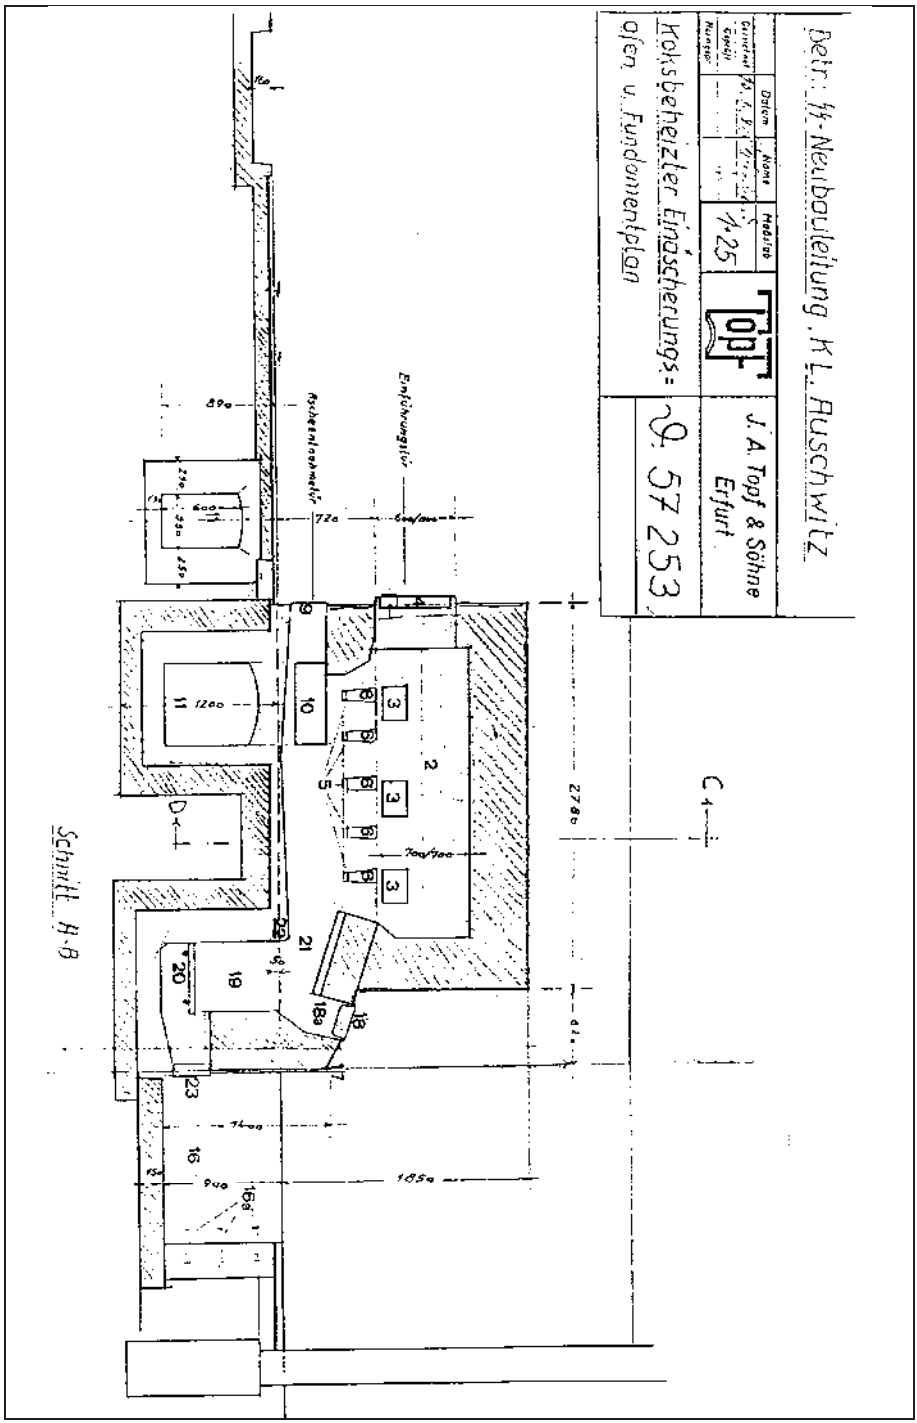

Document 202a: as above, longitudinal section.

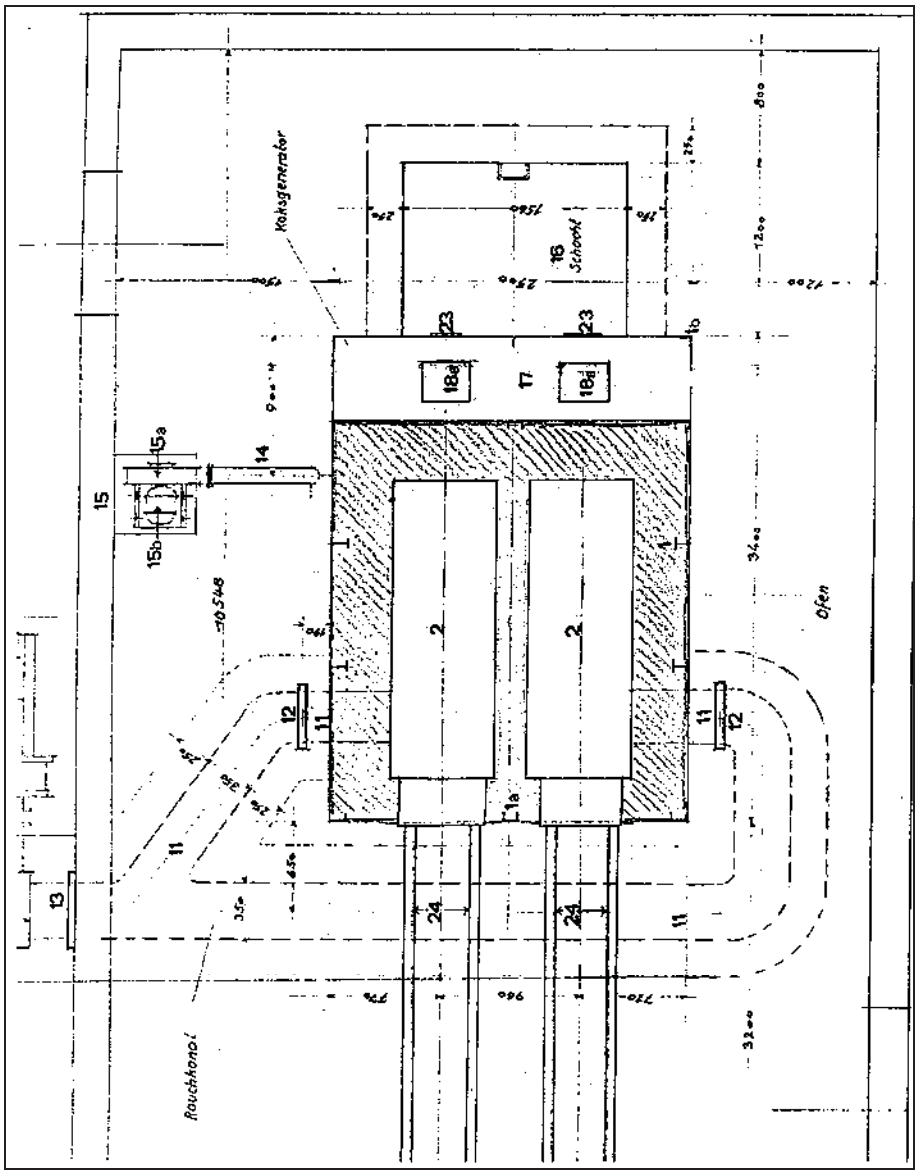

Document 202b: as above, horizontal section. Numbers added by Carlo Mattogno. See text of Part 1 for details.

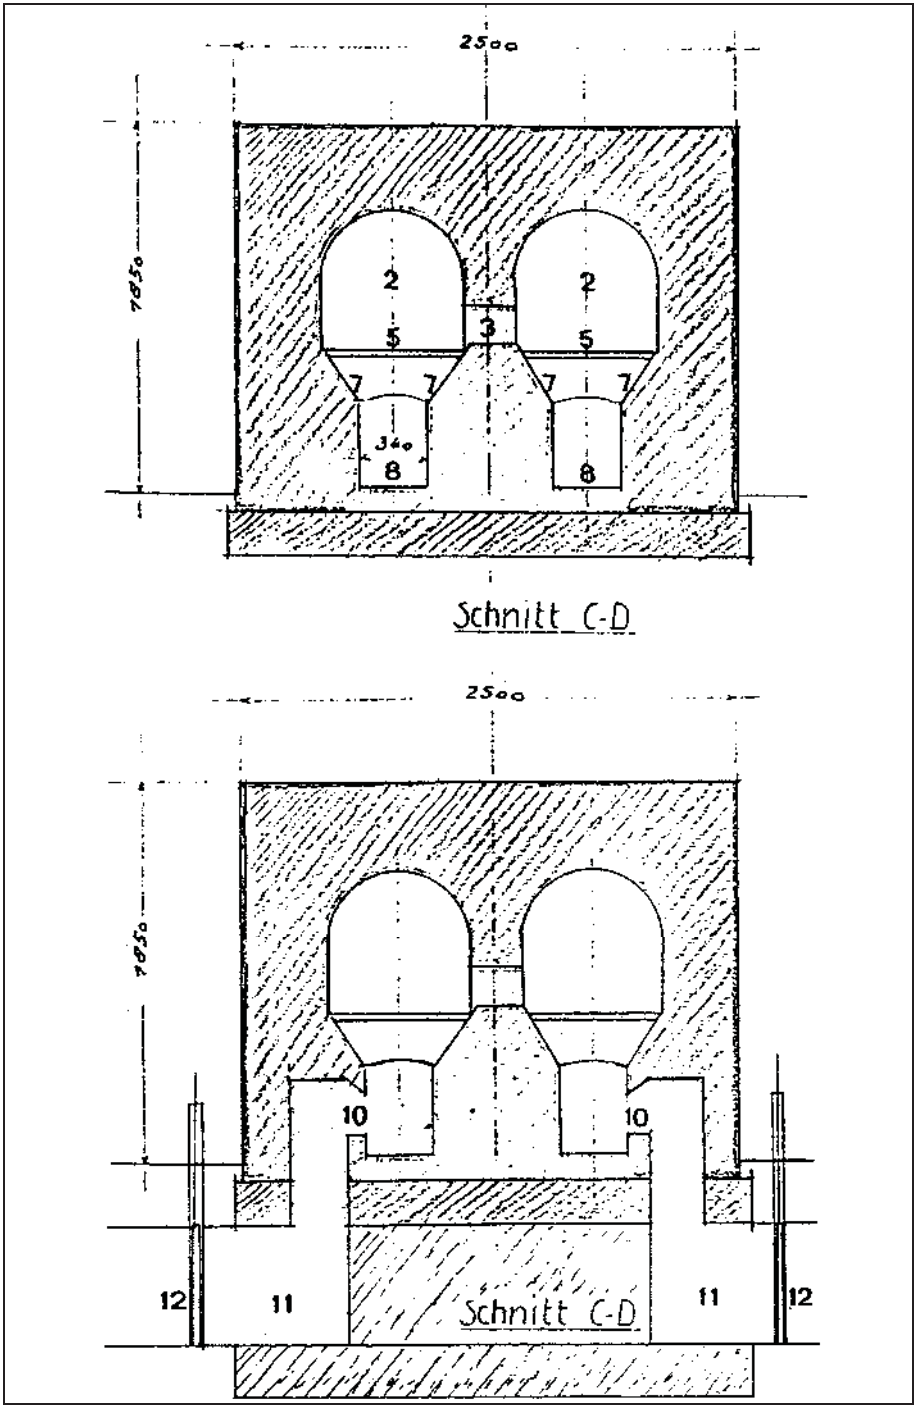

Document 202c & d: as above, vertical sections. 202d (bottom): section through the flue ducts. Numbers added by Carlo Mattogno. See text of Part 1 for details.

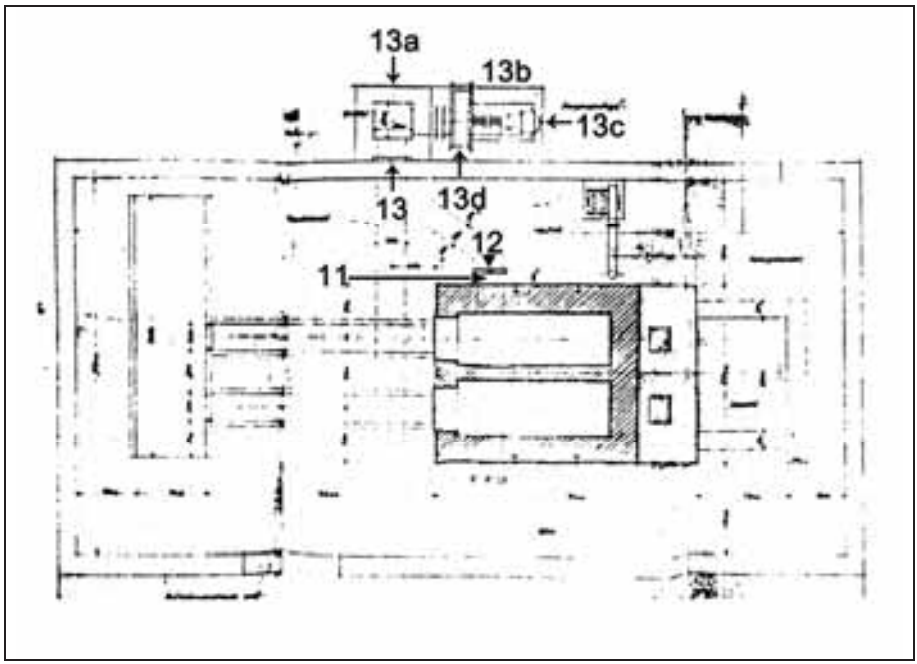

Document 202e: as above, setup of the chimney. Numbers added by Carlo Mattogno. See text of Part 1 for details.

TOPF J.A. TOPF & SÖHNE ERFURT

TAG 23.1.43. BLATT -1-

EMPFÄNGER Bauleitung der Waffen-SS und Polizei, Gusen bei St.Georgen.

D IV/Prf./hes.

A U F S T E L L U N G
der Materialien zu einem Topf-Doppel-
Einäscherungs-Ofen.

1 Sargeinführungswagen,
1 Verschiebewagen,
2 große gusseiserne Einführtüren,
2 gusseiserne Aschenentnahmetüren,
2 gusseiserne Füllschachtverschlüsse,
Coo Stück Schamotte-Normalsteine SS,
Soo " " " A,
5oo " " Keilsteine SS,
4oo " " " A,
1 4oo kg Schamottemörtel,
2 5oo kg Konolitstampfmasse,
1 3oo Stück weiße Kieselgursteine (Isoliersteine),
4oo kg Isoliermörtel.

Document 203: "List of materials for a TOPF double-muffle cremation furnace" for the SS New Construction Office of the Gusen camp on 23 January 1943. Source: Bundesarchiv Koblenz, NS 4/Ma 54.

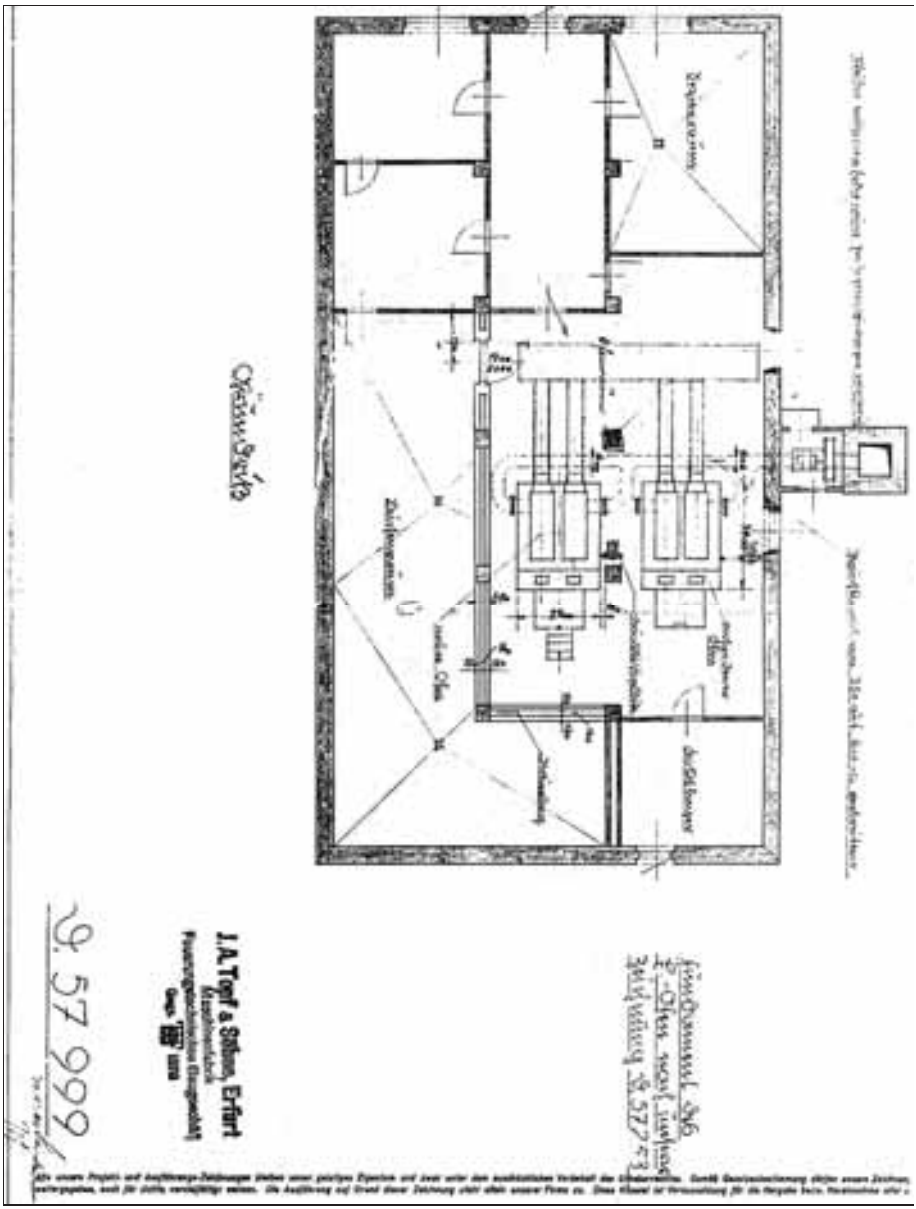

Document 204: Drawing by J.A. Topf & Söhne no. D 57999 of Crematorium I at Auschwitz. 30 November 1940. Source: RGVA, 502-1-312, p. 135.

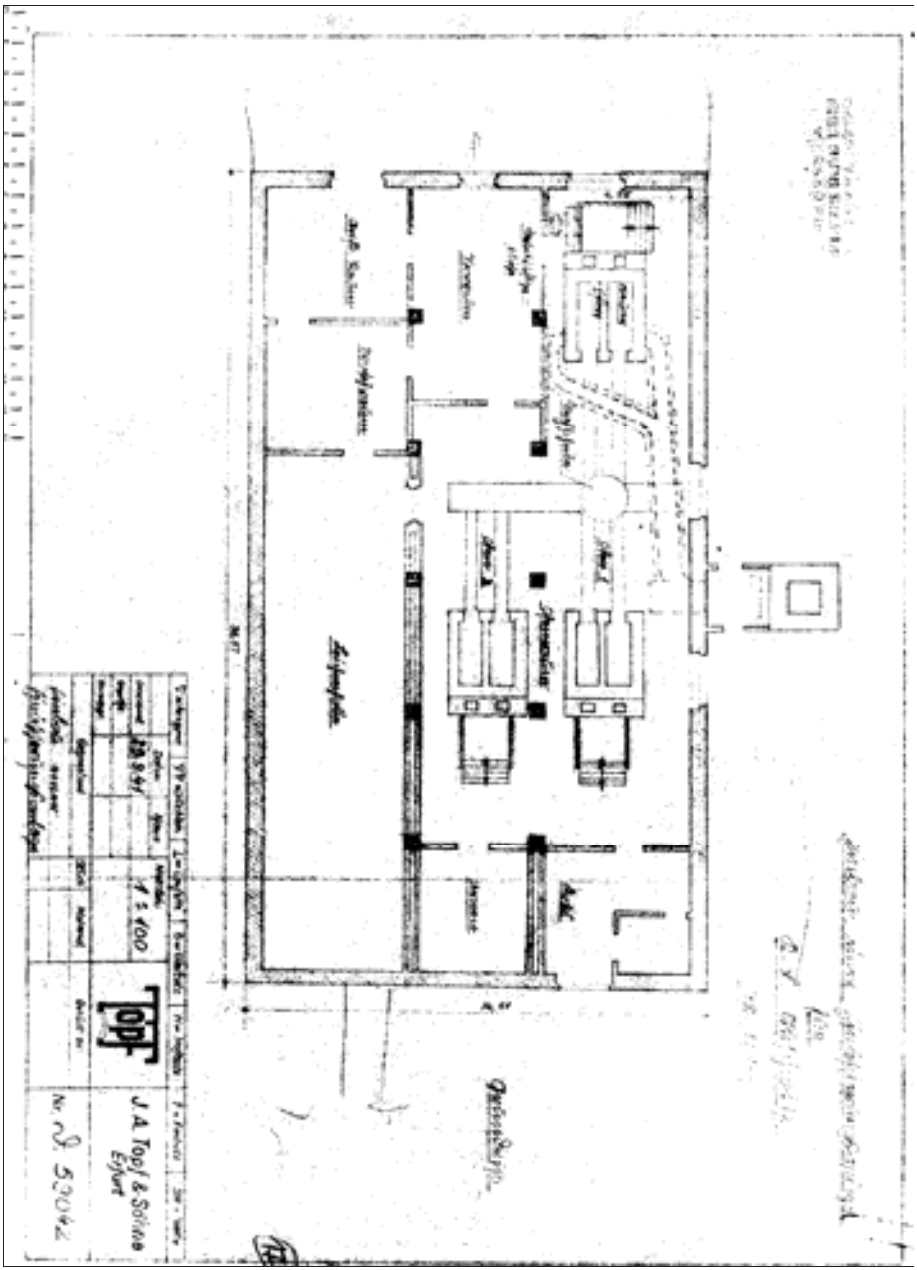

Document 205: Drawing by J.A. Topf & Söhne no. D 59042 "Installation of a cremation facility for Concentration Camp Auschwitz." 25 September 1941. Drawing relating to the third cremation furnace of Crematorium I at Auschwitz. Source: APMO, negative no. 20818/1.

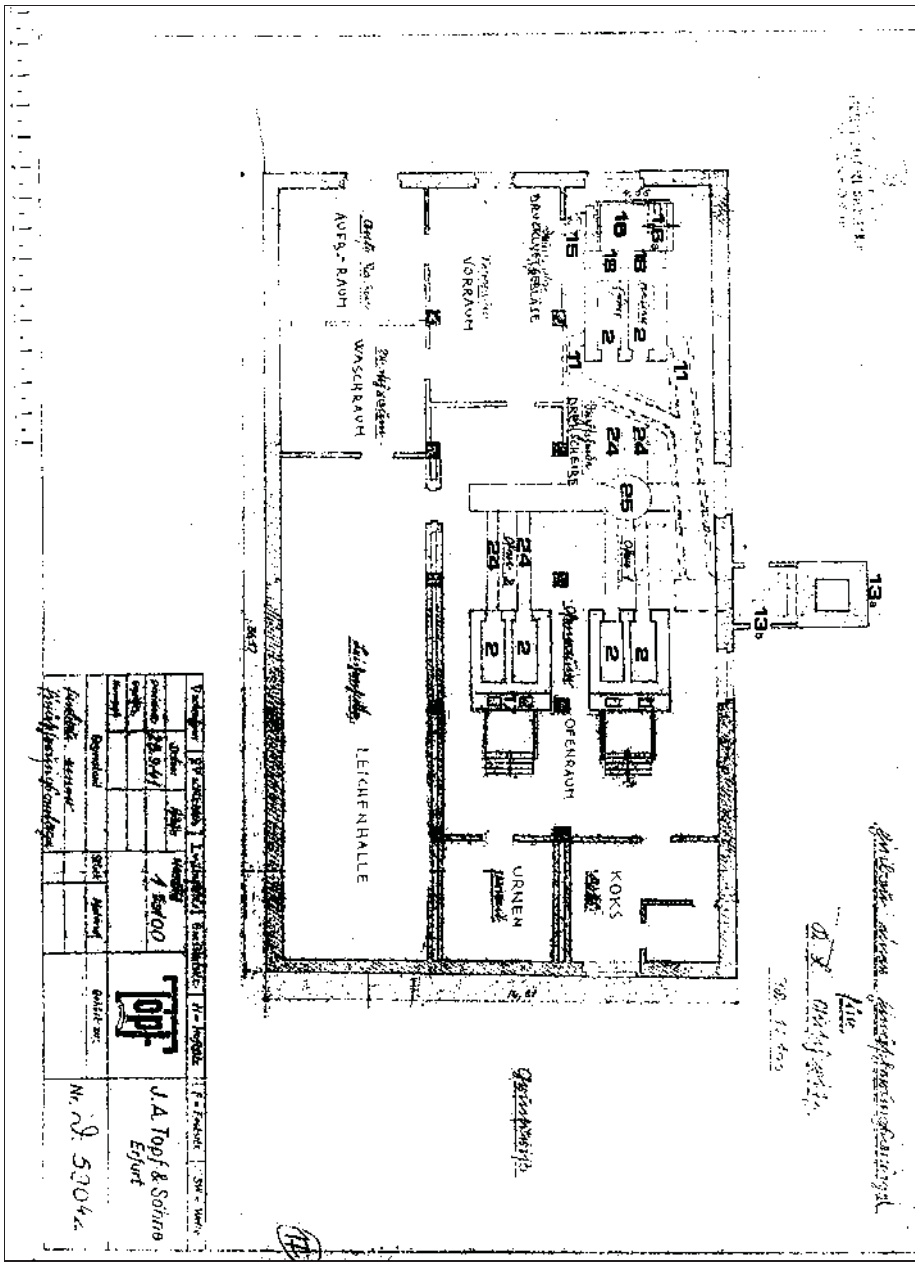

Document 205a: as above, labeled by the author.

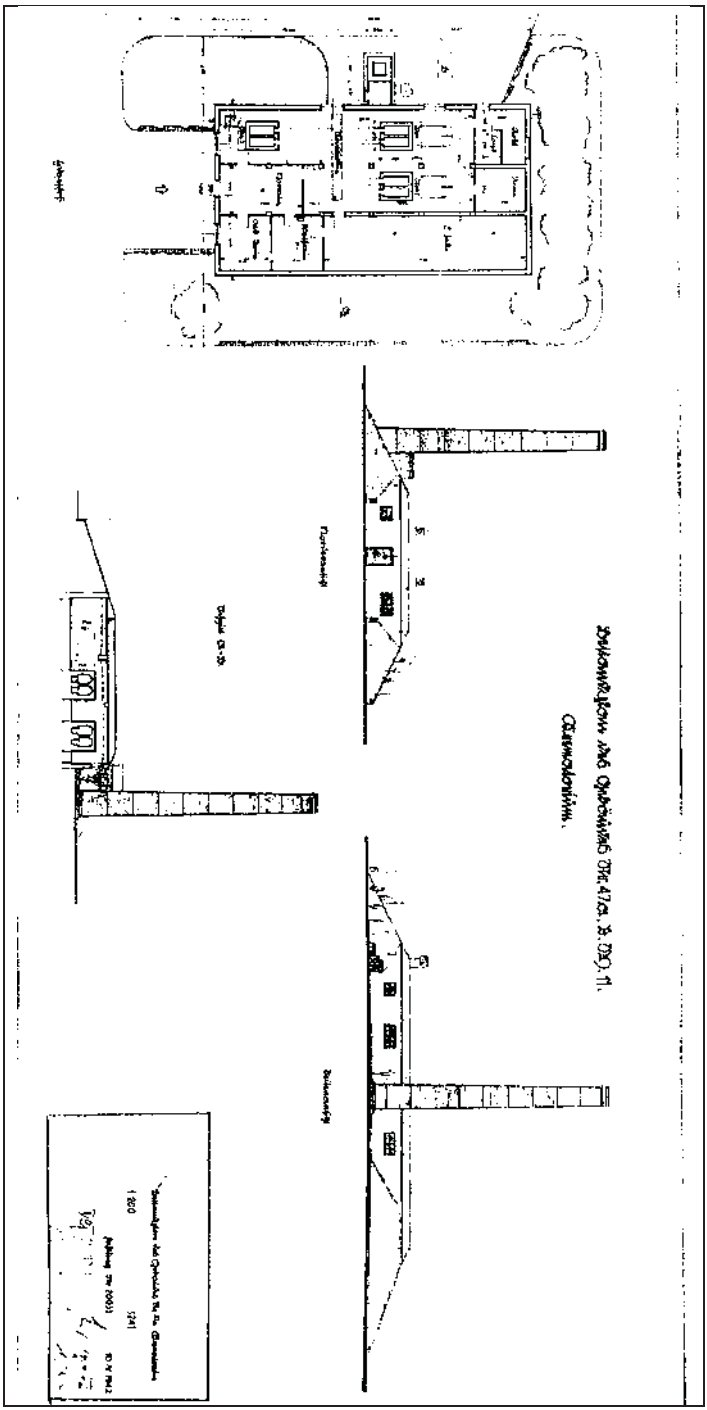

Document 206: Drawing by Central Construction Office no. 1241 "Inventory plan of building no. 47a, construction object 11. Crematorium." 10 April 1942. RGVA, 502-2-146, p. 21.

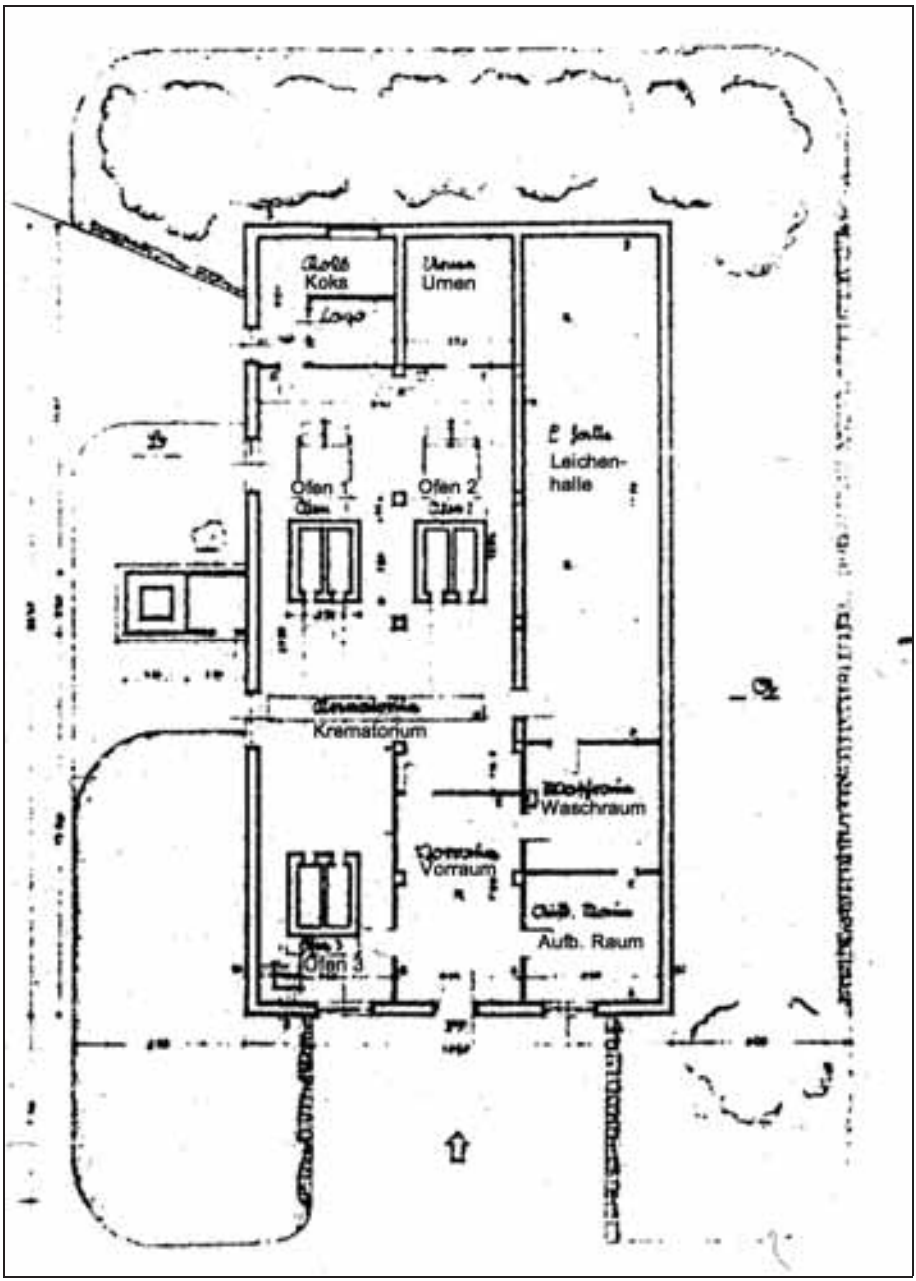

Document 206a: as above, section enlargement with floor plan, labeled by the author. Koks*: coke;* Urnen*: urns;* Ofen*: furnace;* Leichenhalle*; morgue;* Waschraum*; wash room;* Vorraum*: Vestibule;* Aufb[ahrungs]-Raum*: examination room*

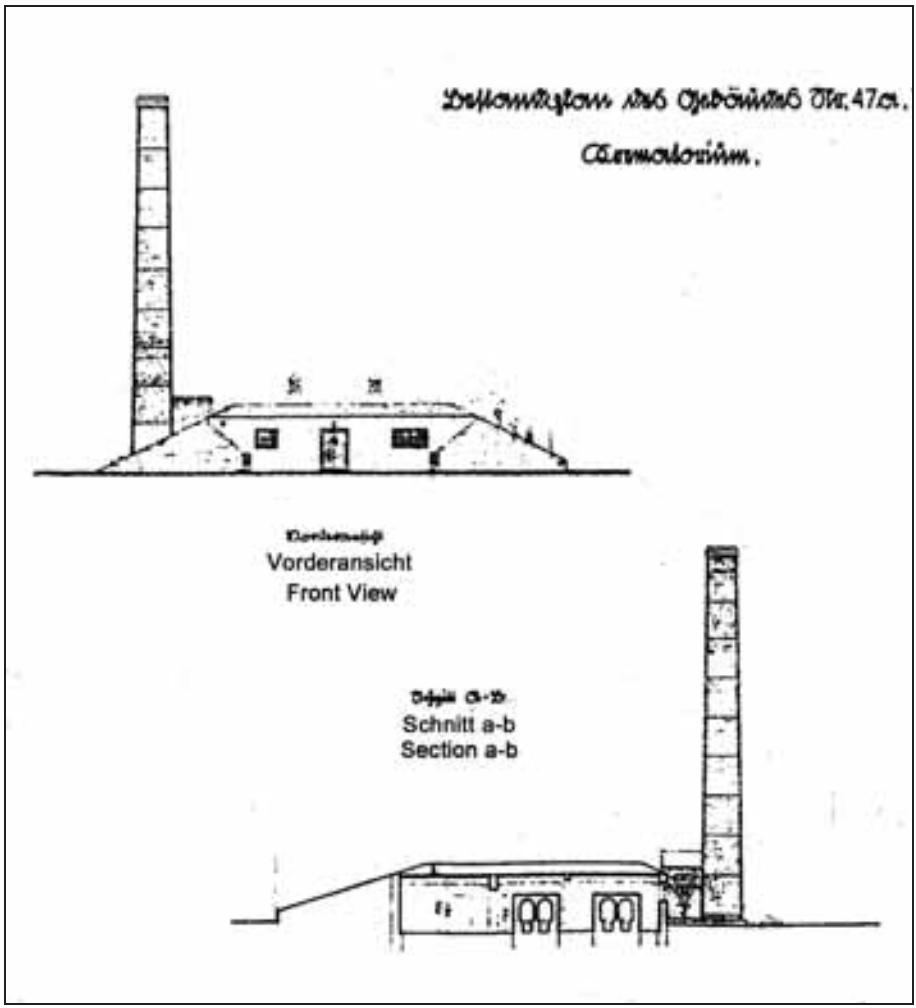

Document 206b: as above, section enlargements with front view (top) and vertical cross section (bottom), labeled by the author.

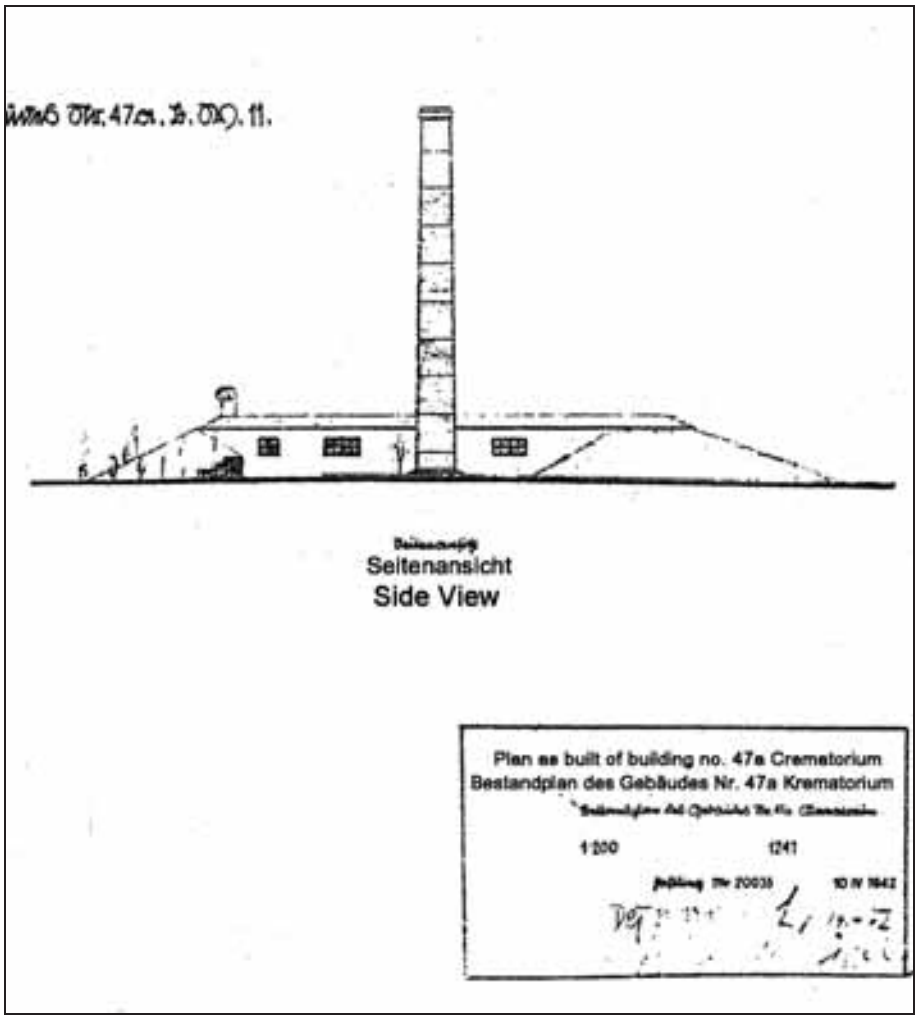

Document 206c: as above, section enlargements with side view, labeled by the author.

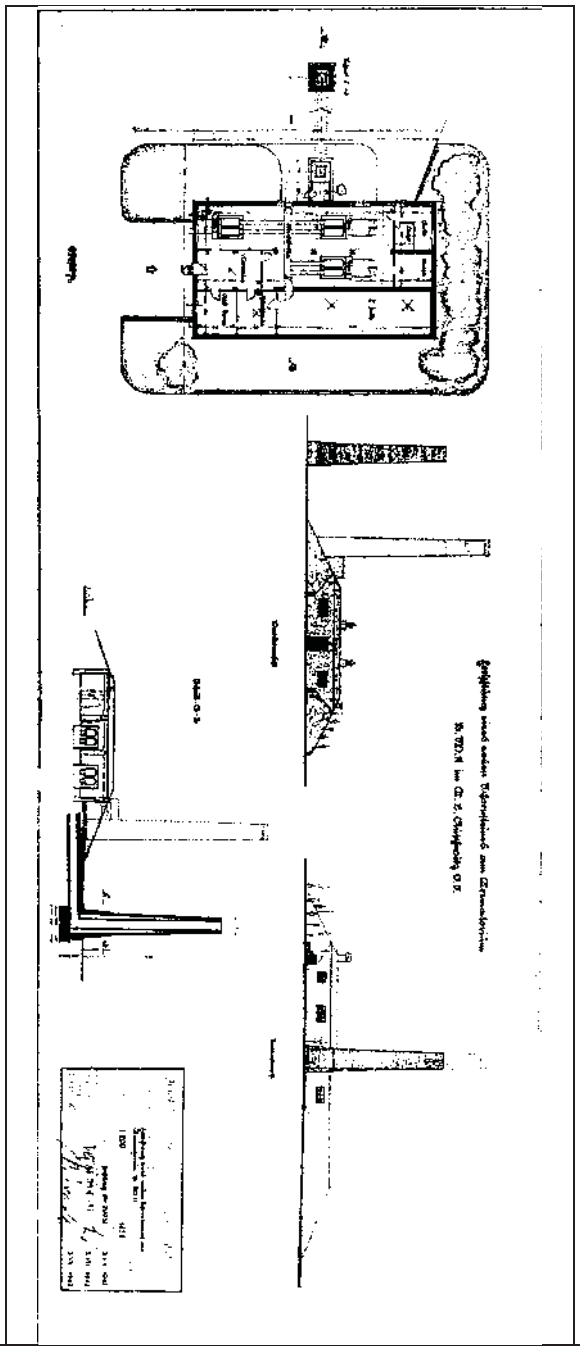

Document 207: Drawing by Central Construction Office no. 1434 of 3 July 1942 regarding the new chimney: "Construction of a new chimney at Crematorium B.W. 11 at Auschwitz Concentration Camp." Redo of drawing no. 1241. Source: J.C. Pressac, Les crématoires d'Auschwitz. La machinerie du meurtre de masse*. CNSR Editions, Paris 1993, document 8.*

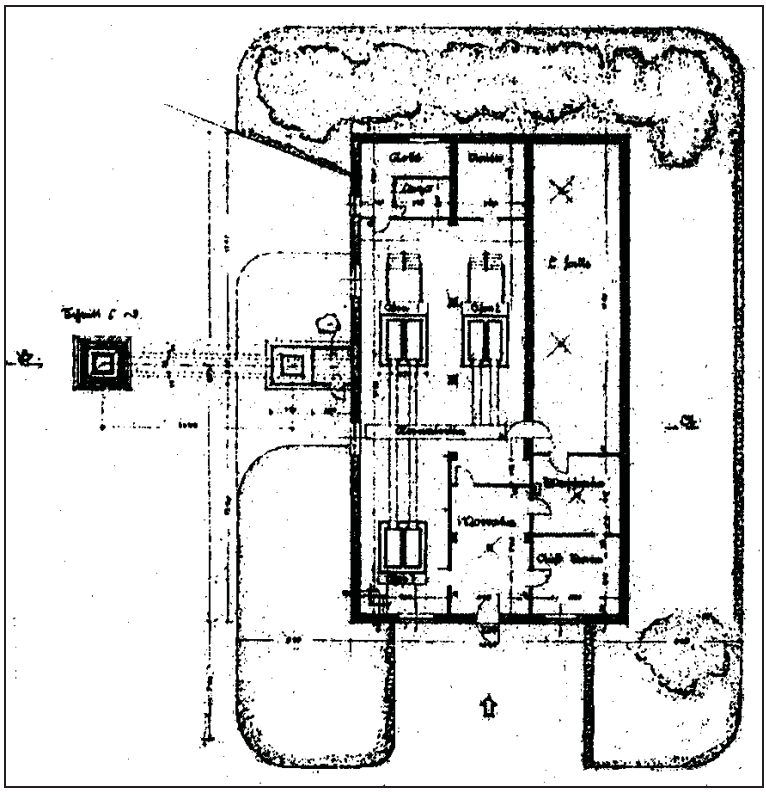

Document 207a: as above, section enlargements with floor plan.

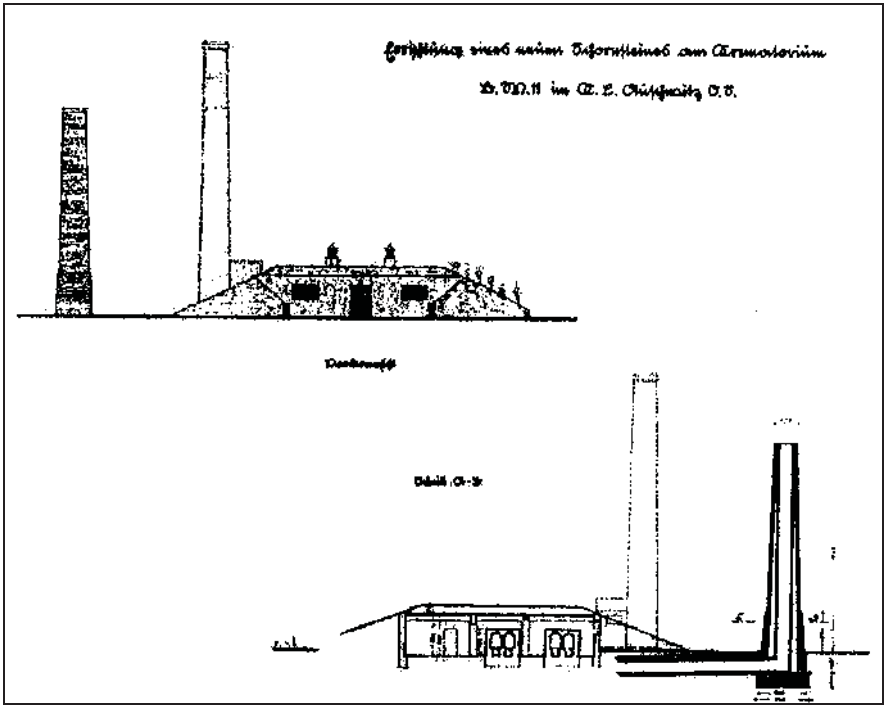

Document 207b: as above, section enlargements with front view (top) and vertical cross section (bottom).

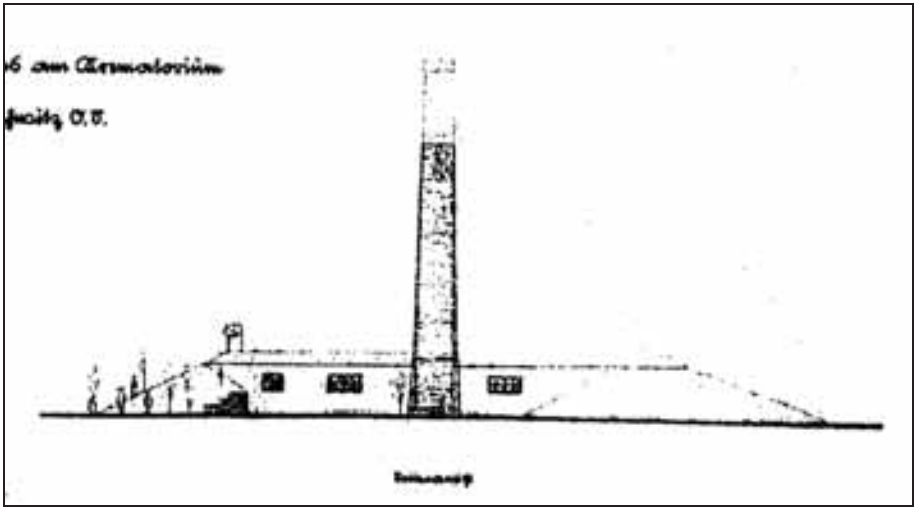

Document 207c: as above, section enlargements with side view.

J. A. TOPF & SÖHNE
Maschinenfabrik
Feuerungstechnische Bauunternehmung

Erfurt, den 24. Februar 43

Gusen b. St. Georgen a.d. Gusen, Oberdonau

001956 -2 MRZ 1943

Versandanzeige

gestellt:	verladen:	eingetr.:	abgegan.:

Der Reichsführer SS und Chef der Deutschen Polizei
Hauptamt Haushalt und Bauten - SS-Bauleitung Konzentrationslager Mauthausen - Bauabschnitt A.L. - Gusen
Mauthausen / Oberdonau

Hierdurch teilen wir Ihnen mit, daß wir heute folgende Sendung auf den Weg brachten: p. ~~Waggon~~ — ~~Frachtgut~~ — ~~Eilgut~~ — Expreß — Kraftwagen nach Station: St. Georgen (Gusen) an die Bauleitung der Waffen-SS und Polizei

Ihr Bestellschein Nr. 474 vom 16.10.41

J. A. TOPF & SÖHNE
VERSANDABTEILUNG

Signum	Unsere Auftrag-Nr.	Art der Verpackung Kolli-zahl		Stück-zahl	Gegenstand	Gewichte in kg Netto	Brutto
J.A.T.&S.	41/2215/1						
1/80	Stückl.Nr.	30	lose	30	Vierkanteisen 40/40 x 830 mm	235	235
31/34	42 Bl. 1	4	"	4	desgl. 740 mm lang	37	37
							272
					als Generator-Roststäbe		

Hierzu ... Beiblätter

Document 208: Bill of lading by J.A. Topf & Söhne to the SS Construction Office of the Gusen camp of 24 February 1943 regarding square bars for the gasifier grate. Source: Bundesarchiv Koblenz, NS 4/Ma 54.

(2)

ARCHIWUM

Betriebsvorschrift über die „TOPF"- Saugzuganlage

Falls der Zug im Ofen nicht ausreicht, muss die am Schornstein eingebaute Saugzuganlage in Betrieb genommen werden.

Hierbei beachten, dass zuerst der Motor angestellt wird und dann erst darf die Drehklappe im Schornstein geschlossen werden. Die Wasserzufuhr zum wassergekühlten Lager muss auch sofort laufen.

Nach Schluss des Einäscherungsbetriebes muss zuerst die Drehklappe im Schornstein geöffnet werden und dann den Motor und die Wasserzufuhr abstellen.

Zu beachten ist fernerhin, dass immer genügend Wasser im Behälter vorhanden ist.

26. SEP. 1941

Document 209: J.A. Topf & Söhne, "Operating instructions for the 'Topf' forced-draft device." 26 September 1941. Source: APMO, BW 11/1, p. 2.

(3)

ARCHIWUM

Betriebsvorschrift des koksbeheizten Topf-Doppelmuffel-Einäscherungsofen.

Vor Beschickung der beiden Koksgeneratoren mit Koks müssen die beiden Rauchkanalschieber am Ofen geöffnet werden, desgl. auch der Hauptrauchkanalschieber bzw. die Drehklappe am Schornstein.

Nunmehr kann in den beiden Generatoren Feuer angefacht und unterhalten werden, hierbei beachten, dass die Sekundärverschlüsse rechts und links der Ascheentnahmetüren (Koksgenerator) geöffnet sind.

Nachdem die Einäscherungskammer gut rotwarm (ca 800°C.) ist können die Leichen hintereinander in die beiden Kammern eingefahren werden.

Jetzt ist es zweckmässig das seitwärts am Ofen stehende Druckluftgebläse anzustellen und ca 20 Minuten laufen zu lassen. Hierbei ist zu beobachten, ob zuviel oder zuwenig Frischluft in die beiden Kammern eintritt.

Die Regulierung der Frischluft erfolgt durch die Drehklappe die sich in der Luftrohrleitung befindet. Weiterhin müssen die rechts und links der Einführtüren angeordneten Lufteintritte, halb geöffnet werden.

Sobald die Leichenteile vom Schamotterost nach der darunter liegende Ascheschräge gefallen sind, müssen diese mittels der Kratze nach vorn zur Ascheentnahmetür gezogen werden. Hier können diese Teile noch 20 Minuten zum Nachverbrennen lagern. Dann wird die Asche in den Aschebehälter gezogen und zur Abkühlung beiseite gestellt.

Zwischendurch werden neue Leichen in die Kammern nach einander eingeführt.

Die beiden Koksgeneratoren müssen von Zeit zu Zeit mit Brennstoff beschickt werden.

Jeden Abend muss der Generatorrost von den Koksschlacken befreit und die Asche herausgenommen werden.

Zu beachten ist ferner, das nach Betriebsschluss, sobald der Generator leer gebrannt ist und Glutteile nicht mehr vorhanden sind, alle Luftschieber und Türen desgl. auch die Rauchkanalschieber am Ofen geschlossen sein müssen um den Ofen nicht auszukühlen.

Nach jeder Einäscherung steigt die Temperatur im Ofen. Daher bitte beachten, dass die Innentemperatur nicht über 1100°C kommt (Weissglut).

Diese Temperatursteigerung kann durch Lufteinblasen verhindert werden.

---

26. SEP. 1941

Document 210: J.A. Topf & Söhne, "Operating instructions for the Topf coke-fired double-muffle cremation furnace." 26 September 1941. Source: APMO, BW 11/1, p. 3.

- 5 -

Barackenlager: Für Wachtruppe (1 Bataillon) werden 6 Luftwaffenbaracken, 1 Wirtschaftsbaracke, 1 Waschbaracke und 1 Abortbaracke aufgestellt. Die Baracken erhalten elektr. Licht, Wasseranschluss und Ofenheizung.
(Die Lieferung der Baracken wurde vom Hauptamt Haushalt und Bauten Amt II zugesagt, jedoch sind diese bis heute noch nicht eingetroffen).-

Lagerhaus: Ausserhalb des Lagers am Anschlussgleis für Lebensmittellagerung mit Rampe. Planung noch nicht durchgeführt.

Nebenanlagen: Die Wasserversorgung erfolgt durch 3 eigene Brunnenanlagen mit Pumpanlage für Nutzwasser und 3 Brunnen für Trinkwasser. Die Beseitigung der Abwässer erfolgt durch je 3 Leitungen an der Breitseite des Lagers. Über den Abflußleitungen sind die Wasch- und Abortbaracken angeordnet. Die 3 Leitungen werden zusammengefasst, die Abwässer in 3 Frischwasserklärgruben geklärt und durch einen Vorflutgraben zur Weichsel geführt.-Die Stromzufuhr erfolgt von der Dachpappenfabrik in Birkenau bis zum Transformator im Quarantänelager - Eingangsgebäude als Freileitung, von dort wird der Strom in Kabel weitergeführt.
Die Lagereinfriedung besteht aus ca 3,2o m hohen Betonpfosten in 3,5o m Abstand, an welcher der mit 2000 Volt Hochspannung geladene Stacheldraht angebracht wird. Um ein Untergraben des Drahtzaunes zu verhindern, wird eine Erdsicherung eingebaut.
Anschliessend wäre zu bemerken, dass die neue Zufahrtsstrasse vom K.L. die Reichsbahn schienengleich durchkreuzt. Diesbezügliche Verhandlungen mit der Reichsbahn sind im Gange, ebenso bezüglich des Gleisanschlusses.-

ilfsbetriebe: Infolge des grossen Belages (125000 Gefangene) wird ein Krematorium errichtet. Es enthält 5 Stück Muffelöfen mit je 3 Muffeln für 2 Mann, sodass in einer Stunde 60 Mann eingeäschert werden können. Ausserdem wird ein Leichenkeller und 1 Müllverbrennungsofen erstellt. Das Krematorium gelangt auf dem Gelände des K.-L. zur Aufstellung.

- 6 -

Document 211: Page 5 of the "Explanatory report for the preliminary draft of the new construction of the PoW camp of the Waffen-SS Auschwitz, Upper Silesia" of 30 October 1941. Source: RGVA, 502-1-233, p. 20.

- 6 -

Z u s a m m e n s t e l l u n g :

I. B a u t e n :	~~3.500.000.oo~~ 3 460 000,-	Rmk.
II. A u s s e n a n l a g e n :	~~2.700.000.oo~~ 2 678 500,-	"
C.) Bauten und Aussenanlagen:	~~6.200.000.oo~~ 6 138 500,-	Rmk.

32 D.) Gerät und besondere Betriebseinrichtungen:

a.) Kücheneinrichtungen für die Wirtschaftsgebäude 14 Anlagen a 20.000.oo Rmk.	z.b.N.	280.000.oo	Rmk.
b.) Revierbaracken: 15 2 Baracken a 15.000.oo "	z.b.N.	~~30.000.oo~~ 225 000,-	"
c.) Geräte und Maschinen für Gefangenenarbeit	z.b.N.	~~160.000.oo~~ 115 000,-	"
D.) Geräte und besondere Betriebseinrichtungen:		~~470.000.oo~~ 536 500,-	Rmk.

33 E.) Hilfsbetriebe:

BW 30 Krematorium mit 5 Verbrennungs-Muffelöfen.
Planung noch nicht genehmigt.

Krematorium, Gesamtkosten	z.b.N.	~~650.000.oo~~ 2 [illegible] 000,-	Rmk.

BW 31 Prov. Bäckerei mit 4 Backöfen für direkte Feuerung.
Planung noch nicht durchgeführt

Prov. Bäckerei, Gesamtkosten	z.b.N.	~~180.000.oo~~ [illegible]	Rmk.
E.) Hilfsbetriebe: Gesamtsumme :		830.000.oo	Rmk.

- 7 -

Document 212: Page 6 of the "Cost estimate for the preliminary draft of the new construction of the PoW camp of the Waffen-SS Auschwitz, Upper Silesia" of 30 October 1941. Source: RGVA, 502-1-233, p. 27.

J. A. TOPF & SÖHNE
Maschinenfabrik
Feuerungstechnisches Baugeschäft

ERFURT, den 16. April 1942

Versandanzeige

An die Zentral-Bauleitung der Waffen SS und Polizei
Konzentrationslager Auschwitz
Auschwitz O/S.

Hierdurch teilen wir Ihnen mit, daß wir heute folgende Sendung auf den Weg brachten: p. Waggon — ~~Rollwagen Möbelwagen Expreßgut Eilgut~~ nach Station:
Auschwitz O/S.
Waggon-Nr. 4.627o3 B.M.B.

J. A. TOPF & SÖHNE
VERSANDABTEILUNG

Signum	Unsere Auftrag-Nr.	Art der Verpackung Kolli-zahl		Stück-zahl	Gegenstand	Gewichte in kg Netto	Brutto
J.A.T.& S.	41/2249/1				Teile zu den Topf-Dreimuffel-Oefen:		
	27621	1o	lose	1o	Einführtüren 6oo/6oo mm i.l. 7 rechts, 3 links	229o	229o
		28	"	28	Feuertüren 28o x 35o i.l.	1274	1274
		28	"	28	Einsatz-Schamottesteine dazu	228	228
		41	"	41	Luftkanalverschlüsse 1o8/128	3o7	3o7
		6	"	6	Füllschachtverschlüsse 27o x 34o i.l.	4o2	4o2
		14	lose	14	Seilrollen 15o/125 ϕ	23	23
		5	"	5	Rauchkanalschieber 6oo x 7oo mm i.l.	525	525
		2	"	2	Feuertüren 25o x 25o mm	48	48
		3	"	3	Fuchseinsteigeschachtver-schlüsse 45o x 51o i.l. (Rahmen mit Doppeldeckel)	266	266
		1	lose	1	zweifl. Feuertür 6oo x 6oo	123	123
		1	"	1	Reinigungstür 39o x 51o i.l.	29	29
	27974	3	"	3	Rauchkanalschieber 12oo x 8oo - Führungshülsen	348	348
		3	"	3	Schieberplatten 125o x 84o	432	432
	28o89	5	lose	5	Gebläse Nr. 275 M, 2 x rechts 3 x links, mit je 1 Dreh-strommotor 3 PS, n=142o /Min. 38o Volt	46o	46o
16 APR. 1942					Übertrag		6755

Hierzu Beiblätter

Document 213: "Bill of lading" by J.A. Topf & Söhne to the Central Construction Office at Auschwitz of 16 April 1942 regarding "Parts of TOPF triple-muffle furnaces" for Crematorium II at Birkenau. RGVA, 502-1-313, pp. 167-170.

Beiblatt Nr. 1 Auftrag Nr. ...

Signum	Unsere Auftrag-Nr.	Art der Verpackung Kolli-zahl		Stück-zahl	Gegenstand	Gewichte in kg Netto	Brutto
J.A.T. & S.	41/2249/1				Übertrag		6755
	6	1o	lose	5	Rohrleitungen, je 2teilig aus Blechrohr 14o lø u. Siederohr 82 lø	38o	38o
	27989	2	lose	2	Einführungswagen	588	588
		12	"	12	Blechhülsen 3oo/19o/21o für die Gegengewichte	6o	6o
		2	"	2	Verschiebewagen	18o	18o
	27995	15	"	15	Laufschienen (U 6,5 35o lg.	43	43
		3o	"	3o	" (Winkel 5o/5o/5, 28oo lg.	33o	33o
		1o	"	1o	desgl. 56o lg.	25	25
		7	"	7	" 4ooo lg.	112	112
		1	"	1	" 31oo lg.		
		2	"	2	" 39oo lg.	7o	7o
		2	"	2	" 29oo lg.		
		1	"	1	" 8oo lg.		138o
	41/198o/1 27405				Verankerung, usw.		4%
		2	lose	2	Winkeleis. 9o/9, 2ooo lg.		
		4	"	4	" 8o/8, 1235 lg.		
		4	"	4	" 5o/5, 1235 lg.		
		1	"	1	" 5o/5, 233o lg.		
		1	"	2	" 6o/6, 1945 lg. zus. genietet		
		13	"	13	Rundeisenanker 16 ø		
		4	"	4	I-eisen NP 12, 2ooo lg.	Gewicht s.nächste Seite	
		6	"	6	Winkeleis. 5o/5, 824 lg.		
		2	"	2	" 9o/9, 2ooo lg.		
		2	"	2	" 5o/5, 113o lg.		
		1	"	1	Flacheis. 7o/1o, 252o lg.		
		2	"	2	Winkeleis. 8o/8, 16oo lg.		
		1	"	1	Flacheis. 7o/1o, 252o lg.		
		1	"	2	Winkeleis. 8o/8, 16oo lg. verschweißt		
		4	"	4	Winkeleis. 5o/5, 1235 lg.		
		4	"	4	Flacheisen 8o/1o, 79o lg.		
		2	"	2	" 7o/1o, 77o lg.		
		2	"	2	" 1oo/1o, 122o lg.		
		1	"	1	I-eisen NP 12, 2ooo lg.		
					Übertrag		8543

704 a. 6. 41. 2000 L/011

Document 213: continued.

Beiblatt Nr. 2 Auftrag Nr. ...

Signum	Unsere Auftrag-Nr.	Art der Verpackung Kolli-zahl		Stück-zahl	Gegenstand	Gewichte in kg Netto	Brutto
J.A.T.&S.	27405				Übertrag		8543
		2	lose	2	Rauchkanalschieber 35o x 6oo Rahmen zum Ausmauern		
		2	"	2	Hülsen (Gehäuse)		
		2	"	2	Gegengewichte 24o ø, 25o lg.		
		2	"	2	Aschebehälter 32o x 35o		
		2	"	2	Schürgeräte ca. 3ooo lg.		
		3o	"	3o	Vierkanteisen 4o/4o, 63o lg.		
		4	"	4	" " 74o lg.		
		1	"	1	Gewicht: Rohrleitung 12o + 89 ø	1o41 5o	1o41 5o
	27419	1	lose	1	Laufschiene 5o/5, 2o3o lg.		
		1	"	1	" 387o lg.		
		1	"	1	" 48o lg.		
		1	"	1	" 5oo lg.	87	87
		2	"	2	" (U 6,5, 35o lg.		
		4	"	4	" 5o/5, 3ooo lg.		
		1	"	1	Verschiebewagen X	9o	9o
		1	"	1	Einführungswagen X	186	186
		1	"	1	Auflegeblech dazu	72	72
		6	"	6	Gegengewichtskasten	28	28
		1	"	1	Abstreifer	38	38
	41D 314 26957	1	lose	1	Gebläse Nr. 55o mit Cont-Motor 3 PS	236	236
		1	lose	1	Konsol aus Winkeleisen	4o	4o
		1	"	1	Druckstutzen	85	85
		5	"	5	Rohre 18o äø, 16oo - 197o lg.	37	37
		1	"	1	Rohr 3oo äø, 19oo lg.	18	18
		2	"	2	" 95o lg.	13	13
		8	"	8	" 225 äø	44	44
		2	"	2	" 55o äø, ca. 95o lg	25	25
		8	"	8	" 4oo äø "	165	165
		3	"	3	" 35o äø, "	23	23
		4	"	4	" 25o äø "	2o	2o
		1o	"	1o	" 225 äø, "	52	52
		5	"	5	" 18o äø "	2o	2o
		4	"	4	" 3oo äø "	26	26
					Übertrag		1o939

Document 213: continued.

Beiblatt Nr. 3 Auftrag Nr. 30

Signum	Unsere Auftrags-Nr.	Art der Verpackung Kolli-zahl	Stück-zahl	Gegenstand	Gewichte in kg Netto	Brutto
J.A.T.& S.	41D 314 26957			Übertrag		10939
		6 lose	6	versch. Abzweigstutzen	43	43
		12 "	12	" Krümmer	36	36
		18 "	18	Rohrschellen	38	38
		19 "	19	Sickenschelle.	11	11
		1 Kiste	1	Sterndreieckschalter	4	82
				div. Schrauben	1	
	41/1980 27419		2	Steinschrauben 5/8", 200 lg	1	
				div. Schrauben	1	
	27405		10	lfdm. Drahtseil 10 ø mit Kauschen u. Klemmen	5	
			2	Firmenschilder	0,1	
				div. Schrauben & Scheiben	16	
41/2249			20	Sechskantschr. 5/16 x 20	0,5	
	28089		20	Steinschrauben M10 x 100	1	
	27621		4	Fl.-Anker	1	
			112	Sechskantschr. 3/4" x 50	33,1	
						11149

704 a. 6. 11. 3000 Lu 213

Document 213: continued.

J. A. TOPF & SÖHNE
Maschinenfabrik
Feuerungstechnisches Baugeschäft

TOPF

ERFURT, den 12. Juni 1942

Versandanzeige

An die Zentral-Bauleitung der Waffen SS und Polizei
Konzentrationslager Auschwitz
Auschwitz O/S.

Hierdurch teilen wir Ihnen mit, daß wir heute folgende Sendung auf den Weg brachten: p. Waggon ~~-Frachtgut-Eilgut-Expreß-Kraftwagen~~ nach Station:

Auschwitz o/S.
Waggon-Nr. 93413 Erfurt X

J. A. TOPF & SÖHNE
VERSANDABTEILUNG

Signum	Unsere Auftrag-Nr.	Art der Verpackung Kolli-zahl		Stück-zahl	Gegenstand	Gewichte in kg Netto	Brutto
J.A.T.& S.					betr.: Teile zu den 5 Topf-Dreimuffel-Oefen:		
	41/2249/1 27621	5	lose	5	Einführtüren 600/600 i.l. 2 x links, 3 x rechts	11o5	11o5
		15	"	15	Luftkanalverschlüsse 1o8/128	12o	12o
		4	"	4	Füllschachtverschlüsse 27o x 34o mm i.l.	268	268
		1	"	1	Rauchkanalschieber 6oo/7oo	99	99
		6	"	2	Fuchseinsteigeschachtverschlüsse 45o x 51o i.l. (Rahmen mit Doppeldeckeln)	179	179
	9	2	lose	2	Winkeleis. 5o/5, 5oo lg.	4	4
		3	"	3	Kettenrollen mit Mauerbolzen	17	17
		3	"	3	Schneckenrad-Handwinden	42	42
	8 u. 7	2	lose	2	Gebläse 625D, 2x5 rechts, o. Motor	149o	149o
		1	"	1	desgl. 1x5 links,	775	775
		3	"	3	Druckstutzen 87o/595 auf 16oo/87o	435	435
		1	Kiste	6	Wasser-Zu-u. Abflußrohre	4,5	
					div.Schrauben u.Steinschr.	15	
	9			4	Steinschrauben M12 x 2oo	1	
				3	Seilrollen m.Mauerbolzen	5,5	
				12	Steinschrauben M12 15o lg.	1,5	
				3	kalibr.Ketten 8 mm je 4 m	4	
					Übertrag		4534

Hierzu / Beiblätter

20. JUN 1942

Document 214: "Bill of lading" by J.A. Topf & Söhne to the Central Construction Office at Auschwitz of 18 June 1942 regading "Parts of 5 TOPF triple-muffle furnaces" for Crematorium II at Birkenau. Source: RGVA, 502-1-313, pp. 165f.

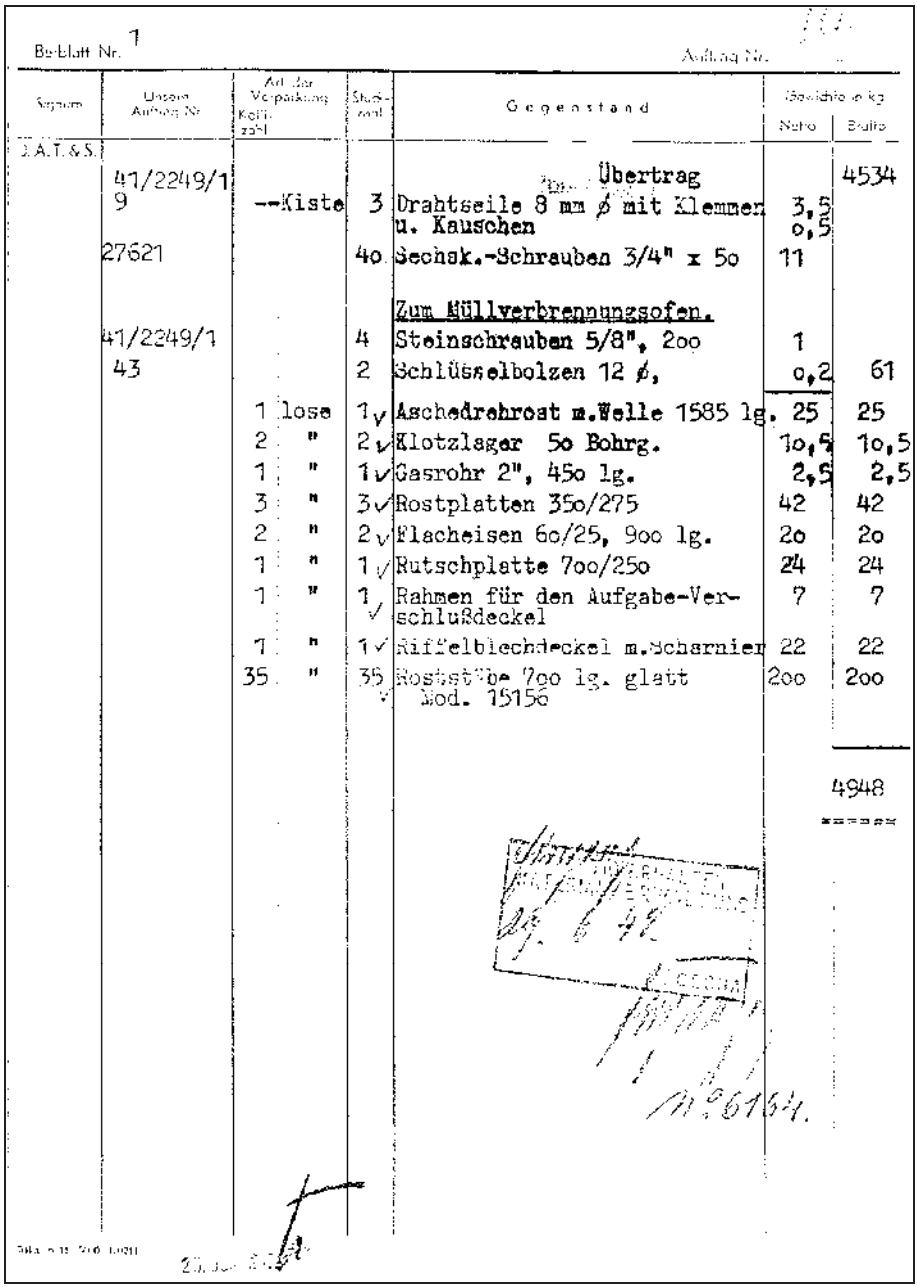

Beiblatt Nr. 1 — Auftrag Nr.

Signum	Unser Auftrag Nr.	Art der Verpackung Kolli-zahl	Stück-zahl	Gegenstand	Gewichte in kg Netto	Brutto
D.A.T.&S.				Übertrag		4534
	41/2249/19	--Kiste	3	Drahtseile 8 mm ø mit Klemmen u. Kauschen	3,5 0,5	
	27621		40	Sechsk.-Schrauben 3/4" x 5o	11	
				Zum Müllverbrennungsofen.		
	41/2249/143		4	Steinschrauben 5/8", 2oo	1	
			2	Schlüsselbolzen 12 ø,	o,2	61
		1 lose	1	Aschedrehrost m.Welle 1585 lg.	25	25
		2 "	2	Klotzlager 5o Bohrg.	1o,5	1o,5
		1 "	1	Gasrohr 2", 45o lg.	2,5	2,5
		3 "	3	Rostplatten 35o/275	42	42
		2 "	2	Flacheisen 6o/25, 9oo lg.	2o	2o
		1 "	1	Rutschplatte 7oo/25o	24	24
		1 "	1	Rahmen für den Aufgabe-Verschlußdeckel	7	7
		1 "	1	Riffelblechdeckel m.Scharnier	22	22
		35 "	35	Rostst?be 7oo lg. glatt Mod. 15156	2oo	2oo
						4948

Document 214: continued.

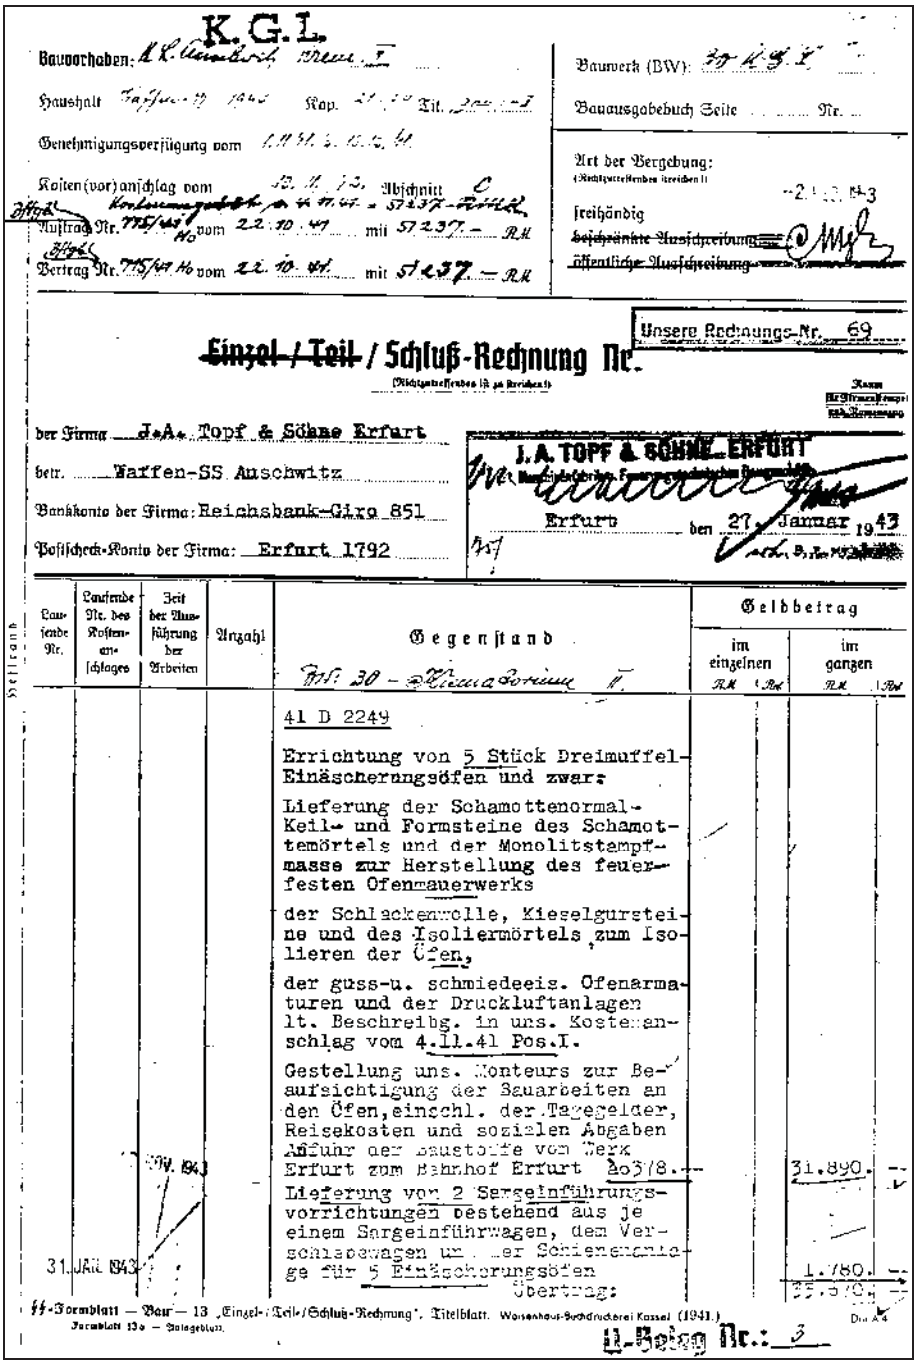

K.G.L.

Bauvorhaben: K.L. Auschwitz Neubau V

Bauwerk (BW): 30 K.G.V.

Haushalt Waffen-SS 1942 Kap. 21 / 10 Tit. 300 a 1

Bauausgabebuch Seite ... Nr. ...

Genehmigungsverfügung vom 1.11.41 u. 10.12.41

Kosten(vor)anschlag vom 22.10.41 Abschnitt C

Kostenanschlag vom 4.11.41 = 57237.- RM

Auftrag Nr. 715/41 Ho vom 22.10.41 mit 57237.- RM

Vertrag Nr. 715/41 Ho vom 22.10.41 mit 57237.- RM

Art der Vergebung:
(Nichtzutreffendes streichen!)

freihändig

~~beschränkte Ausschreibung~~

~~öffentliche Ausschreibung~~

~~Einzel-/Teil-~~ / Schluß-Rechnung Nr.

(Nichtzutreffendes ist zu streichen!)

Unsere Rechnungs-Nr. 69

der Firma J.A. Topf & Söhne Erfurt

betr. Waffen-SS Auschwitz

Bankkonto der Firma: Reichsbank-Giro 851

Postscheck-Konto der Firma: Erfurt 1792

J.A. TOPF & SÖHNE ERFURT

Erfurt den 27. Januar 1943

Laufende Nr.	Laufende Nr. des Kostenanschlages	Zeit der Ausführung der Arbeiten	Anzahl	Gegenstand	Gelbbetrag im einzelnen RM Rpf	Gelbbetrag im ganzen RM Rpf
				Bau: 30 - Krematorium V		
				41 D 2249		
				Errichtung von 5 Stück Dreimuffel-Einäscherungsöfen und zwar:		
				Lieferung der Schamottenormal-Keil- und Formsteine des Schamottemörtels und der Monolitstampfmasse zur Herstellung des feuerfesten Ofenmauerwerks		
				der Schlackenwolle, Kieselgursteine und des Isoliermörtels zum Isolieren der Öfen,		
				der guss-u. schmiedeeis. Ofenarmaturen und der Druckluftanlagen lt. Beschreibg. in uns. Kostenanschlag vom 4.11.41 Pos.I.		
				Gestellung uns. Monteurs zur Beaufsichtigung der Bauarbeiten an den Öfen, einschl. der Tagegelder, Reisekosten und sozialen Abgaben		
				Anfuhr der Baustoffe vom Werk Erfurt zum Bahnhof Erfurt	3078.-	31.890.-
				Lieferung von 2 Sargeinführungsvorrichtungen bestehend aus je einem Sargeinführwagen, dem Verschiebewagen und der Schienenanlage für 5 Einäscherungsöfen		1.780.-
				Übertrag:		33.670.-

31. JAN. 1943

SS-Formblatt — Bau — 13 „Einzel-/Teil-/Schluß-Rechnung". Titelblatt. Wolfenhaus-Buchdruckerei Kassel (1941.) Din A4

Formblatt 13a — Anlageblatt.

Anl.-Beleg Nr.: 3

Document 215: "Final invoice" of J.A. Topf & Söhne of 27 January 1943 regarding 5 triple-muffle furnaces (and the waste incinerator) of Crematorium II at Birkenau. Source: RGVA, 502-2-26, pp. 230-230a.

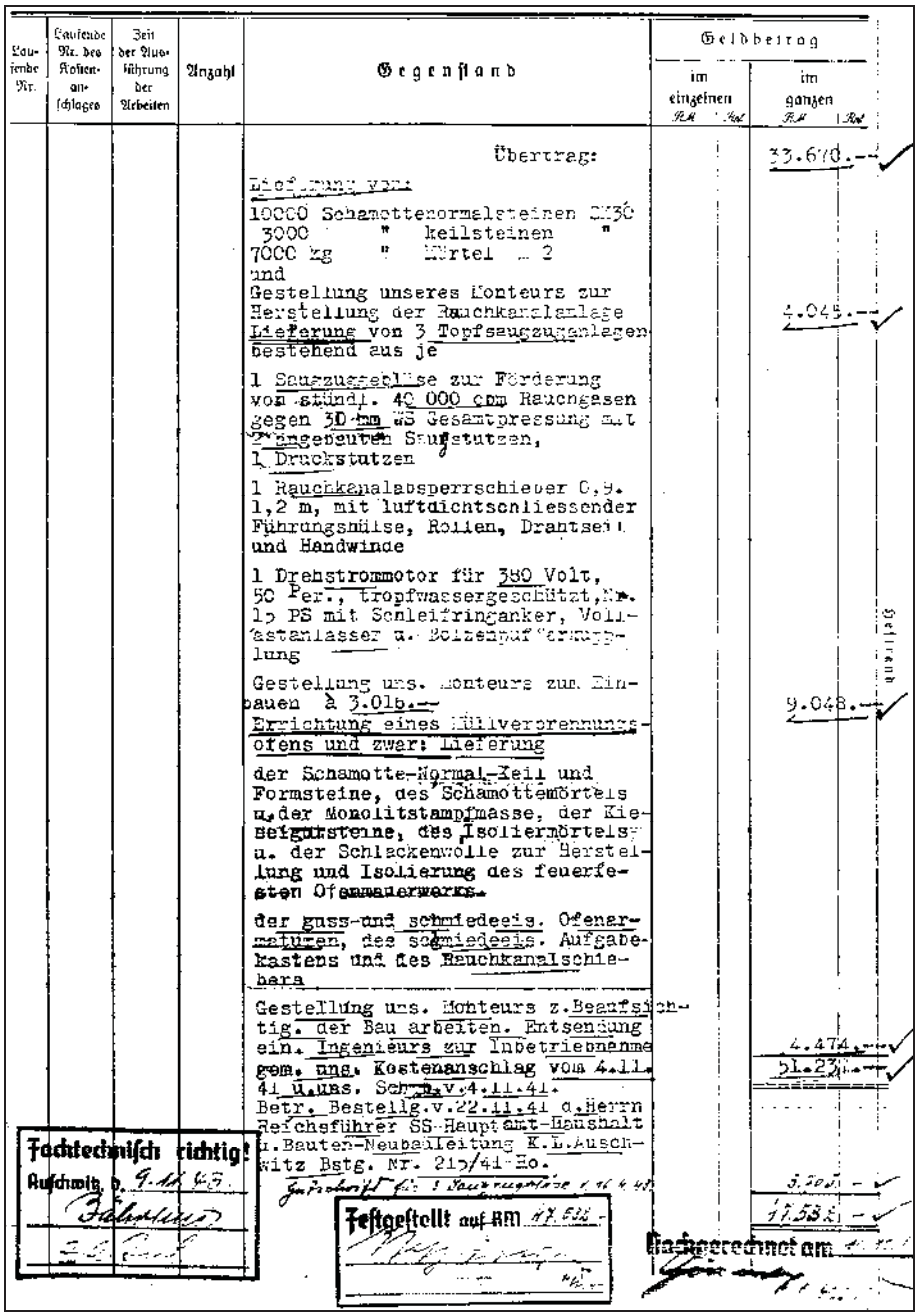

Laufende Nr.	Laufende Nr. des Kostenanschlages	Zeit der Ausführung der Arbeiten	Anzahl	Gegenstand	Geldbetrag im einzelnen RM Rpf	Geldbetrag im ganzen RM Rpf
				Übertrag:		33.670.--
				Lieferung von:		
				10000 Schamottenormalsteinen SK 30 3000 " keilsteinen " 7000 kg " Mörtel - 2 und Gestellung unseres Monteurs zur Herstellung der Rauchkanalanlage		
				Lieferung von 3 Topfsauganlagen bestehend aus je		4.045.--
				1 Saugzugschieber zur Förderung von stündl. 40 000 cbm Rauchgasen gegen 30 mm WS Gesamtpressung mit eingegossenen Stutzen, 1 Druckstutzen		
				1 Rauchkanalabsperrschieber C.S. 1,2 m, mit luftdichtschliessender Führungsmülse, Rollen, Drahtseil und Handwinde		
				1 Drehstrommotor für 380 Volt, 50 Per., tropfwassergeschützt, Nr. 15 PS mit Schleifringanker, Voll-Kastanlasser u. Bolzenaufkupplung		
				Gestellung uns. Monteurs zum Einbauen à 3.01b.--		9.048.--
				Errichtung eines Müllverbrennungsofens und zwar: Lieferung		
				der Schamotte-Normal-Keil und Formsteine, des Schamottemörtels u. der Monolitstampfmasse, der Kiesetzsteine, des Isoliermörtels u. der Schlackenwolle zur Herstellung und Isolierung des feuerfesten Ofenmauerwerks.		
				der guss-und schmiedeeis. Ofenarmaturen, des schmiedeeis. Aufgabekastens und des Rauchkanalschiebers		
				Gestellung uns. Monteurs z. Beaufsichtig. der Bauarbeiten. Entsendung ein. Ingenieurs zur Inbetriebnahme gem. uns. Kostenanschlag vom 4.11.41 u. uns. Schr. v. 4.11.41. Betr. Bestellg. v. 22.11.41 d. Herrn Reichsführer SS-Hauptamt-Haushalt u. Bauten-Neubauleitung K.L. Auschwitz Bstg. Nr. 21b/41-Ho.		4.474.--
						51.231.--
						3.205.--
						11.583.--

Fachtechnisch richtig!
Auschwitz, d. 9.12.41

Festgestellt auf RM 11.583.-

Nachberechnet am

Document 215: continued.

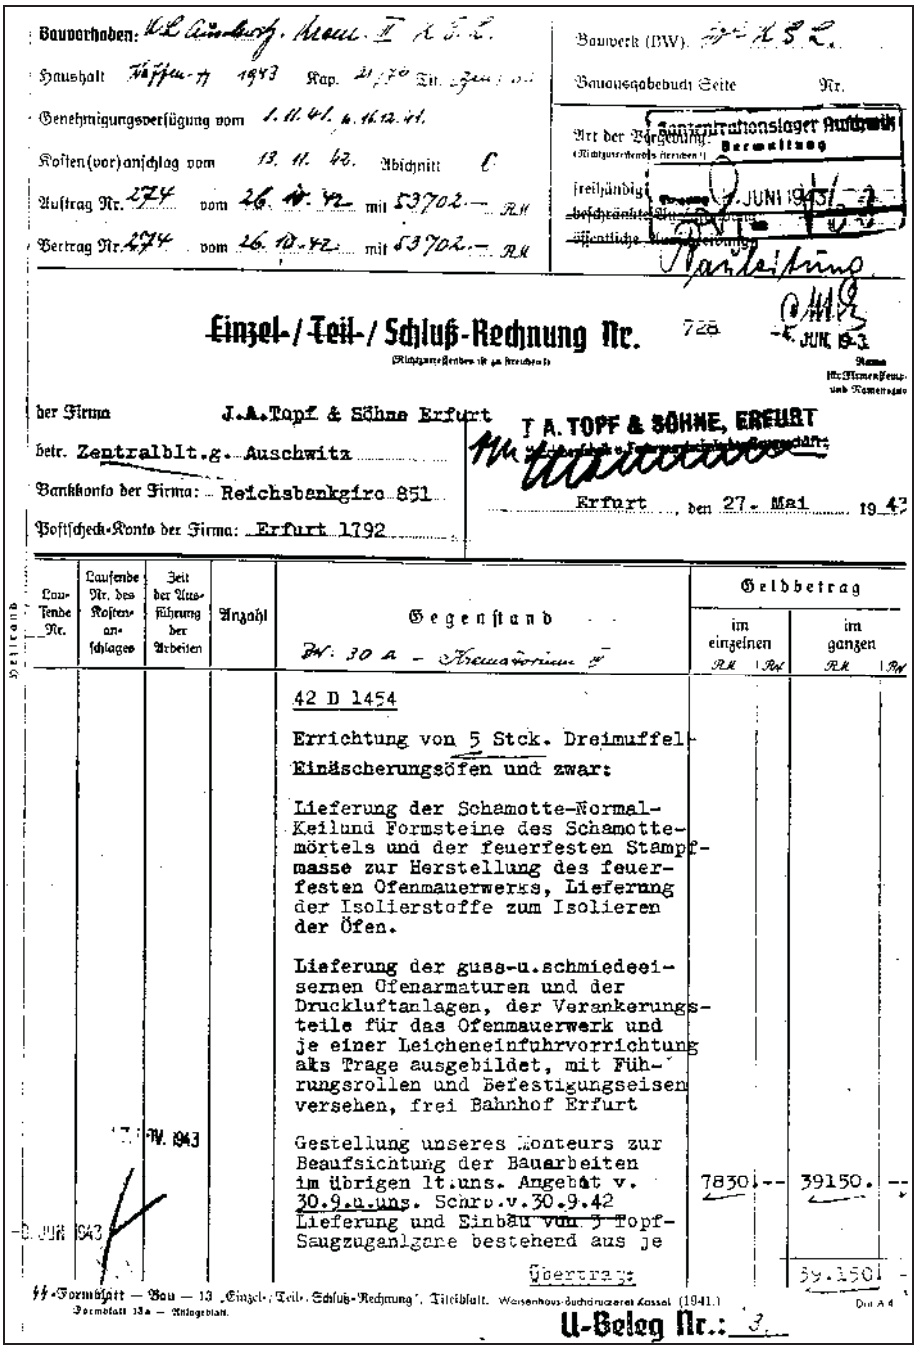

Bauvorhaben: KL Auschwitz. Neub. II A.B.E.

Haushalt Kassen-V 1943 Kap. 21/20 Tit. Sonst. Ausg.

Genehmigungsverfügung vom 1.11.41. u. 16.12.41.

Kosten(vor)anschlag vom 13.11.42. Abschnitt C

Auftrag Nr. 274 vom 26.11.42 mit 53702.— RM

Vertrag Nr. 274 vom 26.12.42 mit 53702.— RM

Bauwerk (BW). 30 a

Bauausgabebuch Seite Nr.

Art der Vergebung: Verwaltung

freihändig vom 7. JUNI 1943

beschränkte öffentliche Ausschreibung

Konzentrationslager Auschwitz
Bauleitung

Einzel-/Teil-/Schluß-Rechnung Nr. 728

-4. JUN. 1943

der Firma J.A.Topf & Söhne Erfurt

betr. Zentralblt.g. Auschwitz

Bankkonto der Firma: Reichsbankgiro 851

Postscheck-Konto der Firma: Erfurt 1792

J.A. TOPF & SÖHNE, ERFURT

Erfurt, den 27. Mai 1943

Laufende Nr.	Laufende Nr. des Kostenanschlages	Zeit der Ausführung der Arbeiten	Anzahl	Gegenstand	Geldbetrag im einzelnen RM Rpf	Geldbetrag im ganzen RM Rpf
				BW. 30 a – Krematorium III		
				42 D 1454		
				Errichtung von 5 Stck. Dreimuffel-Einäscherungsöfen und zwar:		
				Lieferung der Schamotte-Normal-Keil und Formsteine des Schamottemörtels und der feuerfesten Stampfmasse zur Herstellung des feuerfesten Ofenmauerwerks, Lieferung der Isolierstoffe zum Isolieren der Öfen.		
				Lieferung der guss-u.schmiedeeisernen Ofenarmaturen und der Druckluftanlagen, der Verankerungsteile für das Ofenmauerwerk und je einer Leicheneinfuhrvorrichtung aks Trage ausgebildet, mit Führungsrollen und Befestigungseisen versehen, frei Bahnhof Erfurt		
		17.IV.1943		Gestellung unseres Monteurs zur Beaufsichtigung der Bauarbeiten im übrigen lt.uns. Angebot v. 30.9.u.uns. Schrb.v.30.9.42	7830 --	39150. --
		-8. JUN 1943		Lieferung und Einbau von 5 Topf-Saugzuganlagen bestehend aus je		
				Übertrag:		39.150 -

SS-Formblatt — Bau — 13 „Einzel-, Teil-, Schluß-Rechnung". Titelblatt. Weisenhaus-Buchdruckerei Kassel (1941.)
Formblatt 13a — Anlageblatt. Dm A 4

U-Beleg Nr.: 3.

Document 216: "Final invoice" of J.A. Topf & Söhne of 27 May 1943 regarding 5 triple-muffle furnaces of Crematorium III at Birkenau. Source: RGVA, 502-2-26, pp. 215-215a.

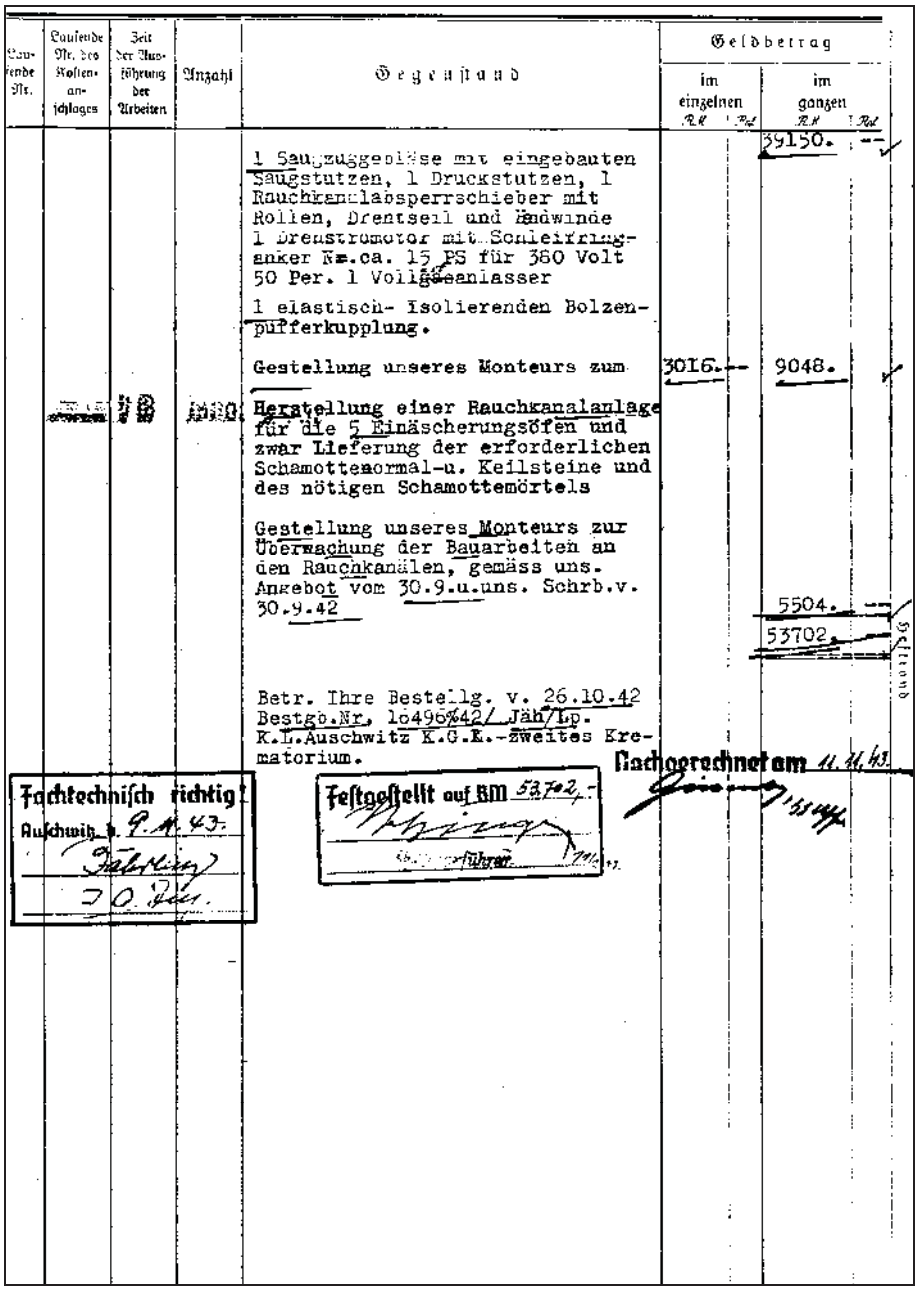

Laufende Nr.	Laufende Nr. des Kostenanschlages	Zeit der Ausführung der Arbeiten	Anzahl	Gegenstand	Geldbetrag im einzelnen RM Rpf	Geldbetrag im ganzen RM Rpf
				1 Saugzuggebläse mit eingebauten Saugstutzen, 1 Druckstutzen, 1 Rauchkanalabsperrschieber mit Rollen, Drentseil und Handwinde 1 Drehstrommotor mit Schleifringanker Nm.ca. 15 PS für 380 Volt 50 Per. 1 Vollschutzanlasser		39150. --
				1 elastisch- Isolierenden Bolzenpufferkupplung.		
				Gestellung unseres Monteurs zum	3016.--	9048.
				Herstellung einer Rauchkanalanlage für die 5 Einäscherungsöfen und zwar Lieferung der erforderlichen Schamottenormal-u. Keilsteine und des nötigen Schamottemörtels		5504. --
				Gestellung unseres Monteurs zur Überwachung der Bauarbeiten an den Rauchkanälen, gemäss uns. Angebot vom 30.9.u.uns. Schrb.v. 30.9.42		53702.
				Betr. Ihre Bestellg. v. 26.10.42 Bestgb.Nr. 1a496/42/ Jäh/Lp. K.L.Auschwitz K.G.K.-zweites Krematorium.		

Fachtechnisch richtig!
Auschwitz, d. 9.11.43.
Fährling
Ing.

Festgestellt auf RM 53702.-
Bauführer

Nachgerechnet am 11.11.43

Document 216: continued.

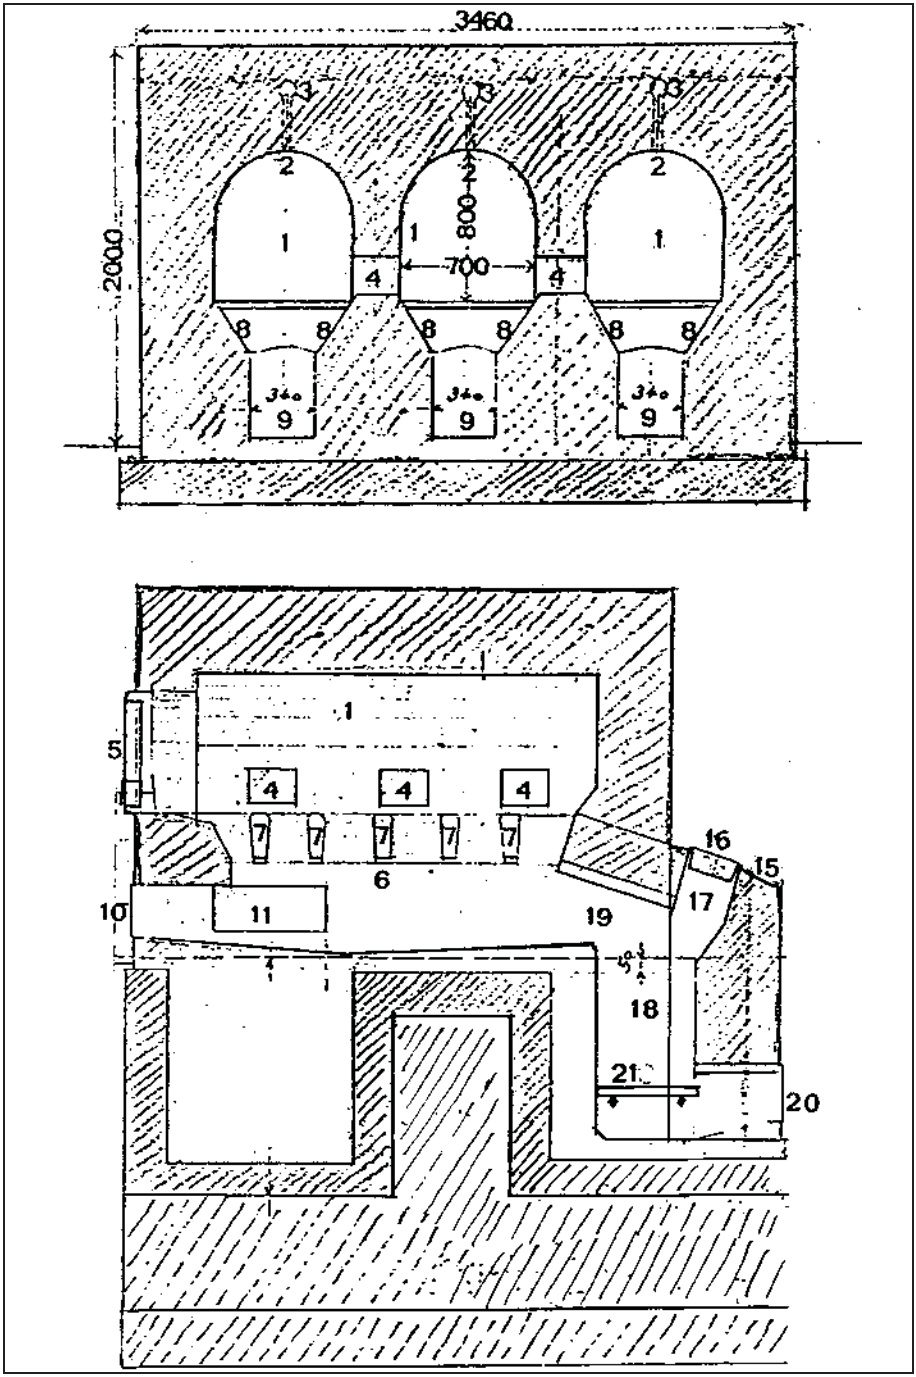

Documents 217 (top) & 217a (bottom): Topf coke-fired triple-muffle cremation furnace. Top: Vertical section. Bottom: Longitudinal section of a lateral muffle. Labeled by Carlo Mattogno based on the drawing by J.A. Topf & Söhne no. D 57253.

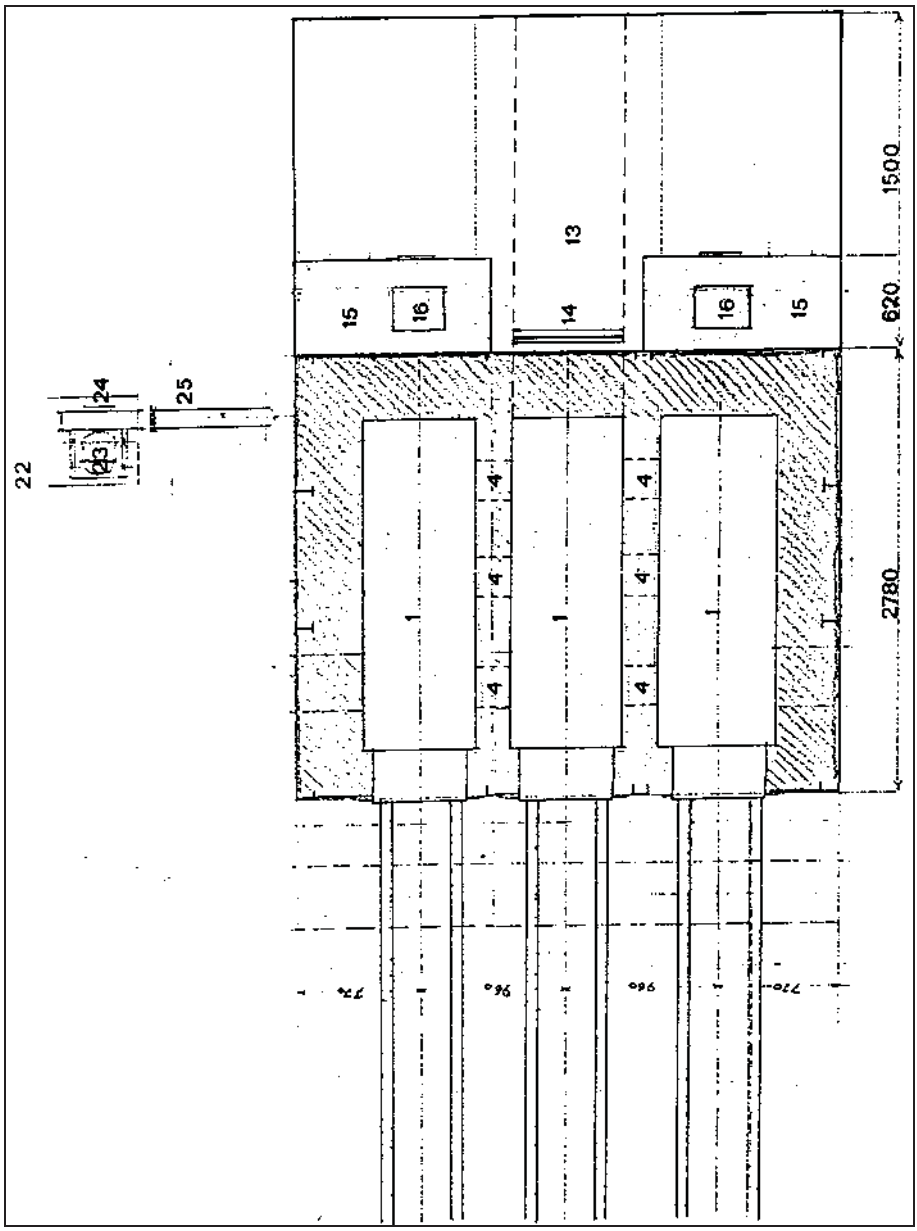

Document 218: as above, horizontal section.

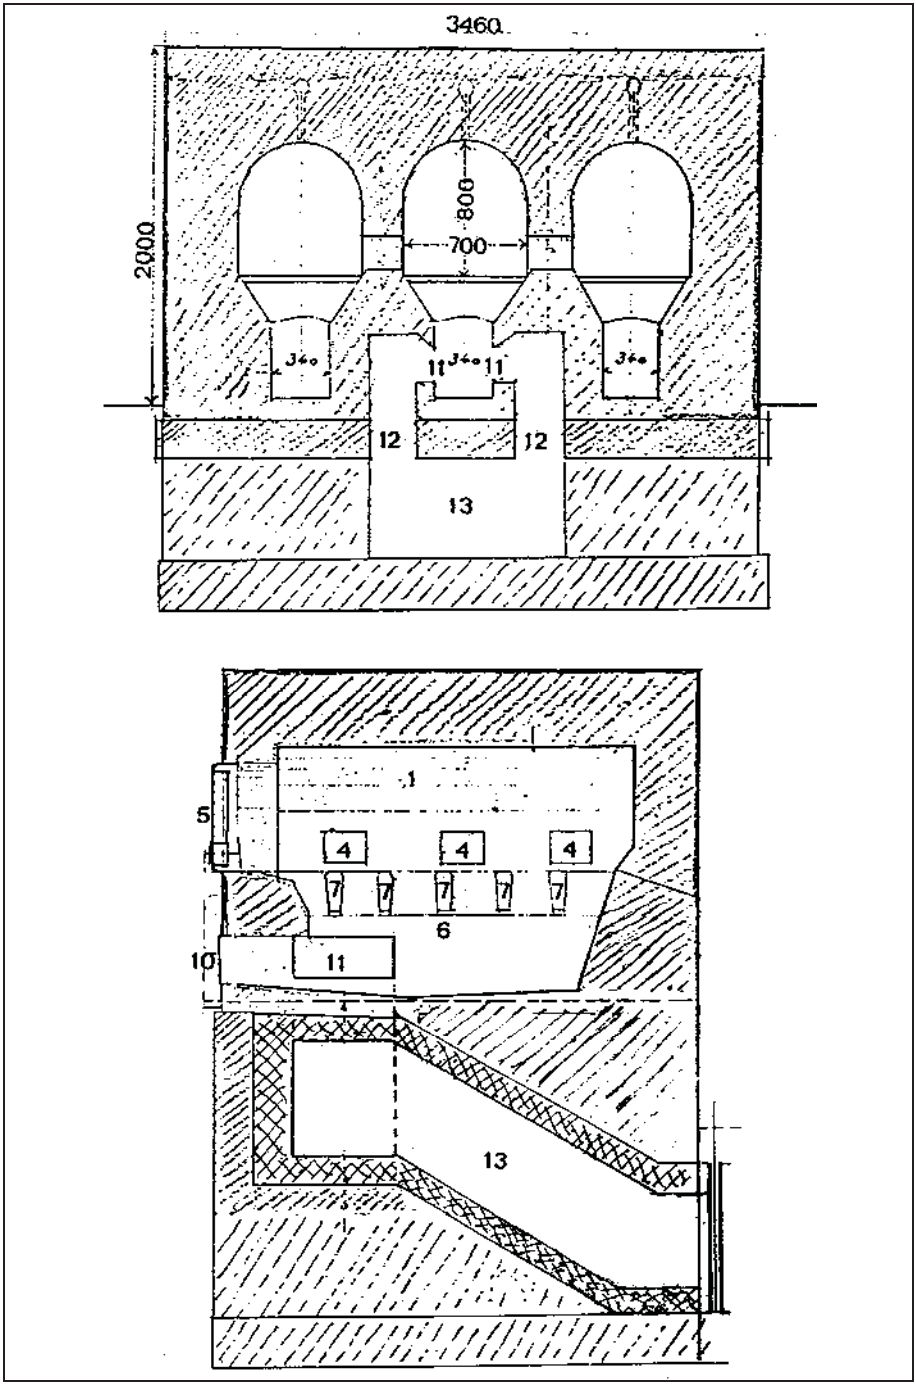

Documents 219 (top) & 220 (bottom): as above, horizontal section. Top: vertical section, design of the combustion gas ducts. Bottom: as above, Bottom: Longitudinal section of the side muffle.

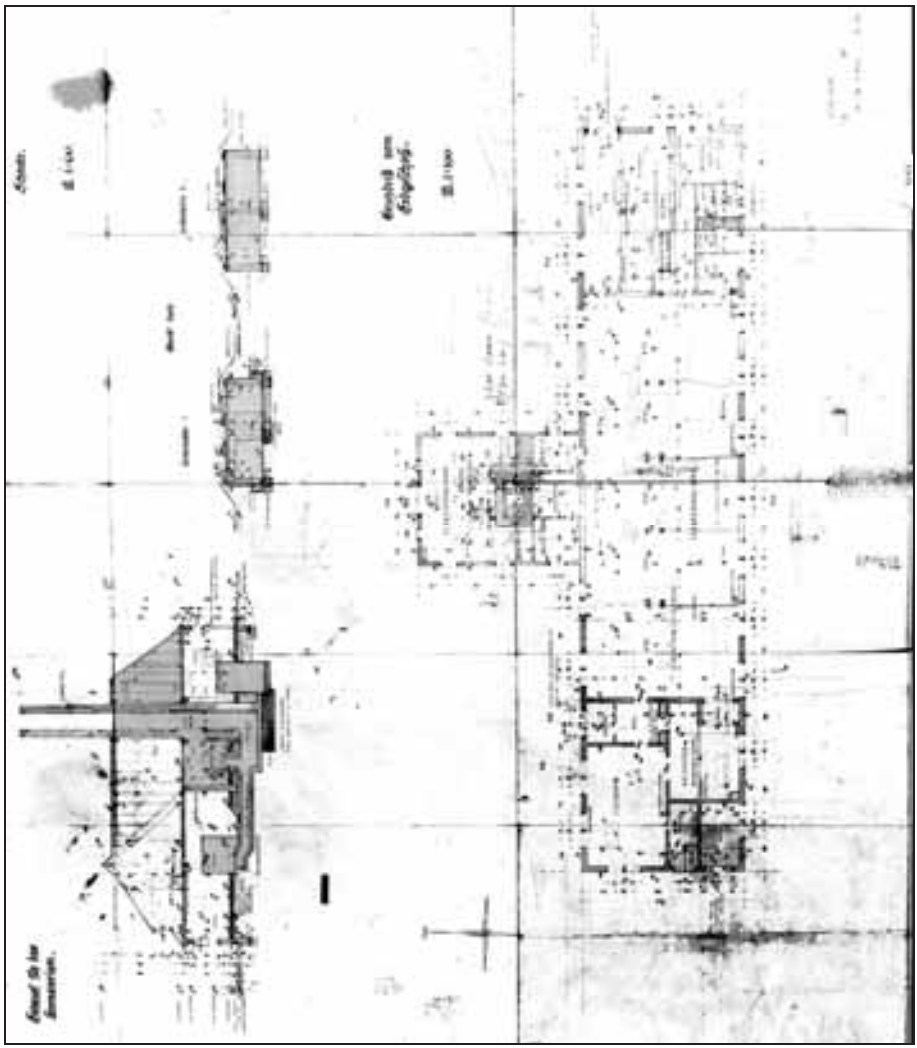

Document 221: Project of the new crematorium at Auschwitz (future Crematorium II/III at Birkenau). Drawing 933 by the Central Construction Office of 19 January 1942. Source: APMO, negative no. 20957.

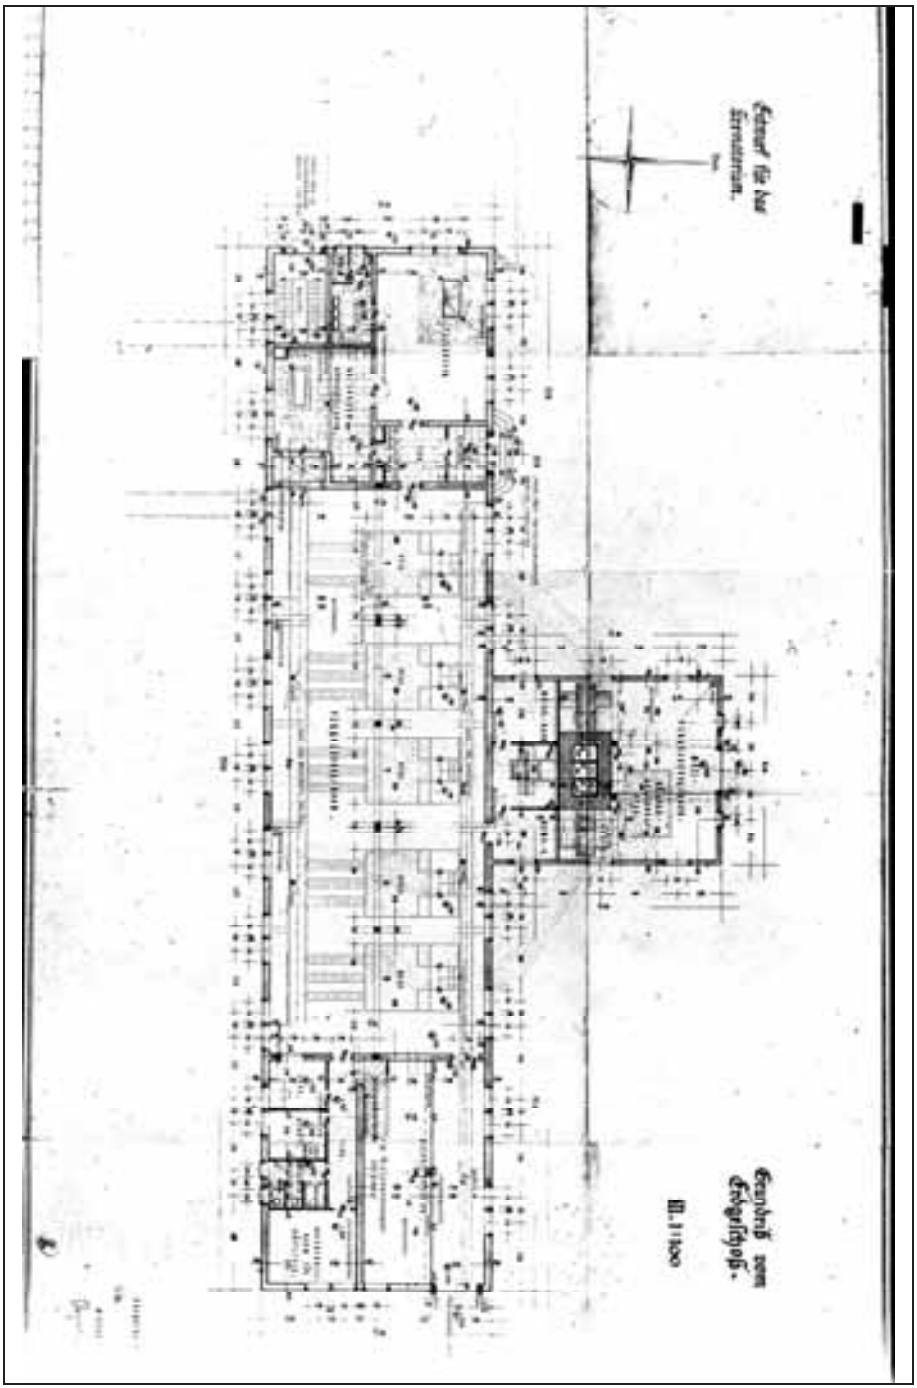

Document 222: Project of the new crematorium at Auschwitz (future Crematorium II/III at Birkenau). Drawing 933 by the Central Construction Office of 19 January 1942. Source: APMO, negative no. 20818/4.

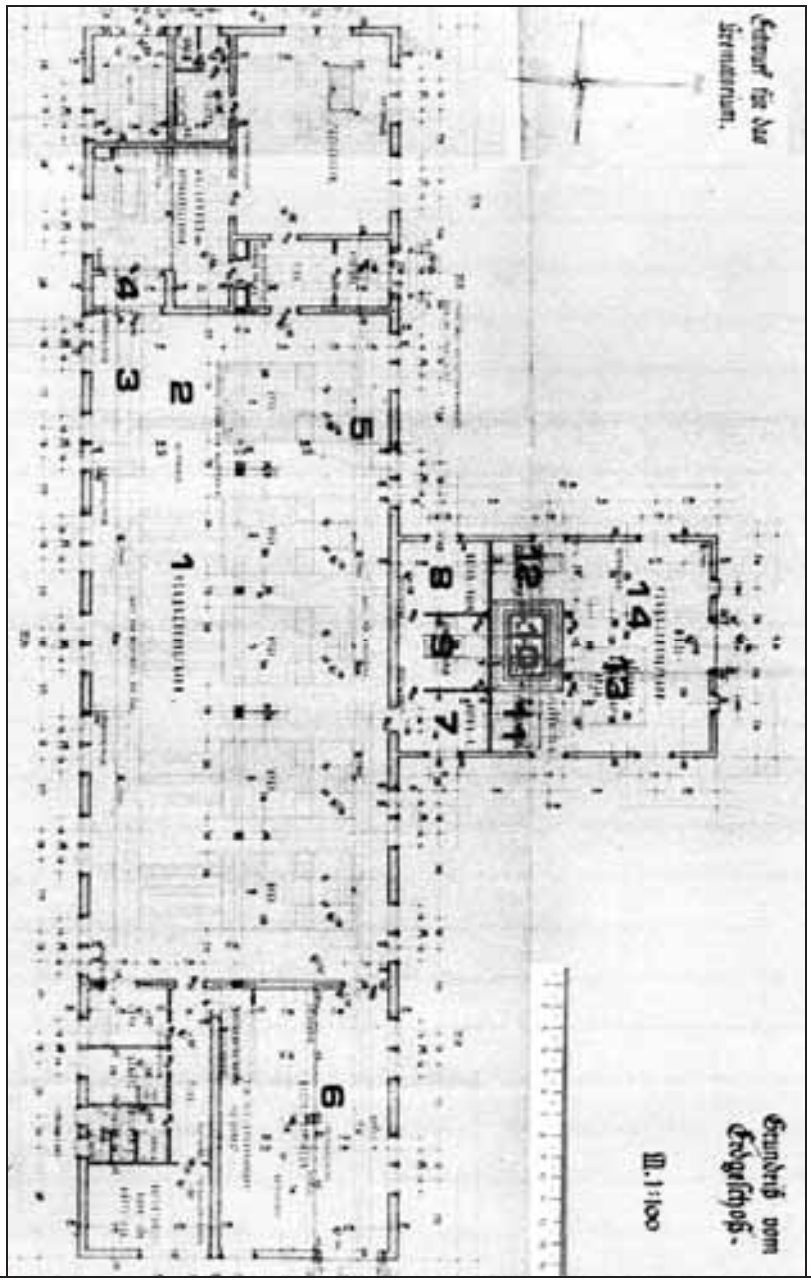

Document 222a: as above, section enlargement with labels by the author. For a description see text in Part 1.

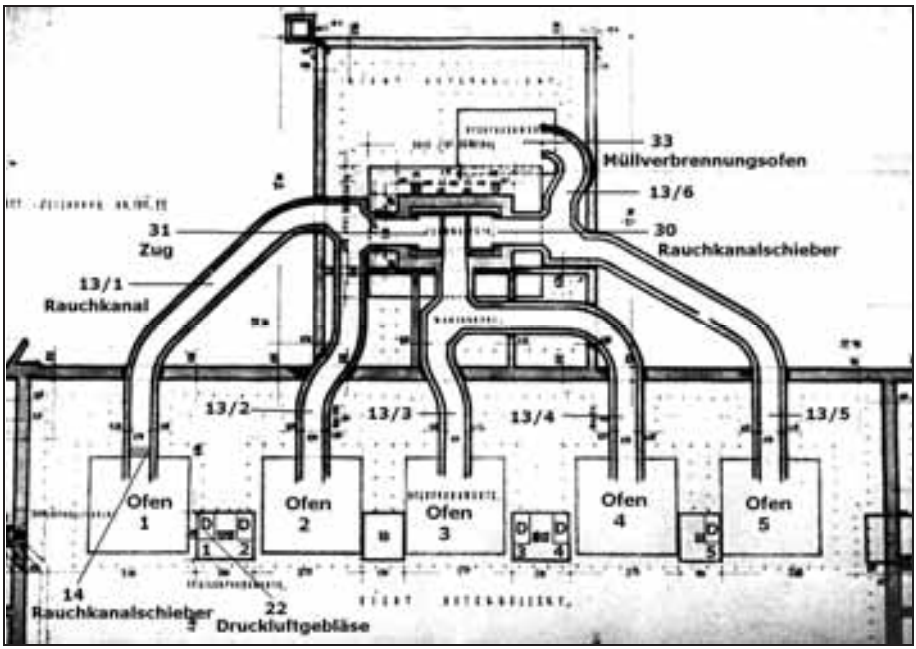

Document 223: as above, horizontal section. Layout of the smoke ducts and the chimney. Source: APMO, negative no. 520.

1-5: Ofen=*furnace; 13/1-6: smoke ducts/flues; 14:* Rauchkanalschieber=*smoke duct damper; 22 (D1-5):* Druckluftgebläse=*combustion air blower; 30:* Rauchkanalschieber=*chimney's smoke duct damper; 31:* Zug=*chimney duct; 33:* Müllverbrennungsofen=*waste incinerator.*

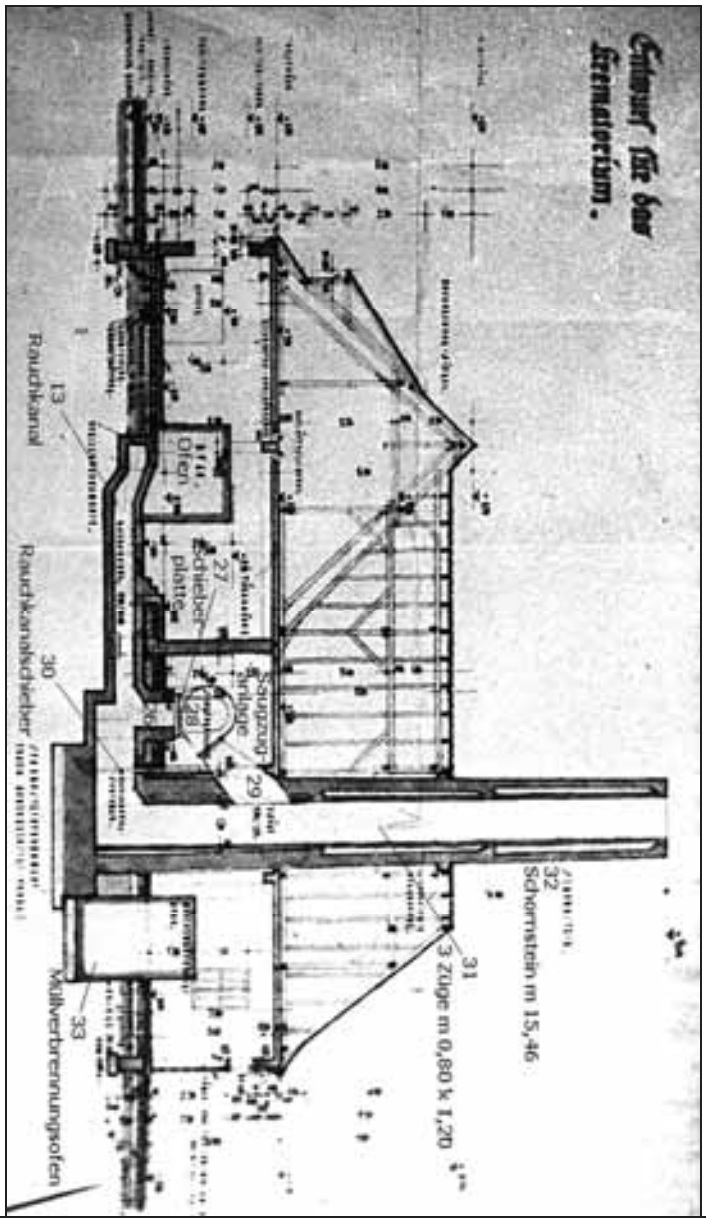

Document 224: as above, vertical section through the chimney. Drawing 933 by the Central Construction Office of 19 January 1942. Labelled by the author. Source: APMO, negative no. 518.

Ofen=*furnace; 13:* Rauchkanal=*smoke duct/flue; 26: connection channel of the force-draft blower; 27: closing plate of the force-draft blower's connection channel;28:* Saugzuganlage=*forced-draft device; 29: connection shaft of forced-draft blower with chimney; 30:* Rauchkanalschieber=*chimney's smoke duct damper; 31:* 3 Züge= *3 chimney ducts; 32:* Schornstein=*chimney; 33:* Müllverbrennungsofen=*waste incinerator.*

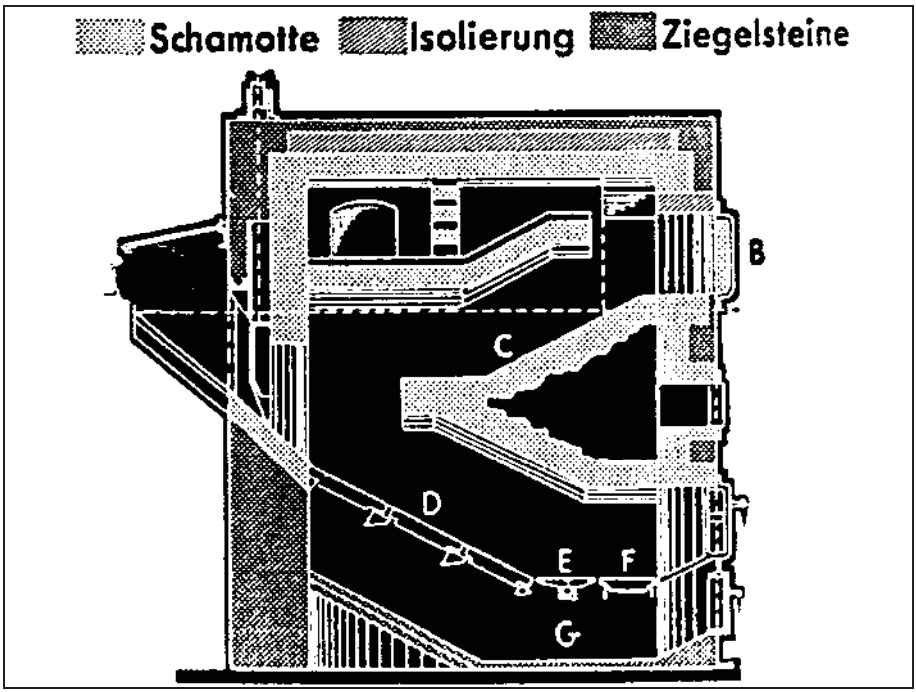

Document 225a (top): Compare the TOPF waste incinerator MV (see Doc. 161) with Document 255b (bottom): the cremation furnace for large-scale operation invented by Fritz Sander (see also Doc. 155).

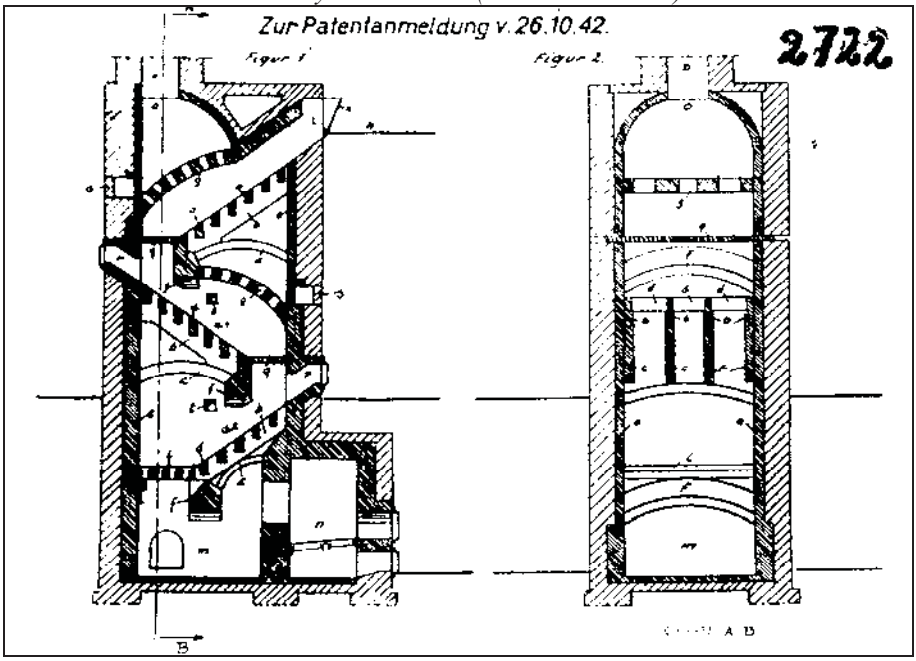

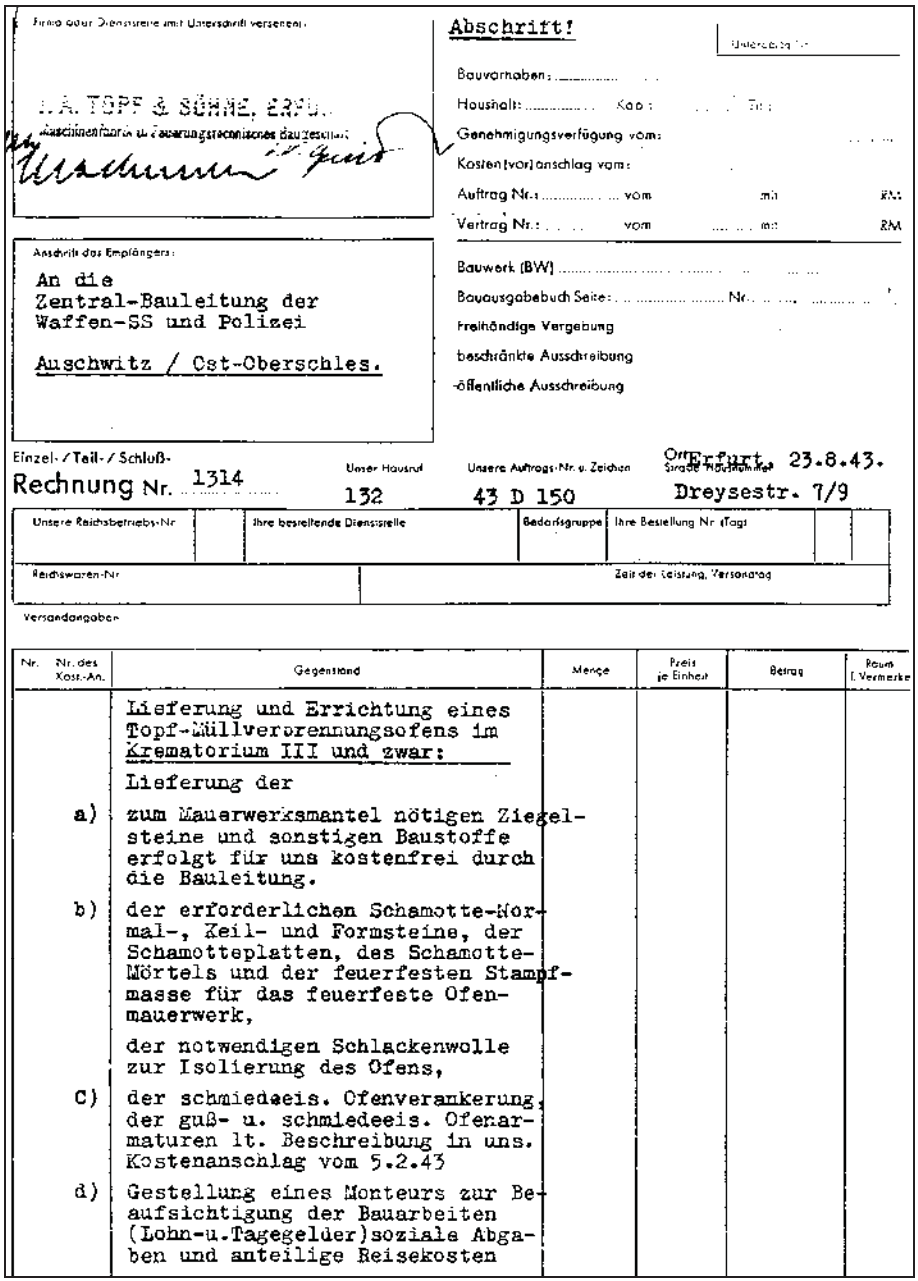

Firma oder Dienststelle mit Unterschrift versehen!

I.A. TOPF & SÖHNE, ERFU..
Maschinenfabrik u. Feuerungstechnisches Baugeschäft

Abschrift!

Bauvorhaben: .....
Haushalt: ..... Kap: ... Tit:
Genehmigungsverfügung vom: .....
Kosten[vor]anschlag vom:
Auftrag Nr.: ..... vom ... mit ... RM
Vertrag Nr.: ... vom ... mit ... RM

Anschrift des Empfängers:
An die
Zentral-Bauleitung der
Waffen-SS und Polizei

Auschwitz / Ost-Oberschles.

Bauwerk (BW) .....
Bauausgabebuch Seite: ..... Nr. .....
Freihändige Vergebung
beschränkte Ausschreibung
öffentliche Ausschreibung

Einzel-/Teil-/Schluß-
Rechnung Nr. 1314

Unser Haustr. 132

Unsere Auftrags-Nr. u. Zeichen 43 D 150

Ort Erfurt, 23.8.43.
Straße Hausnummer Dreysestr. 7/9

Unsere Reichsbetriebs-Nr	Ihre bezeichnende Dienststelle	Bedarfsgruppe	Ihre Bestellung Nr. (Tag

Reichswaren-Nr	Zeit der Leistung, Versanddatum

Versandangaben

Nr.	Nr. des Kost.-An.	Gegenstand	Menge	Preis je Einheit	Betrag	Raum f. Vermerke
		Lieferung und Errichtung eines Topf-Müllverbrennungsofens im Krematorium III und zwar:				
		Lieferung der				
a)		zum Mauerwerksmantel nötigen Ziegelsteine und sonstigen Baustoffe erfolgt für uns kostenfrei durch die Bauleitung.				
b)		der erforderlichen Schamotte-Normal-, Keil- und Formsteine, der Schamotteplatten, des Schamotte-Mörtels und der feuerfesten Stampfmasse für das feuerfeste Ofenmauerwerk,				
		der notwendigen Schlackenwolle zur Isolierung des Ofens,				
C)		der schmiedeeis. Ofenverankerung, der guß- u. schmiedeeis. Ofenarmaturen lt. Beschreibung in uns. Kostenanschlag vom 5.2.43				
d)		Gestellung eines Monteurs zur Beaufsichtigung der Bauarbeiten (Lohn-u.Tagegelder)soziale Abgaben und anteilige Reisekosten				

Document 226: Invoice of Topf no. 1314 of 23 August 1943 for the Central Construction Office at Auschwitz regarding the waste incinerator of Crematorium III. Source: RGVA, 502-1-327, pp. 13-13a.

Nr	Nr des Kost.-An.	Gegenstand	Menge	Preis je Einheit	Betrag	Raum f. Vermerke
		e) Entsendung eines Ingenieurs zur Inbetriebnahme des Ofens,				
		f) Anlieferung der Baustoffe frei Versandstation, gem. uns.Kosten-anschlag und uns. Schrb.v.5.2.43y			5.791.--	
		Ihre Zahlungen:				
		31.8.1943 RM 2.900.--				
		29.11.1943 RM 2.891.--				
		RM 5.791.--				

Document 226: continued.

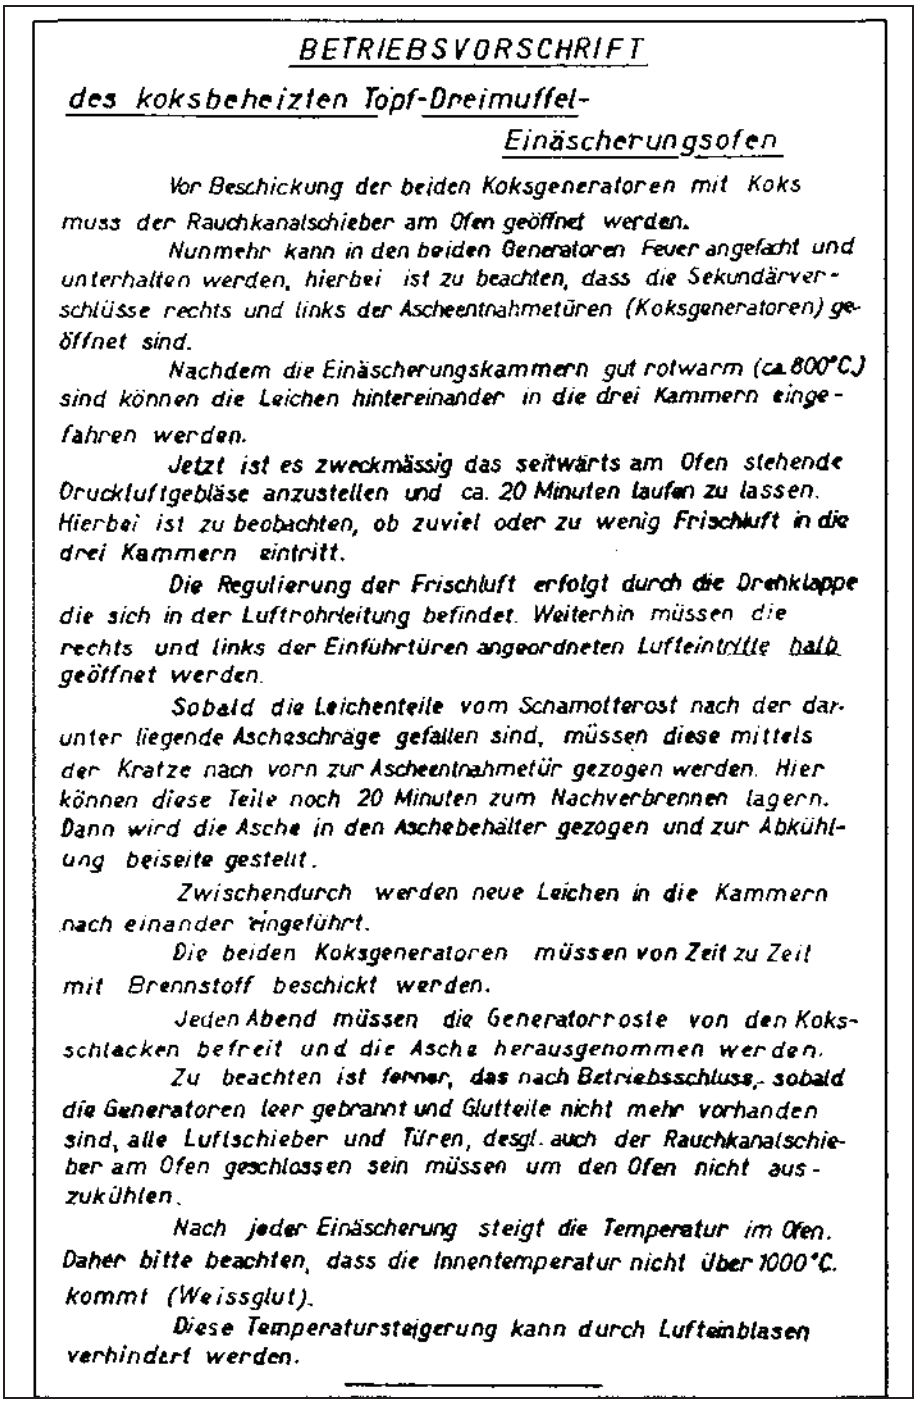

BETRIEBSVORSCHRIFT

des koksbeheizten Topf-Dreimuffel-

Einäscherungsofen

Vor Beschickung der beiden Koksgeneratoren mit Koks muss der Rauchkanalschieber am Ofen geöffnet werden.

Nunmehr kann in den beiden Generatoren Feuer angefacht und unterhalten werden, hierbei ist zu beachten, dass die Sekundärverschlüsse rechts und links der Ascheentnahmetüren (Koksgeneratoren) geöffnet sind.

Nachdem die Einäscherungskammern gut rotwarm (ca. 800°C.) sind können die Leichen hintereinander in die drei Kammern eingefahren werden.

Jetzt ist es zweckmässig das seitwärts am Ofen stehende Druckluftgebläse anzustellen und ca. 20 Minuten laufen zu lassen. Hierbei ist zu beobachten, ob zuviel oder zu wenig Frischluft in die drei Kammern eintritt.

Die Regulierung der Frischluft erfolgt durch die Drehklappe die sich in der Luftrohrleitung befindet. Weiterhin müssen die rechts und links der Einführtüren angeordneten Lufteintritte halb geöffnet werden.

Sobald die Leichenteile vom Schamotterost nach der darunter liegende Aschenschräge gefallen sind, müssen diese mittels der Kratze nach vorn zur Ascheentnahmetür gezogen werden. Hier können diese Teile noch 20 Minuten zum Nachverbrennen lagern. Dann wird die Asche in den Aschebehälter gezogen und zur Abkühlung beiseite gestellt.

Zwischendurch werden neue Leichen in die Kammern nach einander eingeführt.

Die beiden Koksgeneratoren müssen von Zeit zu Zeit mit Brennstoff beschickt werden.

Jeden Abend müssen die Generatorroste von den Koksschlacken befreit und die Asche herausgenommen werden.

Zu beachten ist ferner, das nach Betriebsschluss, sobald die Generatoren leer gebrannt und Glutteile nicht mehr vorhanden sind, alle Luftschieber und Türen, desgl. auch der Rauchkanalschieber am Ofen geschlossen sein müssen um den Ofen nicht auszukühlen.

Nach jeder Einäscherung steigt die Temperatur im Ofen. Daher bitte beachten, dass die Innentemperatur nicht über 1000°C. kommt (Weissglut).

Diese Temperatursteigerung kann durch Lufteinblasen verhindert werden.

Document 227: "Operating instruzctions for the TOPF coke-fired triple-muffle cremation furnace." Source: M. Nyiszli, Im Jenseits der Menschlichkeit. Ein Gerichtsmediziner in Auschwitz. *Dietz Verlag, Berlin 1992, p. 33.*

Abschrift/Go

27

J. A. T o p f und S ö h n e

An die
Zentral-Bauleitung der Waffen-SS
und Polizei,
Auschwitz /Ost-OS.

Erf

Betrifft: Ihre Zeich. Uns. Abteilung: D IV
Krematorium, ---- Erf.
Einäscherungs-Öfen

K o s t e n a n s c h l a g

auf

Lieferung von 2 Stück Dreimuffel-Einäscherungs-Öfen und Herstellung des Schornsteinfutters mit Reinigungsr.

Document 228: "Cost estimate" by J.A. Topf & Söhne for the Central Construction Office at Auschwitz of 12 February 1942 regarding a simplified TOPF coke-fired triple-muffle cremation furnace. Source: APMO,BW 30/34, pp. 27,32,29 (sic).

J.A.Topf u.Söhne Effurt — Abschrift/Go — 2.Blatt des Kostenanschlages v. 12.2.42

Pos.	Stück-zahl	Gegenstand	Einheits-Preis RM	Einheits-Preis Rpf	Geldbetrag RM	Geldbetrag Rpf
I).	1	koksbeheizter Einäscherungs-Ofen mit 3 Muffeln,			32	
		wozu folgende Arbeiten und Lieferungen gehören:				
		Das erforderliche Schamottematerial, bestehend aus Normal-, Form- und Keilsteinen und der Monolitstampfmasse sowie dem dazugehörigen Mörtel.				
		Zur Isolierung des Ofens die erforderlichen Kieselgursteine, Schlakkenwolle und Kieselgurmörtel.				
		Die guss- und schmiedeeisernen Armaturen, wie:				
	3	schmiedeeiserne Absperrschieber, die mit Monolitstampfmasse ausgestampft werden, einschließlich eines Riffelblech-Belages an der Vorderseite des Schiebers und Einrichtung einer Schauluke,				
	6	gusseiserne Kettenrollen,				
	6	gusseiserne Lager,				
	3	gusseiserne Wandwinden für je 500 kg Tragkraft,				
	die	erforderlichen Drahtseile und 4 Ketten für die Schieber,				
	1o	gusseiserne Luftkanalverschlüsse,				
	5	gusseiserne Ascheentnahmetüren, schamottegefüttert,				
	1	gusseiserner Generator-Füllschacht-verschluss, mit Isolierkappe				
	2	schmiedeeiserne Aschebehälter,				
	1	gusseiserner Rauchkanalschieber, in luftdicht schließender Führungshülse laufend, einschließlich Rollen, Drahtseil und Gegengewicht,				
	die	erforderlichen Schürgeräte für den Generator,				
	der	Planrost, bestehend aus schmiedeeisernen Vierkant-Eisen, einschliesslich den Auflager-Eisen,				

Document 228: continued

3.Blatt des Kostenanschlages vom 12.2.42

Pos.	Stück-zahl	Gegenstand	Einheits-Preis RM Rpf	Geldbetrag RM Rpf
	1	schmiedeeiserne Sarg-Einführungs-vorrichtung, bestehend aus einer Trage und 6 Stück Laufrollen mit Befestigungs-Eisen, Monteurgestellung zum Bau des Ofens und Stellung eines Ingenieurs zur Abnahme des Ofens. Preis Pos. I) für 1 Ofen RM 7.106,-- Preis Pos. I) für 2 Öfen RM		14.212,--
II)	Das	Schamottefutter für den Schornstein bis zu 6 m Höhe und 12 cm Stärke. 1 4oo Schamottenormalsteine SK 3o, 7oo kg Schamottemörtel M 2 1 gusseiserne Einsteige- und Reinigungstür. Preis Pos. II) RM		44o,--
	2	Die zum Ofen erforderlichen Verankerungs-Eisen sind nach unserer Zeichnung bauseitig, ohne Kosten für uns, zu stellen. Weiter sind bauseitig, kostenlos für uns, zu liefern: Für jeden Ofen ca. 4 ooo Stück Ziegelsteine, 6 cbm Mauersand, 1 2oo kg Kalk 5oo kg Zement. Diese Materialien gehören zum Mauerwerksmantel. Für die Dauer der Montage sind unserem Monteur bauseitig, kostenlos für uns, 3 - 4 Helfer zur Verfügung zu stellen. Kennziffergewicht insgesamt: 345o kg Die Preise unseres Angebotes gelten ab Werk, ohne Verpackung. Lief.Bed.A. 6o.5.41 2 ooo. L o2o41.		

Document 228: continued

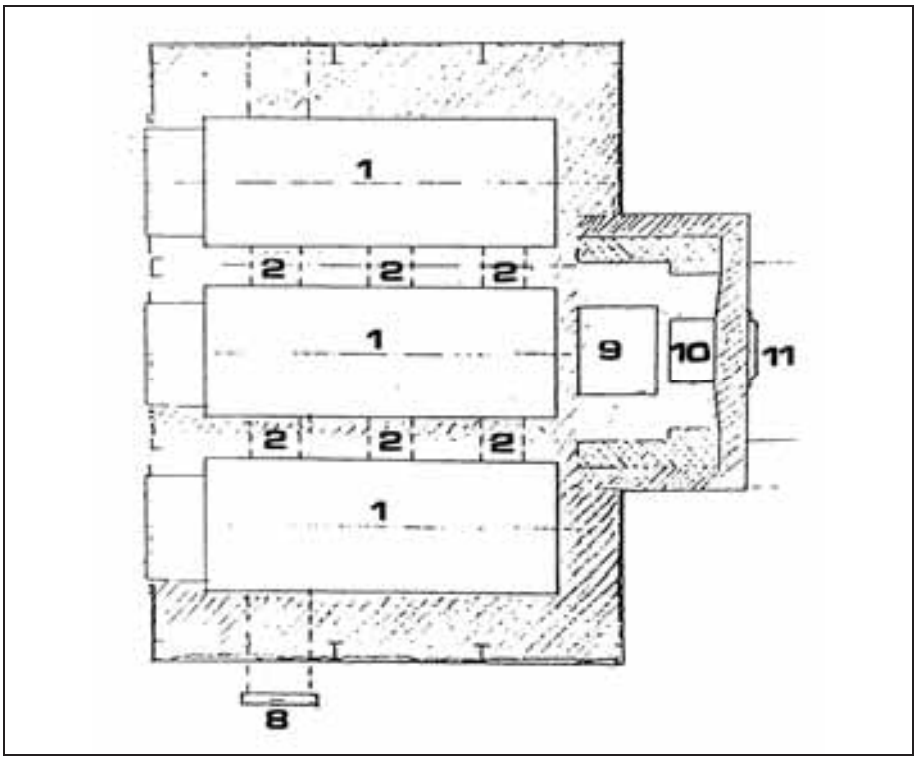

Document 229: Simplified TOPF coke-fired triple-muffle cremation furnace. Horizontal section. Labeled by Carlo Mattogno.

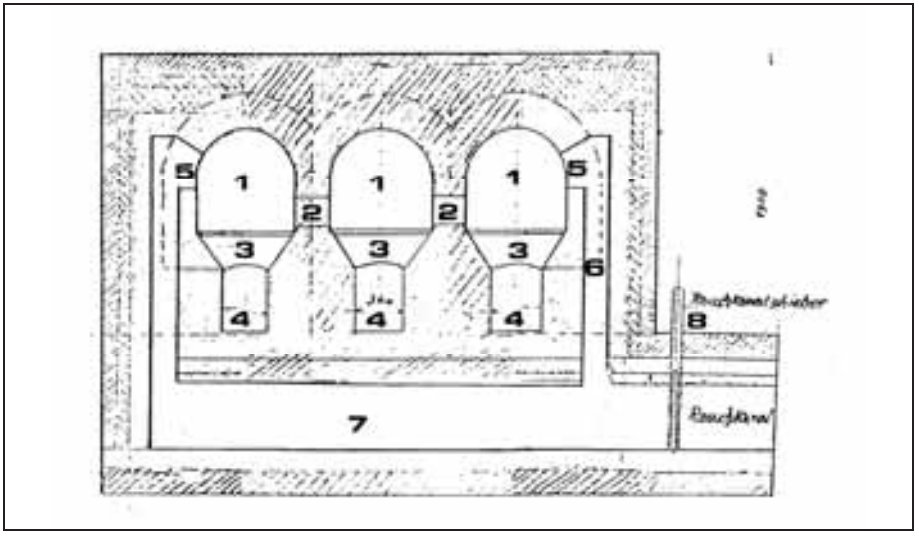

Document 229a: as above; combustion gas ducts.

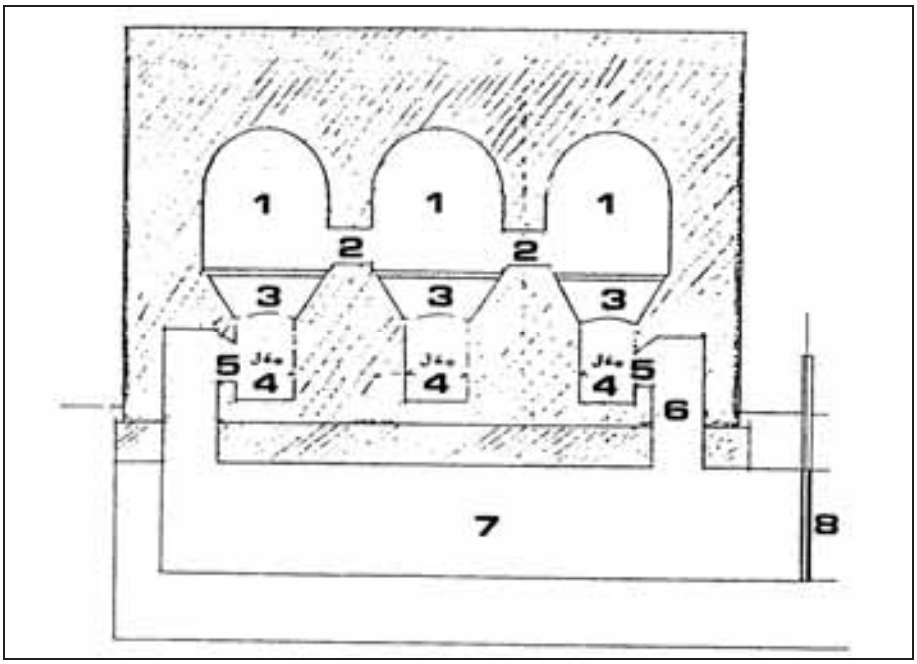

Document 229b: as above, outside wall.

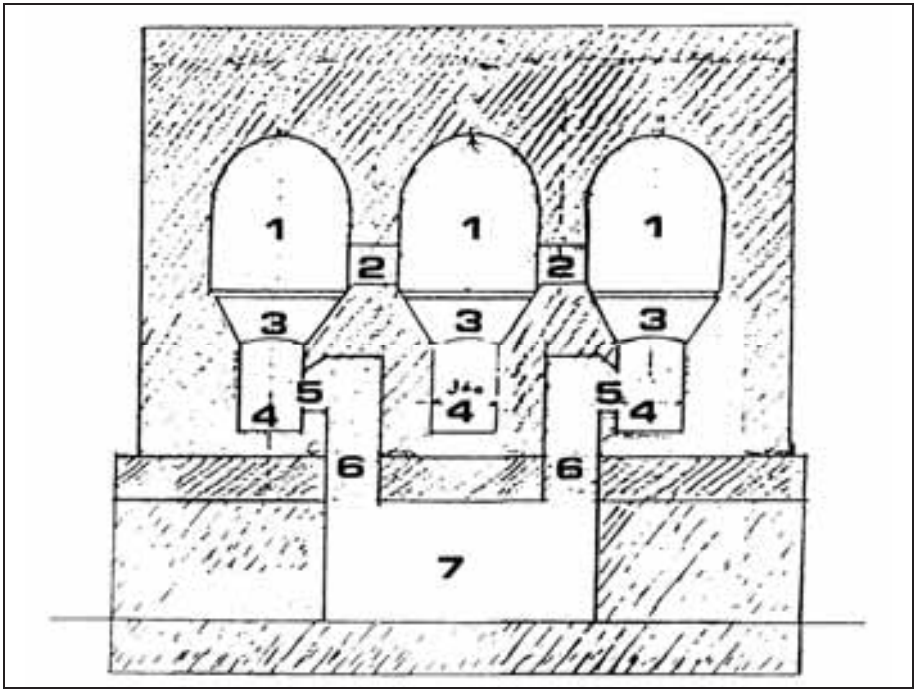

Document 229c: inside wall.

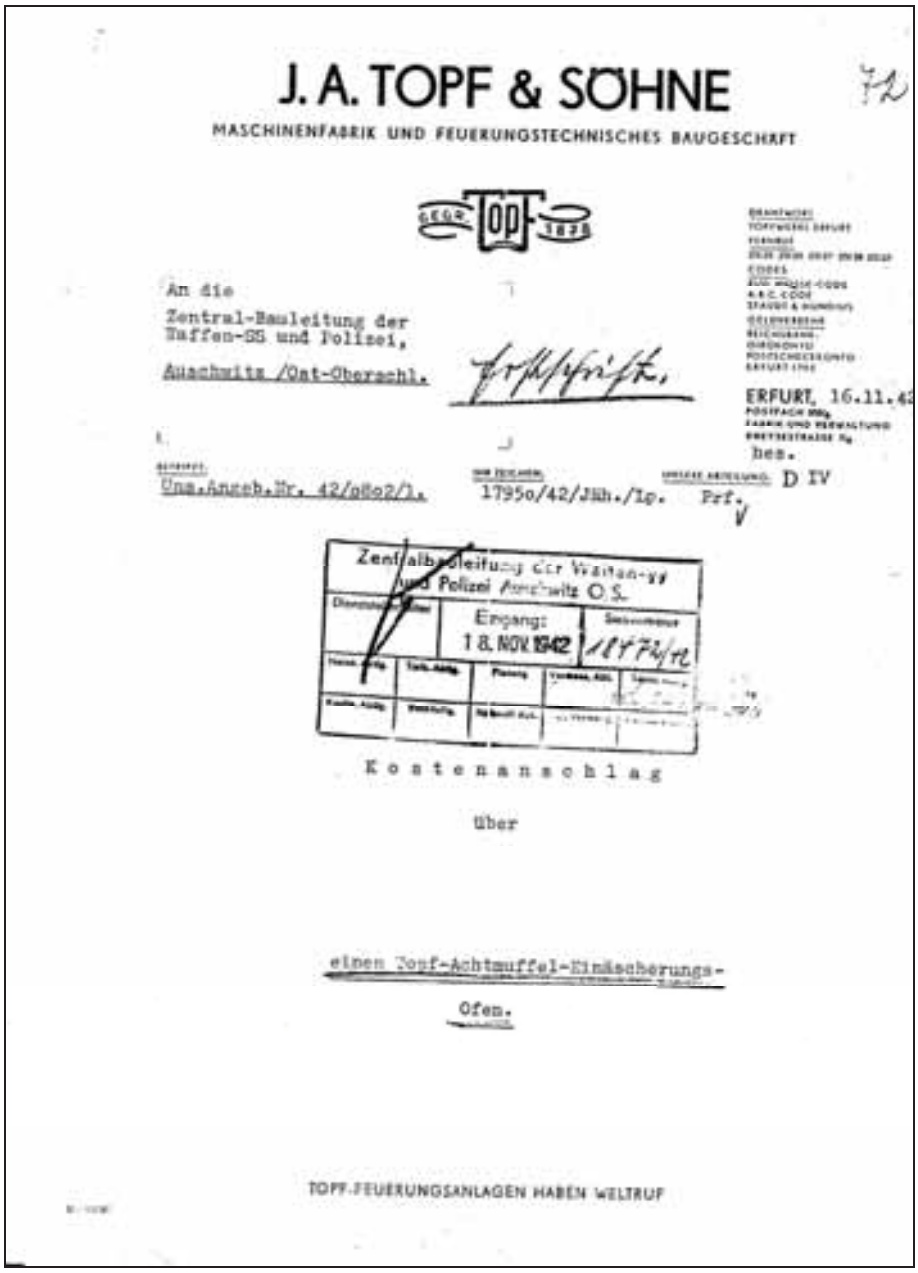

J. A. TOPF & SÖHNE

MASCHINENFABRIK UND FEUERUNGSTECHNISCHES BAUGESCHÄFT

72

An die
Zentral-Bauleitung der
Waffen-SS und Polizei,
Auschwitz /Ost-Oberschl.

ERFURT, 16.11.42

hes.

Unser Angebot Nr. 42/p8o2/1. 17950/42/Jäh./Ip. D IV Prf.

Zentralbauleitung der Waffen-SS und Polizei Auschwitz O.S.
Eingang: 18. NOV. 1942 18774/42

Kostenanschlag

über

einen Topf-Achtmuffel-Einäscherungs-Ofen.

TOPF-FEUERUNGSANLAGEN HABEN WELTRUF

Document 230: "Cost estimate" for a Topf wood-fired eight-muffle cremation furnace of the Mogilev contract of 16 November 1942. Source: RGVA, 502-1-313, pp. 72-76.

J. A. TOFF & SÖHNE
ERFURT

2. Blatt des Kostenanschlages vom 16.11.42.

An Auschwitz.

Lfd. Nr.	Anzahl	Gegenstand der Veranschlagung
		Lieferung und Bau eines Topf-Acht-muffel-Einäscherungs-Ofens,
		wozu gehören:
	Rum	Mauerwerksmantel
		ca. 9 000 Stück Ziegelsteine (Normalformat),
		ca. 14 m³ Mauersand,
		ca. 3 000 kg Mauerkalk,
		ca. 500 kg Zement.
		(Diese Materialien sind unseren Monteuren kostenlos zur Verfügung zu stellen.)
	Die	Schamottematerialien, und zwar:
		1 600 Stück Schamottekeilsteine SK 33/34,
		3 000 Stück Schamottenormalsteine SK 33/34,
		1 500 Stück Schamottenormalsteine SK 32,
		3 000 kg Schamottemörtel M I,
		35 Stück Schamotteröst-Formsteine,
		35 Stück Schamotteformsteinplatten,
		2 000 kg Monolitstampfmasse.
	Die	guss- und schmiedeeisernen Armaturen, wie:
	4	Holzfeuerungen, bestehend aus den gusseisernen Schrägrosten, den gusseisernen Planrosten, den Füllschachtdeckeln aus Riffelblech mit Verstärkungs-Eisen und den schmiedeeisernen Auflager-Eisen für die Roste,
	2	gusseiserne Rauchkanalschieber, in luftdicht schließender Führungshülse laufend, einschließlich Rollen, Drahtseile und Gegengewichte,
	8	schmiedeeiserne Muffelabsperrschieber mit Ketten und Aufhänge-Eisen (diese Schieber werden mit Monolit ausgestampft),
	10000	kg Kieselgur-Isolierfüllmasse,

Document 230: continued.

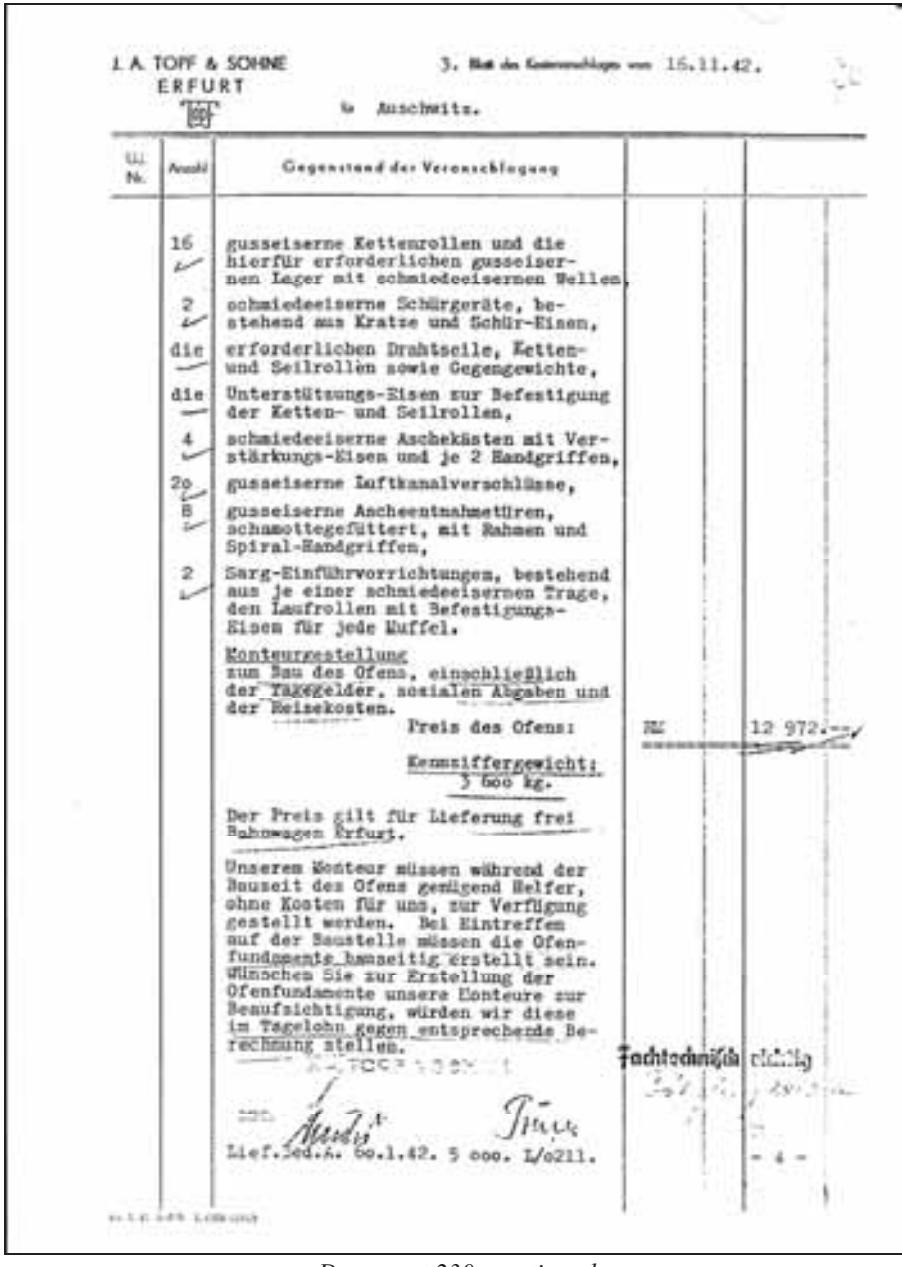

J. A. TOFF & SOHNE
ERFURT

3. Blatt des Kostenanschlages vom 16.11.42.

z. Auschwitz.

Lfd. Nr.	Anzahl	Gegenstand der Kostenanschlagung		
	16	gusseiserne Kettenrollen und die hierfür erforderlichen gusseisernen Leger mit schmiedeeisernen Wellen,		
	2	schmiedeeiserne Schürgeräte, bestehend aus Kratze und Schür-Eisen,		
	die erforderlichen	Drahtseile, Ketten- und Seilrollen sowie Gegengewichte,		
	die	Unterstützungs-Eisen zur Befestigung der Ketten- und Seilrollen,		
	4	schmiedeeiserne Aschekästen mit Verstärkungs-Eisen und je 2 Handgriffen,		
	2o	gusseiserne Luftkanalverschlüsse,		
	8	gusseiserne Ascheentnahmetüren, schamottegefüttert, mit Rahmen und Spiral-Handgriffen,		
	2	Sarg-Einführvorrichtungen, bestehend aus je einer schmiedeeisernen Trage, den Laufrollen mit Befestigungs-Eisen für jede Muffel.		
		Konteurgestellung zum Bau des Ofens, einschließlich der Tagegelder, sozialen Abgaben und der Reisekosten.		
		Preis des Ofens:	RM	12 972.--
		Kennziffergewicht: 3 600 kg.		
		Der Preis gilt für Lieferung frei Bahnwagen Erfurt.		
		Unserem Konteur müssen während der Bauzeit des Ofens genügend Helfer, ohne Kosten für uns, zur Verfügung gestellt werden. Bei Eintreffen auf der Baustelle müssen die Ofenfundamente bauseitig erstellt sein. Wünschen Sie zur Erstellung der Ofenfundamente unsere Konteure zur Beaufsichtigung, würden wir diese im Tagelohn gegen entsprechende Berechnung stellen.		
			Fachtechnisch richtig	

Lief.Zeit.: bis 1.42. 5 000. L/o211.

- 4 -

Document 230: continued.

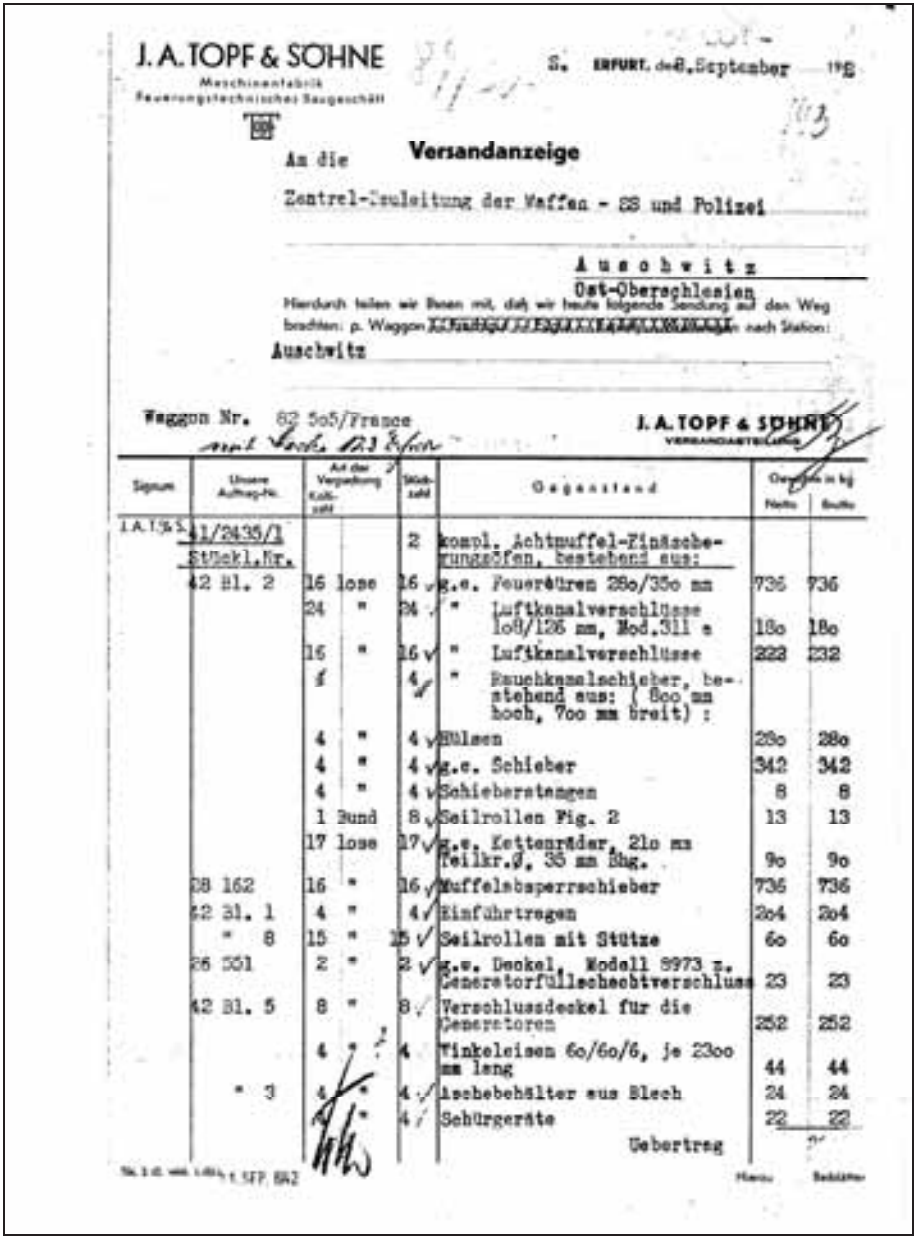

J. A. TOPF & SÖHNE
Maschinenfabrik
Feuerungstechnisches Baugeschäft

ERFURT, den 8. September 19[illegible]

Versandanzeige

An die
Zentral-Bauleitung der Waffen - SS und Polizei
Auschwitz
Ost-Oberschlesien

Hierdurch teilen wir Ihnen mit, daß wir heute folgende Sendung auf den Weg brachten: p. Waggon [illegible] nach Station: Auschwitz

Waggon Nr. 62 5o5/France mit Lade. 23 Ofen

J. A. TOPF & SÖHNE
VERSANDABTEILUNG

Signum	Unsere Auftrags-Nr.	Art der Verpackung Kolli-zahl		Stück-zahl	Gegenstand	Gewicht in kg Netto	Brutto
J.A.1.3.4.	41/2435/1 Stückl.Nr.			2	kompl. Achtmuffel-Einäsche-rungsöfen, bestehend aus:		
	42 B1. 2	16	lose	16	g.e. Feuertüren 28o/35o mm	736	736
		24	"	24	" Luftkanalverschlüsse 1o8/126 mm, Mod.311 e	18o	18o
		16	"	16	" Luftkanalverschlüsse	232	232
		1		4	" Rauchkanalschieber, be-stehend aus: (8oo mm hoch, 7oo mm breit) :		
		4	"	4	Hülsen	28o	28o
		4	"	4	g.e. Schieber	342	342
		4	"	4	Schieberstangen	8	8
		1	Bund	8	Seilrollen Fig. 2	13	13
		17	lose	17	g.e. Kettenräder, 21o mm Teilkr.ø, 35 mm Bhg.	9o	9o
	08 162	16	"	16	Muffelabsperrschieber	736	736
	42 B1. 1	4	"	4	Einführtragen	2o4	2o4
	" 8	15	"	15	Seilrollen mit Stütze	6o	6o
	26 331	2	"	2	g.e. Deckel, Modell 8973 z. Generatorfüllschachtverschluss	23	23
	42 B1. 5	8	"	8	Verschlussdeckel für die Generatoren	252	252
		4	"	4	Winkeleisen 6o/6o/6, je 23oo mm lang	44	44
	" 3	4	"	4	Aschebehälter aus Blech	24	24
				4	Schürgeräte	22	22
					Uebertrag		

Document 231: "Bill of lading" by J.A. Topf & Söhne to the Central Construction Office at Auschwitz of 8 September 1942 regarding two eight-muffle cremation furnaces. Source: RGVA, 502-1-313, pp. 143-143a.

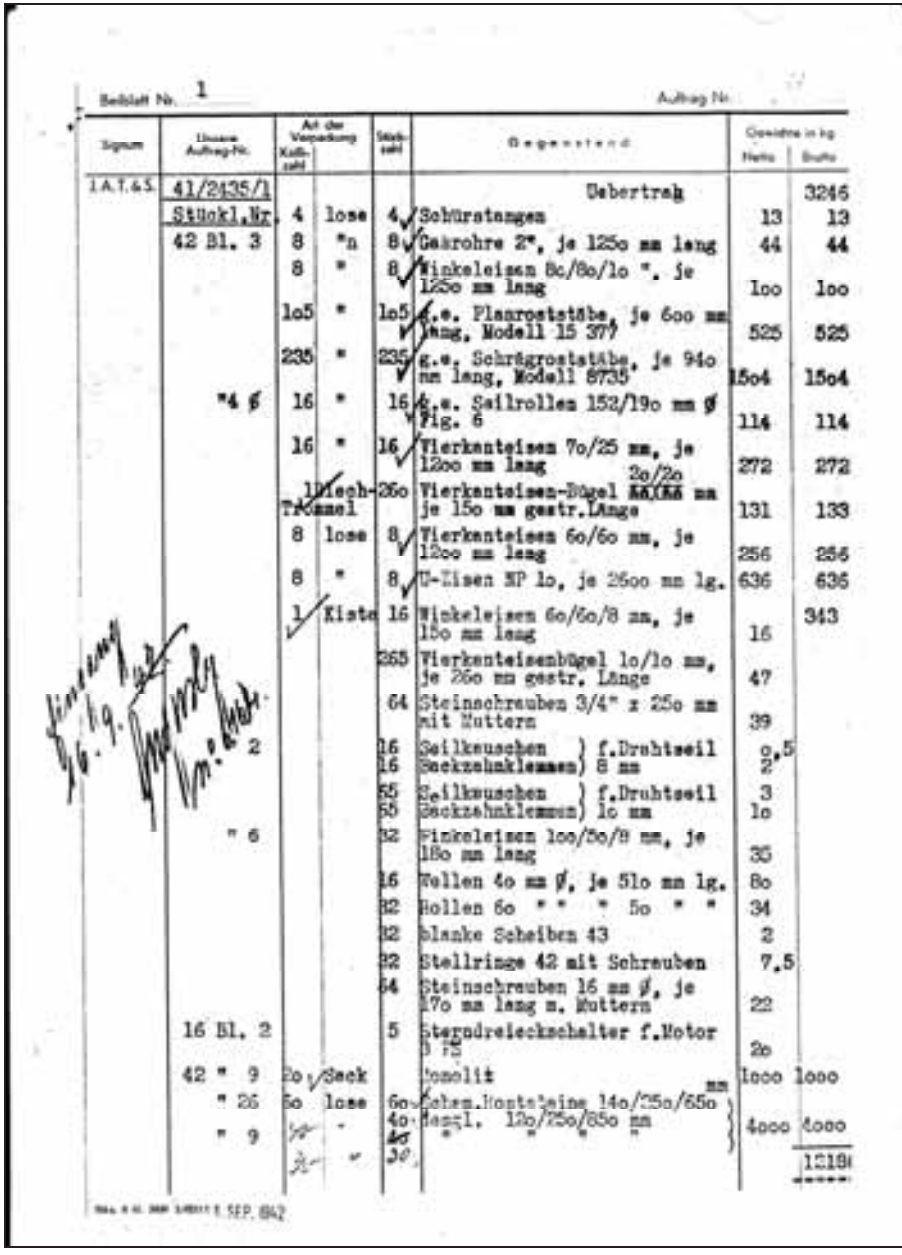

Beiblatt Nr. 1 Auftrag Nr.

Signum	Unsere Auftrag-Nr.	Art der Verpackung Kolli-zahl		Stück-zahl	Gegenstand	Gewichte in kg Netto	Brutto
					Uebertrag		3246
I.A.T.&S.	41/2435/1						
	StHokl.Nr.	4	lose	4	Schürstangen	13	13
	42 Bl. 3	8	"	8	Gasrohre 2", je 125o mm lang	44	44
		8	"	8	Winkeleisen 8o/8o/1o ", je 125o mm lang	1oo	1oo
		1o5	"	1o5	g.e. Planrostsẗäbe, je 6oo mm lang, Modell 15 377	525	525
		235	"	235	g.e. Schrägrostsẗäbe, je 94o mm lang, Modell 8735	15o4	15o4
	" 4 6	16	"	16	g.e. Seilrollen 152/19o mm ø Fig. 6	114	114
		16	"	16	Vierkanteisen 7o/25 mm, je 12oo mm lang 2o/2o	272	272
		1	Blech-Trommel	26o	Vierkanteisen-Bügel 55/55 mm je 15o mm gestr.Länge	131	133
		8	lose	8	Vierkanteisen 6o/6o mm, je 12oo mm lang	256	256
		8	"	8	U-Eisen NP 1o, je 26oo mm lg.	636	636
		1	Kiste	16	Winkeleisen 6o/6o/8 mm, je 15o mm lang	16	343
				265	Vierkanteisenbügel 1o/1o mm, je 26o mm gestr. Länge	47	
				64	Steinschrauben 3/4" x 25o mm mit Muttern	39	
	" 2			16	Seilkausch.) f.Drahtseil	o,5	
				16	Sechszahnklemmen) 8 mm	2	
				55	Seilkausch.) f.Drahtseil	3	
				55	Sechszahnklemmen) 1o mm	1o	
	" 6			32	Winkeleisen 1oo/5o/8 mm, je 18o mm lang	35	
				16	Rollen 4o mm ø, je 51o mm lg.	8o	
				32	Rollen 6o " " 5o " "	34	
				32	blanke Scheiben 43	2	
				32	Stellringe 42 mit Schrauben	7,5	
				64	Steinschrauben 16 mm ø, je 17o mm lang m. Muttern	22	
	16 Bl. 2			5	Sterndreieckschalter f.Motor D 75	2o	
	42 " 9	2o	Sack		Tonolit mm	1ooo	1ooo
	" 26	6o	lose	6o	Schem.Hontsteine 14o/25o/65o	4ooo	4ooo
	" 9			4o	desgl. 12o/25o/65o mm		
				6o	" " " "		
				3o			1219

Was a G. 3000 1.49111 1 SEP. 842

Document 231: continued.

J.A. TOPF & SÖHNE, ERFURT

Abschrift!

An die
Zentral-Bauleitung der
Waffen-SS und Polizei

Auschwitz / Ost-Oberschles.

Rechnung Nr. 380 — 132 — 41 D 2435 — Erfurt, 5.4.43. — Dreysestr. 7/9

Über Lieferung und Leistungen zur Errichtung von 2 Topf-Großraum-Einäscherungsöfen mit je 8 Muffeln und zwar:

a. Lieferung

Der Schamotte-Normal-Form- und Keilsteine, des feuerfesten Mörtels und der feuerfesten Monolitstampfmasse, der zusätzlichen Verankerungseisen für die Schiebeaufhängungen und der Generator Füllschächte, der guß- und schmiedeeis. Armaturen für die Holzfeuerungen, der Muffelabsperrschieber mit Rollen, Drahtseilen und Handwinden, der Schürgeräte, Aschekästen, Aschenentnahmetüren, Luftkanalverschlüsse, Rauchkanalschieber mit Fassungen und der Einführvorrichtung,

b. Gestellung uns. Monteurs zur Errichtung der Öfen,

gem.uns.Schrb.v.6.12.41 u.uns. Schrb.v.9.12.41 für 1 Ofen — 13800.-
2 Öfen — 27600.--

Frachtauslagen auf uns.Sendung vom 29.3.43 — 32.30

Betr.:Bestellschrb.v.Herrn Reichsführer SS v.4.12.41 II/7/3 Wi/Fl. — 27632.30

h.w.

Document 232: "Final invoice" no. 380 by Topf of 5 April 1943 regarding the delivery of two eight-muffle cremation furnaces. Source: RGVA, 502-1-314, pp. 29-29a.

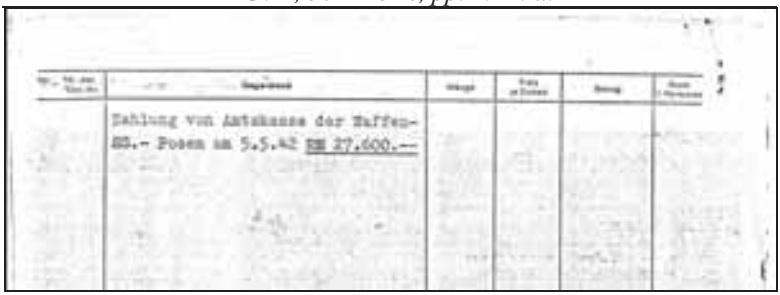

Zahlung von Amtskasse der Waffen-SS.- Posen am 5.5.43 RM 27.600.--

Document 232: continued.

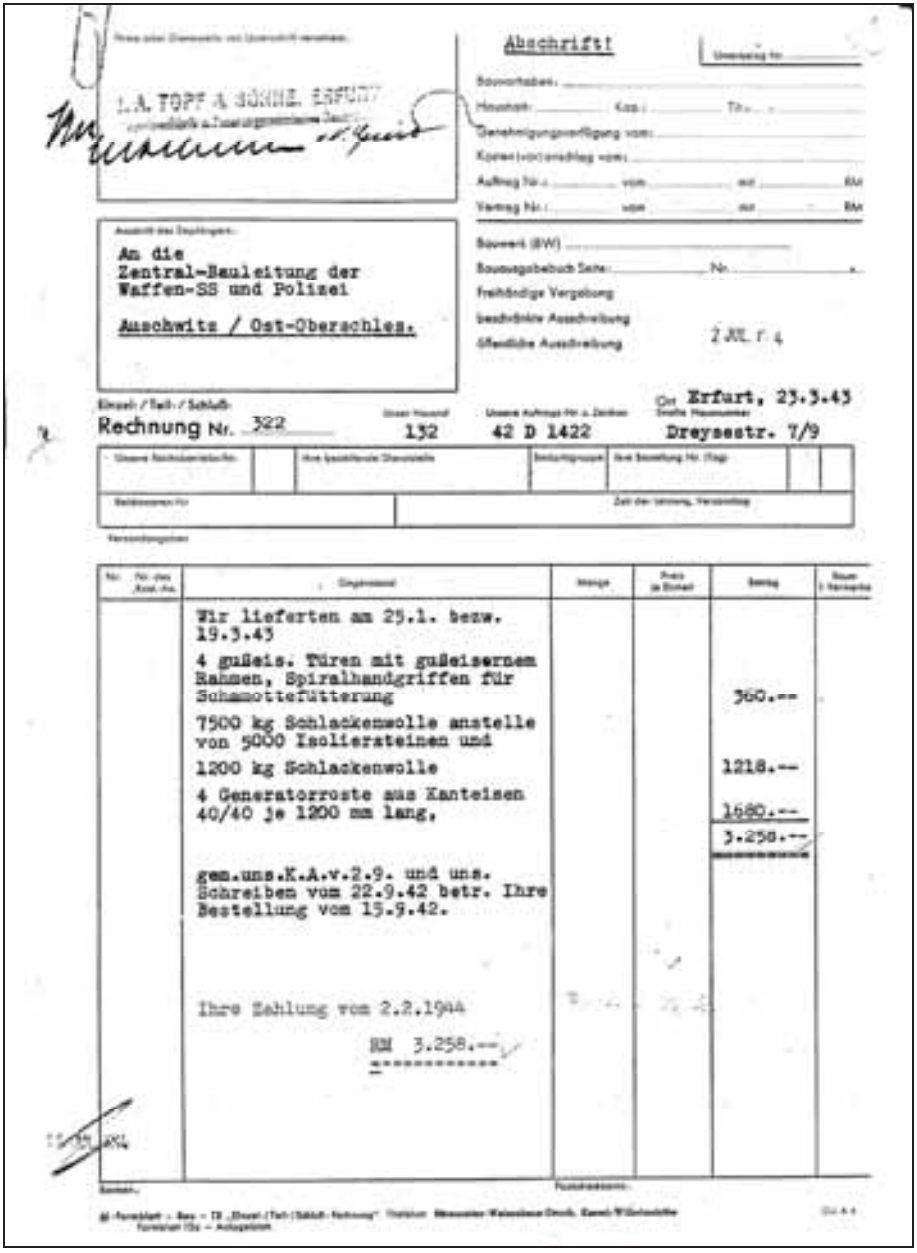

I.A. TOPF & SÖHNE, ERFURT

Abschrift!

An die
Zentral-Bauleitung der
Waffen-SS und Polizei

Auschwitz / Ost-Oberschles.

Rechnung Nr. 322 | 132 | 42 D 1422 | Erfurt, 23.3.43 | Dreyssestr. 7/9

Wir lieferten am 25.1. bezw. 19.3.43			
4 gußeis. Türen mit gußeisernem Rahmen, Spiralhandgriffen für Schamottefütterung			360.--
7500 kg Schlackenwolle anstelle von 5000 Isoliersteinen und			
1200 kg Schlackenwolle			1218.--
4 Generatorroste aus Kanteisen 40/40 je 1200 mm lang,			1680.--
			3.258.--
gem.uns.K.A.v.2.9. und uns. Schreiben vom 22.9.42 betr. Ihre Bestellung vom 15.9.42.			
Ihre Zahlung vom 2.2.1944			
RM 3.258.--			

Document 233: "Final invoicee" no. 322 by Topf of 12 July 1944 back-dated to 23 April 1943 regarding cast-iron doors, insulation material and gasifier grades. Source: RGVA, 502-1-327, p. 22.

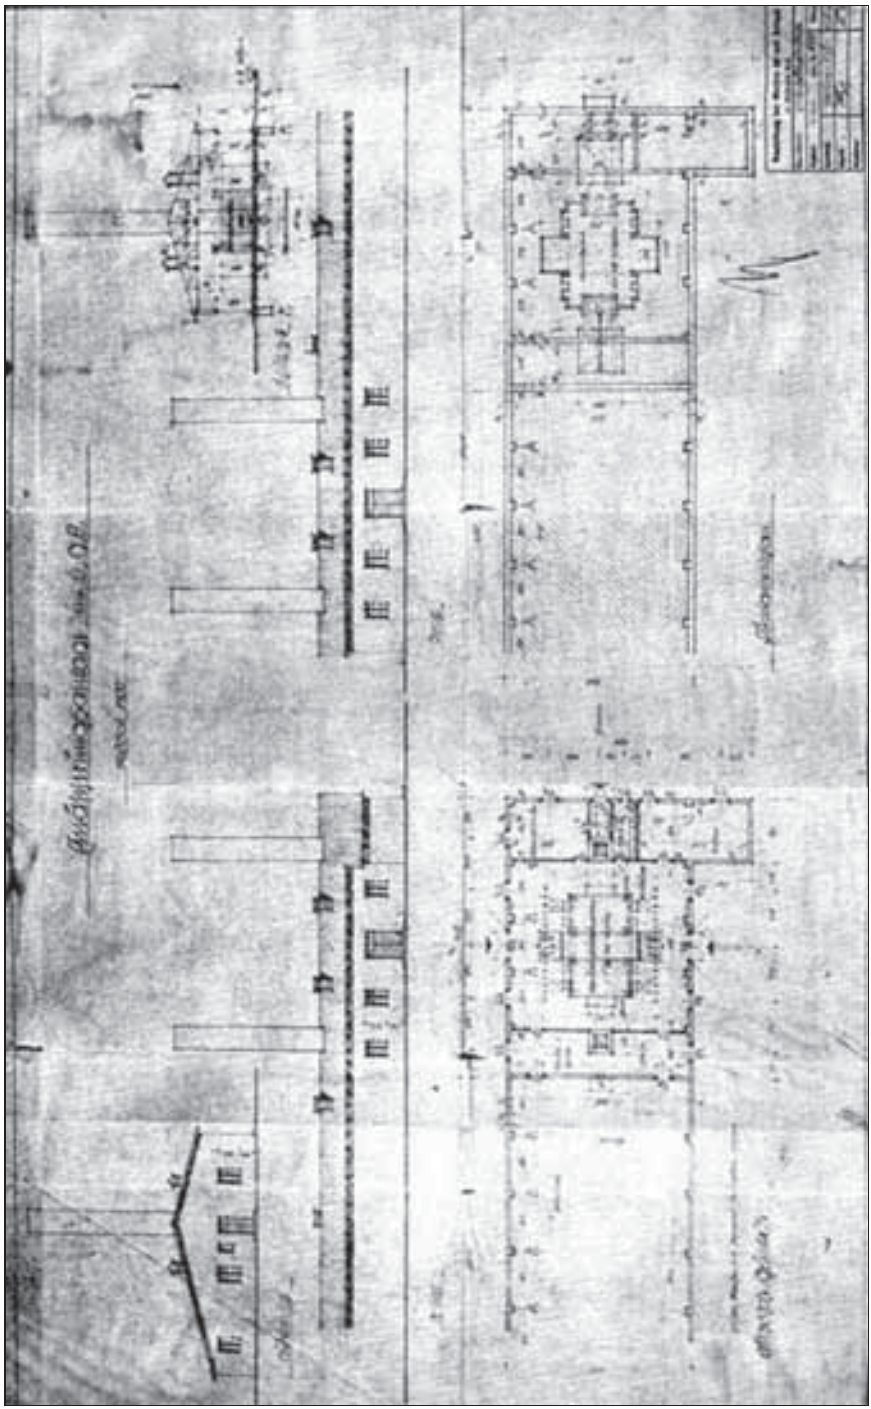

Document 234: Project Crematorium IV/V at Birkenau. Drawing no. 1678 (r) by the Central Construction Office of 14 August 1942. Source: APMO, negative no. 20946/6.

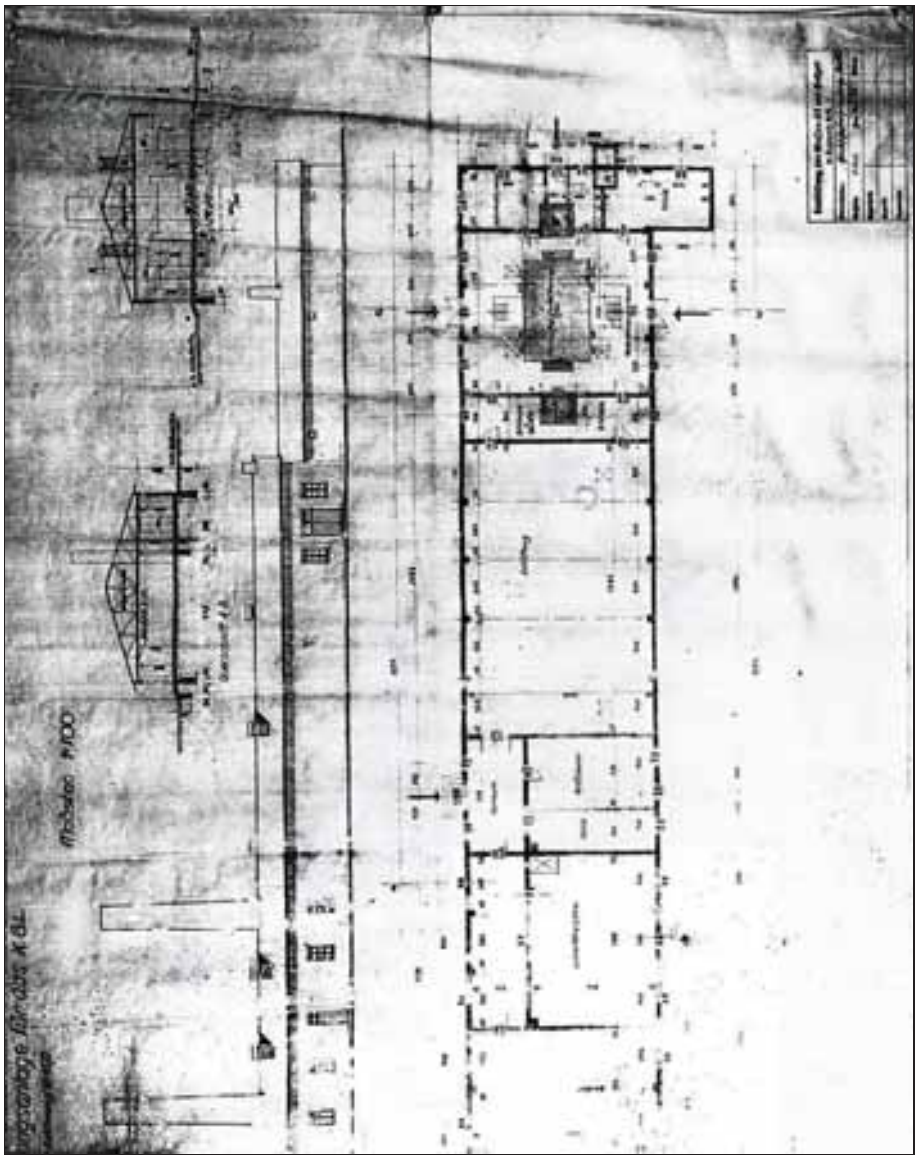

Document 235: Project Crematorium IV/V at Birkenau. Drawing no. 2036 by the Central Construction Office of 11 January 1943. Source: APMO, negative no. 6234.

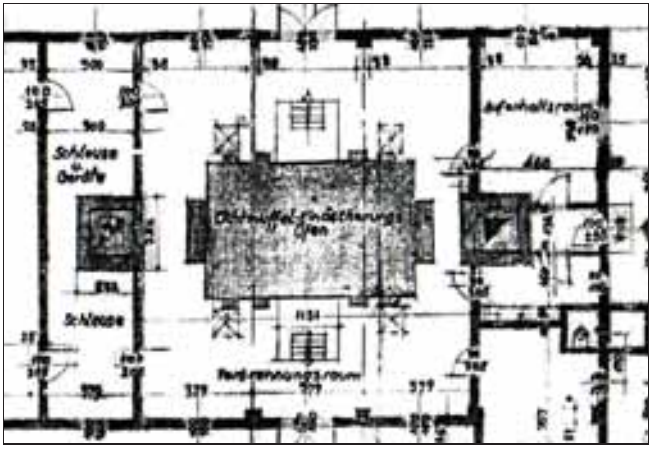

Document 235a: as above, section enlargement showing the eight-muffle furnace.

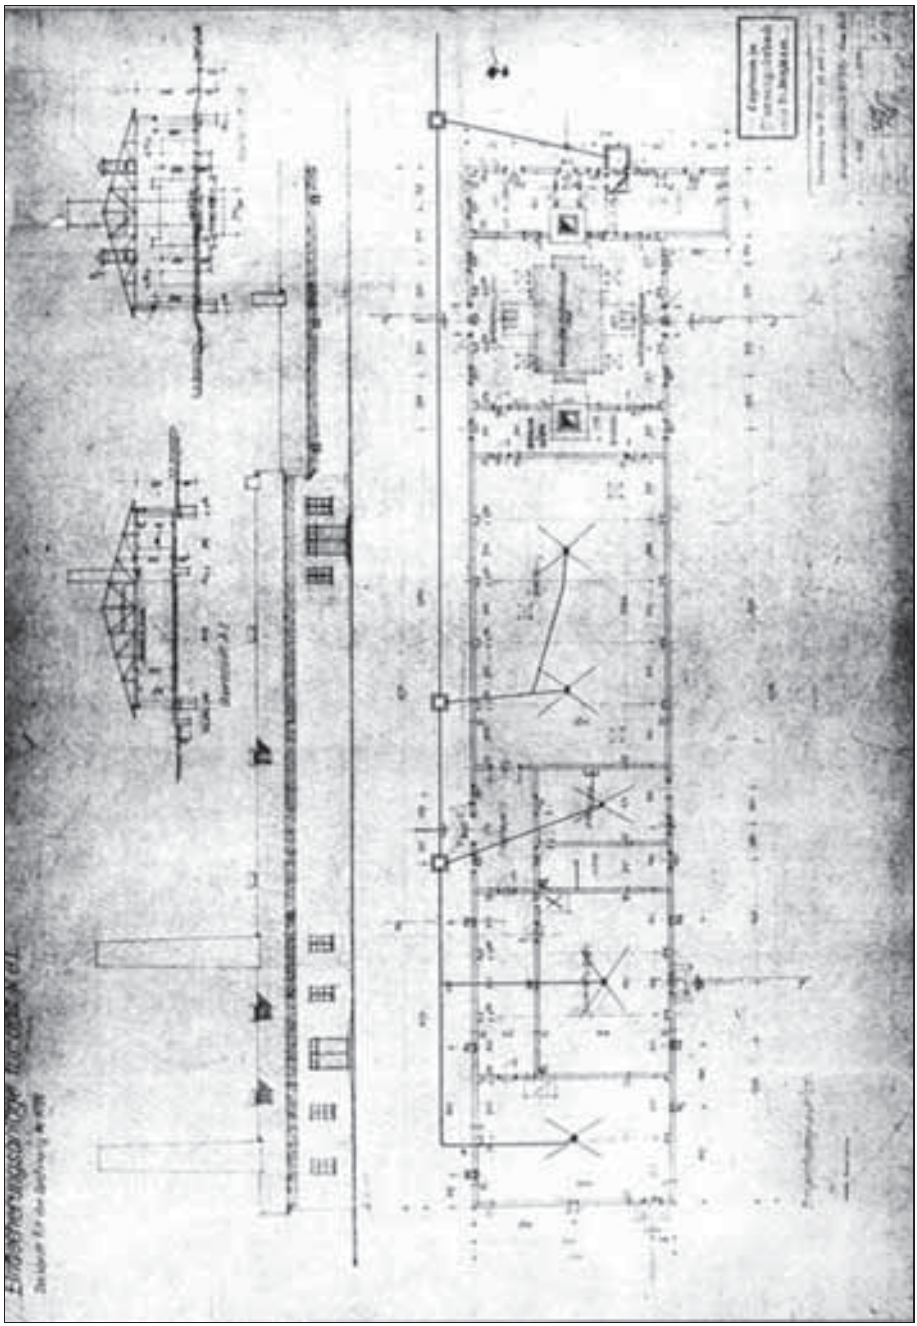

Document 236: Project Crematorium IV/V at Birkenau. Drawing no. 2036(p) by the Central Construction Office of 11 January 1943. Source: APMO, negative no. 20818/10.

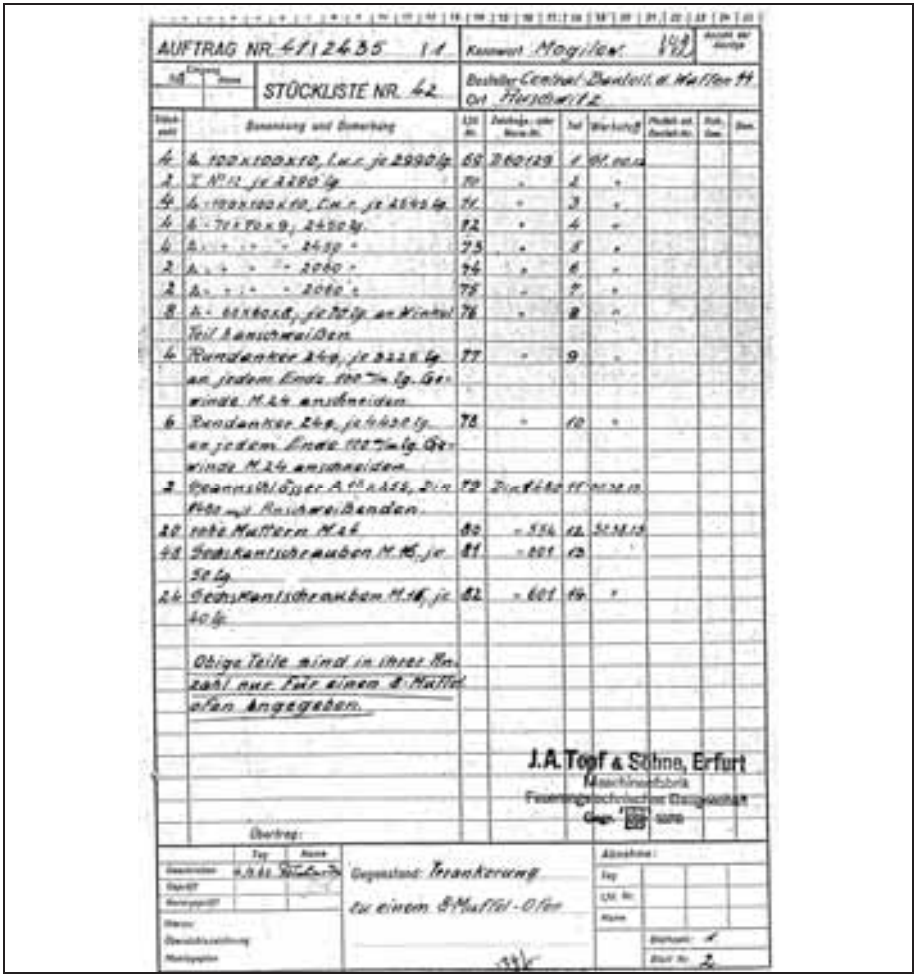

AUFTRAG NR. 4712435 I d. Kostenort Mogilew 142

STÜCKLISTE NR. 42. Besteller Central-Bauleit. d. Waffen-SS Ort Auschwitz

Stück-zahl	Benennung und Bemerkung	Lfd. Nr.	Zeichnungs- oder Norm-Nr.	Soll	Werkstoff	Modell- od. Zeichn.-Nr.	Kost.-Ges.	Bem.
4	L 100x100x10, Lnge je 2990 kg	69	260129	1	St. 00.12			
2	T N° 12 je 2280 kg	70	"	2	"			
4	L 100x100x10, Lnge je 2842 kg	71	"	3	"			
4	L 70x70x9, 2450 kg	72	"	4	"			
6	" " " 2439 "	73	"	5	"			
2	" " " 2060 "	74	"	6	"			
2	" " " 2060 "	75	"	7	"			
8	L 60x60x8, je 70 kg an Winkel Teil Anschweißen	76	"	8	"			
4	Rundanker 24φ, je 2226 kg an jedem Ende 100 Tie lg. Gewinde M 24 anschneiden	77	"	9	"			
6	Rundanker 24φ, je 1930 kg an jedem Ende 100 Tie lg. Gewinde M 24 anschneiden	78	"	10	"			
2	Spannschlösser A 60 DIN 444, Zieh 1480 mit Anschweißbanden	79	Zeichn. 480	11	St 50.11			
20	rohe Muttern M 24	80	- 556	12	St 34.13			
48	Sechskantschrauben M 16, je 50 kg	81	- 601	13	"			
24	Sechskantschrauben M 16, je 40 kg	82	- 601	14	"			

Obige Teile sind in ihrer Anzahl nur für einen 8 Muffel Ofen Angegeben.

J.A. Topf & Söhne, Erfurt
Maschinenfabrik
Feuerungstechnischer Baubetrieb

Übertrag:

Gegenstand: Frankierung zu einem 8 Muffel-Ofen

Document 237: Anchoring parts for one Topf eight-muffle furnaces from the Mogilev contract. List compiled by J.A. Topf & Söhne on 4 September 1942. Source: RGVA, 502-1-313, p. 141.

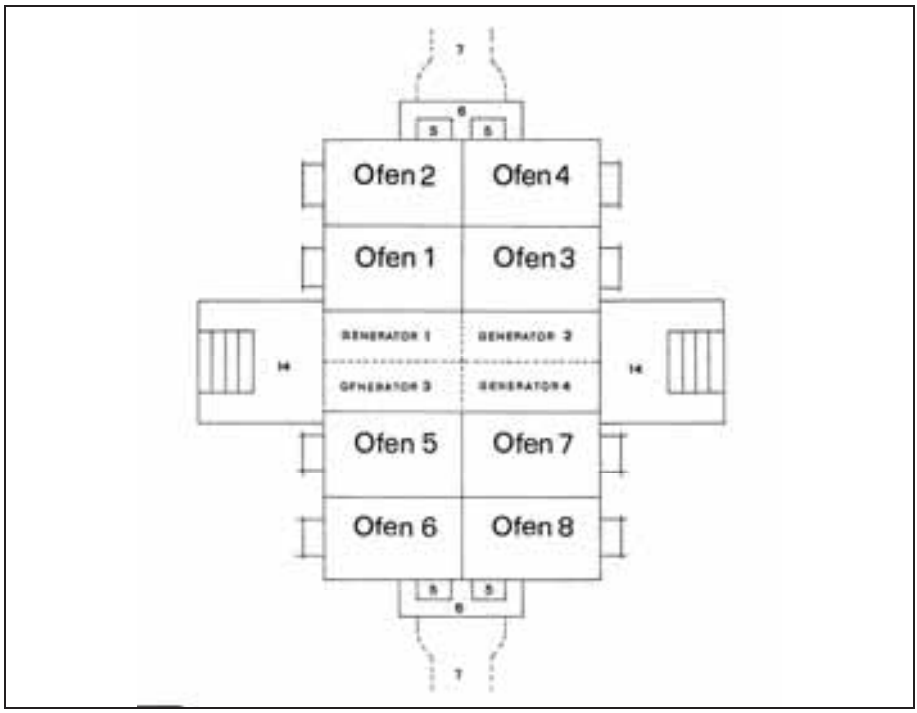

Document 238: Author's sketch of the TOPF coke-fired eight-muffle furnaces of Crematori IV and V at Birkenau. Arrangement of the furances (Ofen), gasifiers (Generator) and smoke ducts.

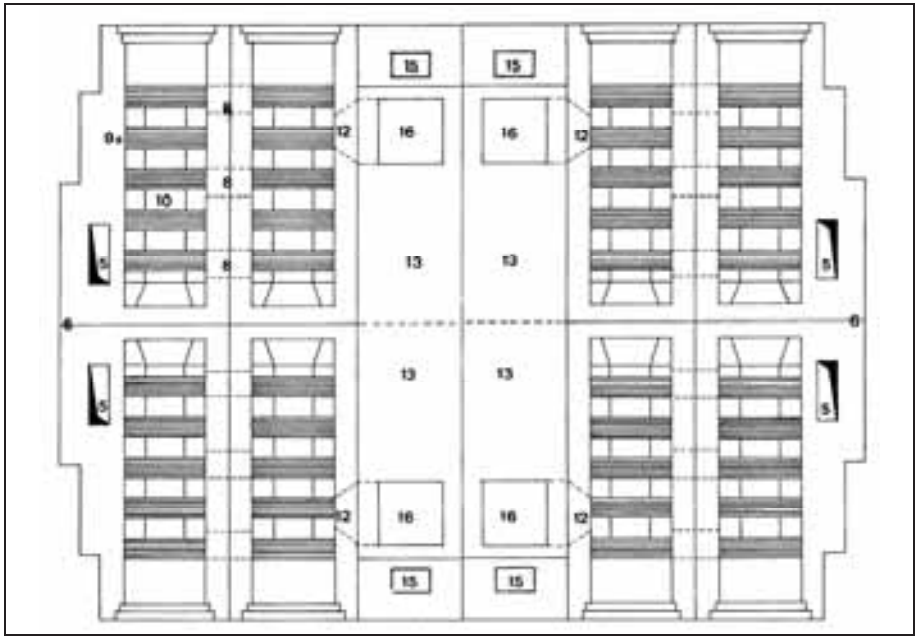

Document 239: as above. Horizontal section.

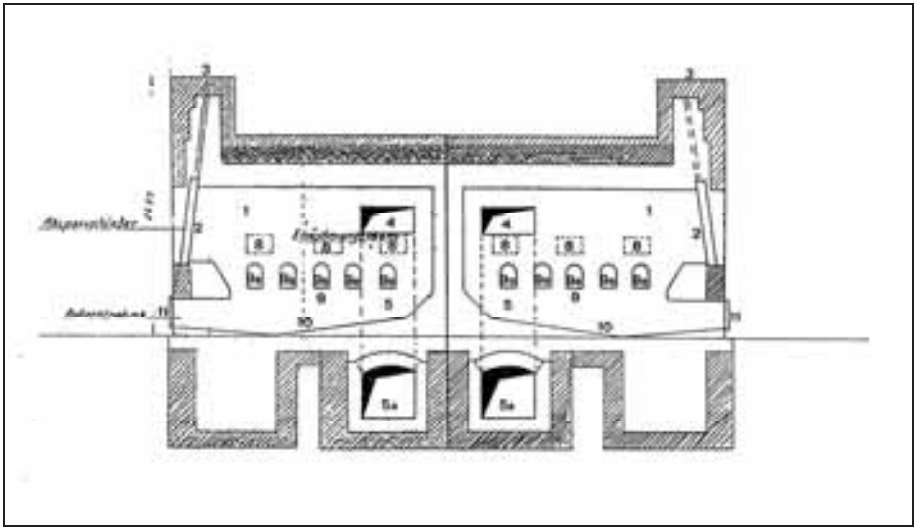

Document 240: as above. Longitudinal section through the pair of external muffles. Based on drawing D no. 58173 by J.A. Topf & Söhne. Numbers by the author. See text of Part 1 for details.

Document 241: Composite photograph based on the TOPF double-muffle cremation furnace at the Gusen camp illustrating the structure of the Topf eight-muffle furnace.

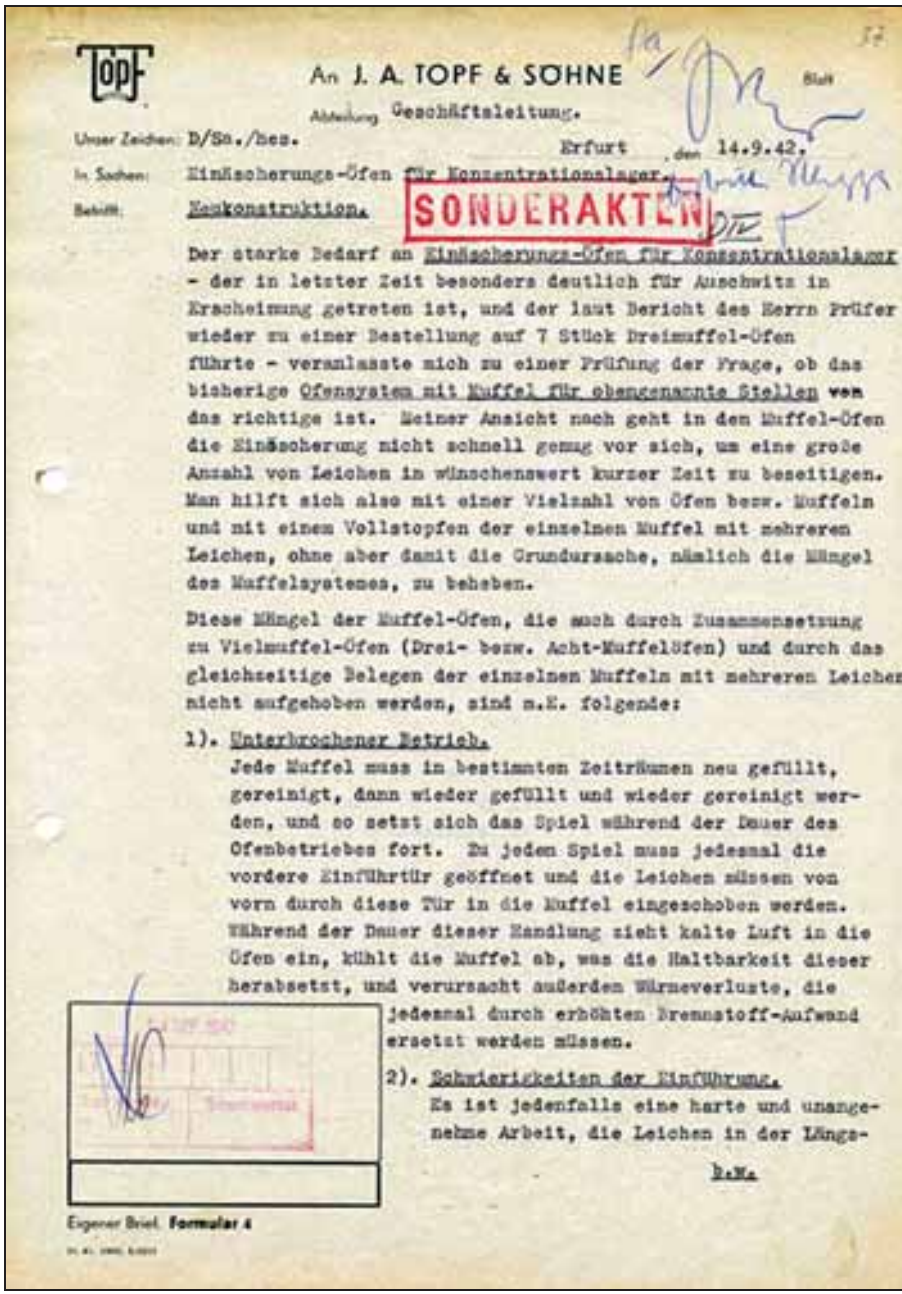

TOPF

An J. A. TOPF & SÖHNE Blatt

Abteilung Geschäftsleitung.

Unser Zeichen: D/Sa./hes. Erfurt, den 14.9.42.

In Sachen: Einäscherungs-Öfen für Konzentrationslager.

Betrifft: Neukonstruktion. SONDERAKTEN

Der starke Bedarf an Einäscherungs-Öfen für Konzentrationslager - der in letzter Zeit besonders deutlich für Auschwitz in Erscheinung getreten ist, und der laut Bericht des Herrn Prüfer wieder zu einer Bestellung auf 7 Stück Dreimuffel-Öfen führte - veranlasste mich zu einer Prüfung der Frage, ob das bisherige Ofensystem mit Muffel für obengenannte Stellen von das richtige ist. Meiner Ansicht nach geht in den Muffel-Öfen die Einäscherung nicht schnell genug vor sich, um eine große Anzahl von Leichen in wünschenswert kurzer Zeit zu beseitigen. Man hilft sich also mit einer Vielzahl von Öfen bezw. Muffeln und mit einem Vollstopfen der einzelnen Muffel mit mehreren Leichen, ohne aber damit die Grundursache, nämlich die Mängel des Muffelsystemes, zu beheben.

Diese Mängel der Muffel-Öfen, die auch durch Zusammensetzung zu Vielmuffel-Öfen (Drei- bezw. Acht-Muffelöfen) und durch das gleichzeitige Belegen der einzelnen Muffeln mit mehreren Leichen nicht aufgehoben werden, sind m.E. folgende:

1). Unterbrochener Betrieb.
Jede Muffel muss in bestimmten Zeiträumen neu gefüllt, gereinigt, dann wieder gefüllt und wieder gereinigt werden, und so setzt sich das Spiel während der Dauer des Ofenbetriebes fort. Zu jedem Spiel muss jedesmal die vordere Einführtür geöffnet und die Leichen müssen von vorn durch diese Tür in die Muffel eingeschoben werden. Während der Dauer dieser Handlung zieht kalte Luft in die Öfen ein, kühlt die Muffel ab, was die Haltbarkeit dieser herabsetzt, und verursacht außerdem Wärmeverluste, die jedesmal durch erhöhten Brennstoff-Aufwand ersetzt werden müssen.

2). Schwierigkeiten der Einführung.
Es ist jedenfalls eine harte und unangenehme Arbeit, die Leichen in der Länge-

b.W.

Eigener Brief. Formular 4

Document 242: Letter from Engineer Fritz Sander of J.A. Topf & Söhne from 14 September 1942. Source: www.topfundsoehne.de.

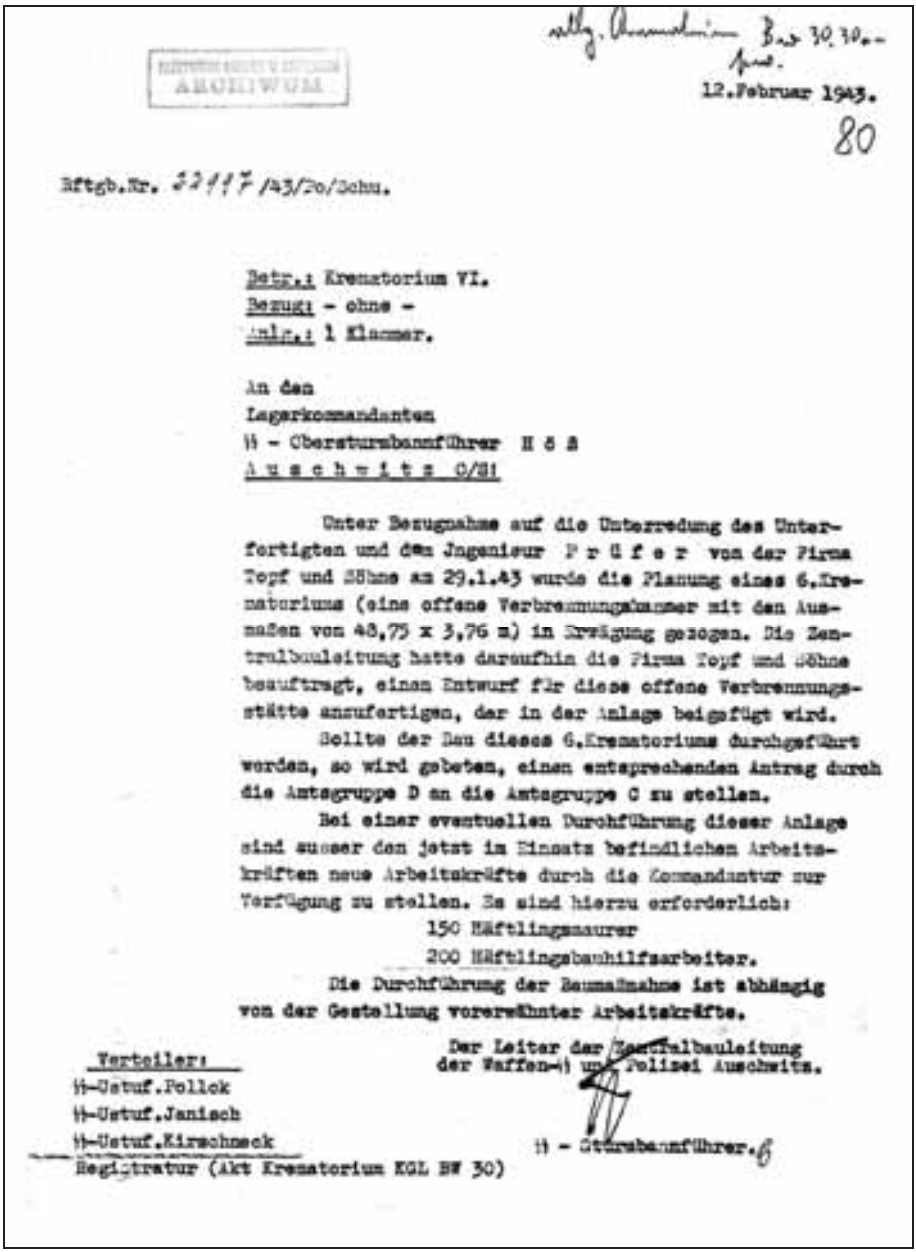

12.Februar 1943.

80

Bftgb.Nr. 22117 /43/Po/Schu.

Betr.: Krematorium VI.
Bezug: - ohne -
Anlg.: 1 Klammer.

An den
Lagerkommandanten
SS - Obersturmbannführer H ö s s
A u s c h w i t z O/Sl

Unter Bezugnahme auf die Unterredung des Unterfertigten und den Ingenieur P r ü f e r von der Firma Topf und Söhne am 29.1.43 wurde die Planung eines 6.Krematoriums (eine offene Verbrennungskammer mit den Ausmaßen von 48,75 x 3,76 m) in Erwägung gezogen. Die Zentralbauleitung hatte daraufhin die Firma Topf und Söhne beauftragt, einen Entwurf für diese offene Verbrennungsstätte anzufertigen, der in der Anlage beigefügt wird.

Sollte der Bau dieses 6.Krematoriums durchgeführt werden, so wird gebeten, einen entsprechenden Antrag durch die Amtsgruppe D an die Amtsgruppe C zu stellen.

Bei einer eventuellen Durchführung dieser Anlage sind ausser den jetzt im Einsatz befindlichen Arbeitskräften neue Arbeitskräfte durch die Kommandantur zur Verfügung zu stellen. Es sind hierzu erforderlich:

150 Häftlingsmaurer
200 Häftlingsbauhilfsarbeiter.

Die Durchführung der Baumaßnahme ist abhängig von der Gestellung vorerwähnter Arbeitskräfte.

Der Leiter der Zentralbauleitung
der Waffen-SS und Polizei Auschwitz.

SS - Sturmbannführer.

Verteiler:
SS-Ustuf.Pollok
SS-Ustuf.Janisch
SS-Ustuf.Kirschneck
Registratur (Akt Krematorium KGL BW 30)

Document 243: Letter from the head of the Central Construction Office Bischoff to the camp commander Höss of 12 February 1943 regarding "Crematorium VI". APMO, BW 30/34, p. 80.

740 IV. Bd. 8. Abschn.: **Keramik und Glas.** 1. Grobkeramik

Man rechnet auf 1 m³ Brennraum 300 NSt. Bei 60 m Brennkanallänge und Schornsteinzug von 3 bis 5 mm WS beträgt der tägliche Feuerfortschritt etwa 6 m.

Ofenleistung nach der Näherungsformel: $L = q\,l \cdot 300/10$.

Dabei ist L Tagesleistung in NSt,
q Querschnitt des Brennkanals [m²],
l Länge des Brennkanals [m].

Ein langer Brennkanal beansprucht stärkeren Zug als ein kurzer. Kohlenverbrauch etwa 150 kg Steinkohlen je 1000 NSt.

Empfindliches Gut muß langsam gebrannt werden. Es ist oft zweckmäßig, abwechselnd mit einem Überschuß von sauerstoffreicher Luft (oxydierend) und mit einem Mangel an Sauerstoff (reduzierend) zu brennen. Besonders beim Brennen von Eisenschmelzklinkern ist dies wichtig, weil durch reduzierendes Brennen das schwer schmelzbare Eisenoxyd in das leicht schmelzende Eisenoxydul übergeführt wird und dieses den dunklen Metallglanz des Klinkers erzeugt.

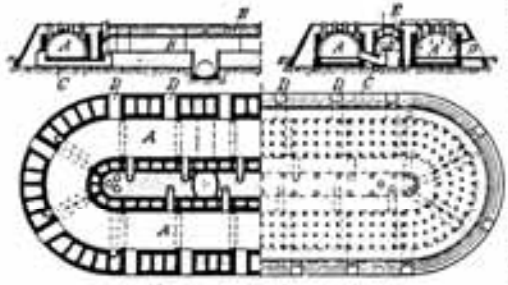

Abb. 17. Ringofen (rd. $^1/_{500}$ nat. Größe).

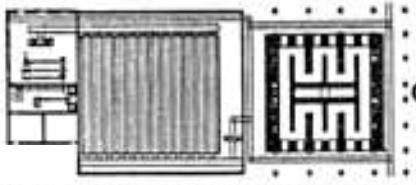

Abb. 18. Ziegelei mit Zick-Zack-Ofen und Kammertrockner (rd. $^1/_{750}$ nat. Größe).

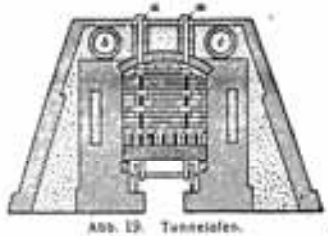

Abb. 19. Tunnelofen.

Verfärbungen. Aus den Rauchgasen können auf dem frischen und kühlen Einsatz H_2O und SO_2 niedergeschlagen und dadurch Verfärbungen erzeugt werden. Um dies zu verhindern, leitet man angewärmte, reine Luft aus den Kühlkammern des Ofens hinter dem Feuer in besonderen Schmauchkanälen (Abb. 17, *E*) an der Feuerzone des Ringofens vorbei in die vorderen, zwischen Papierschiebern abgeschlossenen Abteile. Vgl. Vormauersteine S. 742.

Zickzackofen. Abart des Ringofens (Abb. 18), beansprucht wenig Raum und hat weniger Wärmeverluste durch Strahlung.

Man kann im Zickzackofen schnell brennen und deshalb mehr Wärme aus den Kühlkammern zu Trockenzwecken entnehmen.

In den bisher genannten Öfen wird das Gut im Brennkanal selbst durch menschliche Arbeitskräfte eingesetzt und ausgebracht; nach jedem Brande müssen die Wände so weit abgekühlt werden, daß das Arbeiten im Ofen erträglich wird. Das bedeutet Wärmeverluste, und außerdem sind nur schwer die erforderlichen Arbeiter hierfür zu beschaffen. Beide Übel-

*Document 244: "*Ringofen*" (ring furnace) for the sintering of bricks. Source:* "Hütte" des Ingenieurs Taschenbuch*, Berlin, 1938, vol. IV, p. 740.*

D 133 **Kostenvoranschlag der Fa. Topf für einen Verbrennungsofen, 1943**

I. A. Topf & Söhne
Erfurt

Kostenanschlag vom 1. 4. 43

für Auschwitz

Lfd. Nr.	Anzahl	Gegenstand der Veranschlagung
	1	gußeiserner Rauchkanalschieber mit Rollen, Drahtseil und Handwinde,
	die	erforderlichen Schürgeräte,
		Monteurstellung
		zum Bau des Ofens, einschließlich Reisekosten, Tagegelder und sozialer Abgaben.

Preis des Ofens: **RM 25 148,–**
Kennziffergewicht: 4037 kg

Während des Baues sind unseren Monteuren genügend Helfer, kostenlos für uns, zur Verfügung zu stellen. Die gesamten Mauermaterialien, wie Ziegelsteine, Sand, Kalk und Zement, müssen rechtzeitig auf der Baustelle zur Verfügung stehen; diese Materialien sind uns ebenfalls kostenlos beizustellen. Es handelt sich um:

ca. 19 000 Stück Ziegelsteine,
ca. 20 cbm Mauersand,
ca. 800 kg Zement,
ca. 6 000 kg Kalk.

Der Preis für den Ofen gilt frei Bahnwagen verladen ab Station.

ppa. I. A. Topf & Söhne
gez.: zwei Unterschriften
(vermutlich: Sender, Erdmann)

Lief. Bed. A. 60. 1. 42 5000 L/0211

351

Document 245: Last page of a cost estimate by J.A. Topf & Söhne of 1 April 1943 for the Central Construction Office at Auschwitz regarding a "cremation furnace". Source: R. Schnabel, Macht ohne Moral. Eine Dokumentation über die SS. *Röderberg-Verlag, Frankfurt/Main, 1957, p. 351.*

J. A. TOPF & SÖHNE

MASCHINENFABRIK UND FEUERUNGSTECHNISCHES BAUGESCHÄFT

60 JAHRE TOPF 1878 1938

ERFURT, 1.11.40.

Titl.
Reichsführer SS,
Chef der Deutschen Polizei,
Hauptamt Haushalt und Bauten,
SS-Neubauleitung KL
M a u t h a u s e n
Oberdonau.

1904

Betreff:
Krematorium,
Einäscherungs-Ofen,
unv.Angebot Nr.40/964.

Ihr Zeichen: -

Unsere Abteilung: D/Prf.

Wir nehmen Bezug auf die Unterredung zwischen Ihren sehr geehrten Herrn Bauleiter B ü c h n e r und unseren Herrn Oberingenieur P r ü f e r und nahmen davon Kenntnis, daß Sie noch einen Topf-Doppelmuffel-Einäscherungs-Ofen für das Lager Gusen benötigen.

Beiliegend übersenden wir Ihnen unverbindlich einen Kostenanschlag über:

1 koksbeheizten T o p f - Doppelmuffel-Einäscherungs-Ofen mit Druckluft-Anlage

1 T o p f - Sauerstoffverstärkungs-Anlage.

Sollten Sie die Ofenveraschung, wofür wir Ihnen eine Aufstellung mit Überreichen, heuseitig selbst anfertigen, so ermäßigt sich der Angebotspreis um RM 400.--. Wir sind bereit, die Unterlagen zum Ofen so zu liefern, daß der Ofen in ca. 6 Wochen fertig erstellt ist.

Unser Herr Prüfer hatte Ihnen bereits mitgeteilt, daß in den vorher angebotenen Ofen etwaiglich zwei Leichen zur Ein-

Document 246: Letter from J.A. Topf & Söhne to the SS New Construction Office of the Mauthausen Concentration Camp of 1 November 1940 regarding a cost estimate for a TOPF coke-fired double-muffle cremation furnace. Source: Bundesarchiv Koblenz, NS 4/Ma 54.

J.A. TOPF & SÖHNE, ERFURT

TAG 1.11.40. BLATT -2-

EMPFÄNGER
Reichsführer SS, Neubauleitung KL,
M a u t h a u s e n.

Ansicherung kommen können.

Damit Sie die Vorarbeiten zum Bau des Ofens jetzt schon treffen können, übersenden wir Ihnen gleichfalls einen Abzug unserer Zeichnung D 57 253.

Wir bitten um Erteilung Ihres geschätzten Auftrages.

Heil Hitler !
J.A. TOPF & SÖHNE

ppa. [signature] i.V. [signature]

Anlagen:
1 Kostenanschlag,
1 Zeichnung D 57 253,
1 Aufstellung.

Document 246: continued.

J. A. TOPF & SÖHNE

MASCHINENFABRIK UND FEUERUNGSTECHNISCHES BAUGESCHÄFT

GEGR. TOPF 1878

SS-Neubauleitung
18. JULI 1941
K. L. Mauthausen
1728

An den
Reichsführer S.S., Chef
der deutschen Polizei
Hauptamt Haushalt und Bauten
S.S. Neubauleitung Mauthausen

Mauthausen /Oberdonau

ERFURT, den 14.7.1941

BETREFF: Ihr Schreiben vom 9.7.41 Einäscherungs-Ofen.

IHR ZEICHEN N/L. - Sc.

UNSERE ABTEILUNG D IV/Prf.

In Verfolg unseres oben angeführten Schreibens übersenden wir Ihnen wunschgemäss eine Bedienungs-Vorschrift in dreifacher Ausfertigung mit der Bitte, eine hiervon im Ofenraum an sichtbarer Stelle aufzuhängen. Die beiden anderen können Sie zu Ihren Akten nehmen.

In dem kurzbehelzten TOPF-Doppelmuffel-Einäscherungsofen können in ca. 1o Stunden 3o bis 36 Leichen zur Einäscherung gelangen. Vorstehende Anzahl kann ohne weiteres täglich zur Einäscherung kommen, ohne den Ofen zu überlasten. Es schadet auch nichts, wenn der Betrieb es erfordert, dass Tag und Nacht Einäscherungen hintereinander vorgenommen werden. Die Tatsache besteht, dass die Schamottematerialien länger halten, wenn im Ofen dauernd gleichmässige Temperatur herrscht.

Für Jahre 1943 können im gleichen Ofen in 10 Stunden bis zu 300 Leichen verbrannt.

Wir hoffen, mit Vorstehendem bestens gedient zu haben und empfehlen uns Ihnen inzwischen.

Heil Hitler!

ppa. J. A. TOPF & SÖHNE

ft

Document 247: Letter from J.A. Topf & Söhne to the SS New Construction Office of Mauthausen Concentration Camp of 9 July 1941. Source: SW, LK 4651.

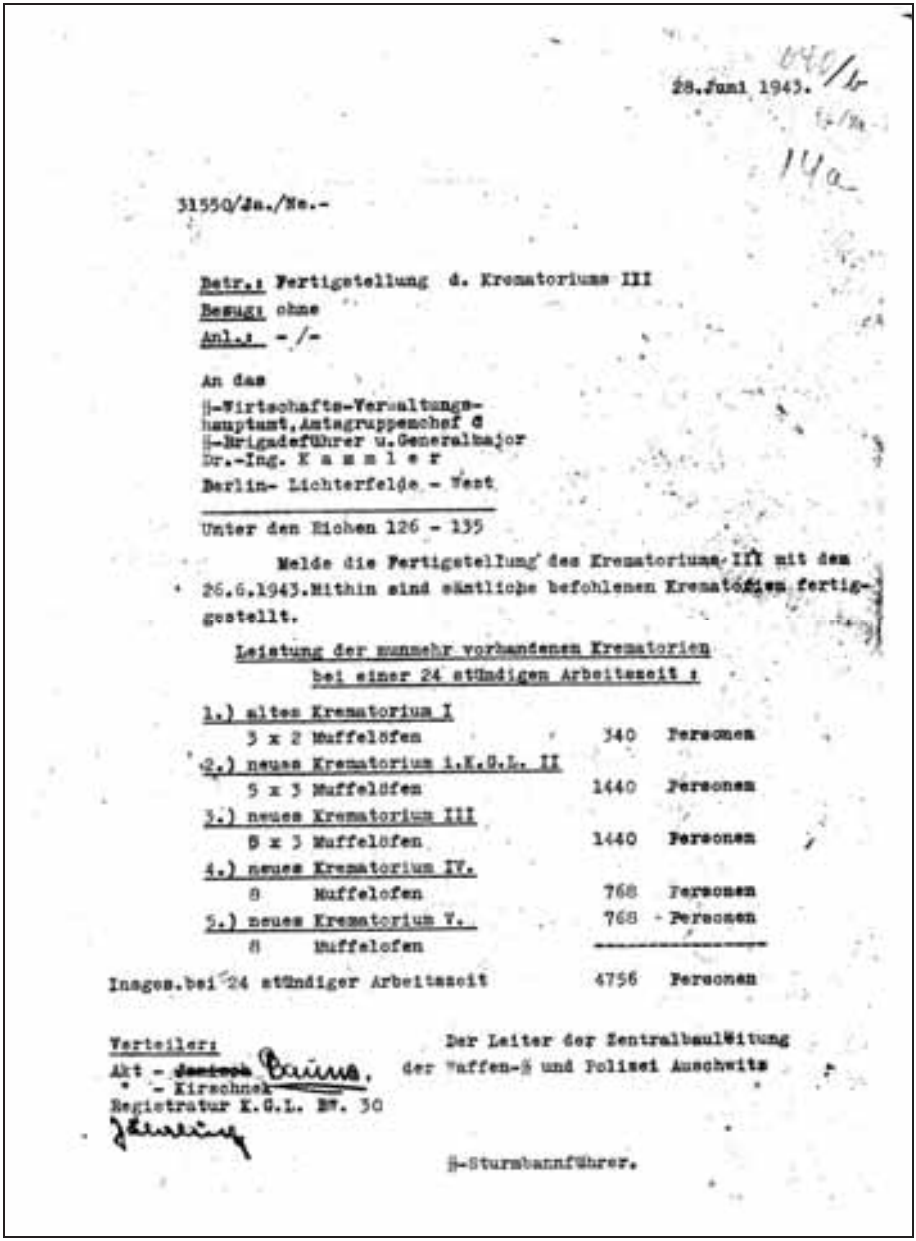

28.Juni 1943.

14a

31550/Ja./Ma.-

Betr.: Fertigstellung d. Krematoriums III
Bezug: ohne
Anl.: -/-

An das
SS-Wirtschafts-Verwaltungs-
hauptamt, Amtsgruppenchef C
SS-Brigadeführer u. Generalmajor
Dr.-Ing. K a m m l e r
Berlin- Lichterfelde - West

Unter den Eichen 126 - 135

Melde die Fertigstellung des Krematoriums III mit dem 26.6.1943. Mithin sind sämtliche befohlenen Krematorien fertiggestellt.

Leistung der nunmehr vorhandenen Krematorien
bei einer 24 stündigen Arbeitszeit:

1.) altes Krematorium I		
5 x 2 Muffelöfen	340	Personen
2.) neues Krematorium i.K.G.L. II		
5 x 3 Muffelöfen	1440	Personen
3.) neues Krematorium III		
5 x 3 Muffelöfen	1440	Personen
4.) neues Krematorium IV.		
8 Muffelofen	768	Personen
5.) neues Krematorium V.		
8 Muffelofen	768	Personen
Insges. bei 24 stündiger Arbeitszeit	4756	Personen

Verteiler:
Akt - ~~Zentral~~ Bauleitung.
" - Kirschnek
Registratur K.G.L. Bl. 30

Der Leiter der Zentralbauleitung
der Waffen-SS und Polizei Auschwitz

SS-Sturmbannführer.

Document 248: Letter from Bischoff to Kammler of 28 June 1943. Source: RGVA, 502-1-314, p. 14a.

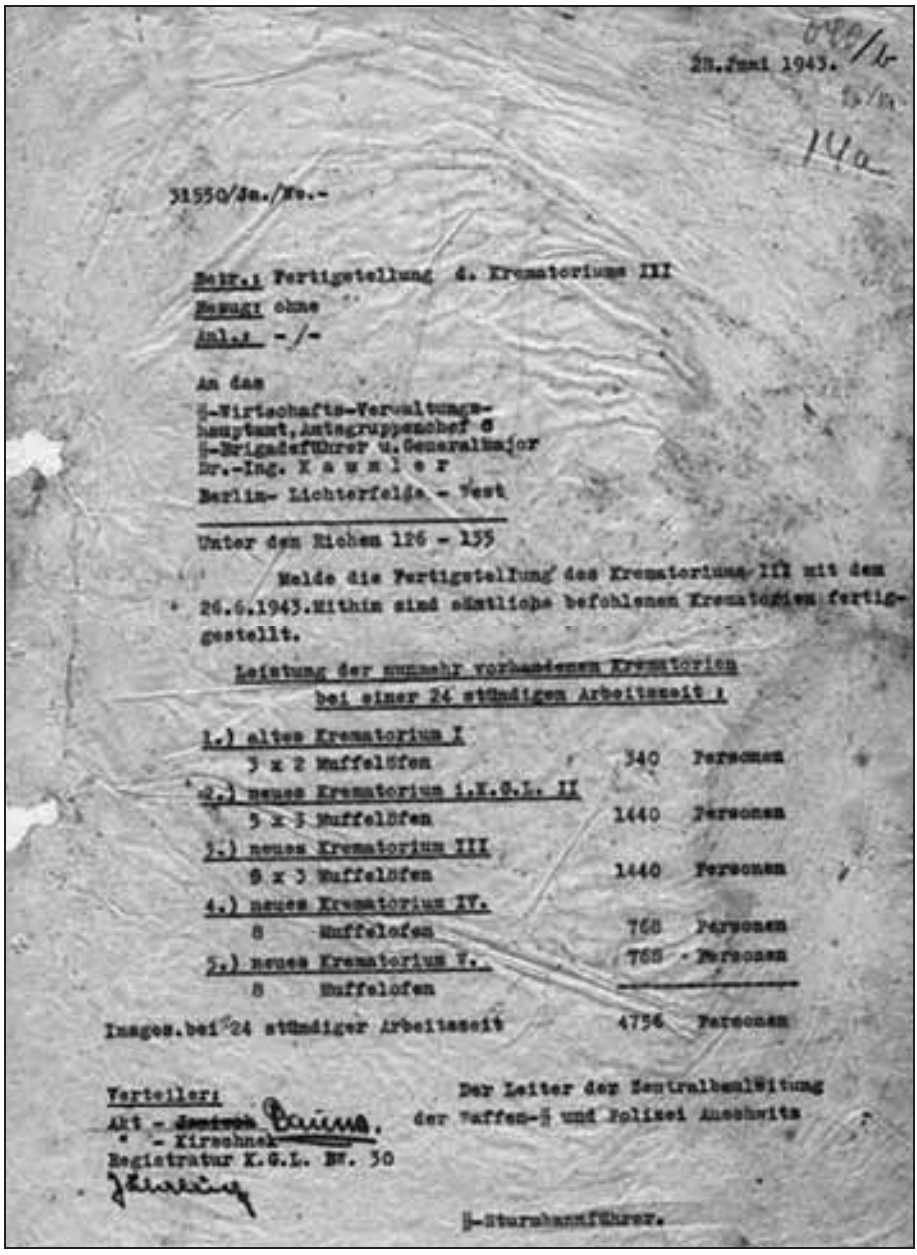

28.Juni 1943.

31550/Ja./Ke.-

Betr.: Fertigstellung d. Krematoriums III
Anzugl: ohne
Anl.: -/-

An das
SS-Wirtschafts-Verwaltungs-
hauptamt, Amtsgruppenchef C
SS-Brigadeführer u. Generalmajor
Dr.-Ing. K a m m l e r
Berlin- Lichterfelde - West

Unter den Eichen 126 - 135

Melde die Fertigstellung des Krematoriums III mit dem 26.6.1943. Mithin sind sämtliche befohlenen Krematorien fertiggestellt.

Leistung der nunmehr vorhandenen Krematorien
bei einer 24 stündigen Arbeitszeit :

1.) altes Krematorium I		
3 x 2 Muffelöfen	340	Personen
2.) neues Krematorium i.K.G.L. II		
5 x 3 Muffelöfen	1440	Personen
3.) neues Krematorium III		
9 x 3 Muffelöfen	1440	Personen
4.) neues Krematorium IV.		
8 Muffelofen	768	Personen
5.) neues Krematorium V.	768	Personen
8 Muffelofen		
Insges. bei 24 stündiger Arbeitszeit	4756	Personen

Der Leiter der Zentralbauleitung
der Waffen-SS und Polizei Auschwitz

Verteiler:
Akt - [illegible]
- Kirschnek
Registratur K.G.L. Nr. 30

SS-Sturmbannführer.

Document 248a: Letter from Bischoff to Kammler of 28 June 1943. Source: www.topfundsoehne.de.

TOPF

An J. A. TOPF & SÖHNE

Erfurt, den 8.9.42.

Abteilung D IV.

Unser Zeichen: D IV/Prf./hes.

In Sachen: Reichsführer SS, Berlin-Lichterfelde-West.

Betrifft: Krematorium-Auschwitz.

Vertraulich! Geheim!

SONDERAKTEN

8.9.42 Herr Obersturmführer Krone ruft an und erklärt, dass er zum Brigadeführer Kämmer bestellt sei und über seine Besichtigung des Krematoriums in Auschwitz, von der er gestern zurückgekehrt sei, zu berichten habe. Aus der Anlage in Auschwitz wäre er nicht klug geworden und wollte sich deshalb genau informieren, wieviel Muffeln dort zur Zeit in Betrieb seien, und wieviel Öfen mit Muffeln wir zur Zeit dort bauen und noch liefern.

Ich gab an, dass zur Zeit 3 Stück Zweimuffel-Öfen mit einer Leistung von 250 je Tag in Betrieb seien. Ferner wären jetzt in Bau 5 Stück Dreimuffel-

b.w.

8. SEP. 1942

LT

Eingang Brief: Formular 5

Document 249: File memo by Kurt Prüfer of 8 September 1942. Source: http://veritas3.holocaust-history.org/auschwitz/topf/.

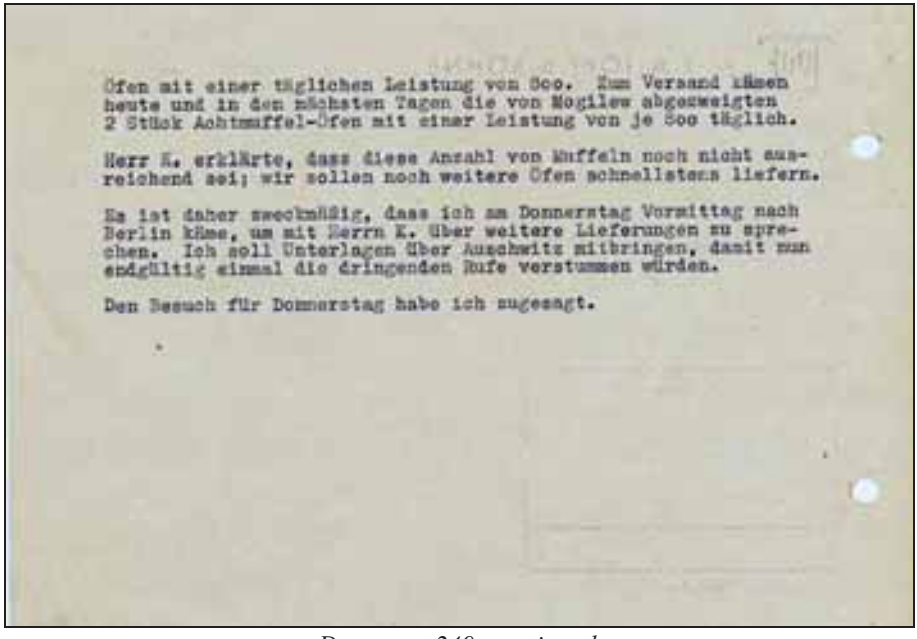

Öfen mit einer täglichen Leistung von 800. Zum Versand kämen heute und in den nächsten Tagen die von Mogilew abgezweigten 2 Stück Achtmuffel-Öfen mit einer Leistung von je 800 täglich.

Herr K. erklärte, dass diese Anzahl von Muffeln noch nicht ausreichend sei; wir sollen noch weitere Öfen schnellstens liefern.

Es ist daher zweckmäßig, dass ich am Donnerstag Vormittag nach Berlin käme, um mit Herrn K. über weitere Lieferungen zu sprechen. Ich soll Unterlagen über Auschwitz mitbringen, damit man endgültig einmal die dringenden Rufe verstummen würden.

Den Besuch für Donnerstag habe ich zugesagt.

Document 249: continued.

Cremation #	2	3	4	5	6	7	8
1	780 °C	820 °C	9 min.	690 °C	16 min.	870 °C	75 min.
2	750 °C	1050 °C	16 min.	780 °C	52 min.	820 °C	56 min.
3	700 °C	980 °C	12 min.	750 °C	20 min.	960 °C	68 min.
4	950 °C	1050 °C	9 min.	800 °C	24 min.	920 °C	62 min.
5	880 °C	1100 °C	12 min.	830 °C	20 min.	830 °C	–
6	690 °C	950 °C	10 min.	800 °C	24 min.	830 °C	44 min.
7	800 °C	930 °C	16 min.	820 °C	36 min.	1080 °C	40 min.
8	810 °C	1100 °C	13 min.	800 °C	24 min.	830 °C	40 min.
Mean Values	795 °C	997.5 °C	12⅛ min.	784.75 °C	27 min.	892.5 °C	55 min.

Columns
2: Initial temperature.
3: Maximum temperature during coffin incineration.
4: Duration of coffin incineration.
5: Temperature at the beginning of corpse cremation.
6: Duration of corpse water evaporation.
7: Maximum temperature during corpse cremation.
8: Duration of the cremation until the maximum temperature of corpse cremation (main combustion phase).

Document 250: Summary table of data derived from cremation experiments conducted by engineer R. Kessler on 5 January 1927 at the Dessau crematorium (coke-fired).

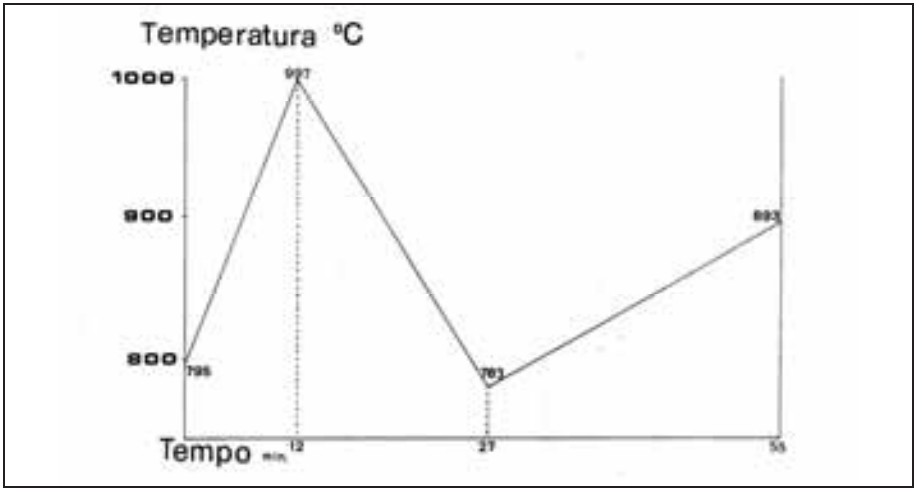

Document 251: Graph of the mean muffle temperature in the course of cremation experiments conducted by Engineer R. Kessler on 5 January 1927 at the Dessau crematorium (coke-fired).

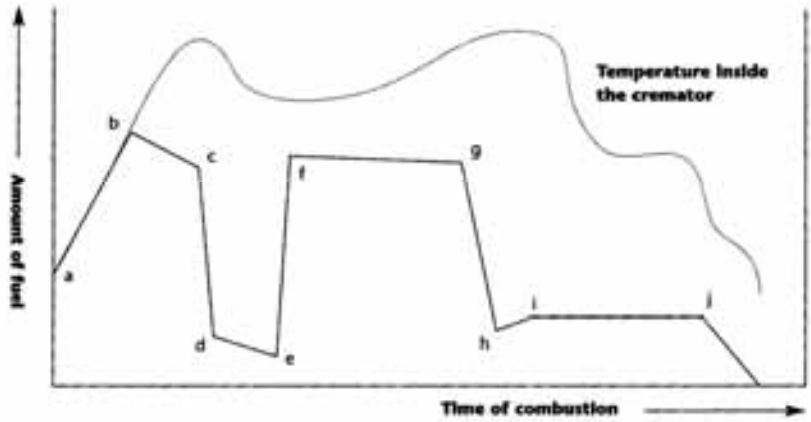

Figure 1 Phases of cremation combustion

Table 1 Combustion characteristics in each phase

Phases	*Time (minutes)*	*Conditions*	*Phenomena*
(1) a–b	0–2	Combustion begins.	The coffin is burning.
(2) b–c	2–6	The temperature inside the cremator is rising.	Moisture within the corpse is evaporating.
(3) c–d	6–7	The temperature inside the cremator is controlled.	The corpse begins to burn (dissolving due to heat).
(4) d–e	7–11	The corpse is burning.	Full-scale combustion.
(5) e–f	11–13	The corpse is burning.	Flammable parts have been burnt out.
(6) f–g	13–34	The corpse is burning.	The belly and loin parts are burning.
(7) g–h–i	34–38	The temperature is declining.	The belly and loin parts are burning.
(8) i–j	38–60	Heat preservation.	The corpse is burnt out.

Document 252: Summary of the cremation process in a modern cremation furnace. Source: Douglas J. Davies, Lewis H. Mates (eds.), Encyclopedia of Cremation*, Ashgate, London, 2005, p. 133.*

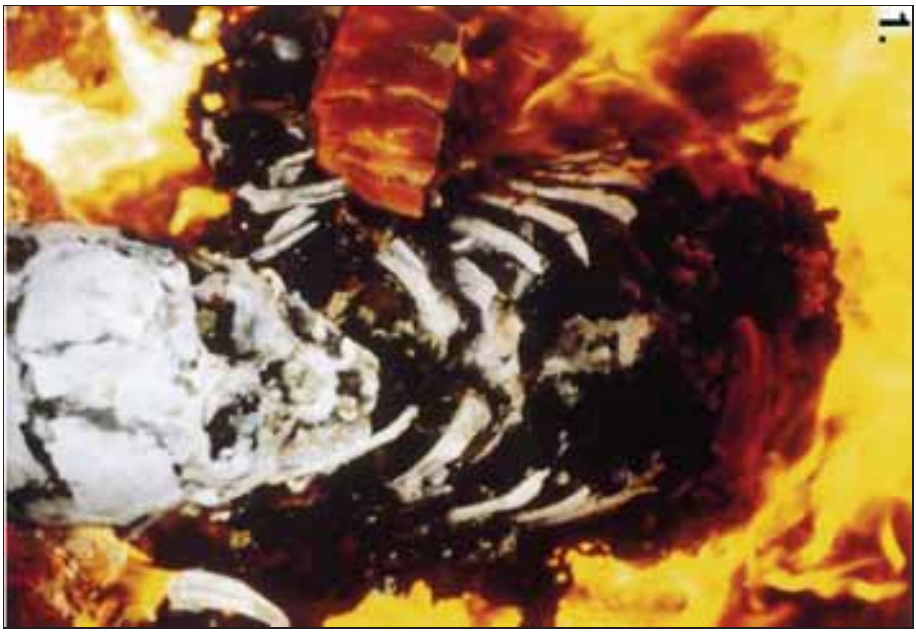

Document 253: Condition of a corpse after thirty minuts of cremation. Source: Michael Bohnert, Thomas Rost, Stefan Pollak, "The degree of destruction of human bodies in relation to the duration of the fire," in: Forensic Science International*, 95, 1998, p. 15.*

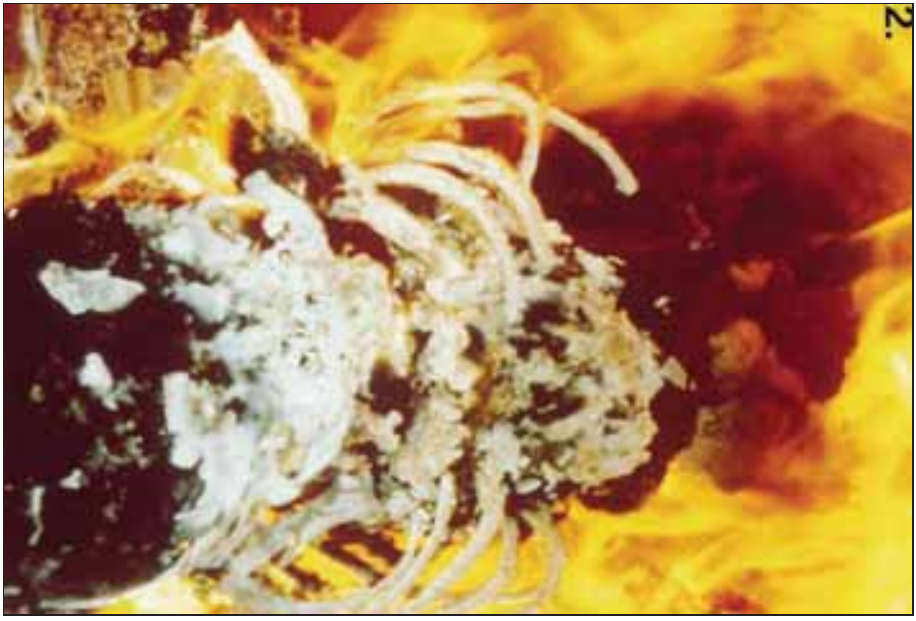

Document 254: as above, after forty minutes. Color reproductions of these photos can be found at the end of Part 3 of this study.

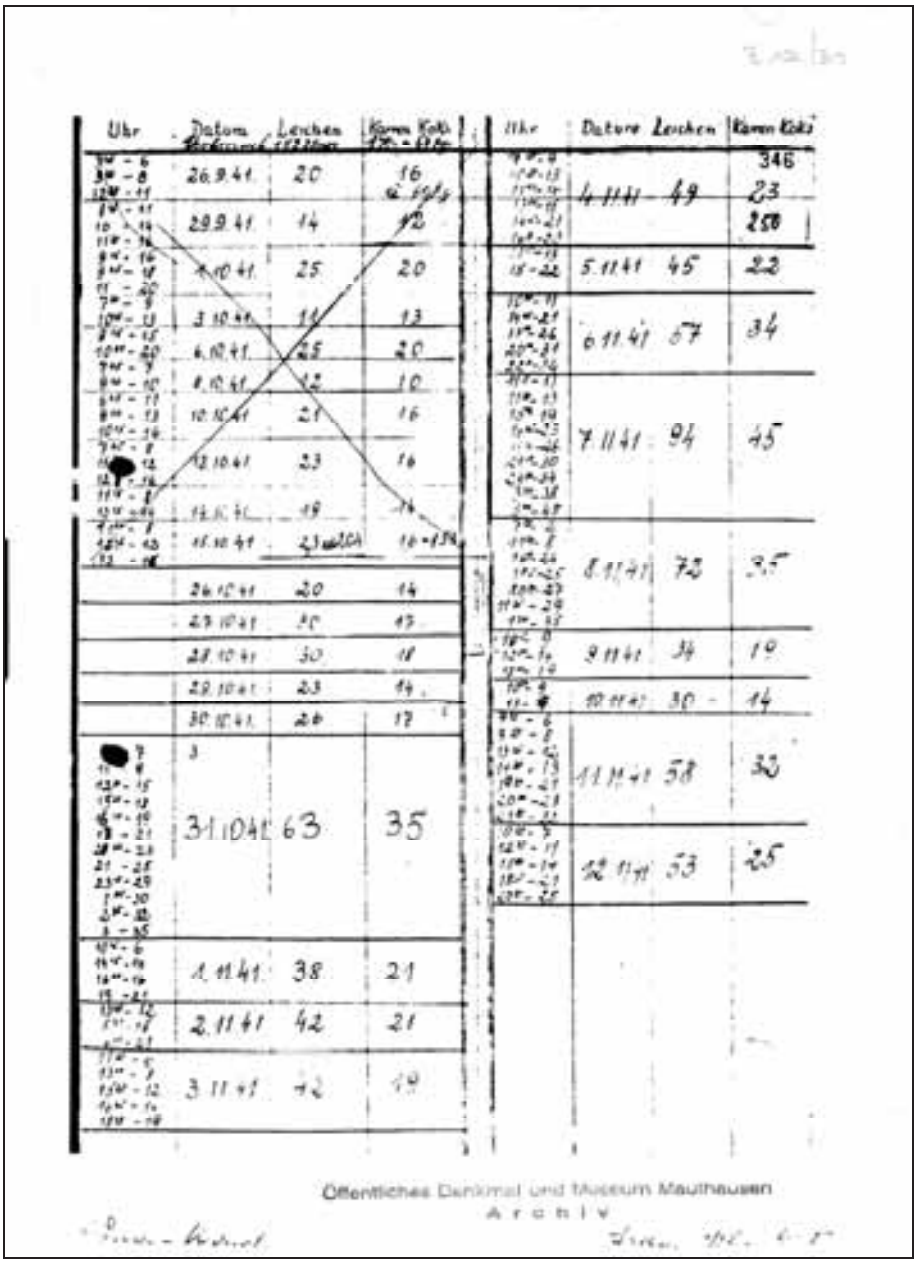

Document 255: List of cremations at the Gusen crematorium between 26 September and 12 November 1941. Source: ÖDMM, Archiv, B 12/31.

Date dd/mm	kg of coke	corpses	kg/corpse	min	min/corpse	kg coke/h
26/09	960	20	48.0	275	28	105
29/09	720	14	51.4	165	24	131
01/10	1,200	25	48.0	105	8	343
03/10	780	11	70.9	165	30	142
06/10	1,200	25	48.0	155	12	232
08/10	600	12	50.0	115	19	157
10/10	960	21	45.7	210	20	137
13/10	960	23	41.7	255	22	113
14/10	840	19	44.2	120	13	210
15/10	960	23	41.7	120	10	240
Totals/Avgs	9,180	193	49.0	1,685	19	163
26/10	840	20	42.0	?	?	?
27/10	1,020	30	34.0	?	?	?
28/10	1,080	30	36.0	?	?	?
29/10	840	23	36.5	?	?	?
30/10	1,020	26	39.2	?	?	?
Totals/Avgs	4,800	129	37.2	–	–	–
31/10	2,100	63	33.3	960	30	66
01/11	1,260	38	33.2	525	28	72
02/11	1,260	42	30.0	325	15	116
03/11	1,140	42	27.1	420	20	81
04/11	1,380	49	28.2	552	23	75
05/11	1,320	45	29.3	315	14	126
06/11	2,040	57	35.8	730	26	84
07/11	2,700	94	28.7	1,065	23	76
08/11	2,100	72	29.2	1,110	31	57
09/11	1,140	34	33.5	465	27	74
10/11	840	30	28.0	160	11	158
11/11	1,920	58	33.1	740	26	78
12/11	1,500	53	28.3	610	23	74
Totals/Avgs	20,700	677	30.6	7,977	24	78

Columns:

1: Date of cremations.
2: Total coke consumption (in kg).
3: Total number of cremations.
4: Mean coke consumption per cremation (in kg).
5: Total time (in minutes) of each day according to the times recorded in the first column of Document 255.
6: Mean duration of each cremation (in minutes), assuming that the time recorded in column 5 refers to cremations.
7: Coke throughput of each gasifier (in kg/h), assuming that the time recorded in column 5 refers to cremations.

Document 256: Explanatory table of the data contained in the list of cremations at the Gusen crematorium (Document 255).

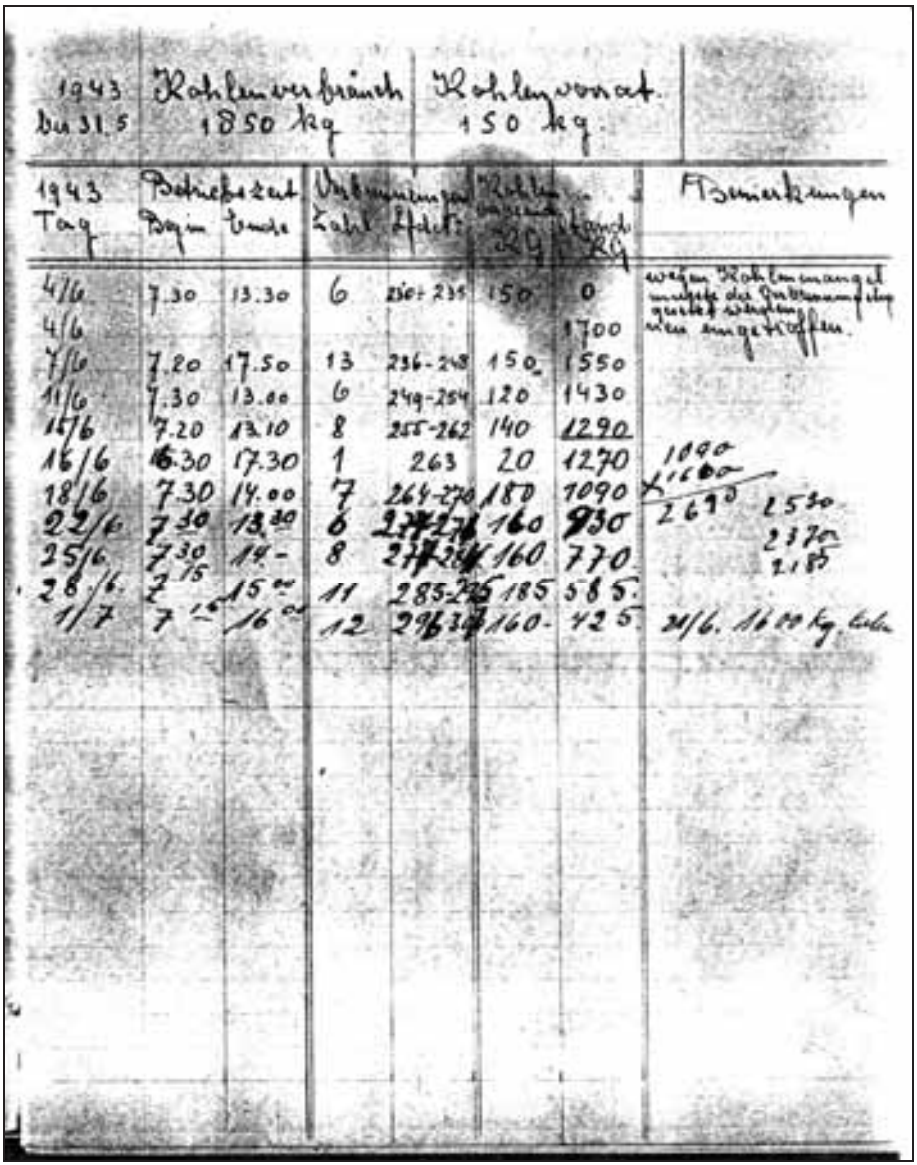

1943 bis 31.5	Kohlenverbrauch 1850 kg		Kohlenvorrat 150 kg			
1943 Tag	Betriebszeit Beginn	Ende	Verbrennungen Zahl	Leichen-Nr.	Kohlen-verbrauch kg	Kohlen-bestand kg	Bemerkungen
4/6	7.30	13.30	6	230÷235	150	0	wegen Kohlenmangel mußte die Verbrennung gestern abgebrochen werden angefangen.
4/6						1700	
7/6	7.20	17.50	13	236-248	150	1550	
11/6	7.30	13.00	6	249-254	120	1430	
15/6	7.20	13.10	8	255-262	140	1290	
16/6	6.30	17.30	1	263	20	1270	1090
18/6	7.30	14.00	7	264-270	180	1090	1600
22/6	7.30	13.30	6	271-276	160	930	2690 1530
25/6	7.30	14.-	8	277-284	160	770	2370
28/6	7.15	15.-	11	285-295	185	585	2185
1/7	7.-	16.-	12	296-307	160	425	21/6. 1600 kg. Koks

Document 257: List of cremations conducted at the Westerbork crematorium between 4 June and 1 July 1943. Source: ROD, C[64]392

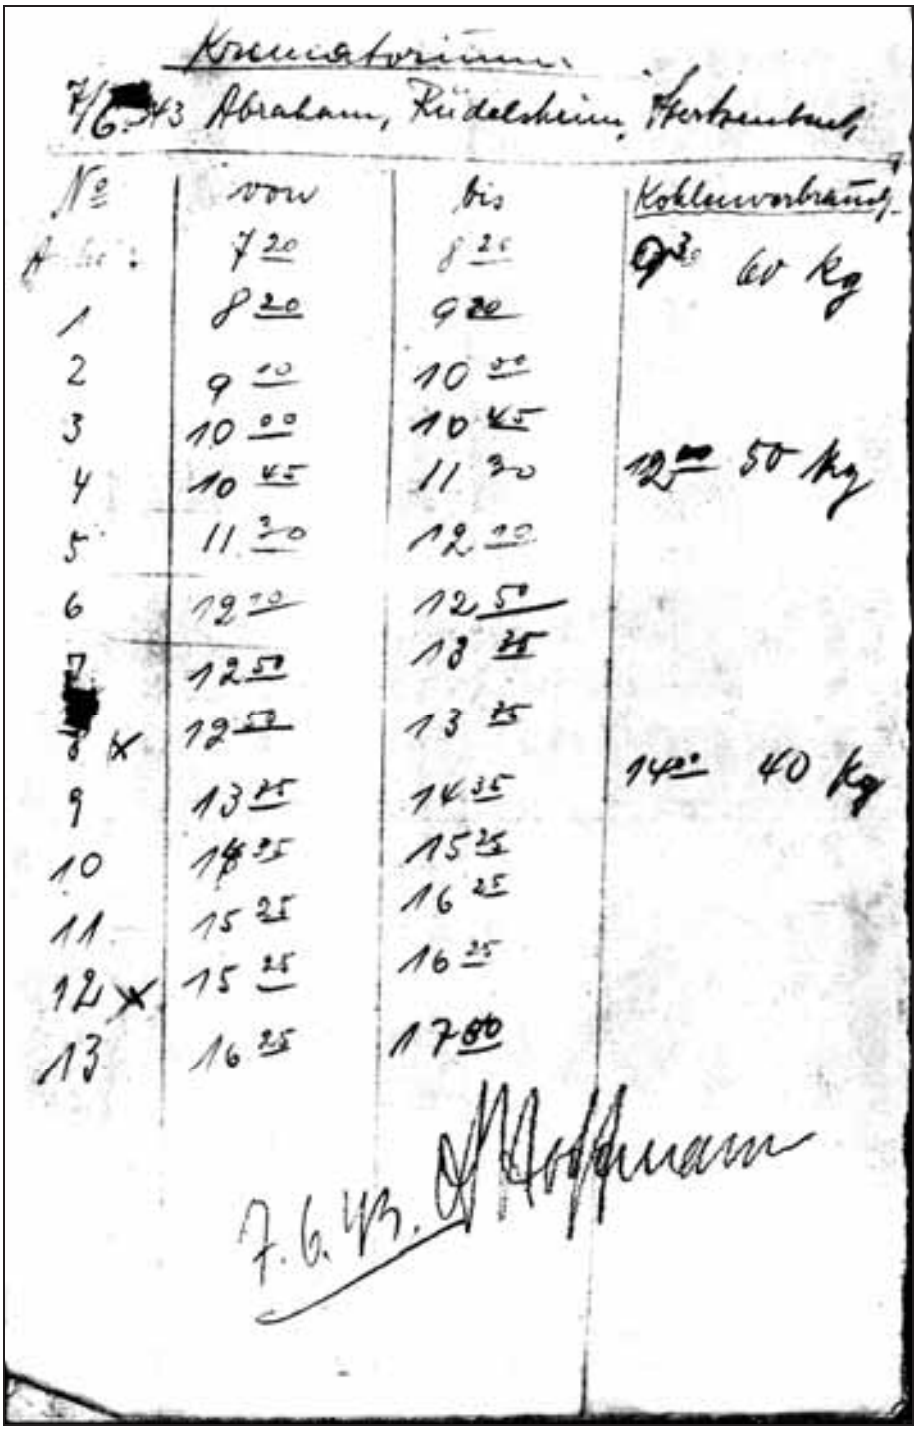

Krematorium.

7/6.43 Abraham, Rüdelsheim, Herbenthal

Nr.	von	bis	Kohlenverbrauch
Ofen:	7 20	8 20	9 60 kg
1	8 20	9 20	
2	9 20	10 20	
3	10 00	10 45	
4	10 45	11 30	12 50 kg
5	11 30	12 20	
6	12 20	12 50	
7	12 50	13 25	
8 K	12 [illegible]	13 25	
9	13 25	14 35	14 40 kg
10	14 35	15 25	
11	15 25	16 25	
12 K	15 25	16 25	
13	16 25	17 00	

7.6.43. [signature]

Document 258: as above, cremations on 7 June 1943. Source: ROD, C[64]392

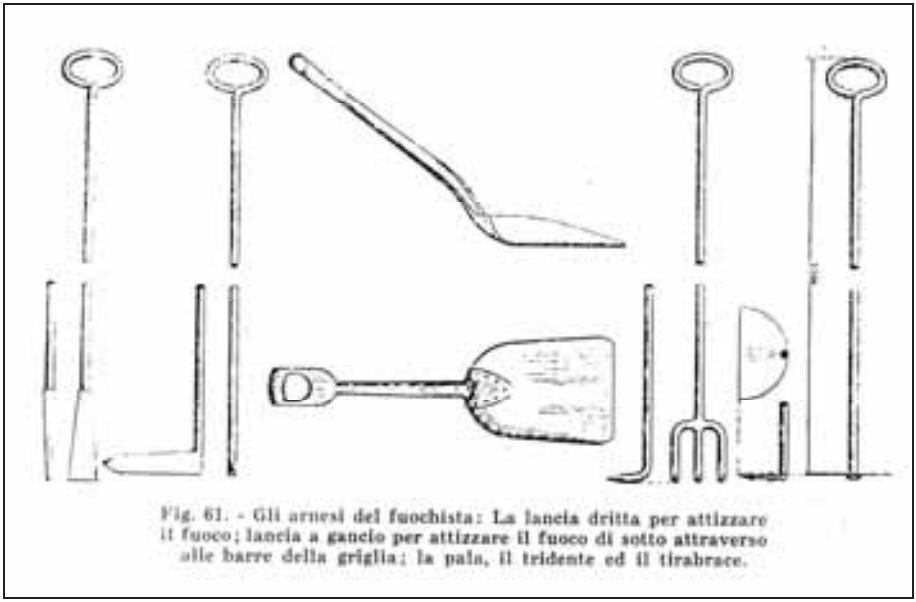

Fig. 61. - Gli arnesi del fuochista: La lancia dritta per attizzare il fuoco; lancia a gancio per attizzare il fuoco di sotto attraverso alle barre della griglia; la pala, il tridente ed il tirabrace.

Document 259: Stoking tools. Source: A. Cantagalli, Nozioni teorico-pratiche per i conduttori di caldaie e generatori di vapore*. G. Lavagnolo Editore, Turin 1940, p. 110.*

Tabelle III.

Ausführung nach Abb.	Ofen-Nr. des Ofens	Aussenmasse des Mauerwerks: Breite mm	Länge mm	Höhe mm	Innenmasse des Verbrennungsraumes: Breite mm	Länge mm	Fassungsvermögen des Ofens bei einmaliger Füllung kg	Steinkohlenverbrauch bei voller Füllung kg	Dauer des Prozesses bei voller Füllung Stunden	Gewicht des Ofens kg
3a und 3b	1a	1160	2460	2200	400	1700	250	110	5	950
	1b	1290	2460	2200	530	1700	310	130	6	1000
	2a	1290	2850	2300	530	2100	370	150	7	1200
	2b	1420	2850	2300	660	2100	430	170	8	1275
	3a	1420	3240	2300	660	2500	540	200	9,5	1475
	3b	1550	3240	2300	790	2500	650	225	10,5	1575
	4a	1550	3630	3100	790	2900	750	265	12	1875
	4b	1660	3630	3100	920	2900	900	300	13,5	2000
6a und 6b	1	900	1810	2000	400	860	70	30	4	675
	2	1030	1810	2100	530	860	100	40	5	700

Document 260: Operational results for eight carcass-destruction furnaces built by the Kori Co. Source: W. Heepke, Die Kadaververnichtungs-Anlagen*. Verlag von Carl Marhold. Halle a. S. 1905, p. 43.*

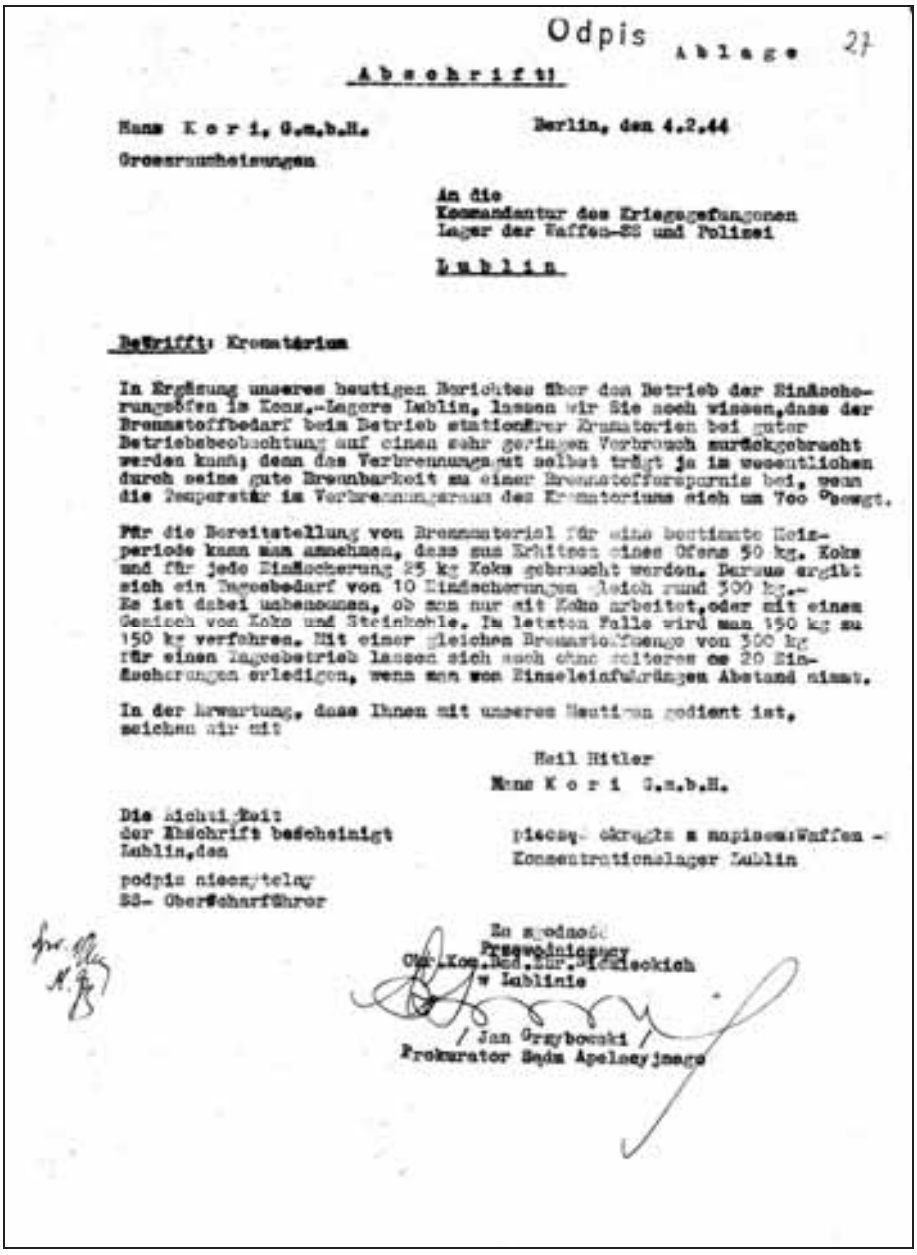

Odpis Ablage 27

Abschrift!

Hans Kori, G.m.b.H. Berlin, den 4.2.44
Grossraumheizungen

An die
Kommandantur des Kriegsgefangenen
Lager der Waffen-SS und Polizei

Lublin

Betrifft: Krematorium

In Ergänzung unseres heutigen Berichtes über den Betrieb der Einäscherungsöfen im Konz.-Lagers Lublin, lassen wir Sie noch wissen, dass der Brennstoffbedarf beim Betrieb stationärer Krematorien bei guter Betriebsbeobachtung auf einen sehr geringen Verbrauch zurückgebracht werden kann; denn das Verbrennungsgut selbst trägt ja im wesentlichen durch seine gute Brennbarkeit zu einer Brennstoffersparnis bei, wenn die Temperatur im Verbrennungsraum des Krematoriums sich um 700 °C bewegt.

Für die Bereitstellung von Brennmaterial für eine bestimmte Heizperiode kann man annehmen, dass zum Erhitzen eines Ofens 50 kg. Koks und für jede Einäscherung 25 kg Koks gebraucht werden. Daraus ergibt sich ein Tagesbedarf von 10 Einäscherungen gleich rund 300 kg.- Es ist dabei unbenommen, ob man nur mit Koks arbeitet, oder mit einem Gemisch von Koks und Steinkohle. Im letzten Falle wird man 150 kg zu 150 kg verfahren. Mit einer gleichen Brennstoffmenge von 300 kg für einen Tagesbetrieb lassen sich auch ohne weiteres ca 20 Einäscherungen erledigen, wenn man von Einzeleinführungen Abstand nimmt.

In der Erwartung, dass Ihnen mit unseres Heutigen gedient ist, zeichnen wir mit

Heil Hitler
Hans Kori G.m.b.H.

Die Richtigkeit
der Abschrift bescheinigt
Lublin, den

podpis nieczytelny
SS- Oberscharführer

[illegible] otrzymano w angielskim Waffen -
Konzentrationslager Lublin

Za zgodność
Przewodniczący
Okr. Kom. Bad. Zbr. Niemieckich
w Lublinie
/ Jan Grzybowski /
Prokurator Sądu Apelacyjnego

Document 261: Letter from Hans Kori to the headquarters of the Lublin camp of 4 February 1944. Source: APMM, sygn. VI-9a, vol. 1, p. 27.

Document 262: "Guidance graph for determining the cremation time of corpses in various crematoria as a function of temperature" as prepared by the Soviet Commission of Inquiry about the Lublin-Majdanek camp. Source: GARF, 7021-107-9, p. 247.

10. Juli 1942

Bftgb.Nr. 30216/42/Er/Ha. **Einschreiben**

Betr.: Neubau eines Krematorium für das K.L. Stutthof
Bezug: Dort. Schreiben vom 15.6.42 Tgb.Nr. 281/42/Neu./10./I
Anlg.: 8 Pläne

An die

Bauleitung der Waffen-SS
und Polizei

S t u t t h o f - D a n z i g

In der Anlage werden die Pläne für ein Krematorium für 30.000 Häftlinge überreicht. Die Anlage ist mit 5 Stück Dreimuffel-Verbrennungsöfen ausgerüstet. Nach Angabe der Firma Topf & Söhne Erfurt dauert eine Verbrennung ca. 1/2 Stunde. Die Keller wurden deshalb gehoben, da an der Baustelle ein hoher Grundwasserstand ist.

Bezüglich der technischen Einrichtungen wird anheim gestellt, sich mit der Firma Topf & Söhne Erfurt in Verbindung zu setzen.

Der Leiter der Zentralbauleitung
der Waffen-SS und Polizei Auschwitz

SS-Hauptsturmführer (S)

Document 263: Letter from the Central Construction Office at Auschwitz to the Bauleitung at Stutthof of 10 July 1942. Source: RGVA, 502-1-272, p. 168.

Tgb.: 24 757/43/J/Ln Auschwitz, am 17.3.1943

Aktenvermerk

Betr.: Schätzung des Koksverbrauches für Krematorium II KGL nach Angaben der Fa. Topf u. Söhne (Erbauer der Öfen) vom 11.3.43.

1o Feuerungen = 35o kg/stdl.

in 12 Std. = 12 . 35o = 4 2oo kg. 2 Krematorien demnach 8 4oo kg.

Bei Dauerbetrieb vermindert sich diese Menge wesentlich, sodass mit 2/3 der Menge gerechnet werden kann. Für Krematorium II u. III demnach Verbrauch in 12 Stunden = $\frac{35o \cdot 12}{3}$ * 2 = 28oo . 2 = 56oo kg.

- - - - - - - - - - - - -

Krematorium IV + V:

mit je 4 Feuerungen = 8 Feuerungen zusammen =

$\frac{35 \cdot 4 \cdot 12}{3}$. 2 = 112o . 2 = 224o kg in 12 Stunden (1 Tagesbet.)

- - - - - - - - - - - - -

Krematorium II = 2 8oo kg
" III = 2 6oo "
" IV = 1 12o "
" V = 1 12o "

zus. = 7 84o kg in 12 Stdt.(1 Tagesletr.)

- - - - - - - - - - - - -

Dies sind Spitzenleistungen! Ein Jahresbedarf läßt sich nicht angeben, da vorher nicht bekannt ist, wieviel Stunden bezw. Tage geheizt werden muss.

Jährling
2.A. Jährling

Verteiler:
2 Verwaltung KL
? Fachbearbeiter
1 Registr. BW 3o KGL

Document 264: "File memo" by Jährling of 17 March 1943. Source: APMO, BW 30/7/34, p. 54.

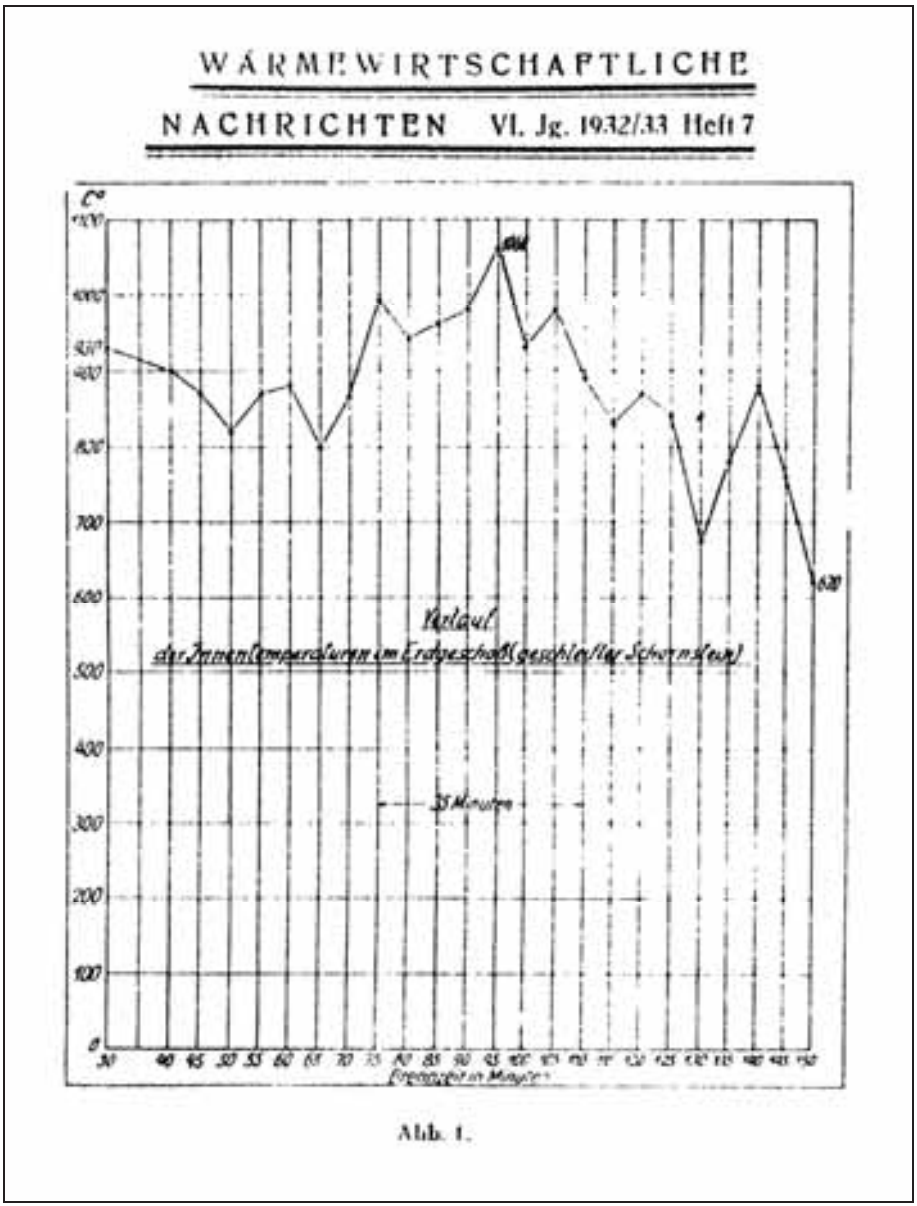

Document 265: Experiment to burn out a chimney. Temperature graph. Source: Kristen, "Ausbrennversuche an Schornsteinen," in: Wärmewirtschaftliche Nachrichten für Hausbau, Haushalt und Kleingewerbe*, 6. Jg., Nr. 7, April 1933, p. 84.*

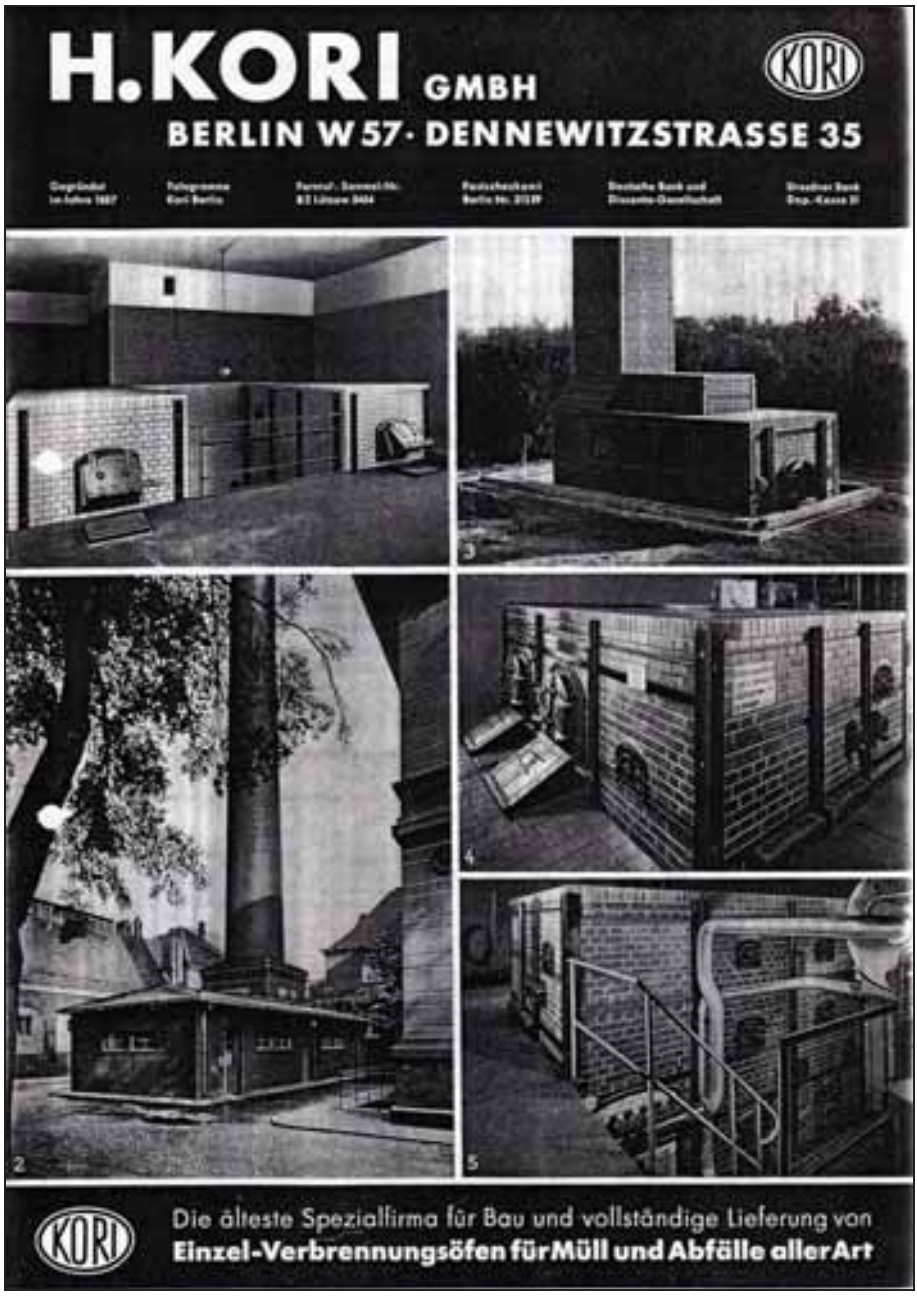

Document 266: Promotional brochure by the H. Kori company, Berlin 1927, regarding incinerators for waste and all kinds of refuse. Source: APMM, sygn. VI-9a, vol. 1.

TYPENBEZEICHNUNG UND VERWENDUNGSZWECKE DER KORI-ÖFEN

KORI-Öfen **Typus I Ia II IIa IV V IX X** finden Verwendung

für kleine, mittlere und große Krankenhäuser, Kliniken, Lazarette, Spitäler, Ambulanzen, medizinische, hygienische und wissenschaftliche Institute, Desinfektionsanstalten sowie für Heil-, Pflege- und Irrenanstalten, Seuchenstationen, Frauenkliniken und Sanatorien

zum Verbrennen von Krankenhausabfällen aller Art, Verbandstoffen, Sputum, Operations- und Amputationsresten, Leichenteilen, Versuchstieren sowie Küchenabfällen, Speiseresten, Blumen, Kehricht und Gartenabraum.

KORI-Öfen **Typus I Ia III IIIa V X** finden Verwendung

für kleine, mittlere u. große Schlachthöfe, Viehhöfe, Veterinärinstitute, tierärztliche Hochschulen, Gestüte, Zoologische Gärten, Abdeckereien, Fischereihäfen, Konservenfabriken

zum Verbrennen von Schlachthausabfällen aller Art, Konfiskaten, Groß- und Kleintierkadavern, Borsten und sonstigen tierischen Rückständen, auch breiigen und flüssigen Abgängen, sowie Stallmist und Dung.

KORI-Öfen **Typus IV V XI XII** finden Verwendung

für gewerbliche Großbetriebe, Waren- und Kaufhäuser, Lebensmittelgeschäfte, Konsumvereine, Büro-, Bank- und Geschäftshäuser, Behörden, Zollämter, Fabrik- und industrielle Betriebe, Hotels, Restaurants und Vergnügungslokale, Säle und Versammlungshallen

zum Verbrennen von Büro- und Fabrikationsabfällen der verschiedensten Art, Papier- und Packmaterial, Emballagen, trockenen und feuchten Lebensmittel- und Küchenabfällen, Kehricht, Hofabraum usw.

KORI-Öfen **Typus IV V VI VII VIII** finden Verwendung

für Markthallen und Märkte, Ausstellungshallen, Messegelände, Gefängnisse und Strafanstalten, Kasernen, Truppenübungsplätze und Barackenlager, Wohnungsblocks und Siedlungen, Flughäfen, Bahnhöfe, Hafenanlagen, Fischereihäfen, Kläranlagen, Friedhöfe

zum Verbrennen von trockenen, feuchten und gemischten Abfallmaterial, wie verdorbene Fleischabfälle, Fische, Obst und Gemüsereste, wie auch Küchenabfälle, Kehricht und sonstiger Abraum, wie z. B. vertrocknete Kränze und Blumen auf Friedhöfen, Papierabfälle und Emballagen, Hausmüll aller Art.

KORI-Öfen **Typus XI XII** finden Verwendung

als Klein-Müllverbrennungsöfen für Büros, Gesandtschaften, Finanzämter sowie für Einzelhaushaltungen

zum Verbrennen von Papierabfällen, Akten, Zeitungen und Dokumenten sowie von Küchen- und sonstigen Hausabfällen. Alles soweit unverwertbar.

Fig. 1 Fig. 2 Fig. 3

Die Abbildungen auf der Titelseite dieses Prospektes stellen dar:

Bild 1. Ansicht einer Verbrennungsanlage, mit seitlich Ölbrennern verkleidet. Bild 2. Aufbauansicht einer Verbrennungsanlage, vorhandener Betriebsschornstein. Bild 3. Freistehender Verbrennungsofen mit eigenem Schornstein. Bild 4. Ansicht einer Verbrennungsanlage, gefüllte Hausbrandkammer. Bild 5. Verbrennungsanlage mit angeschlossener Warmwasserbereitung.

ARCHIWUM PAŃSTWOWE MUZEUM
Sygn. VI-9a vol. 1

Document 266: continued.

Berlin 1894 — Berlin 1899

H. KORI G. m. b. H. BERLIN

Telegr.-Adr.: Kori-Berlin SW — **W 57, Dennewitzstraße 35** — Fernspr.: IV 2 Lützow 2430

Technisches Büro und Fabrik für Entwurf und vollständige Lieferung von

Verbrennungsöfen für Abfälle aller Art

Einäscherungsöfen für Krematorien

Glüh-, Schmelz- u. Härteöfen, Kesseleinmauerungen, Schornsteinbau

Über die Notwendigkeit und Zweckmäßigkeit der Abfallverbrennung braucht heute kein Wort mehr gesagt zu werden.

Nachdem von uns im Laufe von über 40 Jahren Tausende der verschiedenartigsten Verbrennungsöfen geliefert wurden, die überall zur größten Zufriedenheit arbeiten, darf unseren Apparaten unbedingtes Vertrauen entgegengebracht werden.

Durch schnelle, sichere, einwandfreie, in Anlage und Betrieb gleich billige Beseitigung und restlose Vernichtung aller Art von Abfällen erfüllen unsere Verbrennungsöfen sowohl die Forderungen der öffentlichen Gesundheitspflege, als alle Ansprüche eines wirtschaftlichen Betriebes, der durch die Ausnutzung der Abgase für Warmwasser-Bereitungen, Bäder oder für andere Zwecke wesentlich gesteigert wird.

Unsere Verbrennungsöfen

finden daher mit größtem Vorteil Verwendung für:

1. *Medizinische, bakteriolog., hygien. u. a. wissenschaftliche Institute.*
2. *Kliniken, Lazarette, Kranken-, Irren-, Heil- und Pflegeanstalten.*
3. *Sanatorien, Bade- und Kuranstalten, Genesungsheime, Heilstätten.*
4. *Veterinär-Institute, tierärztliche und landwirtschaftliche Hochschulen.*
5. *Schlacht- und Viehhöfe, Abdeckereien, Gestüte, Serum- und ähnliche Institute.*
6. *Markthallen, Fischereihöfen, Konservenfabriken, Konsumvereine und dergleichen.*
7. *Friedhöfe, Desinfektionsanstalten, Kläranlagen, Seuchenstationen.*
8. *Kasernen, Festungen, Truppenübungsplätze, Barackenlager, Werften.*
9. *Gefängnisse, Straf-, Erziehungs- und andere geschlossene Anstalten.*
10. *Kauf-, Waren- und Geschäftshäuser, Bank-, Büro- und Verwaltungsgebäude.*
11. *Fabriken, Werkstätten, industrielle Anlagen, Hüttenwerke usw.*
12. *Hotels, Restaurants, Vergnügungslokale, Theater, Zoologische Gärten.*
13. *Meßgelände, Ausstellungshallen, Bahnhöfe, Hafenanlagen, Märkte und dergl.*

sowie für alle möglichen anderen Zwecke.

Im ganzen haben wir bisher etwa 3500 Verbrennungsöfen geliefert.

Überall, wo regelmäßig Abfälle entstehen, die wegen ihrer gesundheitsgefährlichen Eigenschaften eine schnelle Vernichtung verlangen oder deren regelmäßige Abfuhr und anderweitige Unterbringung laufende Ausgaben verursacht, bilden unsere Verbrennungsöfen das beste Hilfsmittel, allen Ansprüchen der Hygiene zu genügen. Dabei erweist sich die Verbrennung auch wirtschaftlich als das billigste Verfahren, weil die Anlagekosten der Öfen gering sind, die Bedienung einfach und der Kohlenverbrauch so mäßig ist (bzw. ganz fortfällt), daß die Unterhaltungs- und Betriebsausgaben gar keine Rolle spielen.

Nachstehend sind einige der gebräuchlichsten Ofentypen kurz erwähnt und besprochen. Ausführliche Drucksachen und Kostenanschläge stehen gern zur Verfügung.

PAŃSTWOWE MUZEUM
IM. RUDOLFA HÖSSA
Sygn. II-3a, vol. 1

Document 267: Promotional brochure by the H. Kori company, Berlin 1927, regarding incinerators for all kinds of refuse. Source: APMM, sygn. VI-9a, vol. 1.

Type IV, IV a, V u. VI. Öfen mit doppelten Verbrennungskammern.

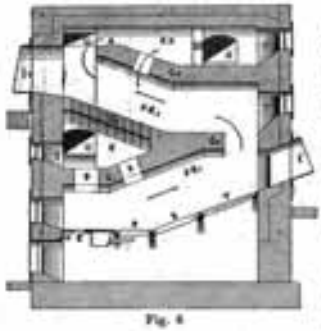

Fig. 6

In Pflegeanstalten, Heilstätten usw. handelt es sich in der Hauptsache um die Vernichtung von Kehricht, Müll und Wirtschaftsabfällen, doch kommen durch den Krankenhausbetrieb auch Verbandstoffe, Amputationsreste, Leichenteile usw. in Frage. Will man diese Abfälle getrennt vom Müll verbrennen, so erhält der Ofen die aus Fig. 6 ersichtliche Ausführung mit zwei übereinander liegenden Kammern. Meistens wird diese Ausführungsform auch dort verwendet, wo gleichzeitig feuchtes und trockenes Material verbrannt werden muß. Die zwei Einwürfe E_1 und E_2 können auch an derselben Stirnseite des Ofens liegen. Eine Nebenfeuerung zur Nachverbrennung der Rauchgase wird seitlich am Ofen angebaut, der sich konstruktiv den jeweiligen Bedürfnissen anpassen läßt.

Bei Type IV für Waren- und Geschäftshäuser, Banken, Fabriken usw. fällt meist die obere Verbrennungskammer fort. Dafür werden häufig Heißwasserspiralen eingebaut.

Bei Type VI für Markthallen und dgl. wird die Sohle der unteren Kammer mit durchbrochenem Gewölbe versehen.

Type VII/VIII. Ofen für Desinfektionsanstalten, Friedhöfe usw.

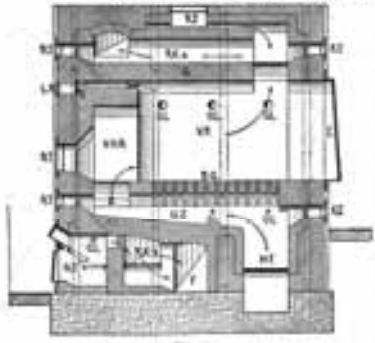

Fig. 7

Wie Fig. 7 zeigt, besteht der Verbrennungsraum aus einer Kammer mit horizontaler Sohle mit durchbrochenen Schamottesteinen *DG*. Darunter liegt die Hauptfeuerung *HF*, deren Flamme durch den Unterzug *UZ* und die Schlitze des Gewölbes *DG* hindurchzieht und die Abfälle von allen Seiten in Feuer hält. Eine reichliche Zuführung hocherhitzter Verbrennungsluft erfolgt durch die Oberluftöffnungen *OL*, die alle sich bildenden Gase und Dämpfe verzehrt. — In den Rauchabzugskanal *RK*, und den anschließenden senkrechten Zügen ist den abziehenden Gasen Zeit gelassen, vollkommen auszubrennen. Unten vereinigen sich die Züge im Rauchkanal RK_2, in der hinteren Stirnseite des Ofens ist die Nebenfeuerung *NF* eingebaut zur Nachverbrennung der Gase. Hinterlassen die Rückstände, wie z. B. bei Friedhofsöfen (Type VIII), zusammengeballten, glühenden Bindedraht, so wird eine Kühlkammer angeordnet.

Type IX. Verbrennungsöfen für Wohngebäude und Kleinbetriebe.

Fig. 8

Das Bestreben, Hausmüll und Kehricht auf dem Wege der Verbrennung zu beseitigen, wie es in England seit langen Jahren geschieht, hat auch auf dem Kontinent zum Bau zentraler Müllverbrennungs-Anstalten geführt. Allerdings haben sich diese nicht überall bewährt, weil die Beschaffenheit des Mülls sehr verschieden, und die Nachfrage nach den Schlackenrückständen gering ist. Auch hängt die Rentabilität davon ab, welche Unkosten die Abfuhr bisher verursachte. Diese Umstände trugen dazu bei, daß manche Müllverbrennungs-Anstalten stillgelegt wurden.

Um aber die hygienischen Vorteile der Verbrennung nicht preiszugeben und die Abfuhr und Unterbringung des Mülls zu entlasten, könnten — abgesehen von all den auf Seite 1 erwähnten Fällen — auch in Wohn- und Einzelhäusern, vor allem mit Zentralheizung, kleine Müllverbrennungsöfen aufgestellt werden. Es würde sich dann die Abfuhr auf Asche und Schlacke der Küchen, Zentralheizung und des Verbrennungsofens, sowie der unverbrennlichen Abfälle beschränken und so zur Entlastung der allgemeinen Abfuhr wesentlich beitragen.

Einen solchen kleinen Verbrennungsofen für Einzelhäuser stellt Fig. 8 dar, der in verschiedenen Größen, bis 300 Liter Fassungsraum, geliefert wird. — Für größere Gebäude käme Type IV in Frage.

X. Verbrennungsöfen mit Gasbetrieb.

Während in der Regel für den Betrieb der Verbrennungsöfen (sofern überhaupt ein Brennstoffzusatz nötig ist) feste Brennstoffe Verwendung finden, werden die Verbrennungsöfen Type IX sehr vielfach auch für Leuchtgasbeheizung geliefert, wegen der reinlichen und bequemen Handhabung und der steten Betriebsbereitschaft. Aber auch größere Öfen haben wir, und zwar mit bestem Erfolge, mit Gasfeuerung versehen, nur ist dann die Bauart den veränderten Anforderungen anzupassen. Jedenfalls bietet der Gasbetrieb in vielen Fällen Vorteile, die sich allmählich noch weiter ausgestalten lassen.

Document 267: continued

H. Kori GmbH., Berlin W 35

KORI 1887 50 1937

Dennewitzstraße 35

Fernruf: Sammelnummer 225444
Drahtwort: Kori-Berlin SS
Gegründet 1887

Kalorifer

Bild 1

Vorbauöfen

Bild 2

Einscherungsöfen

Bild 3

Müllschlucker

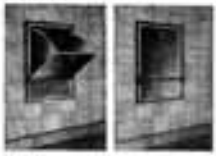

Bild 4

Abteilung Heizung

Sammelheizung, Warmwasserbereitung
Alle Heizungsarten von der Stockwerkheizung bis zur Pumpen-Warmwasser- und Fernheizung. Heizungsanlagen für Siedlungen, Villen, Wohn- und Geschäftshäuser, Hotels, Industriebauten und öffentliche Gebäude aller Art. Erste Empfehlungen bei Behörden, Architekten und Privaten.

Luftheizungs-Anlagen
insbesondere Großraum-Heizungen für Hallen, Sport- und Festräume, Säle, Werkstätten, Garagen usw. Hersteller der Kori-Kalorifere (Luftheizapparate, s. Bild 1), verschiedene Bauarten und Größen für alle Zwecke und Größenverhältnisse (u. a. Stadt- und Festhalle Görlitz).
Besondere Vorzüge: Hohe Wärmeleistung bei geringem Platzbedarf; kräftige Bauart (schamottierausgemauerter Guß), daher langes Lebenshaus; weitgehende Heizgasausnutzung, daher mäßiger Brennstoffverbrauch.

Kirchenheizungen
Führendes Unternehmen auf diesem Sondergebiet. Viele Hunderte von Anlagen jeden Umfanges im In- und Ausland, in Form von Kalorifer- oder Dampf-Luftheizung mit oder ohne Ventilatorbetrieb, Niederdruck-Dampfheizung oder Einzelofenbeheizung. Vorschläge und Beratung kostenlos.

Einzelöfen
Kori-Öfen jeder Art und Größe mit und ohne Mantel oder eingemauert. Bewährt für Schulen, kleine Kirchen, Kasernen, Lazarette, Gefängnisse, Werkstätten, Fabriken, Turnhallen, Versammlungssäle, Baracken usw.

Lüftungs- und Trockeneinrichtungen — Abwärme-Verwertung
Zubehörteile
aller Art für Heizungs- und Lüftungsanlagen: Kessel, Heizkörper, Warmwasserspeicher, Dampfwasserableiter, Ventile, Hähne, Pumpen, Gitter usw.

Abteilung Feuerung

Müll- und Abfall-Verbrennungsöfen (Bild 2)
Der bewährte Kori-Ofen ist das Hilfsmittel für rasche, billige und gesundheitsunschädliche Beseitigung aller denkbaren Abfälle. Wirtschaftlichkeit durch Ersparnis der Abfuhr sowie durch Rauchgasausnutzung für Warmwasserbereitung usw. Tausende von Öfen geliefert für:
Wissenschaftliche Anstalten, Krankenhäuser, Hotels und Gaststätten, Groß-Wohnhäuser, Bürogebäude, Fabriken, Waren- und Kaufhäuser, Konsumvereine, Kasernen, Strafanstalten, Barackenlager, Schlacht- und Viehhöfe, Abdeckereien, Markthallen, Fischereihäfen, Lagerhallen, Bahnhöfe, Ausstellungsgebäude, Friedhöfe, Kläranlagen, Entkeimungsanstalten.

Einäscherungsöfen für Feuerbestattung (Bild 3)
Reformierte Bauart Kori, bedeutende Ersparnis an Anlage- und Betriebskosten. Befeuerung mit festen Brennstoffen oder Gas. Betriebsfertige Lieferung einschl. Zubehör. Bewährte Sargeinführungs-Vorrichtungen eigener Bauart.

Industrieöfen
Glüh-, Schmelz-, Härte- und Emaillieröfen, Muffel-Öfen, Trocken-Öfen.

Kesseleinmauerungen und Schornsteinbau

Müllschluckanlagen (Bild 4)
Staub- und geruchsichere Verschlüsse eigener Bauart. Für die bekanntesten Großbauten Berlins und im Reiche geliefert. Besonders Schlucker für Müll, Asche, Papier und Wäsche. Verlangen für Vorschläge und Drucksachen.

Kundendienst
Von allen obengenannten Anlagen in 50jähriger Tätigkeit Tausende von Ausführungen zur vollen Zufriedenheit. Auch nach Übergabe Kontrolle der von uns ausgeführten Anlagen durch alten Stamm zuverlässiger Mitarbeiter. Drucksachen, Empfehlungen, Angebote, Einzelvorschläge kostenlos. Auf Wunsch unverbindlicher Ingenieurbesuch.

Sonderdruck aus dem Kosmos-Katalog, Jahrgang 1

Document 268: Promotional brochure by the H. Kori company, Berlin 1937. Source: APMM, sygn. VI-9a, vol. 1.

Einäscherungsofen System „Kori“

im

Krematorium der Stadt Hagen/Westf.

Außenansicht des Krematoriums auf dem Friedhof im Stadtteil Delstern.

Diese Einäscherungsstätte wurde 1900 als erste in Preußen erbaut und nach langem Kampf mit den Gegnern der Feuerbestattung im Jahre 1912 in Betrieb genommen.

Unterhalb der Andachtshalle befindet sich der Einäscherungsraum mit 2 Kori-Öfen, die an den links sichtbaren freistehenden Schornstein angeschlossen sind.

Ansicht der beiden Kori'schen Einäscherungsöfen.

Im Vordergrund ist die Sargversenkungseinrichtung erkennbar, mit links und rechts angeordneter Sargeinführung.

Der rechts sichtbare offene Ofen wurde im Jahre 1926 als Ersatz für einen Ofen älterer Bauart erstellt. 3 Jahre später ließ die Verwaltung auch den 2. Ofen nach System Kori umbauen.

Die Einäscherungsöfen System Kori sind in konstruktiver Beziehung seit Jahren bahnbrechend, vor allem durch wesentliche Verbesserung des Rekuperators und Wegfall des früher erforderlichen Tiefkellers, wodurch eine erhebliche Verbilligung erzielt wurde. Neuerdings werden die Kori-Öfen mit bestem Erfolg auch für Gasbetrieb eingerichtet.

H. KORI G. M. B. H., BERLIN W 57

Telefon: Sammelnummer Lützow 5464 Dennewitzstr. 35

Document 269: “Cremation Furnace System ‘Kori’ at the crematorium of the city of Hagen/Westfalia.” Brochure of 1927. Source: APMM, sygn. VI-9a, vol. 1.

Einäscherungsofen System „Kori“

im

Krematorium der Hauptstadt Schwerin

Außenansicht des Krematoriums auf dem Schweriner Friedhof.

Dieser moderne Ziegelrohbau enthält im niedrigen Bastell — vorn ganz rechts — die Feuerbestattungsanlage, System „Kori“. Im Turmbau sind untergebracht der Schornstein für zwei Einäscherungsöfen und die Entlüftungsschächte.

Ansicht vom Kori-Einäscherungsofen mit Sargeinführungswagen.

Dieser Reformofen ist sowohl für Koksgeneratorbetrieb als auch für Ölfeuerung eingerichtet. Er besitzt einen nach neuzeitlichen Erfahrungen konstruierten Rekuperator, der gleichzeitig als Wärmespeicher dient. Der aus steilen Chamottewangen gebildete Asch-Sammelraum endigt am tiefsten Punkt auf einem Nachglührost.

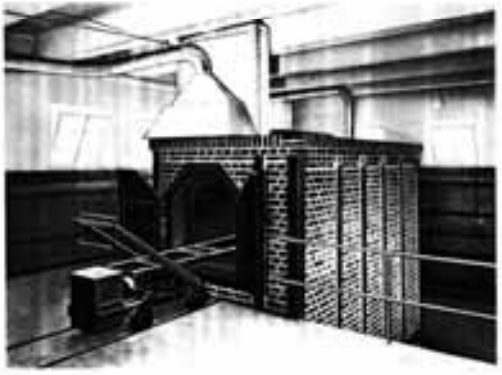

Durch geschickte Gruppierung der Sargkammer mit Aschraum und Rekuperator erübrigte sich der kostspielige Tiefkeller beim Bau des Ofenraumes. Die Anordnungsfrage für die Einäscherungsöfen, von denen zunächst nur einer zur Ausführung kam, wurde räumlich und technisch vorbildlich gelöst.
(Siehe auch Grundriß- und Schnittdarstellung auf besonderem Blatt.)

H. KORI G. M. B. H., BERLIN W 57

Telefon: Sammelnummer Lützow 5464 Dennewitzstr. 35

Document 270: “Cremation Furnace System ‘Kori’ at the crematorium of the capital city of Schwerin.” Brochure of 1927. Source: APMM, sygn. VI-9a, vol. 1.

Einäscherungsofen System „Kori“

im

Krematorium der Hauptstadt Schwerin

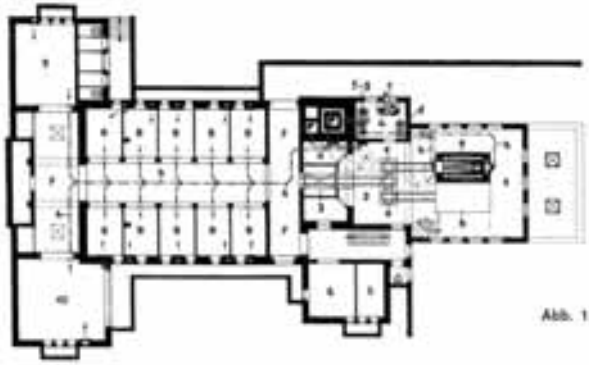

Abb. 1 — Grundriß

1 — Schürstand — 2 — Sargeinführungs- und Bedienungs-Raum — 3 — Verbindung — 4 — Maschinenraum — 5 — Leichenkühlkammer — 6 — Einkühlraum — 7 — Flur — 8 — Sargdurchlauf — 9 — Infektionsraum — 10 — Sezierraum — a — Verbrennungsöfen — b — Reserveofen — c — Kompressor — d — Antriebsmotor für die Hebebühne — e — Drehscheiben für die Gleisanlage — f, g — Motor und Ventilator für die Be- und Entlüftung — h — Be- und Entlüftungsleitung

Abb. 2 — Längsschnitt durch das Krematorium

Maßstab 1 : 100

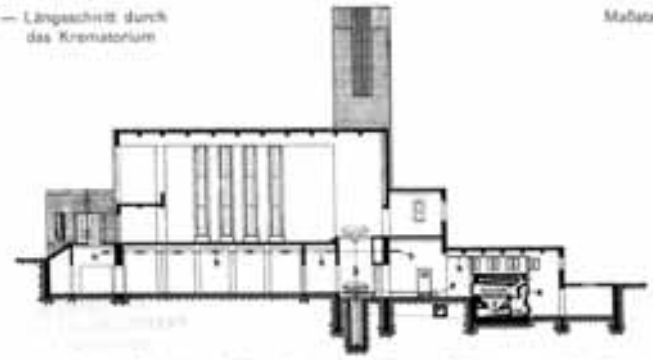

a — Verbrennungsofen — e — Gleisanlage für Sargeinführung — h — Be- und Entlüftungsleitung — 2 — Verbrennungsanlage

H. KORI G. M. B. H., BERLIN W 57

Telefon: Sammelnummer Lützow 5464 Dennewitzstraße 35

Document 270: continued.

H. KORI G.m.b.H.

Technisches Büro und Fabrik

für

Abfallverbrennungsöfen aller Art

und vollständige Verbrennungsanlagen

Kesselmauerungen - Schornsteinbau

Gebr. Schmidt, Maffei- und Wibmüllöfen, sowie

sämtliche Feuerungsanlagen der Metallindustrie

Einäscherungsöfen für Krematorien

Fernsprecher: Sammelnr. 22 04 66

Telegramme: Kori-Berlin W

Postscheck-Konto: Berlin 21 200

Bank-Konto: Deutsche Bank Berlin, Depositenkasse N

Potsdamer Straße 111

Zahlungs- und Gerichtsort: Berlin

Z.-Nr. W/T. BERLIN W 35, den 18. Mai 1943.

Schriftl. B. K. F.

Z.d.A.

1145

...Reichsführer der SS und

...chen Polizei

z.Hd. z.Kenntnis

...Dipl.Ing. Waller

...Berlin-Lichterfelde-Ost

...unter den Eichen 126-135.

Betrifft: Krematoriumsöfen

In Verfolg der mit Ihnen gehabten mündlichen Rücksprache wegen der Beschaffung einer Einäscherungsanlage in einfacher Ausführung bringen wir Ihnen unseren neuen Kori-Einäscherungsofen mit Kohlenfeuerung in Vorschlag, die sich bisher in der Praxis bestens bewährt haben.- Wir bringen für den in Aussicht genommenen Neuvorhaben zwei Stück Einäscherungs-Öfen in Vorschlag, empfehlen aber, durch Rückfrage nochmals festzustellen, ob diese beiden Öfen für den Bedarf ausreichend sind. Auch ist noch die Ofenanordnungsfrage klarzustellen, weil davon die Ausführung der Armaturteile sowie des Verankerungsgerippes abhängig ist. Die Ofenanlage ist möglichst in einem abgeschlossenen Raum unterzubringen und an einen evtl. vorhandenen Schornstein anzuschließen.- Falls ein Aufstellungsraum bereits in Aussicht genommen ist, bitten wir Sie, uns hiervon einen Plan einzusenden, damit wir Ihnen einen brauchbaren Anordnungsvorschlag unterbreiten können. Den erforderlichen Platzbedarf der Öfen mit Bedienungs- und Schürstand können Sie aus den beigefügten Zeichnungen ersehen. Die Zeichnung - J.Nr.8998 - veranschaulicht die Anordnung von zwei Öfen, wogegen nach der Zeichnung - J.Nr.9122 - für das neuvorhaben Dachum vier Öfen zur Ausführung gekommen sind. Eine weitere Zeichnung mit der J.Nr.9080 zeigt Ihnen die Anlage Lublin mit fünf Einäscher...öfen und zwei eingebauten Heizkammern.

Was nun die Anschaffungskosten für zwei Krematorien anbetrifft, so bieten wir Ihnen diese wie folgt an:

1) 2 Stück Kori-Einäscherungsöfen neuester Konstruktion mit gewölbter Aufgabekammer und horizontaler Aschenraumsohle einschließlich der gesamten Armaturteile, den Einführungs-, Bedienungs- und Reinigungsgeräten, der Auftragtafel, den Feuerungsgarnituren für die Hauptfeuerung und den Ausgußrost, dem vollständigen Verankerungsgerippe aus kräftigen Einkehleisenprofilen und Bandeisen schließlich mit Schrauben, Muttern, Unterlegscheiben, allen Baumaterialien, sämtlichen für die Montage erforderlichen Werkzeugen und Schamotteisen, Schamottemörtel, Vereis- und Hintermauerungsmörtel, Neuwertig und komplett sowie mit der gesamten Montage durch unseren Steuerungsmonteur unter Aufstellung sämtlicher Hilfsarbeiter zu RM 4.800,--

Falls die Aufstellung des zweiten Ofens im Anschluß an die erste Montage erfolgt, ermäßigt sich der Preis für den zweiten Ofen auf RM 4.400,--

Document 271: Letter from the H. KORI company to Engineer Waller at Office CIII of SS WVHA dated 18 May 1943. Source: KfSD, 660/41.

- 2 -

In diesen Betrag sind jedoch die Kosten für Fracht und Rollgeld der Materialien frei Verwendungsstelle sowie die Montagekosten für den Monteur und Helfergegen sowie Landzulage nicht enthalten. Diese Kosten würden wir gesondert zum besonderen Nachweis in Anrechnung bringen.

Ebenso schliesst unser Angebot aus die baulichen Nebenarbeiten am Aufstellungsort, wie Erdaushub, Einschalungsarbeit, Herstellung der Ofenaufstellungsgrube sowie die Rauchkanäle von den Oefen bis zum Schornstein und den Schornstein selbst.

Sobald die Anordnungsfrage für die Ofenanlage klargestellt worden ist, reichen wir Ihnen aber gern ein Sonderangebot über die Herstellung der Rauchkanäle nach.

Für die Einführung der Leichen in die Verbrennungskammer der Oefen bieten wir Ihnen noch ausdrücklich an:

1) 2 Stück Einäscherungswagen, muldenförmig ausgebildet, mit Rollen und Handgriffen, per Stück RM.160,-- RM.320,--

2) 2 Stück Rollenböcke zur Auflagerung der Einführungswagen, per Stück RM.75,-- " 150,--
RM.470,--

Für den Effekt der zu liefernden Einäscherungsöfen sowie für deren Stabilität, auch für die Lieferung nur bester Materialien und Ausführung tadelloser Arbeiten übernehmen wir die volle Garantie.

Die Lieferung der gusseisernen Armaturen und Verankerungsteile sowie der Schamotteformsteine kann kurzfristig erfolgen, falls uns hierfür ein Wehrmachtfrachtbrief zur Verfügung gestellt wird.

Für die Lieferung der eisernen Ofenteile benötigen wir pro Ofen 1460 kg, also für zwei Oefen 2920 kg. Die Eisenanforderungsscheine hierfür finden Sie beigeschlossen.

Ihren weiteren Nachrichten gern gewärtig, empfehlen wir uns Ihnen bestens mit

Heil Hitler !

H. KORI GmbH

17/3
32

Anlagen: 3 Zeichnungen - J.Nr.8998, J.Nr.9122, J.Nr.9080 -
Eisenanforderungsscheine

Document 271: continued.

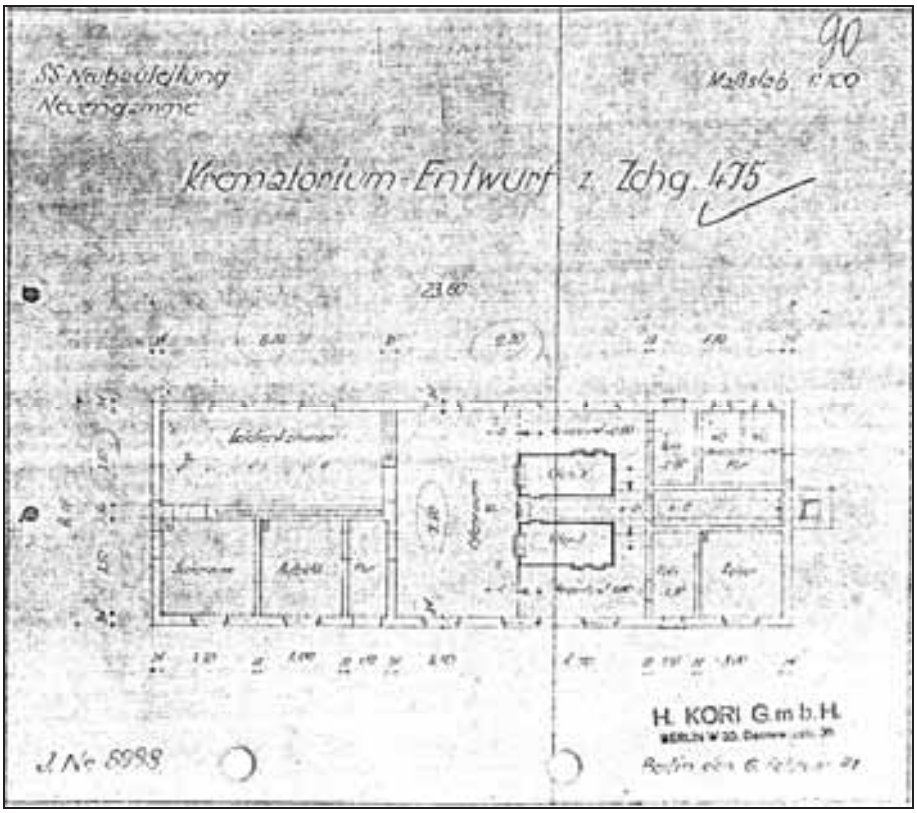

Document 272: Draft of crematorium at Neuengamme Concentration Camp. Drawing no. 8998 by KORI of 6 February 1941. Source: GARF, 7445-2-125, p. 90.

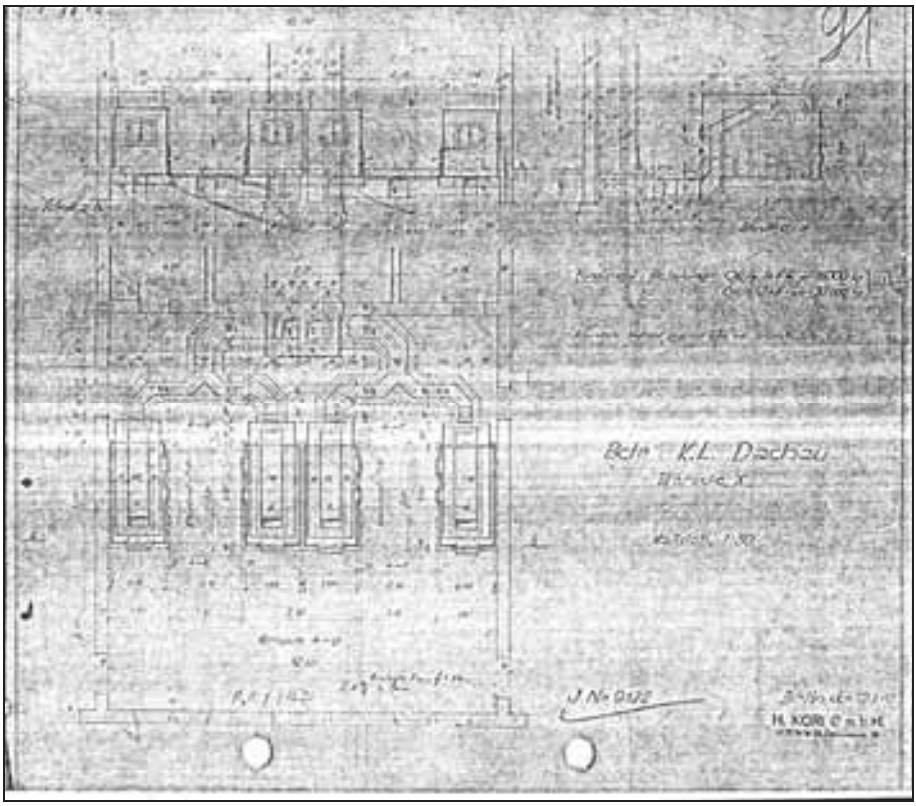

Document 273: Draft for cremation furnaces the Dachau Concentration Camp. Drawing no. 9122 by KORI of 12 May 1942. Source: GARF, 7445-3-125, p. 91.

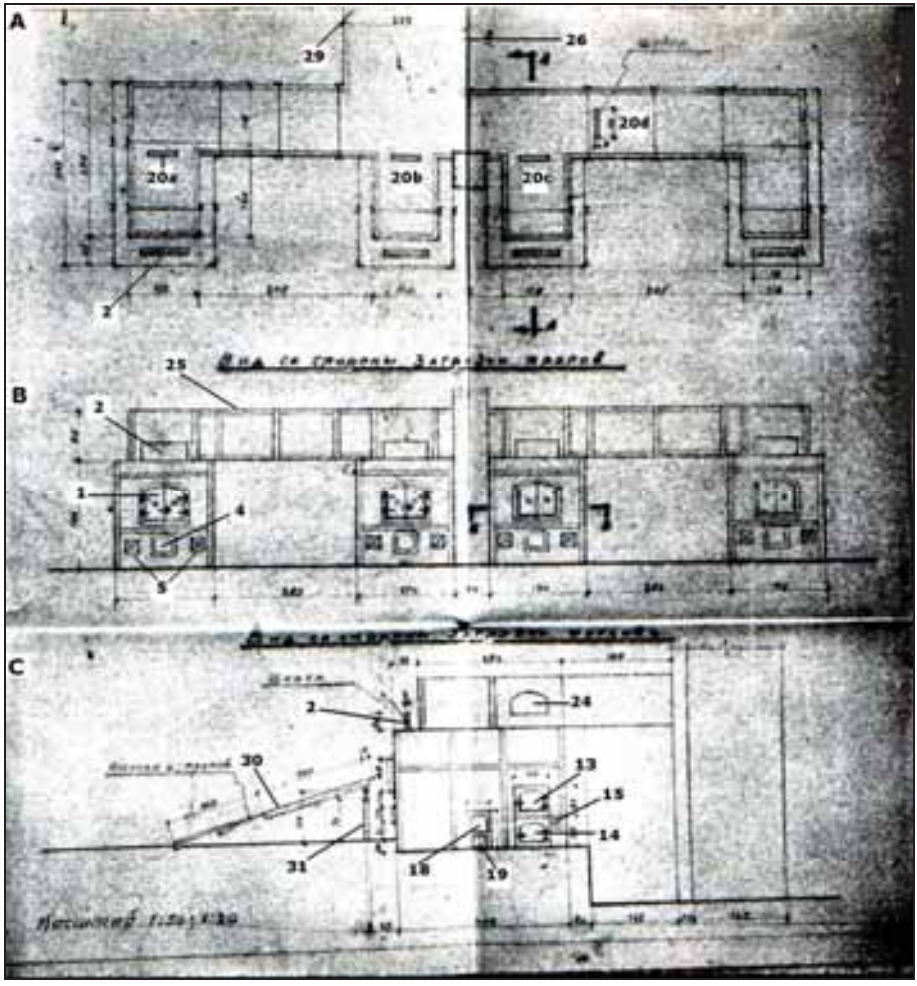

Document 274: Drawing of the cremation furnaces for the Sachsenhausen Concentration Camp prepared by the Soviet Commission of Inquiry in June 1945. Source: GARF, 7021-104-3, p. 5. A: top view of the ovens; B: front view; C: lateral view (right side of the fourth furnace).

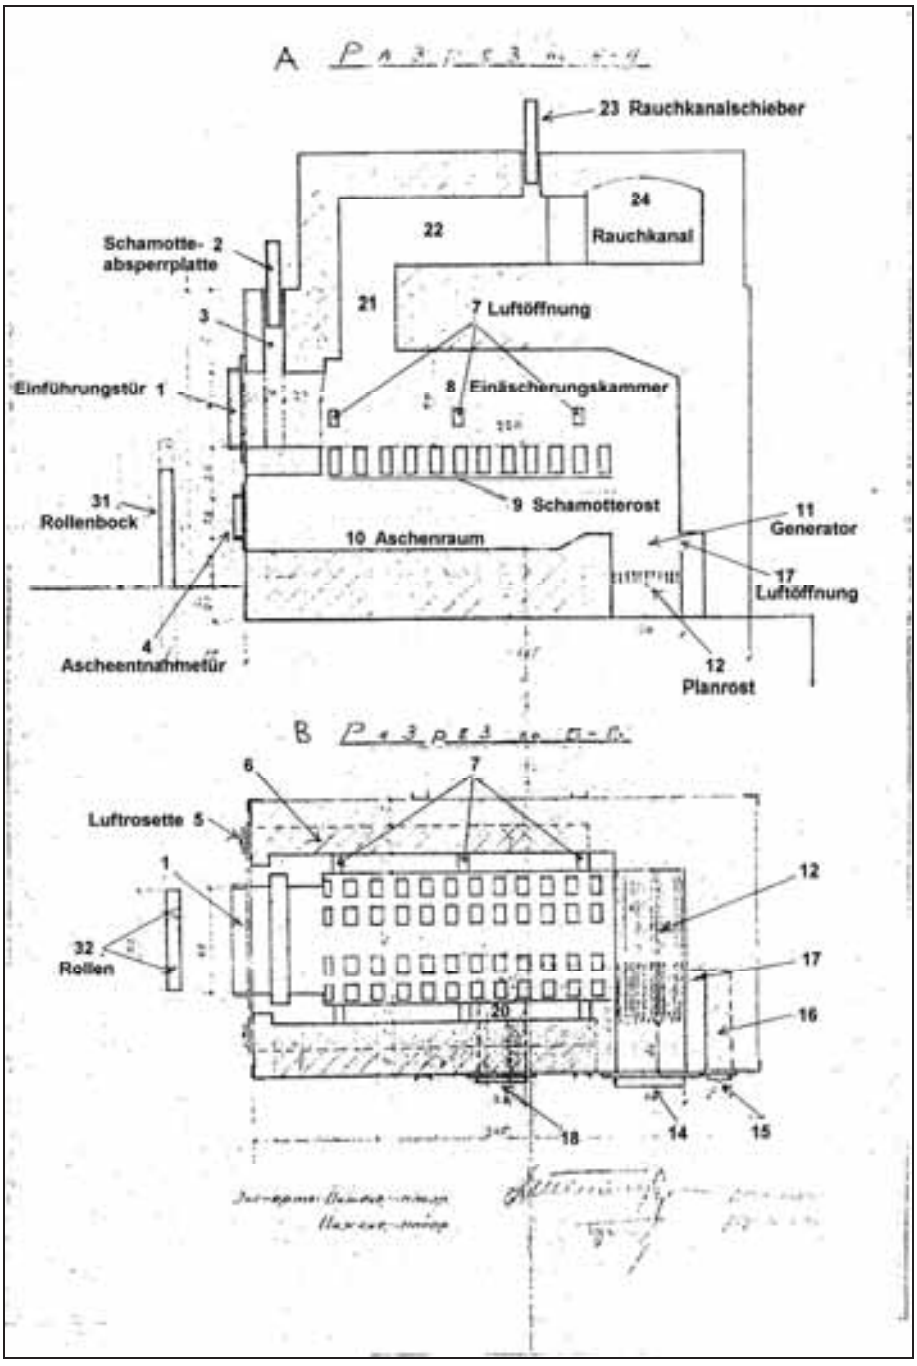

Document 275: Sketch of the cremation furnaces at Sachsenhausen Concentration Camp, prepared by the Soviet Commission of Inquiry in June 1945. Source: GARF, 7021-104-3, p. 6. A: longitudinal vertical section of the furnaces; B: horizontal section. Labeled by the author.

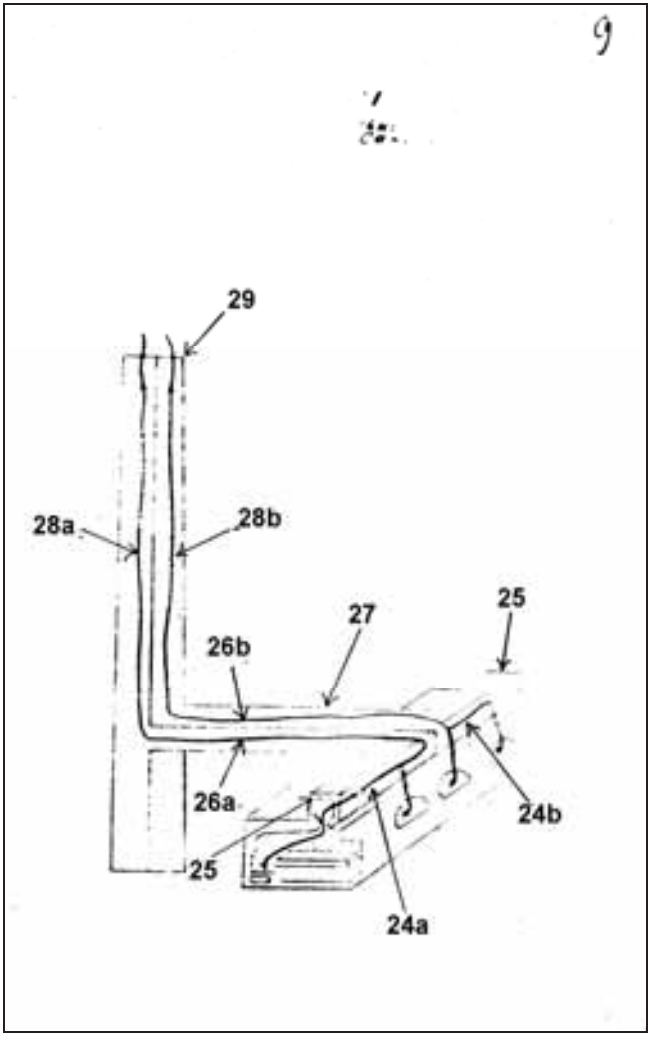

Document 275a: Sketch of the KORI furnaces' smoke-duct system in the crematorium at Sachsenhausen camp, drawn by the Soviet Commission of Inquiry in June 1945. Source: GARF, 7021-104-3, p. 29.

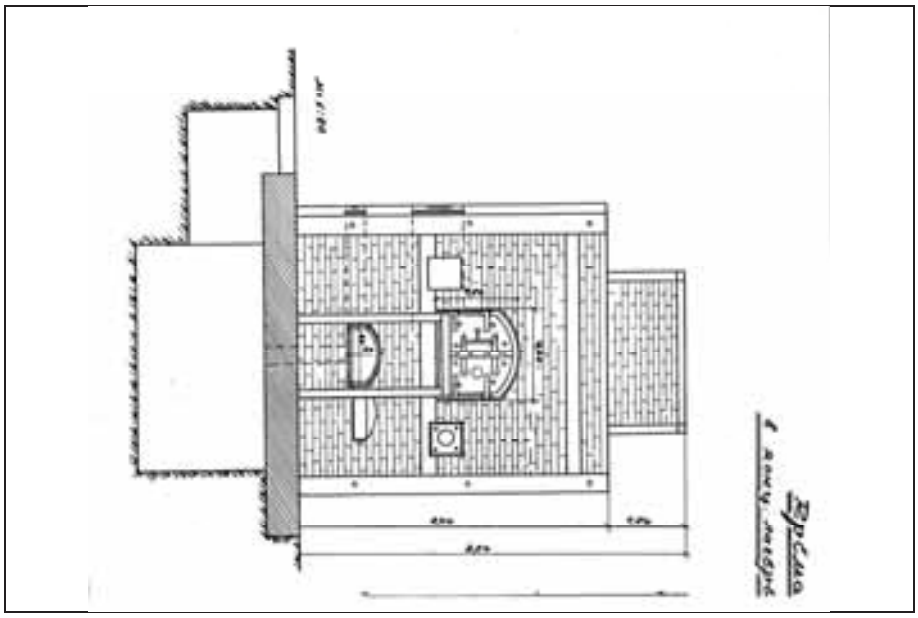

Document 276a: Sketch of H. KORI coke-fired double-muffle cremation furnace at the Stutthof Concentration Camp; front view. Soviet drawing of 1945. GARF, 7021-106-4, p. 26.

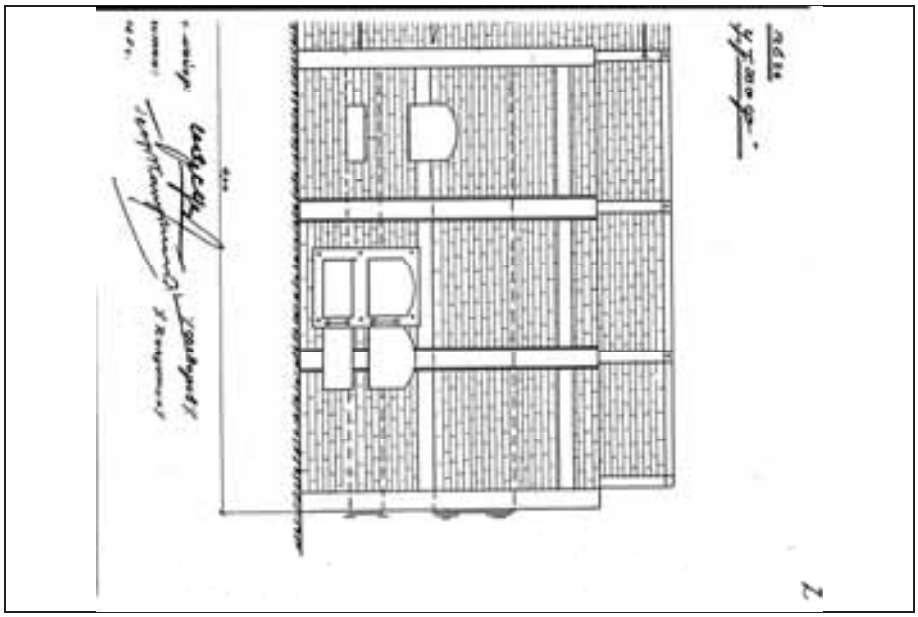

Document 276b: as above, side view.

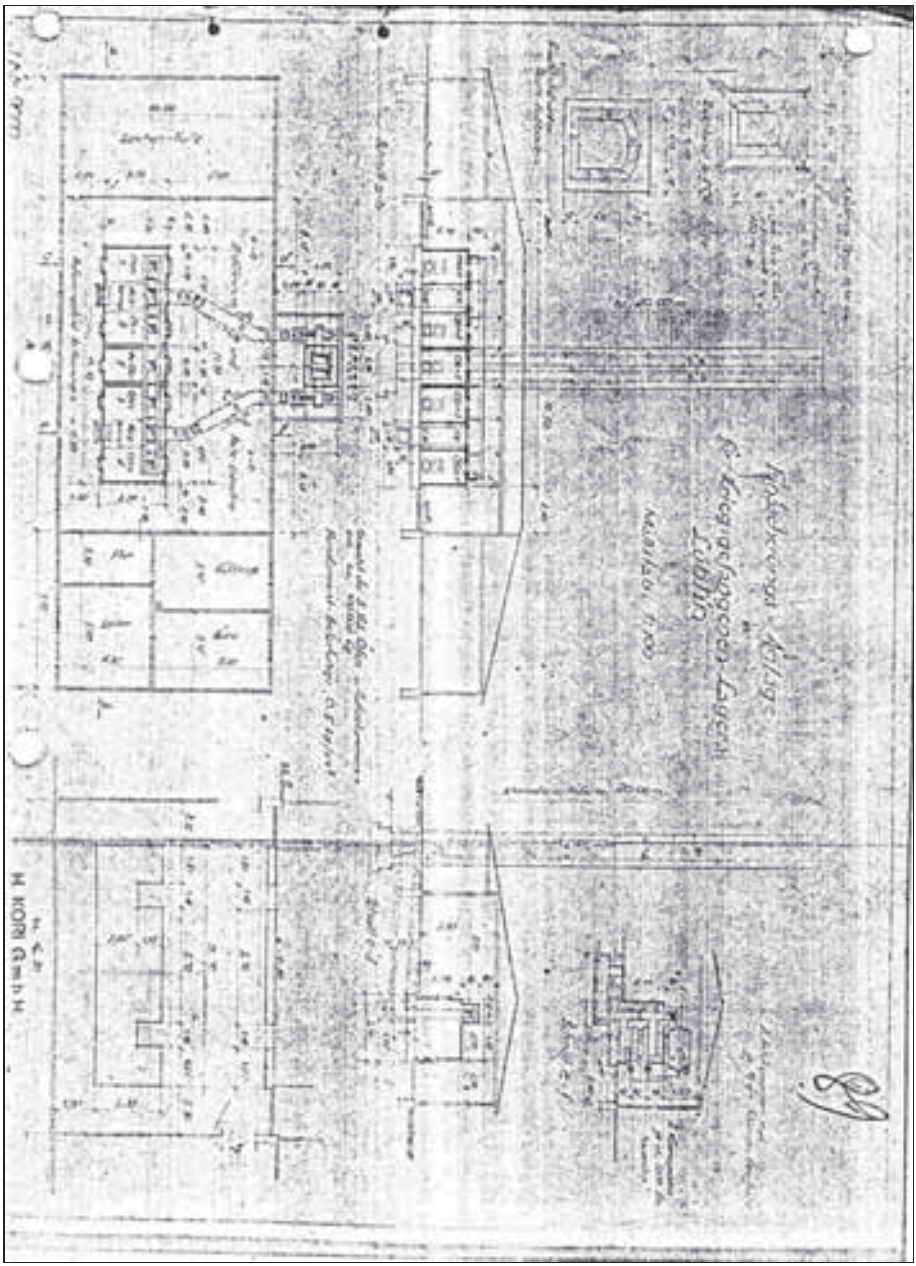

Document 277: "Cremation facility for the Lublin PoW camp." Kori drawing no. 9080 of 31 March 1942. Source: GARF, 7445-2-125, p. 89.

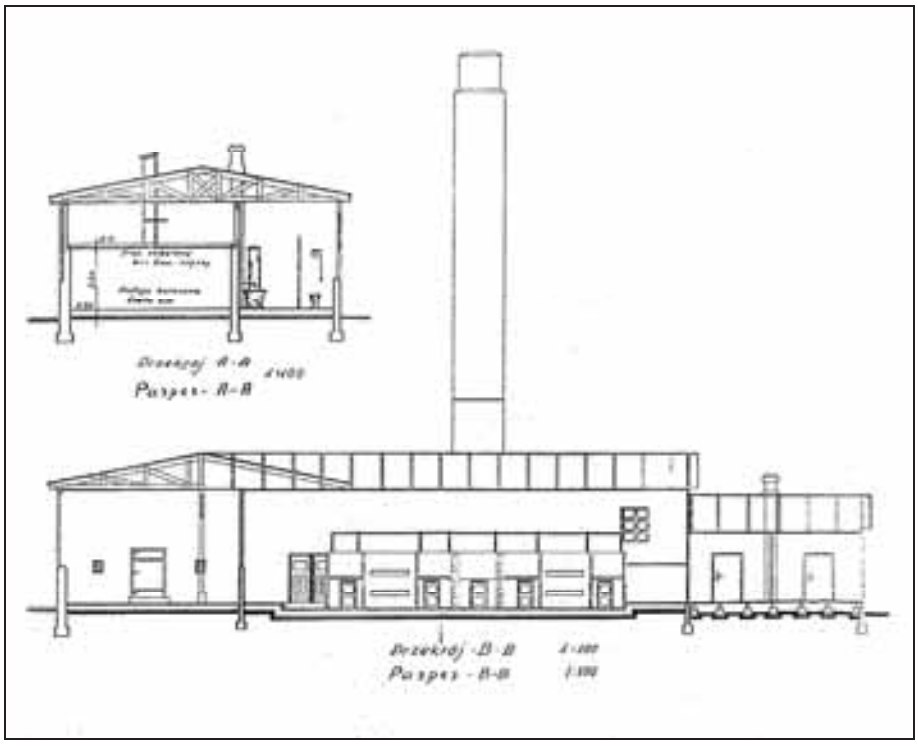

Document 278: Sketch of the crematorium at the Lublin Concentration Camp. Longitudinal section with front view of the furnaces. Drawing by the Polish-Soviet Commission of Inquiry of August 1944. Source: GARF, 7021-107-9, p. 252.

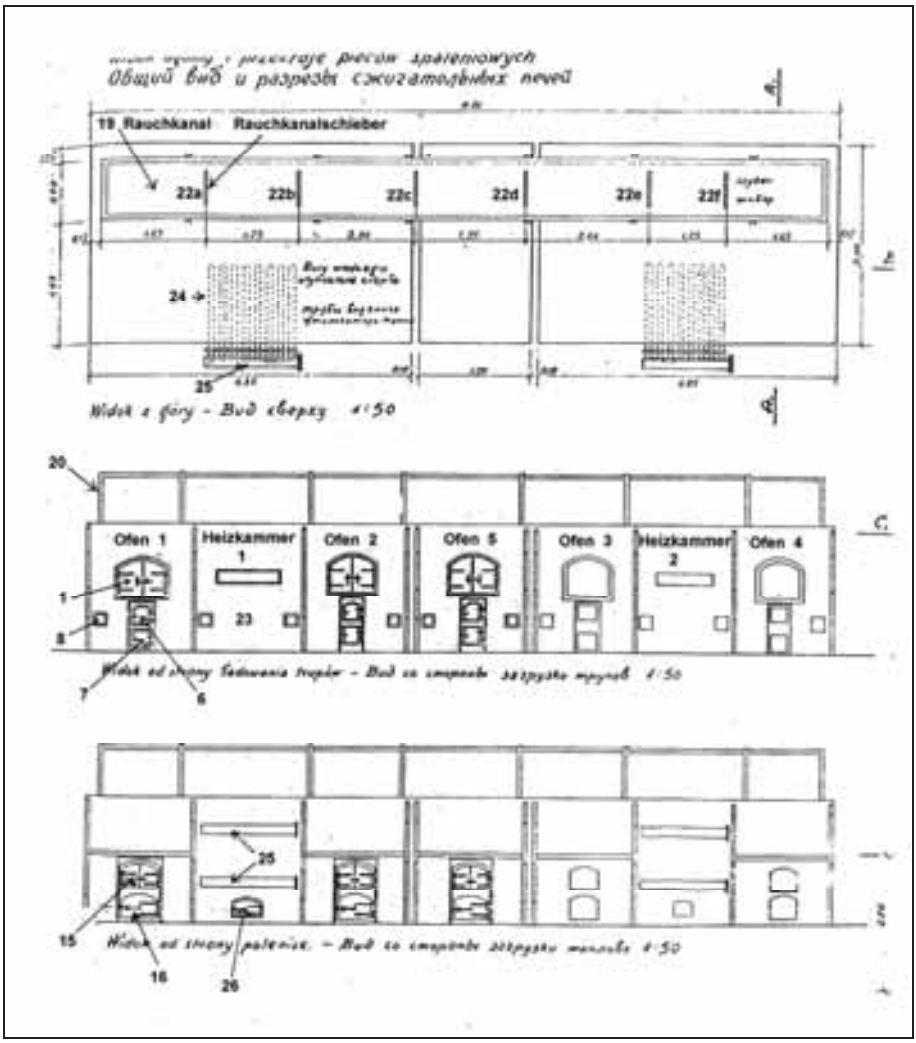

Document 279: Sketch of the cremation furnaces at the Lublin Concentration Camp. Drawing by the Polish-Soviet Commission of Inquiry of August 1944. Source: GARF, 7021-107-9, p. 254. Labeled by the author.

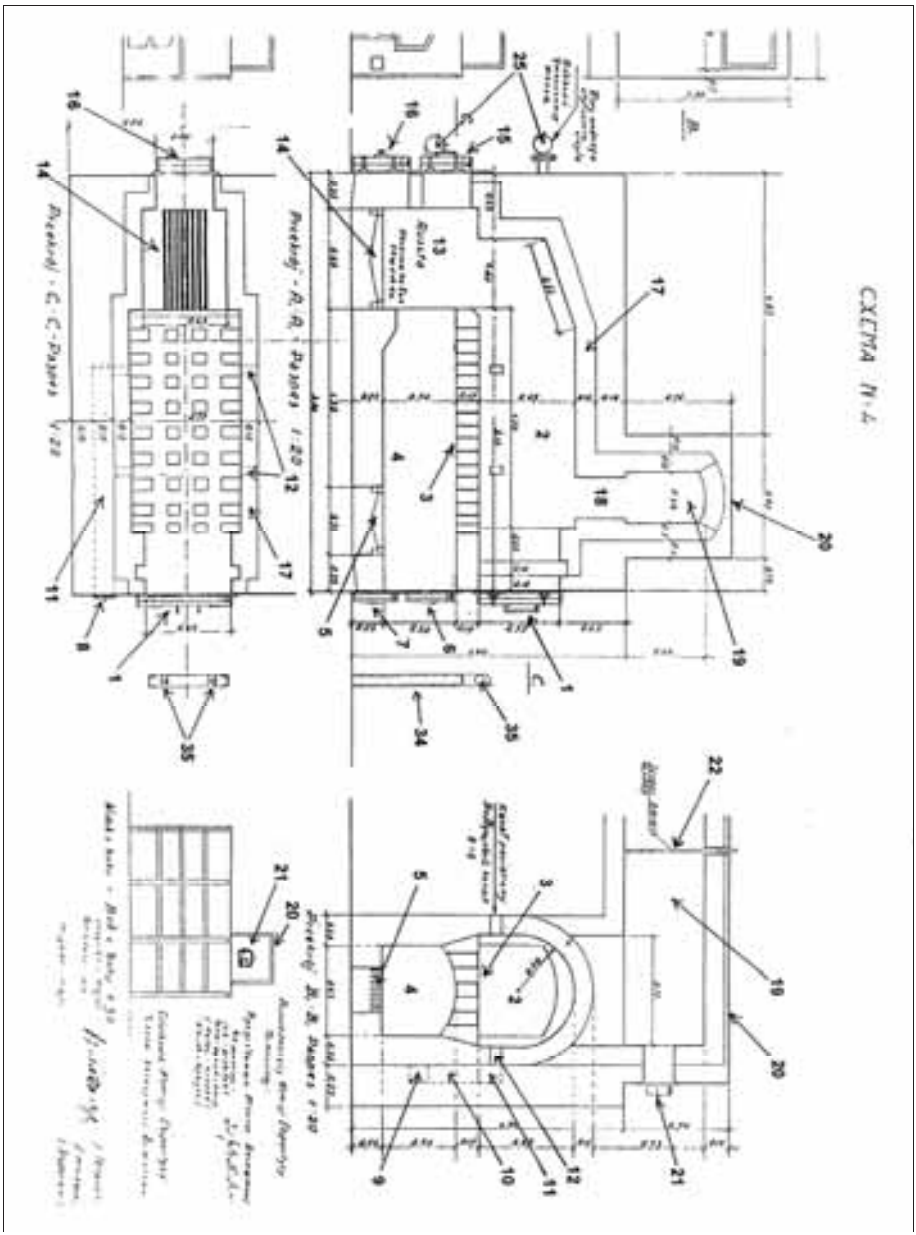

Document 280: Sections through one of the cremation furnaces at the Lublin Concentration Camp. Drawing by the Polish-Soviet Commission of Inquiry of August 1944. Source: GARF, 7021-107-9, p. 254. 280/2. Labeled by the author.

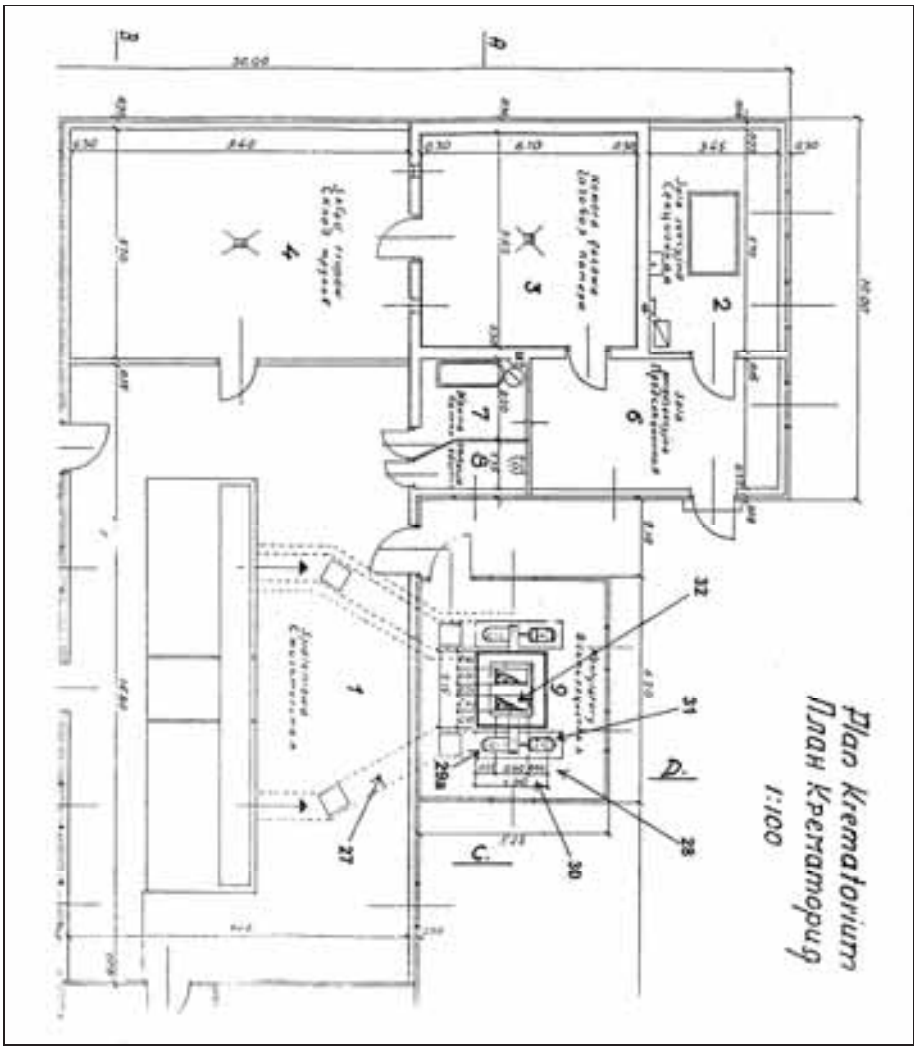

Document 281: Floor plan of the crematorium at Lublin Concentration Camp showing the flue ducts. Drawing by the Polish-Soviet Commission of Inquiry of August 1944. Source: GARF, 7021-107-9, p. 252. 281/2. Labeled by the author.

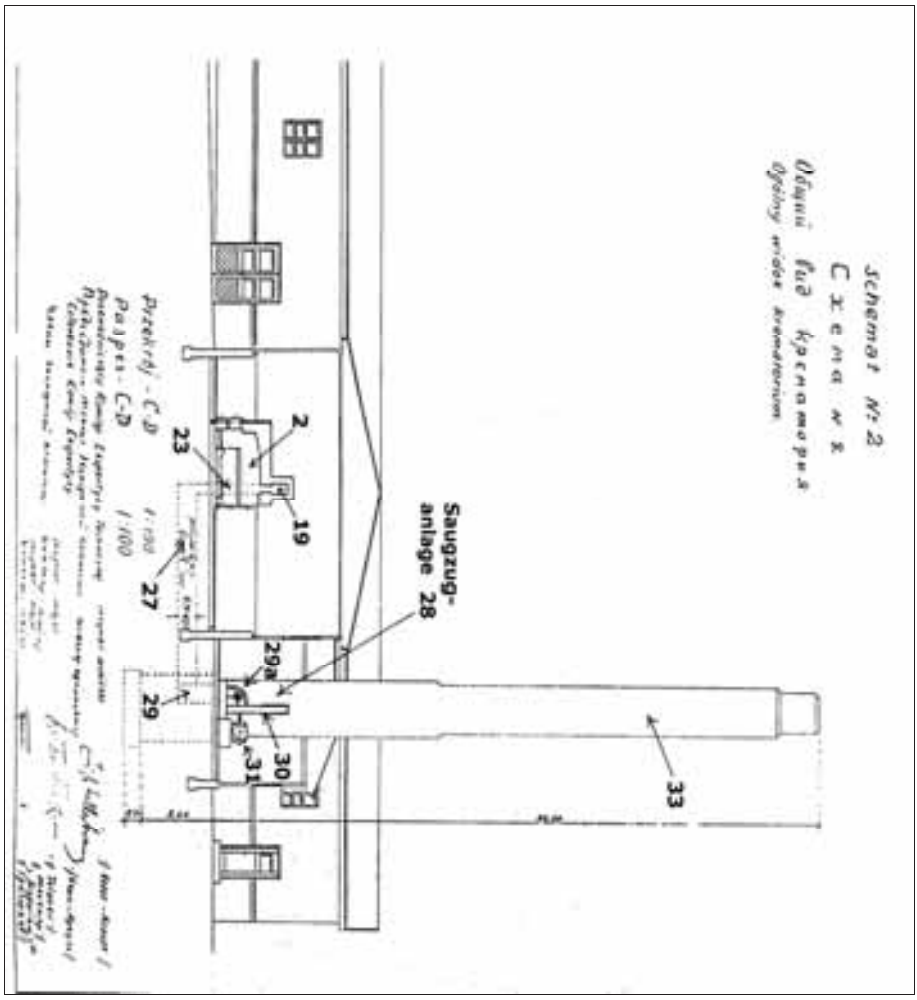

Document 282: Crematorim at the Lublin Concentration Camp, longitudinal section showing the flue ducts. Drawing by the Polish-Soviet Commission of Inquiry of August 1944. Source: GARF, 7021-107-9, p. 252. Labeled by the author.

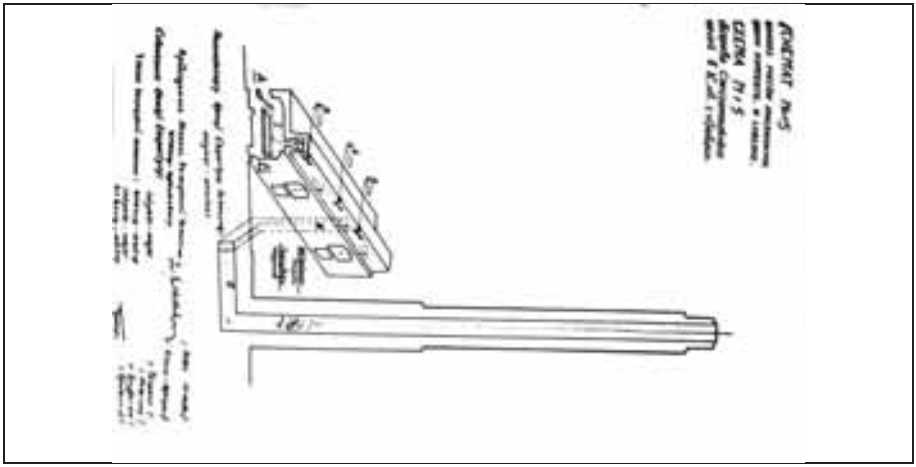

Document 283: as above, angular perspective. Source: GARF, 7021-107-9, p. 255.

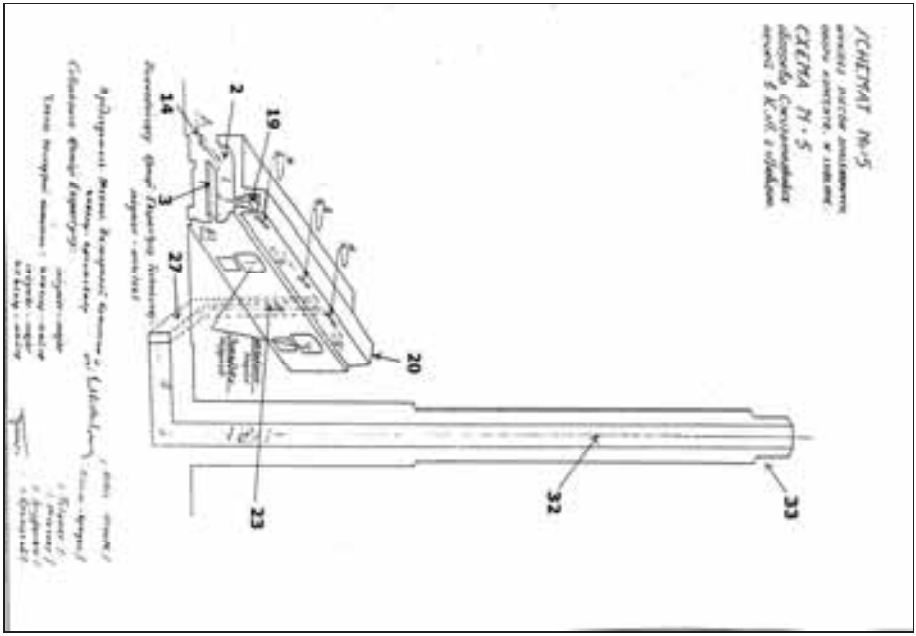

Document 283a: as above, labeled by the author. See text of Part 1 for details.

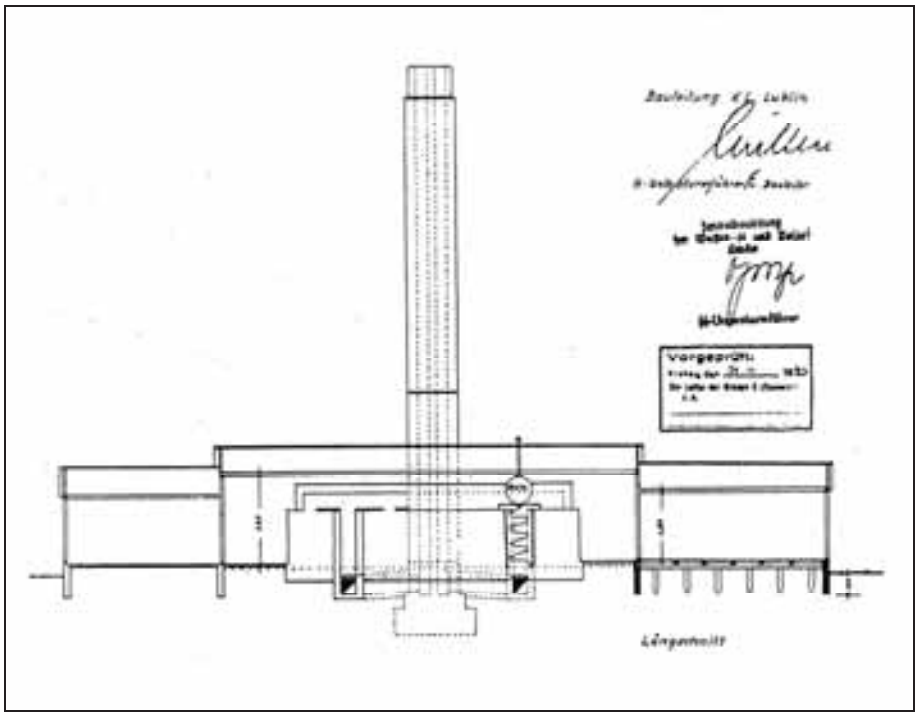

Document 284: KORI furnace at the Lublin Concentration Camp: sketch of the water heating device. Source: Z. Łukaszkiewicz, "Obóz koncentracyjny i zagłady Majdanek," in: Biuletyn Głównej Komisji Badania Zbrodni Niemieckich w Polsce*, 1948, pp. 80f.*

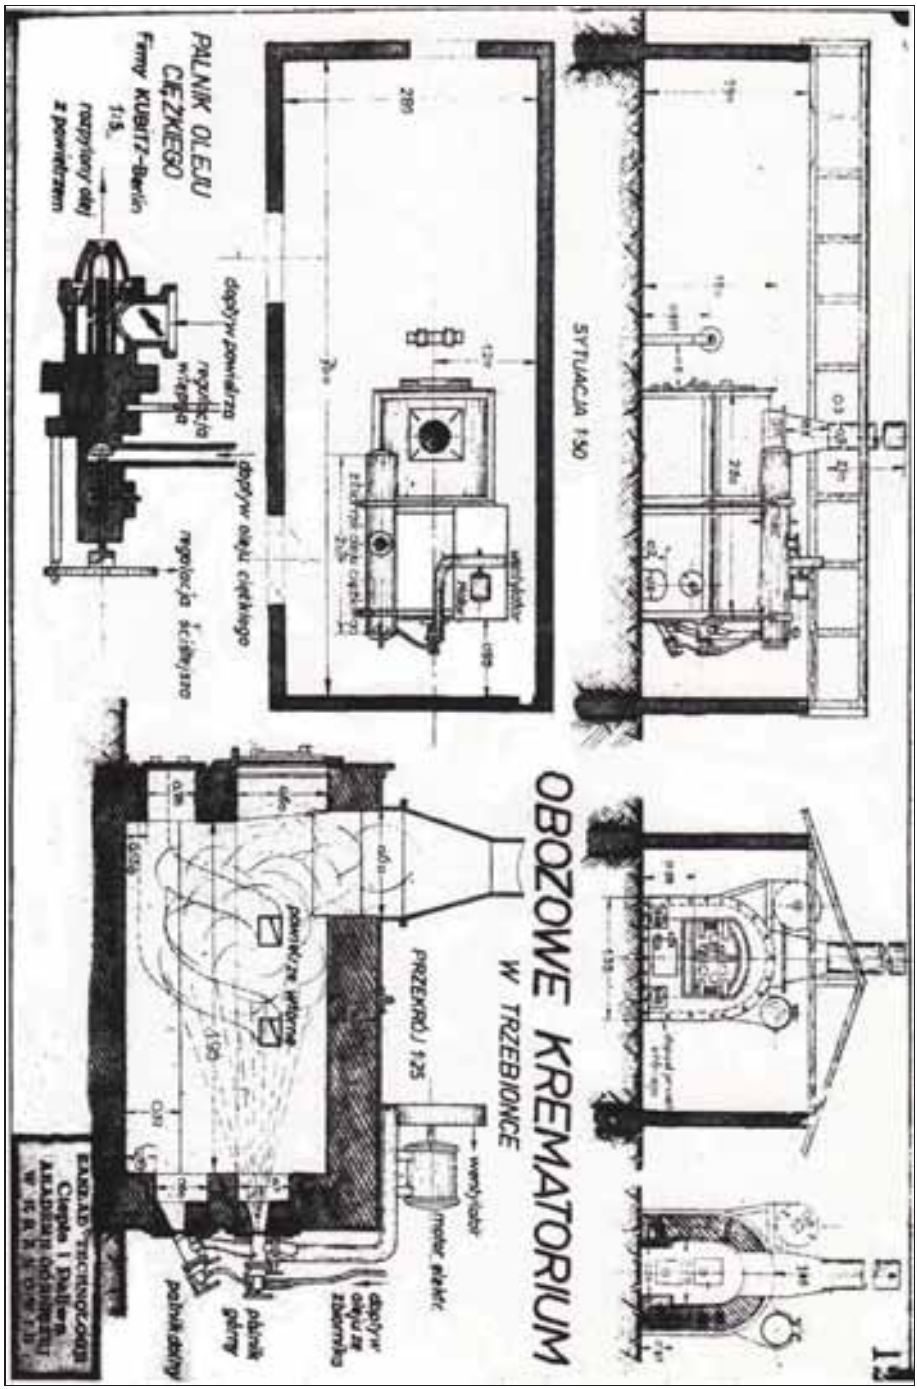

Document 285: KORI naphtha-fired cremation furnace in the crematorium at Trzebinia Concentration Camp. Drawing by the Institute of Heat and Fuel Technology at the Mining Academy of Cracow. Source: APMO, negative no. 6671.

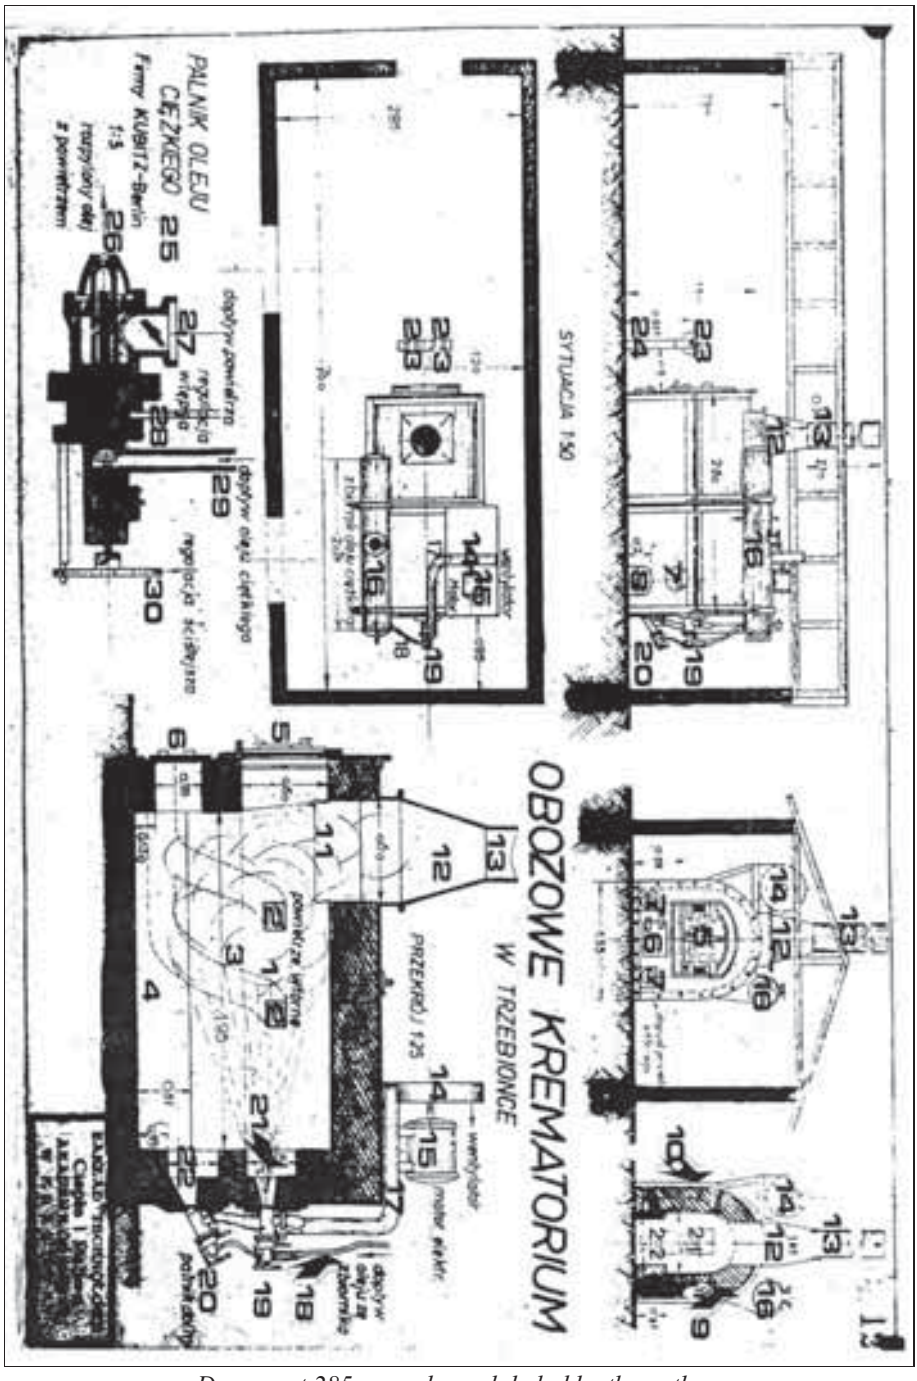

Document 285a: as above, labeled by the author.

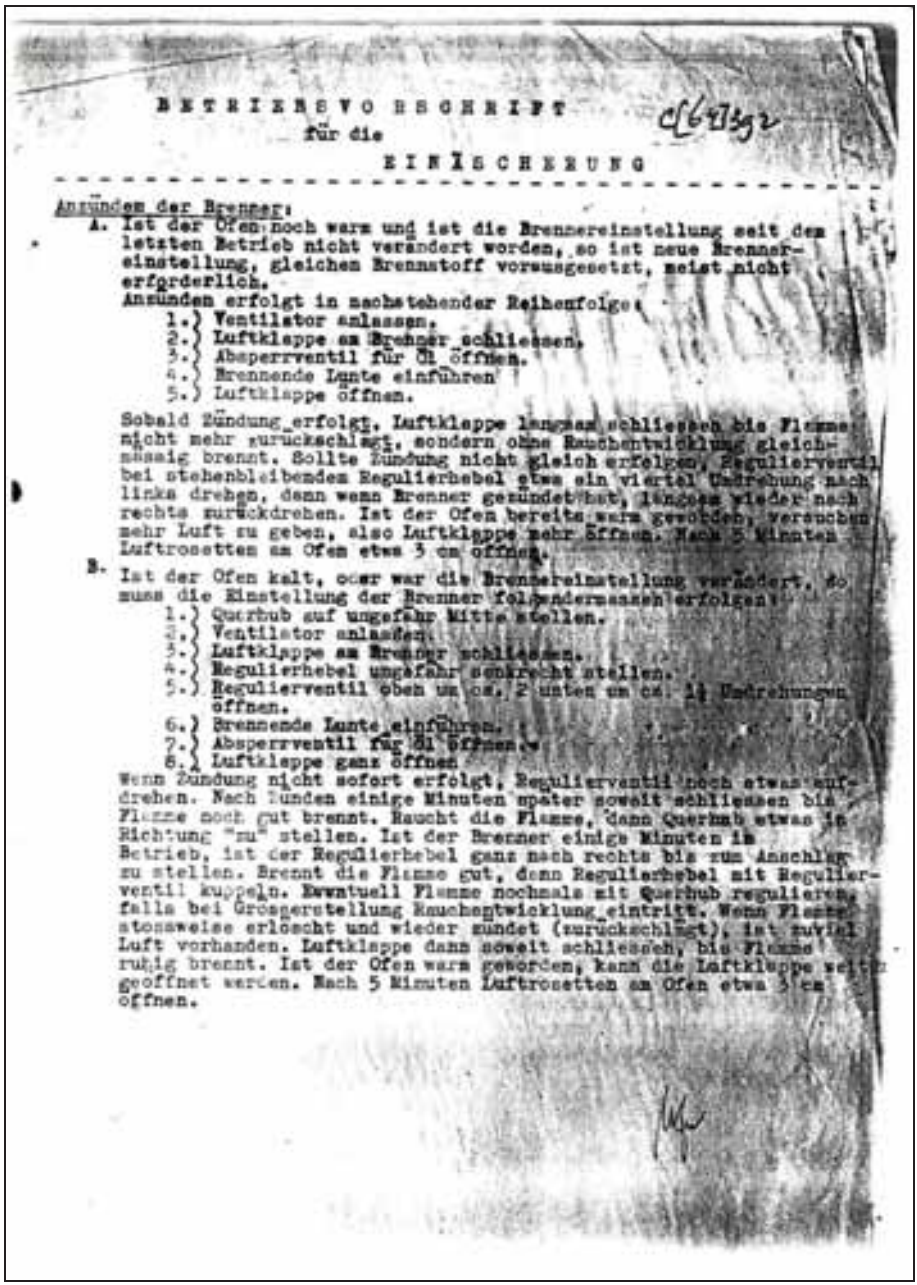

BETRIEBSVORSCHRIFT C[64]392
für die
EINÄSCHERUNG

Anzünden der Brenner:

A. Ist der Ofen noch warm und ist die Brennereinstellung seit dem letzten Betrieb nicht verändert worden, so ist neue Brennereinstellung, gleichem Brennstoff vorausgesetzt, meist nicht erforderlich.
Anzünden erfolgt in nachstehender Reihenfolge:
1.) Ventilator anlassen.
2.) Luftklappe am Brenner schliessen.
3.) Absperrventil für Öl öffnen.
4.) Brennende Lunte einführen.
5.) Luftklappe öffnen.

Sobald Zündung erfolgt, Luftklappe langsam schliessen bis Flamme nicht mehr zurückschlägt, sondern ohne Rauchentwicklung gleichmässig brennt. Sollte Zündung nicht gleich erfolgen, Regulierventil bei stehenbleibendem Regulierhebel etwa ein viertel Umdrehung nach links drehen, dann wenn Brenner gezündet hat, langsam wieder nach rechts zurückdrehen. Ist der Ofen bereits warm geworden, versuchen mehr Luft zu geben, also Luftklappe mehr öffnen. Nach 5 Minuten Luftrosetten am Ofen etwa 3 cm öffnen.

B. Ist der Ofen kalt, oder war die Brennereinstellung verändert, so muss die Einstellung der Brenner folgendermassen erfolgen:
1.) Querhub auf ungefähr Mitte stellen.
2.) Ventilator anlassen.
3.) Luftklappe am Brenner schliessen.
4.) Regulierhebel ungefähr senkrecht stellen.
5.) Regulierventil oben um ca. 2 unten um ca. 1½ Umdrehungen öffnen.
6.) Brennende Lunte einführen.
7.) Absperrventil für Öl öffnen.
8.) Luftklappe ganz öffnen.

Wenn Zündung nicht sofort erfolgt, Regulierventil noch etwas aufdrehen. Nach Zünden einige Minuten später soweit schliessen bis Flamme noch gut brennt. Raucht die Flamme, dann Querhub etwas in Richtung "zu" stellen. Ist der Brenner einige Minuten im Betrieb, ist der Regulierhebel ganz nach rechts bis zum Anschlag zu stellen. Brennt die Flamme gut, dann Regulierhebel mit Regulierventil kuppeln. Eventuell Flamme nochmals mit Querhub regulieren, falls bei Grossereinstellung Rauchentwicklung eintritt. Wenn Flamme stossweise erlöscht und wieder zündet (zurückschlägt), ist zuviel Luft vorhanden. Luftklappe dann soweit schliessen, bis Flamme ruhig brennt. Ist der Ofen warm geworden, kann die Luftklappe weiter geöffnet werden. Nach 5 Minuten Luftrosetten am Ofen etwa 3 cm öffnen.

Document 286: "Operating instruction for cremations" for the naphtha-fired KORI furnace. Source: ROD, C[64]392.

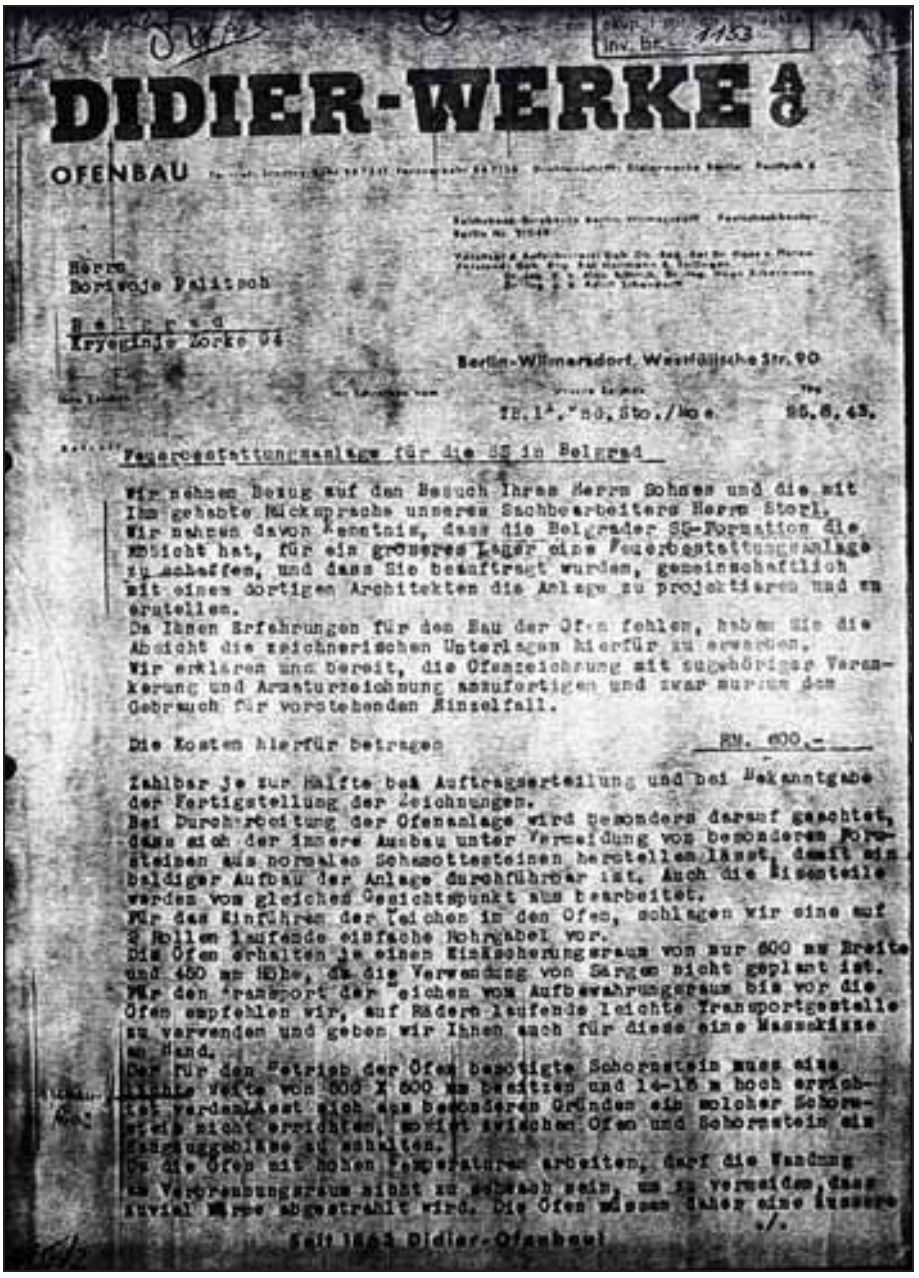

DIDIER-WERKE AG

OFENBAU

Herrn
Boriwoje Palitsch

Belgrad
Kryegjinje Zorke 94

Berlin-Wilmersdorf, Westfälische Str. 90

TB.1ª./Ho.Sto./Ko e. 25.8.43.

Feuerbestattungsanlage für die SS in Belgrad

Wir nehmen Bezug auf den Besuch Ihres Herrn Sohnes und die mit Ihm gehabte Rücksprache unseres Sachbearbeiters Herrn Storl. Wir nahmen davon Kenntnis, dass die Belgrader SS-Formation die Absicht hat, für ein grösseres Lager eine Feuerbestattungsanlage zu schaffen, und dass Sie beauftragt wurden, gemeinschaftlich mit einem dortigen Architekten die Anlage zu projektieren und zu erstellen.
Da Ihnen Erfahrungen für den Bau der Öfen fehlen, haben Sie die Absicht die zeichnerischen Unterlagen hierfür zu erwerben.
Wir erklären uns bereit, die Ofenzeichnung mit zugehöriger Verankerung und Armaturzeichnung anzufertigen und zwar nur zum Gebrauch für vorstehenden Einzelfall.

Die Kosten hierfür betragen RM. 600.-

Zahlbar je zur Hälfte bei Auftragserteilung und bei Bekanntgabe der Fertigstellung der Zeichnungen.
Bei Durcharbeitung der Ofenanlage wird besonders darauf geachtet, dass sich der innere Ausbau unter Vermeidung von besonderen Formsteinen aus normalen Schamottesteinen herstellen lässt, damit ein baldiger Aufbau der Anlage durchführbar ist. Auch die Eisenteile werden vom gleichen Gesichtspunkt aus bearbeitet.
Für das Einführen der Leichen in den Ofen, schlagen wir eine auf 2 Rollen laufende einfache Rohrgabel vor.
Die Öfen erhalten je einen Einäscherungsraum von nur 800 mm Breite und 450 mm Höhe, da die Verwendung von Särgen nicht geplant ist. Für den Transport der Leichen vom Aufbewahrungsraum bis vor die Öfen empfehlen wir, auf Rädern laufende leichte Transportgestelle zu verwenden und geben wir Ihnen auch für diese eine Massskizze an Hand.
Der für den Betrieb der Öfen benötigte Schornstein muss eine lichte Weite von 800 X 800 mm besitzen und 14-16 m hoch errichtet werden. Lässt sich aus besonderen Gründen ein solcher Schornstein nicht errichten, wird zwischen Ofen und Schornstein ein Saugzuggebläse zu schalten.
Da die Öfen mit hohen Temperaturen arbeiten, darf die Wandung zum Verbrennungsraum nicht zu schwach sein, um zu vermeiden, dass zuviel Wärme abgestrahlt wird. Die Öfen müssen daher eine äussere ./.

Seit 1863 Didier-Ofenbau!

Document 287: Letter from Didier-Werke AG to Boriwoje Palitsch of 25 August 1943. Document URSS-64.

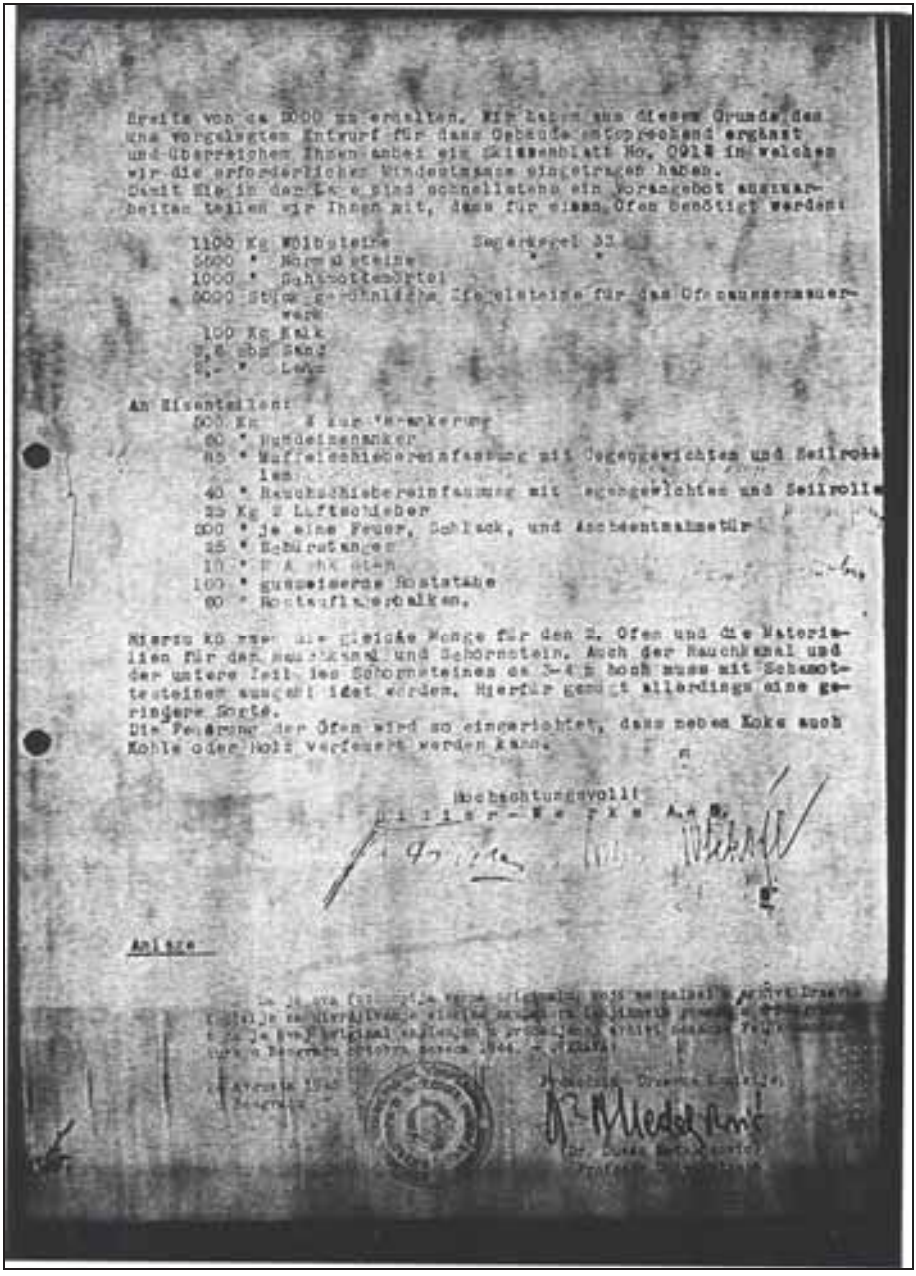

Breits von ca 3000 zu erhalten. Wir bitten aus diesem Grunde den uns vorgelegten Entwurf für dass Gebäude entsprechend erganzt und überreichen Ihnen anbei ein Skizzenblatt No. 2013 in welches wir die erforderlichen Mindestmasse eingetragen haben. Damit Sie in der Lage sind schnellstens ein Vorangebot ausarbeiten teilen wir Ihnen mit, dass für einen Ofen benötigt werden:

1100 Kg Wölbsteine Segerkegel 33
5000 " Normalsteine " "
1000 " Schamotteschrot
3000 Stck gewöhnliche Ziegelsteine für das Ofenaussenmauerwerk
100 Kg Kalk
2,5 cbm Sand
2,- " Lehm

An Eisenteilen:
500 Kg Eisenkonstruktion
60 " Rundeisenanker
85 " Muffelschiebereinfassung mit Gegengewichten und Seilrollen
40 " Rauchschiebereinfassung mit Gegengewichten und Seilrollen
35 Kg 2 Luftschieber
300 " je eine Feuer, Schlack, und Aschenentnahmetür
25 " Schürstangen
10 " Roststäbe
100 " gusseiserne Rostatahe
60 " Rostauflagerbalken.

Hierzu kä[illegible] die gleiche Menge für den 2. Ofen und die Materialien für den Rauchkanal und Schornstein. Auch der Rauchkanal und der untere Teil des Schornsteines ca 3-4 m hoch muss mit Schamottesteinen ausgemauert werden. Hierfür genügt allerdings eine geringere Sorte.
Die Feuerung der Öfen wird so eingerichtet, dass neben Koks auch Kohle oder Holz verfeuert werden kann.

Hochachtungsvoll!
[illegible]

Anlage

Document 287: continued.

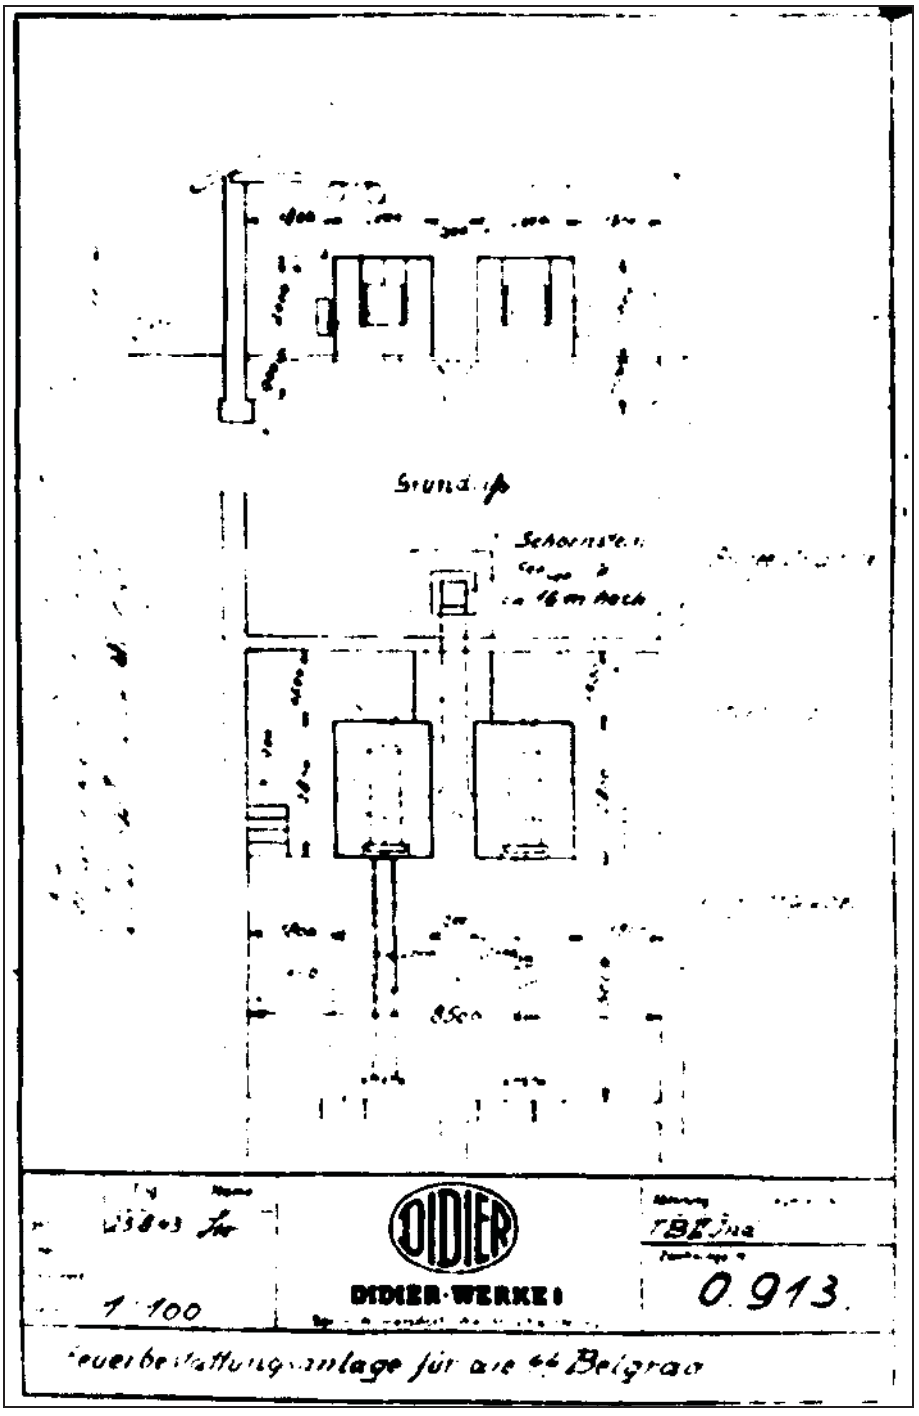

Document 288: "Cremation facility for the Belgrade SS." Drawing by Didier-Werke no. 0.913 of 23 August 1943. Source: GARF, 7445-2-125, p. 92.

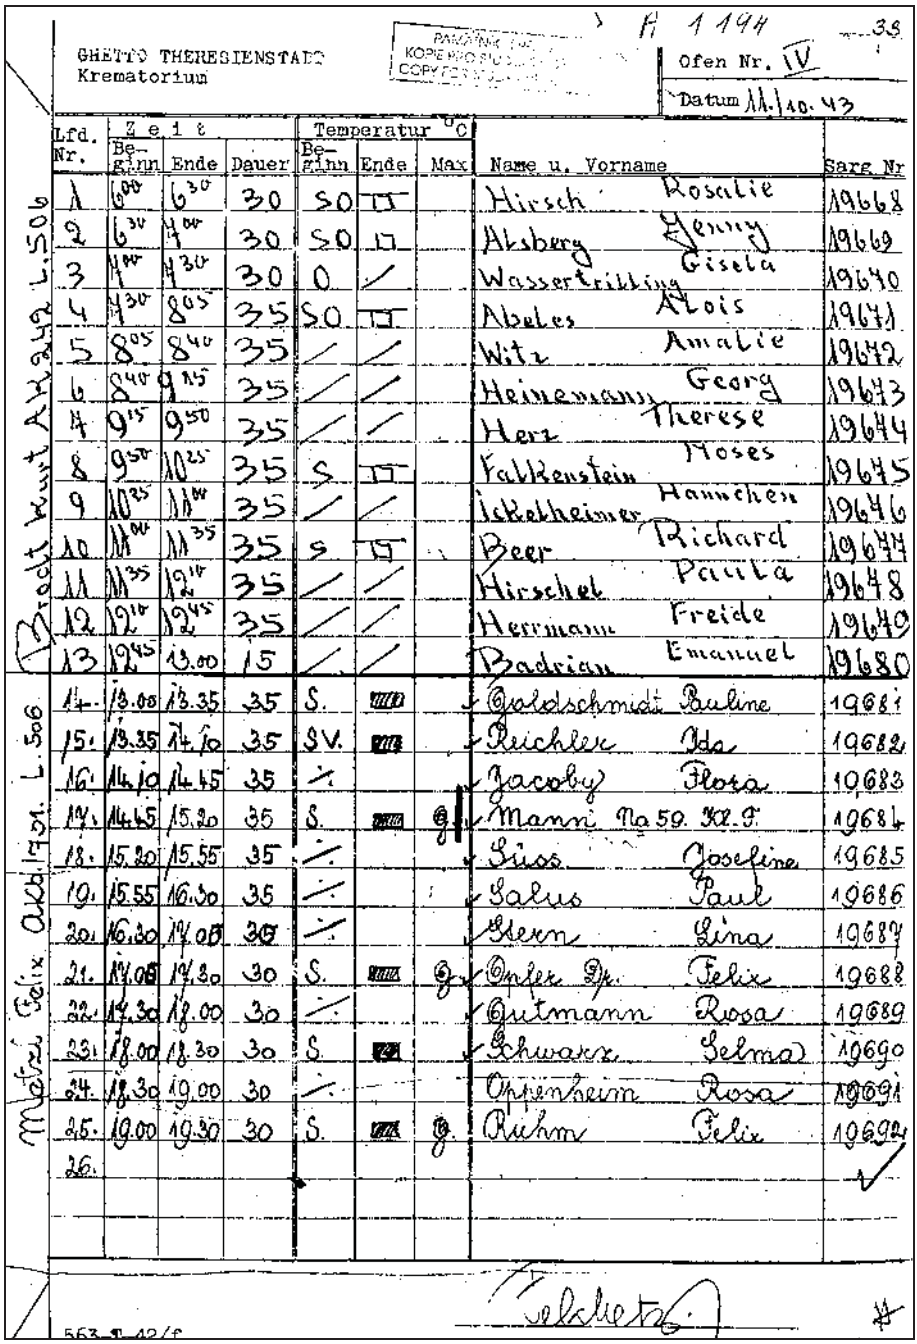

GHETTO THERESIENSTADT
Krematorium

PA 1194 33

Ofen Nr. IV

Datum 11./10. 43

Lfd. Nr.	Zeit Beginn	Zeit Ende	Zeit Dauer	Temperatur °C Beginn	Temperatur °C Ende	Temperatur °C Max	Name u. Vorname		Sarg Nr
1	6.00	6.30	30	SO			Hirsch	Rosalie	19668
2	6.30	7.00	30	SO			Aksberg	Jenny	19669
3	7.00	7.30	30	0	/		Wassertrübing	Gisela	19670
4	7.30	8.05	35	SO			Abeles	Alois	19671
5	8.05	8.40	35	/	/		Witz	Amalie	19672
6	8.40	9.15	35	/	/		Heinemann	Georg	19673
7	9.15	9.50	35	/	/		Herz	Therese	19674
8	9.50	10.25	35	S			Falkenstein	Moses	19675
9	10.25	11.00	35	/	/		Ickelheimer	Hannchen	19676
10	11.00	11.35	35	S			Beer	Richard	19677
11	11.35	12.10	35	/	/		Hirschel	Paula	19678
12	12.10	12.45	35	/	/		Herrmann	Freide	19679
13	12.45	13.00	15	/	/		Badrian	Emanuel	19680
14.	13.00	13.35	35	S.			Goldschmidt	Pauline	19681
15.	13.35	14.10	35	SV.			Reichler	Ida	19682
16.	14.10	14.45	35	::			Jacoby	Flora	19683
17.	14.45	15.20	35	S.		g.	Manni	Nr 59. XII. T.	19684
18.	15.20	15.55	35	::			Süss	Josefine	19685
19.	15.55	16.30	35	::			Salus	Paul	19686
20.	16.30	17.05	35	::			Stern	Lina	19687
21.	17.05	17.30	30	S.		g.	Opfer Dr.	Felix	19688
22.	17.30	18.00	30	::			Gutmann	Rosa	19689
23.	18.00	18.30	30	S.			Schwarz	Selma	19690
24.	18.30	19.00	30	::			Oppenheim	Rosa	19691
25.	19.00	19.30	30	S.		g.	Ruhm	Felix	19692
26.									

Brecht Kurt AR 342 L. 506

Meisel Felix Arb. 1931 L. 506

563-T-42/6

Document 289: List of names of corpses cremated at the Terezín crematorium on 11 October 1943. Source: PT, A 1194, p. 33.

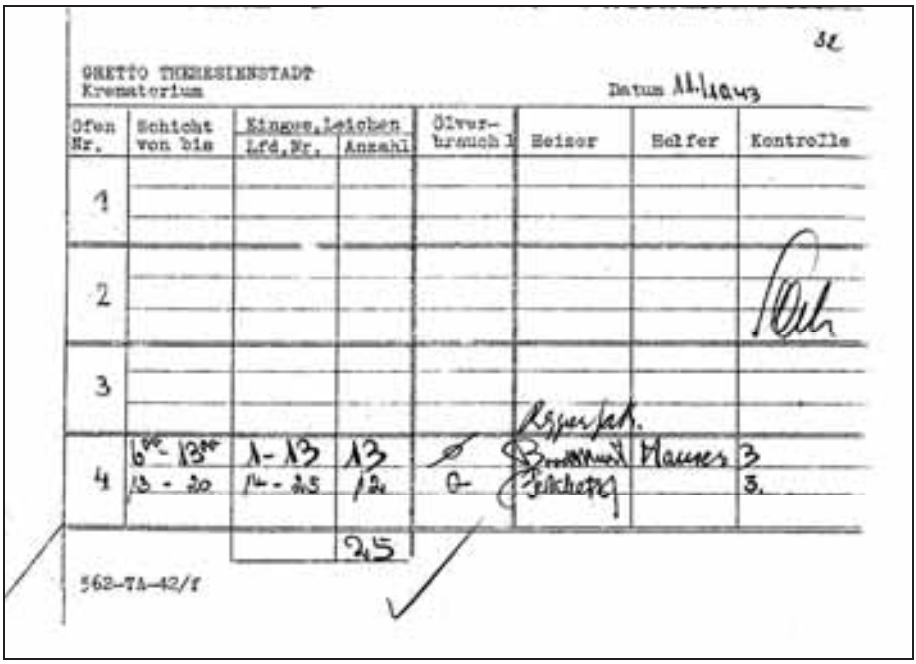

GHETTO THERESIENSTADT
Krematorium

Datum 11.10.1943

Ofen Nr.	Schicht von bis	Eingeg. Leichen Lfd. Nr.	Anzahl	Ölverbrauch l	Heizer	Helfer	Kontrolle
1							
2							
3					Reppert.		
4	6[00]-13[00]	1-13	13		[illegible]	Mauer	3
	13-20	14-25	12	0	[illegible]		3.
			25				

562-TA-42/1

Document 290: Numerical summary of cremations conducted at the Terezín crematorium on 11 October 1943. Source: PT, A 1 194, p. 32.

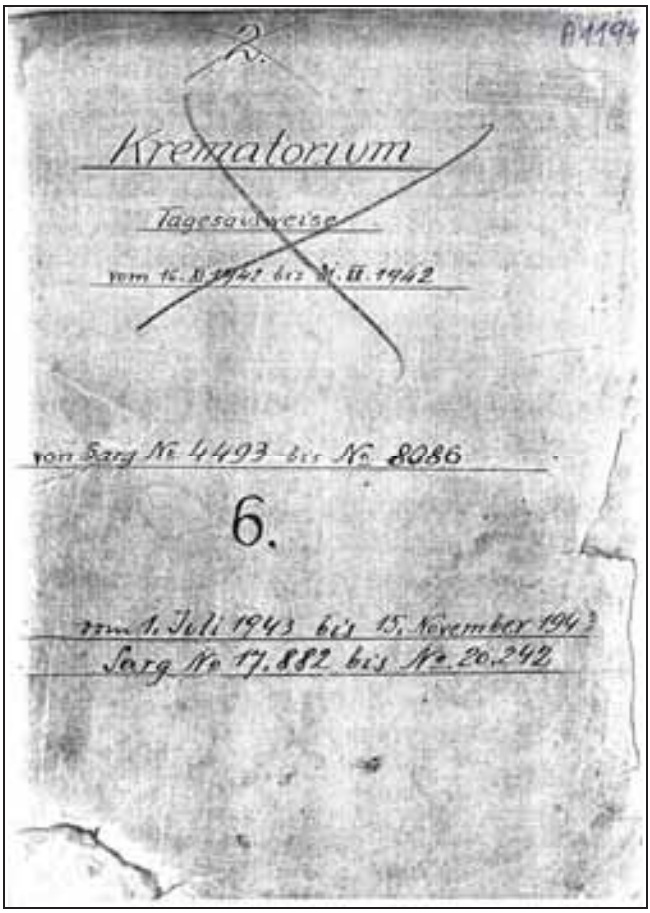

Document 291: Registry no. 6 of the Terezín crematorium, spanning from 1 July to 15 November 1943. Source: PT, A 1194, p. 1.

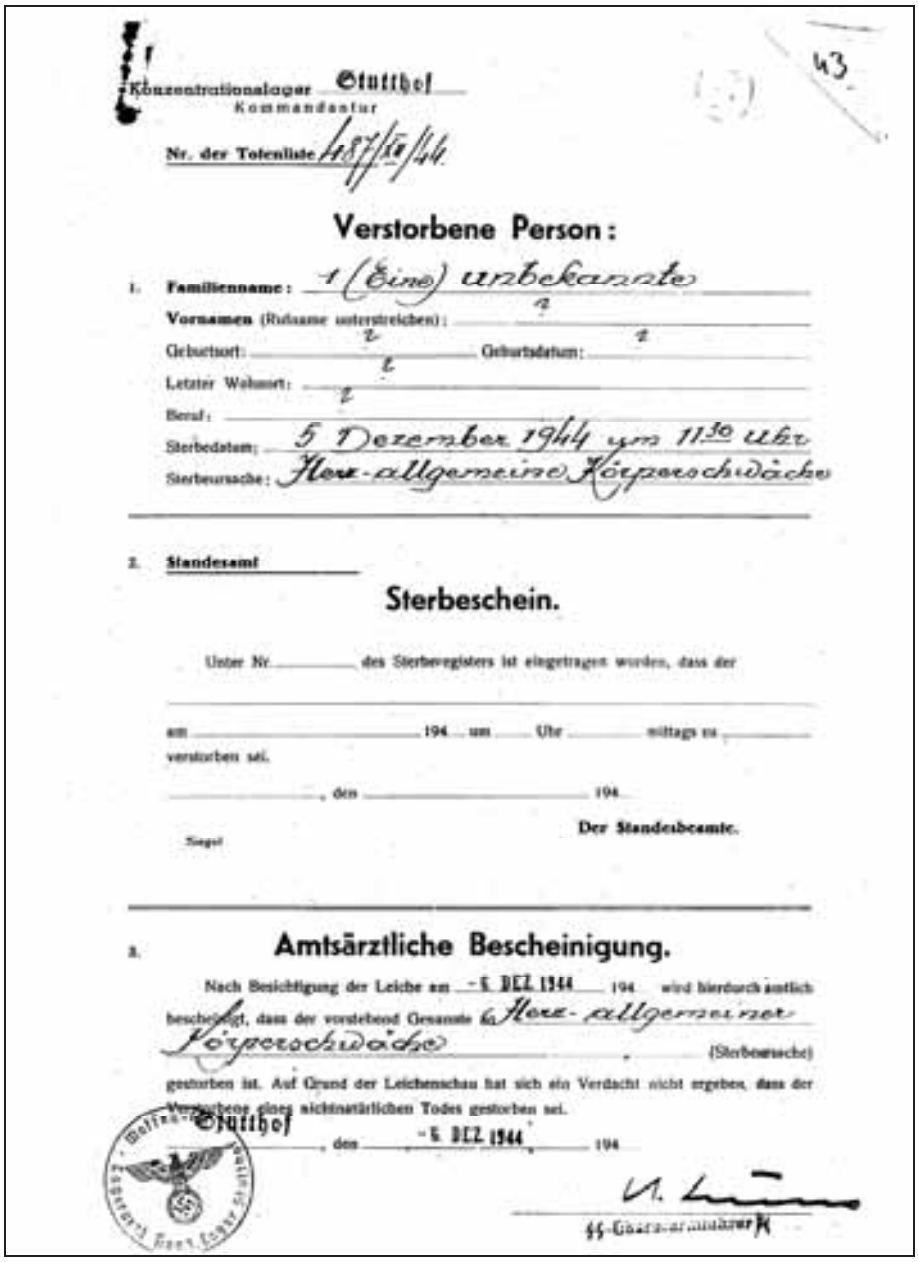

Konzentrationslager Stutthof
Kommandantur

Nr. der Totenliste 487/44

43

Verstorbene Person:

1. **Familienname:** 1 (Eine) unbekannte
Vornamen (Rufname unterstreichen):
Geburtsort: Geburtsdatum:
Letzter Wohnort:
Beruf:
Sterbedatum: 5 Dezember 1944 um 11.30 Uhr
Sterbeursache: Herz-allgemeine Körperschwäche

2. **Standesamt**

Sterbeschein.

Unter Nr. des Sterberegisters ist eingetragen worden, dass der

am 194 um Uhr mittags zu
verstorben sei.

den 194

Der Standesbeamte.

Siegel

3. **Amtsärztliche Bescheinigung.**

Nach Besichtigung der Leiche am - 6. DEZ. 1944 194 wird hierdurch ärztlich bescheinigt, dass der vorstehend Genannte an Herz-allgemeiner Körperschwäche (Sterbeursache) gestorben ist. Auf Grund der Leichenschau hat sich ein Verdacht nicht ergeben, dass der Verstorbene eines nichtnatürlichen Todes gestorben sei.

Stutthof
den - 6. DEZ. 1944 194

SS-Obersturmbannführer

Document 292: Official form for the cremation of an inmate's corpse. Stutthof Concentration Camp, 6 December 1944. Source: AMS, I-IIIC-2.

4. Hier sind keine Umstände bekannt, die auf Herbeiführung des Todes durch fremde Hand... lung schliessen lassen.
(§ 3 Abs. 2 Ziff. 3 des Gesetzes über Feuerbestattung vom 15. Mai 1934.)

Stutthof, den 6.Dezember 194 4.

Staatliche Kriminalpolizei
I.V.
SS-Untersturmführer

Konzentrationslager Stutthof
Kommandantur

Stutthof, den 6.Dez. 194 4.

5. An
den Leiter des Krematoriums

Die Einäscherung der Leiche ist innerhalb 24 Stunden durchzuführen.

SS-Sturmbannführer u.Kommandant

Eingeäschert am ..4..Dez..... 1944.

SS-Unterscharführer

KL/Sa/4.43

Document 292: continued.

Konzentrationslager
Kommandantur
Nr der Totenliste

Verstorbene Personen:

1. Familienname
   Vornamen (Rufname unterstreichen): —
   Geburtsort Geburtsdatum
   Letzter Wohnort
   Beruf
   Sterbedatum
   Sterbeursache
2. Standesamt

Sterbeschein

Unter Nr ..... des Sterberegisters ist eingetragen worden, dass der ..... am ..... 194 .. um Uhr ..... mittags zu ..... verstorben sei.

..... den ..... 194 ..

Siegel Der Standesbeamte.

106

3. Amtsärztliche Bescheinigung

Nach Besichtigung der Leiche am ..... 194 .. wird hierdurch amtlich bescheinigt, dass der vorstehend Genannte am ..... (Sterbeursache) gestorben ist. Auf Grund des Leichensehen hat sich ein Verdacht nicht ergeben, dass der Verstorbene eines nicht-natürlichen Todes gestorben sei.

..... den ....., 194 ..

4. Hier sind keine Umstände bekannt, die auf Herbeiführung des Todes durch strafbare Handlung schliessen lassen.
(§ 3. Abs. 2. Ziffer 3. des Gesetzes über Feuerbestattung vom 15. Mai 1934).

..... den ....., 194 ..

Staatliche Kriminalpolizei.

Document 293: Official form for the cremation of an inmate's corpse. Auschwitz Concentration Camp. Source: N. Blumental, Dokumenty i Materiały, *Lodz, 1946, vol. I, pp. 106f.*

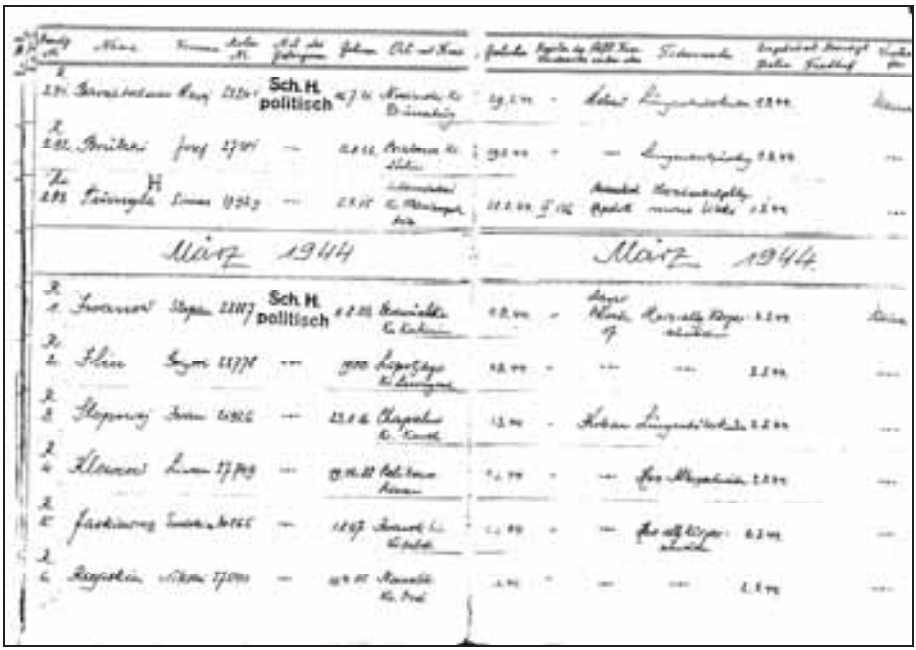

Document 294: Registry of the crematorium at Stutthof Concentration Camp, March 1944 (extract). Source: AMS, I-II-9.

Konzentrationslager Stutthof
Kommandantur

Stutthof, den 10.10.44

An Frau Maria Brzoska,
in Tirkenflitters,Kr.Dirschau Post Tiegenhof.

Der Schutzhftl. Josef Brzoska geb. 20.8.05
ist am 8.10.44 an den Folgen von lungentuberkulose
im hiesigen Krankenhaus
verstorben.

Die Leiche wird im staatlichen Krematorium eingeäschert.

Gegen die Aushändigung der Urne bestehen, wenn eine Bescheinigung der örtlichen Friedhofsverwaltung beigebracht wird, daß für ordnungsmäßige Beisetzung Sorge getragen wird, keine Bedenken. Es wird gebeten, die Bescheinigung baldigst an das **Krematorium** des Konzentrationslagers Stutthof bei Danzig zu senden. Die Übersendung der Urne erfolgt kostenlos.

Der Totenschein ist anliegend beigefügt.

Eine Standesamtliche Sterbeurkunde können Sie von dem **Standesamt** in Kl.Stutthof bei Danzig anfordern.

Der Nachlaß wird demnächst übersandt.

Der Lagerkommandant:
SS-Untersturmführer.

Document 295: Official form informing family members of a deceased inmate about the death and cremation of their relative. Source: AMS, I-VD-1.

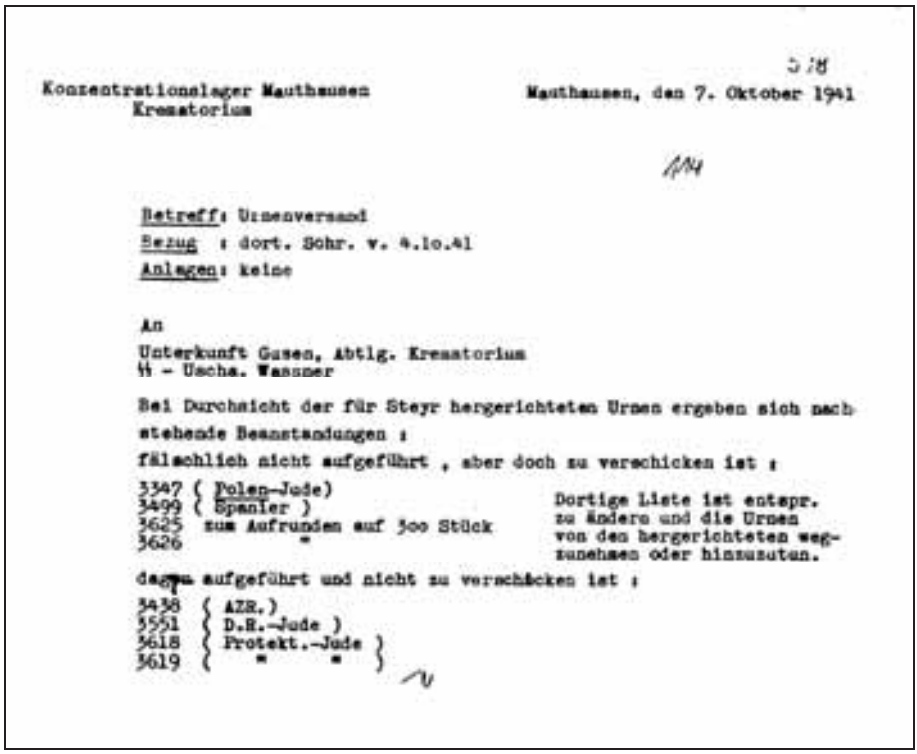

Konzentrationslager Mauthausen
Krematorium

Mauthausen, den 7. Oktober 1941

Betreff: Urnenversand
Bezug : dort. Schr. v. 4.10.41
Anlagen: keine

An
Unterkunft Gusen, Abtlg. Krematorium
SS – Uscha. Wassner

Bei Durchsicht der für Steyr hergerichteten Urnen ergeben sich nachstehende Beanstandungen :

fälschlich nicht aufgeführt , aber doch zu verschicken ist :

3347 (Polen-Jude)
3499 (Spanier)
3625 zum Aufrunden auf 300 Stück
3626 "

Dortige Liste ist entspr. zu ändern und die Urnen von den hergerichteten wegzunehmen oder hinzuzutun.

dagegen aufgeführt und nicht zu verschicken ist :

3438 (AZR.)
3551 (D.R.-Jude)
3618 (Protekt.-Jude)
3619 (" ")

Document 296: "Shipment of urn" by Mauthausen Concentration Camp. 7 October 1941. Source: ÖDMM, 3 12/49.

J. A. TOPF & SÖHNE

MASCHINENFABRIK UND FEUERUNGSTECHNISCHES BAUGESCHÄFT

60 JAHRE 1878 TOPF 1938

Titl.
SS-Neubauleitung,
KL Auschwitz,

Auschwitz /O.-S.

ERFURT, 3.6.40.

bes.

Betreff: Einäscherungs-Ofen, Asche-Urnen etc.

Ihr Zeichen: -

Unser Zeichen: D/Prf.

Eingegangen - 6. VI. 40 | 15-16 Uhr

Erl.

Zur Inbetriebnahme des Krematoriums benötigen Sie noch Asche-Urnen, einen Beschriftungs-Apparat für die Urnendeckel und Schamottemarken. Wir nehmen an, daß Sie vorerst mit 500 Aschekapseln und Schamotte-marken in gleicher Anzahl auskommen werden und empfehlen Ihnen, die Bestellung schon jetzt aufzu-geben, da für vorstehende Materialmengen eine Liefer-zeit von 6 Wochen erforderlich ist. Wir bieten Ihnen, aufgrund unserer Ihnen bekannten Allgemeinen Lie-ferungs-Bedingungen B., wie folgt an:

500 Stück Asche-Urnen
DIN-Format, aus Schwarzblech,
mit schwarzblechDeckel,
zum Preise von RM 675.--

500 Stück Schamotte-Marken
mit laufender Nummer 1 - 500,
zum Preise von RM 65.--

-2-

Document 297: Letter from Topf to the SS New Construction Office at Auschwitz of 3 June 1940 offering urns, an imprinting device for the urn lids, and fireclay markers. Source: RGVA, 502-1-327, pp. 226f.

J.A.TOPF & SÖHNE, ERFURT

TAG 3.6.40. BLATT -2-

EMPFÄNGER
SS-Neubauleitung, KL. Auschwitz /O.-S.

1 Beschriftungs-Apparat,

bestehend aus dem Holzsetzkasten und dem schmiedeeisernen Apparat, einschließlich der Typen zur Beschriftung, also komplett,

zum Preise von RM 150.--

Bei Bestellung dieser Teile bitten wir um Übermittelung einer gültigen Kennziffer für das III.Quartal 40 über 3lo kg.

Wir bitten um Ihre geschätzte Auftragserteilung und empfehlen uns Ihnen

Heil Hitler !

gez. J.A.TOPF & SÖHNE

Document 297: continued.

Konzentrationslager Auschwitz
Politische Abteilung

Auschwitz, den 29. April 1941.

Az.: 14 f 5 /4.41/ Qu.

Betr.: Urnenaufbewahrung.
Bezug: RF-SS d. Insp. d. Konz. Lager vom 16.4.1941.
und Anordnung des Kommandanten des KL. Au.
Anlg.: keine.

An die

30 APR 1941

Neubauleitung des KL.-Au.,

A u s c h w i t z.

Laut Verfügung des Insp. d. Konz. Lager im Einvernehmen des R.S.H.-Amts sollen die Urnen der verstorbenen Häftlinge in einem der hiesigen Gebäude untergebracht werden. Der Kommandant hat deshalb angeordnet, dass hierfür ein Bodenraum in Neubergebäude eingerichtet wird. Damit die Urnen in diesem Raum ordnungsgemäss untergebracht werden können, ist erforderlich, dass entsprechende Regale aufgestellt und kleine Veränderungen vorgenommen werden.
Es wird gebeten, einen Fachmann abzustellen, der die Besichtigung des Raumes vornimmt und die erforderlichen Vorbereitungen trifft.

Der Leiter der Politischen Abteilung

SS-Untersturmführer und Krim.-Sekr.

Document 298: Letter from the Head of the Political Department of Auschwitz Concentration Camp to the camp's SS New Construction Office of 29 April 1941 about storing urns with the ashes of deceased inmates. Source: RGVA, 502-1-314, p. 1.

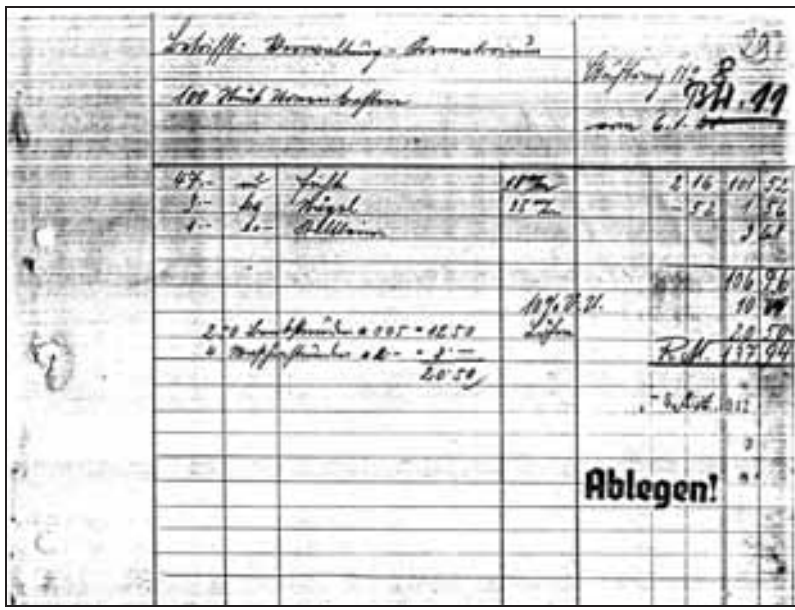

Document 299: Political Department of the Auschwitz Concentration Camp. Order of 100 urn boxes from the SS New Construction Office's carpentry workshop of 6 January 1941. Source: RGVA, 502-2-1, p. 29.

Anforderung Nr. 195 3346

Auschwitz, den 5. Februar 1941

an: Politische Abteilung/Krematorien

Es wird benötigt

dringend

100 Stück

Urnenkisten

Der Reichsführer-SS

Hauptamt Haushalt und Bauten

SS-Neubauleitung K.L. Auschwitz

SS-Oberscharführer u. Bauleiter

Unterschrift SS-Untersturmführer

Anschaffung bzw. Abgabe genehmigt

Zur Abgabe an

Document 299a: Political Department of the Auschwitz Concentration Camp. Order of 100 urn boxes from the SS New Construction Office's carpentry workshop of 5 February 1941. Source: RGVA, 502-2-1, p. 46.

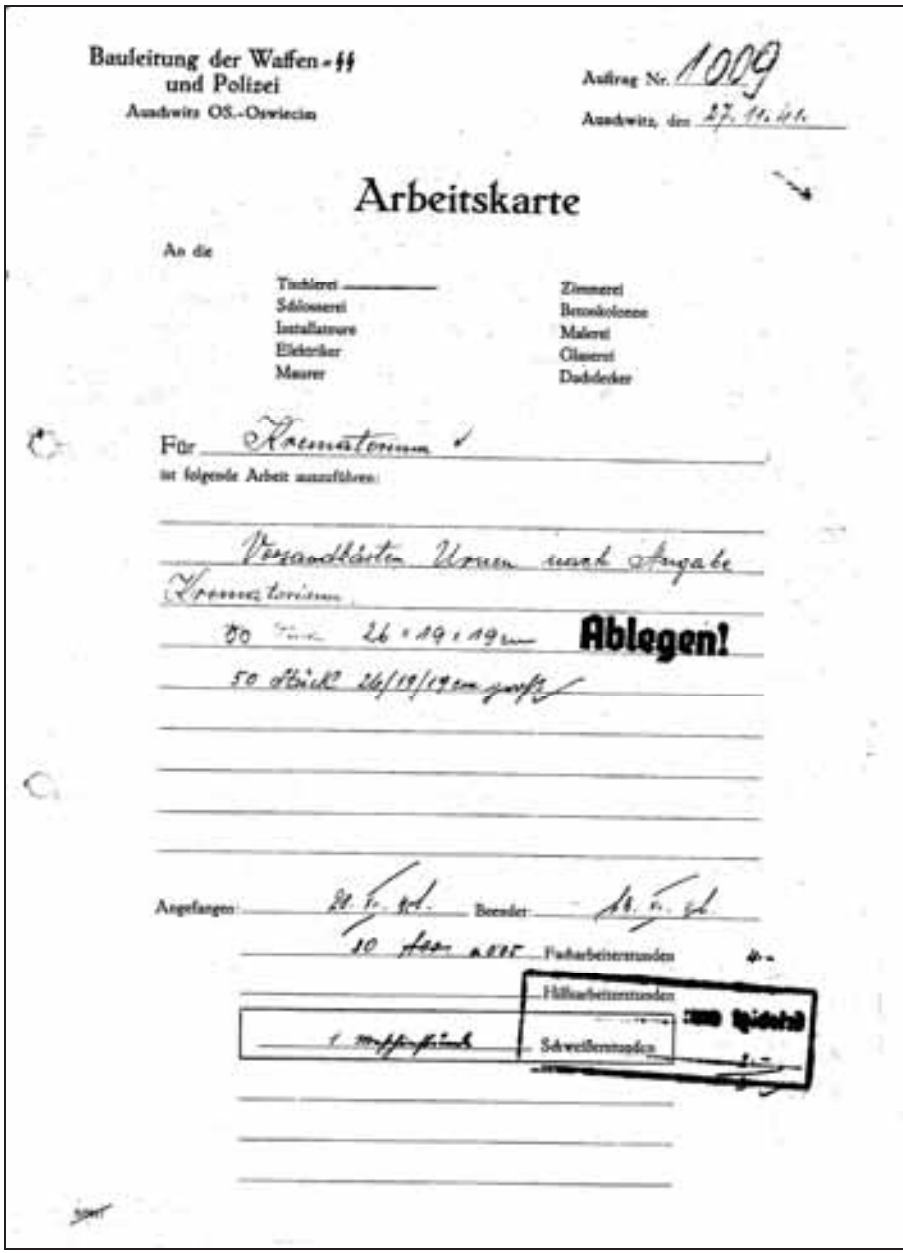

Bauleitung der Waffen-SS
und Polizei
Auschwitz OS.-Oswiecim

Auftrag Nr. 1009
Auschwitz, den 27.11.41.

Arbeitskarte

An die

Tischlerei _____ Zimmerei
Schlosserei Betonkolonne
Installateure Malerei
Elektriker Glaserei
Maurer Dachdecker

Für Krematorium
ist folgende Arbeit auszuführen:

Versandkästen Urnen nach Angabe
Krematorium
50 St. 26 × 19 × 19 cm **Ablegen!**
50 Stück 26/19/19 cm gehobelt

Angefangen 28.5.42. Beendet 30.5.42
10 Tage à 8 RM Facharbeiterstunden 4.-
Hilfsarbeiterstunden
Schweißerstunden

SS-Rottenführer

300

Document 300: "Labor time card" of 27 November 1941 on the manufacture of 50 shipping boxes for urns. Source: RGVA, 502-2-1, p. 34.

HOLOCAUST HANDBOOKS

This ambitious, growing series addresses various angles of the "Holocaust" of the WWII era. Most of them are based on decades of research from archives all over the world. They are heavily footnoted and referenced. In contrast to most other works on this issue, the tomes of this series approach its topic with profound academic scrutiny and a critical attitude. Any Holocaust researcher ignoring this series will remain oblivious to some of the most important research in the field. These books are designed to both convince the common reader as well as academics. The following books have appeared so far and are available from The Barnes Review and CODOH/Castle Hill Publishers:

SECTION ONE:
General Overviews of the Holocaust

Pictured above are all of the scientific studies that comprise the series *Holocaust Handbooks* published thus far. More volumes and new editions are constantly in the works.

The First Holocaust. Jewish Fundraising Campaigns With Holocaust Claims During and After World War One. By Don Heddesheimer. This compact but substantive study documents propaganda spread prior to, during and after the FIRST World War that claimed East European Jewry was on the brink of annihilation. The magic number of suffering and dying Jews was 6 million back then as well. The book details how these Jewish fundraising operations in America raised vast sums in the name of feeding suffering Polish and Russian Jews but actually funneled much of the money to Zionist and Communist groups. Second edition, 142 pages, b&w illustrations, bibliography, index. (#6)

Lectures on the Holocaust. Controversial Issues Cross Examined. By Germar Rudolf. Between 1992 and 2005 German scholar Germar Rudolf lectured to various audiences about the Holocaust in the light of new findings. Rudolf's sometimes astounding facts and arguments fell on fertile soil among his listeners, as they were presented in a very sensitive and scholarly way. This book is the literary version of Rudolf's lectures, enriched with the most recent findings of historiography. Rudolf introduces the most important arguments for his findings, and his audience reacts with supportive, skeptical and also hostile questions. We believe this book is the best introduction into this taboo topic. Second edition, 500 pages, b&w illustrations, bibliography, index.(#15)

Breaking the Spell: The Holocaust, Myth & Reality. By Nicholas Kollerstrom. In 1941, British Intelligence analysts cracked the German "Enigma" code. Hence, in 1942 and 1943, encrypted radio communications between German concentration camps and the Berlin headquarters were decrypted. The intercepted data refutes, the orthodox "Holocaust" narrative. It reveals that the Germans were desperate to reduce the death rate in their labor camps, which was caused by catastrophic typhus epidemics. Dr. Kollerstrom, a science historian, has taken these intercepts and a wide array of mostly unchallenged corroborating evidence to show that "witness statements" supporting the human gas chamber narrative clearly clash with the available scientific data. Kollerstrom concludes that the history of the Nazi "Holocaust" has been written by the victors with ulterior motives. It is distorted, exaggerated and largely wrong. With a foreword by Prof. Dr. James Fetzer. 256 pages, b&w illustrations, bibliography, index. (#31)

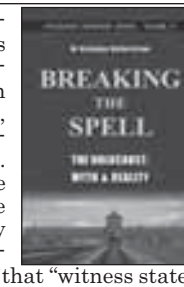

Debating the Holocaust. A New Look at Both Sides. By Thomas Dalton. Mainstream historians insist that there cannot be, may not be a debate about the Holocaust. But ignoring it does not make this controversy go away. Traditional scholars admit that there was neither a budget, a plan, nor an order for the Holocaust; that the key camps have all but vanished, and so have any human remains; that material and unequivocal documentary evidence is absent; and that there are serious problems with survivor testimonies. Dalton juxtaposes the traditional

All books are 6"×9" paperbacks unless otherwise stated. Library discounts are available for the whole set and all subsequent volumes.

Holocaust narrative with revisionist challenges and then analyzes the mainstream's responses to them. He reveals the weaknesses of both sides, while declaring revisionism the winner of the current state of the debate. 2nd, revised and expanded edition, ca. 300 pages, b&w illustrations, bibliography, index. (Summer 2015; #32)

The Hoax of the Twentieth Century. The Case against the Presumed Extermination of European Jewry. By Arthur R. Butz. The first writer to analyze the entire Holocaust complex in a precise scientific manner. This book exhibits the overwhelming force of arguments accumulated by the mid-1970s. It continues to be a major historical reference work, frequently cited by prominent personalities. This edition has numerous supplements with new information gathered over the last 35 years. Fourth edition, 524 pages, b&w illustrations, bibliography, index. (#7)

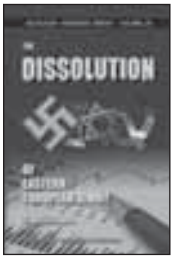

Dissecting the Holocaust. The Growing Critique of 'Truth' and 'Memory.' Edited by Germar Rudolf. *Dissecting the Holocaust* applies state-of-the-art scientific technique and classic methods of detection to investigate the alleged murder of millions of Jews by Germans during World War II. In 22 contributions—each of some 30 pages—the 17 authors dissect generally accepted paradigms of the "Holocaust." It reads as exciting as a crime novel: so many lies, forgeries and deceptions by politicians, historians and scientists are proven. This is the intellectual adventure of the 21st century. Be part of it! Second revised edition. 616 pages, b&w illustrations, bibliography, index. (#1)

The Dissolution of Eastern European Jewry. By Walter N. Sanning. Six Million Jews died in the Holocaust. Sanning did not take that number at face value, but thoroughly explored European population developments and shifts mainly caused by emigration as well as deportations and evacuations conducted by both Nazis and the Soviets, among other things. The book is based mainly on Jewish, Zionist and mainstream sources. It concludes that a sizeable share of the Jews found missing during local censuses after the Second World War, which were so far counted as "Holocaust victims," had either emigrated (mainly to Israel or the U.S.) or had been deported by Stalin to Siberian labor camps. 2nd, corrected edition, foreword by A.R. Butz, epilogue by Germar Rudolf containing important updates; ca. 220 pages, b&w illustrations, bibliography (#29).

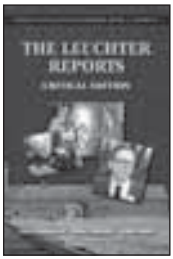

Air Photo Evidence: World War Two Photos of Alleged Mass Murder Sites Analyzed. By John C. Ball. During World War Two both German and Allied reconnaissance aircraft took countless air photos of places of tactical and strategic interest in Europe. These photos are prime evidence for the investigation of the Holocaust. Air photos of locations like Auschwitz, Majdanek, Treblinka, Babi Yar etc. permit an insight into what did or did not happen there. John Ball has unearthed many pertinent photos and has thoroughly analyzed them. This book is full of air photo reproductions and schematic drawings explaining them. According to the author, these images refute many of the atrocity claims made by witnesses in connection with events in the German sphere of influence. 3rd revised and expanded edition. Edited by Germar Rudolf; with a contribution by Carlo Mattogno. 168 pages, 8.5"×11", b&w illustrations, bibliography, index (#27).

The Leuchter Reports: Critical Edition. By Fred Leuchter, Robert Faurisson and Germar Rudolf. Between 1988 and 1991, U.S. expert on execution technologies Fred Leuchter wrote four detailed reports addressing whether the Third Reich operated homicidal gas chambers. The first report on Auschwitz and Majdanek became world famous. Based on chemical analyses and various technical arguments, Leuchter concluded that the locations investigated "could not have then been, or now be, utilized or seriously considered to function as execution gas chambers." 3rd edition, 242 pages, b&w illustrations. (#16)

The Giant with Feet of Clay: Raul Hilberg and His Standard Work on the "Holocaust." By Jürgen Graf. Raul Hilberg's major work *The Destruction of European Jewry* is an orthodox standard work on the Holocaust. But what evidence does Hilberg provide to back his thesis that there was a German plan to exterminate Jews, carried out mainly in gas chambers? Jürgen Graf applies the methods of critical analysis to Hilberg's evidence and examines the results in light of modern historiography. The results of Graf's critical analysis are devastating for Hilberg. 2nd, corrected edition, 139 pages, b&w illustrations, bibliography, index. (#3)

Jewish Emigration from the Third Reich. By Ingrid Weckert. Current historical writings about the Third Reich claim state it was difficult for Jews to flee from Nazi persecution. The truth is that Jewish emigration was welcomed by the German authorities. Emigra-

tion was not some kind of wild flight, but rather a lawfully determined and regulated matter. Weckert's booklet elucidates the emigration process in law and policy. She shows that German and Jewish authorities worked closely together. Jews interested in emigrating received detailed advice and offers of help from both sides. 72 pages, index. (#12) (cover shows new reprint edition in preparation)

Inside the Gas Chambers: The Extermination of Mainstream Holocaust Historiography. By Carlo Mattogno. Neither increased media propaganda or political pressure nor judicial persecution can stifle revisionism. Hence, in early 2011, the Holocaust Orthodoxy published a 400 pp. book (in German) claiming to refute "revisionist propaganda," trying again to prove "once and for all" that there were homicidal gas chambers at the camps of Dachau, Natzweiler, Sachsenhausen, Mauthausen, Ravensbrück, Neuengamme, Stutthof… you name them. Mattogno shows with his detailed analysis of this work of propaganda that mainstream Holocaust hagiography is beating around the bush rather than addressing revisionist research results. He exposes their myths, distortions and lies. 268 pages, b&w illustrations, bibliography. (#25)

SECTION TWO:
Books on Specific Camps

Treblinka: Extermination Camp or Transit Camp? By Carlo Mattogno and Jürgen Graf. It is alleged that at Treblinka in East Poland between 700,000 and 3,000,000 persons were murdered in 1942 and 1943. The weapons used were said to have been stationary and/or mobile gas chambers, fast-acting or slow-acting poison gas, unslaked lime, superheated steam, electricity, diesel exhaust fumes etc. Holocaust historians alleged that bodies were piled as high as multi-storied buildings and burned without a trace, using little or no fuel at all. Graf and Mattogno have now analyzed the origins, logic and technical feasibility of the official version of Treblinka. On the basis of numerous documents they reveal Treblinka's true identity as a mere transit camp. 365 pages, b&w illustrations, bibliography, index. (#8)

Belzec in Propaganda, Testimonies, Archeological Research and History. By Carlo Mattogno. Witnesses report that between 600,000 and 3 million Jews were murdered in the Belzec camp, located in Poland. Various murder weapons are claimed to have been used: diesel gas; unslaked lime in trains; high voltage; vacuum chambers; etc. The corpses were incinerated on huge pyres without leaving a trace. For those who know the stories about Treblinka this sounds familiar. Thus the author has restricted this study to the aspects which are new compared to Treblinka. In contrast to Treblinka, forensic drillings and excavations were performed at Belzec, the results of which are critically reviewed. 138 pages, b&w illustrations, bibliography, index. (#9)

Sobibor: Holocaust Propaganda and Reality. By Jürgen Graf, Thomas Kues and Carlo Mattogno. Between 25,000 and 2 million Jews are said to have been killed in gas chambers in the Sobibór camp in Poland. The corpses were allegedly buried in mass graves and later incinerated on pyres. This book investigates these claims and shows that they are based on the selective use of contradictory eyewitness testimony. Archeological surveys of the camp in 2000-2001 are analyzed, with fatal results for the extermination camp hypothesis. The book also documents the general National Socialist policy toward Jews, which never included a genocidal "final solution." 434 pages, b&w illustrations, bibliography, index. (#19)

The "Extermination Camps" of "Aktion Reinhardt". By Jürgen Graf, Thomas Kues and Carlo Mattogno. In late 2011, several members of the exterminationist *Holocaust Controversies* blog published a study which claims to refute three of our authors' monographs on the camps Belzec, Sobibor and Treblinka (see previous three entries). This tome is their point-by-point response, which makes "mincemeat" out of the bloggers' attempt at refutation. It requires familiarity with the above-mentioned books and constitutes a comprehensive update and expansion of their themes. 2nd edition, two volumes, total of 1396 pages, illustrations, bibliography. (#28)

Chelmno: A Camp in History & Propaganda. By Carlo Mattogno. The world's premier holocaust scholar focuses his microscope on the death camp located in Poland. It was at Chelmno that huge masses of prisoners—as many as 1.3 million—were allegedly rounded up and killed. His book challenges the conventional wisdom of what went on inside Chelmno. Eyewitness statements, forensics reports, coroners' reports, excavations, crematoria, building plans, U.S. reports, German documents, evacuation efforts, mobile gas vans for homicidal purposes—all

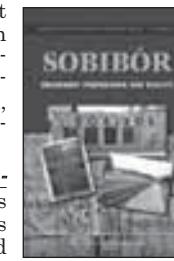

are discussed. 191 pages, indexed, illustrated, bibliography. (#23)

The Gas Vans: A Critical Investigation. (A perfect companion to the Chelmno book.) By Santiago Alvarez and Pierre Marais. It is alleged that the Nazis used mobile gas chambers to exterminate 700,000 people. Up until 2011, no thorough monograph had appeared on the topic. Santiago Alvarez has remedied the situation. Are witness statements reliable? Are documents genuine? Where are the murder weapons? Could they have operated as claimed? Where are the corpses? Alvarez has scrutinized all known wartime documents, photos and witness statements on this topic, and has examined the claims made by the mainstream. 390 pages, b&w illustrations, bibliography, index. (#26)

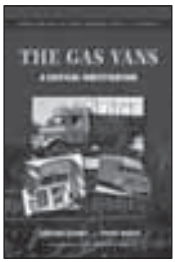

Concentration Camp Majdanek. A Historical and Technical Study. By Carlo Mattogno and Jürgen Graf. Little research had been directed toward Concentration Camp Majdanek in central Poland, even though it is claimed that up to a million Jews were murdered there. The only information available is discredited Polish Communist propaganda. This glaring research gap has finally been filled. After exhaustive research of primary sources, Mattogno and Graf created a monumental study which expertly dissects and repudiates the myth of homicidal gas chambers at Majdanek. They also critically investigated the legend of mass executions of Jews in tank trenches ("Operation Harvest Festival") and prove them groundless. The authors' investigations lead to unambiguous conclusions about the camp which are radically different from the official theses. Again they have produced a standard and methodical investigative work, which authentic historiography cannot ignore. Third edition, 350 pages, b&w illustrations, bibliography, index. (#5)

Concentration Camp Stutthof and Its Function in National Socialist Jewish Policy. By Carlo Mattogno and Jürgen Graf. The Stutthof camp in Prussia has never before been scientifically investigated by traditional historians, who claim nonetheless that Stutthof served as a 'makeshift' extermination camp in 1944. Based mainly on archival resources, this study thoroughly debunks this view and shows that Stutthof was in fact a center for the organization of German forced labor toward the end of World War II. Third edition, 171 pages, b&w illustrations, bibliography, index. (#4)

SECTION THREE: Auschwitz Studies

The Real Case of Auschwitz: Robert van Pelt's Evidence from the Irving Trial Critically Reviewed. By Carlo Mattogno. Prof. Robert van Pelt is considered one of the best mainstream experts on Auschwitz and has been called upon several times in holocaust court cases. His work is cited by many to prove the holocaust happened as mainstream scholars insist. This book is a scholarly response to Prof. van Pelt—and Jean-Claude Pressac. It shows that their studies are heavily flawed. This is a book of prime political and scholarly importance to those looking for the truth about Auschwitz. 2nd edition, 758 pages, b&w illustrations, glossary, bibliography, index. (#22)

Auschwitz: Plain Facts—A Response to Jean-Claude Pressac. Edited by Germar Rudolf. French pharmacist Jean-Claude Pressac tried to refute recent findings with their own technical methods. For this he was praised by the mainstream, and they proclaimed victory over the "revisionists." In Auschwitz: Plain Facts, Pressac's works and claims are debunked. 197 pages, b&w illustrations, bibliography, index. (#14)

The Rudolf Report. Expert Report on Chemical and Technical Aspects of the 'Gas Chambers' of Auschwitz. By Germar Rudolf and Dr. Wolfgang Lambrecht. In 1988, execution expert Fred Leuchter investigated the gas chambers of Auschwitz and Majdanek and concluded that they could not have worked as claimed. Ever since, Leuchter's work has been attacked. In 1993, Germar Rudolf published a thorough forensic study about the "gas chambers" of Auschwitz. His report irons out the deficiencies of "The Leuchter Report." Second edition, 457 pages, b&w illustrations, bibliography, index. (#2)

Auschwitz Lies: Legends, Lies and Prejudices on the Holocaust. By Carlo Mattogno and Germar Rudolf. The fallacious research and alleged "refutation"of Revisionist scholars by French biochemist G. Wellers, Polish Prof. J. Markiewicz, chemist Dr. Richard Green, Profs. Zimmerman, M. Shermer and A. Grobman, as well as researchers Keren, McCarthy and

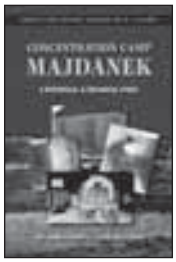

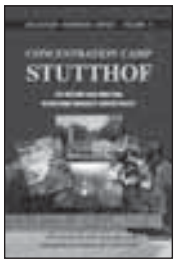

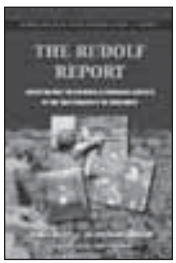

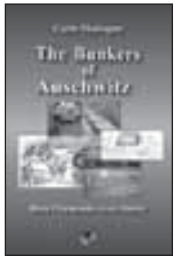

Mazal, are exposed for what they are: blatant and easily exposed political lies created to ostracize dissident historians. In this book, facts beat propaganda once again. Second edition, 398 pages, b&w illustrations, index. (#18)

Auschwitz: The Central Construction Office. By Carlo Mattogno. Based upon mostly unpublished German wartime documents, this study describes the history, organization, tasks and procedures of the Central Construction Office of the Waffen-SS and Auschwitz Police. Despite a huge public interest in the camp, next to nothing was really known about this office, which was responsible for the planning and construction of the Auschwitz camp complex, including the crematories which are said to have contained the "gas chambers." 182 pages, b&w illustrations, glossary. (#13)

Garrison and Headquarters Orders of the Auschwitz Camp. By C. Mattogno. A large number of all the orders ever issued by the various commanders of the infamous Auschwitz camp have been preserved. They reveal the true nature of the camp with all its daily events. There is not a trace in these orders pointing at anything sinister going on in this camp. Quite to the contrary, many orders are in clear and insurmountable contradiction to claims that prisoners were mass murdered. This is a selection of the most pertinent of these orders together with comments putting them into their proper historical context. (Scheduled for early 2016; #34)

Special Treatment in Auschwitz: Origin and Meaning of a Term. By Carlo Mattogno. When appearing in German wartime documents, terms like "special treatment," "special action," and others have been interpreted as code words for mass murder. But that is not always true. This study focuses on documents about Auschwitz, showing that, while "special" had many different meanings, not a single one meant "execution." Hence the practice of deciphering an alleged "code language" by assigning homicidal meaning to harmless documents – a key component of mainstream historiography – is untenable. 151 pages, b&w illustrations, bibliography, index. (#10)

Health Care at Auschwitz. By Carlo Mattogno. In extension of the above study on *Special Treatment in Auschwitz*, this study proves the extent to which the German authorities at Auschwitz tried to provide appropriate health care for the inmates. This is frequently described as special measures to improve the inmates' health and thus ability to work in Germany's armaments industry. This, after all, was the only thing the Auschwitz authorities were really interested in due to orders from the highest levels of the German government. (Scheduled for early 2016; #33)

The Bunkers of Auschwitz: Black Propaganda vs. History. By Carlo Mattogno. The bunkers at Auschwitz are claimed to have been the first homicidal gas chambers at Auschwitz specifically equipped for this purpose. With the help of original German wartime files as well as revealing air photos taken by Allied reconnaissance aircraft in 1944, this study shows that these homicidal "bunkers" never existed, how the rumors about them evolved as black propaganda created by resistance groups in the camp, and how this propaganda was transformed into a false reality. 264 pages, illustrations, bibliography, index. (#11)

Auschwitz: The First Gassing—Rumor and Reality. By Carlo Mattogno. The first gassing in Auschwitz is claimed to have occurred on Sept. 3, 1941, in a basement room. The accounts reporting it are the archetypes for all later gassing accounts. This study analyzes all available sources about this alleged event. It shows that these sources contradict each other in location, date, preparations, victims etc, rendering it impossible to extract a consistent story. Original wartime documents inflict a final blow to this legend and prove without a shadow of a doubt that this legendary event never happened. Second edition, 168 pages, b&w illust., bibliography, index. (#20)

Auschwitz: Crematorium I and the Alleged Homicidal Gassings. By Carlo Mattogno. The morgue of Crematorium I in Auschwitz is said to be the first homicidal gas chamber there. This study investigates all statements by witnesses and analyzes hundreds of wartime documents to accurately write a history of that building. Mattogno proves that its morgue was never a homicidal gas chamber, nor could it have worked as such. 138 pages, b&w illustrations, bibliography, index. (#21)

Auschwitz: Open Air Incinerations. By Carlo Mattogno. Hundreds of thousands of corpses of murder victims are claimed to have been incinerated in deep ditches in the Auschwitz concentration camp. This book examines the many testimonies regarding these incinerations and establishes whether

these claims were even possible. Using aerial photographs, physical evidence and wartime documents, the author shows that these claims are fiction. A must read. 132 pages, b&w illustrations, bibliography, index. (#17)

The Cremation Furnaces of Auschwitz. By Carlo Mattogno & Franco Deana. An exhaustive technical study of the history and technology of cremation in general and of the cremation furnaces of Auschwitz in particular. On a sound and thoroughly documented base of technical literature, extant wartime documents and material traces, Mattogno and Deana can establish the true nature and capacity of the Auschwitz cremation furnaces. They show that these devices were cheaper versions than what was usually produced, and that their capacity to cremate corpses was lower than normal, too. Hence this study reveals that the Auschwitz cremation furnaces were not monstrous super ovens but rather inferior make-shift devices. 3 vols., 1192 pp., b&w and color illustrations, bibliography, index, glossary. (#24)

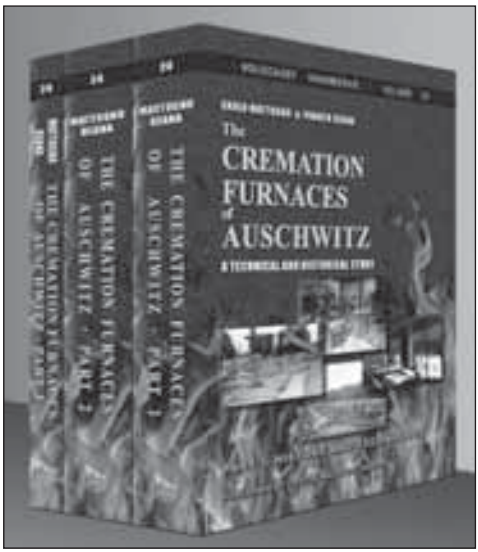

SECTION FOUR
Witness Critique

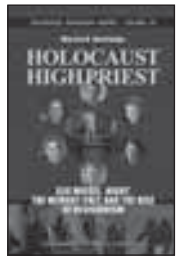

Holocaust High Priest: Elie Wiesel, Night, the Memory Cult, and the Rise of Revisionism. By Warren B. Routledge. The first unauthorized biography of Wiesel exposes both his personal deceits and the whole myth of "the six million." It shows how Zionist control has allowed Wiesel and his fellow extremists to force leaders of many nations, the U.N. and even popes to genuflect before Wiesel as symbolic acts of subordination to World Jewry, while at the same time forcing school children to submit to Holocaust brainwashing. 468 pages, b&w illust., bibliography, index. (#30)

Auschwitz: Confessions and Testimonies. By Jürgen Graf. The traditional narrative of what transpired at the infamous Auschwitz camp during WWII rests almost exclusively on witness testimony from former inmates as well as erstwhile camp officials. This study critically scrutinizes the 40 most important of these witness statements by checking them for internal coherence, and by comparing them with one another as well as with other evidence such as wartime documents, air photos, forensic research results, and material traces. The result is devastating for the traditional narrative. (Scheduled for summer 2016; #36)

Commandant of Auschwitz: Rudolf Höss, His Torture and His Forced Confessions. By Rudolf Höss & Carlo Mattogno. When Rudolf Höss was in charge at Auschwitz, the mass extermination of Jews in gas chambers is said to have been launched and carried out. He confessed this in numerous postwar depositions. Hence Höss's testimony is the most convincing of all. But what traditional sources usually do not reveal is that Höss was severely tortured to coerce him to "confess," and that his various statements are not only contradictory but also full of historically and physically impossible, even absurd claims. This study expertly analyzes Höss's various confessions and lays them all open for everyone to see the ugly truth. (Scheduled for summer 2016: #35)

An Auschwitz Doctor's Eyewitness Account: The Tall Tales of Dr. Mengele's Assistant Analyzed. By Miklos Nyiszli & Carlo Mattogno. Nyiszli, a Hungarian Jew who studied medicine in Germany before the war, ended up at Auschwitz in 1944 as Dr. Mengele's assistant. After the war he wrote an account of what he claimed to have experienced. To this day some traditional historians take his accounts seriously, while others accept that it is a grotesque collection of lies and exaggerations. This study analyzes Nyiszli's novel and skillfully separates truth from fabulous fabrication. (Scheduled for spring 2016; #37)

Further Projects

Further studies we propose to publish would scrutinize eyewitness accounts from, *e.g.*, Filip Müller, Rudolf Vrba, Henryk Tauber, Yankiel Wiernik, Richard Glazar. Scholars interested in taking on any of these or other witnesses, please get in touch using the contact form at www.codoh.com/contact-us

Books by and from Castle Hill Publishers

Below please find some of the books published or distributed by Castle Hill Publishers in the United Kingdom. For our current and complete range of products visit our web store at shop.codoh.com.

Wilhelm Stäglich, *Auschwitz: A Judge Looks at the Evidence*

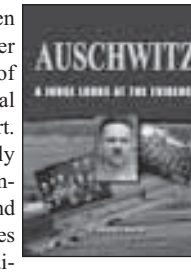

Auschwitz is the epicenter of the Holocaust, where more people are said to have been murdered than anywhere else. At this detention camp the industrialized Nazi mass murder is said to have reached its demonic pinnacle. This narrative is based on a wide range of evidence, the most important of which was presented during two trials: the International Military Tribunal of 1945/46, and the German Auschwitz Trial of 1963-1965 in Frankfurt. The late Wilhelm Stäglich, until the mid-1970s a German judge, has so far been the only *legal* expert to critically analyze this evidence. His research reveals the incredibly scandalous way in which the Allied victors and later the German judicial authorities bent and broke the law in order to come to politically foregone conclusions. Stäglich also exposes the shockingly superficial way in which historians are dealing with the many incongruities and discrepancies of the historical record. Second, corrected and slightly revised edition with a new preface and epilogue.

422 pp., 6“×9“, pb, ill.

P. Angel, J. Tiffany: *Fountain of Fairytales: A Scholarly Romp Through the Old Testament*

Some say the Old Testament is a collection of valuable parables with no basis in historical fact, while others have made a living of trying to prove that it is an accurate history of early man. *Fountain of Fairytales* takes us on a whirlwind tour of the Old Testament, telling us which stories are pure balderdash and which may have some basis in real archeology and authentic history. And also which tales seem to have been borrowed from other primary cultural sources including the Egyptians. If you want proof the entire Bible is a faithful transcription of the word of God – straight from mouth to Jewish scribe’s pen – read no further, for this book is more of a light-hearted yet scholarly tour of the Old Testament, not a dense religio-historical treatise. If you’re ready for a tour of the Old Testament like none other, get a copy of *Fountain of Fairytales.*

178 pp. pb, 5.5”×8.5”

Abdallah Melaouhi, *Rudolf Hess. His Betrayal and Murder*

In May 1941, Rudolf Hess, Hitler’s right-hand man, flew to England to make peace. His plane crashed, and he was made a prisoner of the Allies and kept in solitary confinement nearly the rest of his life. What truths about the war did Hess possess that were of such danger? The author worked as a male nurse caring for Rudolf Hess from 1982 until his death in 1987 at the Allied Prison in Berlin. Minutes after the murder he was called to the prison. Ask by the author what had happened, an unknown U.S. soldier replied: “The pig is finished; you won’t have to work a night shift any longer.” What he experienced there, minutely described in this book, proves beyond doubt that Mr. Hess was strangled to death by his Anglo-Saxon captors.

300 pp. pb, 6”×9”, ill.

Curtis B. Dall, *FDR: My Exploited Father-in-Law*

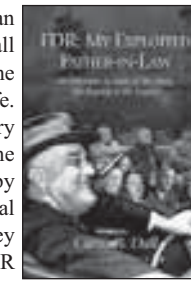

The author was FDR’s son-in-law and spent much time in the White House. He had an insider’s view of who came to see FDR and Eleanor and how often. Dall also was a Wall Street banker and knew the tricks and tactics the financial predators use to deceive the public. The book is loaded with personal anecdotes of the people Dall met during his life. This included such notables as Franklin and Eleanor Roosevelt, Bernard Baruch, Henry Morgenthau Jr., Harry Dexter White, the Warburgs, Rothschilds, and more. Dall views the stock market crash of October 1929 as “the calculated shearing of the public triggered by the sudden shortage of call money in the New York money market.” He views the Federal Reserve and their globalist cheerleaders as being against the interests of Americans. They plan and execute the wars that line their pockets and ravage the world. Dall portrays FDR as a man who began his career as an optimistic ladder-climber and ended up as one of the most manipulated presidents in U.S. history. Reprint with a foreword by Willis A. Carto.

298 pp., 5.5“×8.5“, pb

For prices and availability see www.shop.codoh.com or write to: CHP, PO Box 243, Uckfield, TN22 9AW, UK

Herbert L. Brown, ***The Devil's Handiwork.*** *A Victim's View of "Allied" War Crimes*

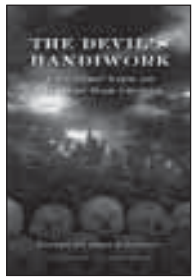

An amazing compilation of war crimes committed by the "good guys" against the "bad guys." Many of the events covered in this book are to this day censored or twisted in mainstream history books. Chapters cover: Death camps in the Civil War; concentration camps in the Boer War; The Dresden Massacre – the worst war crime in history; the Ukrainian terror famine; the gruesome harvest in Eastern Europe; the myth of the 6 million; Operation Keelhaul; the Nuremberg Trials; the Katyn Forest Massacre; the Stuttgart Atrocity; bastardizing the Germans after WWII; the use of the atom bomb; Cuba betrayed; the Invasion of Lebanon; the policy of de-Nazification; the Malmedy Trial; the Dachau Trial; the Vinnytsia genocide; crimes during the occupation of Germany; FDR's Great Sedition Trial; the Morgenthau Plan; the propaganda of the Writers War Board; myths of civilian bombings; the Lend-Lease fiasco; truth about Auschwitz; Pearl Harbor; the Soviet genocide across Europe; much more.

275 pp., 5.5"×8.5", pb

Ralph Grandinetti, ***Final Solution.*** *Germany's Madagascar Resettlement Plan*

Everyone "knows" the Germans had a "final solution" for their so-called "Jewish Problem." But Adolf Hitler's final solution did not involve homicidal gas chambers and blazing crematory ovens. Instead, Hitler's final solution offered Jewish leaders the island of Madagascar, back then a French colony. In a meeting with Vichy French Prime Minister Pierre Laval, Laval agreed to turn Madagascar into a new Jewish homeland where, ultimately, all of Europe's 4,000,000 Jews might be settled. This new Madagascar was to be governed by a joint German-French board with representation granted to any government cooperating. What a paradise Madagascar could have become, but instead Zionists insisted on occupying the "Holy Land," where they knew strife and conflict awaited them. What was the Madagascar Plan, and why did it fail? Which world leaders supported it – and which did not? Why was the plan eventually abandoned?

108 pp., 5.5"×8.5", pb

John Tiffany, ***A Short History of the Balfour Declaration***

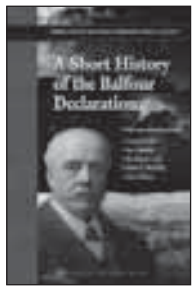

Few have heard of the Balfour Declaration, the history of which is known primarily to students of global affairs. What general knowledge there is surrounding its origins is usually limited to dry accounts in diplomatic histories. But here is a case where truth is stranger than fiction. The issuance of the Balfour Declaration set the stage for American entry into World War I and thereby laid the groundwork for World War II and the many consequential global convulsions that followed. And, ultimately, of course, it's the foundation of the tension in the Middle East today that points toward further war and destruction. Here is the secret history of the Balfour Declaration, laid out in no uncertain terms and devoid of euphemism and political correctness. Those who have any serious desire to understand the sources of world conflict need this precise and candid analysis – the facts – about the behind-the-scenes machinations that brought the Balfour Declaration into being – and why.

118 pp., 5.5"×8.5", pb

Germar Rudolf: ***Resistance is Obligatory!***

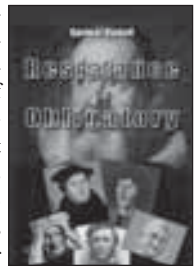

In 2005 Rudolf, a peaceful dissident and publisher of revisionist literature, was kidnapped by the U.S. government and deported to Germany. There the local lackey regime staged a show trial against him for his historical writings. Rudolf was not permitted to defend his historical opinions, as the German penal law prohibits this. Yet he defended himself anyway: 7 days long Rudolf held a speech in the court room, during which he proved systematically that only the revisionists are scholarly in their attitude, whereas the Holocaust orthodoxy is merely pseudo-scientific. He then explained in detail why it is everyone's obligation to resist, without violence, a government which throws peaceful dissident into dungeons. When Rudolf tried to publish his public defence speech as a book from his prison cell, the public prosecutor initiated a new criminal investigation against him. After his probation time ended in 2011, he dared publish this speech anyway…

376 pp., 6"×9", pb, colour ill.

For prices and availability see www.shop.codoh.com or write to: CHP, PO Box 243, Uckfield, TN22 9AW, UK

HOLOCAUST HANDBOOKS · VOLUME 24

CARLO MATTOGNO & FRANCO DEANA

The CREMATION FURNACES of AUSCHWITZ

A TECHNICAL AND HISTORICAL STUDY

PART 3: PHOTOGRAPHS

PUBLISHED BY CASTLE HILL PUBLISHERS

The Cremation Furnaces of Auschwitz, Part 3

The Cremation Furnaces
of
Auschwitz

A Technical and Historical Study

Part 3: Photographs

By Carlo Mattogno

Castle Hill Publishers
P.O. Box 243, Uckfield, TN22 9AW, UK
July 2015

HOLOCAUST HANDBOOKS, vol. 24:
Carlo Mattogno:
The Cremation Furnaces of Auschwitz: A Technical and Historical Study.
Part 3: Photographs
Uckfield, East Sussex: CASTLE HILL PUBLISHERS
PO Box 243, Uckfield, TN22 9AW, UK
July 2015
Originally published in Italian in 2011 as *I forni crematori di Auschwitz: Studio storico-tecnico*, by Effepi, Genoa. Translated from the Italian by Henry Gardner and Germar Rudolf

ISSN: 1529-7748
Part 1: History and Technology
ISBN10: 1-59148-091-4
ISBN13: 978-1-59148-091-4
Part 2: Documents
ISBN10: 1-59148-092-2
ISBN13: 978-1-59148-092-1
Part 3: Photographs
ISBN10: 1-59148-093-0
ISBN13: 978-1-59148-093-8

Published by CASTLE HILL PUBLISHERS
Manufactured in the United States of America and in the UK

© by Carlo Mattogno 2015

Distribution: Castle Hill Publishers, PO Box 243
Uckfield, TN22 9AW, UK

Set in Times New Roman

Cover Illustrations: top: the reconstructed crematorium at the Lublin-Majdanek camp (Photo 285); right: Crematorium I at the Auschwitz Main Camp (Photo 86); bottom: cremation furnace on the foundations of the former cremation hall at the Groß-Rosen camp (Photo 332); left: the new crematorium ("Baracke X") at the Dachau camp (Photo 248).

Table of Contents

Part 1: History and Technology (separate book)

Preface

Section I: Modern Cremation

1. The Cremation
   - 1.1. General Principles of Combustion Technology
   - 1.2. The Chemical Processes during Cremations
   - 1.3. The Cremation Process
2. Cremation Technology of Coke-Fired Furnaces
   - 2.1. Structure and Operation
   - 2.2. General Theoretical and Structural Principles
3. Origin and Development of Modern Cremation Furnaces
4. Cremation Experiments in Germany in the 1920s
5. Technical Developments of Cremation Furnaces in Germany in the 1930s
   - 5.1. Furnaces with Coke-Fed Gasifiers
   - 5.2. Furnaces Heated with City Gas
   - 5.3. Electrically Fired Furnaces
6. The Duration of the Cremation Process
   - 6.1. Cremation Furnace with a Coke-Fed Gasifier
   - 6.2. Cremation Furnace with Briquette-Fed Gasifier
   - 6.3. Cremation Furnace Heated with Gas
   - 6.4. Cremation Furnace Fired Electrically
7. Heat Balance of a Coke-Fed Cremation Furnace
8. Legal, Ethical and Professional Standards for Cremations in Germany
9. Cremation Statistics
   - 9.1. Statistics for Germany (1878-1939)
   - 9.2. Statistics of Other Countries
10. Mass Cremation for Hygienic and Sanitary Purposes
11. Notes on Present-Day Cremation Furnaces

Section II: J.A. Topf & Söhne

1. Historical Notes on Topf & Söhne
2. The Topf Cremation Furnaces for Civilian Use
   - 2.1. The Cremation Furnace with a Coke-Fed Gasifier
   - 2.2. The Gas-Fired Cremation Furnace
   - 2.3. The Cremation Furnace with Electrical Heating.
3. The Topf Patents of the 1920s and 1930s
4. Topf Waste Incinerators
5. Topf Cremation Furnaces for Concentration Camps
   - 5.1. The Coke-Fired Cremation Furnace with One Muffle
   - 5.2. The Oil-Fired Mobile Cremation Furnace with Two Muffles

5.3. The Coke- or Oil-Fired Cremation Furnace with Two Muffles
5.4. The Coke-Fired Cremation Furnace with Two Muffles Placed Opposite Each Other
6. The Topf Co. and the Construction of the Cremation Furnaces at Auschwitz-Birkenau
6.1. The Furnaces of Crematorium I at Auschwitz
6.2. The Furnaces of Crematoria II and III at Birkenau
6.3. The Furnaces of Crematoria IV and V at Birkenau
7. Structure and Operation of the Topf Cremation Furnaces at Auschwitz-Birkenau
7.1. The Coke-Fired Double-muffle Cremation Furnace Auschwitz Type
7.2. The Coke-Fired Triple-Muffle Furnace
7.3. The Coke-Fired Topf 8-Muffle Cremation Furnace
7.4. The Plans for Mass Cremations at Auschwitz Birkenau
8. The Duration of the Cremation Process in the Topf Furnaces at Auschwitz-Birkenau
8.1. The Documents
8.2. Richard Kessler's Cremation Experiments
8.3. The List of Cremations in the Gusen Crematorium
8.4. The List of Cremations at the Westerbork Crematorium
8.5. Conclusions
9. The Cremation Capacity of the Furnaces in the Crematoria at Auschwitz-Birkenau
9.1. Continuous Operation of the Furnaces
9.2. Concurrent Cremation of Several Corpses
9.3. Soviet and Polish Technical Investigations
9.4. Maximum Theoretical Cremation Capacity
9.5. Normal Cremation Capacity
9.6. Discussion of the Zentralbauleitung Letter of 28 June 1943
9.7. The Auschwitz-Birkenau Crematoria in the General Operation of the Camp
10. Heat Balance of the Topf Furnaces at Auschwitz-Birkenau
10.1. Remarks on the Method Used
10.2. Technical Data
10.3. Heat Balance of Double-Muffle Furnace at Gusen
10.4. Heat Balance of Double-Muffle Furnace at Auschwitz
10.5. Remarks on the Heat Balance
10.6. Heat Balance for the Topf Triple-Muffle Furnace
10.7. Heat Balance for the Topf 8-Muffle Furnace
10.8. Observations Concerning the Consumption of the Triple-Muffle and 8-Muffle Furnaces
10.9. A Comparison with the Westerbork and the Kori Slaughterhouse Furnaces
10.10. Some Thermal Aspects of the Triple-Muffle Furnace
10.11. On Claims of Flaming Chimneys
11. The Cremation Furnaces Built by Other German Companies: Kori, Ignis-Hüttenbau and Didier
11.1. Historical Remarks Concerning the H. Kori Co. of Berlin
11.2. The Coke-Fired Kori Cremation Furnaces for the Concentration Camps
11.3. The Oil-Fired Kori Cremation Furnaces for the Concentration Camps

11.4. The Oil-Fired Cremation Furnaces Built by Ignis-Hüttenbau A.G. at the Terezín Crematorium
11.5. The Didier Cremation Furnaces for Concentration Camps
11.6. Comparison of the Designs by Kori, Ignis-Hüttenbau, Didier, and Topf
12. The Topf Furnaces and Legislation on Cremations in Greater Germany at the Outset of World War II

Appendices
1. Tables
2. Glossary
3. Symbols
4. Abbreviations of Archive Names
5. Bibliography
   5.1. Alphabetical Listing
   5.2. Subject Listing
6. Indices
   6.1. Names
   6.2. Concentration Camps
   6.3. Crematorium Locations (Civilian)

Part 2: Documents (separate book)

List of Documents
I. Civilian Cremation Furnaces
II. Topf, Civilian Activities
III. Topf, Correspondence with the SS

Part 3: Photographs (this book)

page

List of Photographs 9
I. Photographs 1-35: Gusen 25
II. Photographs 36-50: Dachau 43
III. Photographs 51-85: Mauthausen 51
IV. Photographs 86-110: Auschwitz Main Camp 69
V. Photographs 111-215: Buchenwald 82
VI. Photographs 216-235: Auschwitz-Birkenau 137
VII. Photographs 236-332: KORI Cremation Furnaces 149
A. Photographs 236-247: Mauthausen 149
B. Photographs 248-269: Dachau 155
C. Photographs 270-284: Stutthof, Coke-Fired 166
D. Photographs 285-317: Majdanek, Coke-Fired 174
E. Photographs 318-327: Majdanek, Naphtha-Fired 193
F. Photographs 328-329: Stutthof, Naphtha-Fired 199
G. Photographs 330-331: Trzebinia 200
H. Photograph 331a: Blechhammer 201
I. Photographs 332-334: Groß-Rosen 202

VIII. Photographs 335-344: KORI Furnaces in Other Camps 205
IX. Photographs 345-362: Terezín 212
X. Photographs 363-365: Urns 226
XI. Photographs 366-367: Stoking Tools 228
XII. Photographs 368-370: Cremation Experiments 230
XIII. Color Documents from Part 2 233

List of Photographs

page
Photograph 1: Original furnace body made of coated sheet metal with added masonry gasifiers at both sides. 25
Photograph 2: Cremation muffles. 26
Photograph 3: Ash doors of the muffles. At the sides the original combustion-air-intake holes. 26
Photograph 4: The furnace's left-hand gasifier with coke-loading door and the gasifier's primary air-intake door (with the shutter missing). 27
Photograph 5: Left-hand gasifier: Inside view, with the first opening connecting it to the left-hand muffle. The refractory brickwork shows evidence of fusion. 27
Photograph 6: Left-hand gasifier's primary air intake. 28
Photograph 7: Left-hand gasifier: slag/ash-removal door and service pit. 28
Photograph 8: The furnace's right-hand gasifier with coke-loading door and the gasifier's primary air intake. 29
Photograph 9: Right-hand gasifier: coke-loading door. 29
Photograph 10: Right-hand gasifier: primary air-intake door, ash-removal door and service pit. 30
Photograph 11: Left-hand muffle door: outside. 30
Photograph 12: Left-hand muffle door: inside. 31
Photograph 13: Right-hand muffle door: outside. 31
Photograph 14: Right-hand muffle door: inside. 32
Photograph 15: Left-hand muffle. 32
Photograph 16: Left-hand muffle: ash compartment with two openings connecting it to the gasifier. 33
Photograph 17: Left-hand muffle: inside. 33
Photograph 18: Left-hand muffle: ash compartment. Visible at the bottom left is the first opening connecting it to the gasifier. 34
Photograph 19: Left-hand muffle: Vaulted muffle ceiling with the outlet of one of the pipes connected to a blower. 34
Photograph 20: Left-hand muffle: partition wall with inter-muffle openings. 35
Photograph 21: Right-hand muffle. 35
Photograph 22: Right-hand muffle: to the left the partition wall with three inter-muffle openings. 36
Photograph 23: Right-hand muffle: detail of the partition wall with inter-muffle openings. 36
Photograph 24: Right-hand muffle: inside. 37
Photograph 25: Right-hand muffle: rear wall with opening for the flue gas. 37
Photograph 26: Right-hand muffle: Vaulted muffle ceiling with the outlet of

page
one of the pipes connected to a blower. 38
Photograph 27: Right-hand muffle: ash compartment with an opening connecting it to the gasifier. 38
Photograph 28: Right-hand muffle: lateral wall of muffle and ash compartment with an opening connecting it to the gasifier. 39
Photograph 29: Left-hand gasifier. 39
Photograph 30: Right-hand gasifier. 40
Photograph 31: The rear of the furnace with chimney (right-hand side). 40
Photograph 32: The rear of the furnace with chimney going through the ceiling (right-hand side). 41
Photograph 33: The rear of the furnace with chimney (left-hand side). 41
Photograph 34: The rear of the furnace with chimney (left-hand side) with an access door to a pilot flame at the chimney's base. The circular sheet metal welded to the chimney's base closes the original opening for a forced-draft blower. 42
Photograph 35: Upper side of the furnace (from the right). 42
Photograph 36 (top) and 36a (bottom): Original furnace body of coated sheet metal with masonry gasifiers added to its sides. 43
Photograph 37: Original furnace body with left-hand masonry gasifier. The furnace body (with muffle doors, ash doors and original combustion-air-intake holes bolted shut by two discs) is the same as that at the Gusen Concentration Camp. The gasifier sports the large coke-loading door and the small doors for the primary air to the hearth (bottom) and the primary air to the gasifier (top). The ash door is located in the service pit closed by the grate visible at the foot of the gasifier 44
Photograph 38: Original furnace body with right-hand masonry gasifier. 44
Photograph 39: Left-hand gasifer: large coke-loading door (right), small doors for the primary air to the hearth (bottom) and the primary air to the gasifier (top). 45
Photograph 40: Inside of the right-hand muffle with muffle grate. 45
Photograph 41: Vaulted ceiling of the left-hand muffle; to the right: outlets of pipes connected to the blower. 46
Photograph 42: Vaulted ceiling of the right-hand muffle; to the left: outlets of pipes connected to the blower. 46
Photograph 43: Muffle doors. 47
Photograph 44: Outside of left-hand muffle door. 47
Photograph 45: Rear of the furnace, right-hand side. At the top of the gasifier, the rear part of the original oil tank sticks out, which was recklessly walled-in. The furnace's original body is mounted on metal wheels. 48
Photograph 46: Rear side of the furnace seen from the right: Fuel tank (top left) and metal wheels of the furnace body (bottom). 48
Photograph 47: Rear view of the furnace; base of the chimney with an open service door at the right-hand side. The square metal sheet welded to the chimney's bottom closes the opening for the original forced-draft blower. 49

page

Photograph 48: Central part of the chimney. 49
Photograph 49: Top part of the chimney. 50
Photograph 50: Left-hand side of the furnace; background: open service door for the pilot flame at the chimney's base. 50
Photograph 51. Furnace front. 51
Photograph 52 & 53: Left-hand muffle. On the left muffle wall four holes for introducing combustion air can be seen. The grate bars are visible beneath the corpse-introduction stretcher. 52
Photograph 54: Left-hand muffle with four holes for introducing combustion air. 53
Photograph 55: Right-hand muffle. On the right muffle wall four holes for introducing combustion air can be seen.. 53
Photograph 56: as above. 54
Photograph 57: Combustion-air channel of the left-hand muffle, closed with the door visible in the next photograph. 54
Photograph 58: Door for the combustion-air channel of the left-hand muffle. 55
Photograph 59: Door for the combustion-air channel of the right-hand muffle 55
Photograph 60: Vaulted ceiling of the left-hand muffle; outlets of pipes connected to the blower. 56
Photograph 61: Vaulted ceiling of the right-hand muffle; outlets of pipes connected to the blower. 56
Photograph 62: Right-hand muffle; the three inter-muffle openings can be seen to the left. 57
Photograph 63: Left-hand muffle; the three inter-muffle openings can be seen to the right. 57
Photograph 64: as above, close-up. 58
Photograph 65: as above, close-up. 58
Photograph 66: The muffle doors 59
Photograph 67: Left-hand muffle door, inside, and stretcher. 59
Photograph 68: Left-hand muffle door, outside. 60
Photograph 69: Left-hand muffle with open ash door. 60
Photograph 70: Right-hand muffle with open ash door. 61
Photograph 71: Ash chamber of the right-hand muffle. 61
Photograph 72: Ash chamber of the left-hand muffle; at the top the bars of the muffle grate. On the left in the rear part of the wall are two small square openings of a combustion-air intake connected to a channel which opens on the left side of the furnace (see Photos 73f.). In front of those openings is the large opening of the flue-gas outlet; to the right the large opening connects to the ash receptacle of the right-hand muffle. 62
Photograph 73: Left side of the furnace: Door of the combustion-air-intake channel leading into the ash chamber of the left-hand muffle. 62
Photograph 74: as above, close-up. 63
Photograph 75: Rear side of the furnace with the gasifiers. 63

page
Photograph 76: Air pipe originally connected to a blower. 64
Photograph 77: Rear side of the furnace with the gasifiers and service pit. 64
Photograph 78: Rear side of the furnace with the gasifiers sporting the coke-loading doors (top) the ash-chamber doors (large door at center bottom) and the combustion-air-intake doors (bottom, small doors). 65
Photograph 79: as above; coke-loading door of the gasifier heating the right-hand muffle. 65
Photograph 80: as above, the gasifiers' ash-chamber doors. 66
Photograph 81: as above; the left-hand combustion-air-intake door. 66
Photograph 82: Grate of the left-hand gasifier (viewed from the rear). 67
Photograph 83: Loading system of the right-hand muffle: rod mounted to the frame, movable roller device, and stretcher for the corpse. 67
Photograph 84: as above, left-hand muffle. 68
Photograph 85: as above, viewed from top: the movable roller device on which the bars of the corpse stretcher rests. 68
Photograph 86: Crematorium I or Old Crematorium at Auschwitz. The chimney is a post-war reconstruction. 69
Photograph 87: Furnace no. 1 with two corpse-introduction carts. 69
Photograph 88: as above. 70
Photograph 89: as above. 70
Photograph 90: Furnace no. 2. The reconstruction omitted the transverse anchor bars and the combustion-air-intake channels next to the muffle doors; in addition, the muffle doors were reversed. Compare Photo 51. 71
Photograph 91: as above. 71
Photograph 92: Furnace no. 1: inside of a muffle. The masonry was artificially blackened. 72
Photograph 93: Furnace no. 2: grate of the left-hand muffle. 72
Photograph 94: Furnace no. 2: inside the right-hand muffle. 73
Photograph 95: as above; grate of the right-hand muffle. 73
Photograph 96: Furnace no. 1, right-hand side. Original doors of combustion-air channels. The Polish reconstructions did not include those channels. The number, type and position of the doors are also wrong. The larger door originally belonged to an eight-muffle furnace, and the smaller door was located lower. Cf. Photo 73. 74
Photograph 97: Furnace no. 1, rear side. The furnaces were reconstructed without gasifiers. The gasifiers' coke-loading doors are therefore necessarily in the wrong position over those of the ash-chamber doors. See Photo 78. 74
Photograph 98: Furnace 2, rear: same reconstruction errors as for Furnace no. 1. 75
Photograph 99: Furnace 2: original gasifier grate with seven longitudinal bars and two transverse bars. 75
Photograph 100: Ruins of the foundations of Furnace no. 3: service pit and the gasifier hearths seen from the top. 76

page

Photograph 101: as above, seen from the rear: original grate of the left-hand gasifier and the two transverse support bars of the right-hand grate. The bar with the rollers, originally attached to the ceiling, was used to operate the furnace's two flue dampers. 76
Photograph 102: Ruins of furnace no. 3: flue-duct opening of the left-hand muffle. 77
Photograph 103: Ceiling of the furnace hall: ventilation opening over Furnace no. 1. 77
Photograph 104: Roof of Crematorium I: The two ventilation chimneys of the cremation furnaces (black and grey). 78
Photograph 105: Transverse rails and rotating platform (turntable). 78
Photograph 106: Turntable for corpse cart. 79
Photograph 107: Crematorium I at Auschwitz: cremation-furnace parts stored in the former coke-storage room. 79
Photograph 108: as above. 80
Photograph 109: as above. 80
Photograph 110: Commemorative plaque in the furnace hall of Crematorium I. 81
Photograph 111: SS photo of the TOPF coke-fired triple-muffle furnaces at Crematorium II at Birkenau. APMO, microfilm no. 287. 82
Photograph 112: TOPF triple-muffle cremation furnaces in the Crematorium at Buchenwald Concentration Camp. 82
Photograph 113: SS photo of the TOPF coke-fired triple-muffle furnaces at Crematorium II at Birkenau. APMO, microfilm no. 290. 83
Photograph 114: TOPF triple-muffle cremation furnaces in the Crematorium at Buchenwald Concentration Camp. 83
Photograph 115: SS photo of the TOPF coke-fired triple-muffle furnaces at Crematorium II at Birkenau. APMO, microfilm no. 290. 84
Photograph 116: TOPF triple-muffle cremation furnace in the Crematorium at Buchenwald Concentration Camp. 84
Photograph 117: as above, coke- or naphtha-fired furnace, front view. 85
Photograph 118: as above, left-hand front view. 85
Photograph 119: as above 86
Photograph 120: as above, right-hand front view. 86
Photograph 121: as above, right-hand side. 87
Photograph 122: as above, coke-fired-only model (no oil tank on top). 87
Photograph 123: as above, left-hand front view. 88
Photograph 124: as above, close-up of the furnace's left half. 88
Photograph 125: as above, right-hand front view. 89
Photograph 126: as above, left-hand rear view. with coke-loading door of the gasifier 89
Photograph 127: as above, door of the left-hand muffle. 90
Photograph 128: Muffle door from a TOPF triple-muffle cremation furnace previously installed in either Crematorium II or III at Birkenau. 90

page

Photograph 129: TOPF coke-fired triple-muffle cremation furnace at Buchenwald Concentration Camp. Interior of the left-hand muffle door. 91
Photograph 130: same location as above, interior of the left-hand muffle of the TOPF coke- and naphtha-fired triple-muffle cremation furnace. 91
Photograph 131: as above; in the left-hand wall four openings of combustion-air channels are visible; below this the remnants of the muffle-grate bars and the walls slanted toward the ash chamber; in the back at the bottom is the opening to the gasifier..... 92
Photograph 132: as above; the apex of the vaulted ceiling sports four square openings which open into tubes supplying the muffle with combustion air. 92
Photograph 133; as above, close-up. 93
Photograph 134: as above, right-hand muffle wall with rectangular openings connecting this side muffle to the center muffle. 93
Photograph 135: as above, central muffle. Both side walls have three rectangular openings connecting it to the side muffles. 94
Photograph 136: as above, close-up. 94
Photograph 137: as above, showing five of the rectangular inter-muffle openings, four square openings in the ceiling and one in the back wall for combustion-air supply. 95
Photograph 138: as above, rectangular inter-muffle openings in the right-hand muffle wall..... 95
Photograph 139: as above; right-hand muffle. Foreground: the stretcher of the corpse-introduction cart. The opening of the naphtha burner can be seen in the wall in the background..... 96
Photograph 140: Coke-fired triple-muffle furnace, left-hand muffle. Left wall: square openings of the combustion-air feed. Bottom: wall sloping into the ash chamber). Center bottom: opening to the gasifier. Right-hand wall: rectangular inter-muffle openings. The muffle-grate bars have been ripped out. 96
Photograph 141: as above, left-hand muffle wall sloping into the ash chamber with bottom rear opening into the gasifier. 97
Photograph 142; as above, right-hand wall with rectangular openings to center muffle. 97
Photograph 143: as above, vaulted muffle ceiling with square openings for combustion-air supply. 98
Photograph 144: as above, center muffle, right-hand wall with rectangular openings to the right-hand muffle..... 98
Photograph 145: as above, right-hand muffle, left-hand wall with rectangular openings to the center muffle..... 99
Photograph 146: as above, vaulted muffle ceiling with square openings for combustion-air supply. 99
Photograph 147: as above, right-hand square openings of the combustion-air feed. Bottom: muffle grates. 100
Photograph 148: TOPF coke- or naphtha-fired triple-muffle cremation furnace.

page
Right-hand muffle. Doors closing the combustion-air channels of the muffle (top) and of the ash chamber (bottom). 100
Photograph 149: as above, the muffle's combustion-air-supply channel. 101
Photograph 150: as above, left-hand muffle. To the left of the large muffle door: doors closing the combustion-air channels of the muffle (top) and of the ash chamber (bottom). 101
Photograph 151: as above, the muffle's combustion-air-supply channel. 102
Photograph 152: as above, the ash chamber's combustion-air-supply channel. 102
Photograph 153: as above, both doors of the combustion-air channels. 103
Photograph 154: combustion-air-channel door with the Topf insignia, close-up. .. 103
Photograph 155: TOPF coke-fired triple-muffle cremation furnace. Front-side service pits with the left and center muffle's ash doors. 104
Photograph 156: as above, central muffle's ash chamber with the two lateral openings to the flue duct and a combustion-air-supply hole in the back..... 104
Photograph 157: as above, ash chamber of the right-hand muffle. 105
Photograph 158: TOPF triple-muffle cremation furnaces; right-hand rear view with the gasifier's coke-loading doors (top) and ash doors in the service pit (bottom)..... 105
Photograph 159: as above, left-hand rear view. 106
Photograph 160: TOPF coke- or naphtha-fired triple-muffle cremation furnace. Rear view, left-hand muffle. Naphtha burner (top) and the gasifier's coke-loading door (bottom). 106
Photograph 161: as above. 107
Photograph 162: as above, with opened coke-loading door. 107
Photograph 163: as above, view through the coke-loading door into the gasifier. . 108
Photograph 164: as above; inside of the gasifier. The masonry shows signs of fusion. 108
Photograph 165: as above; the gasifier's ash-chamber door (bottom) and the door of the gasifier's combustion-air channel (top right). 109
Photograph 166: as above, close-up of the gasifier's combustion-air channel. 109
Photograph 167: as above, view into the gasifier's ash chamber with the grate..... 110
Photograph 168: as above, central muffle. Crank operating the smoke-duct damper (top) and the door to the muffle's rear combustion-air channel. 110
Photograph 169: as above; doors to the muffle's (top) and the ash chamber's combustion-air channel (bottom). 111
Photograph 170: as above; close-up of the muffle's combustion-air channel. 111
Photograph 171: as above; close-up of the ash chamber's combustion-air channel 112
Photograph 172: as above; cement counter weight of the smoke-duct damper. 112
Photograph 173: as above, right-hand muffle. The gasifier's ash-chamber door (bottom) and the door of the gasifier's combustion-air channel (top left). 113
Photograph 174: as above; view into the gasifier's ash chamber with the grate..... 113
Photograph 175: Topf coke-fired triple-muffle cremation furnace. Rear view,

page
right-hand muffle: the gasifier's ash-chamber door (bottom) and its combustion-air-channel door (top left). 114
Photograph 176: as above, left-hand muffle: the gasifier's ash-chamber door (bottom) and its combustion-air-channel door (top right). 114
Photograph 177; as above; view into the gasifier's ash chamber with the grate. ... 115
Photograph 178: as above, front view, central muffle. The lowered movable roller device. The device is threaded through the mounting bar, can pivot vertically and move horizontally. 116
Photograph 179: as above, movable roller device put into pace for operation. 117
Photograph 180: as above, view into the muffle across the rollers. 117
Photograph 181: Corspe-introduction cart, left-hand side. 118
Photograph 182: Corspe-introduction cart, right-hand side. 118
Photograph 183: Corspe-introduction cart, rear view. 119
Photograph 184: Corspe-introduction cart, rear view, bottom part with wheels. ... 119
Photograph 185: view across the corspe-introduction cart with stretcher inside the muffle. 120
Photograph 186: Corpse-introduction cart, viewed from below. Edges of the loading stretcher running on the rollers. 120
Photograph 187: as above, close-up. 121
Photograph 188: Blowers located between the two furnaces. 121
Photograph 189: The furnaces' combustion-air blower, front view; the left tube feeds the furnace heated with either coke or naphtha, the right tube the coke-fired one (see Photo 188). 122
Photograph 190: as above, rear view. 122
Photograph 191: as above, close-up. 123
Photograph 192: Blower tube connected to the furnace heated with either naphtha or coke. At the tube's end, close to the furnace's wall, sits a valve for regulating the air flow. 123
Photograph 193: Blower tube connected to the coke-fired furnace. 124
Photograph 194: Tube from the combustion-air blowers to the furnaces; butterfly valve in the right-hand tube for regulating the air flow. 124
Photograph 195: Combustion-air blower for the oil burner of the furnace heated with either naphtha or coke. Rear view. 125
Photograph 196: as above, front view. 125
Photograph 197: as above, right-side rear view, with the combustion-air blower in the background. 126
Photograph 198: as above, left-side rear view with tube running into the furnaces. 126
Photograph 199: as above, tube detail. 127
Photograph 200: as above. 128
Photograph 201: as above, right-side rear view; tube connection with naphtha burner. 129
Photograph 202: TOPF coke- or naphtha-fired triple-muffle cremation furnace;

page
nafta tank, rear view. 130
Photograph 203: as above, left-side view. 130
Photograph 204: as above, rear view, naphtha burner of the left-hand muffle; connected to the naphtha burner are from above, the tube feeding oil from the naphtha tank, and from below, the tube from the combustion-air blower... 131
Photograph 205: Rear view of the two TOPF triple-muffle cremation furnaces..... 131
Photograph 206: A U.S. soldier in front of the central muffle of the TOPF coke- or naphtha-fired triple-muffle cremation furnace. U.S. Army photo of 1945... 132
Photograph 207: Crematorium at Buchenwald Concentration Camp. 132
Photograph 208: as above, close-up..... 133
Photograph 209; as above; hatch of the corpse chute into the underground morgue. 133
Photograph 210: as above; basement morgue, wooden corpse chute. 134
Photograph 211: as above; on the back wall, on the right, the manual controls for operating the freight elevator..... 134
Photograph 212: as above, freight elevator, front. 135
Photograph 213: as above, rear. 135
Photograph 214: as above, elevator door in the cremation hall, ground floor. 136
Photograph 215: as above; elevator cage viewed from the cremation hall above... 136
Photograph 216: Ruins of the furnace hall of Crematorium II (direction east-west). 137
Photograph 217: as above; rails for the corpse-introduction cart..... 138
Photograph 218: as above. 138
Photograph 219: as Photo 216; rails for the corpse-introduction cart to the first three furnaces and location of the transverse rails for the turntable (direction east-west). 139
Photograph 220: as above; direction west-east. 140
Photograph 221: as Photo 219; hole with the foundation of the chimney. 140
Photograph 222: Ruins of Crematorium V. Wrought-iron frame of the TOPF eight-muffle furnace and service pit. Polish photo of May 1945. APMO, negative no. 21334/141. 141
Photograph 223: as above, viewed from the other side. APMO, negative no. 21334/83. 141
Photograph 224: as above; right-hand (northern) service pit. Polish photo of May 1945. The man with the hat is the Polish investigating judge Jan Sehn. APMO, negative no. 21334/82..... 142
Photograph 225: as above; APMO, negative no. 21334/81. 142
Photograph 226: as beofre. Ash-chamber doors of the northwestern A pair of muffles. Foreground: iron tools (pokers, scrapers) and square grate irons of the gasifiers. 143
Photograph 227: as above, ash chamber's door frame of the muffle located in the north-western corner. Visible on the right is the door of the ash chamber's combustion-air channel..... 143

page

Photograph 228: Ruins of Crematorium V (1997). Wrought-iron frame of the Topf eight-muffle furnace (direction west-east). 144
Photograph 229: as above, direction south-north. 144
Photograph 230: as above; behind the iron frame: access ladder to the gasifier's service pit..... 145
Photograph 231: as above. Detail of the northern gasifier's frame irons (direction south-north). The two brackets visible below were used for mounting the gasifier's hearth door. 145
Photograph 232: as above. South service pit and access ladder. 146
Photograph 233: Ruins of Crematorium V (1997). Ruins of the two chimneys of the Topf eight-muffle furnace: north chimney in the foreground, south chimney in the background..... 147
Photograph 234: Ruins of Crematorium IV (1991). Gasifier's service pit (direction north-south). 148
Photograph 235: as above. Framework fragments of the TOPF eight-muffle furnace in the foreground (direction north-south)..... 148
Photograph 236: front view. 149
Photograph 237: as above, close-up of the corpse-introduction stretcher. 149
Photograph 238: as above, right-hand side; in the wall the chimney damper. 150
Photograph 239: Inside the muffle. 150
Photograph 240: as above; left-hand muffle wall with opening for the combustion-air supply. 151
Photograph 241; as above, close-up of combustion-air-supply holes..... 151
Photograph 242: as above, right-hand side..... 152
Photograph 243: ash chamber seen through the ash-chamber door..... 152
Photograph 244: rear view. 153
Photograph 245: left-hand side view; the gasifier's coke-loading door (top) and ash door (bottom)..... 153
Photograph 246: gasifier grate. 154
Photograph 247: Information sign on the support column of the furnace hall stating in German, French, Russian and Italian: "First cremation facility. This first Mauthausen cremation facility was operating from 4 May 1940 until 3 May 1945."..... 154
Photograph 248: New crematorium building at Dachau ("Baracke X") 155
Photograph 249: Location of three of the four furnaces. 155
Photograph 250: the fourth furnace, muffle door. 156
Photograph 251: as above, ash-chamber door and ash receptacle in the ash chamber; to either side: combustion-air inlets; foreground: metal stand with rollers for the corpse-introduction stretcher..... 156
Photograph 252: as above, close-up of the muffle door. 157
Photograph 253: Second furnace, inside the muffle; left-hand side with three opening for combustion-air supply. 157
Photograph 254: as above, right-hand side..... 158

page

Photograph 255: Fourth furnace, front view: metal housing of the muffle door's corpse-retaining plate made of refractory clay; wire rope, pulley and counterweight for its operation. 158
Photograph 256: as above. 159
Photograph 257: First furnace, right-hand side: two doors of the auxiliarly hearth (center bottom): coke-loading door (rear center), and main-ash-chamber door of the main gasifier (rear bottom). 159
Photograph 258: Rear view of Furnaces nos. 2 through 4 (front to back). 160
Photograph 259: Rear view of the first furnace; inspection door of the vertical smoke duct. Wire and pulleys for operating the smoke-duct damper, visible in Photo 258 on the floor at the bottom of the furnace. 160
Photograph 260: First furnace, the auxiliary gasifier's service doors: loading door (top) and ash-chamber door (bottom). 161
Photograph 261: Coke-loading door of the main gasifier. 161
Photograph 262: Ash-chamber door of the main gasifier. 162
Photograph 263: View into the main gasifiers. 162
Photograph 264: View through the main gasifier's ash-chamber door onto the coke grate. 163
Photograph 265: Second furnace, front view. Muffle with stretcher and lowered corpse-retaining plate made of fireclay. 163
Photograph 266: as above. 164
Photograph 267: First furnace. Muffle without stretcher and raised refractory corpse-retaining plate. 164
Photograph 268: as above, close-up of muffle with corpse grate. 165
Photograph 269: Staff at the new crematorium at work. SS photo of 1944. 165
Photograph 270: The furnaces after the war in 1945. 166
Photograph 271: The furnace in 1997 in the crematorium reconstructed by the Poles. 166
Photograph 272: The inside of the left-hand muffle. 167
Photograph 273: The ash chamber of the left-hand muffle. Top: underside of the muffle's grate bars. On the left wall: opening connecting it with the auxiliary hearth. At the back: the gasifier's pit. 167
Photograph 274; The inside of the right-hand muffle. 168
Photograph 275: as above, ash chamber. 168
Photograph 276: Right-hand furnace. To the left: coke-loading door (center) and ash door (bottom) of the auxiliary gasifier. Center: double-leaf coke-loading door of the main gasifier with the ash-chamber door beneath. 169
Photograph 277: Inside the right-hand furnace's main gasifier viewed through the ash-chamber door. The hearth's grate has been damaged, with only four remaining bars leaning against the outer support bar. 169
Photograph 278: as above, seen through the coke-loading door. 1: door frame; 2: muffle; 3: muffle grate; 4: gasifier pit; 5: ash chamber. 170
Photograph 279: Inside of the muffle seen through the main gasifier's coke-

page
loading door. In the right-hand wall: openings for combustion-air supply. Top in the background: the opening of the smoke-gas outlet. 170
Photograph 280: Left-hand furnace; doors of the auxiliary gasifier. 171
Photograph 281: as above. View into the auxiliary gasifier. Background: the wall of the muffle's ash chamber. Foreground: the end of an iron bar from the auxiliary hearth grate. 172
Photograph 282: as above. The muffle's ash chamber seen through the auxiliary gasifier's ash-chamber door. 172
Photograph 283: Right-hand furnace, inside of the auxiliary gasifier with the muffle's ash chamber wall in the background and the muffle grate above. 173
Photograph 284: as above; right-hand wall of the muffle's ash chamber as seen from the auxiliary gasifier's ash chamber; top: vaulted muffle-grate bars. 173
Photograph 285: Polish reconstruction of the crematorium at the former Lublin-Majdanek concentration camp 174
Photograph 286: The cremation furnace after Soviet capture in July 1944. 174
Photograph 286a: as above, section enlargement: the crematorium ruins. 175
Photograph 286b: as above; the furnaces. 175
Photograph 286c: as above 176
Photograph 287: Row of cremation furnaces with five muffles, front view. 176
Photograph 288: as above, first furnace from the left. 177
Photograph 289: as above; first recuperator. 177
Photograph 290: as above, second furnace from the left. 178
Photograph 291: as above, third furnace from the left. 178
Photograph 292: as above, fourth furnace from the left. 179
Photograph 293: as above, second recuperator. 179
Photograph 294: as above, fifth furnace from the left. 180
Photograph 295: as above, close-up of the muffle. 180
Photograph 296: The center furnace, close-up of the muffle. 181
Photograph 297: Vaulted ceiling of the first muffle; in the side walls the openings of the combustion-air-supply channels can be seen. 181
Photograph 298: as above, second muffle. 182
Photograph 299: as above, third, center muffle. 182
Photograph 300: as above, fourth muffle. 183
Photograph 301 as above, fifth muffle. 183
Photograph 302: Vertical duct of the flue-gas outlet. 184
Photograph 303: Access door to the post-combustion area. 184
Photograph 304: Ash-extraction door with the first bar of the post-combustion grate visible. 185
Photograph 305: Right-hand rear view of the five-furnace device. 185
Photograph 306: as above, from the left-hand side. 186
Photograph 307: as above. 186
Photograph 308: as above. Hot-water pipes of the recuperator. 187

page

Photograph 309: Front view from the right-hand side. The brick structure at top contains the smoke duct, with an inspection door on the side. 188
Photograph 310: as above, smoke duct with inspection door. 188
Photograph 311: The gasifier grate. 189
Photograph 312: as above 189
Photograph 313: Inside of a furnace seen from the gasifier's coke-loading door. Foreground: the gasifier; behind it: the ash chamber with the ash doors in the background; above that: the muffle's fireclay grate; top: the muffle. 190
Photograph 314: as above; bottom: the ash chamber with the ash-chamber-access door in the background; above that: the muffle's fireclay grate; top: the muffle. 190
Photograph 315: Inside of the gasifier of the TOPF furnace at the Gusen concentration camp. The refractory lining shows extensive fusion. 191
Photograph 316: as above. 191
Photograph 317: Sign displayed in the crematorium of the Lublin Concentration Camp stating in five languages: "The crematorium was built in autumn 1943. It was heated with coke. The bodies were cremated at a temperature of about 700°C. The daily yield was about 1000 bodies." 192
Photograph 318: front view of the furnace. 193
Photograph 319: as above; top: the muffle door; bottom center: ash-chamber door; bottom left and right: combustion-air inlets. 193
Photograph 320: Inside of the muffle. Bottom: the refractory grate; on the back wall: the main burner's nozzle; on the side walls: openings of the combustion-air-supply channels. 194
Photograph 321: as above; the vaulted muffle ceiling with the smoke-duct opening in the foreground. 194
Photograph 322: as above; the refractory grate; bottom: ash-chamber door. 195
Photograph 323: Ash chamber; top: the underside of the muffle's refractory grate; background: the auxiliary burner's nozzle. 196
Photograph 324: left-hand side of the furnace. 197
Photograph 325: as above. In the upper part of the furnace can be seen the combustion-air pipe for the burners (left), the support bars for the fan and its motor (center), and the base of the chimney (right). 197
Photograph 326: right-hand side; bottom right: side inspection door beneath a combustion-air inlet. 198
Photograph 327; rear view; combustion-air pipe with main (top) and auxiliary burners (bottom). 198
Photograph 328: The furnace right after the camp's Soviet capture in 1945, 199
Photograph 329: The furnace as exhibited in the camp museum in June 1997. © Carlo Mattogno 199
Photograph 330: Front view of the furnace. The interior of the furnace was completely destroyed. At the top the conical chimney (center), the blower (left) and the naphtha tank (right). 200

page
Photograph 331: Right-hand side of the furnace with the naphtha tank in the foreground. 200
Photograph 331a: Naphtha-fired cremation furnace at Blechhammer sub-camp. Source: http://commons.wikimedia.org/wiki/Image:..... 201
Photograph 332: Furnace on the foundations of the former cremation hall. 202
Photograph 333: Front view. In the foreground the stand with the two rollers for introducing the stretcher. 202
Photograph 333a: rear view. Left-hand side: naphtha tank; below it: combustion-air inlet and access door; right-hand side: combustion-air pipes; rear end: main (top) and auxiliary burner (bottom). 203
Photograph 333b: as above. The air pipes were originally connected to a blower installed on the shelf to the right..... 203
Photograph 334: Interior. The introduction stretcher moved with four metal rollers on two angle irons. The opening in the back wall housed the main burner. The refractory lining has been completely removed. 204
Photograph 335: KORI coke-fired cremation furnace at the Flossenbürg Camp. Source: http://commons.wikimedia.org/wiki/File:Crematory_oven_-_Flossenbürg.jpg 205
Photograph 336: KORI coke-fired cremation furnace at the Ebensee Camp. Source: www.profit-over-life.org/teachers_guide/austria/mauthausen_kz/mauthausen-ebensee_crematorium.html..... 205
Photograph 337: Ruins of the KORI coke-fired cremation furnace at the Sachsenhausen Concentration Camp. Source: http://snapeatrepeat.com/tag/sachsenhausen-concentration-camp/..... 206
Photograph 338: KORI coke- and naphtha-fired cremation furnace at the Ravensbrück Concentration Camp. Source: http://mmlorusso.blogspot.com/2011/03/his-will-is-our-hiding-place-cont.html..... 206
Photograph 339: KORI naphtha-fired cremation furnace at the Bergen-Belsen Concentration Camp. Source: http://galleryhip.com/bergen-belsen-liberation.html..... 207
Photograph 340: KORI naphtha-fired cremation furnace at the Dora-Mittelbau Concentration Camp. Source: http://commons.wikimedia.org/wiki/File:210509_Krematorie_Dora_Mittelbau_01.JPG..... 208
Photograph 341: KORI naphtha-fired cremation furnace at the Natzweiler-Struthof Concentration Camp. Source: http://commons.wikimedia.org/wiki/File:Natzweiler-Struthof_krematorium.JPG..... 209
Photograph 342: KORI naphtha-fired cremation furnace at the Neuengamme Concentration Camp. Source: www.kz-gedenkstaette-neuengamme.de/typo3temp/pics/5f467c62d5.jpg 210
Photograph 343: KORI naphtha-fired cremation furnace at the Sachsenhausen Concentration Camp. Source: Sachsenhausen, Kongress-Verlag, Berlin

page
1962, p. 84.....210
Photograph 344: KORI naphtha-fired cremation furnace at the Vught Concentration Camp. Source: http://ww2today.com/wp-content/uploads/2014/11/vught-crematoria.jpg.....211
Photograph 345: The four furnaces viewed from above. On the right-hand wall, top, are the naphtha tanks.....212
Photograph 345a: as above, viewed from eye level. Source: http://en.wikipedia.org/wiki/Theresienstadt_concentration_camp.....212
Photograph 346: Left-hand furnace of the front pair, front view, with the corpse-introduction cart. 213
Photograph 347: as above; left-hand side and rear of the furnace. 213
Photograph 348: as above, rear view. 214
Photograph 349: as above; on the right, next to the wall, is the naphtha preheater behind a long scraper.....215
Photograph 350: Right-hand furnace of the front pair, rear view, naphtha burner. 216
Photograph 351: Left-hand furnace of the front pair, rear view; the three service doors: for the muffle (top), the post-combustion chamber (center) and the ash chamber with the ash receptacle (bottom). 217
Photograph 352: as above; the muffle's inside seen from its rear service door. In the foreground the front part of the corpse-introduction cart.....218
Photograph 353: as above, with the introduction cart pulled out. In the foreground, the shaft of the scraper to move cremation remains. 218
Photograph 354: as above; inside of the post-combustion chamber seen through its rear service door. 219
Photograph 354a: as above; close-up.....219
Photograph 355: as above; inside of the ash chamber seen through its rear service door, with the corroded iron ash container. 220
Photograph 356: Forced-draft blower of the front pair of furnaces, with suction duct (left), chimney duct (center) and the motor (right). In the background left and right the two combustion-air blowers.....220
Photograph 357: as above, side view.....221
Photograph 358: Combustion-air blower for the left-hand furnace of the front pair. 222
Photograph 359: Closing damper of the right-hand furnace of the rear pair of furnaces.....222
Photograph 360: left-hand furnace of front pair, front view; the damper's steel cable and pulley attached to the ceiling. 223
Photograph 361: Left-hand furnace of the rear pair, front view, with the corpse-introduction cart. 224
Photograph 361a: Left-hand furnace of the front pair, front view, with the corpse-introduction cart. 224
Photograph 362: Rough wooden coffin for cremation, left of the above furnace...225

page
Photograph 363: Urns stored in a showcase of the Lublin-Majdanek Camp 226
Photograph 364: Urns stored in a showcase of the Buchenwald Concentration Camp..... 226
Photograph 364a: as above, close-up. 227
Photograph 365: Urns found in the crematorium of the Natzweiler-Struthof Concentration Camp in 1945. From Jean-Claude Pressac, The Struthof album, Beate Klarsfeld Foundation, New York, 1985. p. 56. 227
Photograph 366: Stoker tools in the crematorium of Stutthof Concentration Camp (June 1997): two stokers and a scraper. © Carlo Mattogno. 228
Photograph 367: as above, close-up. 229
Photograph 368: Combustion experiment of animal fat conducted by the author on 21 October 1994. 230
Photograph 369: as above, 10 January 1995. 231
Photograph 370: as above..... 232
Document 253: Condition of a corpse after thirty minuts of cremation. Source: Michael Bohnert, Thomas Rost, Stefan Pollak, “The degree of destruction of human bodies in relation to the duration of the fire,” in: Forensic Science International, 95, 1998, p. 15. 233
Document 254: as above, after forty minutes. 233

I. Photographs 1-35: Gusen

TOPF double-muffle mobile cremation furnace, heated with naphtha, converted to a stationary, coke-fired furnace at Concentration Camp Gusen. July 1991. © Carlo Mattogno for all photographs.

Photograph 1: Original furnace body made of coated sheet metal with added masonry gasifiers at both sides.

Photograph 2: Cremation muffles.

Photograph 3: Ash doors of the muffles. At the sides the original combustion-air-intake holes.

Photograph 4: The furnace's left-hand gasifier with coke-loading door and the gasifier's primary air-intake door (with the shutter missing).

Photograph 5: Left-hand gasifier: Inside view, with the first opening connecting it to the left-hand muffle. The refractory brickwork shows evidence of fusion.

Photograph 6: Left-hand gasifier's primary air intake.

Photograph 7: Left-hand gasifier: slag/ash-removal door and service pit.

Photograph 8: The furnace's right-hand gasifier with coke-loading door and the gasifier's primary air intake.

Photograph 9: Right-hand gasifier: coke-loading door.

Photograph 10: Right-hand gasifier: primary air-intake door, ash-removal door and service pit.

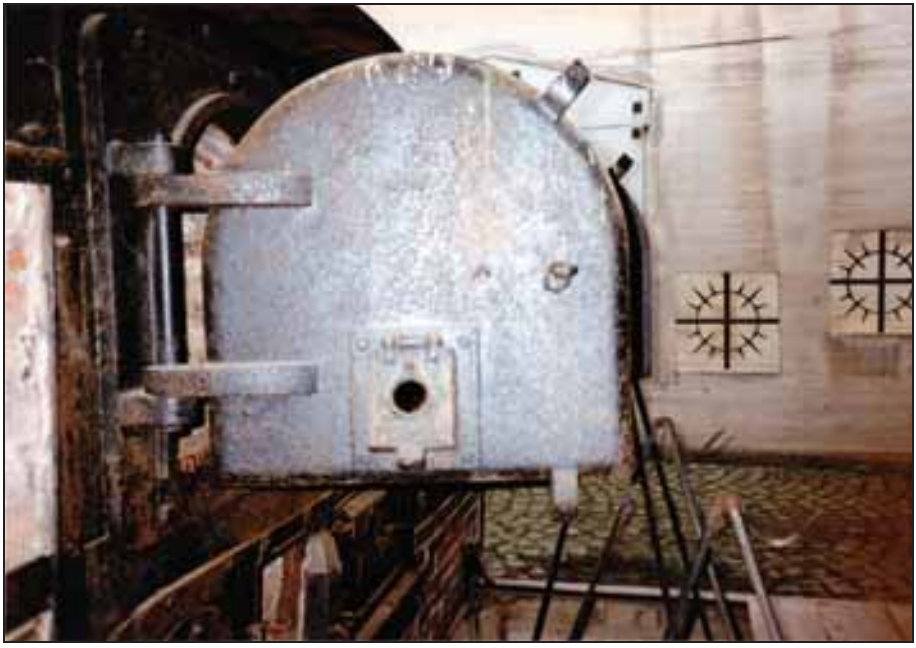

Photograph 11: Left-hand muffle door: outside.

Photograph 12: Left-hand muffle door: inside.

Photograph 13: Right-hand muffle door: outside.

Photograph 14: Right-hand muffle door: inside.

Photograph 15: Left-hand muffle.

Photograph 16: Left-hand muffle: ash compartment with two openings connecting it to the gasifier.

Photograph 17: Left-hand muffle: inside.

Photograph 18: Left-hand muffle: ash compartment. Visible at the bottom left is the first opening connecting it to the gasifier.

Photograph 19: Left-hand muffle: Vaulted muffle ceiling with the outlet of one of the pipes connected to a blower.

Photograph 20: Left-hand muffle: partition wall with inter-muffle openings.

Photograph 21: Right-hand muffle.

Photograph 22: Right-hand muffle: to the left the partition wall with three inter-muffle openings.

Photograph 23: Right-hand muffle: detail of the partition wall with inter-muffle openings.

Photograph 24: Right-hand muffle: inside.

Photograph 25: Right-hand muffle: rear wall with opening for the flue gas.

Photograph 26: Right-hand muffle: Vaulted muffle ceiling with the outlet of one of the pipes connected to a blower.

Photograph 27: Right-hand muffle: ash compartment with an opening connecting it to the gasifier.

Photograph 28: Right-hand muffle: lateral wall of muffle and ash compartment with an opening connecting it to the gasifier.

Photograph 29: Left-hand gasifier.

Photograph 30: Right-hand gasifier.

Photograph 31: The rear of the furnace with chimney (right-hand side).

Photograph 32: The rear of the furnace with chimney going through the ceiling (right-hand side).

Photograph 33: The rear of the furnace with chimney (left-hand side).

Photograph 34: The rear of the furnace with chimney (left-hand side) with an access door to a pilot flame at the chimney's base. The circular sheet metal welded to the chimney's base closes the original opening for a forced-draft blower.

Photograph 35: Upper side of the furnace (from the right).

II. Photographs 36-50: Dachau

TOPF double-muffle mobile cremation furnace, heated with naphtha, converted to a stationary, coke-fired furnace at Concentration Camp Dachau. December 1990. © CARLO MATTOGNO for all photographs.

Photograph 36 (top) and 36a (bottom): Original furnace body of coated sheet metal with masonry gasifiers added to its sides.

Photograph 37: Original furnace body with left-hand masonry gasifier. The furnace body (with muffle doors, ash doors and original combustion-air-intake holes bolted shut by two discs) is the same as that at the Gusen Concentration Camp. The gasifier sports the large coke-loading door and the small doors for the primary air to the hearth (bottom) and the primary air to the gasifier (top). The ash door is located in the service pit closed by the grate visible at the foot of the gasifier

Photograph 38: Original furnace body with right-hand masonry gasifier.

Photograph 39: Left-hand gasifer: large coke-loading door (right), small doors for the primary air to the hearth (bottom) and the primary air to the gasifier (top).

Photograph 40: Inside of the right-hand muffle with muffle grate.

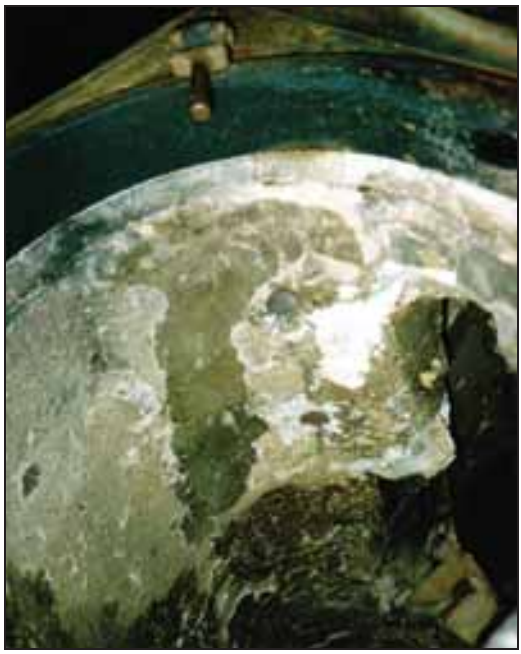

Photograph 41: Vaulted ceiling of the left-hand muffle; to the right: outlets of pipes connected to the blower.

Photograph 42: Vaulted ceiling of the right-hand muffle; to the left: outlets of pipes connected to the blower.

Photograph 43: Muffle doors.

Photograph 44: Outside of left-hand muffle door.

Photograph 45: Rear of the furnace, right-hand side. At the top of the gasifier, the rear part of the original oil tank sticks out, which was recklessly walled-in. The furnace's original body is mounted on metal wheels.

Photograph 46: Rear side of the furnace seen from the right: Fuel tank (top left) and metal wheels of the furnace body (bottom).

Photograph 47: Rear view of the furnace; base of the chimney with an open service door at the right-hand side. The square metal sheet welded to the chimney's bottom closes the opening for the original forced-draft blower.

Photograph 48: Central part of the chimney.

Photograph 49: Top part of the chimney.

Photograph 50: Left-hand side of the furnace; background: open service door for the pilot flame at the chimney's base.

III. Photographs 51-85: Mauthausen

TOPF coke-fired double-muffle cremation furnace at Concentration Camp Mauthausen. December 1990. © Carlo Mattogno for all photographs.

Photograph 51. Furnace front.

Photograph 52 & 53: Left-hand muffle. On the left muffle wall four holes for introducing combustion air can be seen. The grate bars are visible beneath the corpse-introduction stretcher.

Photograph 54: Left-hand muffle with four holes for introducing combustion air.

Photograph 55: Right-hand muffle. On the right muffle wall four holes for introducing combustion air can be seen..

Photograph 56: as above.

Photograph 57: Combustion-air channel of the left-hand muffle, closed with the door visible in the next photograph.

Photograph 58: Door for the combustion-air channel of the left-hand muffle.

Photograph 59: Door for the combustion-air channel of the right-hand muffle.

Photograph 60: Vaulted ceiling of the left-hand muffle; outlets of pipes connected to the blower.

Photograph 61: Vaulted ceiling of the right-hand muffle; outlets of pipes connected to the blower.

Photograph 62: Right-hand muffle; the three inter-muffle openings can be seen to the left.

Photograph 63: Left-hand muffle; the three inter-muffle openings can be seen to the right.

Photograph 64: as above, close-up.

Photograph 65: as above, close-up.

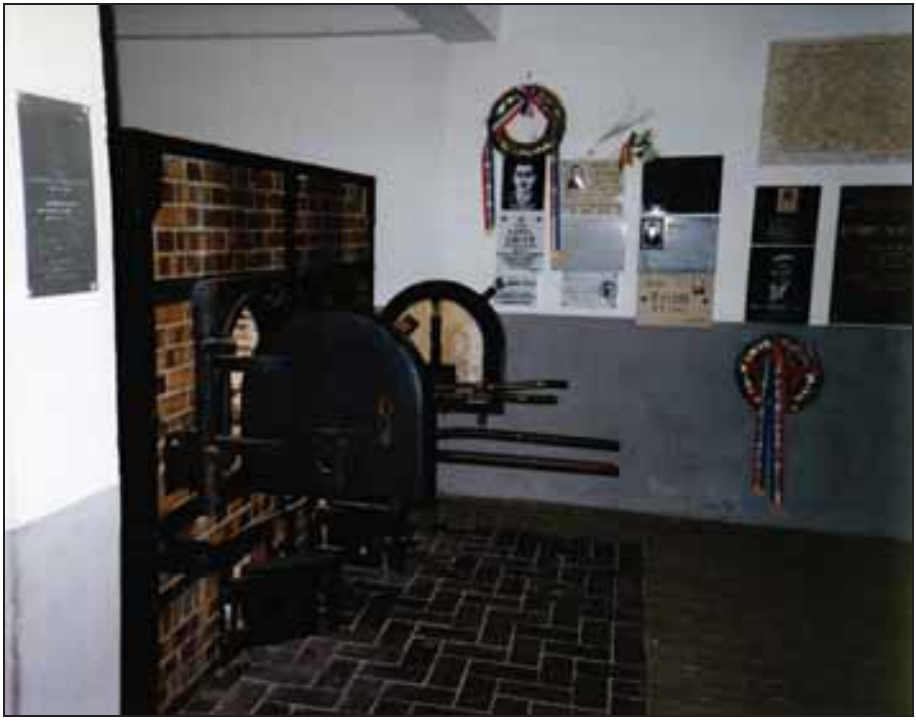

Photograph 66: The muffle doors

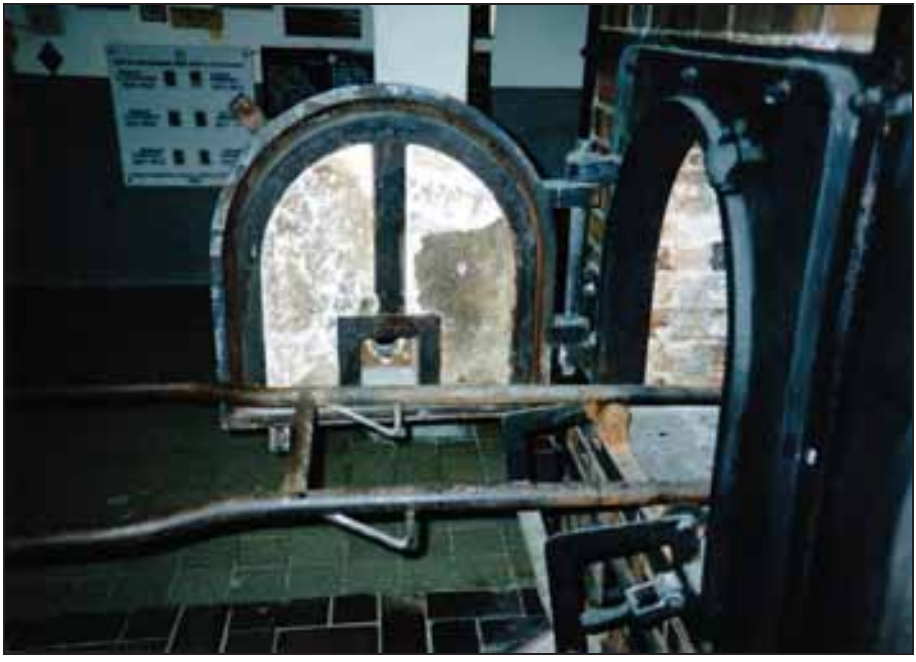

Photograph 67: Left-hand muffle door, inside, and stretcher.

Photograph 68: Left-hand muffle door, outside.

Photograph 69: Left-hand muffle with open ash door.

Photograph 70: Right-hand muffle with open ash door.

Photograph 71: Ash chamber of the right-hand muffle.

Photograph 72: Ash chamber of the left-hand muffle; at the top the bars of the muffle grate. On the left in the rear part of the wall are two small square openings of a combustion-air intake connected to a channel which opens on the left side of the furnace (see Photos 73f.). In front of those openings is the large opening of the flue-gas outlet; to the right the large opening connects to the ash receptacle of the right-hand muffle.

Photograph 73: Left side of the furnace: Door of the combustion-air-intake channel leading into the ash chamber of the left-hand muffle.

Photograph 74: as above, close-up.

Photograph 75: Rear side of the furnace with the gasifiers.

Photograph 76: Air pipe originally connected to a blower.

Photograph 77: Rear side of the furnace with the gasifiers and service pit.

Photograph 78: Rear side of the furnace with the gasifiers sporting the coke-loading doors (top) the ash-chamber doors (large door at center bottom) and the combustion-air-intake doors (bottom, small doors).

Photograph 79: as above; coke-loading door of the gasifier heating the right-hand muffle.

Photograph 80: as above, the gasifiers' ash-chamber doors.

Photograph 81: as above; the left-hand combustion-air-intake door.

Photograph 82: Grate of the left-hand gasifier (viewed from the rear).

Photograph 83: Loading system of the right-hand muffle: rod mounted to the frame, movable roller device, and stretcher for the corpse.

Photograph 84: as above, left-hand muffle.

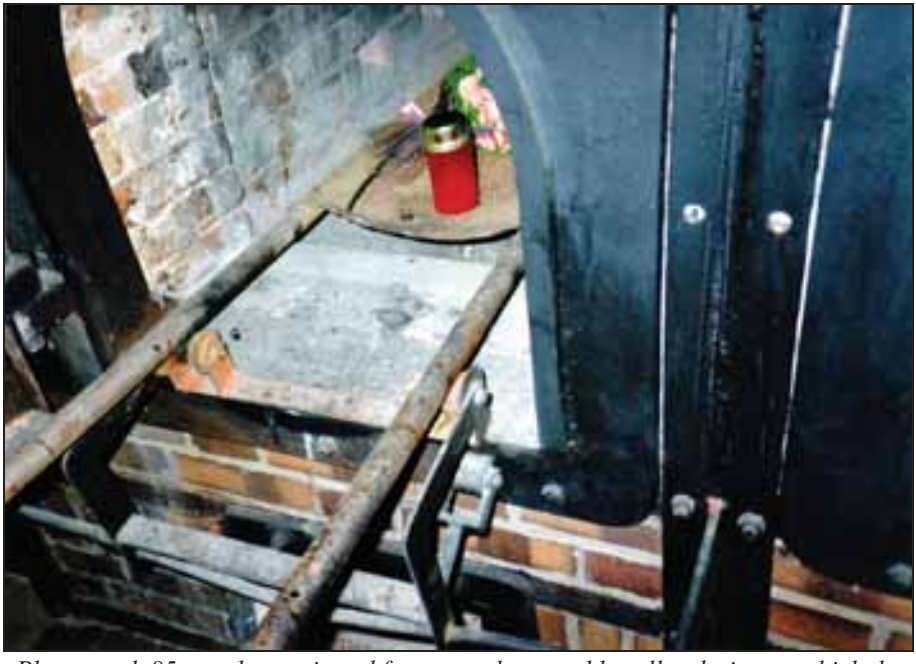

Photograph 85: as above, viewed from top: the movable roller device on which the bars of the corpse stretcher rests.

IV. Photographs 86-110: Auschwitz Main Camp

TOPF coke-fired double-muffle cremation furnaces at Crematorium I at Auschwitz (postwar reconstruction). July 1992. © Carlo Mattogno for all photographs.

Photograph 86: Crematorium I or Old Crematorium at Auschwitz. The chimney is a post-war reconstruction.

Photograph 87: Furnace no. 1 with two corpse-introduction carts.

Photograph 88: as above

Photograph 89: as above.

Photograph 90: Furnace no. 2. The reconstruction omitted the transverse anchor bars and the combustion-air-intake channels next to the muffle doors; in addition, the muffle doors were reversed. Compare Photo 51.

Photograph 91: as above.

Photograph 92: Furnace no. 1: inside of a muffle. The masonry was artificially blackened.

Photograph 93: Furnace no. 2: grate of the left-hand muffle.

Photograph 94: Furnace no. 2: inside the right-hand muffle.

Photograph 95: as above; grate of the right-hand muffle.

Photograph 96: Furnace no. 1, right-hand side. Original doors of combustion-air channels. The Polish reconstructions did not include those channels. The number, type and position of the doors are also wrong. The larger door originally belonged to an eight-muffle furnace, and the smaller door was located lower. Cf. Photo 73.

Photograph 97: Furnace no. 1, rear side. The furnaces were reconstructed without gasifiers. The gasifiers' coke-loading doors are therefore necessarily in the wrong position over those of the ash-chamber doors. See Photo 78.

Photograph 98: Furnace 2, rear: same reconstruction errors as for Furnace no. 1.

Photograph 99: Furnace 2: original gasifier grate with seven longitudinal bars and two transverse bars.

Photograph 100: Ruins of the foundations of Furnace no. 3: service pit and the gasifier hearths seen from the top.

Photograph 101: as above, seen from the rear: original grate of the left-hand gasifier and the two transverse support bars of the right-hand grate. The bar with the rollers, originally attached to the ceiling, was used to operate the furnace's two flue dampers.

Photograph 102: Ruins of furnace no. 3: flue-duct opening of the left-hand muffle.

Photograph 103: Ceiling of the furnace hall: ventilation opening over Furnace no. 1.

Photograph 104: Roof of Crematorium I: The two ventilation chimneys of the cremation furnaces (black and grey).

Photograph 105: Transverse rails and rotating platform (turntable).

Photograph 106: Turntable for corpse cart.

Photograph 107: Crematorium I at Auschwitz: cremation-furnace parts stored in the former coke-storage room.

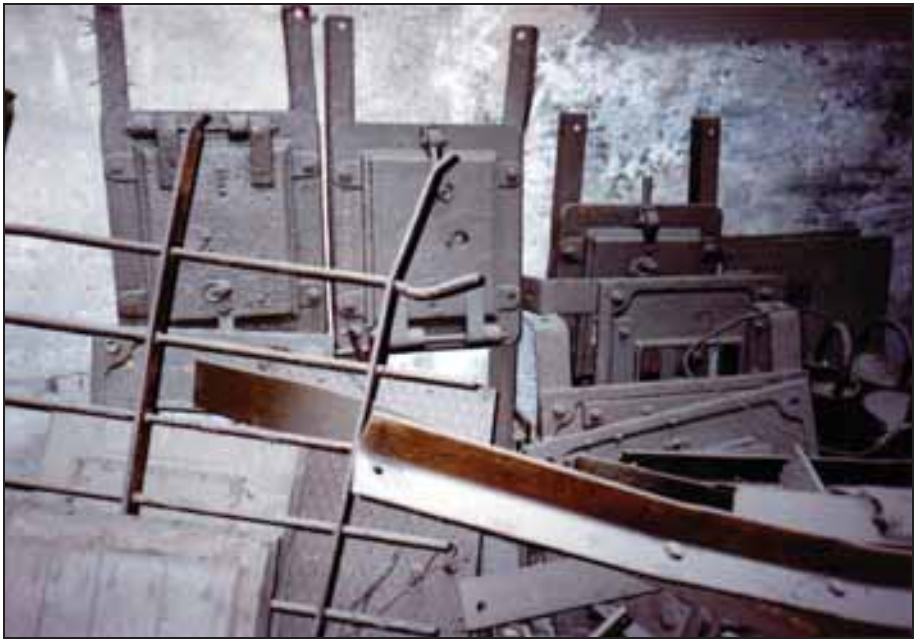

Photograph 108: as above.

Photograph 109: as above.

Photograph 110: Commemorative plaque in the furnace hall of Crematorium I.

V. Photographs 111-215: Buchenwald

TOPF coke-fired triple-muffle cremation furnace (one heated with naphtha) at Concentration Camp Buchenwald. July 1991. © Carlo Mattogno for all photographs (unless stated otherwise)

Photograph 111: SS photo of the TOPF coke-fired triple-muffle furnaces at Crematorium II at Birkenau. APMO, microfilm no. 287.

Photograph 112: TOPF triple-muffle cremation furnaces in the Crematorium at Buchenwald Concentration Camp.

Photograph 113: SS photo of the TOPF coke-fired triple-muffle furnaces at Crematorium II at Birkenau. APMO, microfilm no. 290.

Photograph 114: TOPF triple-muffle cremation furnaces in the Crematorium at Buchenwald Concentration Camp.

Photograph 115: SS photo of the TOPF coke-fired triple-muffle furnaces at Crematorium II at Birkenau. APMO, microfilm no. 290.

Photograph 116: TOPF triple-muffle cremation furnace in the Crematorium at Buchenwald Concentration Camp.

Photograph 117: as above, coke- or naphtha-fired furnace, front view.

Photograph 118: as above, left-hand front view.

Photograph 119: as above

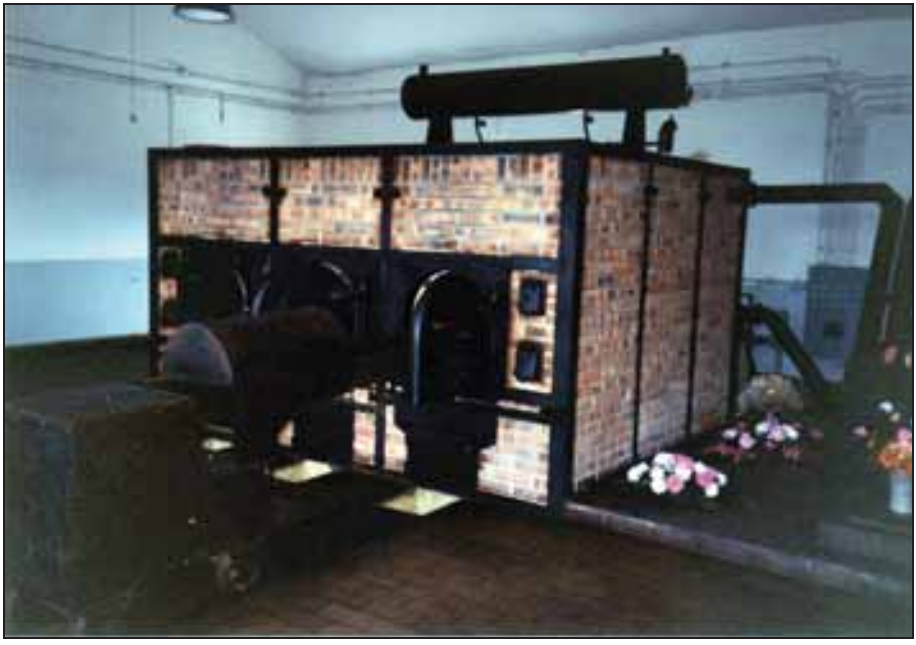

Photograph 120: as above, right-hand front view.

Photograph 121: as above, right-hand side.

Photograph 122: as above, coke-fired-only model (no oil tank on top).

Photograph 123: as above, left-hand front view.

Photograph 124: as above, close-up of the furnace's left half.

Photograph 125: as above, right-hand front view.

Photograph 126: as above, left-hand rear view. with coke-loading door of the gasifier.

Photograph 127: as above, door of the left-hand muffle.

Photograph 128: Muffle door from a TOPF triple-muffle cremation furnace previously installed in either Crematorium II or III at Birkenau.

Photograph 129: TOPF coke-fired triple-muffle cremation furnace at Buchenwald Concentration Camp. Interior of the left-hand muffle door.

Photograph 130: same location as above, interior of the left-hand muffle of the TOPF coke- and naphtha-fired triple-muffle cremation furnace.

Photograph 131: as above; in the left-hand wall four openings of combustion-air channels are visible; below this the remnants of the muffle-grate bars and the walls slanted toward the ash chamber; in the back at the bottom is the opening to the gasifier.

Photograph 132: as above; the apex of the vaulted ceiling sports four square openings which open into tubes supplying the muffle with combustion air.

Photograph 133; as above, close-up.

Photograph 134: as above, right-hand muffle wall with rectangular openings connecting this side muffle to the center muffle.

Photograph 135: as above, central muffle. Both side walls have three rectangular openings connecting it to the side muffles.

Photograph 136: as above, close-up.

Photograph 137: as above, showing five of the rectangular inter-muffle openings, four square openings in the ceiling and one in the back wall for combustion-air supply.

Photograph 138: as above, rectangular inter-muffle openings in the right-hand muffle wall.

Photograph 139: as above; right-hand muffle. Foreground: the stretcher of the corpse-introduction cart. The opening of the naphtha burner can be seen in the wall in the background.

Photograph 140: Coke-fired triple-muffle furnace, left-hand muffle. Left wall: square openings of the combustion-air feed. Bottom: wall sloping into the ash chamber). Center bottom: opening to the gasifier. Right-hand wall: rectangular inter-muffle openings. The muffle-grate bars have been ripped out.

Photograph 141: as above, left-hand muffle wall sloping into the ash chamber with bottom rear opening into the gasifier.

Photograph 142; as above, right-hand wall with rectangular openings to center muffle.

Photograph 143: as above, vaulted muffle ceiling with square openings for combustion-air supply.

Photograph 144: as above, center muffle, right-hand wall with rectangular openings to the right-hand muffle.

Photograph 145: as above, right-hand muffle, left-hand wall with rectangular openings to the center muffle.

Photograph 146: as above, vaulted muffle ceiling with square openings for combustion-air supply.

Photograph 147: as above, right-hand square openings of the combustion-air feed. Bottom: muffle grates.

Photograph 148: TOPF coke- or naphtha-fired triple-muffle cremation furnace. Right-hand muffle. Doors closing the combustion-air channels of the muffle (top) and of the ash chamber (bottom).

Photograph 149: as above, the muffle's combustion-air-supply channel.

Photograph 150: as above, left-hand muffle. To the left of the large muffle door: doors closing the combustion-air channels of the muffle (top) and of the ash chamber (bottom).

Photograph 151: as above, the muffle's combustion-air-supply channel.

Photograph 152: as above, the ash chamber's combustion-air-supply channel.

Photograph 153: as above, both doors of the combustion-air channels.

Photograph 154: combustion-air-channel door with the Topf insignia, close-up.

Photograph 155: TOPF coke-fired triple-muffle cremation furnace. Front-side service pits with the left and center muffle's ash doors.

Photograph 156: as above, central muffle's ash chamber with the two lateral openings to the flue duct and a combustion-air-supply hole in the back.

Photograph 157: as above, ash chamber of the right-hand muffle.

Photograph 158: TOPF triple-muffle cremation furnaces; right-hand rear view with the gasifier's coke-loading doors (top) and ash doors in the service pit (bottom).

Photograph 159: as above, left-hand rear view.

Photograph 160: TOPF coke- or naphtha-fired triple-muffle cremation furnace. Rear view, left-hand muffle. Naphtha burner (top) and the gasifier's coke-loading door (bottom).

Photograph 161: as above.

Photograph 162: as above, with opened coke-loading door.

Photograph 163: as above, view through the coke-loading door into the gasifier.

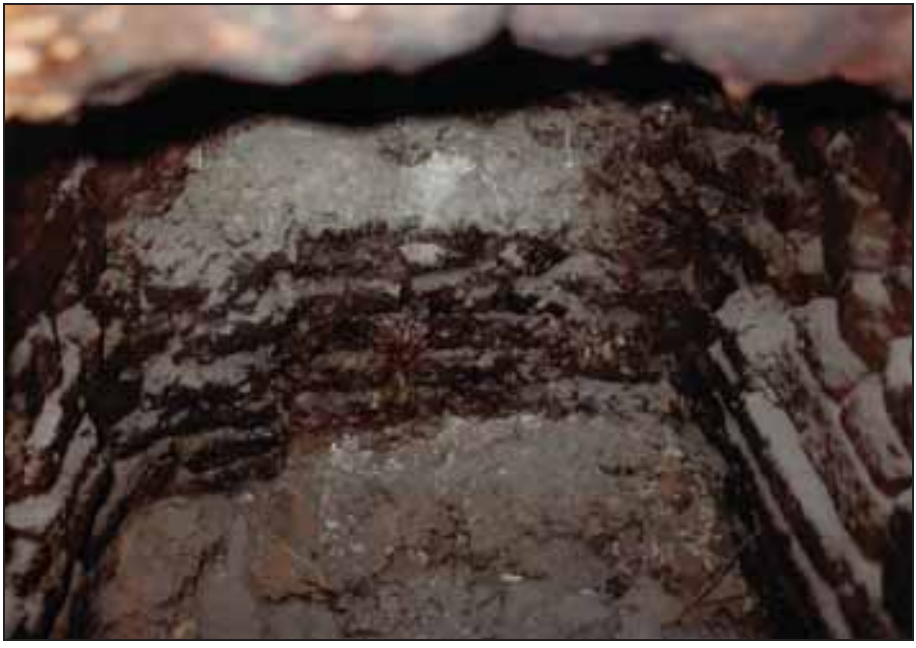

Photograph 164: as above; inside of the gasifier. The masonry shows signs of fusion.

Photograph 165: as above; the gasifier's ash-chamber door (bottom) and the door of the gasifier's combustion-air channel (top right).

Photograph 166: as above, close-up of the gasifier's combustion-air channel.

Photograph 167: as above, view into the gasifier's ash chamber with the grate.

Photograph 168: as above, central muffle. Crank operating the smoke-duct damper (top) and the door to the muffle's rear combustion-air channel.

Photograph 169: as above; doors to the muffle's (top) and the ash chamber's combustion-air channel (bottom).

Photograph 170: as above; close-up of the muffle's combustion-air channel.

Photograph 171: as above; close-up of the ash chamber's combustion-air channel

Photograph 172: as above; cement counter weight of the smoke-duct damper.

Photograph 173: as above, right-hand muffle. The gasifier's ash-chamber door (bottom) and the door of the gasifier's combustion-air channel (top left).

Photograph 174: as above; view into the gasifier's ash chamber with the grate.

Photograph 175: Topf coke-fired triple-muffle cremation furnace. Rear view, right-hand muffle: the gasifier's ash-chamber door (bottom) and its combustion-air-channel door (top left).

Photograph 176: as above, left-hand muffle: the gasifier's ash-chamber door (bottom) and its combustion-air-channel door (top right).

Photograph 177; as above; view into the gasifier's ash chamber with the grate.

Photograph 178: as above, front view, central muffle. The lowered movable roller device. The device is threaded through the mounting bar, can pivot vertically and move horizontally.

Photograph 179: as above, movable roller device put into pace for operation.

Photograph 180: as above, view into the muffle across the rollers.

Photograph 181: Corspe-introduction cart, left-hand side.

Photograph 182: Corspe-introduction cart, right-hand side.

Photograph 183: Corspe-introduction cart, rear view.

Photograph 184: Corspe-introduction cart, rear view, bottom part with wheels.

Photograph 185: view across the corspe-introduction cart with stretcher inside the muffle.

Photograph 186: Corpse-introduction cart, viewed from below. Edges of the loading stretcher running on the rollers.

Photograph 187: as above, close-up.

Photograph 188: Blowers located between the two furnaces.

Photograph 189: The furnaces' combustion-air blower, front view; the left tube feeds the furnace heated with either coke or naphtha, the right tube the coke-fired one (see Photo 188).

Photograph 190: as above, rear view.

Photograph 191: as above, close-up.

Photograph 192: Blower tube connected to the furnace heated with either naphtha or coke. At the tube's end, close to the furnace's wall, sits a valve for regulating the air flow.

Photograph 193: Blower tube connected to the coke-fired furnace.

Photograph 194: Tube from the combustion-air blowers to the furnaces; butterfly valve in the right-hand tube for regulating the air flow.

Photograph 195: Combustion-air blower for the oil burner of the furnace heated with either naphtha or coke. Rear view.

Photograph 196: as above, front view.

Photograph 197: as above, right-side rear view, with the combustion-air blower in the background.

Photograph 198: as above, left-side rear view with tube running into the furnaces

Photograph 199: as above, tube detail.

Photograph 200: as above.

Photograph 201: as above, right-side rear view; tube connection with naphtha burner.

Photograph 202: TOPF coke- or naphtha-fired triple-muffle cremation furnace; nafta tank, rear view.

Photograph 203: as above, left-side view.

Photograph 204: as above, rear view, naphtha burner of the left-hand muffle; connected to the naphtha burner are from above, the tube feeding oil from the naphtha tank, and from below, the tube from the combustion-air blower.

Photograph 205: Rear view of the two TOPF triple-muffle cremation furnaces.

Photograph 206: A U.S. soldier in front of the central muffle of the TOPF coke- or naphtha-fired triple-muffle cremation furnace. U.S. Army photo of 1945.

Photograph 207: Crematorium at Buchenwald Concentration Camp.

Photograph 208: as above, close-up.

Photograph 209; as above; hatch of the corpse chute into the underground morgue.

Photograph 210: as above; basement morgue, wooden corpse chute.

Photograph 211: as above; on the back wall, on the right, the manual controls for operating the freight elevator.

Photograph 212: as above, freight elevator, front.

Photograph 213: as above, rear.

Photograph 214: as above, elevator door in the cremation hall, ground floor.

Photograph 215: as above; elevator cage viewed from the cremation hall above.

VI. Photographs 216-235: Auschwitz-Birkenau

Ruins of the Crematoria II through V at the Birkenau camp. 1991-1992. © Carlo Mattogno for all photographs (unless stated otherwise).

Photograph 216: Ruins of the furnace hall of Crematorium II (direction east-west).

Photograph 217: as above; rails for the corpse-introduction cart.

Photograph 218: as above.

Photograph 219: as Photo 216; rails for the corpse-introduction cart to the first three furnaces and location of the transverse rails for the turntable (direction east-west).

Photograph 220: as above; direction west-east.

Photograph 221: as Photo 219; hole with the foundation of the chimney.

Photograph 222: Ruins of Crematorium V. Wrought-iron frame of the TOPF eight-muffle furnace and service pit. Polish photo of May 1945. APMO, negative no. 21334/141.

Photograph 223: as above, viewed from the other side. APMO, negative no. 21334/83.

Photograph 224: as above; right-hand (northern) service pit. Polish photo of May 1945. The man with the hat is the Polish investigating judge Jan Sehn. APMO, negative no. 21334/82.

Photograph 225: as above; APMO, negative no. 21334/81.

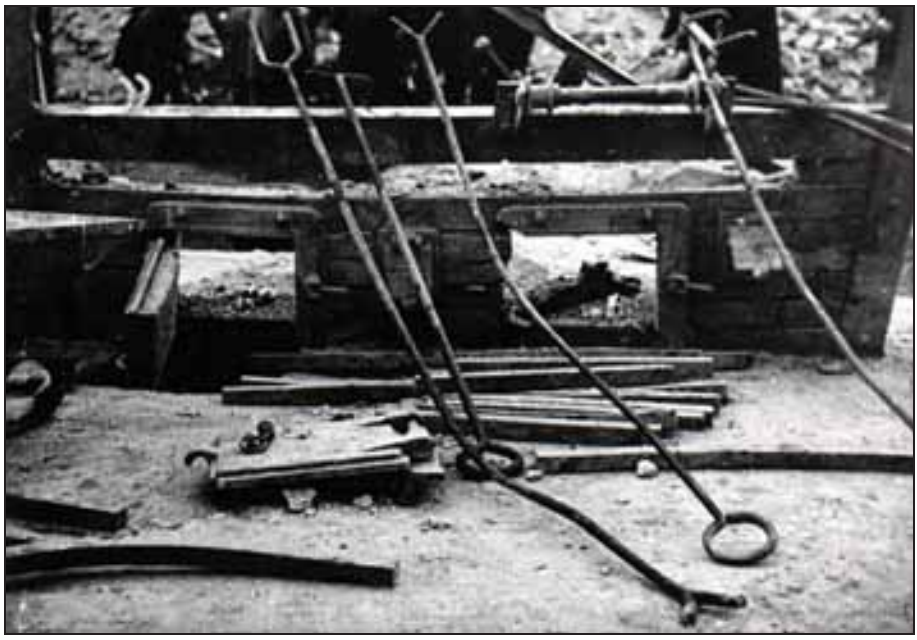

Photograph 226: as beofre. Ash-chamber doors of the northwestern A pair of muffles. Foreground: iron tools (pokers, scrapers) and square grate irons of the gasifiers.

Photograph 227: as above, ash chamber's door frame of the muffle located in the north-western corner. Visible on the right is the door of the ash chamber's combustion-air channel.

Photograph 228: Ruins of Crematorium V (1997). Wrought-iron frame of the Topf eight-muffle furnace (direction west-east).

Photograph 229: as above, direction south-north.

Photograph 230: as above; behind the iron frame: access ladder to the gasifier's service pit.

Photograph 231: as above. Detail of the northern gasifier's frame irons (direction south-north). The two brackets visible below were used for mounting the gasifier's hearth door.

Photograph 232: as above. South service pit and access ladder.

Photograph 233: Ruins of Crematorium V (1997). Ruins of the two chimneys of the Topf eight-muffle furnace: north chimney in the foreground, south chimney in the background.

Photograph 234: Ruins of Crematorium IV (1991). Gasifier's service pit (direction north-south).

Photograph 235: as above. Framework fragments of the TOPF eight-muffle furnace in the foreground (direction north-south).

VII. Photographs 236-332: Kori Cremation Furnaces

A. Photographs 236-247: Mauthausen

Coke-fired cremation furnace at Concentration Camp Mauthausen. December 1990. © Carlo Mattogno for all photographs.

Photograph 236: front view.

Photograph 237: as above, close-up of the corpse-introduction stretcher.

Photograph 238: as above, right-hand side; in the wall the chimney damper.

Photograph 239: Inside the muffle.

Photograph 240: as above; left-hand muffle wall with opening for the combustion-air supply.

Photograph 241; as above, close-up of combustion-air-supply holes.

Photograph 242: as above, right-hand side.

Photograph 243: ash chamber seen through the ash-chamber door.

Photograph 244: rear view.

Photograph 245: left-hand side view; the gasifier's coke-loading door (top) and ash door (bottom).

Photograph 246: gasifier grate.

Photograph 247: Information sign on the support column of the furnace hall stating in German, French, Russian and Italian: "First cremation facility. This first Mauthausen cremation facility was operating from 4 May 1940 until 3 May 1945."

B. Photographs 248-269: Dachau

Coke-fired cremation furnace at Concentration Camp Dachau. December 1990. © Carlo Mattogno for all photographs.

Photograph 248: New crematorium building at Dachau ("Baracke X")

Photograph 249: Location of three of the four furnaces.

Photograph 250: the fourth furnace, muffle door.

Photograph 251: as above, ash-chamber door and ash receptacle in the ash chamber; to either side: combustion-air inlets; foreground: metal stand with rollers for the corpse-introduction stretcher.

Photograph 252: as above, close-up of the muffle door.

Photograph 253: Second furnace, inside the muffle; left-hand side with three opening for combustion-air supply.

Photograph 254: as above, right-hand side.

Photograph 255: Fourth furnace, front view: metal housing of the muffle door's corpse-retaining plate made of refractory clay; wire rope, pulley and counter-weight for its operation.

Photograph 256: as above.

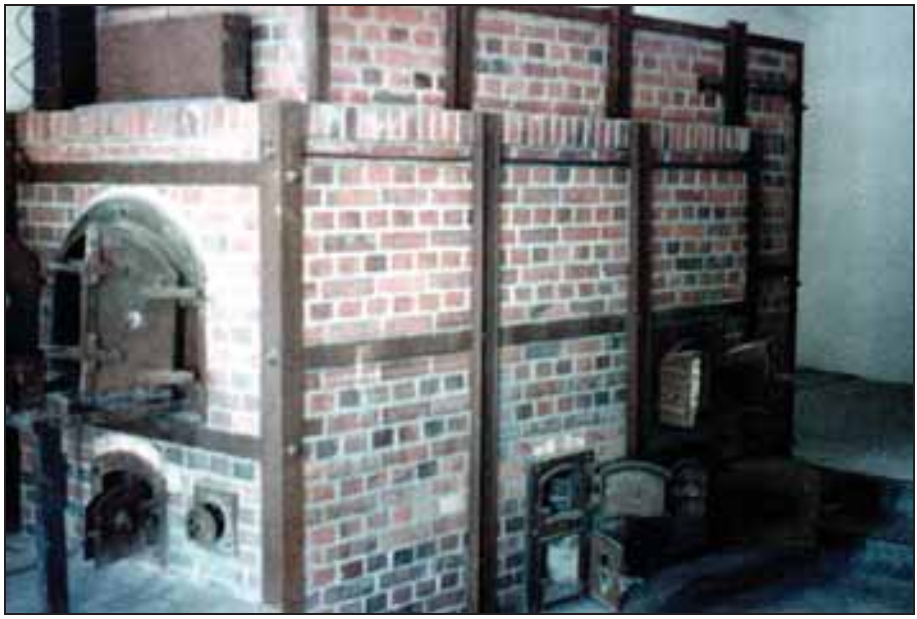

Photograph 257: First furnace, right-hand side: two doors of the auxiliarly hearth (center bottom): coke-loading door (rear center), and main-ash-chamber door of the main gasifier (rear bottom).

Photograph 258: Rear view of Furnaces nos. 2 through 4 (front to back).

Photograph 259: Rear view of the first furnace; inspection door of the vertical smoke duct. Wire and pulleys for operating the smoke-duct damper, visible in Photo 258 on the floor at the bottom of the furnace.

Photograph 260: First furnace, the auxiliary gasifier's service doors: loading door (top) and ash-chamber door (bottom).

Photograph 261: Coke-loading door of the main gasifier.

Photograph 262: Ash-chamber door of the main gasifier.

Photograph 263: View into the main gasifiers.

Photograph 264: View through the main gasifier's ash-chamber door onto the coke grate.

Photograph 265: Second furnace, front view. Muffle with stretcher and lowered corpse-retaining plate made of fireclay.

Photograph 266: as above.

Photograph 267: First furnace. Muffle without stretcher and raised refractory corpse-retaining plate.

Photograph 268: as above, close-up of muffle with corpse grate.

Photograph 269: Staff at the new crematorium at work. SS photo of 1944.

C. Photographs 270-284: Stutthof, Coke-Fired

Coke-fired cremation furnace at Concentration Camp Stutthof. Juni 1997. © Carlo Mattogno for all photographs except no. 270.

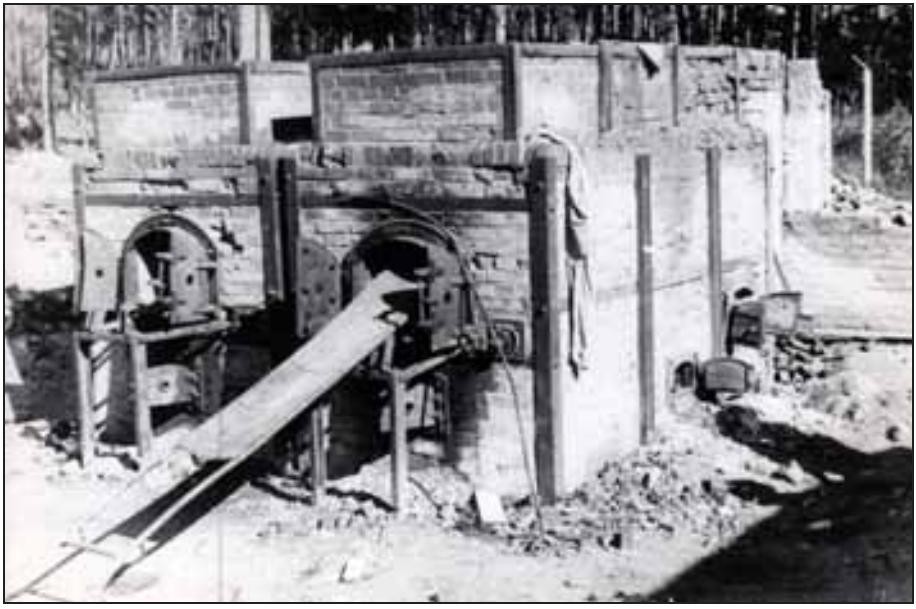

Photograph 270: The furnaces after the war in 1945.

Photograph 271: The furnace in 1997 in the crematorium reconstructed by the Poles.

Photograph 272: The inside of the left-hand muffle.

Photograph 273: The ash chamber of the left-hand muffle. Top: underside of the muffle's grate bars. On the left wall: opening connecting it with the auxiliary hearth. At the back: the gasifier's pit.

Photograph 274; The inside of the right-hand muffle.

Photograph 275: as above, ash chamber.

Photograph 276: Right-hand furnace. To the left: coke-loading door (center) and ash door (bottom) of the auxiliary gasifier. Center: double-leaf coke-loading door of the main gasifier with the ash-chamber door beneath.

Photograph 277: Inside the right-hand furnace's main gasifier viewed through the ash-chamber door. The hearth's grate has been damaged, with only four remaining bars leaning against the outer support bar.

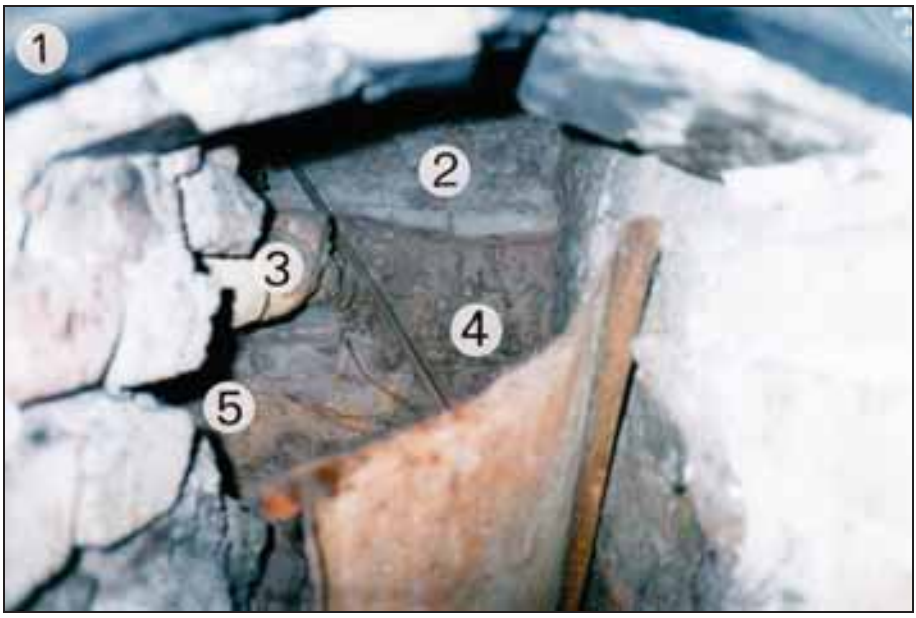

Photograph 278: as above, seen through the coke-loading door. 1: door frame; 2: muffle; 3: muffle grate; 4: gasifier pit; 5: ash chamber.

Photograph 279: Inside of the muffle seen through the main gasifier's coke-loading door. In the right-hand wall: openings for combustion-air supply. Top in the background: the opening of the smoke-gas outlet.

Photograph 280: Left-hand furnace; doors of the auxiliary gasifier.

Photograph 281: as above. View into the auxiliary gasifier. Background: the wall of the muffle's ash chamber. Foreground: the end of an iron bar from the auxiliary hearth grate.

Photograph 282: as above. The muffle's ash chamber seen through the auxiliary gasifier's ash-chamber door.

Photograph 283: Right-hand furnace, inside of the auxiliary gasifier with the muffle's ash chamber wall in the background and the muffle grate above.

Photograph 284: as above; right-hand wall of the muffle's ash chamber as seen from the auxiliary gasifier's ash chamber; top: vaulted muffle-grate bars.

D. Photographs 285-317: Majdanek, Coke-Fired

Coke-fired cremation furnace at Concentration Camp Lublin (Majdanek). July 1991. © Carlo Mattogno for all photographs except no. 286.

Photograph 285: Polish reconstruction of the crematorium at the former Lublin-Majdanek concentration camp

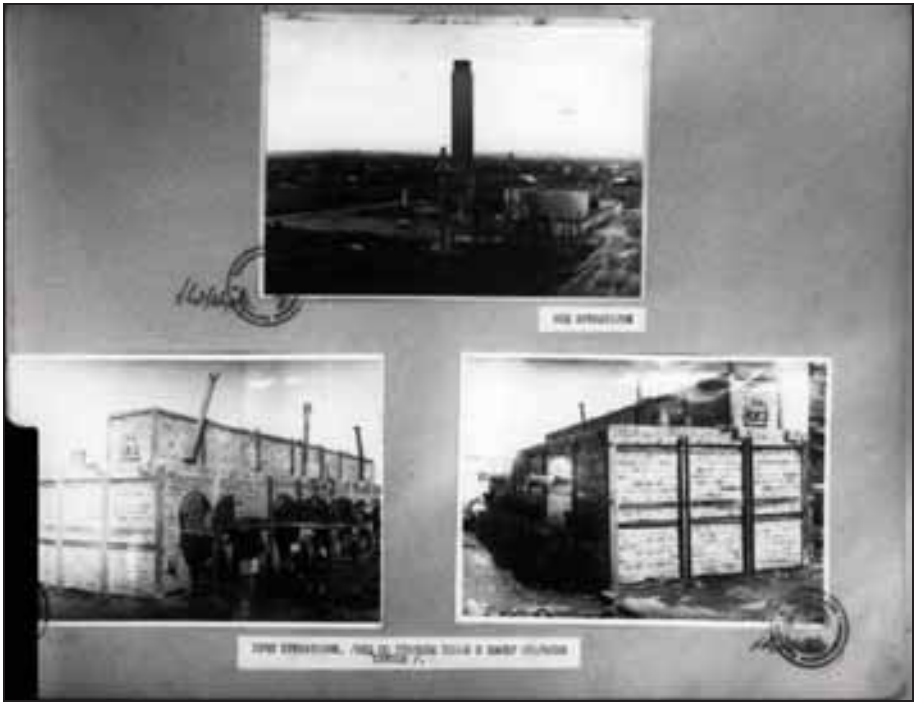

Photograph 286: The cremation furnace after Soviet capture in July 1944.

Photograph 286a: as above, section enlargement: the crematorium ruins.

Photograph 286b: as above; the furnaces.

Photograph 286c: as above

Photograph 287: Row of cremation furnaces with five muffles, front view.

Photograph 288: as above, first furnace from the left.

Photograph 289: as above; first recuperator.

Photograph 290: as above, second furnace from the left.

Photograph 291: as above, third furnace from the left.

Photograph 292: as above, fourth furnace from the left.

Photograph 293: as above, second recuperator.

Photograph 294: as above, fifth furnace from the left.

Photograph 295: as above, close-up of the muffle.

Photograph 296: The center furnace, close-up of the muffle.

Photograph 297: Vaulted ceiling of the first muffle; in the side walls the openings of the combustion-air-supply channels can be seen.

Photograph 298: as above, second muffle.

Photograph 299: as above, third, center muffle.

Photograph 300: as above, fourth muffle.

Photograph 301 as above, fifth muffle.

Photograph 302: Vertical duct of the flue-gas outlet.

Photograph 303: Access door to the post-combustion area.

Photograph 304: Ash-extraction door with the first bar of the post-combustion grate visible.

Photograph 305: Right-hand rear view of the five-furnace device.

Photograph 306: as above, from the left-hand side.

Photograph 307: as above.

Photograph 308: as above. Hot-water pipes of the recuperator.

Photograph 309: Front view from the right-hand side. The brick structure at top contains the smoke duct, with an inspection door on the side.

Photograph 310: as above, smoke duct with inspection door.

Photograph 311: The gasifier grate.

Photograph 312: as above

Photograph 313: Inside of a furnace seen from the gasifier's coke-loading door. Foreground: the gasifier; behind it: the ash chamber with the ash doors in the background; above that: the muffle's fireclay grate; top: the muffle.

Photograph 314: as above; bottom: the ash chamber with the ash-chamber-access door in the background; above that: the muffle's fireclay grate; top: the muffle.

Photograph 315: Inside of the gasifier of the TOPF furnace at the Gusen concentration camp. The refractory lining shows extensive fusion.

Photograph 316: as above.

Photograph 317: Sign displayed in the crematorium of the Lublin Concentration Camp stating in five languages: "The crematorium was built in autumn 1943. It was heated with coke. The bodies were cremated at a temperature of about 700°C. The daily yield was about 1000 bodies."

E. Photographs 318-327: Majdanek, Naphtha-Fired

Naphtha-fired cremation furnace at Concentration Camp Lublin (Majdanek). July 1991. © Carlo Mattogno for all photographs.

Photograph 318: front view of the furnace.

Photograph 319: as above; top: the muffle door; bottom center: ash-chamber door; bottom left and right: combustion-air inlets.

Photograph 320: Inside of the muffle. Bottom: the refractory grate; on the back wall: the main burner's nozzle; on the side walls: openings of the combustion-air-supply channels.

Photograph 321: as above; the vaulted muffle ceiling with the smoke-duct opening in the foreground.

Photograph 322: as above; the refractory grate; bottom: ash-chamber door.

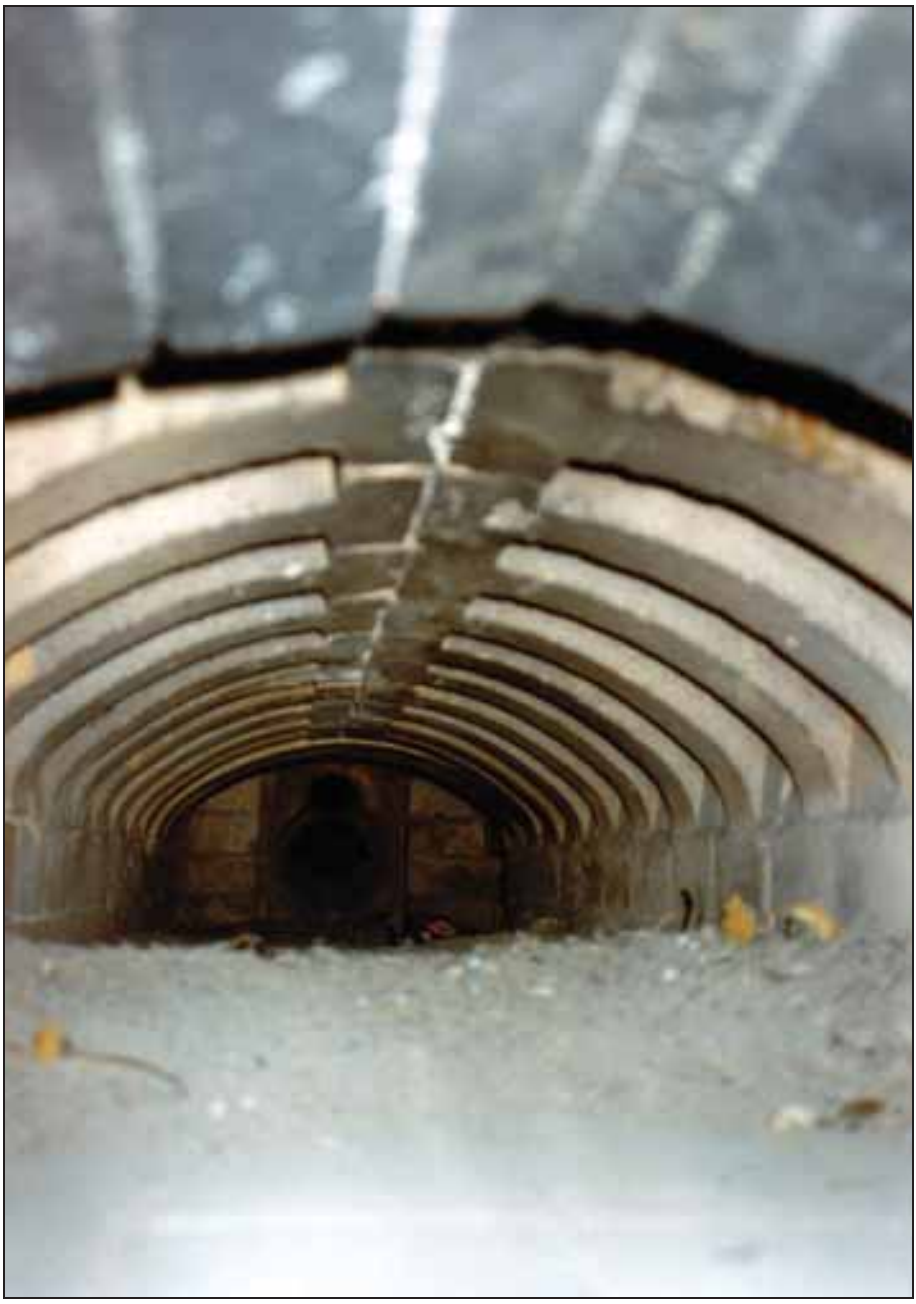

Photograph 323: Ash chamber; top: the underside of the muffle's refractory grate; background: the auxiliary burner's nozzle.

Photograph 324: left-hand side of the furnace.

Photograph 325: as above. In the upper part of the furnace can be seen the combustion-air pipe for the burners (left), the support bars for the fan and its motor (center), and the base of the chimney (right).

Photograph 326: right-hand side; bottom right: side inspection door beneath a combustion-air inlet.

Photograph 327; rear view; combustion-air pipe with main (top) and auxiliary burners (bottom).

F. Photographs 328-329: Stutthof, Naphtha-Fired

Naphtha-fired cremation furnace at Concentration Camp Stutthof.

Photograph 328: The furnace right after the camp's Soviet capture in 1945,

Photograph 329: The furnace as exhibited in the camp museum in June 1997.
© Carlo Mattogno

G. Photographs 330-331: Trzebinia

Naphtha-fired cremation furnace at Trzebinia sub-camp. October 1991. © Carlo Mattogno.

Photograph 330: Front view of the furnace. The interior of the furnace was completely destroyed. At the top the conical chimney (center), the blower (left) and the naphtha tank (right).

Photograph 331: Right-hand side of the furnace with the naphtha tank in the foreground.

H. Photograph 331a: Blechhammer

Photograph 331a: Naphtha-fired cremation furnace at Blechhammer sub-camp. Source: http://commons.wikimedia.org/wiki/Image: Arbeitslager_Blechhammer_-_krematorium1.jpg

I. Photographs 332-334: Groß-Rosen

Naphtha-fired cremation furnace at Concentration Camp Groß-Rosen. March 1999. © Carlo Mattogno for all photographs.

Photograph 332: Furnace on the foundations of the former cremation hall.

Photograph 333: Front view. In the foreground the stand with the two rollers for introducing the stretcher.

Photograph 333a: rear view. Left-hand side: naphtha tank; below it: combustion-air inlet and access door; right-hand side: combustion-air pipes; rear end: main (top) and auxiliary burner (bottom).

Photograph 333b: as above. The air pipes were originally connected to a blower installed on the shelf to the right.

Photograph 333c: rear view, main (top) and auxiliary burner (bottom)

Photograph 334: Interior. The introduction stretcher moved with four metal rollers on two angle irons. The opening in the back wall housed the main burner. The refractory lining has been completely removed.

VIII. Photographs 335-344: KORI Furnaces in Other Camps

Photograph 335: KORI coke-fired cremation furnace at the Flossenbürg Camp. Source: http://commons.wikimedia.org/wiki/File:Crematory_oven_-_Flossenbürg.jpg

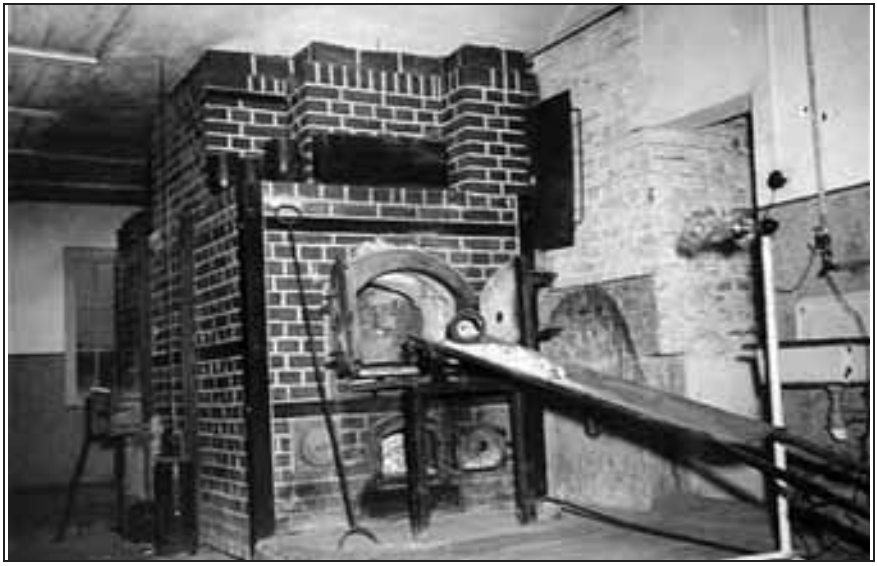

Photograph 336: KORI coke-fired cremation furnace at the Ebensee Camp. Source: www.profit-over-life.org/teachers_guide/austria/mauthausen_kz/mauthausen-ebensee_crematorium.html

Photograph 337: Ruins of the KORI coke-fired cremation furnace at the Sachsenhausen Concentration Camp. Source: http://snapeatrepeat.com/tag/sachsenhausen-concentration-camp/

Photograph 338: KORI coke- and naphtha-fired cremation furnace at the Ravensbrück Concentration Camp. Source: http://mmlorusso.blogspot.com/2011/03/his-will-is-our-hiding-place-cont.html

Photograph 339: KORI naphtha-fired cremation furnace at the Bergen-Belsen Concentration Camp. Source: http://galleryhip.com/bergen-belsen-liberation.html

Photograph 340: KORI naphtha-fired cremation furnace at the Dora-Mittelbau Concentration Camp. Source: http://commons.wikimedia.org/wiki/File:210509_Krematorie_Dora_Mittelbau_01.JPG

Photograph 341: KORI naphtha-fired cremation furnace at the Natzweiler-Struthof Concentration Camp. Source: http://commons.wikimedia.org/wiki/File:Natzweiler-Struthof_krematorium.JPG

Photograph 342: KORI naphtha-fired cremation furnace at the Neuengamme Concentration Camp. Source: www.kz-gedenkstaette-neuengamme.de/typo3temp/pics/5f467c62d5.jpg

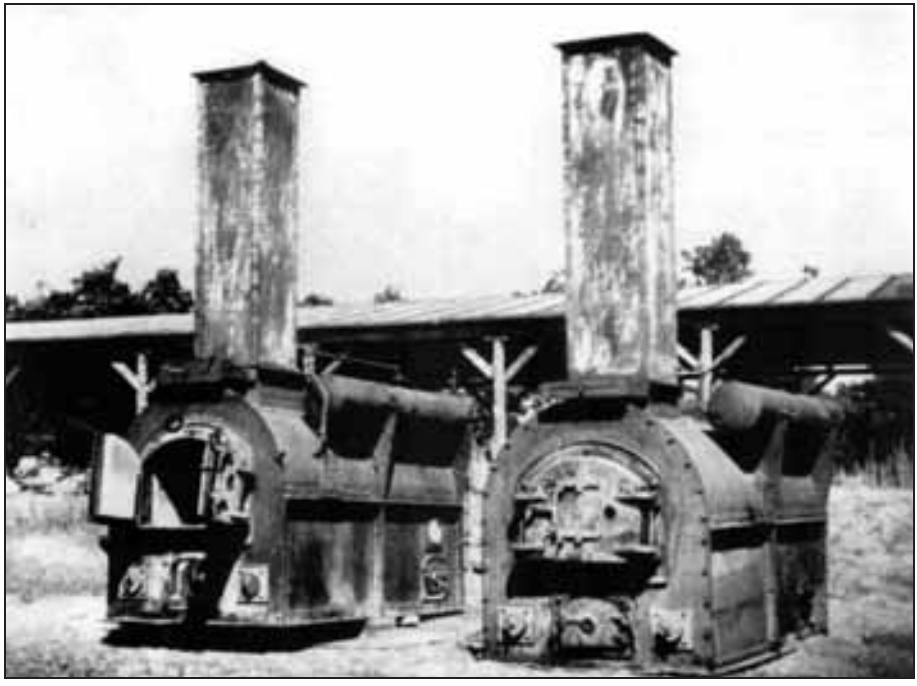

Photograph 343: KORI naphtha-fired cremation furnace at the Sachsenhausen Concentration Camp. Source: Sachsenhausen*, Kongress-Verlag, Berlin 1962, p. 84.*

Photograph 344: KORI naphtha-fired cremation furnace at the Vught Concentration Camp. Source: http://ww2today.com/wp-content/uploads/2014/11/vught-crematoria.jpg

IX. Photographs 345-362: Terezín

IGNIS-HÜTTENBAU naphtha-fired cremation furnace at Terezín Ghetto. February 1999. © Carlo Mattogno, unless stated otherwise.

Photograph 345: The four furnaces viewed from above. On the right-hand wall, top, are the naphtha tanks.

Photograph 345a: as above, viewed from eye level.
Source: http://en.wikipedia.org/wiki/Theresienstadt_concentration_camp

Photograph 346: Left-hand furnace of the front pair, front view, with the corpse-introduction cart.

Photograph 347: as above; left-hand side and rear of the furnace.

Photograph 348: as above, rear view.

Photograph 349: as above; on the right, next to the wall, is the naphtha preheater behind a long scraper.

Photograph 350: Right-hand furnace of the front pair, rear view, naphtha burner.

Photograph 351: Left-hand furnace of the front pair, rear view; the three service doors: for the muffle (top), the post-combustion chamber (center) and the ash chamber with the ash receptacle (bottom).

Photograph 352: as above; the muffle's inside seen from its rear service door. In the foreground the front part of the corpse-introduction cart.

Photograph 353: as above, with the introduction cart pulled out. In the foreground, the shaft of the scraper to move cremation remains.

Photograph 354: as above; inside of the post-combustion chamber seen through its rear service door.

Photograph 354a: as above; close-up.

Photograph 355: as above; inside of the ash chamber seen through its rear service door, with the corroded iron ash container.

Photograph 356: Forced-draft blower of the front pair of furnaces, with suction duct (left), chimney duct (center) and the motor (right). In the background left and right the two combustion-air blowers.

Photograph 357: as above, side view.

Photograph 358: Combustion-air blower for the left-hand furnace of the front pair.

Photograph 359: Closing damper of the right-hand furnace of the rear pair of furnaces.

Photograph 360: left-hand furnace of front pair, front view; the damper's steel cable and pulley attached to the ceiling.

Photograph 361: Left-hand furnace of the rear pair, front view, with the corpse-introduction cart.

Photograph 361a: Left-hand furnace of the front pair, front view, with the corpse-introduction cart.

Photograph 362: Rough wooden coffin for cremation, left of the above furnace.

X. Photographs 363-365: Urns

Cremation urns at the concentration camps. © Carlo Mattogno, unless stated otherwise.

Photograph 363: Urns stored in a showcase of the Lublin-Majdanek Camp

Photograph 364: Urns stored in a showcase of the Buchenwald Concentration Camp

Photograph 364a: as above, close-up.

Photograph 365: Urns found in the crematorium of the Natzweiler-Struthof Concentration Camp in 1945. From Jean-Claude Pressac, The Struthof album*, Beate Klarsfeld Foundation, New York, 1985. p. 56.*

XI. Photographs 366-367: Stoking Tools

Photograph 366: Stoker tools in the crematorium of Stutthof Concentration Camp (June 1997): two stokers and a scraper. © Carlo Mattogno.

Photograph 367: as above, close-up.

XII. Photographs 368-370: Cremation Experiments

Cremation experiments with animal fat. © Carlo Mattogno

Photograph 368: Combustion experiment of animal fat conducted by the author on 21 October 1994.

Photograph 369: as above, 10 January 1995.

Photograph 370: as above.

XIII. Color Documents from Part 2

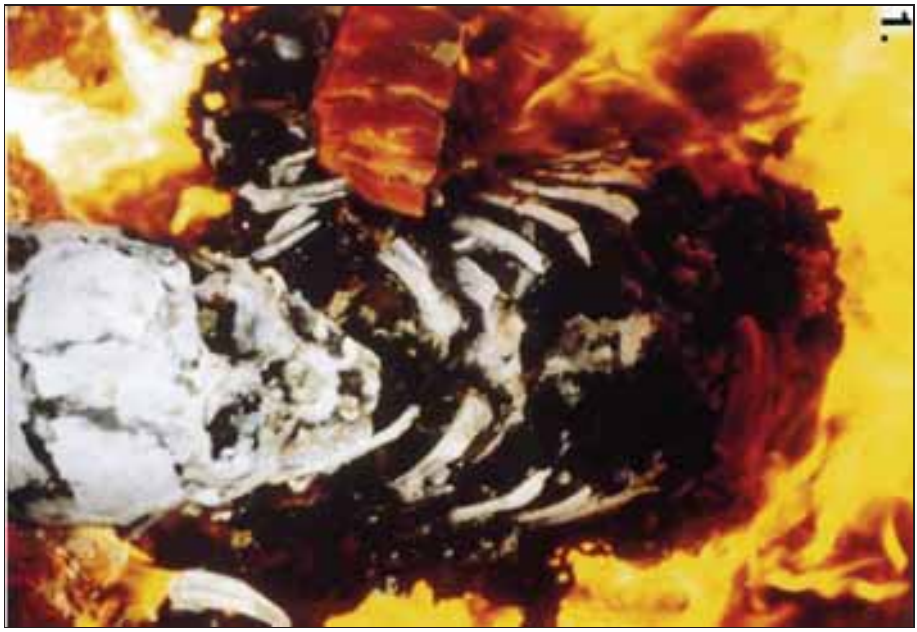

Document 253: Condition of a corpse after thirty minuts of cremation. Source: Michael Bohnert, Thomas Rost, Stefan Pollak, "The degree of destruction of human bodies in relation to the duration of the fire," in: Forensic Science International*, 95, 1998, p. 15.*

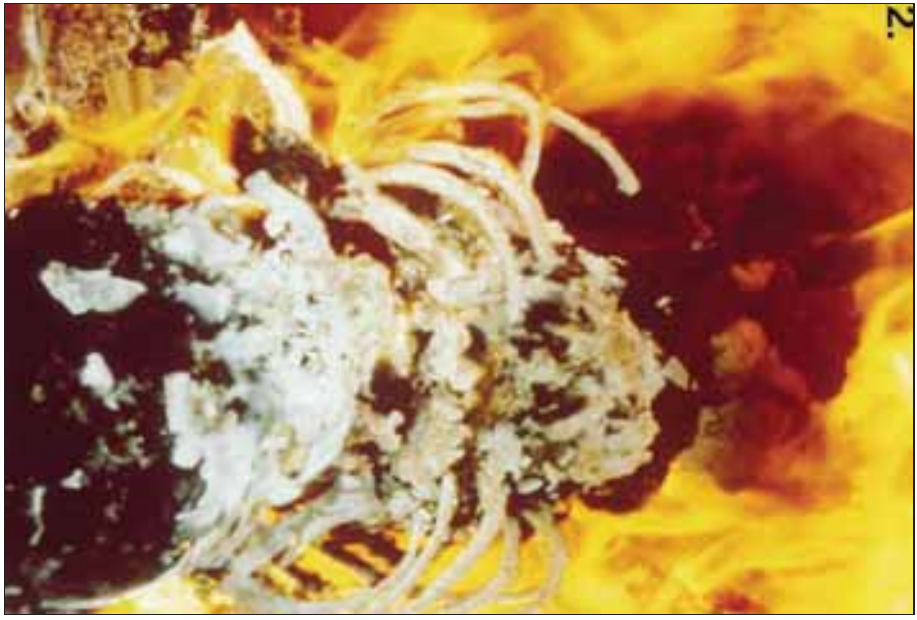

Document 254: as above, after forty minutes.

HOLOCAUST HANDBOOKS

This ambitious, growing series addresses various angles of the "Holocaust" of the WWII era. Most of them are based on decades of research from archives all over the world. They are heavily footnoted and referenced. In contrast to most other works on this issue, the tomes of this series approach its topic with profound academic scrutiny and a critical attitude. Any Holocaust researcher ignoring this series will remain oblivious to some of the most important research in the field. These books are designed to both convince the common reader as well as academics. The following books have appeared so far and are available from The Barnes Review and CODOH/Castle Hill Publishers:

SECTION ONE:
General Overviews of the Holocaust

Pictured above are all of the scientific studies that comprise the series *Holocaust Handbooks* published thus far. More volumes and new editions are constantly in the works.

The First Holocaust. Jewish Fundraising Campaigns With Holocaust Claims During and After World War One. By Don Heddesheimer. This compact but substantive study documents propaganda spread prior to, during and after the FIRST World War that claimed East European Jewry was on the brink of annihilation. The magic number of suffering and dying Jews was 6 million back then as well. The book details how these Jewish fundraising operations in America raised vast sums in the name of feeding suffering Polish and Russian Jews but actually funneled much of the money to Zionist and Communist groups. Second edition, 142 pages, b&w illustrations, bibliography, index. (#6)

Lectures on the Holocaust. Controversial Issues Cross Examined. By Germar Rudolf. Between 1992 and 2005 German scholar Germar Rudolf lectured to various audiences about the Holocaust in the light of new findings. Rudolf's sometimes astounding facts and arguments fell on fertile soil among his listeners, as they were presented in a very sensitive and scholarly way. This book is the literary version of Rudolf's lectures, enriched with the most recent findings of historiography. Rudolf introduces the most important arguments for his findings, and his audience reacts with supportive, skeptical and also hostile questions. We believe this book is the best introduction into this taboo topic. Second edition, 500 pages, b&w illustrations, bibliography, index.(#15)

Breaking the Spell: The Holocaust, Myth & Reality. By Nicholas Kollerstrom. In 1941, British Intelligence analysts cracked the German "Enigma" code. Hence, in 1942 and 1943, encrypted radio communications between German concentration camps and the Berlin headquarters were decrypted. The intercepted data refutes, the orthodox "Holocaust" narrative. It reveals that the Germans were desperate to reduce the death rate in their labor camps, which was caused by catastrophic typhus epidemics. Dr. Kollerstrom, a science historian, has taken these intercepts and a wide array of mostly unchallenged corroborating evidence to show that "witness statements" supporting the human gas chamber narrative clearly clash with the available scientific data. Kollerstrom concludes that the history of the Nazi "Holocaust" has been written by the victors with ulterior motives. It is distorted, exaggerated and largely wrong. With a foreword by Prof. Dr. James Fetzer. 256 pages, b&w illustrations, bibliography, index. (#31)

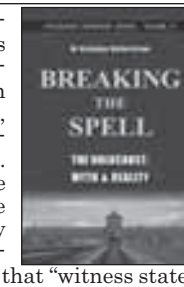

Debating the Holocaust. A New Look at Both Sides. By Thomas Dalton. Mainstream historians insist that there cannot be, may not be a debate about the Holocaust. But ignoring it does not make this controversy go away. Traditional scholars admit that there was neither a budget, a plan, nor an order for the Holocaust; that the key camps have all but vanished, and so have any human remains; that material and unequivocal documentary evidence is absent; and that there are serious problems with survivor testimonies. Dalton juxtaposes the traditional

All books are 6"×9" paperbacks unless otherwise stated. Library discounts are available for the whole set and all subsequent volumes.

Holocaust narrative with revisionist challenges and then analyzes the mainstream's responses to them. He reveals the weaknesses of both sides, while declaring revisionism the winner of the current state of the debate. 2nd, revised and expanded edition, ca. 300 pages, b&w illustrations, bibliography, index. (Summer 2015; #32)

The Hoax of the Twentieth Century. The Case against the Presumed Extermination of European Jewry. By Arthur R. Butz. The first writer to analyze the entire Holocaust complex in a precise scientific manner. This book exhibits the overwhelming force of arguments accumulated by the mid-1970s. It continues to be a major historical reference work, frequently cited by prominent personalities. This edition has numerous supplements with new information gathered over the last 35 years. Fourth edition, 524 pages, b&w illustrations, bibliography, index. (#7)

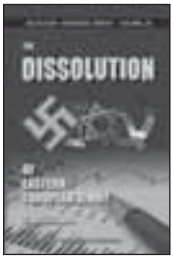

Dissecting the Holocaust. The Growing Critique of 'Truth' and 'Memory.' Edited by Germar Rudolf. *Dissecting the Holocaust* applies state-of-the-art scientific technique and classic methods of detection to investigate the alleged murder of millions of Jews by Germans during World War II. In 22 contributions—each of some 30 pages—the 17 authors dissect generally accepted paradigms of the "Holocaust." It reads as exciting as a crime novel: so many lies, forgeries and deceptions by politicians, historians and scientists are proven. This is the intellectual adventure of the 21st century. Be part of it! Second revised edition. 616 pages, b&w illustrations, bibliography, index. (#1)

The Dissolution of Eastern European Jewry. By Walter N. Sanning. Six Million Jews died in the Holocaust. Sanning did not take that number at face value, but thoroughly explored European population developments and shifts mainly caused by emigration as well as deportations and evacuations conducted by both Nazis and the Soviets, among other things. The book is based mainly on Jewish, Zionist and mainstream sources. It concludes that a sizeable share of the Jews found missing during local censuses after the Second World War, which were so far counted as "Holocaust victims," had either emigrated (mainly to Israel or the U.S.) or had been deported by Stalin to Siberian labor camps. 2nd, corrected edition, foreword by A.R. Butz, epilogue by Germar Rudolf containing important updates; ca. 220 pages, b&w illustrations, bibliography (#29).

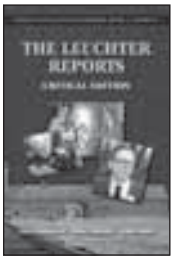

Air Photo Evidence: World War Two Photos of Alleged Mass Murder Sites Analyzed. By John C. Ball. During World War Two both German and Allied reconnaissance aircraft took countless air photos of places of tactical and strategic interest in Europe. These photos are prime evidence for the investigation of the Holocaust. Air photos of locations like Auschwitz, Majdanek, Treblinka, Babi Yar etc. permit an insight into what did or did not happen there. John Ball has unearthed many pertinent photos and has thoroughly analyzed them. This book is full of air photo reproductions and schematic drawings explaining them. According to the author, these images refute many of the atrocity claims made by witnesses in connection with events in the German sphere of influence. 3rd revised and expanded edition. Edited by Germar Rudolf; with a contribution by Carlo Mattogno. 168 pages, 8.5"×11", b&w illustrations, bibliography, index (#27).

The Leuchter Reports: Critical Edition. By Fred Leuchter, Robert Faurisson and Germar Rudolf. Between 1988 and 1991, U.S. expert on execution technologies Fred Leuchter wrote four detailed reports addressing whether the Third Reich operated homicidal gas chambers. The first report on Auschwitz and Majdanek became world famous. Based on chemical analyses and various technical arguments, Leuchter concluded that the locations investigated "could not have then been, or now be, utilized or seriously considered to function as execution gas chambers." 3rd edition, 242 pages, b&w illustrations. (#16)

The Giant with Feet of Clay: Raul Hilberg and His Standard Work on the "Holocaust." By Jürgen Graf. Raul Hilberg's major work *The Destruction of European Jewry* is an orthodox standard work on the Holocaust. But what evidence does Hilberg provide to back his thesis that there was a German plan to exterminate Jews, carried out mainly in gas chambers? Jürgen Graf applies the methods of critical analysis to Hilberg's evidence and examines the results in light of modern historiography. The results of Graf's critical analysis are devastating for Hilberg. 2nd, corrected edition, 139 pages, b&w illustrations, bibliography, index. (#3)

Jewish Emigration from the Third Reich. By Ingrid Weckert. Current historical writings about the Third Reich claim state it was difficult for Jews to flee from Nazi persecution. The truth is that Jewish emigration was welcomed by the German authorities. Emigra-

tion was not some kind of wild flight, but rather a lawfully determined and regulated matter. Weckert's booklet elucidates the emigration process in law and policy. She shows that German and Jewish authorities worked closely together. Jews interested in emigrating received detailed advice and offers of help from both sides. 72 pages, index. (#12) (cover shows new reprint edition in preparation)

Inside the Gas Chambers: The Extermination of Mainstream Holocaust Historiography. By Carlo Mattogno. Neither increased media propaganda or political pressure nor judicial persecution can stifle revisionism. Hence, in early 2011, the Holocaust Orthodoxy published a 400 pp. book (in German) claiming to refute "revisionist propaganda," trying again to prove "once and for all" that there were homicidal gas chambers at the camps of Dachau, Natzweiler, Sachsenhausen, Mauthausen, Ravensbrück, Neuengamme, Stutthof… you name them. Mattogno shows with his detailed analysis of this work of propaganda that mainstream Holocaust hagiography is beating around the bush rather than addressing revisionist research results. He exposes their myths, distortions and lies. 268 pages, b&w illustrations, bibliography. (#25)

SECTION TWO:
Books on Specific Camps

Treblinka: Extermination Camp or Transit Camp? By Carlo Mattogno and Jürgen Graf. It is alleged that at Treblinka in East Poland between 700,000 and 3,000,000 persons were murdered in 1942 and 1943. The weapons used were said to have been stationary and/or mobile gas chambers, fast-acting or slow-acting poison gas, unslaked lime, superheated steam, electricity, diesel exhaust fumes etc. Holocaust historians alleged that bodies were piled as high as multi-storied buildings and burned without a trace, using little or no fuel at all. Graf and Mattogno have now analyzed the origins, logic and technical feasibility of the official version of Treblinka. On the basis of numerous documents they reveal Treblinka's true identity as a mere transit camp. 365 pages, b&w illustrations, bibliography, index. (#8)

Belzec in Propaganda, Testimonies, Archeological Research and History. By Carlo Mattogno. Witnesses report that between 600,000 and 3 million Jews were murdered in the Belzec camp, located in Poland. Various murder weapons are claimed to have been used: diesel gas; unslaked lime in trains; high voltage; vacuum chambers; etc. The corpses were incinerated on huge pyres without leaving a trace. For those who know the stories about Treblinka this sounds familiar. Thus the author has restricted this study to the aspects which are new compared to Treblinka. In contrast to Treblinka, forensic drillings and excavations were performed at Belzec, the results of which are critically reviewed. 138 pages, b&w illustrations, bibliography, index. (#9)

Sobibor: Holocaust Propaganda and Reality. By Jürgen Graf, Thomas Kues and Carlo Mattogno. Between 25,000 and 2 million Jews are said to have been killed in gas chambers in the Sobibór camp in Poland. The corpses were allegedly buried in mass graves and later incinerated on pyres. This book investigates these claims and shows that they are based on the selective use of contradictory eyewitness testimony. Archeological surveys of the camp in 2000-2001 are analyzed, with fatal results for the extermination camp hypothesis. The book also documents the general National Socialist policy toward Jews, which never included a genocidal "final solution." 434 pages, b&w illustrations, bibliography, index. (#19)

The "Extermination Camps" of "Aktion Reinhardt". By Jürgen Graf, Thomas Kues and Carlo Mattogno. In late 2011, several members of the exterminationist *Holocaust Controversies* blog published a study which claims to refute three of our authors' monographs on the camps Belzec, Sobibor and Treblinka (see previous three entries). This tome is their point-by-point response, which makes "mincemeat" out of the bloggers' attempt at refutation. It requires familiarity with the above-mentioned books and constitutes a comprehensive update and expansion of their themes. 2nd edition, two volumes, total of 1396 pages, illustrations, bibliography. (#28)

Chelmno: A Camp in History & Propaganda. By Carlo Mattogno. The world's premier holocaust scholar focuses his microscope on the death camp located in Poland. It was at Chelmno that huge masses of prisoners—as many as 1.3 million—were allegedly rounded up and killed. His book challenges the conventional wisdom of what went on inside Chelmno. Eyewitness statements, forensics reports, coroners' reports, excavations, crematoria, building plans, U.S. reports, German documents, evacuation efforts, mobile gas vans for homicidal purposes—all

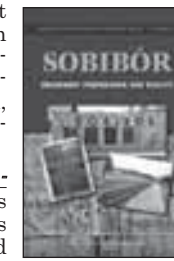

are discussed. 191 pages, indexed, illustrated, bibliography. (#23)

The Gas Vans: A Critical Investigation. (A perfect companion to the Chelmno book.) By Santiago Alvarez and Pierre Marais. It is alleged that the Nazis used mobile gas chambers to exterminate 700,000 people. Up until 2011, no thorough monograph had appeared on the topic. Santiago Alvarez has remedied the situation. Are witness statements reliable? Are documents genuine? Where are the murder weapons? Could they have operated as claimed? Where are the corpses? Alvarez has scrutinized all known wartime documents, photos and witness statements on this topic, and has examined the claims made by the mainstream. 390 pages, b&w illustrations, bibliography, index. (#26)

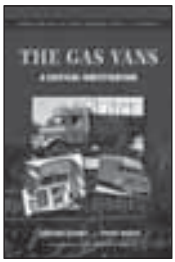

Concentration Camp Majdanek. A Historical and Technical Study. By Carlo Mattogno and Jürgen Graf. Little research had been directed toward Concentration Camp Majdanek in central Poland, even though it is claimed that up to a million Jews were murdered there. The only information available is discredited Polish Communist propaganda. This glaring research gap has finally been filled. After exhaustive research of primary sources, Mattogno and Graf created a monumental study which expertly dissects and repudiates the myth of homicidal gas chambers at Majdanek. They also critically investigated the legend of mass executions of Jews in tank trenches ("Operation Harvest Festival") and prove them groundless. The authors' investigations lead to unambiguous conclusions about the camp which are radically different from the official theses. Again they have produced a standard and methodical investigative work, which authentic historiography cannot ignore. Third edition, 350 pages, b&w illustrations, bibliography, index. (#5)

Concentration Camp Stutthof and Its Function in National Socialist Jewish Policy. By Carlo Mattogno and Jürgen Graf. The Stutthof camp in Prussia has never before been scientifically investigated by traditional historians, who claim nonetheless that Stutthof served as a 'makeshift' extermination camp in 1944. Based mainly on archival resources, this study thoroughly debunks this view and shows that Stutthof was in fact a center for the organization of German forced labor toward the end of World War II. Third edition, 171 pages, b&w illustrations, bibliography, index. (#4)

SECTION THREE: Auschwitz Studies

The Real Case of Auschwitz: Robert van Pelt's Evidence from the Irving Trial Critically Reviewed. By Carlo Mattogno. Prof. Robert van Pelt is considered one of the best mainstream experts on Auschwitz and has been called upon several times in holocaust court cases. His work is cited by many to prove the holocaust happened as mainstream scholars insist. This book is a scholarly response to Prof. van Pelt—and Jean-Claude Pressac. It shows that their studies are heavily flawed. This is a book of prime political and scholarly importance to those looking for the truth about Auschwitz. 2nd edition, 758 pages, b&w illustrations, glossary, bibliography, index. (#22)

Auschwitz: Plain Facts—A Response to Jean-Claude Pressac. Edited by Germar Rudolf. French pharmacist Jean-Claude Pressac tried to refute recent findings with their own technical methods. For this he was praised by the mainstream, and they proclaimed victory over the "revisionists." In Auschwitz: Plain Facts, Pressac's works and claims are debunked. 197 pages, b&w illustrations, bibliography, index. (#14)

The Rudolf Report. Expert Report on Chemical and Technical Aspects of the 'Gas Chambers' of Auschwitz. By Germar Rudolf and Dr. Wolfgang Lambrecht. In 1988, execution expert Fred Leuchter investigated the gas chambers of Auschwitz and Majdanek and concluded that they could not have worked as claimed. Ever since, Leuchter's work has been attacked. In 1993, Germar Rudolf published a thorough forensic study about the "gas chambers" of Auschwitz. His report irons out the deficiencies of "The Leuchter Report." Second edition, 457 pages, b&w illustrations, bibliography, index. (#2)

Auschwitz Lies: Legends, Lies and Prejudices on the Holocaust. By Carlo Mattogno and Germar Rudolf. The fallacious research and alleged "refutation"of Revisionist scholars by French biochemist G. Wellers, Polish Prof. J. Markiewicz, chemist Dr. Richard Green, Profs. Zimmerman, M. Shermer and A. Grobman, as well as researchers Keren, McCarthy and

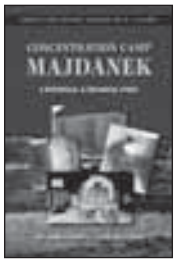

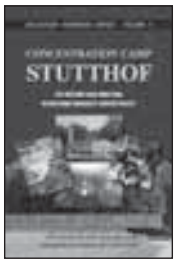

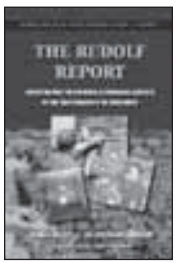

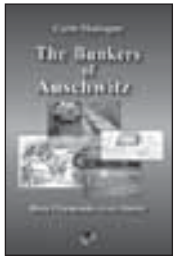

Mazal, are exposed for what they are: blatant and easily exposed political lies created to ostracize dissident historians. In this book, facts beat propaganda once again. Second edition, 398 pages, b&w illustrations, index. (#18)

Auschwitz: The Central Construction Office. By Carlo Mattogno. Based upon mostly unpublished German wartime documents, this study describes the history, organization, tasks and procedures of the Central Construction Office of the Waffen-SS and Auschwitz Police. Despite a huge public interest in the camp, next to nothing was really known about this office, which was responsible for the planning and construction of the Auschwitz camp complex, including the crematories which are said to have contained the "gas chambers." 182 pages, b&w illustrations, glossary. (#13)

Garrison and Headquarters Orders of the Auschwitz Camp. By C. Mattogno. A large number of all the orders ever issued by the various commanders of the infamous Auschwitz camp have been preserved. They reveal the true nature of the camp with all its daily events. There is not a trace in these orders pointing at anything sinister going on in this camp. Quite to the contrary, many orders are in clear and insurmountable contradiction to claims that prisoners were mass murdered. This is a selection of the most pertinent of these orders together with comments putting them into their proper historical context. (Scheduled for early 2016; #34)

Special Treatment in Auschwitz: Origin and Meaning of a Term. By Carlo Mattogno. When appearing in German wartime documents, terms like "special treatment," "special action," and others have been interpreted as code words for mass murder. But that is not always true. This study focuses on documents about Auschwitz, showing that, while "special" had many different meanings, not a single one meant "execution." Hence the practice of deciphering an alleged "code language" by assigning homicidal meaning to harmless documents – a key component of mainstream historiography – is untenable. 151 pages, b&w illustrations, bibliography, index. (#10)

Health Care at Auschwitz. By Carlo Mattogno. In extension of the above study on *Special Treatment in Auschwitz*, this study proves the extent to which the German authorities at Auschwitz tried to provide appropriate health care for the inmates. This is frequently described as special measures to improve the inmates' health and thus ability to work in Germany's armaments industry. This, after all, was the only thing the Auschwitz authorities were really interested in due to orders from the highest levels of the German government. (Scheduled for early 2016; #33)

The Bunkers of Auschwitz: Black Propaganda vs. History. By Carlo Mattogno. The bunkers at Auschwitz are claimed to have been the first homicidal gas chambers at Auschwitz specifically equipped for this purpose. With the help of original German wartime files as well as revealing air photos taken by Allied reconnaissance aircraft in 1944, this study shows that these homicidal "bunkers" never existed, how the rumors about them evolved as black propaganda created by resistance groups in the camp, and how this propaganda was transformed into a false reality. 264 pages, illustrations, bibliography, index. (#11)

Auschwitz: The First Gassing—Rumor and Reality. By Carlo Mattogno. The first gassing in Auschwitz is claimed to have occurred on Sept. 3, 1941, in a basement room. The accounts reporting it are the archetypes for all later gassing accounts. This study analyzes all available sources about this alleged event. It shows that these sources contradict each other in location, date, preparations, victims etc, rendering it impossible to extract a consistent story. Original wartime documents inflict a final blow to this legend and prove without a shadow of a doubt that this legendary event never happened. Second edition, 168 pages, b&w illust., bibliography, index. (#20)

Auschwitz: Crematorium I and the Alleged Homicidal Gassings. By Carlo Mattogno. The morgue of Crematorium I in Auschwitz is said to be the first homicidal gas chamber there. This study investigates all statements by witnesses and analyzes hundreds of wartime documents to accurately write a history of that building. Mattogno proves that its morgue was never a homicidal gas chamber, nor could it have worked as such. 138 pages, b&w illustrations, bibliography, index. (#21)

Auschwitz: Open Air Incinerations. By Carlo Mattogno. Hundreds of thousands of corpses of murder victims are claimed to have been incinerated in deep ditches in the Auschwitz concentration camp. This book examines the many testimonies regarding these incinerations and establishes whether

these claims were even possible. Using aerial photographs, physical evidence and wartime documents, the author shows that these claims are fiction. A must read. 132 pages, b&w illustrations, bibliography, index. (#17)

The Cremation Furnaces of Auschwitz. By Carlo Mattogno & Franco Deana. An exhaustive technical study of the history and technology of cremation in general and of the cremation furnaces of Auschwitz in particular. On a sound and thoroughly documented base of technical literature, extant wartime documents and material traces, Mattogno and Deana can establish the true nature and capacity of the Auschwitz cremation furnaces. They show that these devices were cheaper versions than what was usually produced, and that their capacity to cremate corpses was lower than normal, too. Hence this study reveals that the Auschwitz cremation furnaces were not monstrous super ovens but rather inferior make-shift devices. 3 vols., 1192 pp., b&w and color illustrations, bibliography, index, glossary. (#24)

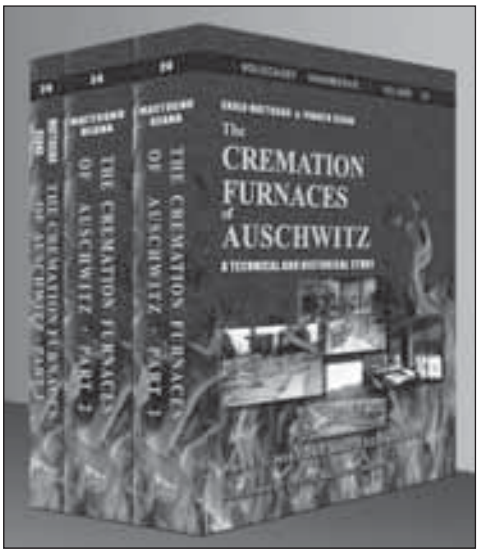

SECTION FOUR
Witness Critique

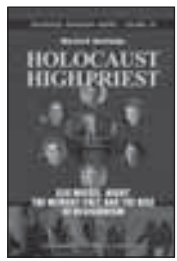

Holocaust High Priest: Elie Wiesel, Night, the Memory Cult, and the Rise of Revisionism. By Warren B. Routledge. The first unauthorized biography of Wiesel exposes both his personal deceits and the whole myth of "the six million." It shows how Zionist control has allowed Wiesel and his fellow extremists to force leaders of many nations, the U.N. and even popes to genuflect before Wiesel as symbolic acts of subordination to World Jewry, while at the same time forcing school children to submit to Holocaust brainwashing. 468 pages, b&w illust., bibliography, index. (#30)

Auschwitz: Confessions and Testimonies. By Jürgen Graf. The traditional narrative of what transpired at the infamous Auschwitz camp during WWII rests almost exclusively on witness testimony from former inmates as well as erstwhile camp officials. This study critically scrutinizes the 40 most important of these witness statements by checking them for internal coherence, and by comparing them with one another as well as with other evidence such as wartime documents, air photos, forensic research results, and material traces. The result is devastating for the traditional narrative. (Scheduled for summer 2016; #36)

Commandant of Auschwitz: Rudolf Höss, His Torture and His Forced Confessions. By Rudolf Höss & Carlo Mattogno. When Rudolf Höss was in charge at Auschwitz, the mass extermination of Jews in gas chambers is said to have been launched and carried out. He confessed this in numerous postwar depositions. Hence Höss's testimony is the most convincing of all. But what traditional sources usually do not reveal is that Höss was severely tortured to coerce him to "confess," and that his various statements are not only contradictory but also full of historically and physically impossible, even absurd claims. This study expertly analyzes Höss's various confessions and lays them all open for everyone to see the ugly truth. (Scheduled for summer 2016: #35)

An Auschwitz Doctor's Eyewitness Account: The Tall Tales of Dr. Mengele's Assistant Analyzed. By Miklos Nyiszli & Carlo Mattogno. Nyiszli, a Hungarian Jew who studied medicine in Germany before the war, ended up at Auschwitz in 1944 as Dr. Mengele's assistant. After the war he wrote an account of what he claimed to have experienced. To this day some traditional historians take his accounts seriously, while others accept that it is a grotesque collection of lies and exaggerations. This study analyzes Nyiszli's novel and skillfully separates truth from fabulous fabrication. (Scheduled for spring 2016; #37)

Further Projects

Further studies we propose to publish would scrutinize eyewitness accounts from, *e.g.*, Filip Müller, Rudolf Vrba, Henryk Tauber, Yankiel Wiernik, Richard Glazar. Scholars interested in taking on any of these or other witnesses, please get in touch using the contact form at www.codoh.com/contact-us

Books by and from Castle Hill Publishers

Below please find some of the books published or distributed by Castle Hill Publishers in the United Kingdom. For our current and complete range of products visit our web store at shop.codoh.com.

Wilhelm Stäglich, *Auschwitz: A Judge Looks at the Evidence*

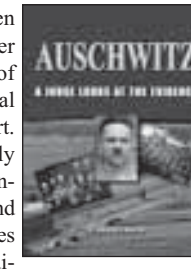

Auschwitz is the epicenter of the Holocaust, where more people are said to have been murdered than anywhere else. At this detention camp the industrialized Nazi mass murder is said to have reached its demonic pinnacle. This narrative is based on a wide range of evidence, the most important of which was presented during two trials: the International Military Tribunal of 1945/46, and the German Auschwitz Trial of 1963-1965 in Frankfurt. The late Wilhelm Stäglich, until the mid-1970s a German judge, has so far been the only *legal* expert to critically analyze this evidence. His research reveals the incredibly scandalous way in which the Allied victors and later the German judicial authorities bent and broke the law in order to come to politically foregone conclusions. Stäglich also exposes the shockingly superficial way in which historians are dealing with the many incongruities and discrepancies of the historical record. Second, corrected and slightly revised edition with a new preface and epilogue.

422 pp., 6“×9“, pb, ill.

P. Angel, J. Tiffany: *Fountain of Fairytales: A Scholarly Romp Through the Old Testament*

Some say the Old Testament is a collection of valuable parables with no basis in historical fact, while others have made a living of trying to prove that it is an accurate history of early man. *Fountain of Fairytales* takes us on a whirlwind tour of the Old Testament, telling us which stories are pure balderdash and which may have some basis in real archeology and authentic history. And also which tales seem to have been borrowed from other primary cultural sources including the Egyptians. If you want proof the entire Bible is a faithful transcription of the word of God – straight from mouth to Jewish scribe’s pen – read no further, for this book is more of a light-hearted yet scholarly tour of the Old Testament, not a dense religio-historical treatise. If you’re ready for a tour of the Old Testament like none other, get a copy of *Fountain of Fairytales.*

178 pp. pb, 5.5”×8.5”

Abdallah Melaouhi, *Rudolf Hess. His Betrayal and Murder*

In May 1941, Rudolf Hess, Hitler’s right-hand man, flew to England to make peace. His plane crashed, and he was made a prisoner of the Allies and kept in solitary confinement nearly the rest of his life. What truths about the war did Hess possess that were of such danger? The author worked as a male nurse caring for Rudolf Hess from 1982 until his death in 1987 at the Allied Prison in Berlin. Minutes after the murder he was called to the prison. Ask by the author what had happened, an unknown U.S. soldier replied: “The pig is finished; you won’t have to work a night shift any longer.” What he experienced there, minutely described in this book, proves beyond doubt that Mr. Hess was strangled to death by his Anglo-Saxon captors.

300 pp. pb, 6”×9”, ill.

Curtis B. Dall, *FDR: My Exploited Father-in-Law*

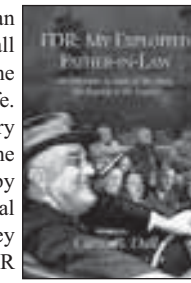

The author was FDR’s son-in-law and spent much time in the White House. He had an insider’s view of who came to see FDR and Eleanor and how often. Dall also was a Wall Street banker and knew the tricks and tactics the financial predators use to deceive the public. The book is loaded with personal anecdotes of the people Dall met during his life. This included such notables as Franklin and Eleanor Roosevelt, Bernard Baruch, Henry Morgenthau Jr., Harry Dexter White, the Warburgs, Rothschilds, and more. Dall views the stock market crash of October 1929 as “the calculated shearing of the public triggered by the sudden shortage of call money in the New York money market.” He views the Federal Reserve and their globalist cheerleaders as being against the interests of Americans. They plan and execute the wars that line their pockets and ravage the world. Dall portrays FDR as a man who began his career as an optimistic ladder-climber and ended up as one of the most manipulated presidents in U.S. history. Reprint with a foreword by Willis A. Carto.

298 pp., 5.5“×8.5“, pb

For prices and availability see www.shop.codoh.com or write to: CHP, PO Box 243, Uckfield, TN22 9AW, UK

Herbert L. Brown, ***The Devil's Handiwork.*** *A Victim's View of "Allied" War Crimes*

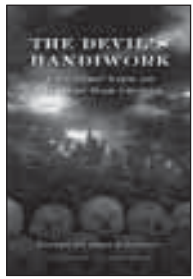

An amazing compilation of war crimes committed by the "good guys" against the "bad guys." Many of the events covered in this book are to this day censored or twisted in mainstream history books. Chapters cover: Death camps in the Civil War; concentration camps in the Boer War; The Dresden Massacre – the worst war crime in history; the Ukrainian terror famine; the gruesome harvest in Eastern Europe; the myth of the 6 million; Operation Keelhaul; the Nuremberg Trials; the Katyn Forest Massacre; the Stuttgart Atrocity; bastardizing the Germans after WWII; the use of the atom bomb; Cuba betrayed; the Invasion of Lebanon; the policy of de-Nazification; the Malmedy Trial; the Dachau Trial; the Vinnytsia genocide; crimes during the occupation of Germany; FDR's Great Sedition Trial; the Morgenthau Plan; the propaganda of the Writers War Board; myths of civilian bombings; the Lend-Lease fiasco; truth about Auschwitz; Pearl Harbor; the Soviet genocide across Europe; much more.

275 pp., 5.5"×8.5", pb

Ralph Grandinetti, ***Final Solution.*** *Germany's Madagascar Resettlement Plan*

Everyone "knows" the Germans had a "final solution" for their so-called "Jewish Problem." But Adolf Hitler's final solution did not involve homicidal gas chambers and blazing crematory ovens. Instead, Hitler's final solution offered Jewish leaders the island of Madagascar, back then a French colony. In a meeting with Vichy French Prime Minister Pierre Laval, Laval agreed to turn Madagascar into a new Jewish homeland where, ultimately, all of Europe's 4,000,000 Jews might be settled. This new Madagascar was to be governed by a joint German-French board with representation granted to any government cooperating. What a paradise Madagascar could have become, but instead Zionists insisted on occupying the "Holy Land," where they knew strife and conflict awaited them. What was the Madagascar Plan, and why did it fail? Which world leaders supported it – and which did not? Why was the plan eventually abandoned?

108 pp., 5.5"×8.5", pb

John Tiffany, ***A Short History of the Balfour Declaration***

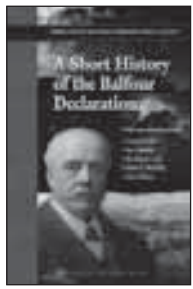

Few have heard of the Balfour Declaration, the history of which is known primarily to students of global affairs. What general knowledge there is surrounding its origins is usually limited to dry accounts in diplomatic histories. But here is a case where truth is stranger than fiction. The issuance of the Balfour Declaration set the stage for American entry into World War I and thereby laid the groundwork for World War II and the many consequential global convulsions that followed. And, ultimately, of course, it's the foundation of the tension in the Middle East today that points toward further war and destruction. Here is the secret history of the Balfour Declaration, laid out in no uncertain terms and devoid of euphemism and political correctness. Those who have any serious desire to understand the sources of world conflict need this precise and candid analysis – the facts – about the behind-the-scenes machinations that brought the Balfour Declaration into being – and why.

118 pp., 5.5"×8.5", pb

Germar Rudolf: ***Resistance is Obligatory!***

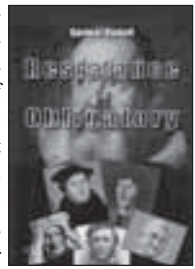

In 2005 Rudolf, a peaceful dissident and publisher of revisionist literature, was kidnapped by the U.S. government and deported to Germany. There the local lackey regime staged a show trial against him for his historical writings. Rudolf was not permitted to defend his historical opinions, as the German penal law prohibits this. Yet he defended himself anyway: 7 days long Rudolf held a speech in the court room, during which he proved systematically that only the revisionists are scholarly in their attitude, whereas the Holocaust orthodoxy is merely pseudo-scientific. He then explained in detail why it is everyone's obligation to resist, without violence, a government which throws peaceful dissident into dungeons. When Rudolf tried to publish his public defence speech as a book from his prison cell, the public prosecutor initiated a new criminal investigation against him. After his probation time ended in 2011, he dared publish this speech anyway…

376 pp., 6"×9", pb, colour ill.